


GENERAL NOTES - FLOOR PLAN

- 1 GENERAL CONTRACTOR SHALL FIELD VERIFY ALL CONDITIONS AND SHALL REPORT TO THE ARCHITECT ANY UNKNOWN CONDITIONS, ERRORS, OR CONFLICTS IN THE DRAWINGS BEFORE BEGINNING WORK.
- 2 DO NOT SCALE DRAWINGS
- 3 ALL EXPOSED EXTERIOR STEEL TO BE PAINTED UNLESS NOTED OTHERWISE
- 4 COORDINATE ALL EQUIPMENT AND ACCESSORIES, INCLUDING ITEMS THAT ARE OFOI, WITH OWNER
- 5 SEE SHEET SERIES AE500 FOR WALL AND ASSEMBLY TYPES
- 6 SEE SHEET SERIES AE600 FOR DOOR TYPES
- 7 SEE ELEVATIONS, SECTIONS, AND DETAILS FOR ADDITIONAL WALL CONSTRUCTION INFORMATION
- 8 ALL HALFTONE OR GREY ITEMS ARE NOT INCLUDED IN THIS PHASE 1 BID PACKAGE 2. THEY ARE FOR REFERENCE ONLY
- 9 WALL TYPES ARE TAGGED FOR LENGTH OF ENTIRE WALL RUN, UNLESS NOTED OTHERWISE
- 10 ALL DIMENSIONS ARE TO THE FACE OF METAL/WOOD STUD FRAMED WALLS OR TO THE FACE OF CONCRETE MASONRY WALLS AS SHOWN, UNLESS NOTED OTHERWISE
- 11 DOOR OPENINGS IN FRAME CONSTRUCTION WITH NO SPECIFIED DIMENSION ARE EITHER CENTERED IN THE LENGTH OF WALL RUN OR (IF DRAWN NEAR CORNER) LOCATED 4" FROM THE FACE OF ADJACENT STUD. ASSUME CENTERED IN FACE OF JAMB UNLESS NOTED OTHERWISE
- 12 GRIDS ARE ALIGNED TO FACE OF MASONRY UNLESS NOTED/DIMENSIONED OTHERWISE

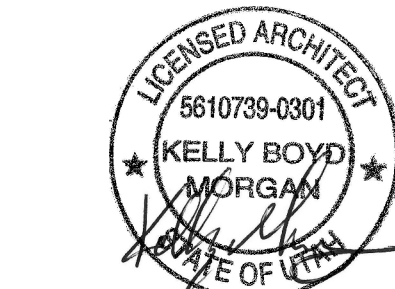

4-8-2019

UNLESS A PROFESSIONAL SEAL WITH SIGNATURE AND DATE IS AFFIXED, THIS DOCUMENT IS PRELIMINARY AND IS NOT INTENDED FOR CONSTRUCTION, RECORDING PURPOSES, OR IMPLEMENTATION



methodstudio
360 west aspen avenue
salt lake city, utah 84101
phone: (801) 532-4422

THE DESIGNS SHOWN AND DESCRIBED HEREIN INCLUDING ALL TECHNICAL DRAWINGS, GRAPHIC REPRESENTATIONS & MODELS HEREOF ARE PROPRIETARY & CAN NOT BE COPIED, DUPLICATED, OR COMMERCIALLY EXPLOITED IN WHOLE OR IN PART WITHOUT THE ROLE AND EXPRESS WRITTEN PERMISSION FROM METHOD STUDIO

project:

North Ogden
Amphitheater

2375 Fruitland Dr, North
Ogden, UT 84414

project#: 17-0555
date: 04-17-19

revisions:




title:

Floor Plan
Amphitheater

sheet:

AE101

Phase 2 Bid Package 1

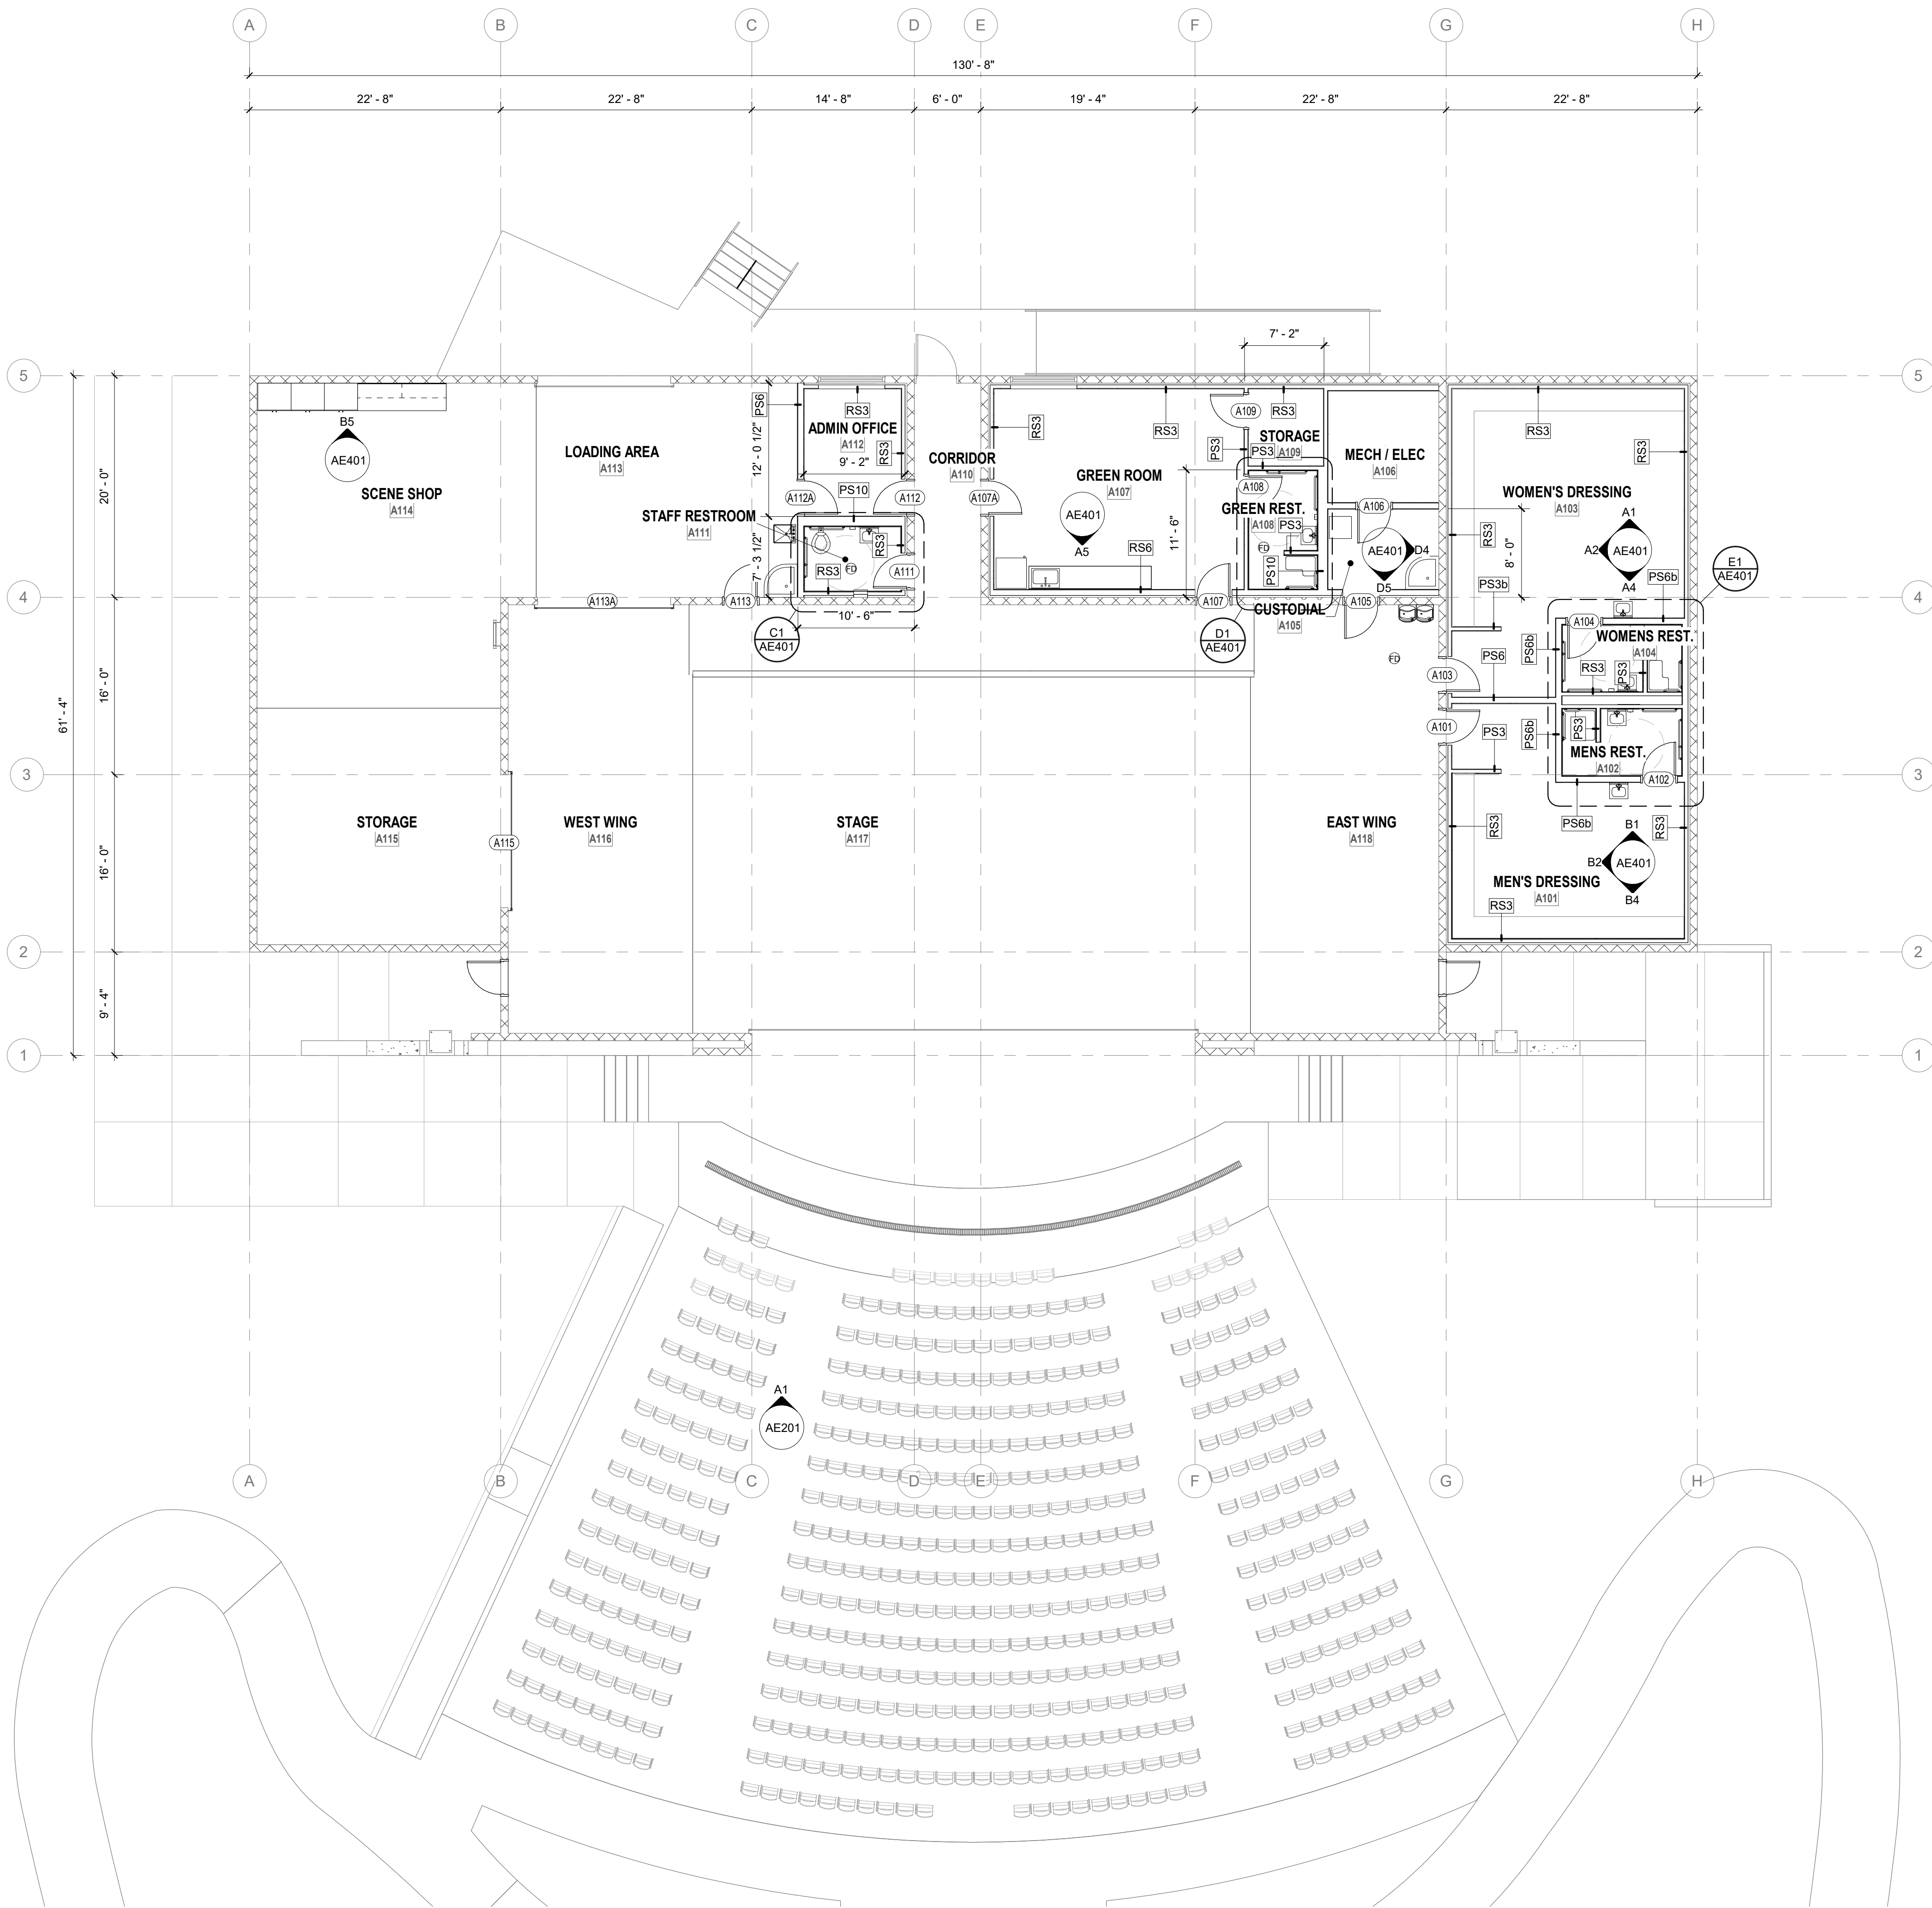

A1 Floor Plan Stage Level
1/8" = 1'-0"

UNLESS A PROFESSIONAL SEAL WITH SIGNATURE AND DATE IS
AFFIXED, THIS DOCUMENT IS PRELIMINARY AND IS NOT INTENDED
FOR CONSTRUCTION, RECORDING PURPOSES, OR IMPLEMENTATION



method studio
360 west aspen avenue
salt lake city, utah 84101
phone: (801) 532-4422

THE DESIGNS SHOWN AND DESCRIBED HEREIN INCLUDING ALL TECHNICAL DRAWINGS, GRAPHIC REPRESENTATIONS & MODELS THEREOF, ARE PROPRIETARY & CAN NOT BE COPIED, DUPLICATED, OR COMMERCIALY EXPLOITED IN WHOLE OR IN PART WITHOUT THE SOLE AND EXPRESS WRITTEN PERMISSION FROM METHOD STUDIO

North Ogden
Amphitheater

2375 Fruitland Dr, North
Ogden, UT 84414

revisions :

revisions :


revisions :

Exterior Elevations Amphitheater

AE201

Phase 2 Bid Package 1



$$3/16'' = 1'-0''$$

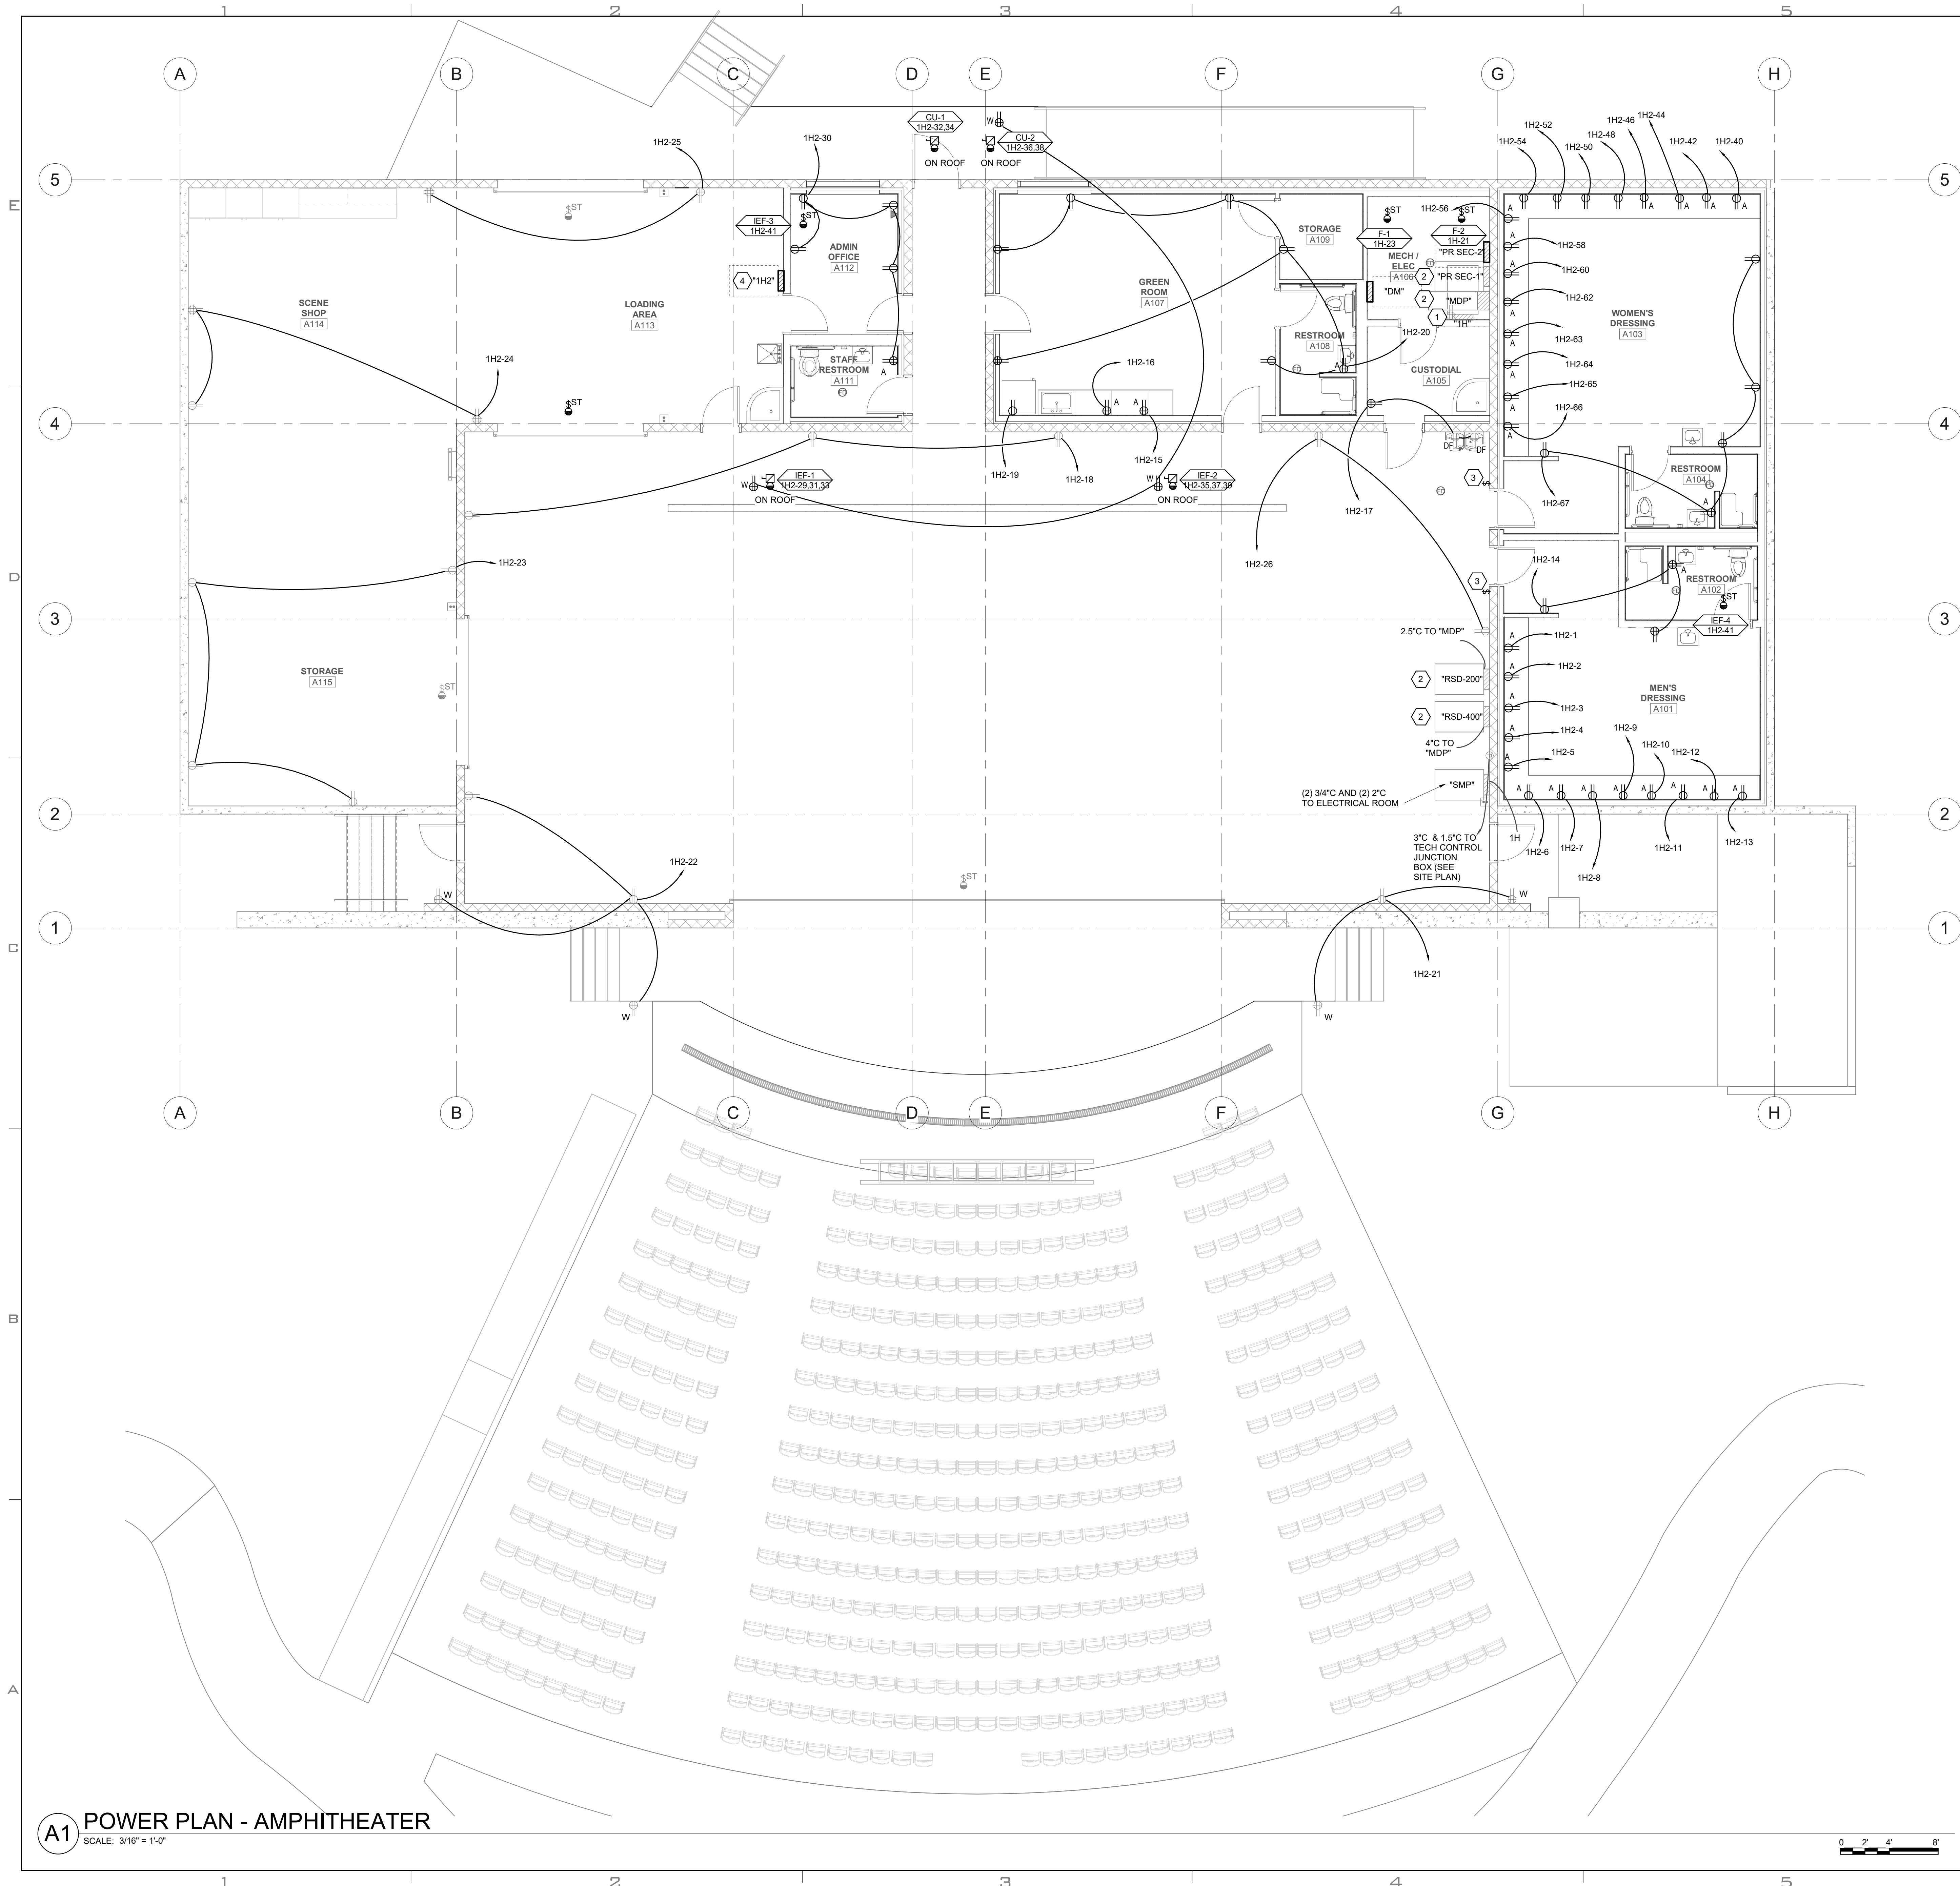

GENERAL SHEET NOTES

SHEET KEYNOTES

- 1 NEW EQUIPMENT P1-BP2
- 2 REINSTALLED FROM DEMOLITION. P1-BP2
- 3 PROVIDE (2) 8 POLE CONTACTORS AND ROUTE ALL COUNTER TOP CIRCUITS THROUGH THESE CONTACTORS. CONTROL FROM SWITCH OUTSIDE OF DRESSING ROOM (SWITCH WILL TURN ON (WS-2) LIGHT SHOWN ON LIGHTING PLAN AND TURN ON CONTACTORS).
- 4 FEED PANEL 1H2 FROM SPARE 225/3 BREAKER IN MDP WITH #4/0, #4GR (COPPER), 2.5". EXISTING 225/3 BREAKER NEEDS TO BE RE-BUILT. IT APPEARS TO BE DAMAGED. INCLUDE COST TO HAVE MANUFACTURER RE-BUILD BREAKER.

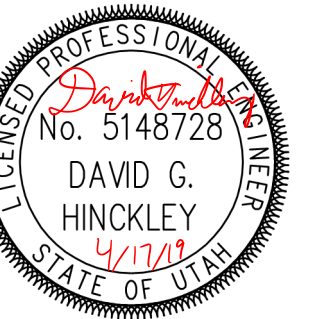

UNLESS A PROFESSIONAL SEAL WITH SIGNATURE AND DATE IS AFFIXED, THIS DOCUMENT IS PRELIMINARY AND IS NOT INTENDED FOR CONSTRUCTION, RECORDING PURPOSES, OR IMPLEMENTATION.

SPECTRUM ENGINEERS
1501 W. FOUNTAINHEAD PKWY
SUITE 330
TEMPE, AZ 85282
800-678-7077
801-328-5151
fax: 801-328-5155
www.spectrum-engineers.com

METHOD STUDIO INC.
925 South West Temple
Salt Lake City, Utah 84101
phone: (801) 532-4422

THE DESIGNS SHOWN AND DESCRIBED HEREIN INCLUDING ALL TECHNICAL DRAWINGS, GRAPHIC REPRESENTATIONS & MODELS THEREOF, ARE PROPRIETARY & CAN NOT BE COPIED, DUPLICATED, OR COMMERCIALLY EXPLOITED IN WHOLE OR IN PART WITHOUT THE ROLE AND EXPRESS WRITTEN PERMISSION FROM METHOD STUDIO.

project:

North Ogden
Amphitheater

2375 Fruitland Dr, North
Ogden, UT 84414

project#: 17-0555

date: 2019-04-17

revisions:

title:

**POWER PLAN -
AMPHITHEATER**

sheet:

EP101

PHASE 2 BID PACK 1