
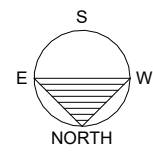


9/19/2024 5:02:15 PM K:\Drawings 2024\2024-036 Austin house in 400 E 400 N Payson\Austin house New Floor Plan.rvt

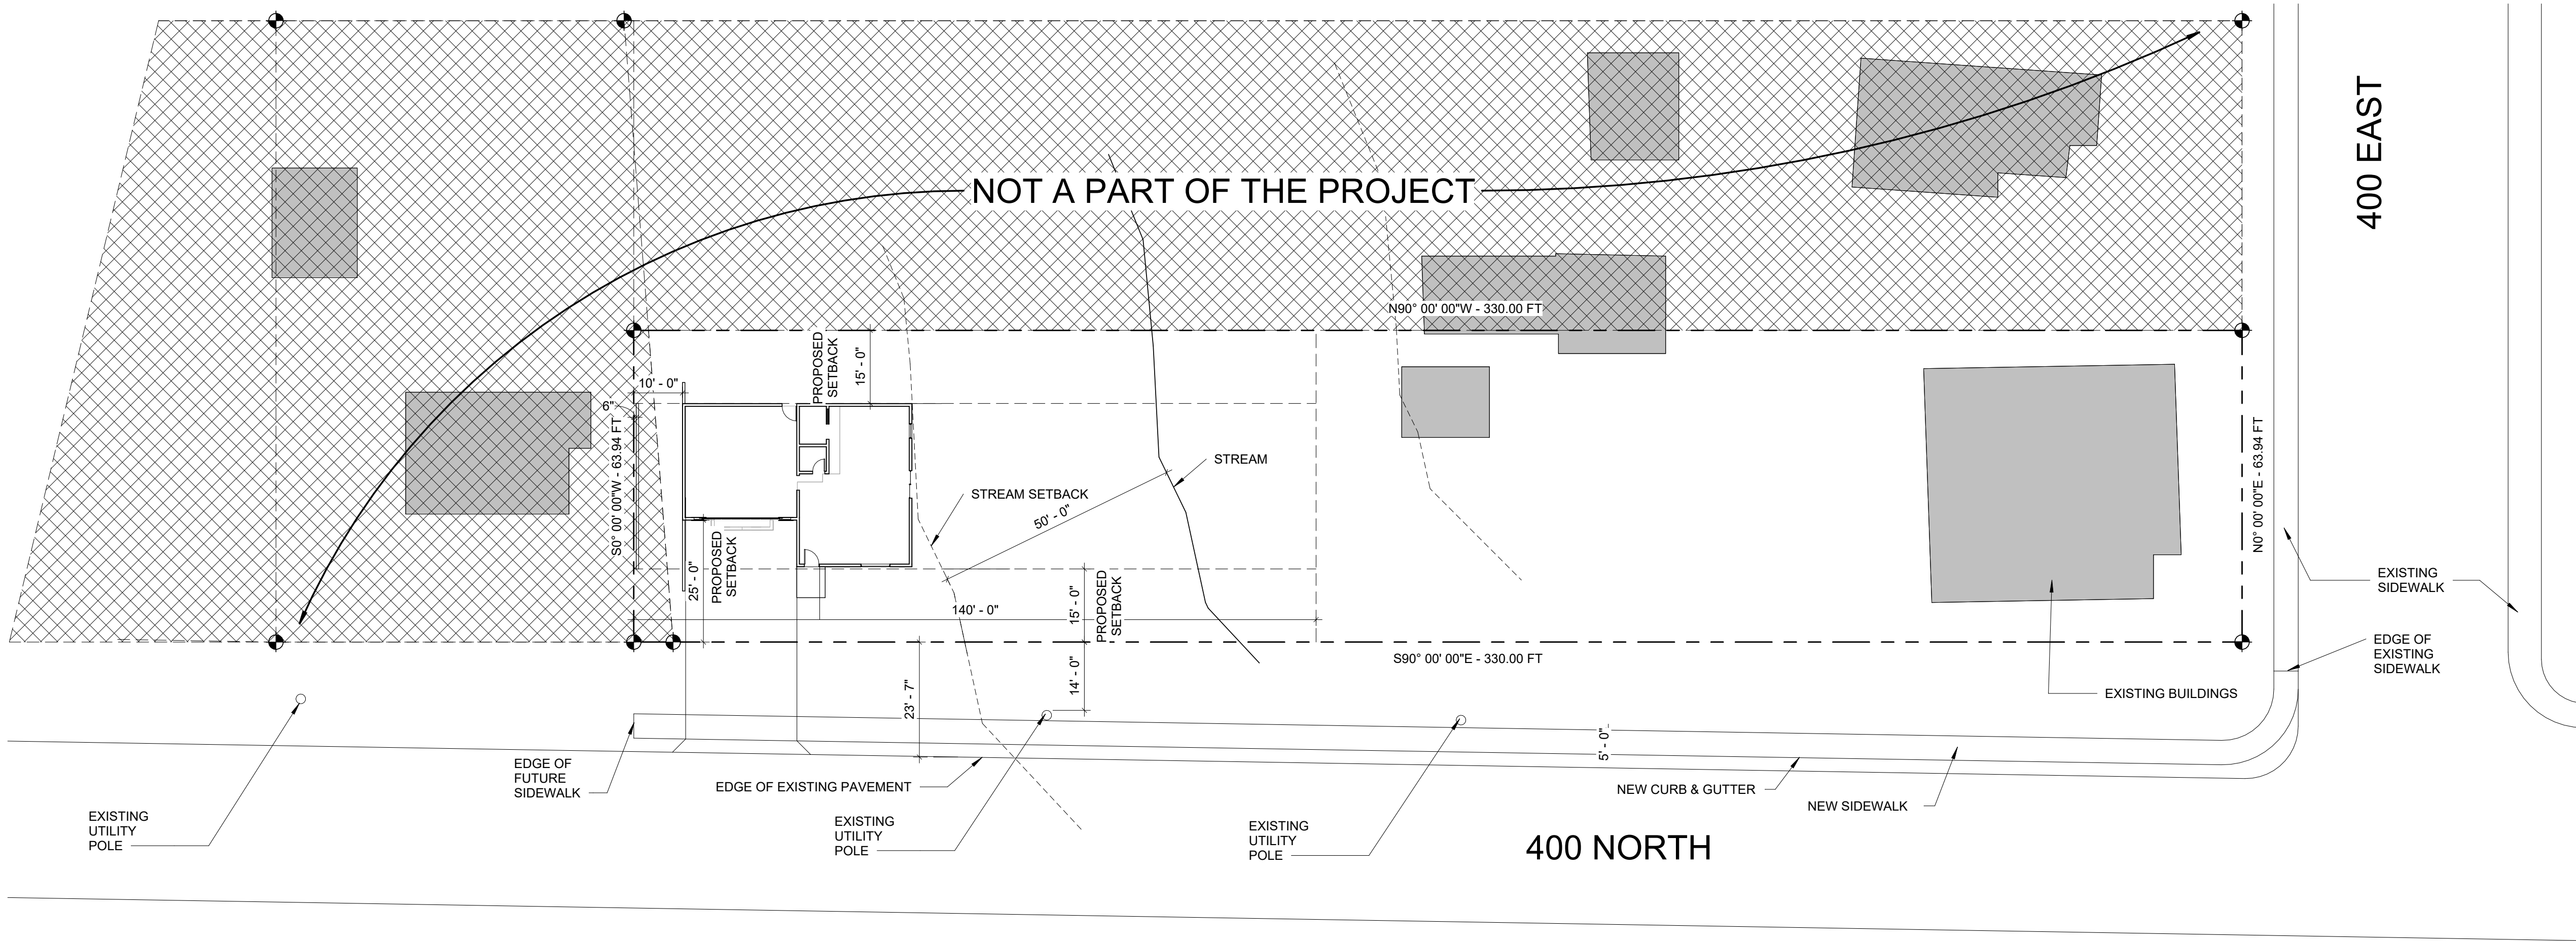

ARCHITECTURAL SITE PLAN
SCALE 1" = 20'-0"

0.48 ACRES

SITE TABULATION TABLE		
	AREA	PERCENTAGE
BUILDING	-	-
LANDSCAPE	-	-
HARDSCAPE	-	-
TOTAL SITE	-	100

REVISIONS
DATE
▲
▲
▲


ARCHITECTURAL COALITION
962 West 800 North, Orem Utah, 84057
PH: 801-491-0275

PRELIMINARY
NOT FOR
CONSTRUCTION

© Copyright 2020
Architectural Coalition
THE PURCHASER IS GRANTED
A SINGLE USE LICENSE FOR
CONSTRUCTION ONLY.
UNAUTHORIZED USE AND/OR
FURTHER DISTRIBUTION IS
PROHIBITED WITHOUT
WRITTEN APPROVAL OF THE
ARCHITECTURAL COALITION

Residential house project
For Austin Larson
398 N 400 E, Payson, UT, 84651

SHEET NO.
A-0.7
DATE
Issue Date

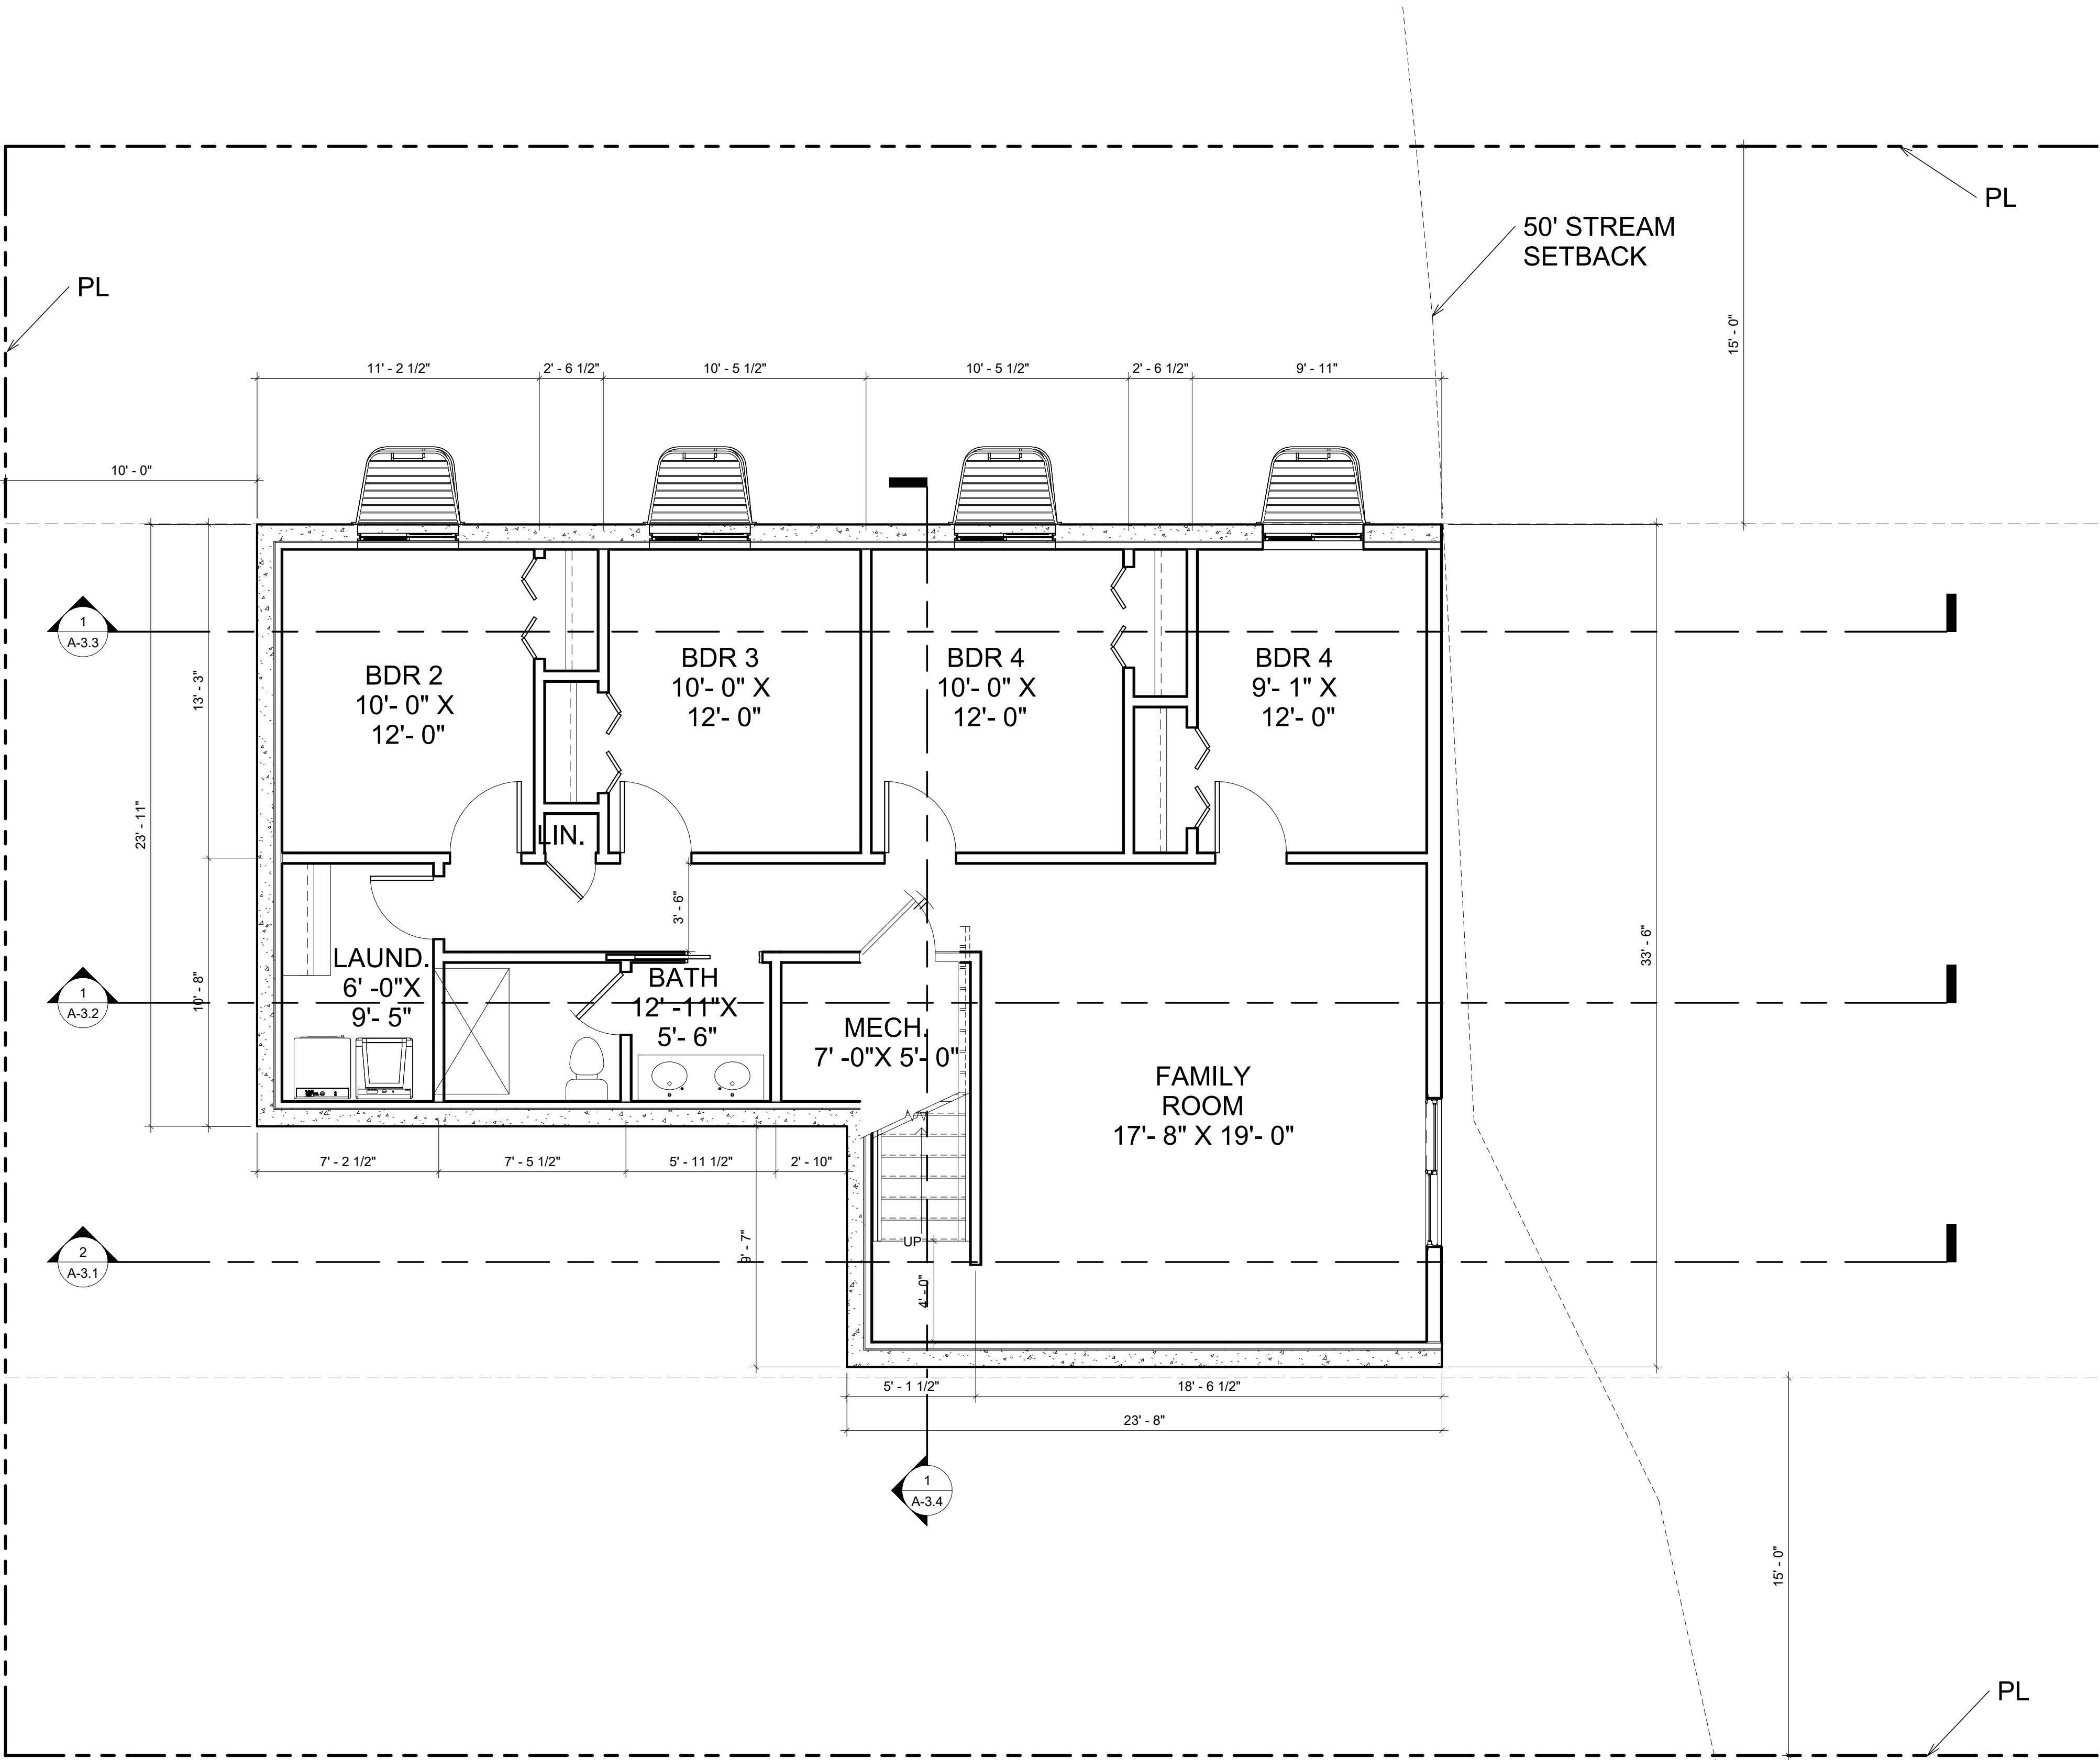

BASEMENT

SCALE 1/4" = 1'-0"

REVISIONS
DATE

▲
▲
▲
▲

ARCHITECTURAL COALITION

962 West 800 North, Orem Utah, 84057
PH: 801-491-0275

PRELIMINARY
NOT FOR
CONSTRUCTION


© Copyright 2020
Architectural Coalition
THE PURCHASER IS GRANTED
A SINGLE USE LICENSE FOR
CONSTRUCTION ONLY.
UNAUTHORIZED USE AND/OR
FURTHER DISTRIBUTION IS
PROHIBITED WITHOUT
WRITTEN APPROVAL OF THE
ARCHITECTURAL COALITION

Residential house project
For Austin Larson

398 N 400 E, Payson, UT, 84651

SHEET NO.
A-0.8

DATE
Issue Date

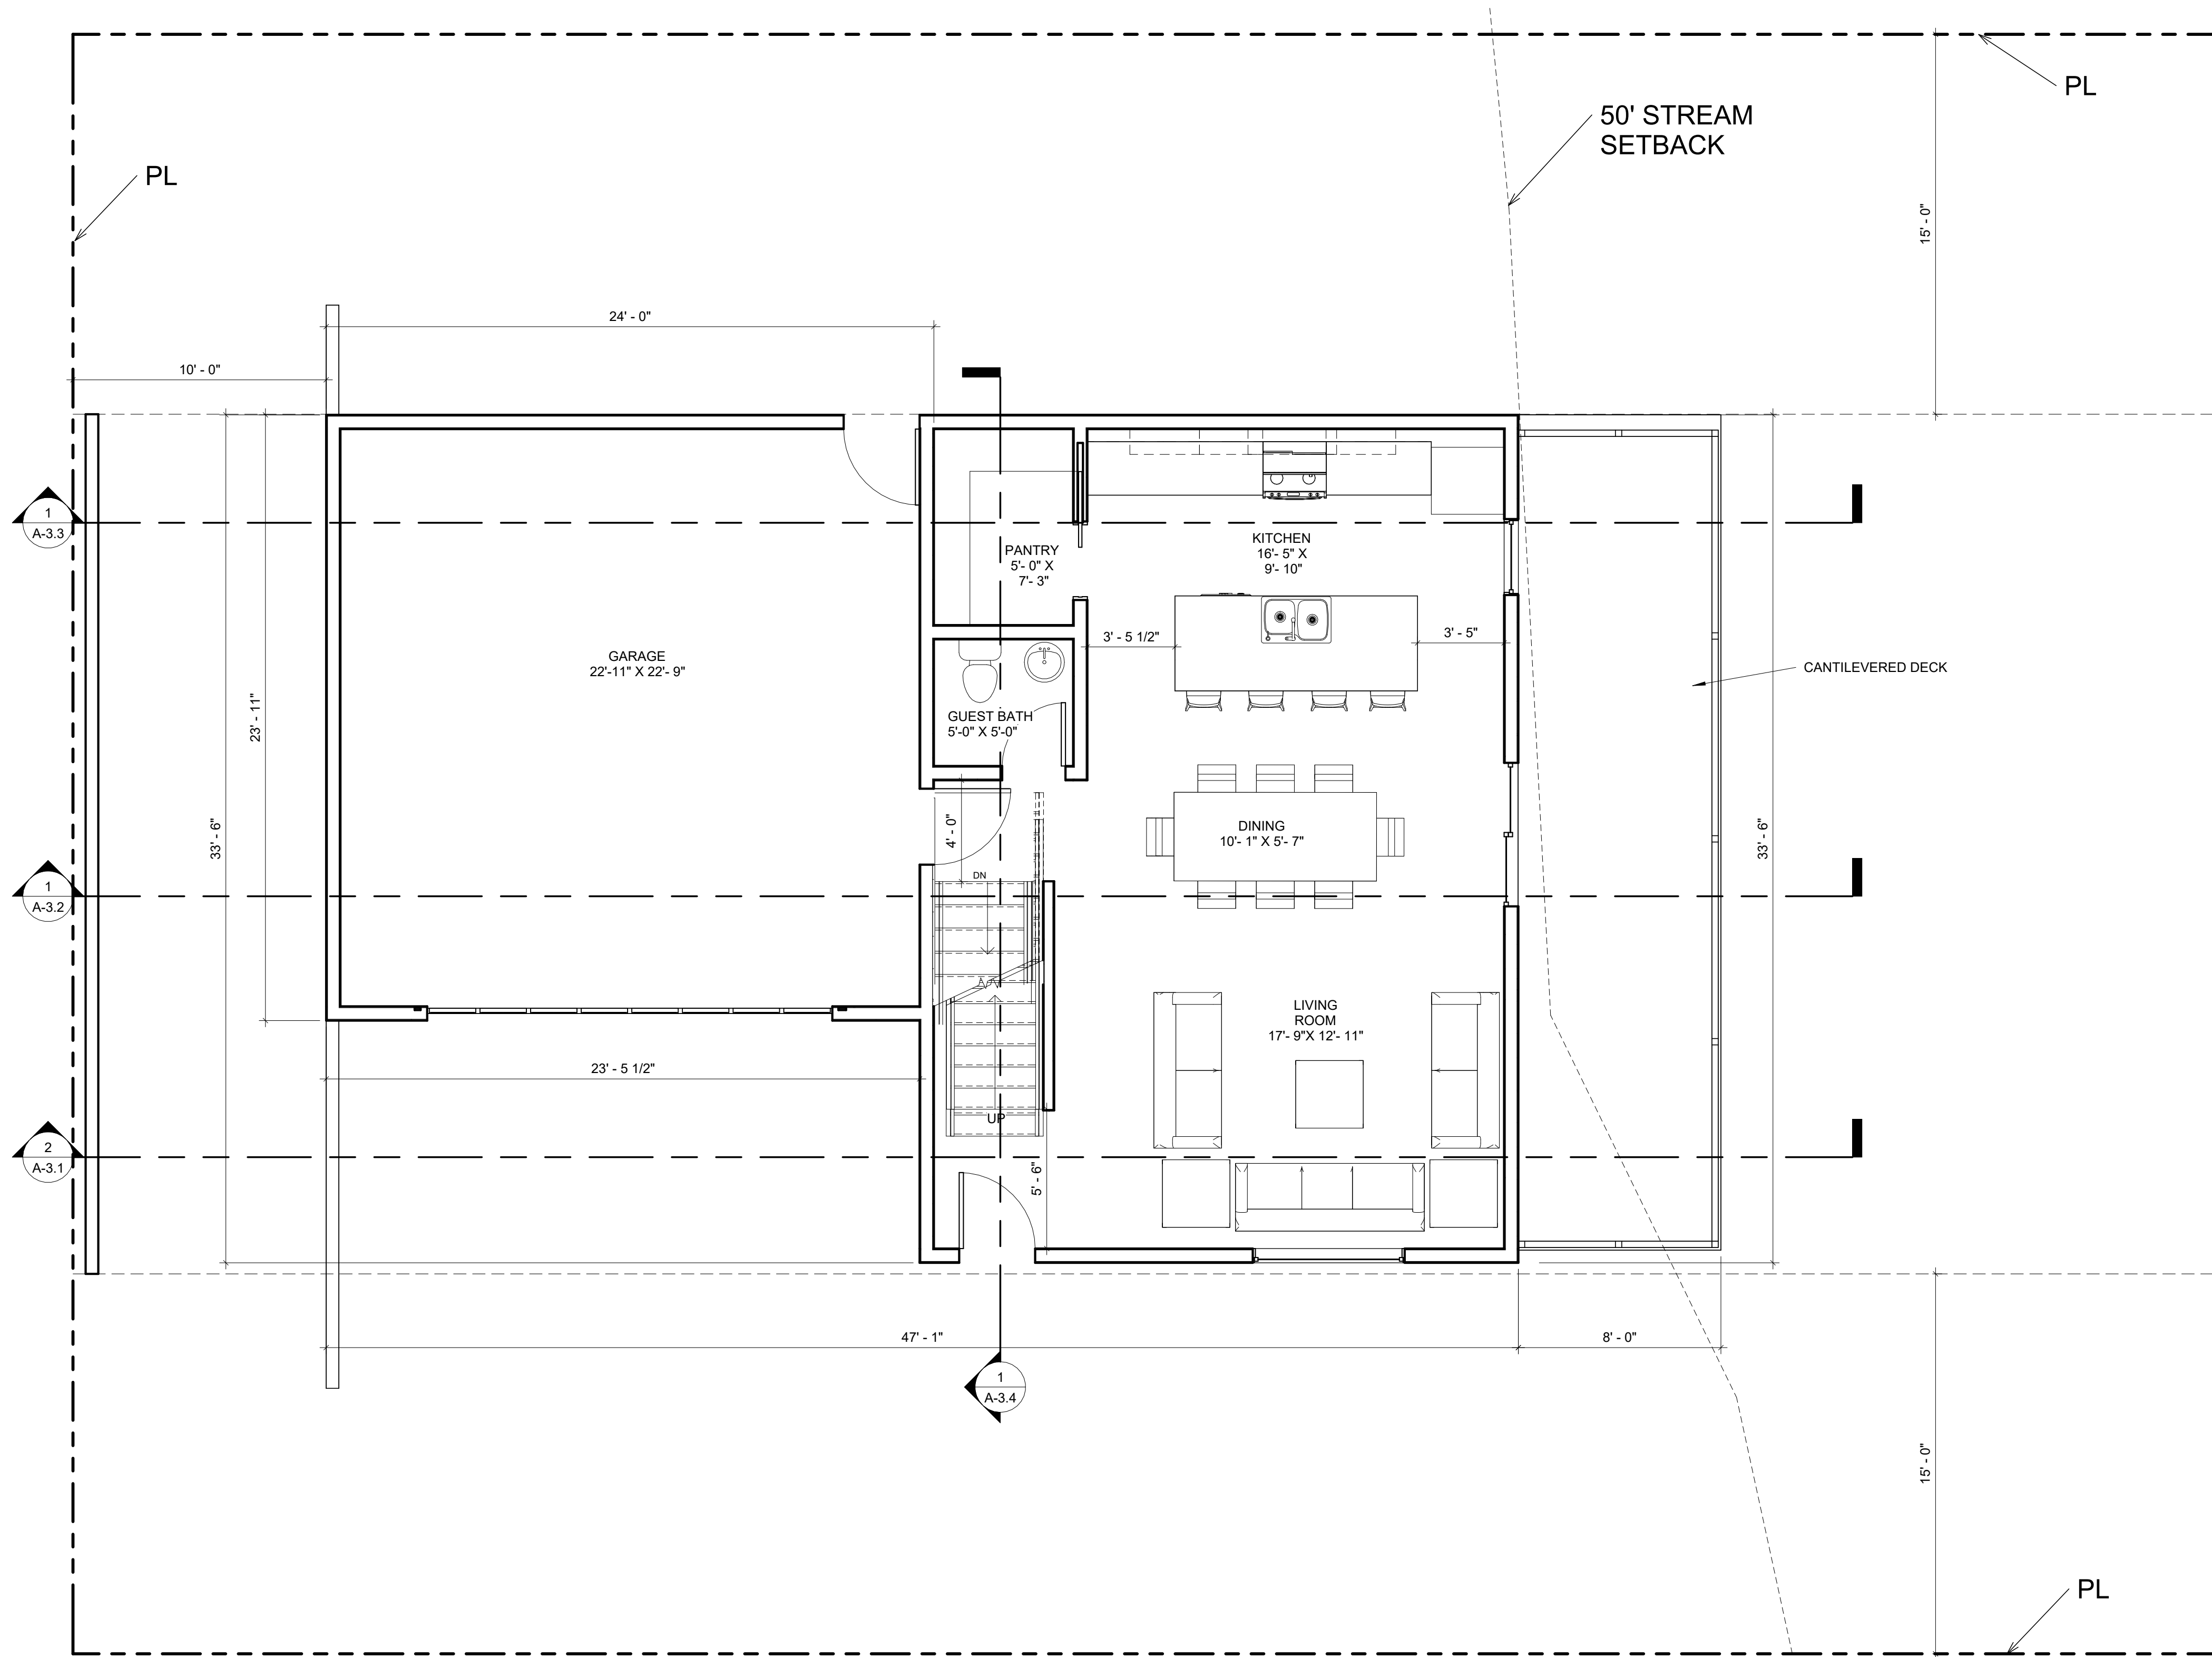

MAIN FLOOR PLAN

SCALE 1/4" = 1'-0"

REVISIONS
DATE

ARCHITECTURAL COALITION

962 West 800 North, Orem Utah, 84057 PH: 801-491-0275


PRELIMINARY
NOT FOR
CONSTRUCTION

© Copyright 2020
Architectural Coalition
THE PURCHASER IS GRANTED
A SINGLE USE LICENSE FOR
CONSTRUCTION ONLY.
UNAUTHORIZED USE AND/OR
FURTHER DISTRIBUTION IS
PROHIBITED WITHOUT
WRITTEN APPROVAL OF THE
ARCHITECTURAL COALITION

Residential house project
For Austin Larson
398 N 400 E, Payson, UT, 84651

SHEET NO.
A-0.9

DATE
Issue Date

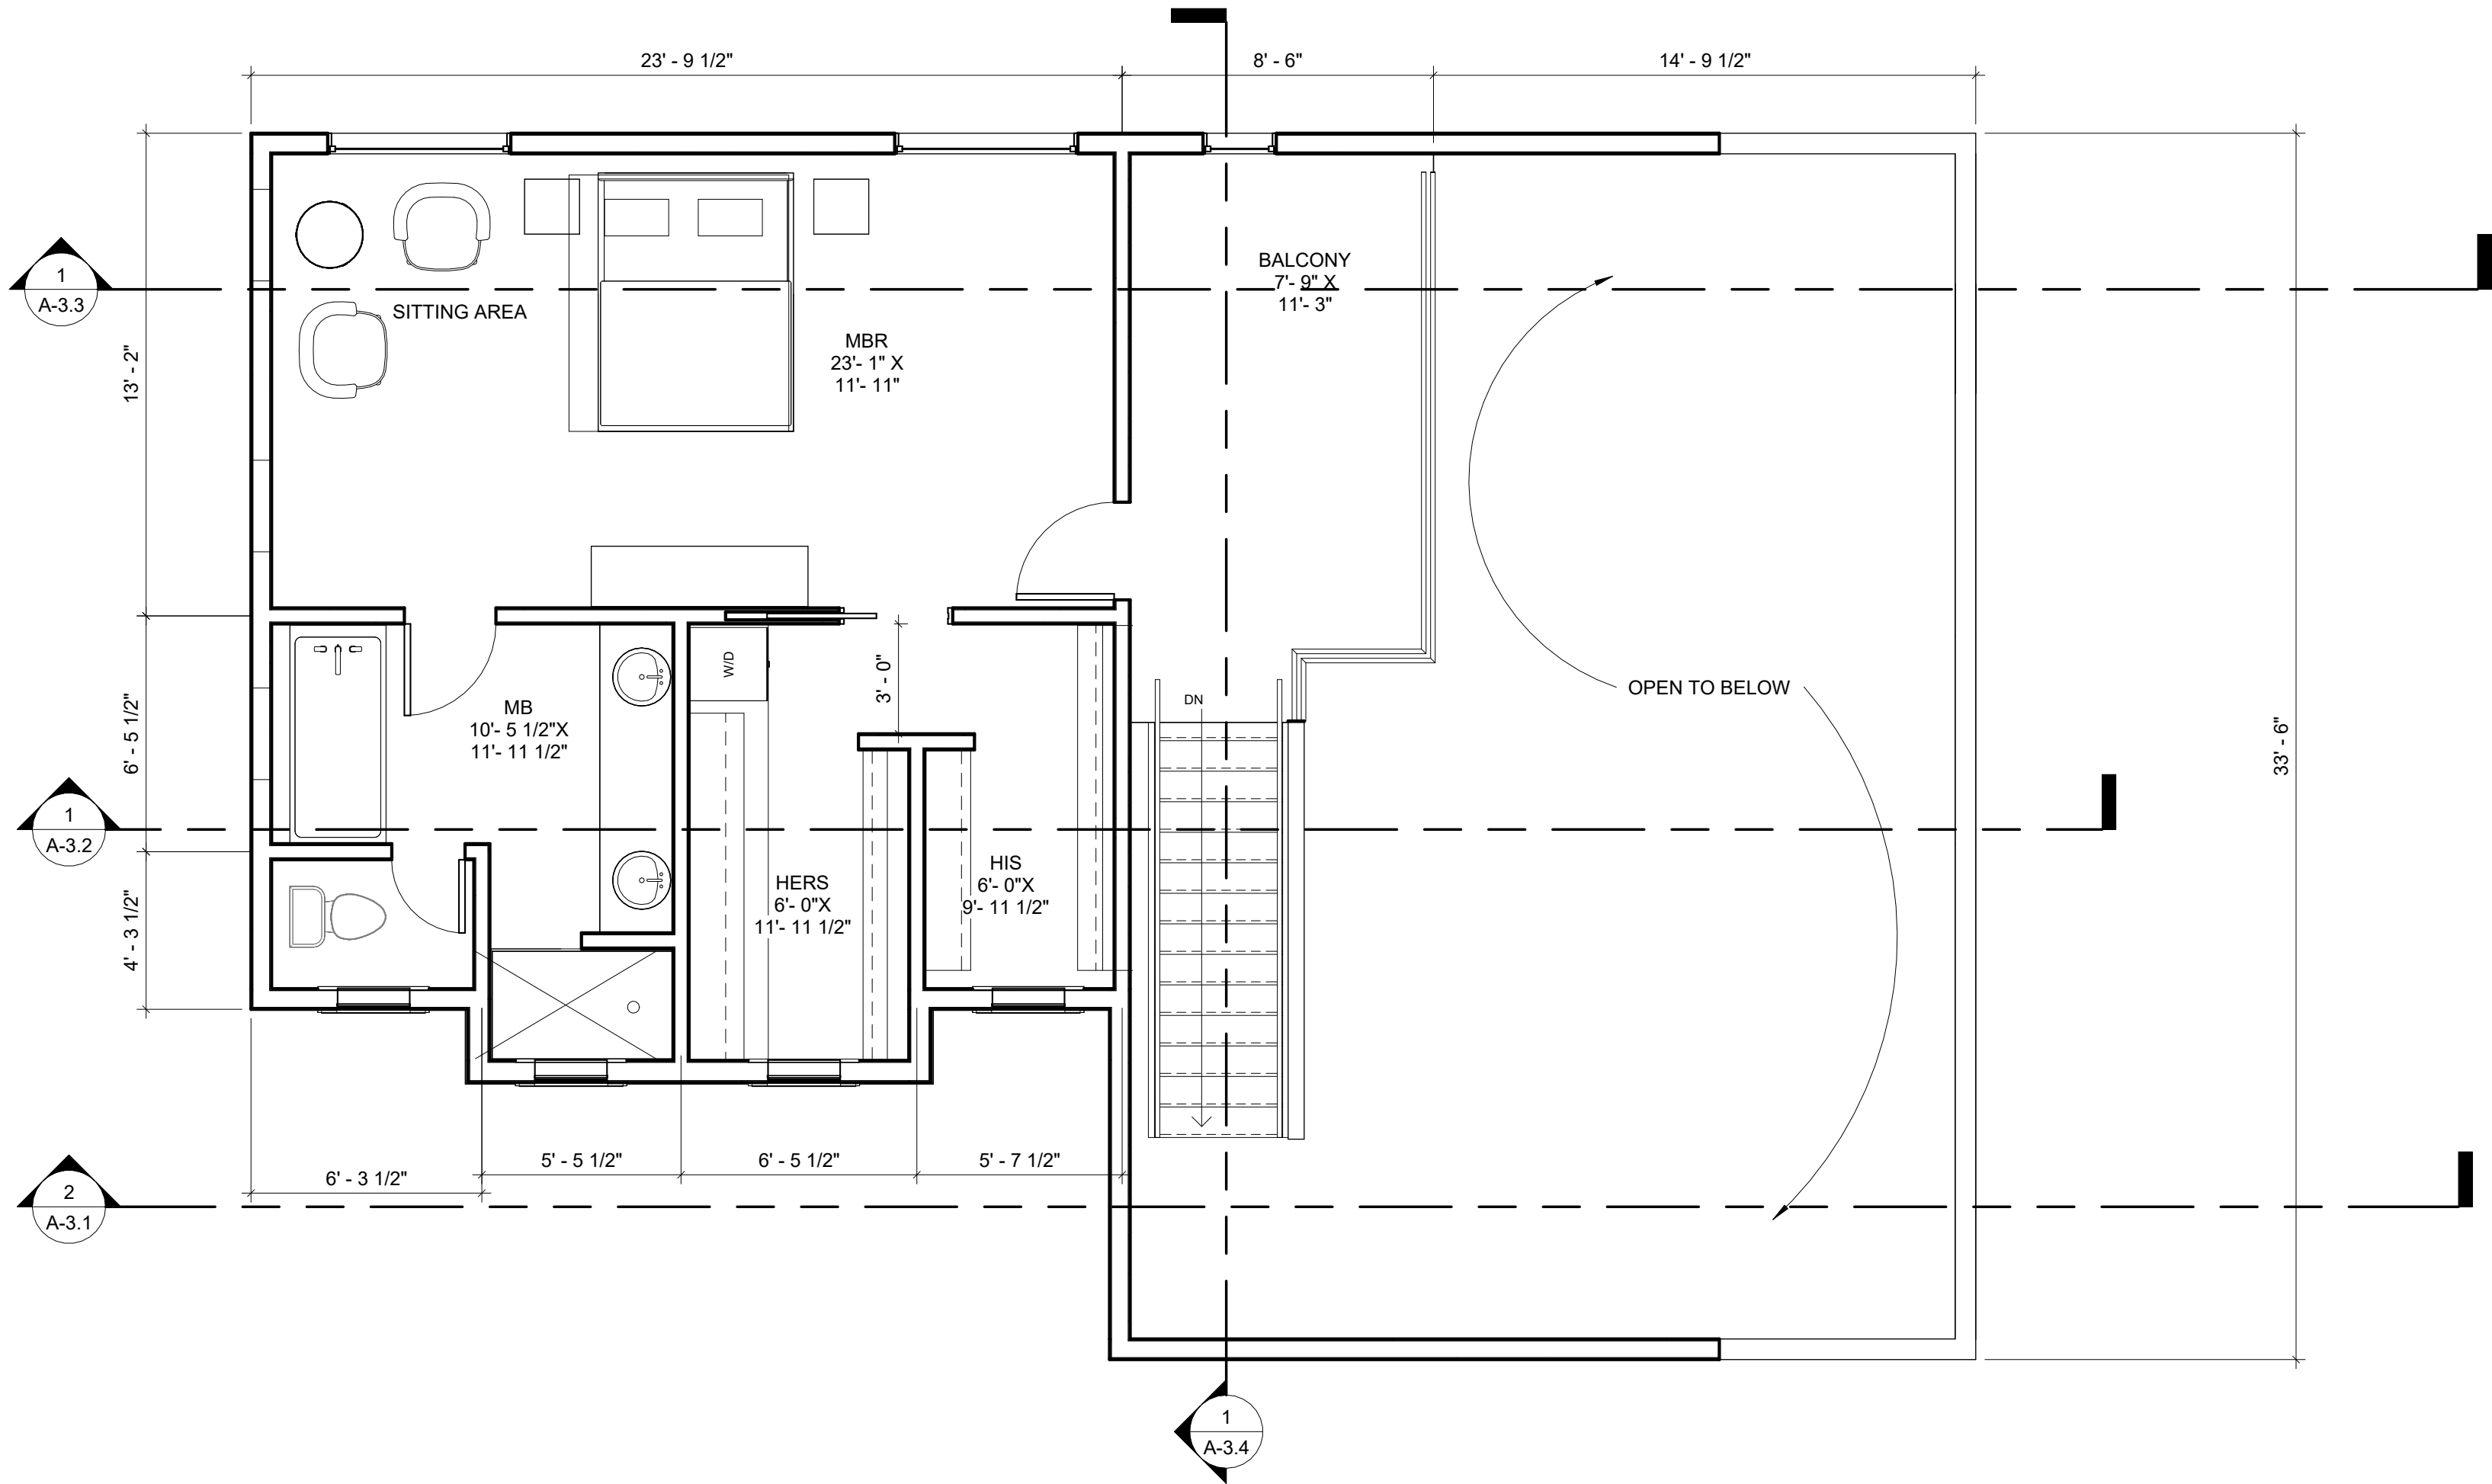

SECOND FLOOR PLAN

SCALE 1/4" = 1'-0"

REVISIONS
DATE

▲

▲

▲

▲

ARCHITECTURAL COALITION

962 West 800 North, Orem Utah, 84057 PH: 801-491-0275

PRELIMINARY
NOT FOR
CONSTRUCTION


© Copyright 2020
Architectural Coalition
THE PURCHASER IS GRANTED
A SINGLE USE LICENSE FOR
CONSTRUCTION ONLY.
UNAUTHORIZED USE AND/OR
FURTHER DISTRIBUTION IS
PROHIBITED WITHOUT
WRITTEN APPROVAL OF THE
ARCHITECTURAL COALITION

Residential house project
For Austin Larson
398 N 400 E, Payson, UT, 84651

SHEET NO.
A-0.10


DATE
Issue Date

9/19/2024 5:02:17 PM K:\Drawings 2024\2024-036 Austin house in 400 E 400 N Payson\Austin house New Floor Plan.rvt

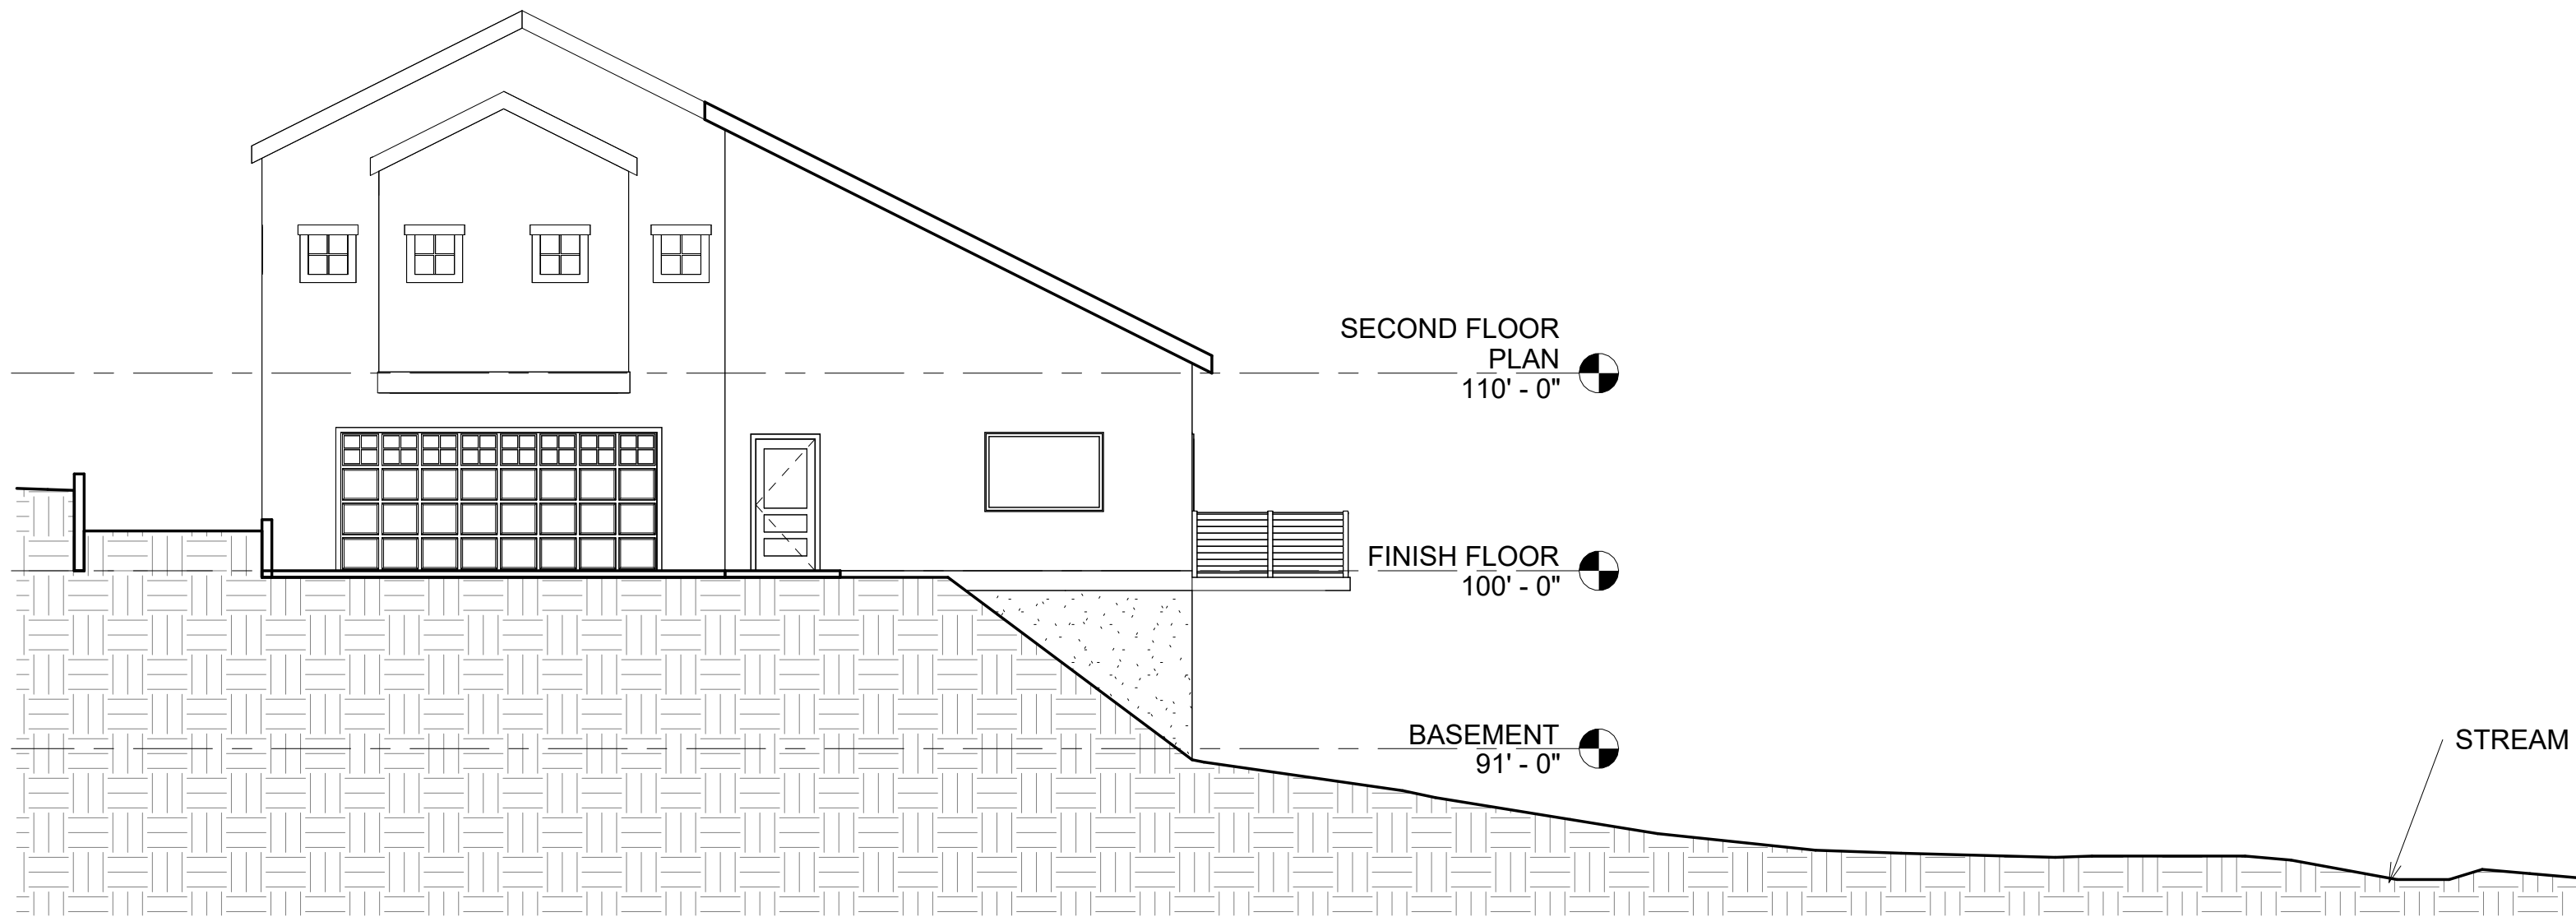


NORTH ELEVATION

SCALE 1/8" = 1'-0"

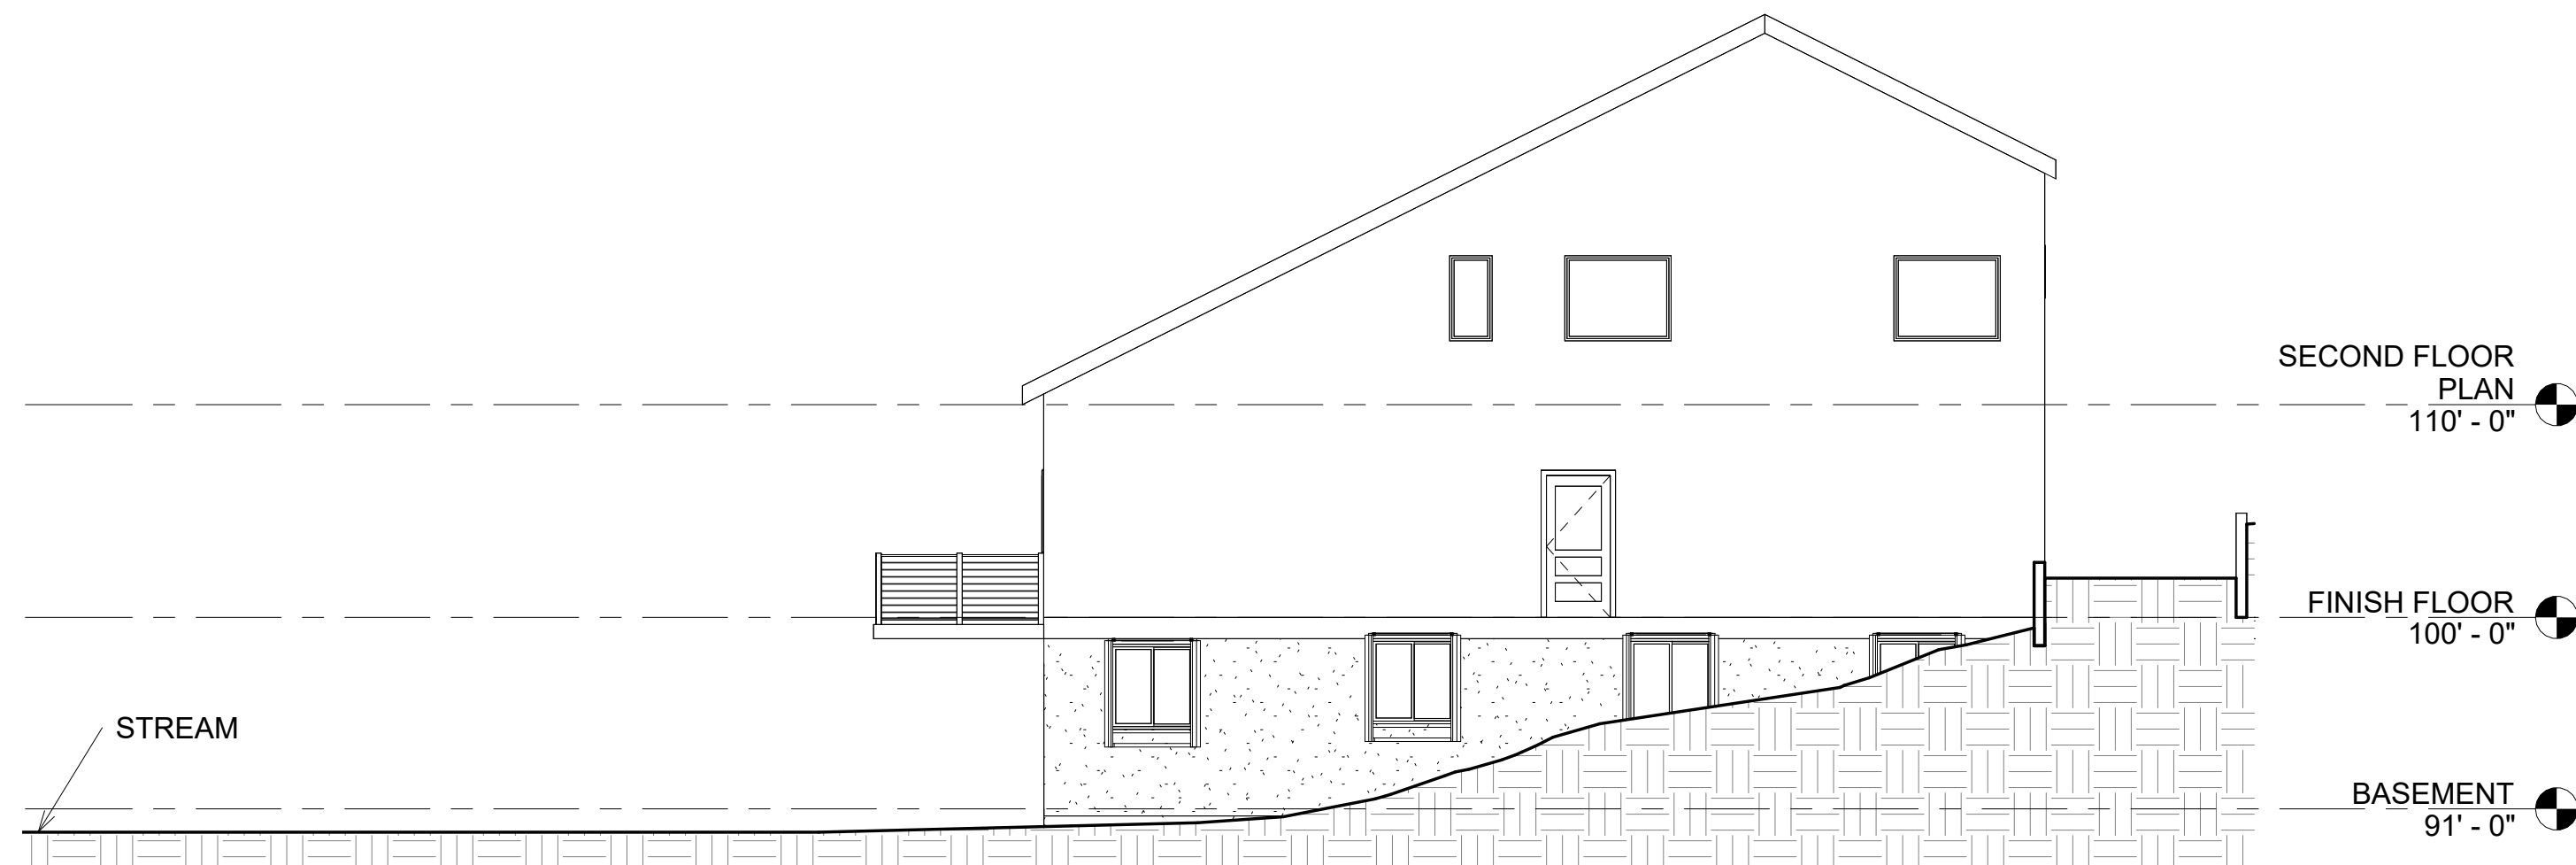


SOUTH ELEVATION

SCALE 1/8" = 1'-0"

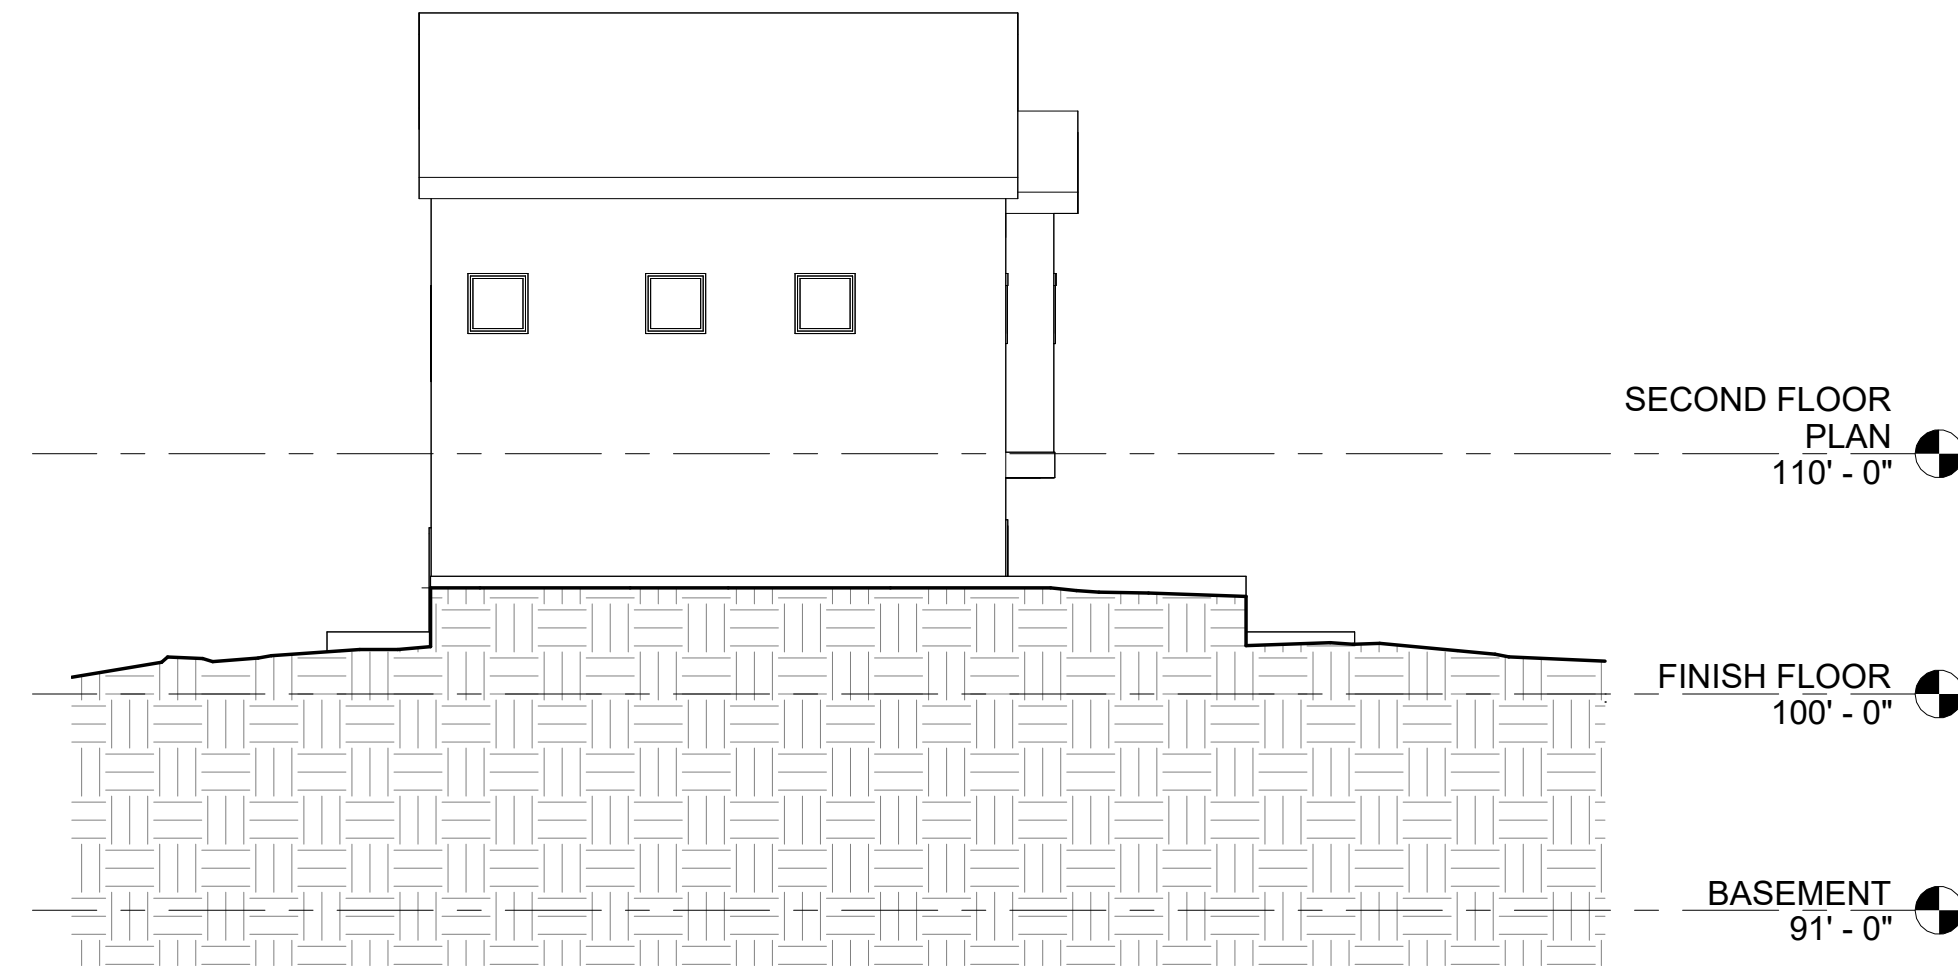

EAST ELEVATION

SCALE 1/8" = 1'-0"

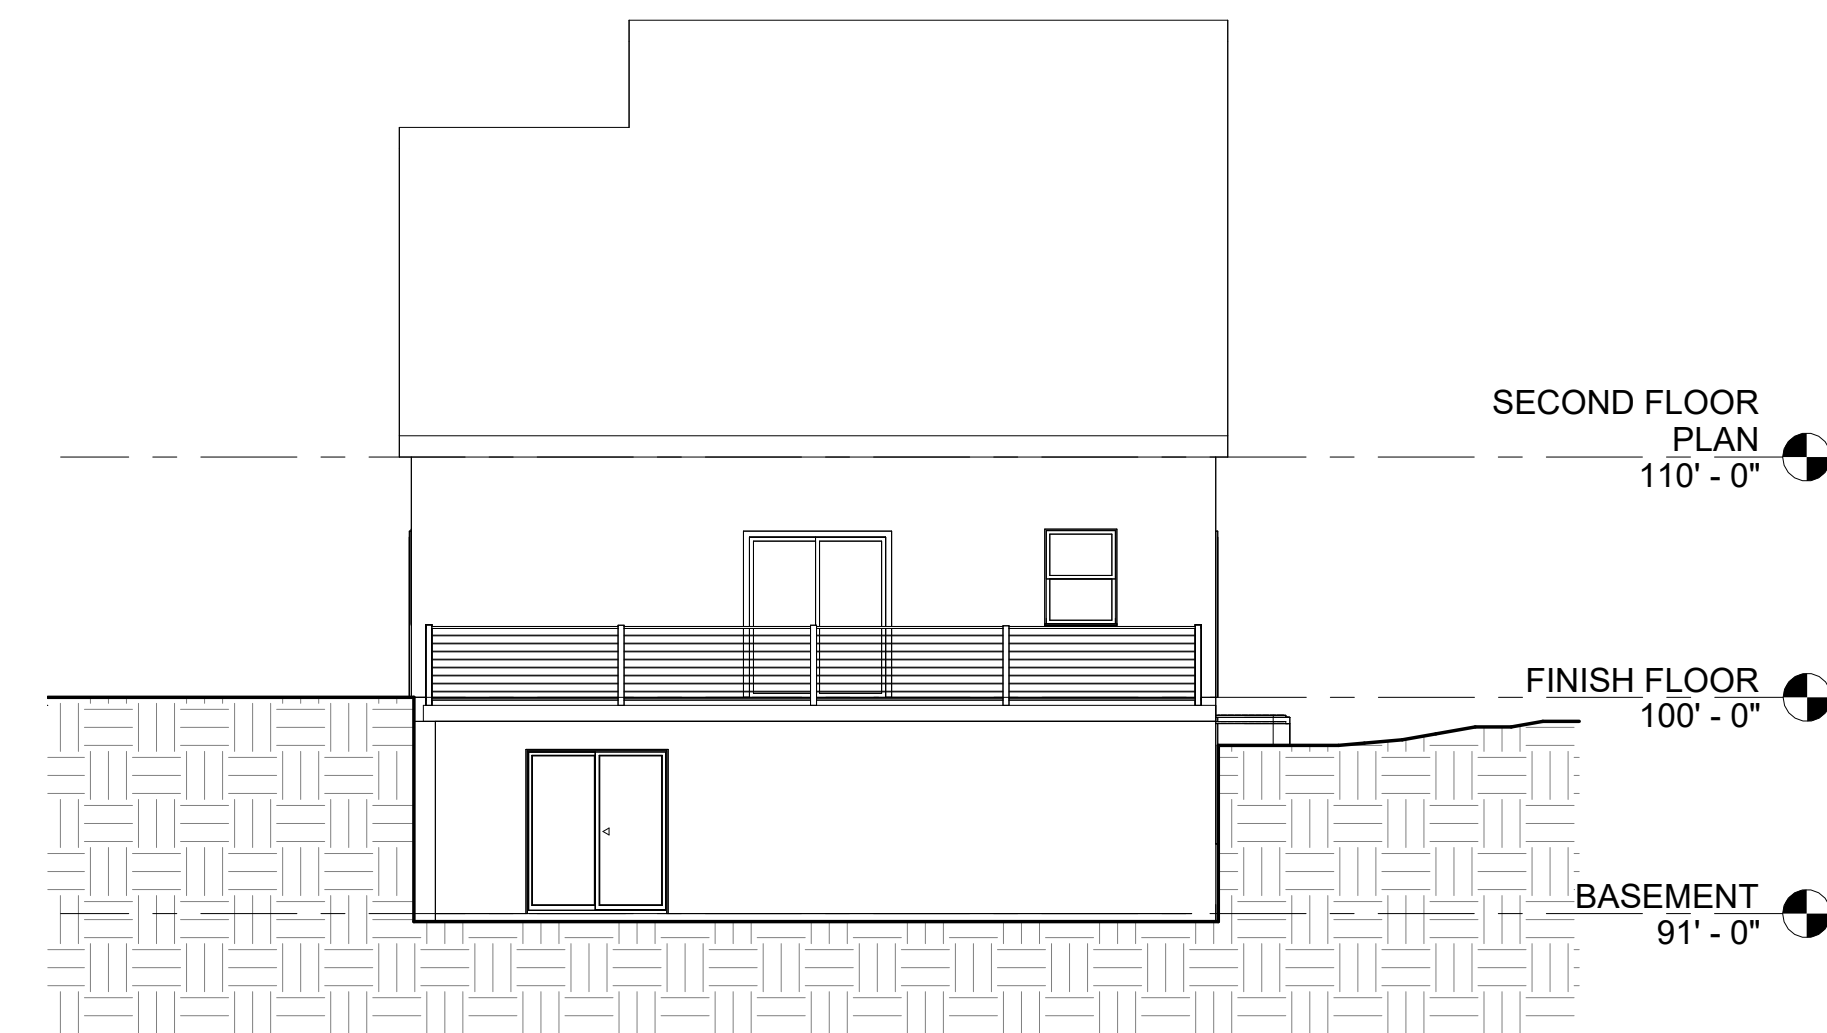

WEST ELEVATION

SCALE 1/8" = 1'-0"

REVISIONS
DATE

ARCHITECTURAL COALITION

962 West 800 North, Orem Utah, 84057 PH: 801-491-0275

PRELIMINARY
NOT FOR
CONSTRUCTION


© Copyright 2020
Architectural Coalition
THE PURCHASER IS GRANTED
A SINGLE USE LICENSE FOR
CONSTRUCTION ONLY.
UNAUTHORIZED USE AND/OR
FURTHER DISTRIBUTION IS
PROHIBITED WITHOUT
WRITTEN APPROVAL OF THE
ARCHITECTURAL COALITION

Residential house project
For Austin Larson
398 N 400 E, Payson, UT, 84651

SHEET NO.
A-2.1


DATE
Issue Date

9/19/2024 5:02:18 PM K:\Drawings 2024\2024-036 Austin house in 400 E 400 N Payson\Austin house New Floor Plan.rvt

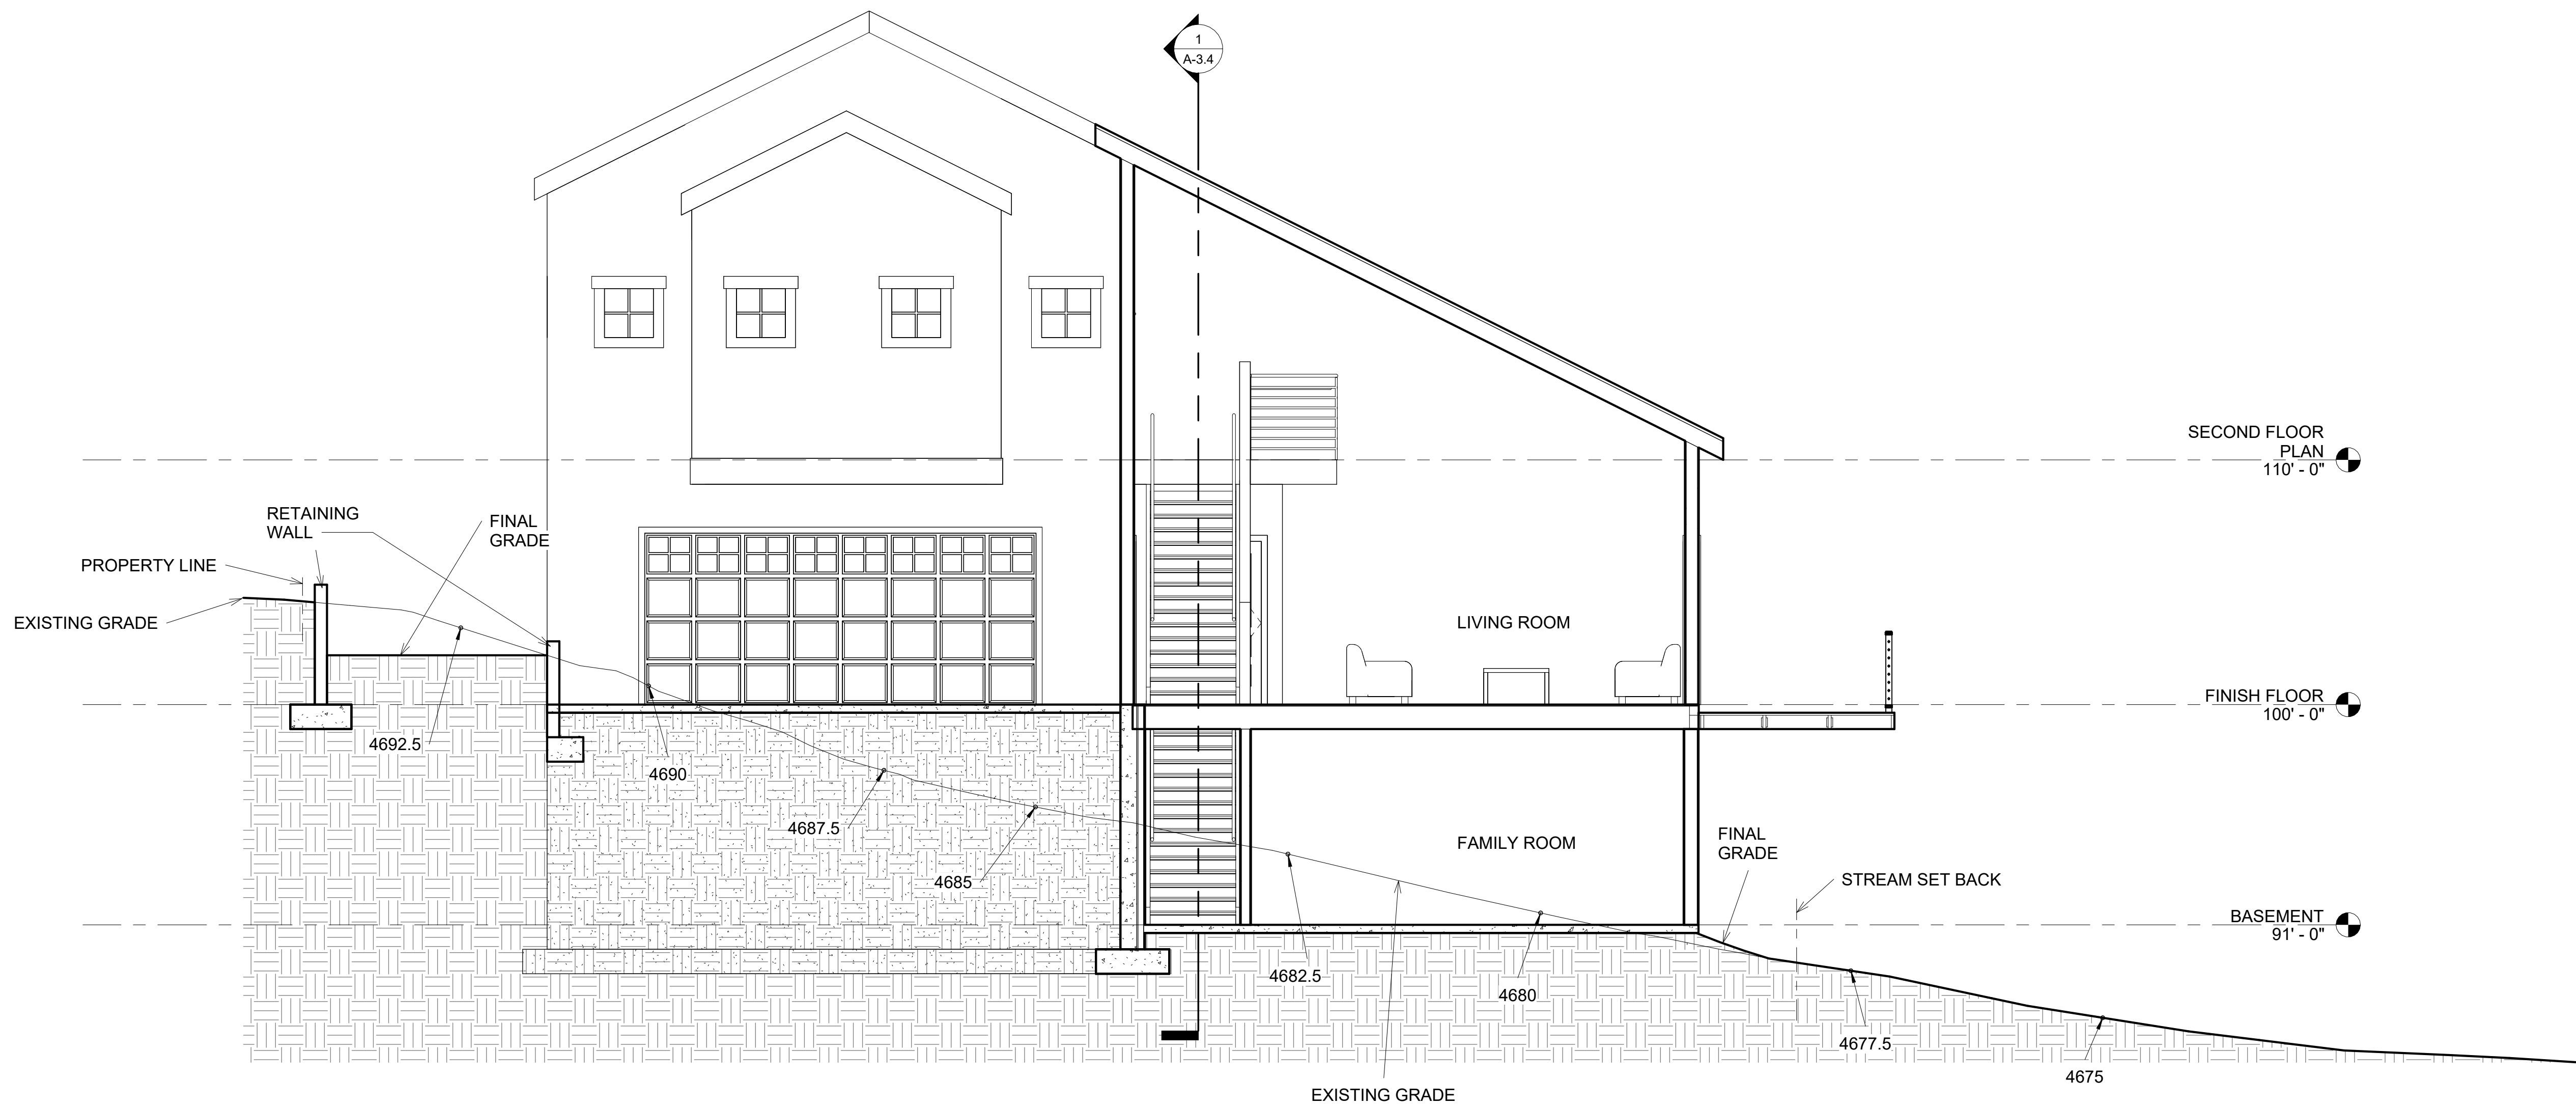

SECTION 1

SCALE 1/4" = 1'-0"

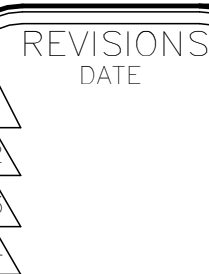


REVISIONS
DATE

Residential house project

For Austin Larson

398 N 400 E, Payson, UT, 84651

© Copyright 2019,
Guilford A. Rand
Architect
THE PURCHASER IS GRANTED
A SINGLE USE LICENSE FOR
CONSTRUCTION ONLY.
UNAUTHORIZED USE AND/OR
FURTHER DISTRIBUTION IS
PROHIBITED WITHOUT
WRITTEN APPROVAL OF THE
ARCHITECT.

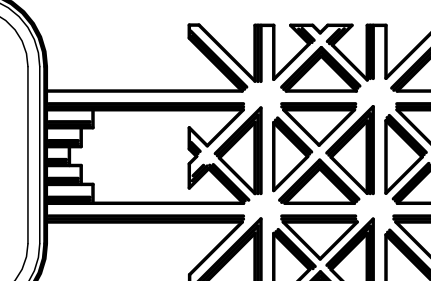


GUILFORD A RAND, ARCHITECT

1991 South State Road Springville, UT 84663 PH: 801-491-0275

SHEET NO.
A-3.1

DATE
Issue Date

9/19/2024 5:02:18 PM K:\Drawings 2024\2024-036 Austin house in 400 E 400 N Payson\Austin house New Floor Plan.rvt

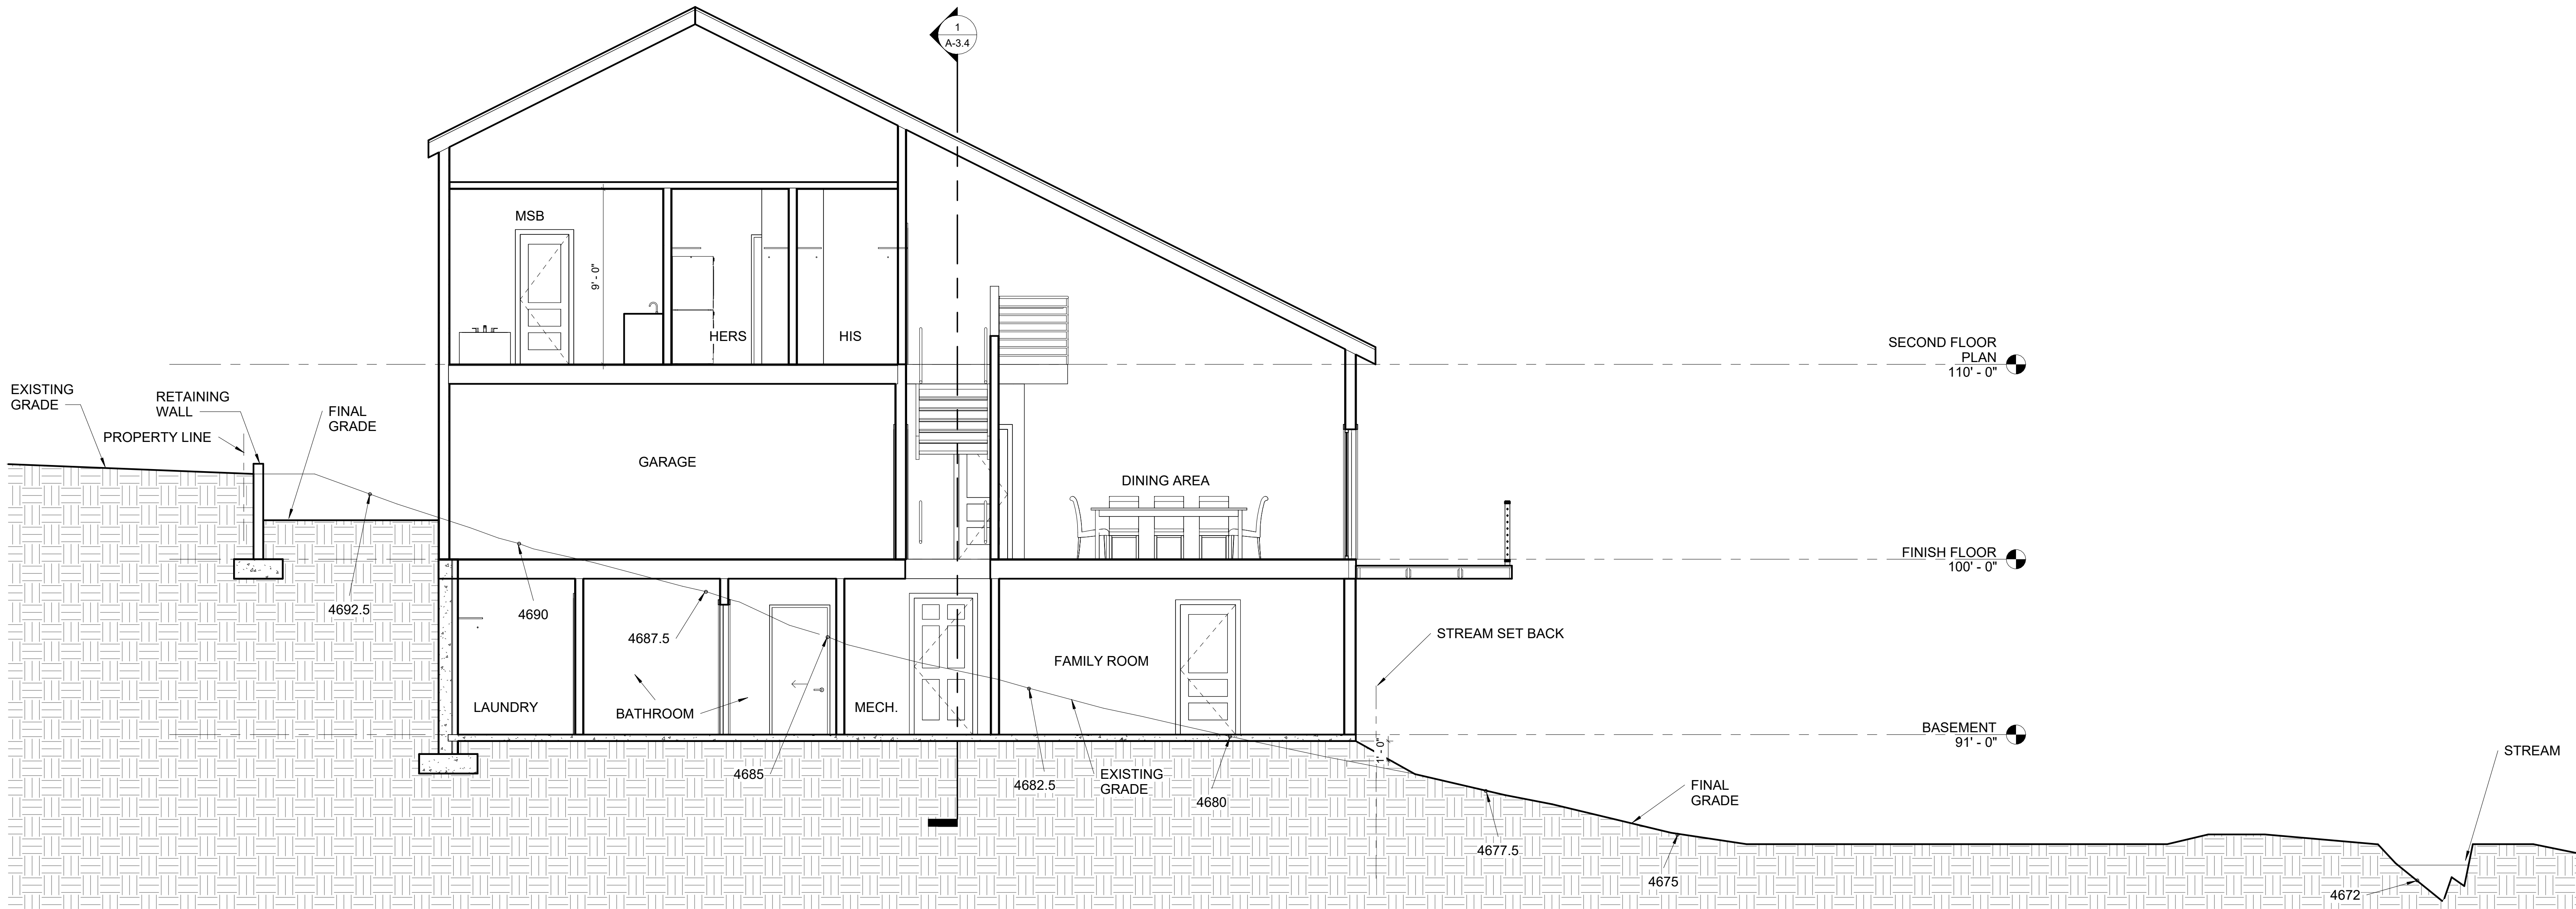


SECTION 2

SCALE 1/4" = 1'-0"

	REVISIONS DATE		
Residential house project			© Copyright 2019, Guilford A. Rand Architect THE PURCHASER IS GRANTED A SINGLE USE LICENSE FOR CONSTRUCTION ONLY. UNAUTHORIZED USE AND/OR FURTHER DISTRIBUTION IS PROHIBITED WITHOUT WRITTEN APPROVAL OF THE ARCHITECT.
For Austin Larson			
398 N 400 E, Payson, UT, 84651			
		SHEET NO. A-3.2	
		DATE Issue Date	
		1991 South State Road Springville, UT 84663 PH: 801-491-0275	

9/19/2024 5:02:18 PM K:\Drawings 2024\2024-036 Austin house in 400 E 400 N Payson\Austin house New Floor Plan.rvt

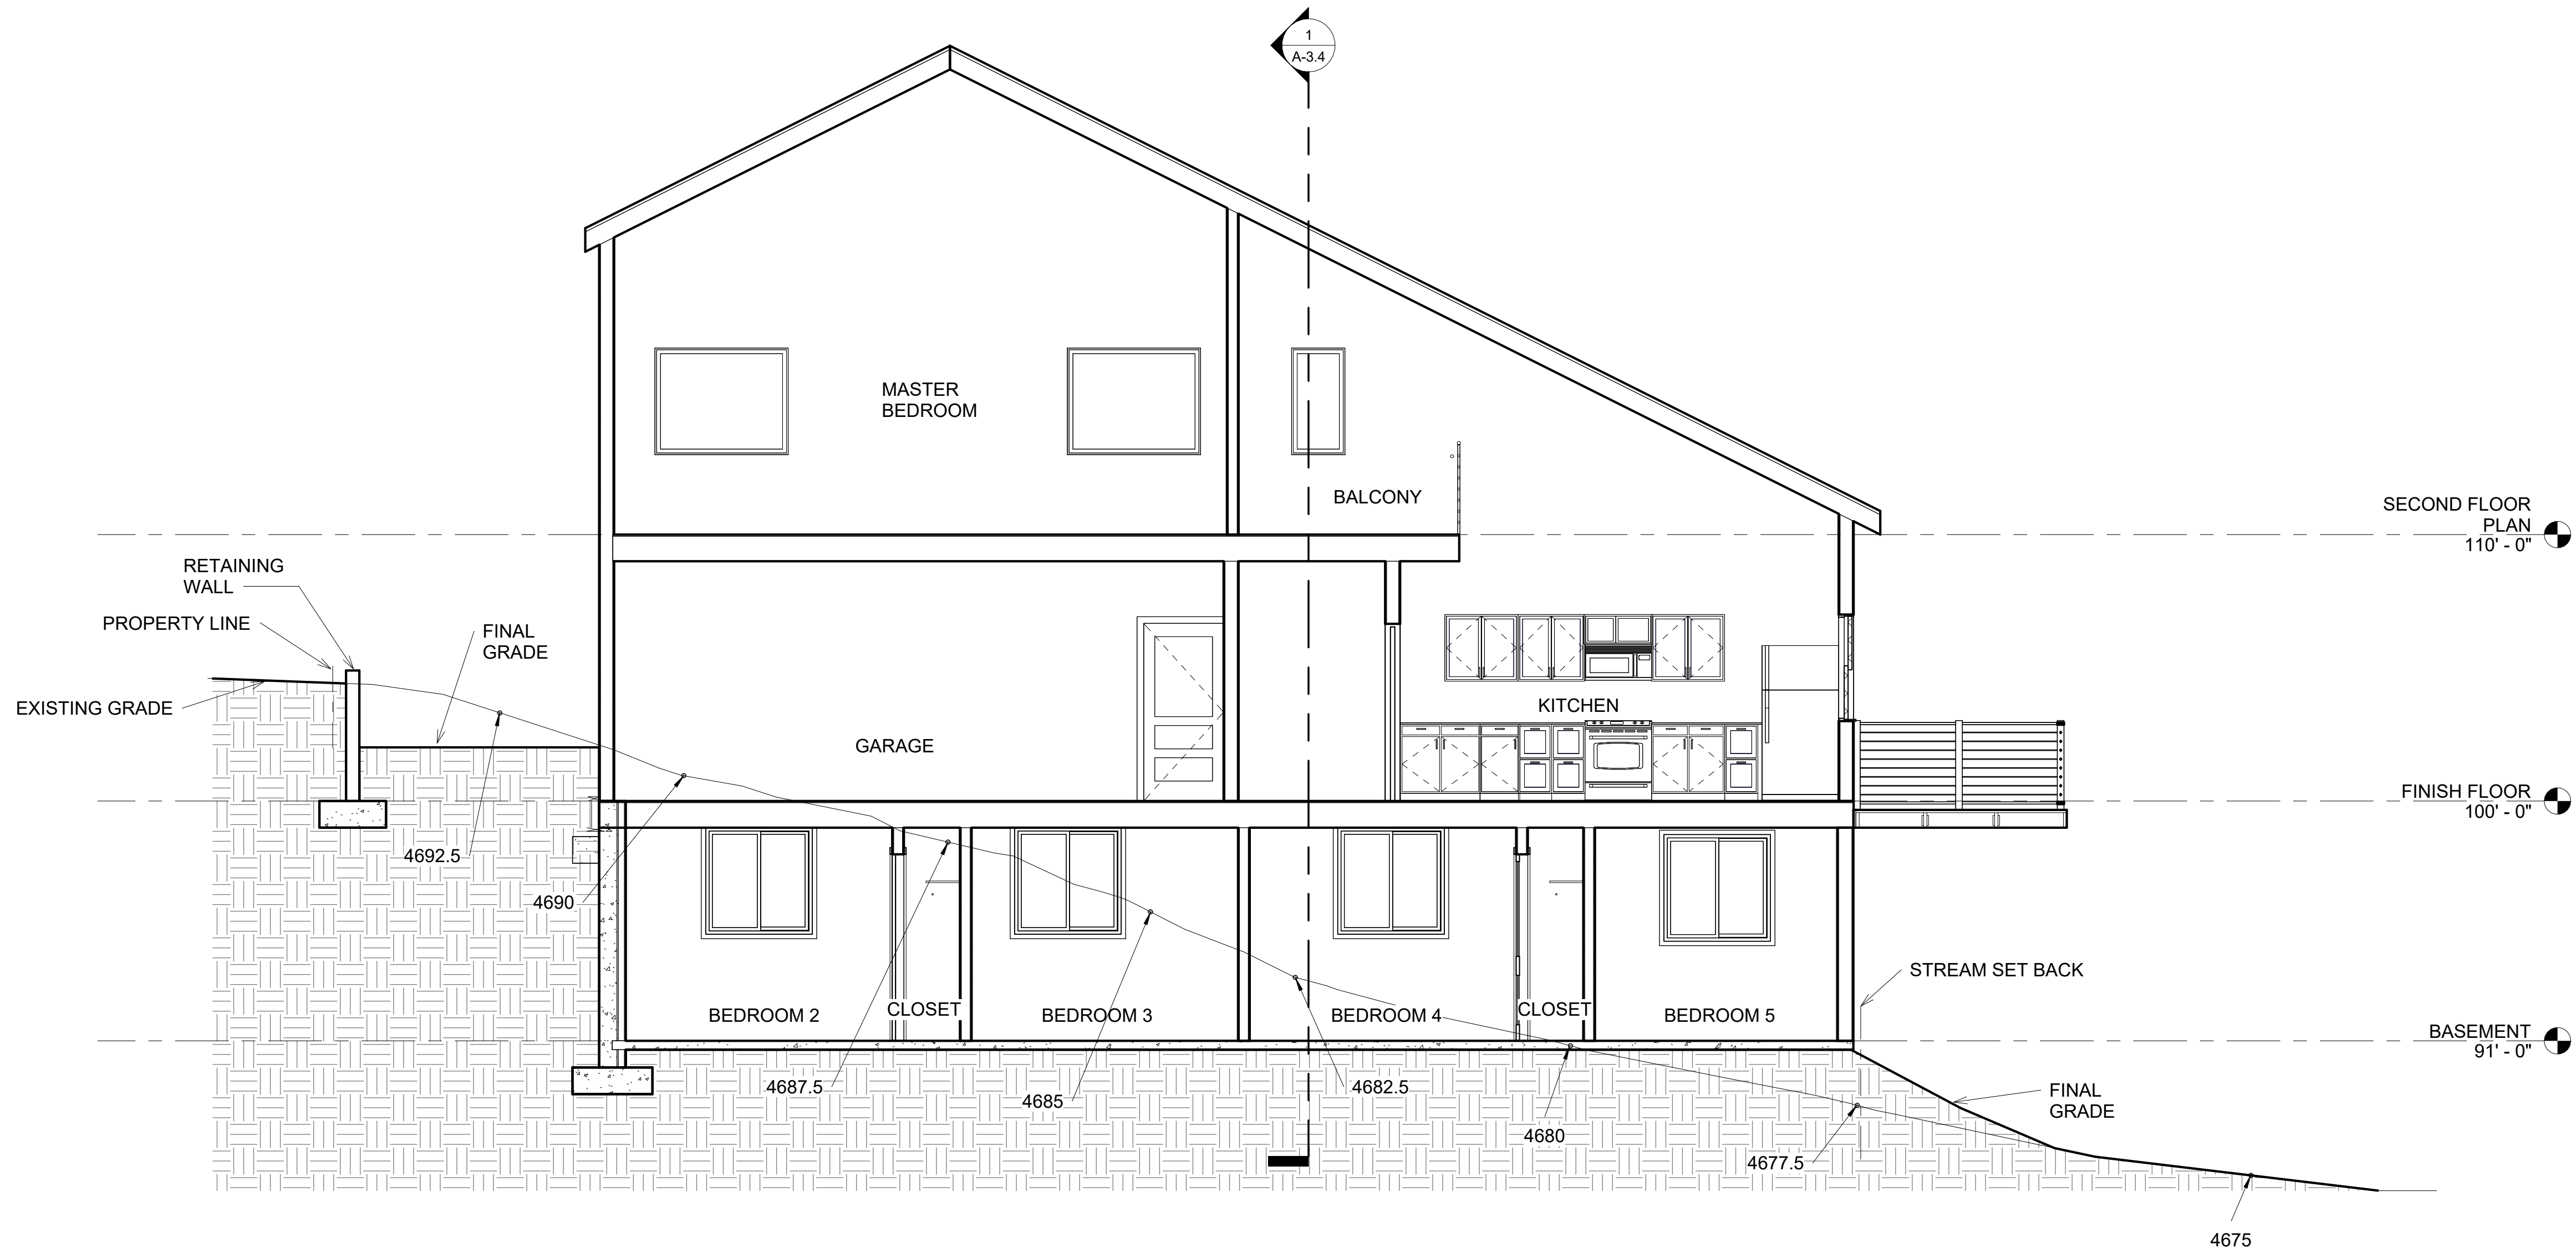

SECTION 3

SCALE 1/4" = 1'-0"


REVISIONS	DATE
△	
△	
△	

Residential house project

For Austin Larson

398 N 400 E, Payson, UT, 84651

© Copyright 2019,
Guilford A. Rand
Architect
THE PURCHASER IS GRANTED
A SINGLE USE LICENSE FOR
CONSTRUCTION ONLY.
UNAUTHORIZED USE AND/OR
FURTHER DISTRIBUTION IS
PROHIBITED WITHOUT
WRITTEN APPROVAL OF THE
ARCHITECT.

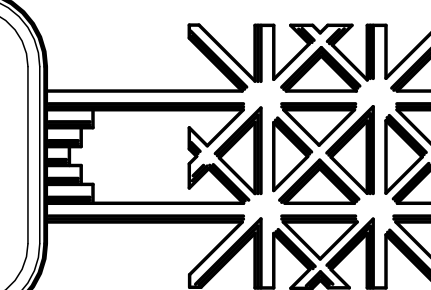

GUILFORD A RAND, ARCHITECT

1991 South State Road Springville, UT 84663 PH: 801-491-0275


SHEET NO.

A-3.3

DATE

Issue Date

9/19/2024 5:02:18 PM K:\Drawings 2024\2024-036 Austin house in 400 E 400 N Payson\Austin house New Floor Plan.rvt

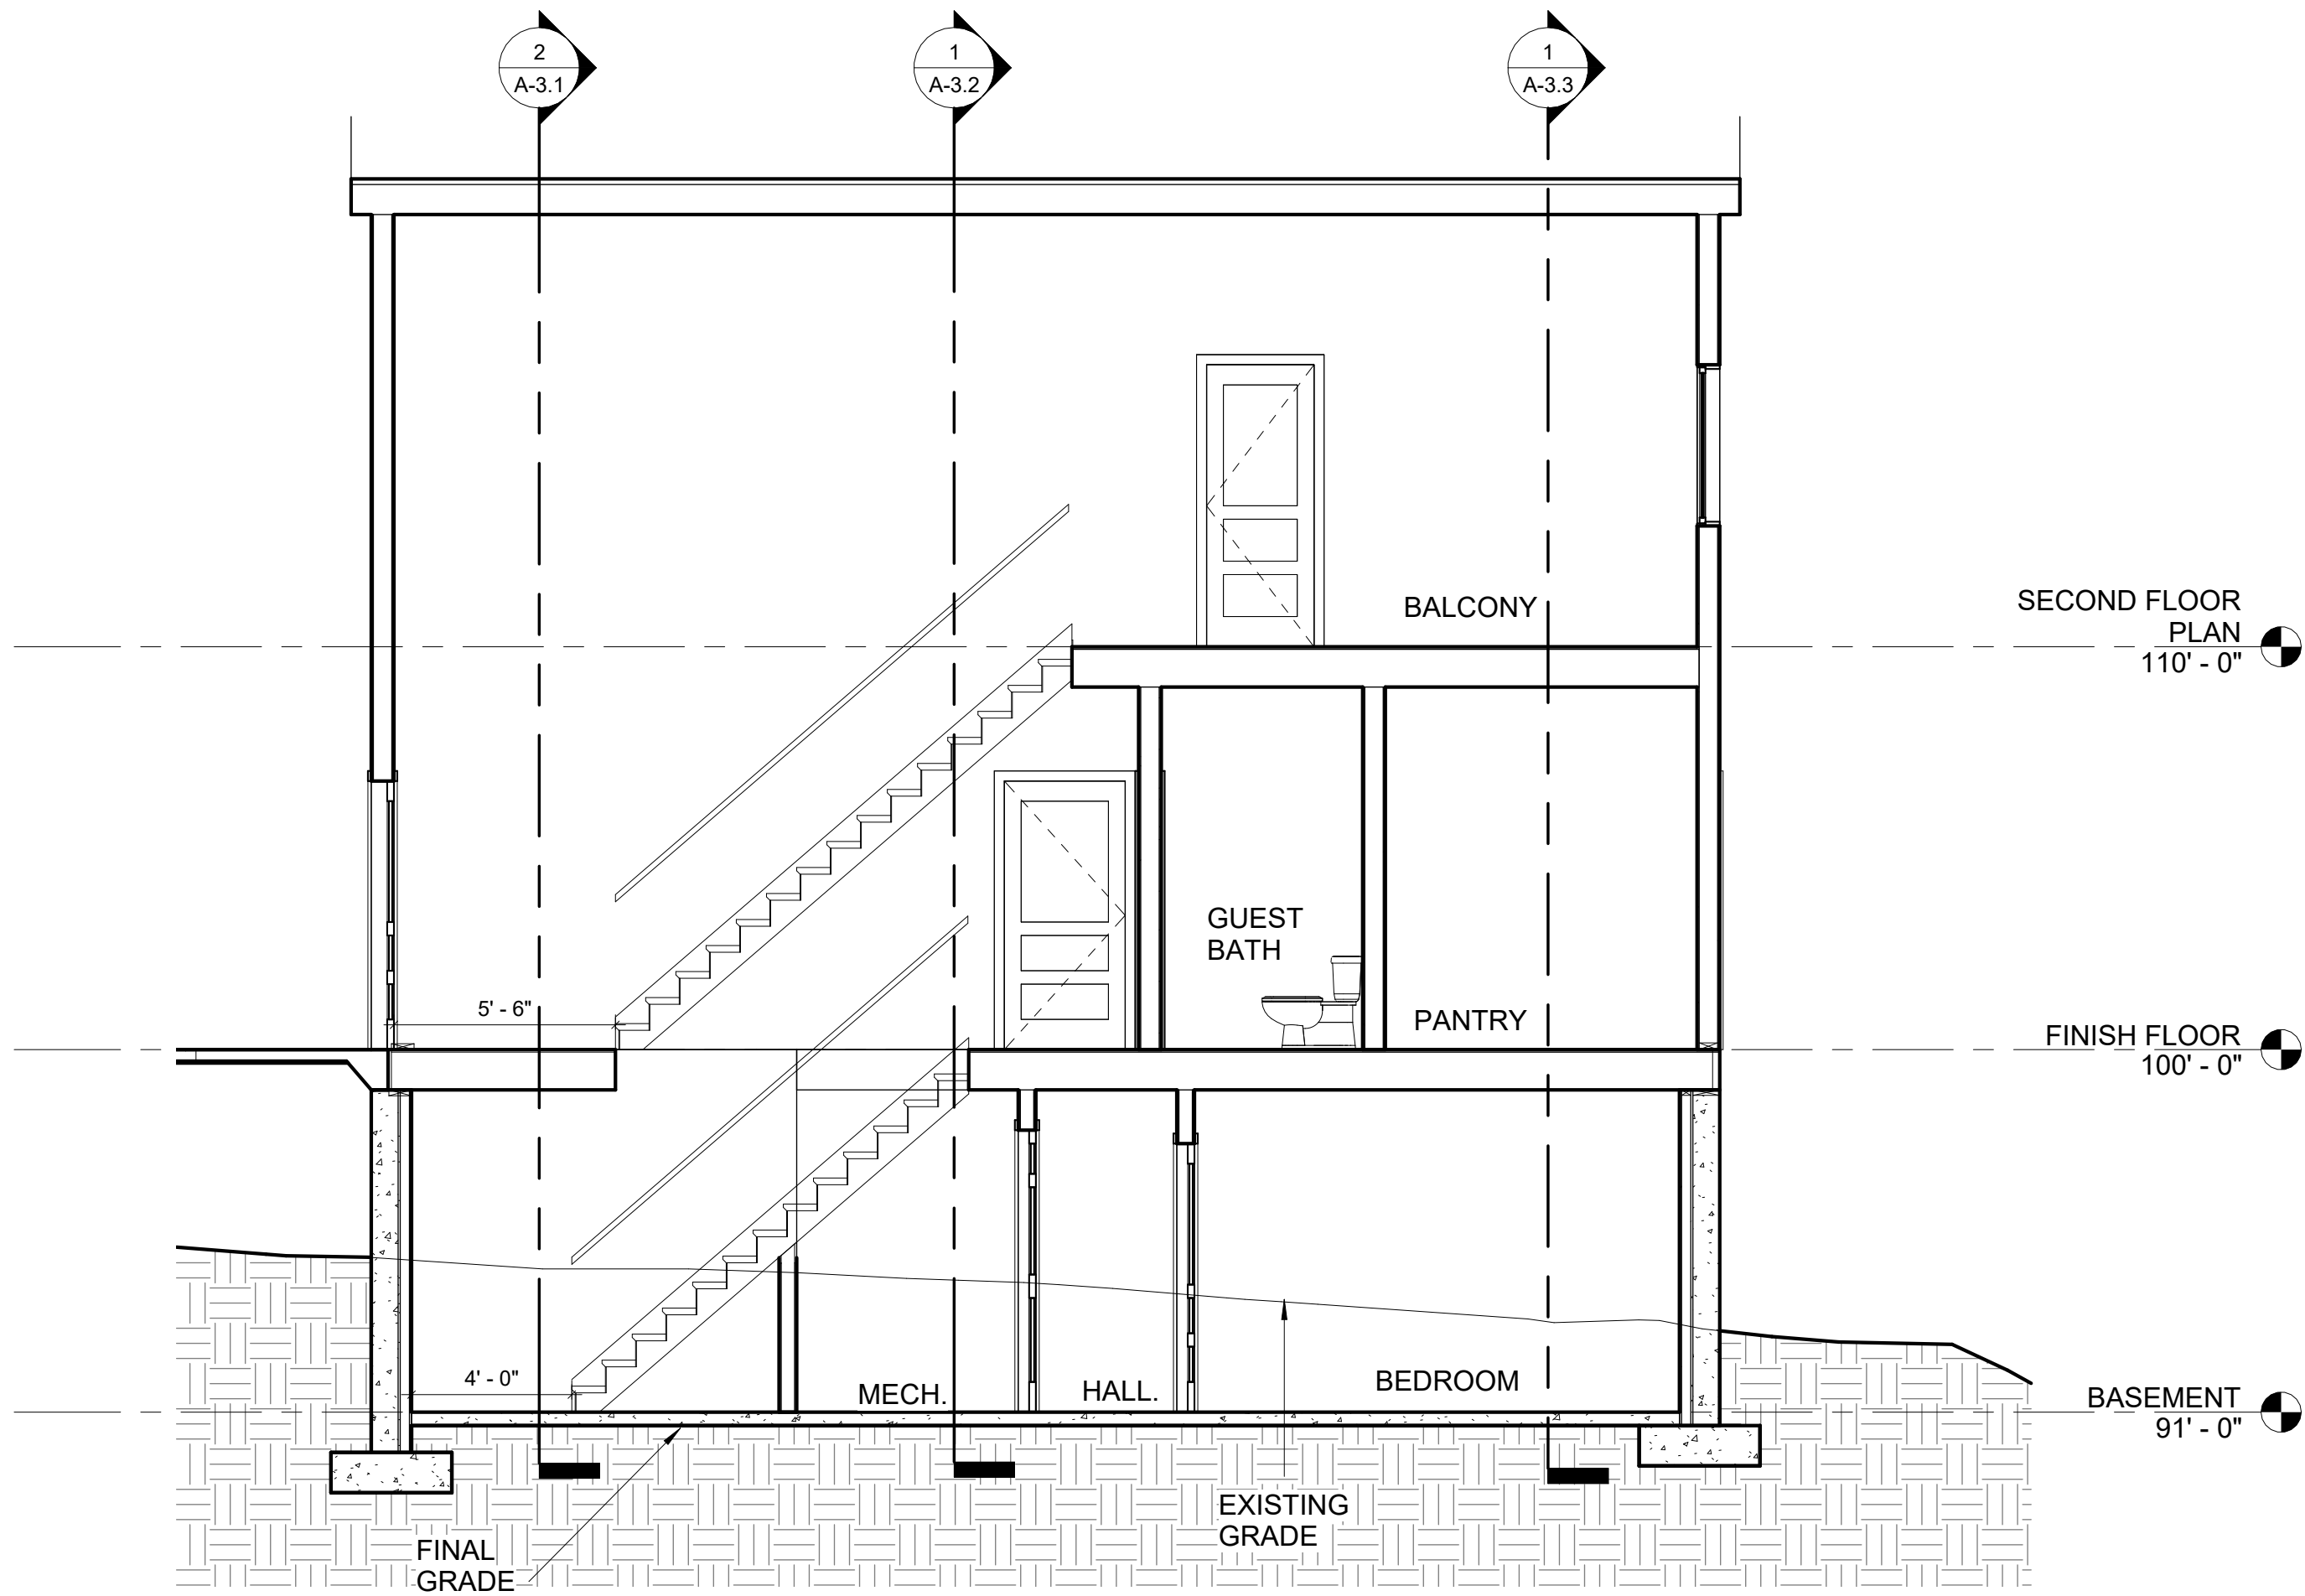

SECTION 4

SCALE 1/4" = 1'-0"

REVISIONS

DATE

▲

▲

▲

Residential house project

For Austin Larson

398 N 400 E, Payson, UT, 84651

© Copyright 2019,
Guilford A. Rand
Architect

THE PURCHASER IS GRANTED
A SINGLE USE LICENSE FOR
CONSTRUCTION ONLY.
UNAUTHORIZED USE AND/OR
FURTHER DISTRIBUTION IS
PROHIBITED WITHOUT
WRITTEN APPROVAL OF THE
ARCHITECT.

GUILFORD A RAND, ARCHITECT

1991 South State Road Springville, UT 84663 PH: 801-491-0275

SHEET NO.

A-3.4

DATE

Issue Date