

MILITARY INSTALLATION DEVELOPMENT AUTHORITY
Design Review Committee Meeting
April 15, 2025

STAFF REPORT

Agenda Item: #3
Prepared By: Robert Donigan, MIDA Planner
Reviewed By: Richard Catten, DRC Counsel

Project: Lot 24 Temporary Skier Services Site Plan

Location: The proposed temporary Skier Services facility is located on Lot 24 within the approved Mayflower Master Development Plan (MDP), west of U.S. Highway 40 near exit 8, on Ski Beach Way just west of the proposed Cormont Development and southwest of the permanent skier services complex that is currently under construction.

Applicant: Alterra/CREDE

Representative: Mike Walker

Recommendation: Staff recommends the MIDA DRC approve the Lot 24 Temporary Skier Services facility site plan subject to site plan approval being issued upon the completion of the Conditions of Approval as presented in this staff report.

Background:

Per Chapter 2, Section 2.03 (Site Plan) of the Development Standards and Guidelines (MIDA Standards), MIDA requires Site Plan approval before construction on any property within the MIDA Control Area. The Applicant submitted Site Plan plans/documents for the Lot 24 Temporary Skier Services facility in March 2025. The Applicant is asking for site plan approval from the MIDA DRC.

Project Description:

Located just southwest of the proposed permanent Skier Services complex, the temporary Skier Services facility is meant to provide temporary skier services to facilitate skiing operations during the 2025 and 2026 ski seasons while the permanent Skier Services building is under construction. The site plan proposes a 7,000 SF sprung structure building housing ticketing, rentals, ski storage, small retail outlet, food and beverage, and back of house employee space. A shuttle drop off is provided on the south side of the building connecting Galena Ridge Way to Ski Beach Way, a walking path is provided from the front of the building to the adjacent ski lift terminal, and a outdoor eating plaza is provided on the north side of the building.

Analysis:

The site plan application for the Temporary Skier Services Facility Site Plan is being evaluated based on Chapter 2 – Review Procedure, Section 2.03 – Site Plan; and Chapter 4 – Standards and Guidelines of the MIDA Standards. A general discussion of key considerations pertaining is included below:



- ADA parking is provided at the dropoff.
- The proposed 10' walking path accessing the ski lift terminal is 5.0% or less in slope.
- This is a temporary facility that will be removed long term. MIDA's current Standards do not speak to temporary facilities and how long an approved site plan for a temporary facility is good for. Staff recommends that the DRC establishes a two year approval limit for this temporary facility. It is proposed that this facility will only be in place for the 2025-2026 and the 2026-2027 ski seasons.

RECOMMENDED ACTION:

Staff recommends the MIDA DRC approve the Lot 24 Temporary Skier Services Facility site plan subject to site plan approval being issued upon completion of the following conditions of approval:

1. The approved site plan is valid for two years from issuance of Occupancy Permit.
2. All final engineering comments be resolved and signed off by the MIDA review engineer through the Infrastructure Permit process.

CIVIL PLANS

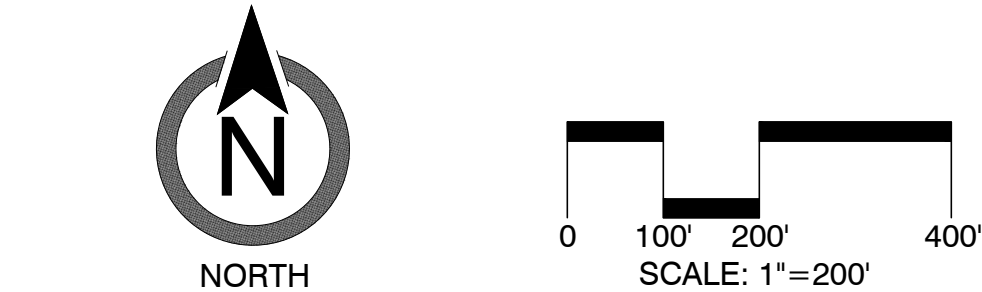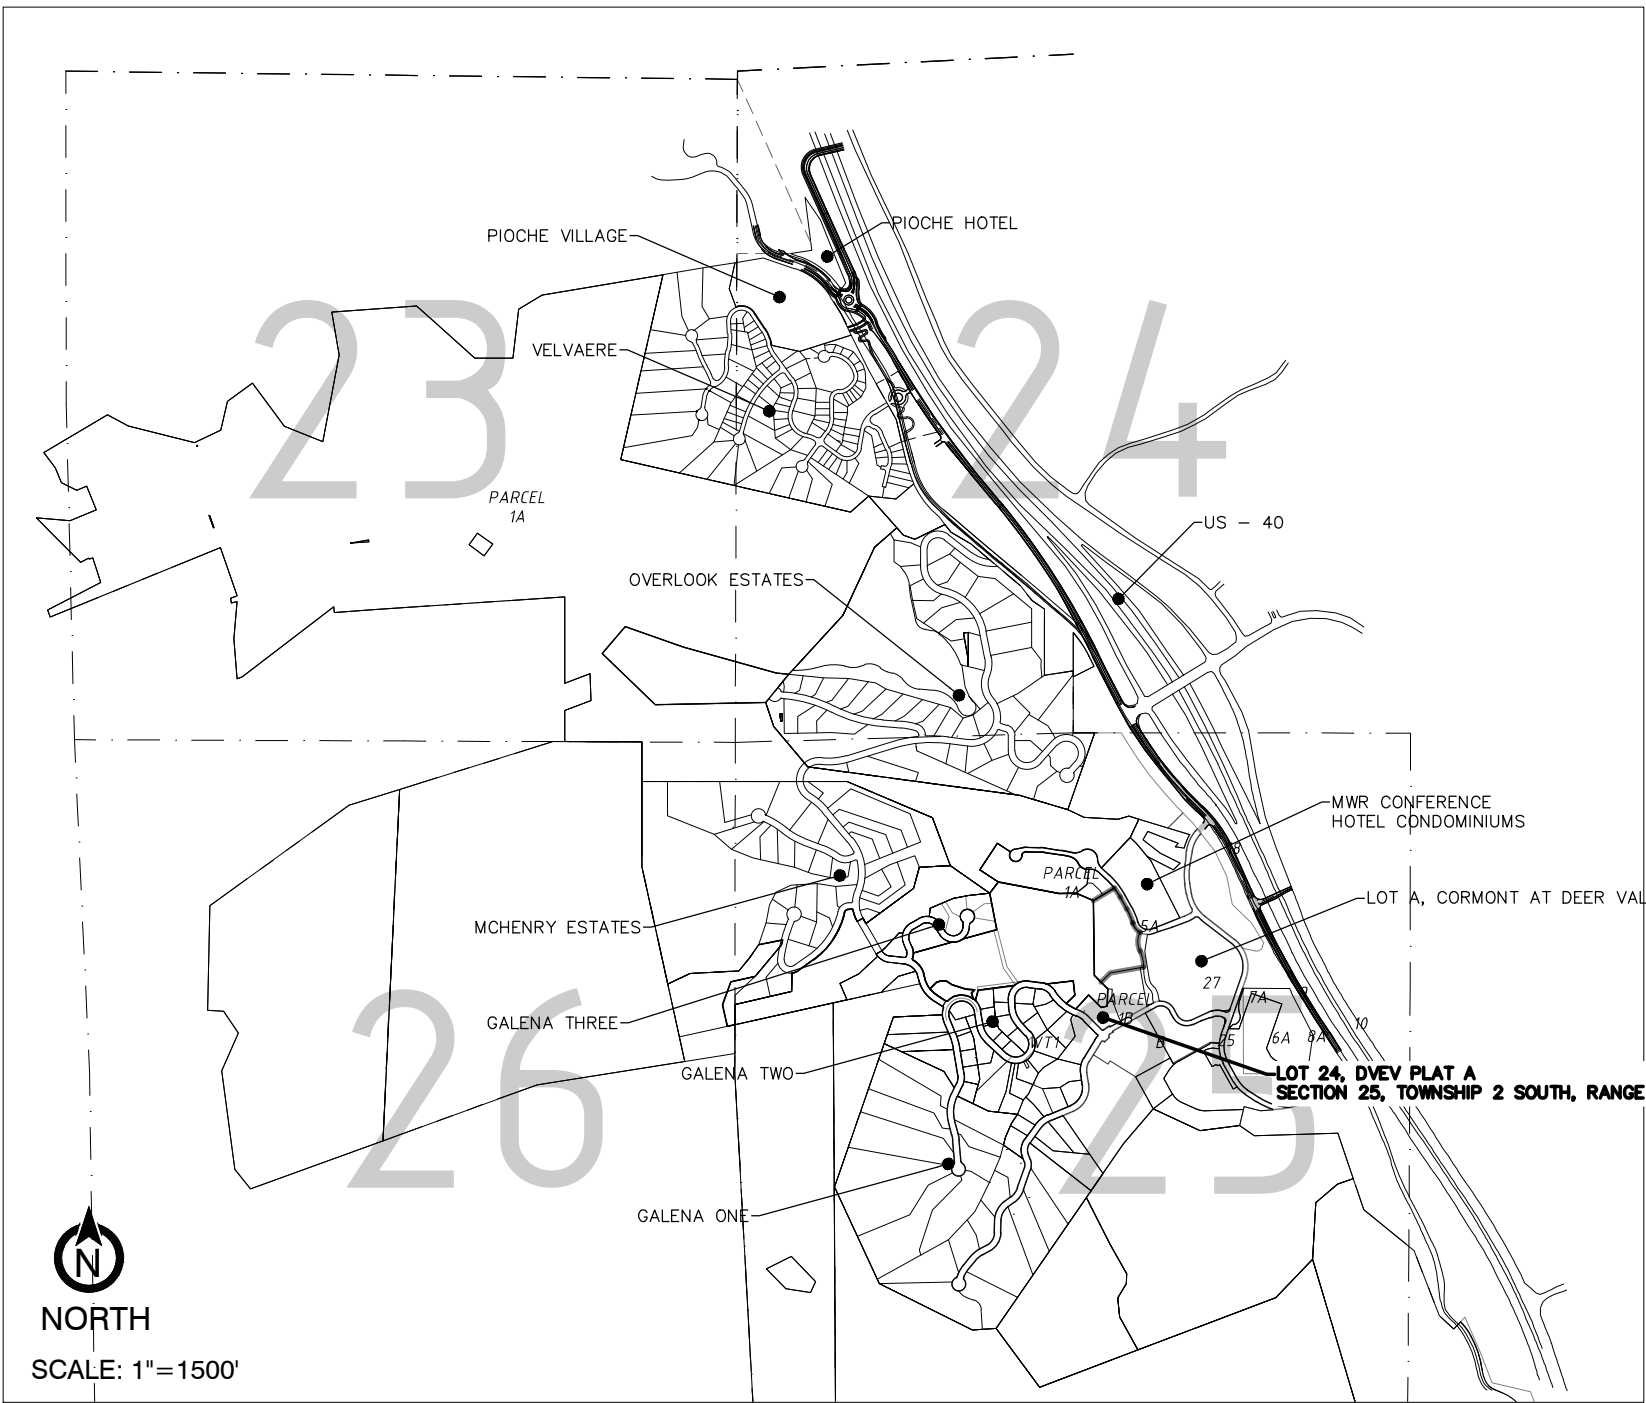

SITE PLAN
LOT 24, DVEV PLAT A
MILITARY IMPROVEMENT DEVELOPMENT AUTHORITY JURISDICTION
1758 W GALENA RIDGE WAY
TAX ID 22-0817
April 9, 2025

SHEET INDEX:

SHEET No.	TITLE
C-000	COVER SHEET
C-001	EXISTING CONDITIONS
C-002	SITE GRADING & UTILITY PLAN
C-003	SNOW REMOVAL & DRAINAGE PLAN
C-004	CMP/SWPPP
C-005	DETAILS

MILITARY INSTALLATION DEVELOPMENT
AUTHORITY
APPROVED FOR CONSTRUCTION

NAME _____ DATE _____

Know what's below.
Call 811 before you dig.


BLUE STAKES OF UTAH
UTILITY NOTIFICATION CENTER, INC.
www.bluestakes.org
1-800-662-4111

811

CAUTION: NOTICE TO CONTRACTOR
THE CONTRACTOR IS SPECIFICALLY CAUTIONED THAT THE LOCATION AND/OR ELVATION OF EXISTING UTILITIES AS SHOWN ON THESE PLAN IS BASED ON RECORDS OF THE VARIOUS UTILITY COMPANIES AND, WHERE POSSIBLE, MEASUREMENTS TAKEN IN THE FIELD. THE INFORMATION IS NOT TO BE RELIED ON AS BEING EXACT OR COMPLETE. THE CONTRACTOR MUST CALL THE LOCAL UTILITY LOCATION CENTER AT LEAST 48 HOURS BEFORE ANY EXCAVATION TO REQUEST EXACT FIELD LOCATIONS OF THE UTILITIES. IT SHALL BE THE RESPONSIBILITY OF THE CONTRACTOR TO RELOCATE ALL EXISTING UTILITIES WHICH CONFLICT WITH THE PROPOSED IMPROVEMENTS SHOWN ON THE PLANS.

FILE PATH: X:\WasatchCounty\dwg\Mayflower 2023\Mayflower Lifts\LOT 24.dwg

DRAWING BY: THOMAS VAUGHN 4/9/25
DESIGNED BY: _____
CHECKED BY: MICHAEL DEMKOWICZ 4/9/25
PROJECT No.: 14-8-23

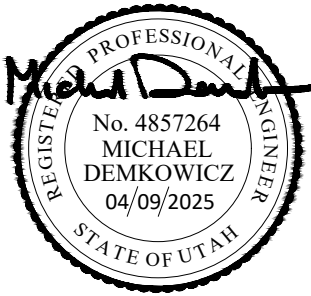

SHEET
C-000


COVER SHEET

LOT 24
DVEE PLAT A



P.O. BOX 2664 | 2700 W. HOMESTEAD RD. STE 50,
PARK CITY, UT 84098 | 435-649-9467

Slopes Table			
Number	Minimum Slope	Maximum Slope	Color
1	0.00%	10.00%	
2	10.00%	20.00%	
3	20.00%	25.00%	
4	25.00%	30.00%	
5	30.00%	100.00%	

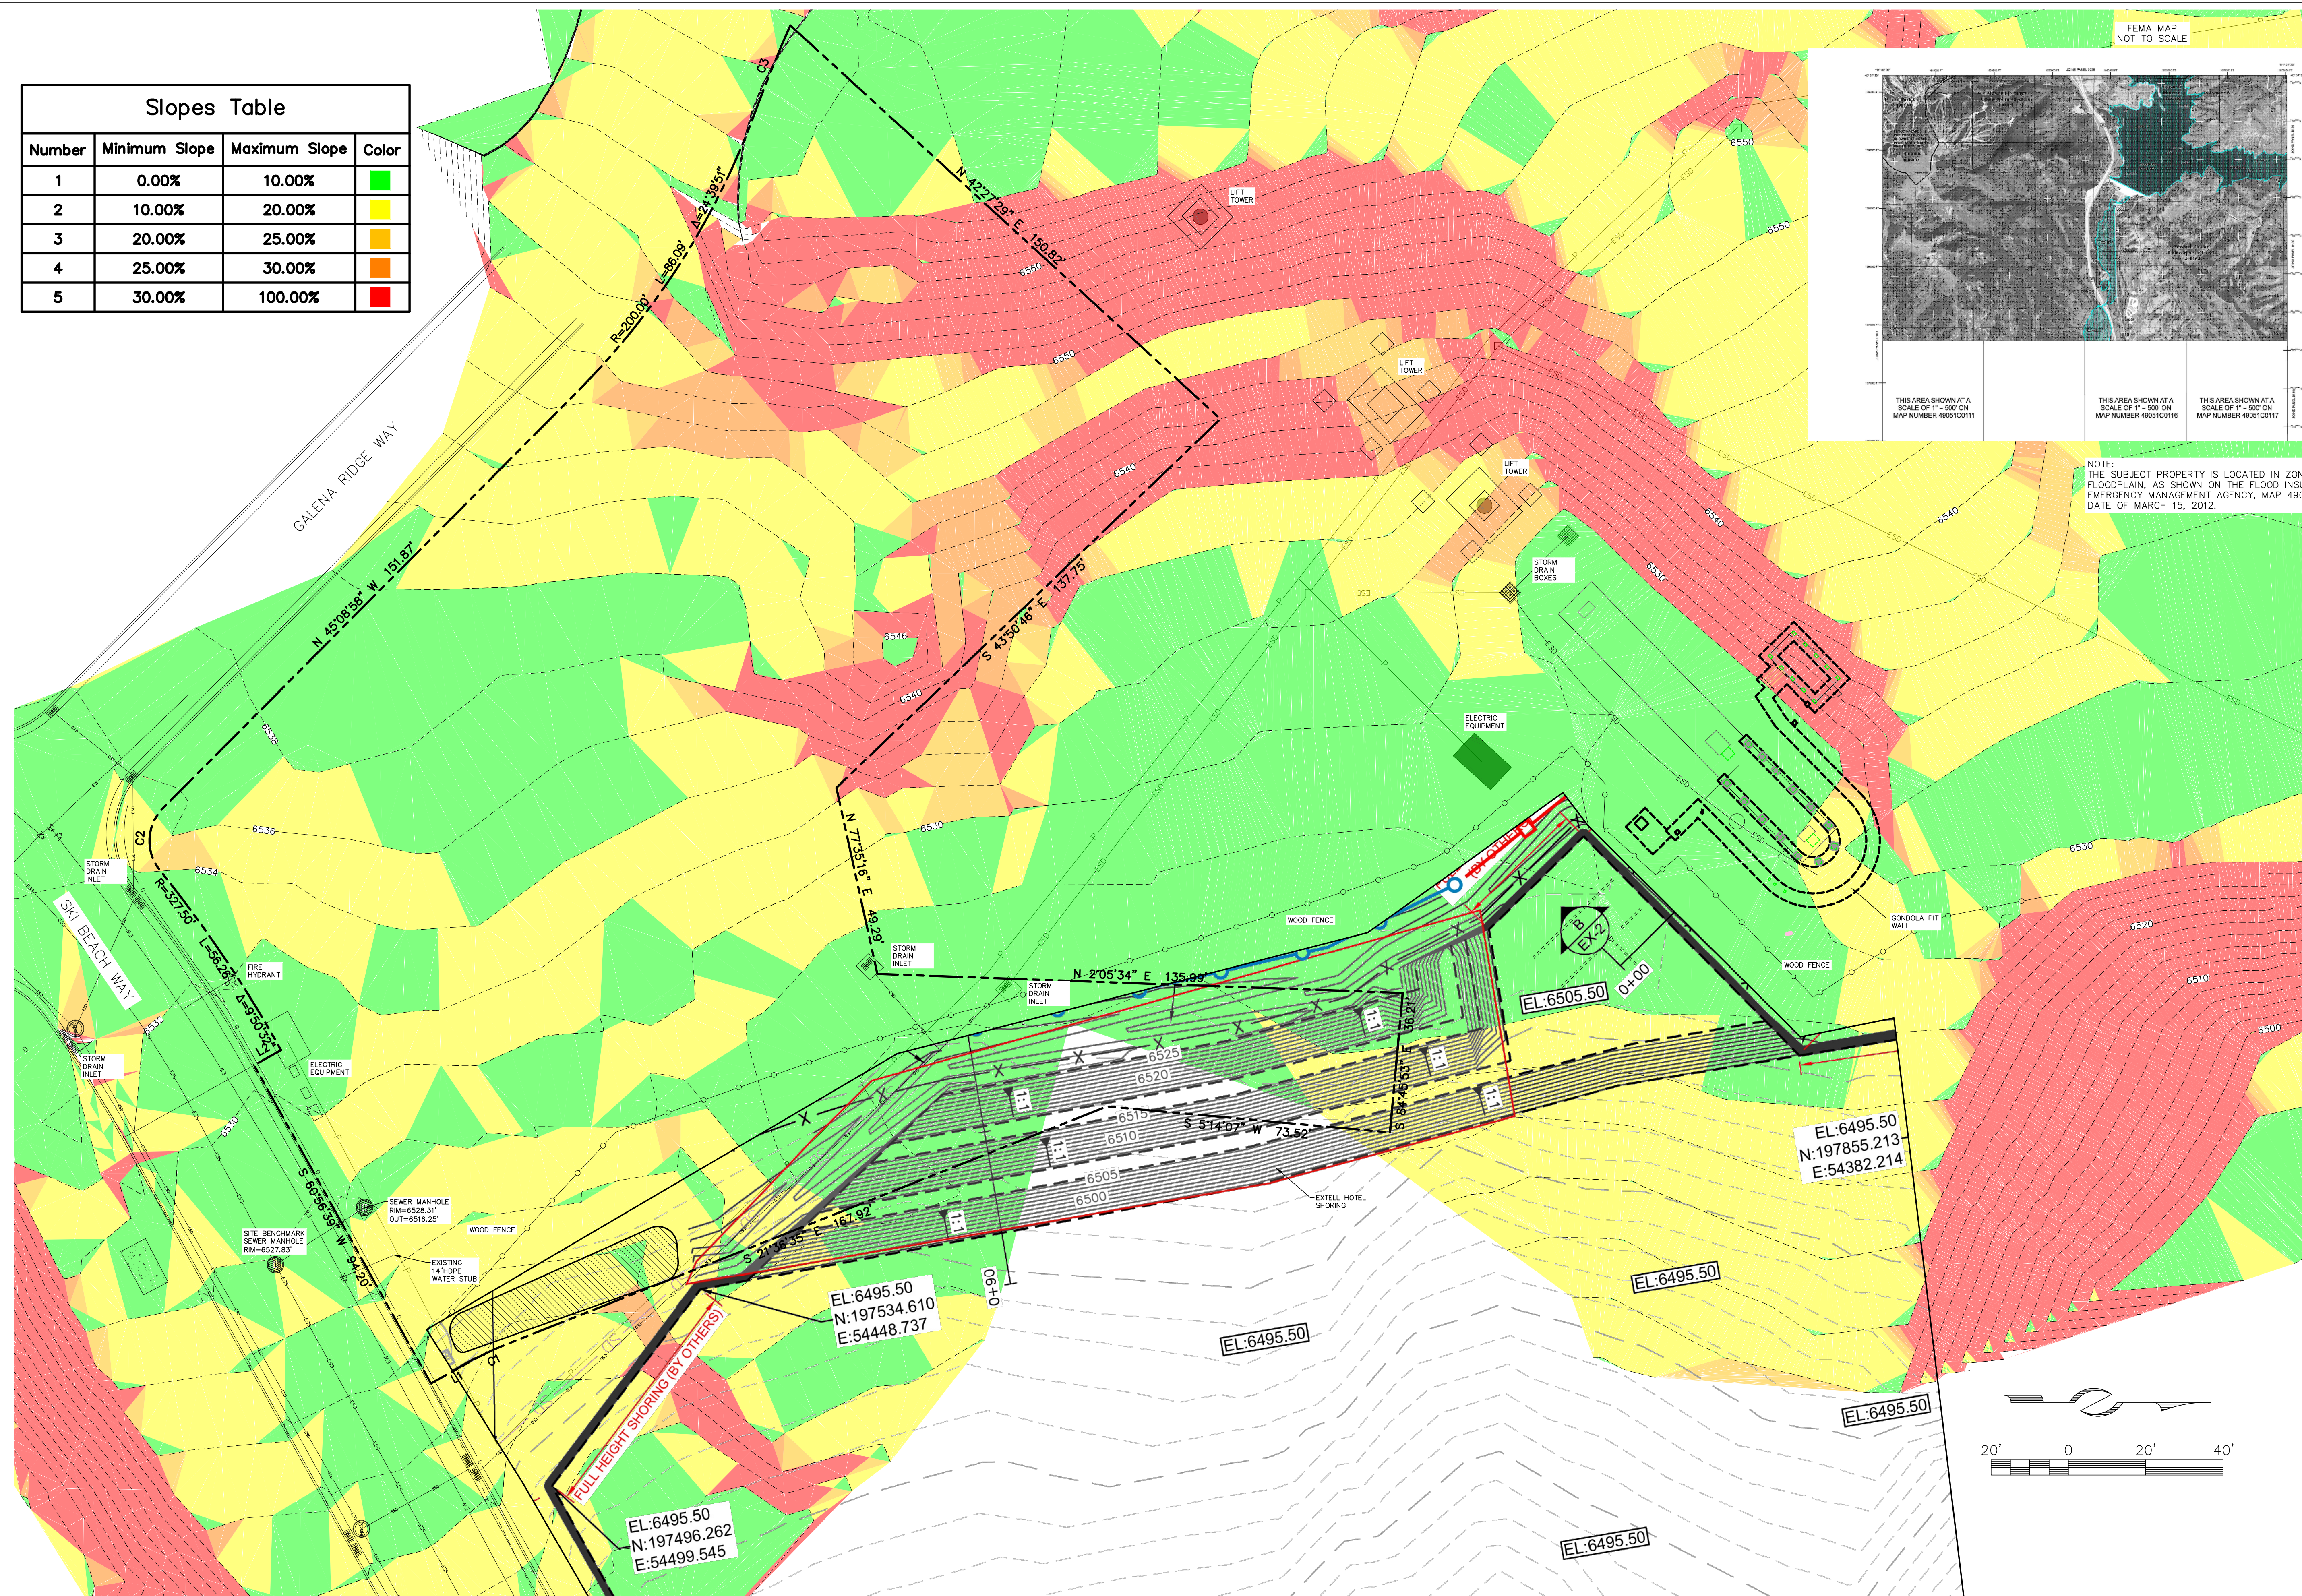

LINE TABLE		
LINE	DIRECTION	LENGTH
L1	S 29°03'21" E	13.09'
L2	N 29°03'21" W	8.00'

CURVE TABLE					
CURVE	RADIUS	LENGTH	DELTA	CHORD BEARING	CHORD LENGTH
C1	63.00'	8.09'	7°21'27"	S 25°22'37" E	8.08'
C2	12.00'	17.54'	83°44'37"	N 87°01'17" W	16.02'
C3	375.00'	24.63'	3°45'47"	N 67°55'56" W	24.63'



CAUTION: NOTICE TO CONTRACTOR
THE CONTRACTOR IS SPECIFICALLY CAUTIONED THAT THE LOCATION AND/OR ELEVATION OF EXISTING UTILITIES AS SHOWN ON THESE PLANS IS BASED ON RECORDS OF THE VARIOUS UTILITY COMPANIES AND, WHERE POSSIBLE, MEASUREMENTS TAKEN IN THE FIELD. THE INFORMATION IS NOT TO BE RELIED ON AS BEING EXACT OR COMPLETE. THE CONTRACTOR MUST CALL THE LOCAL UTILITY LOCATION CENTER AT LEAST 48 HOURS BEFORE ANY EXISTING UTILITIES ARE TO BE LOCATED IN THE FIELD. LOCATIONS OF UTILITIES, IT SHALL BE THE RESPONSIBILITY OF THE CONTRACTOR TO RELOCATE ALL EXISTING UTILITIES WHICH CONFLICT WITH THE PROPOSED IMPROVEMENTS SHOWN ON THE PLANS.

[illegible]

EXISTING CONDITIONS

**LOT 24
DVEE PLAT A**



P.O. BOX 2664 | 2700 W. HOMESTEAD RD. STE 50,
PARK CITY, UT 84098 | 435-649-9467

FILE PATH: X:\WasatchCounty\dwg\Mayflower 2023\Mayflower Lifts\LOT 24.dwg

DRAWING BY:
THOMAS VAUGHN
4/9/25

DESIGNED BY:

CHECKED BY:

PROJECT No.:


SEAL



SHEET

C-001

APPROVED HYDRO-SEED MIX		
ONTARIO WITHOUT FLOWERS		
SPECIES	% BY WEIGHT	
SLENDER WHEATGRASS	20	
BIG BLUEGRASS	5	
HARD FESCUE	18	
SANDBERG BLUEGRASS	10	
MOUNTAIN BROME	22	
SAINFOIN	20	
KENTUCKY BLUEGRASS	5	

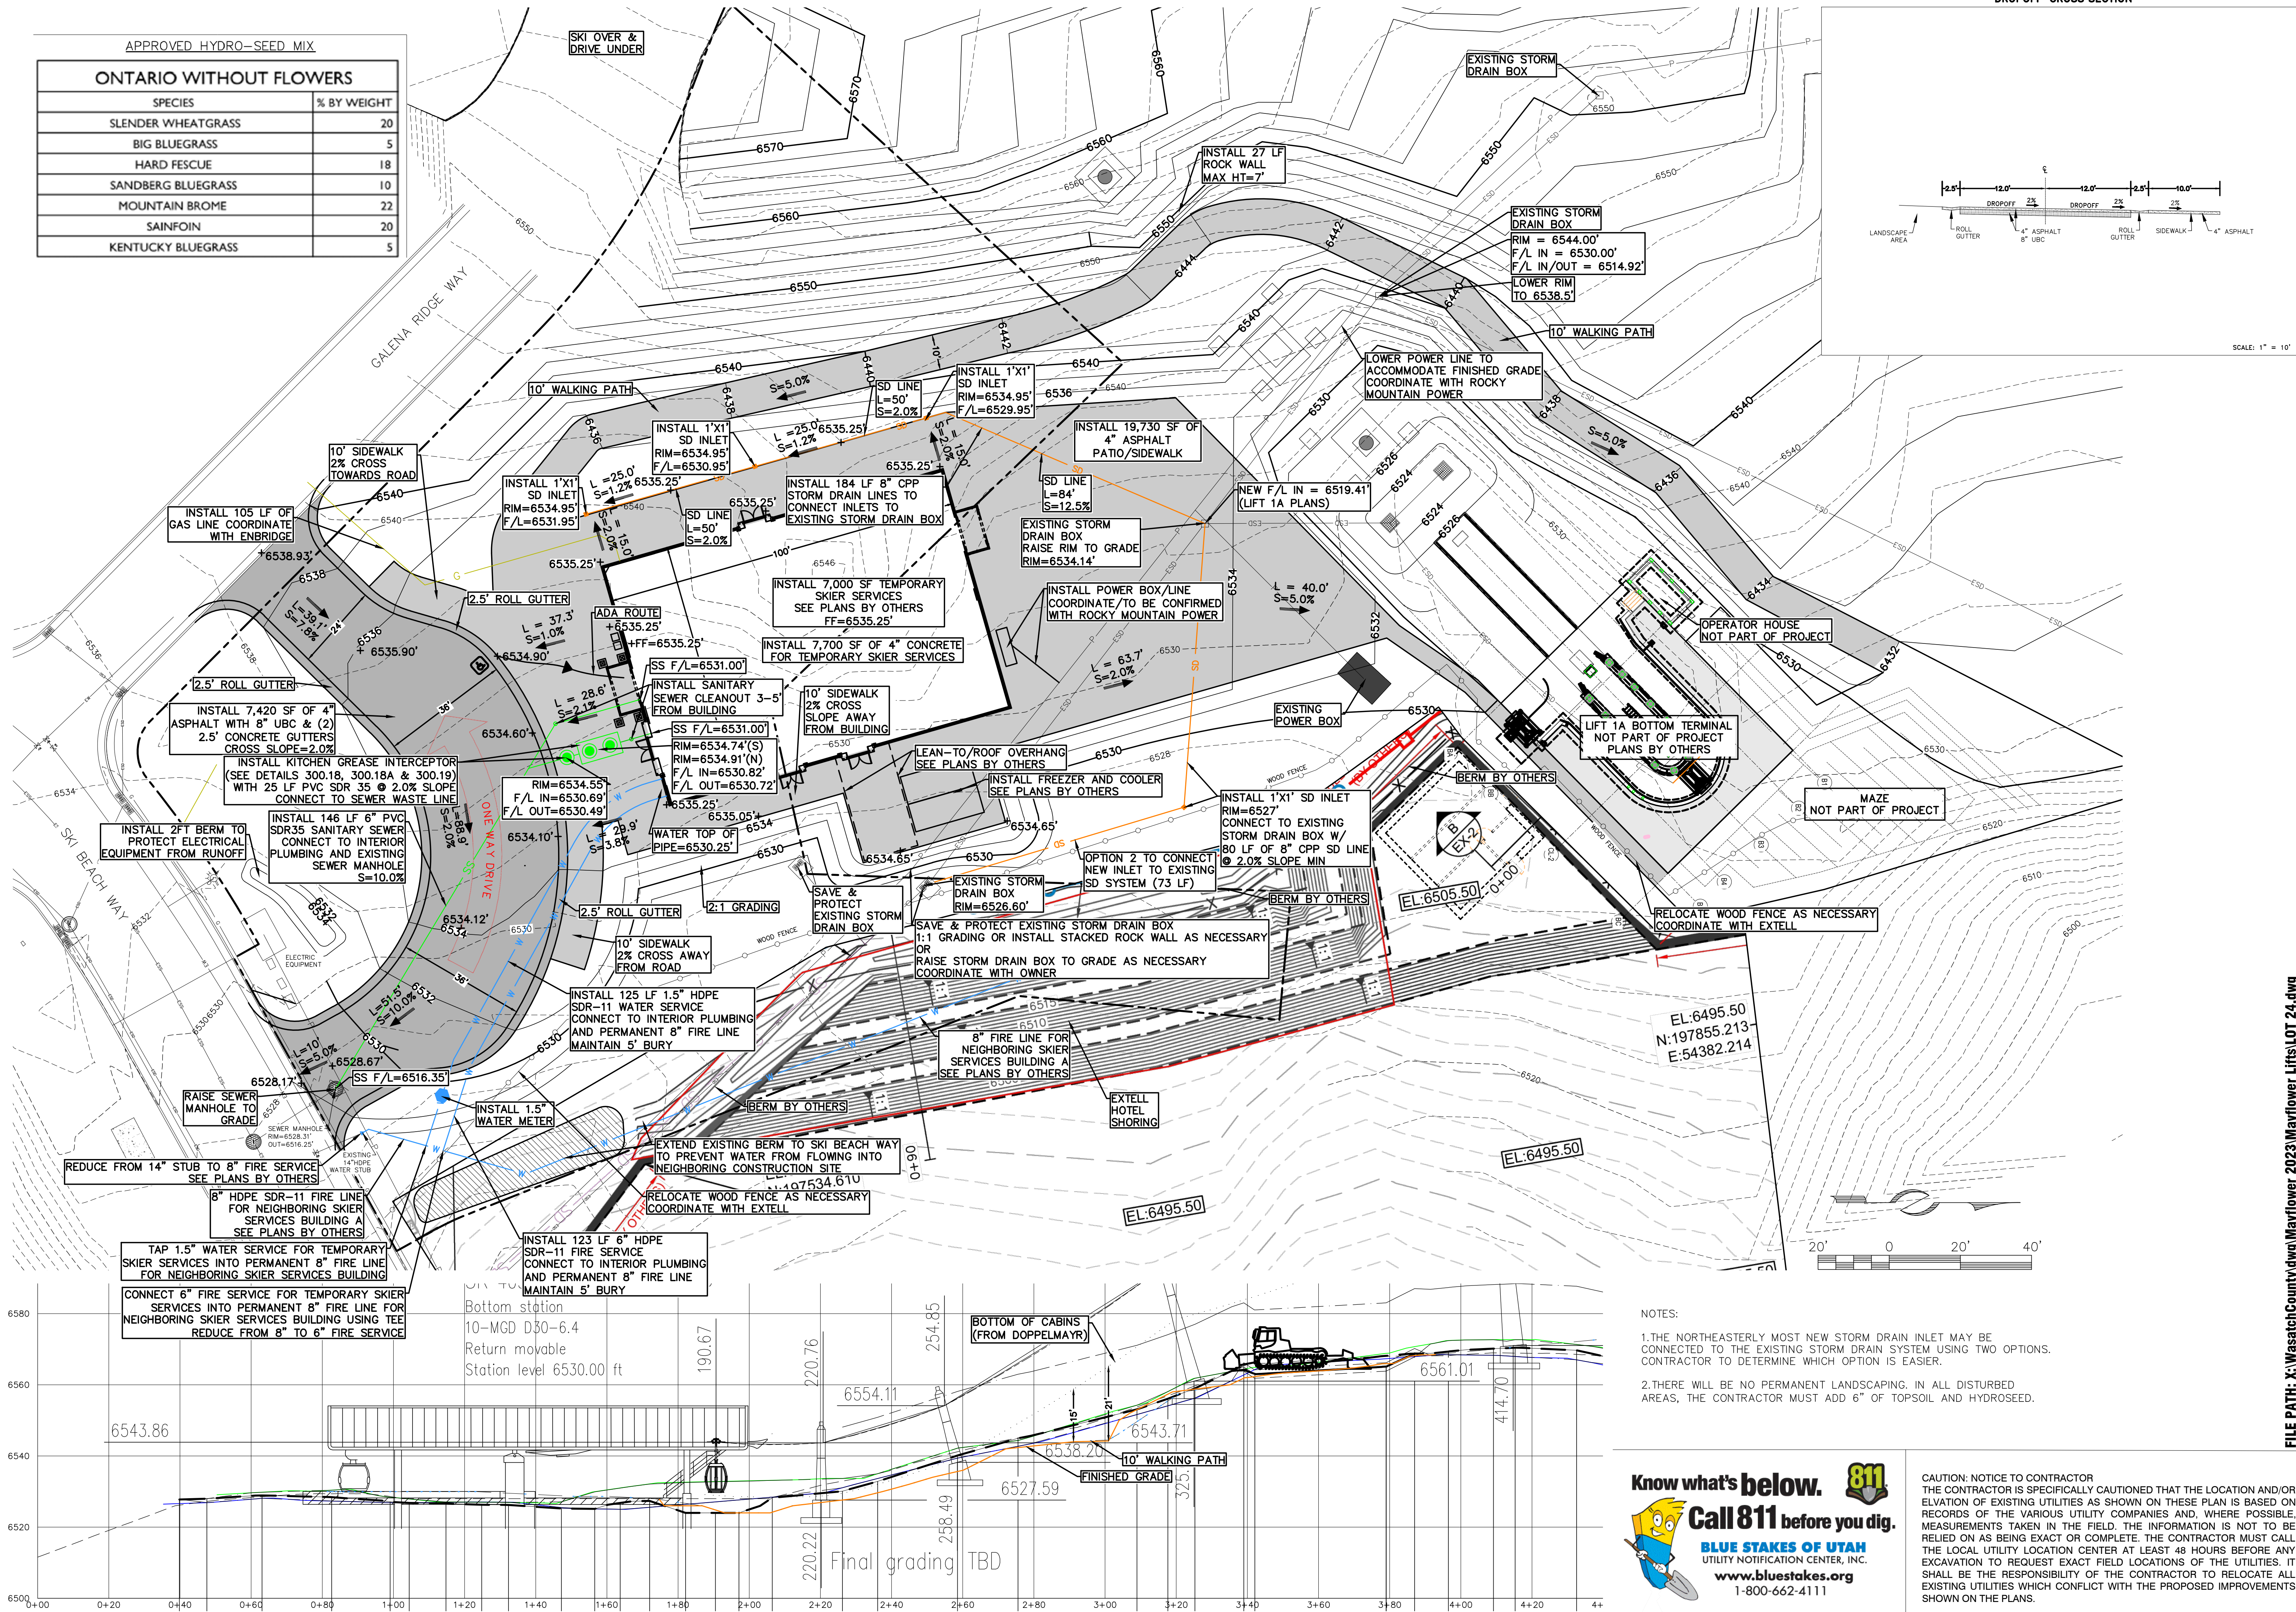


- NOTES:
- 1.THE NORTHEASTERLY MOST NEW STORM DRAIN INLET MAY BE CONNECTED TO THE EXISTING STORM DRAIN SYSTEM USING TWO OPTIONS. CONTRACTOR TO DETERMINE WHICH OPTION IS EASIER.
 - 2.THERE WILL BE NO PERMANENT LANDSCAPING. IN ALL DISTURBED AREAS, THE CONTRACTOR MUST ADD 6" OF TOPSOIL AND HYDROSEED.

Know what's below. **811** before you dig.

BLUE STAKES OF UTAH
UTILITY NOTIFICATION CENTER, INC.
www.bluestakes.org
1-800-662-4111

CAUTION: NOTICE TO CONTRACTOR
THE CONTRACTOR IS SPECIFICALLY CAUTIONED THAT THE LOCATION AND/OR ELVATION OF EXISTING UTILITIES AS SHOWN ON THESE PLAN IS BASED ON RECORDS OF THE VARIOUS UTILITY COMPANIES AND, WHERE POSSIBLE, MEASUREMENTS TAKEN IN THE FIELD. THE INFORMATION IS NOT TO BE RELIED ON AS BEING EXACT OR COMPLETE. THE CONTRACTOR MUST CALL THE LOCAL UTILITY LOCATION CENTER AT LEAST 48 HOURS BEFORE ANY EXCAVATION TO REQUEST EXACT FIELD LOCATIONS OF THE UTILITIES. IT SHALL BE THE RESPONSIBILITY OF THE CONTRACTOR TO RELOCATE ALL EXISTING UTILITIES WHICH CONFLICT WITH THE PROPOSED IMPROVEMENTS SHOWN ON THE PLANS.

DRAWING BY: THOMAS VAUGHN		DESIGNED BY: MICHAEL DEMKOWICZ		CHECKED BY: MICHAEL DEMKOWICZ		PROJECT NO.: 14-8-23	
4/9/25		4/9/25		4/9/25		14-8-23	
SEAL		SEAL		SEAL		SEAL	
FILE PATH: X:\WasatchCounty\dwg\Mayflower 2023\Mayflower Lifts\LOT 24.dwg		LOT 24 DVEE PLAT A		SHEET C-002		P.O. BOX 2664 2700 W. HOMESTEAD RD. STE 50, PARK CITY, UT 84098 435-649-9467	

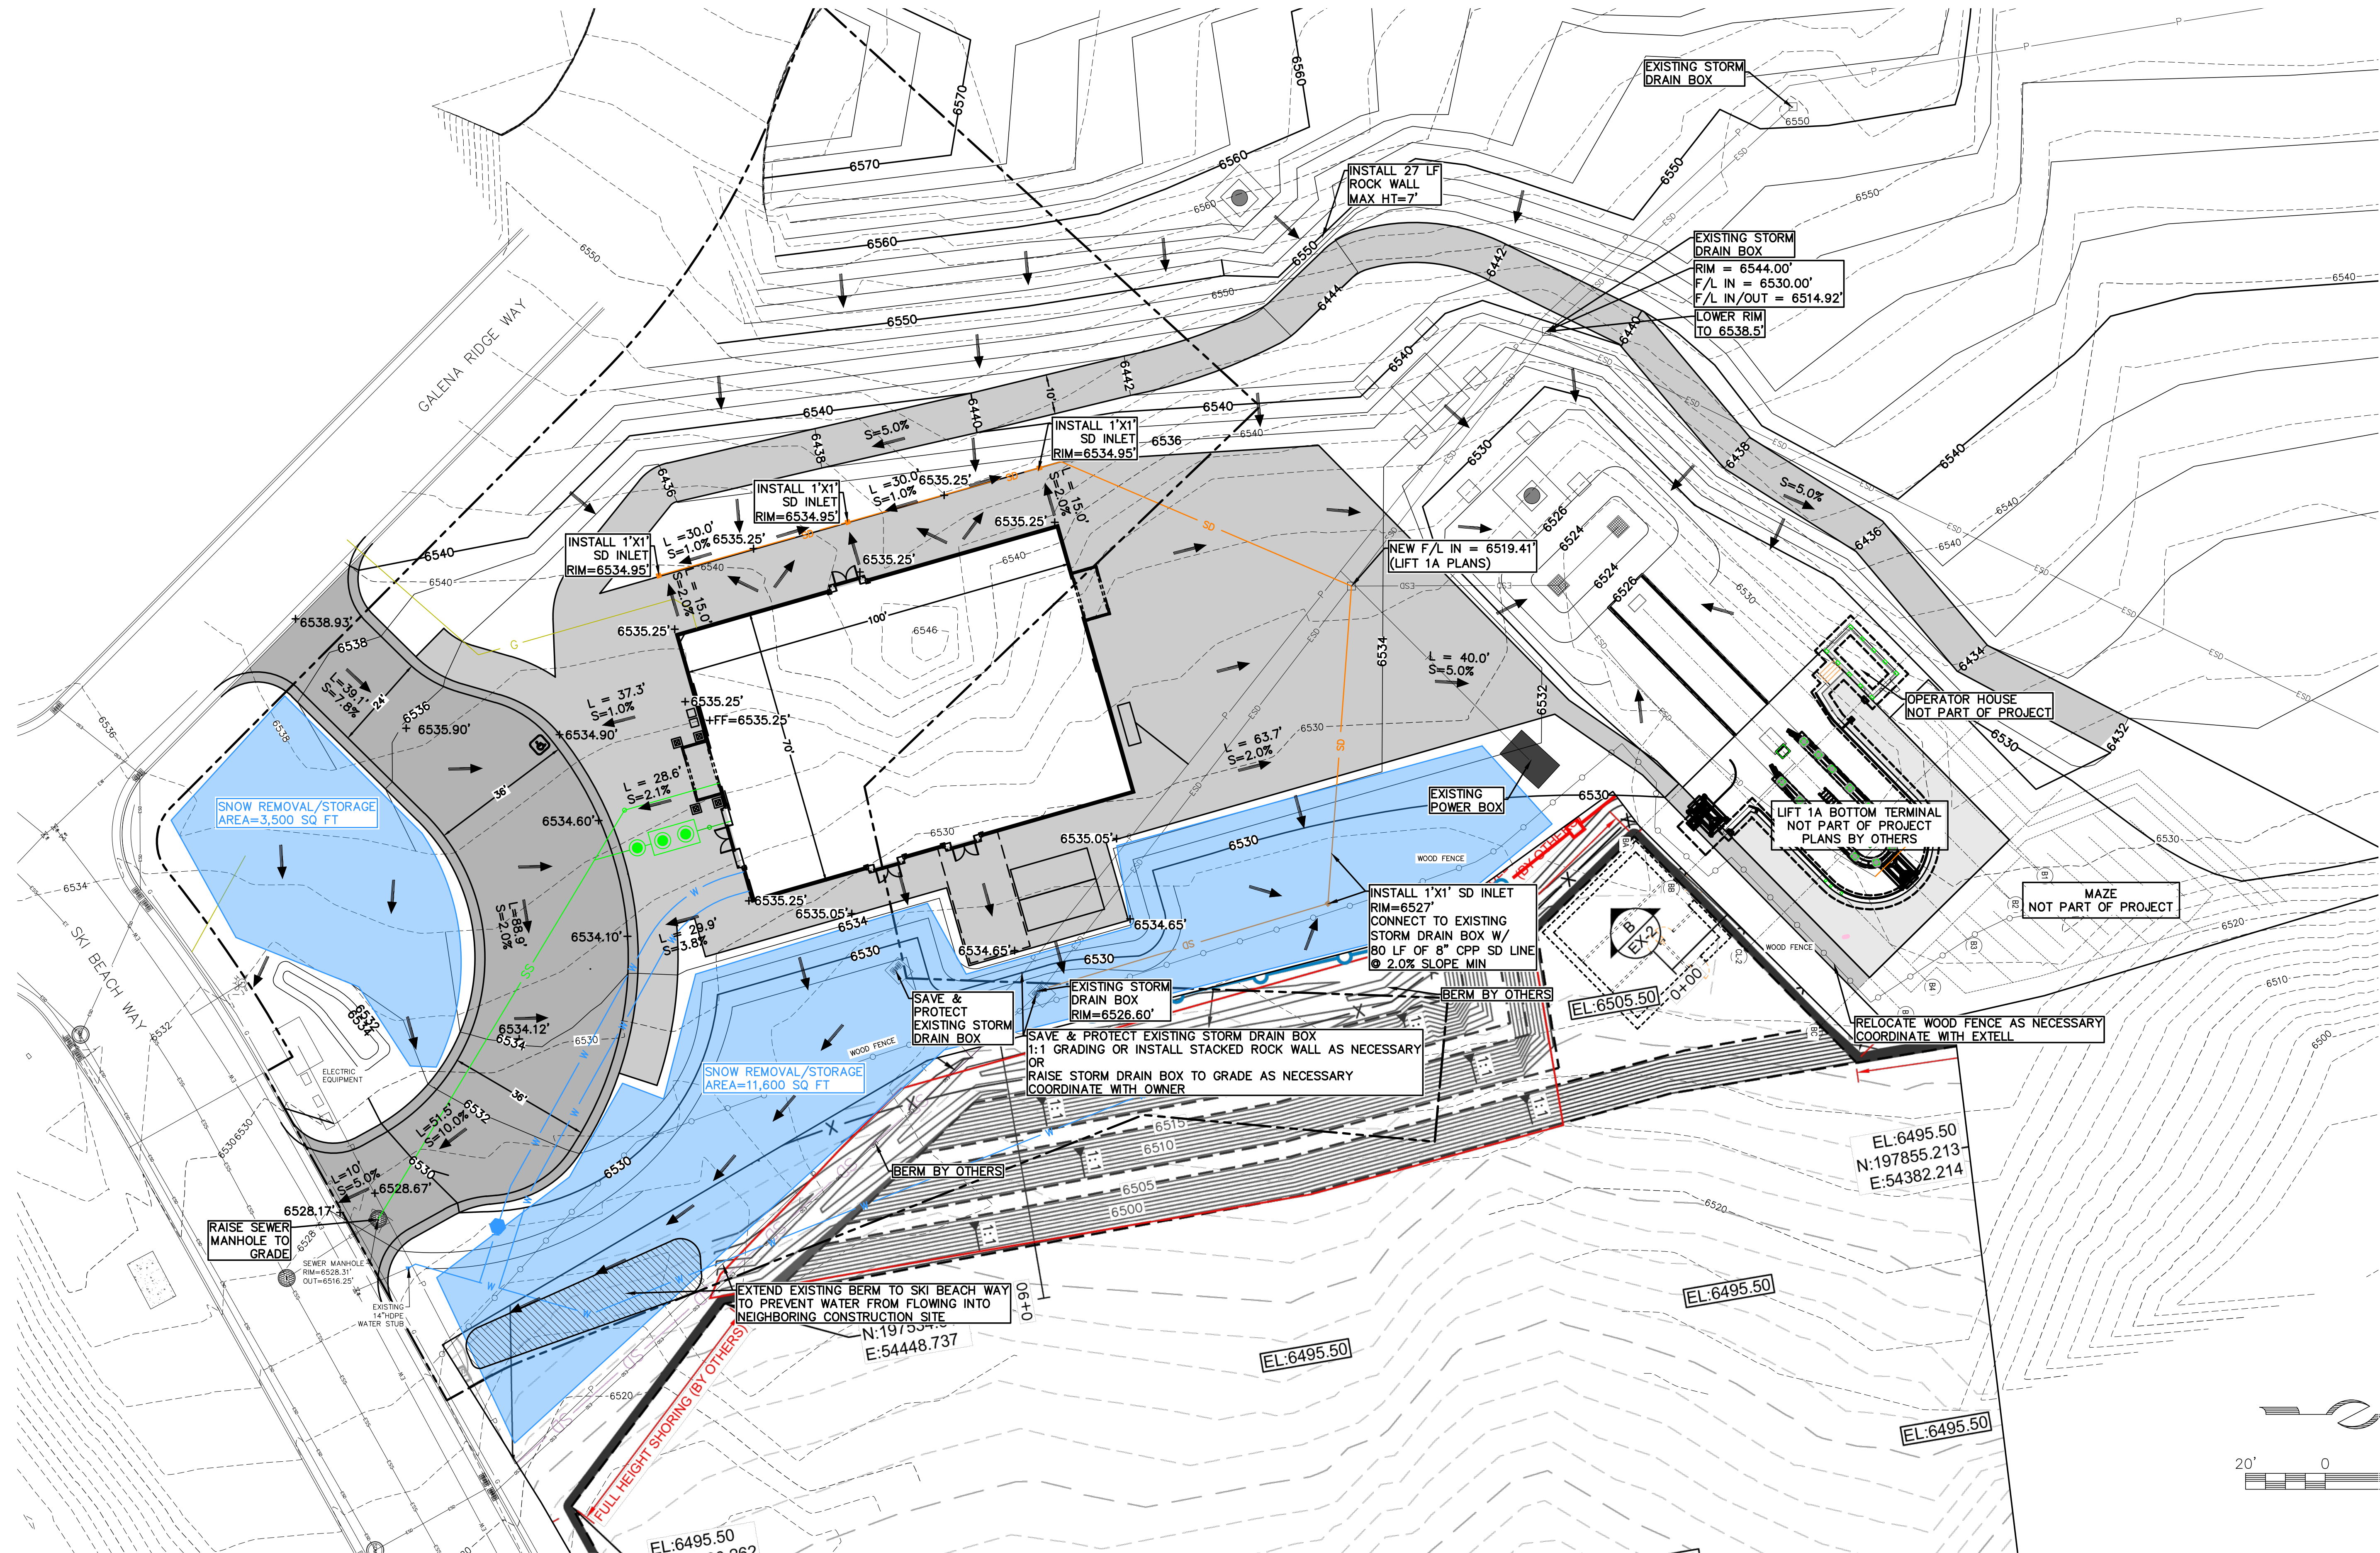

NOTES:
1.THE ARROWS SHOWN POINT IN THE DIRECTION OF DRAINING WATER.

Know what's below. **811**
Call 811 before you dig.

BLUE STAKES OF UTAH
UTILITY NOTIFICATION CENTER, INC.
www.bluestakes.org
1-800-662-4111

CAUTION: NOTICE TO CONTRACTOR
THE CONTRACTOR IS SPECIFICALLY CAUTIONED THAT THE LOCATION AND/OR
ELVATION OF EXISTING UTILITIES AS SHOWN ON THESE PLAN IS BASED ON
RECORDS OF THE VARIOUS UTILITY COMPANIES AND, WHERE POSSIBLE,
MEASUREMENTS TAKEN IN THE FIELD. THE INFORMATION IS NOT TO BE
RELIED ON AS BEING EXACT OR COMPLETE. THE CONTRACTOR MUST CALL
THE LOCAL UTILITY LOCATION CENTER AT LEAST 48 HOURS BEFORE ANY
EXCAVATION TO REQUEST EXACT FIELD LOCATIONS OF THE UTILITIES. IT
SHALL BE THE RESPONSIBILITY OF THE CONTRACTOR TO RELOCATE ALL
EXISTING UTILITIES WHICH CONFLICT WITH THE PROPOSED IMPROVEMENTS
SHOWN ON THE PLANS.

FILE PATH: X:\WasatchCounty\dwg\Mayflower 2023\Mayflower Lifts\LOT 24.dwg

DRAWING BY:
THOMAS VAUGHN 4/9/25

DESIGNED BY:

CHECKED BY:
MICHAEL DEMKOWICZ 4/9/25

PROJECT No.:
14-8-23

SEAL





SNOW REMOVAL & DRAINAGE PLAN

LOT 24
DVEE PLAT A

ALLIANCE ENGINEERING

P.O. BOX 2664 | 2700 W. HOMESTEAD RD. STE 50.
PARK CITY, UT 84098 | 435-649-9467

SHEET
C-003

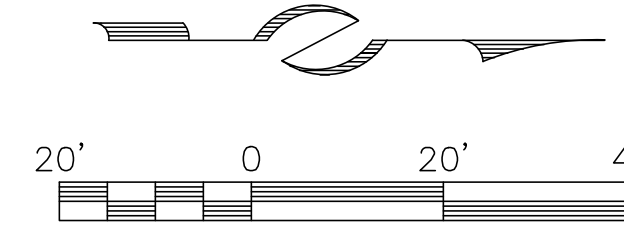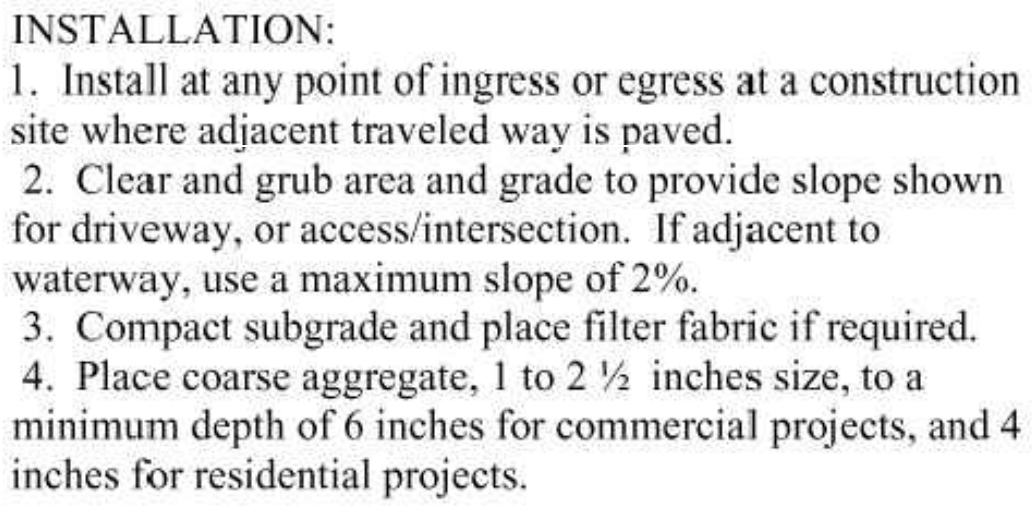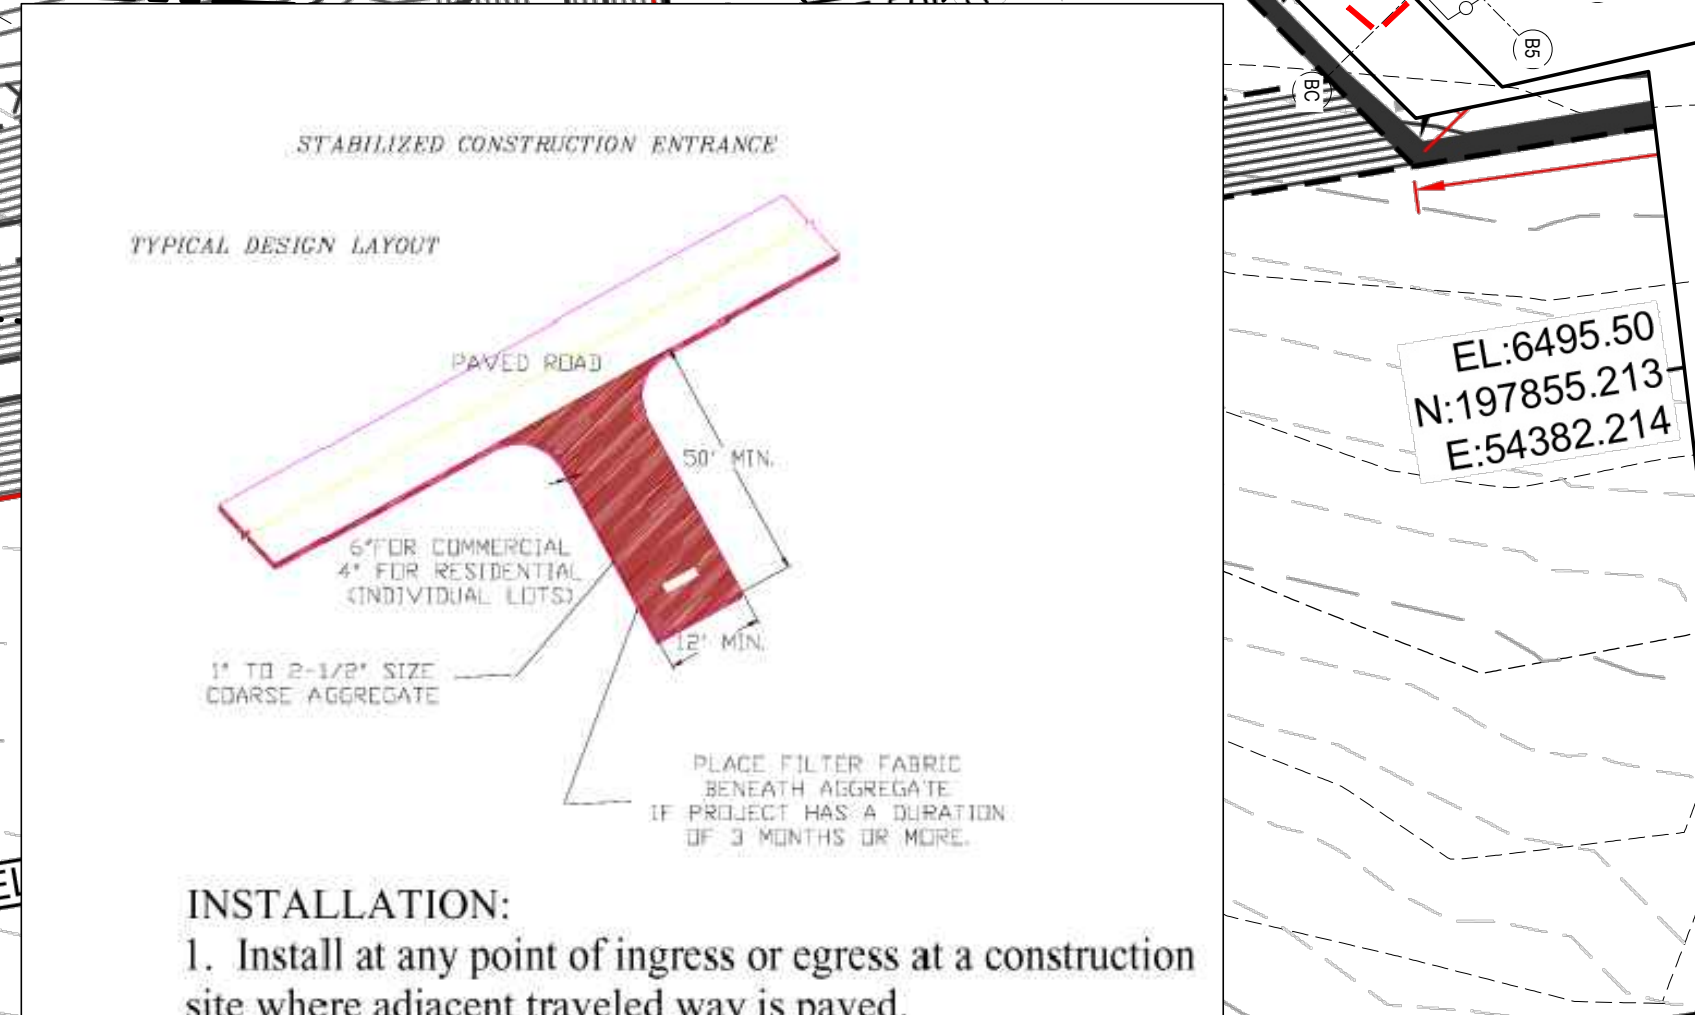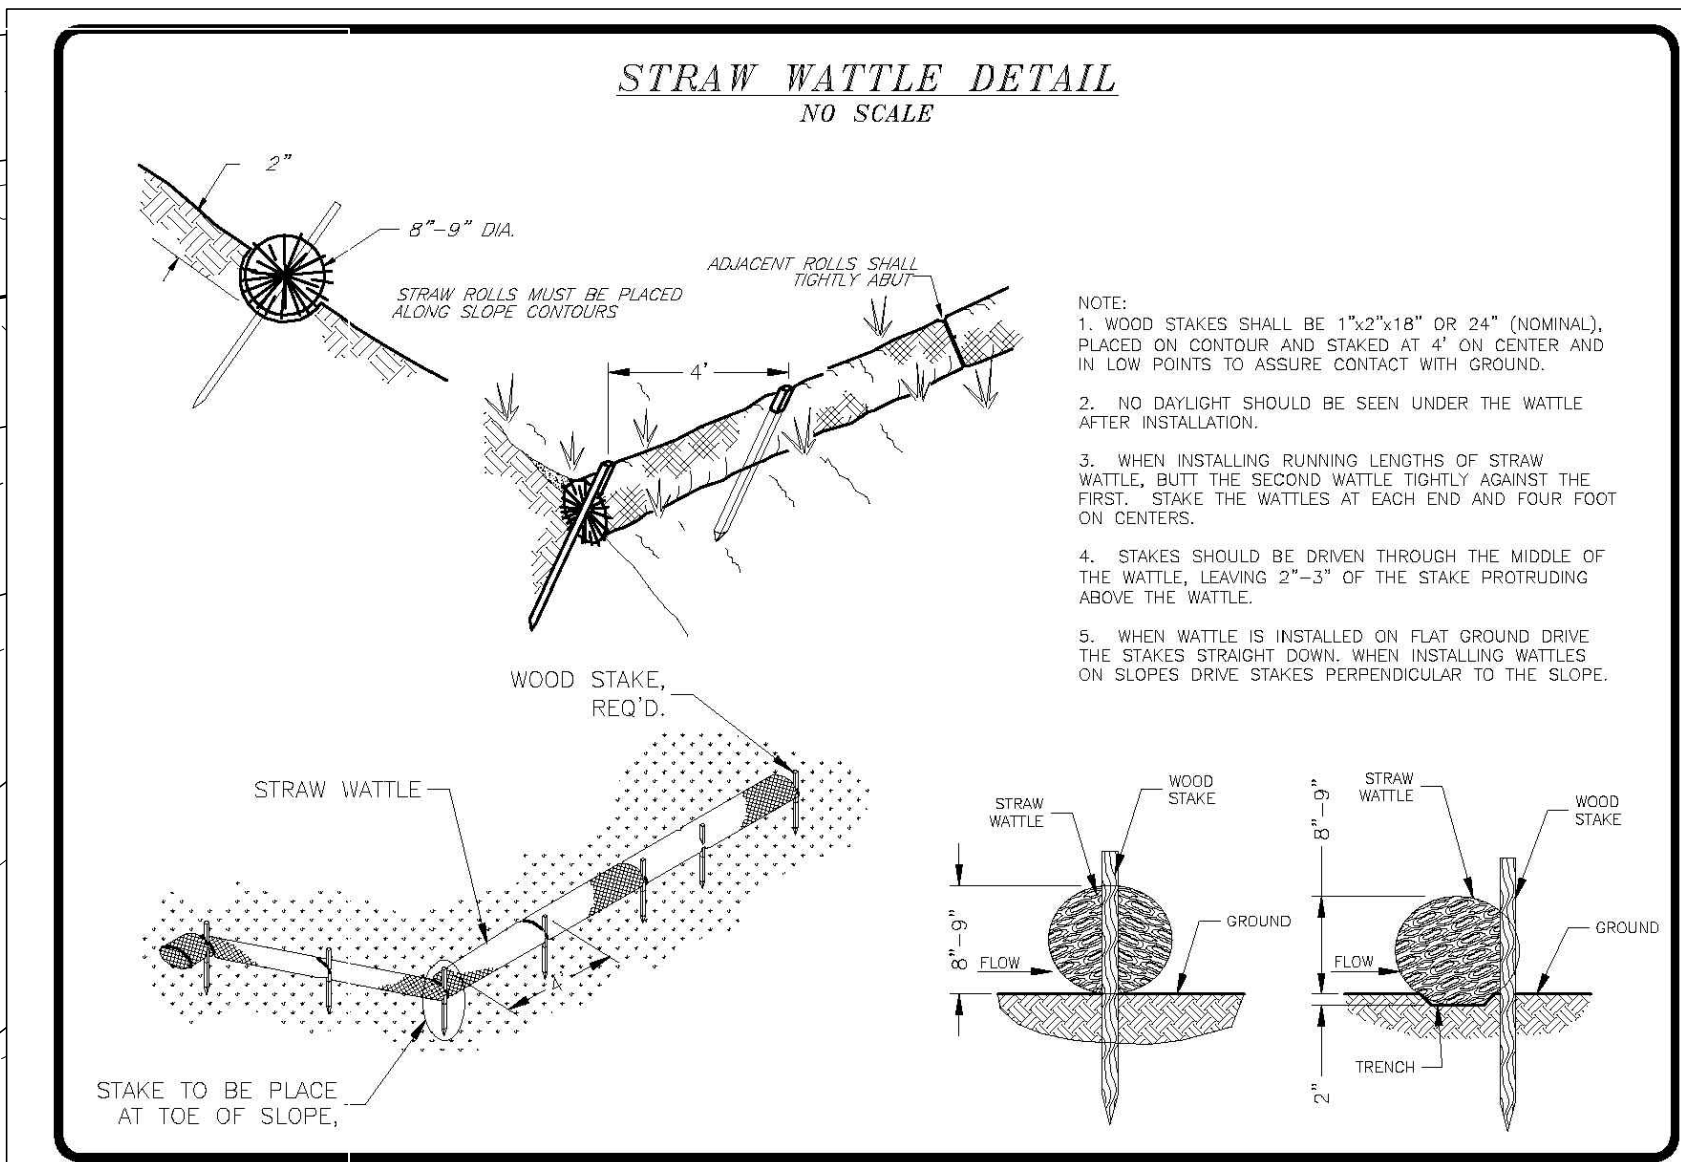

NOTE:

1.THERE WILL BE NO PERMANENT LANDSCAPING. IN ALL DISTURBED AREAS, THE CONTRACTOR MUST ADD 6" OF TOPSOIL AND HYDROSEED

FILE PATH: X:\WasatchCounty\dwg\Mayflower 2023\Mayflower Lifts\LOT 24.dwg		CMP/SWPPP		DATE	DESCRIPTION
DRAWING BY: THOMAS VAUGHN 4/9/25		DESIGNED BY:			
CHECKED BY: MICHAEL DEMKOWICZ 4/9/25		PROJECT NO.: 14-8-23			
SEAL		ALLIANCE ENGINEERING			
		P.O. BOX 2664 2700 W. HOMESTEAD RD. STE 50, PARK CITY, UT 84098 435-649-9467			
		LOT 24			
		DVEE PLAT A			



**ALLIANCE
ENGINEERING**

P.O. BOX 2684 | 2700 W. HOMESTEAD RD. STE. 50.
PARK CITY, UT 84098 | 435-649-9467

THOMAS VAUGHN 4/9/25

DESIGNED BY:

CHECKED BY:

MICHAEL DEMKOWICZ 4/9/25

PROJECT No.:

14-8-23

SEAL



SHEET

C-004



Know what's below.

Call 811 before you dig


BLUE STAKES OF UTAH
UTILITY NOTIFICATION CENTER, INC.

www.bluestakes.org
1-800-662-4111


CAUTION: NOTICE TO CONTRACTOR
THE CONTRACTOR IS SPECIFICALLY CAUTIONED THAT THE LOCATION AND/OR ELEVATION OF EXISTING UTILITIES AS SHOWN ON THESE PLAN IS BASED ON RECORDS OF THE VARIOUS UTILITY COMPANIES AND, WHERE POSSIBLE, MEASUREMENTS TAKEN IN THE FIELD. THE INFORMATION IS NOT TO BE RELIED UPON BEING EXACT OR COMPLETE. THE CONTRACTOR MUST CALL THE LOCAL UTILITY LOCATION CENTER AT LEAST 48 HOURS BEFORE ANY EXCAVATION TO REQUEST EXACT FIELD LOCATIONS OF THE UTILITIES. IT SHALL BE THE RESPONSIBILITY OF THE CONTRACTOR TO RELOCATE ALL EXISTING UTILITIES WHICH CONFLICT WITH THE PROPOSED IMPROVEMENTS SHOWN ON THE PLANS.

ARCHITECTURAL PLANS


CB = CABLE BRACING

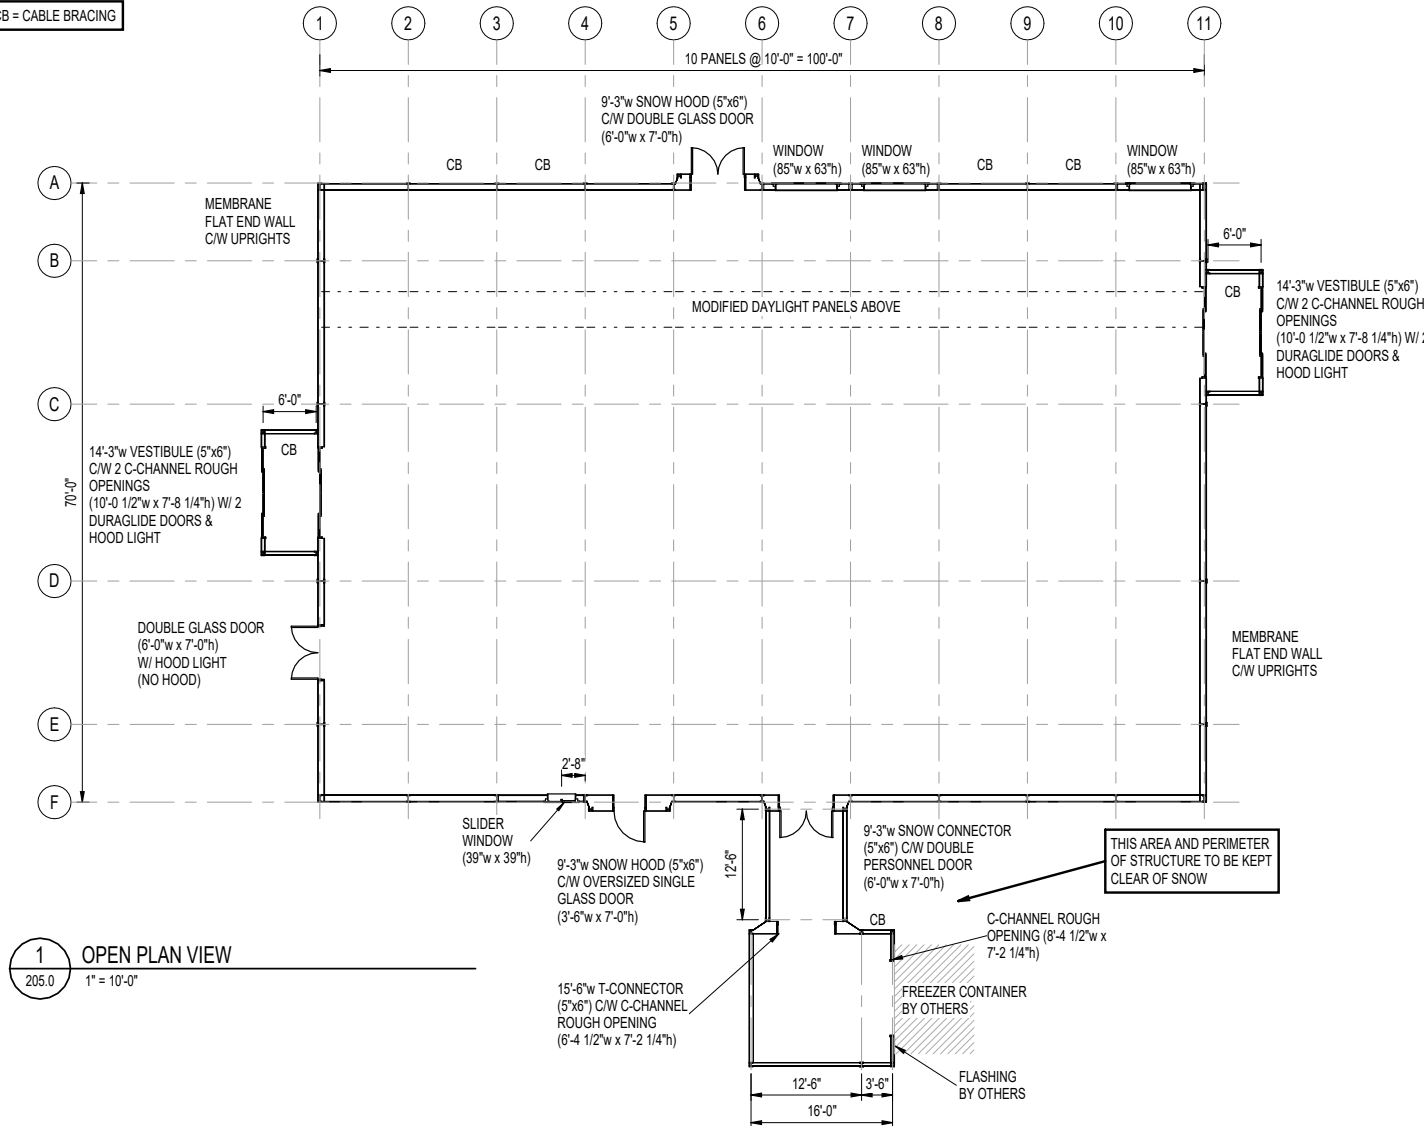

1 OPEN PLAN VIEW
205.0 1" = 10'-0"

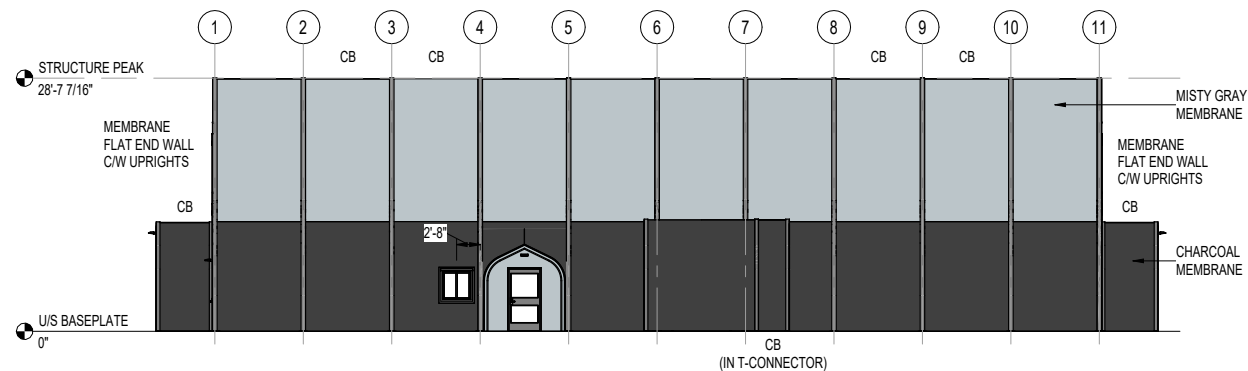

2 FRONT ELEVATION
205.0 1" = 10'-0"

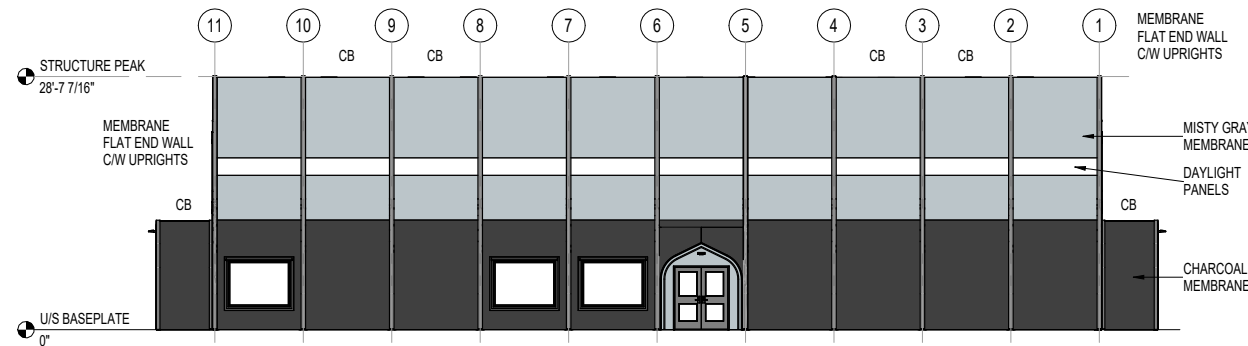

3 REAR ELEVATION
205.0 1" = 10'-0"

PERSONNEL DOORS							
CATEGORY	TYPE	HOOD WIDTH	BEAM	DOOR SIZE	COMMENT	SWING	COUNT
FLAT END	DGD			6'-0" w x 7'-0" h		STANDARD	1
HOOD	DGD	9'-3"	5'x6"	6'-0" w x 7'-0" h		STANDARD	2
HOOD	DGD	9'-3"	5'x6"	6'-0" w x 7'-0" h		STANDARD	1
<varies>	RO			<varies>w x <varies>h			5

ACCESSORIES				
CATEGORY	TYPE	SIZE	COMMENT	COUNT
LIGHTING	HOOD LIGHT		LED	5
WINDOW	PANEL	7'-1"w x 5'-3"h		3
WINDOW	PANEL	3'-3"w x 3'-3"h	SLIDER	1

DRAWING APPROVAL

- ☐ APPROVED
 - ☐ APPROVED W/ CHANGES NOTED

CONFIRMATION OF DESIGN LOADS AT
SITE PER THE LOCAL BUILDING DEPT.

SIGNATURE: _____

DATE: _____

BUILDING CODE
w/ YEAR:

WIND LOAD: _____

EXPOSURE: _____ RISK: _____

SNOW LOAD: _____



TOLL FREE: 1-800-528-9899
(403) 601-2292 www.sprung.co

GENERAL NOTES

1. ALL PERSONNEL DOORS CW PANIC HARDWARE & CLOS, AS NOTED
2. STRUCTURE TO BE INSULATED WITH FIBERGLASS BATT INSULATION CW INNEI LINING, TO PEAK.
3. INNER & OUTER MEMBRANE TO BE FINISH TO CONCRETE USING ALUM. FLAT BAR
4. STRUCTURE MEMBRANE MEETS: NPPA 701, CALIFORNIA STATE FIRE MARSHAL, ASTM E48, CANULC-S-109 & CANULC-S-102 SPECIFICATIONS.
5. THIS STRUCTURE IS DESIGNED TO SHED/RELEASE SNOW. THE PERIMETER OF THE STRUCTURE SHALL BE KEPT CLEAR.
6. WHEN DESIGNING A HEATING, VENTILATION OR AIR CONDITIONING SYSTEM FOR ANY TYPE OF STRUCTURE, IT IS IMPORTANT TO ENSURE THAT THIS SYSTEM INTAKES MO AIR THAN IS BEING EXHAUSTED AT ANY GIVEN TIME. THIS PROCESS WILL RESULT A POSITIVE PRESSURE BEING MAINTAINED. CONVERSELY, IF NEGATIVE PRESSURE EXISTS WITHIN THE STRUCTURE, IT WILL DIFFICULT TO OPEN DOORS AND MOISTURE WILL BE DRAIN IN TO THE STRUCTURE.
7. ALL INTERIOR WALLS & PARTITIONS (IF APPLICABLE) TO BE FREE STANDING & INDEPENDENT OF SPRING STRUCTURE.
8. STRUCTURE IS DESIGNED TO SUPPORT AN EQUALLY DISTRIBUTED & BALANCED UNIFORM LOAD OF 2 PSF (0.11 KPa). THIS MAY BE COMPRISED OF, BUT NOT LIMITED TO, ITEMS SUCH AS SPRINKLER LINES, HVAC DUCTS ELECTRICAL LIGHTING, FANS, CEILING GRID, AUDIO-VISUAL EQUIPMENT, ETC. SEE UTILITY LOAD LETTER FOR MORE INFORMATION.

DESIGN LOADS

LOCATION: PARK CITY
BUILDING CODE: IBC
WIND SPEED: 115 mph 3 SEC G
RISK CATEGORY: II EXPOSURE
GROUND SNOW LOAD: 9
(SEE SNOW SHED REPORT)

DEER VALLEY RESORT

70' - 0" x 100' - 0"

GUEST SERVICES

© 2004 BAKER, GUNTER & LEE, P.A. ALL RIGHTS RESERVED. OWNER'S REPRESENTATIVE.


REV.	MM/DD/YY	BY	DESCRIPTION
2	03/26/25	BP	REVISE MEMBRANE CO ADD WINDOWS & DAYLI
3	04/04/25	PD	REVISE MEMBRANE CO
4	04/07/25	PD	REVISE CONNECTOR
5	04/08/25	DH	REVISE CONNECTOR &
6			
7			
8			

FLOOR PLAN & ELEVATIONS


DATE:	DRAWN BY:
02/27/2005	D. J. H.

R25-205.0

SIGNATURE SERIES

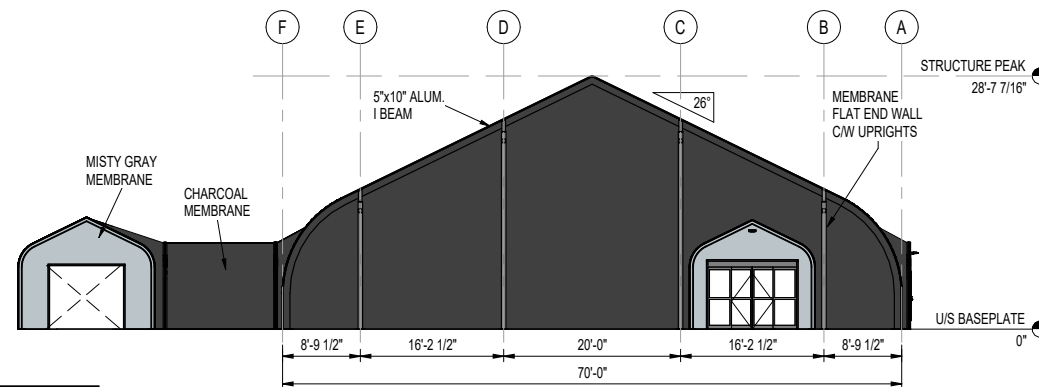


4 RIGHT ELEVATION
205.0 1" = 10'-0"

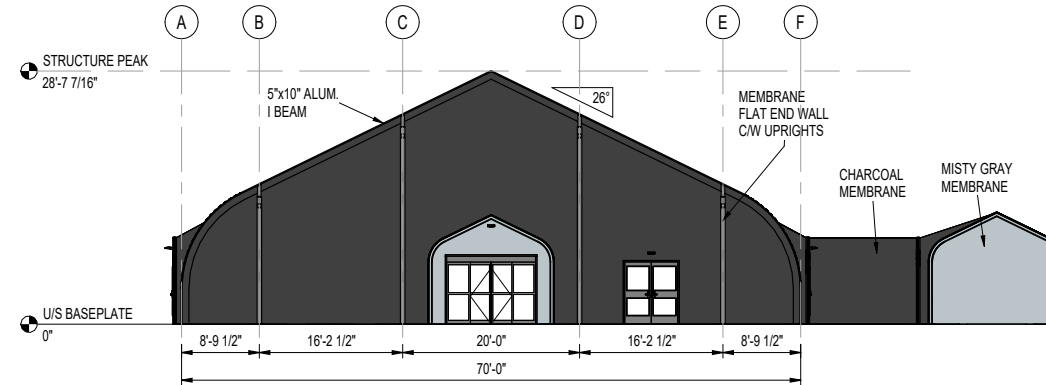


5 LEFT ELEVATION
205.0 1" = 10'-0"

COLORS ON THESE ELEVATIONS MAY VARY SIGNIFICANTLY DEPENDING ON PRINTER OR MONITOR. PLEASE REFER TO MEMBRANE SAMPLES FOR ACTUAL COLORS.


This drawing is protected by copyright in the United States of America, Canada and all other countries of the world. It, and all of the designs, technical data and engineering services represented by it and originated or rendered by ©SPRING INSTANT STRUCTURES INC. are the exclusive property of ©SPRING INSTANT STRUCTURES INC. and may neither be

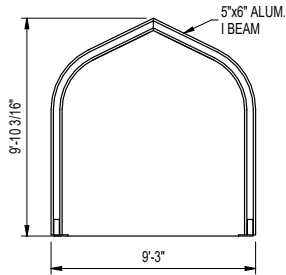

1 SECTION 9'-3" SNOW HOOD & CONNECTOR (5x6)
205.1 1/4" = 1'-0"

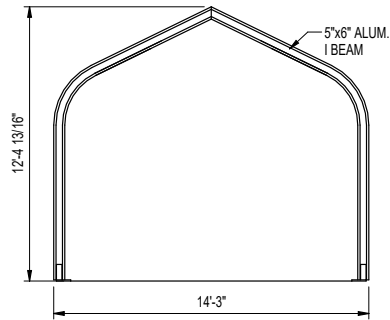


2 SECTION 14'-3" VESTIBULE (5x6)
205.1 1/4" = 1'-0"

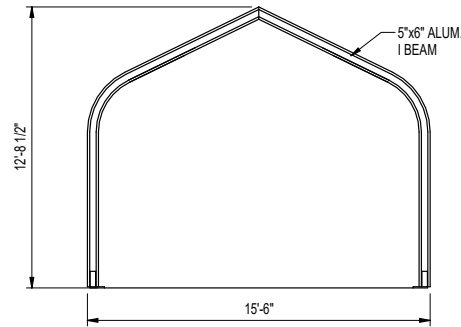


3 SECTION 15'-6" CONNECTOR (5x6)
205.1 1/4" = 1'-0"

COLORS ON THESE ELEVATIONS MAY VARY SIGNIFICANTLY DEPENDING ON PRINTER OR MONITOR. PLEASE REFER TO MEMBRANE SAMPLES FOR ACTUAL COLORS.

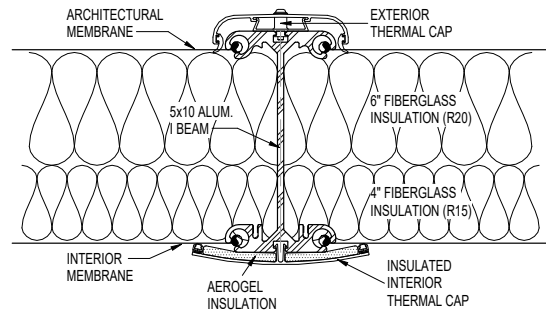


4 5"x10" INS. BEAM SECTION (DUAL LAYER & INS. INTERIOR CAP)
205.1 3" = 1'-0"

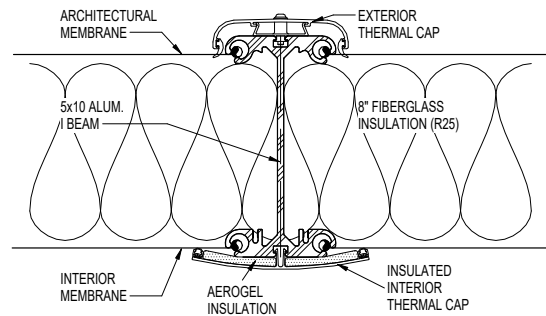


6 5x10 INSULATED BEAM SECTION (INS. INTERIOR CAP)
205.1 3" = 1'-0"

CABLE BRACED PANELS & FLAT ENDS

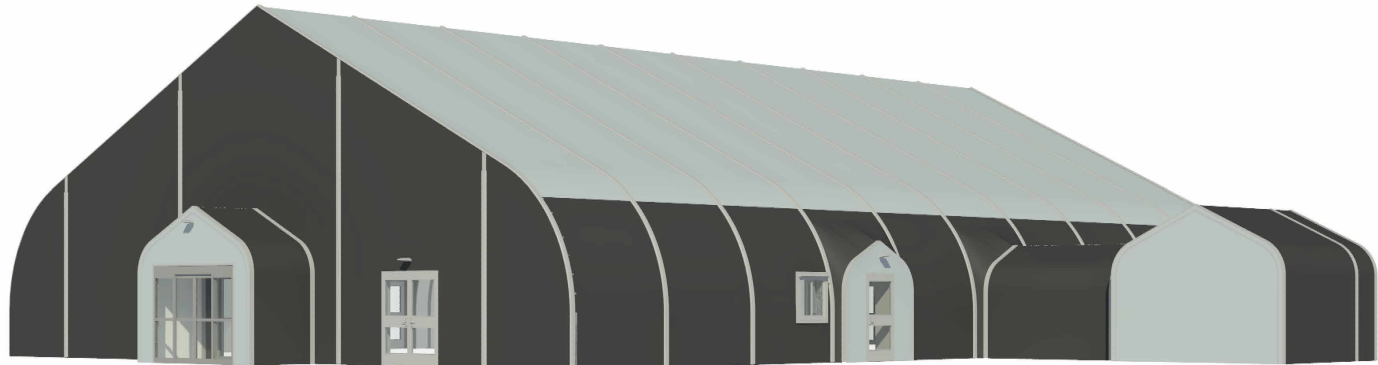

5 EXTERIOR VIEW RENDER 1
205.1

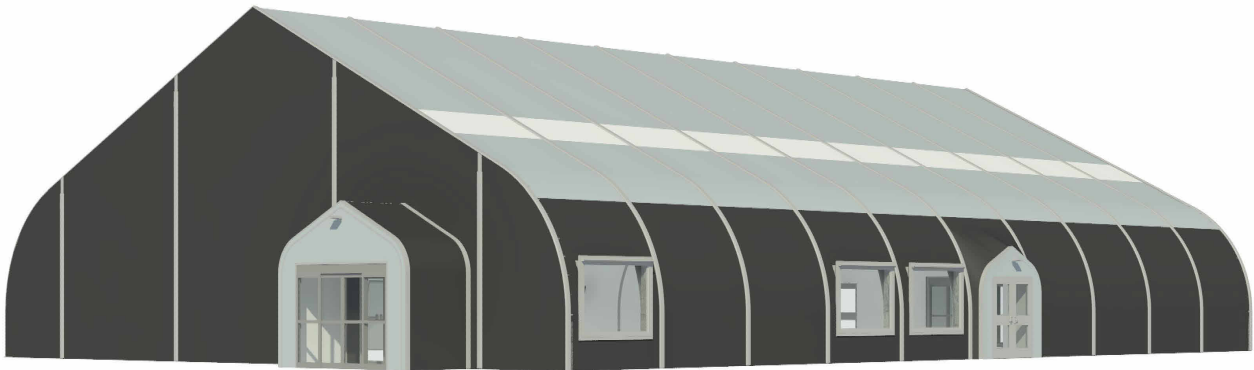

7 EXTERIOR VIEW RENDER 2
205.1



TOLL FREE: 1-800-528-9899
(403) 601-2292 www.sprung.com

DEER VALLEY RESORT
70' - 0" x 100' - 0"
GUEST SERVICES
PARK CITY, UTAH, UNITED STATES

REV.	MM/DD/YY	BY	DESCRIPTION
2	03/26/25	BP	REVISE MEMBRANE COLOR, ADD WINDOWS & DAYLIGHTS
3	04/04/25	PD	REVISE MEMBRANE COLOR
4	04/07/25	PD	REVISE CONNECTOR
5	04/08/25	DH	REVISE CONNECTOR & DGD
6			
7			
8			

SECTIONS & DETAILS

DATE: 03/07/2025 DRAWN BY: D. HUDAK

R25-205.1

SIGNATURE SERIES