
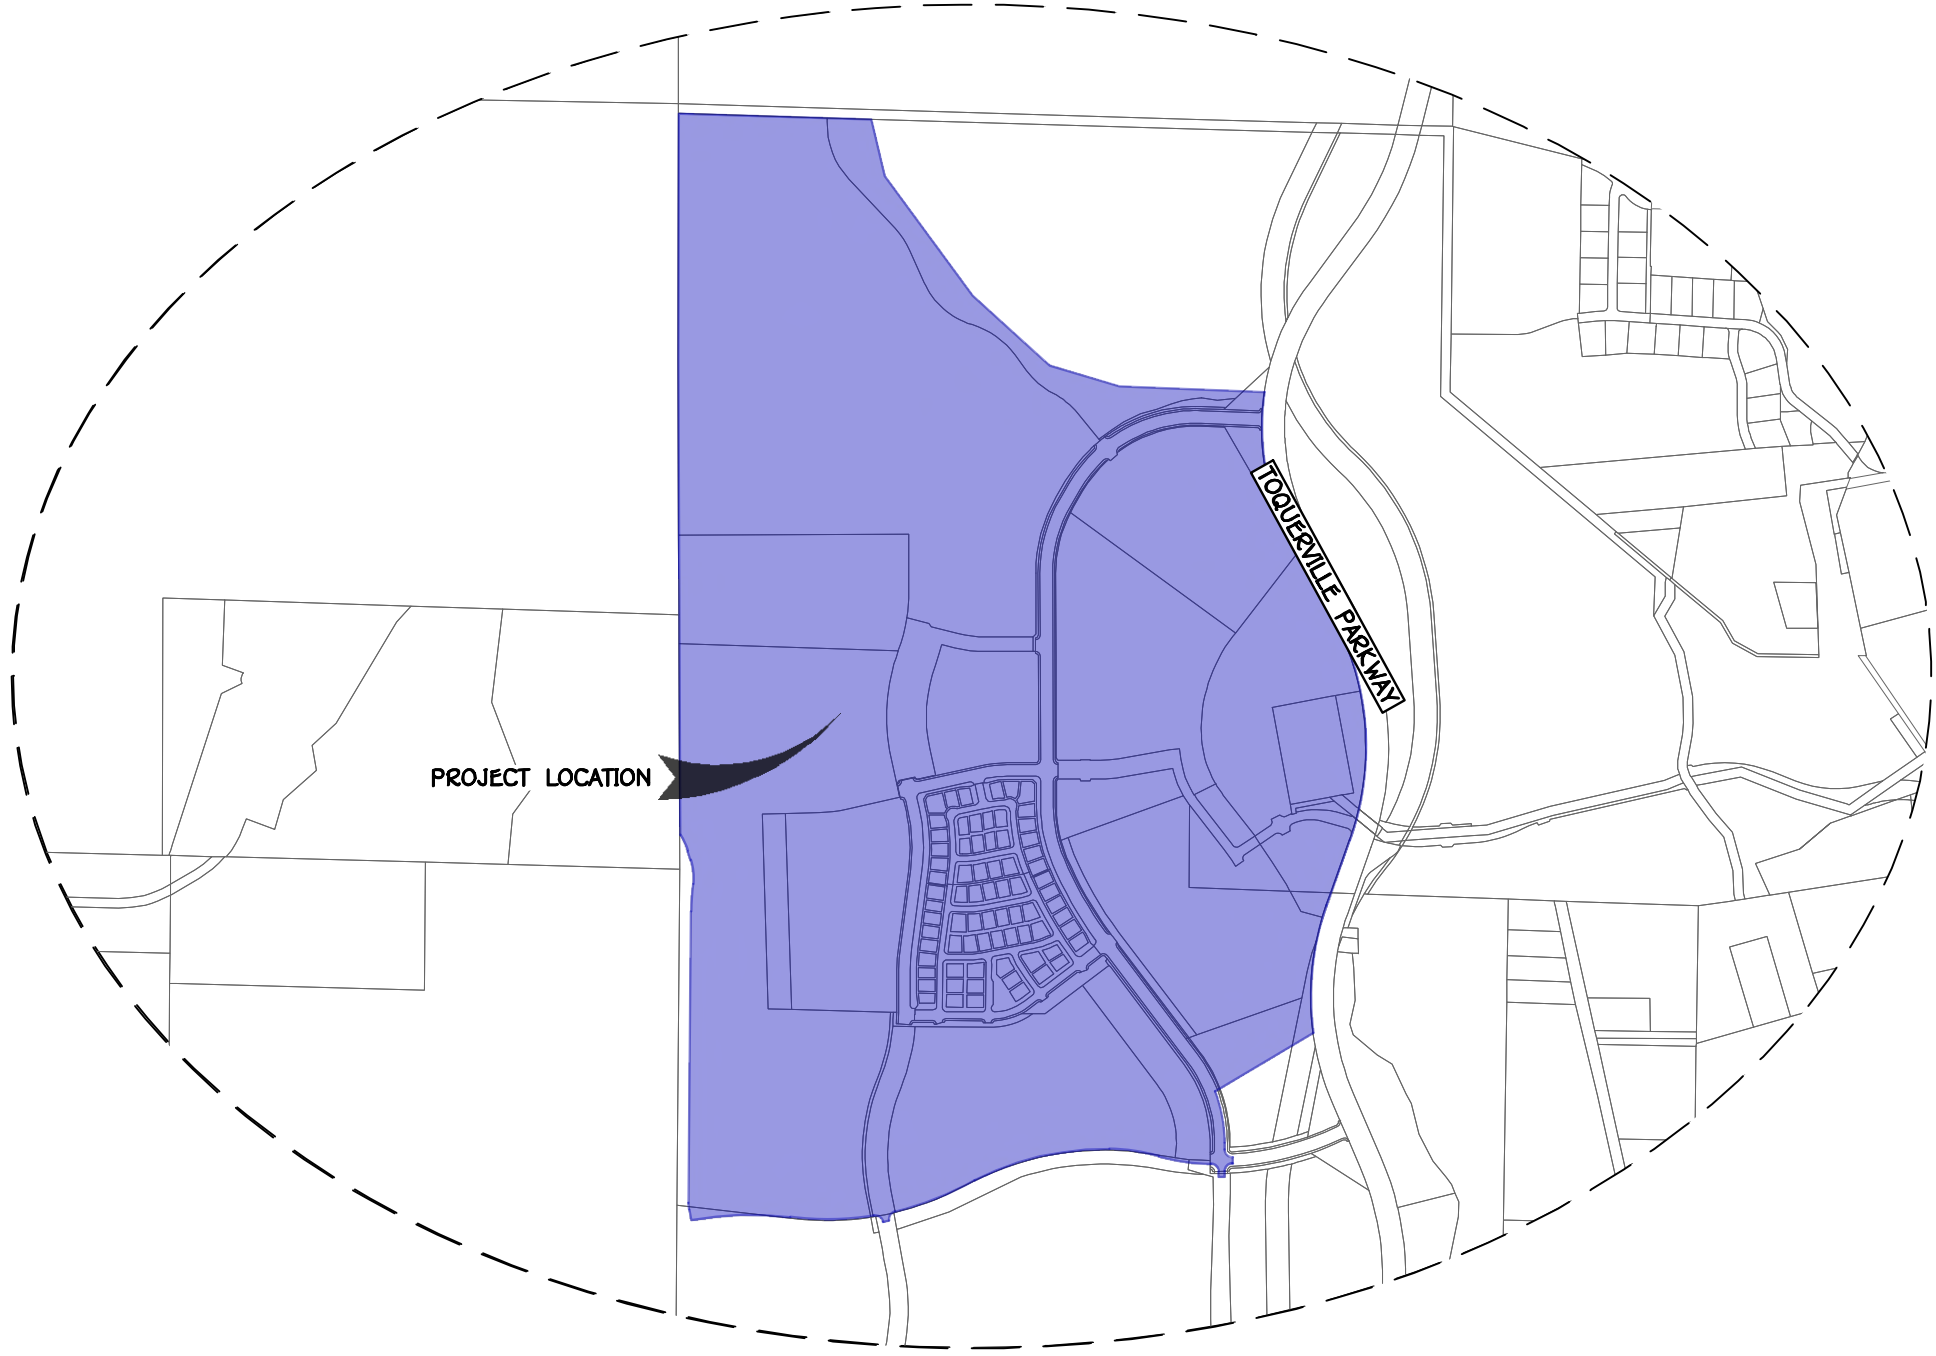
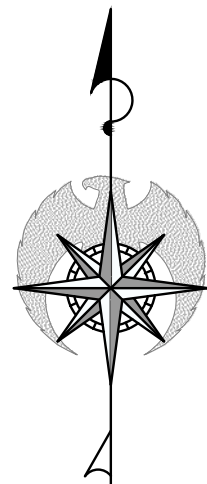


FIRELIGHT PA - 1

TOQUERVILLE, UTAH

MPDO FINAL SITE PLAN

AUGUST 2025

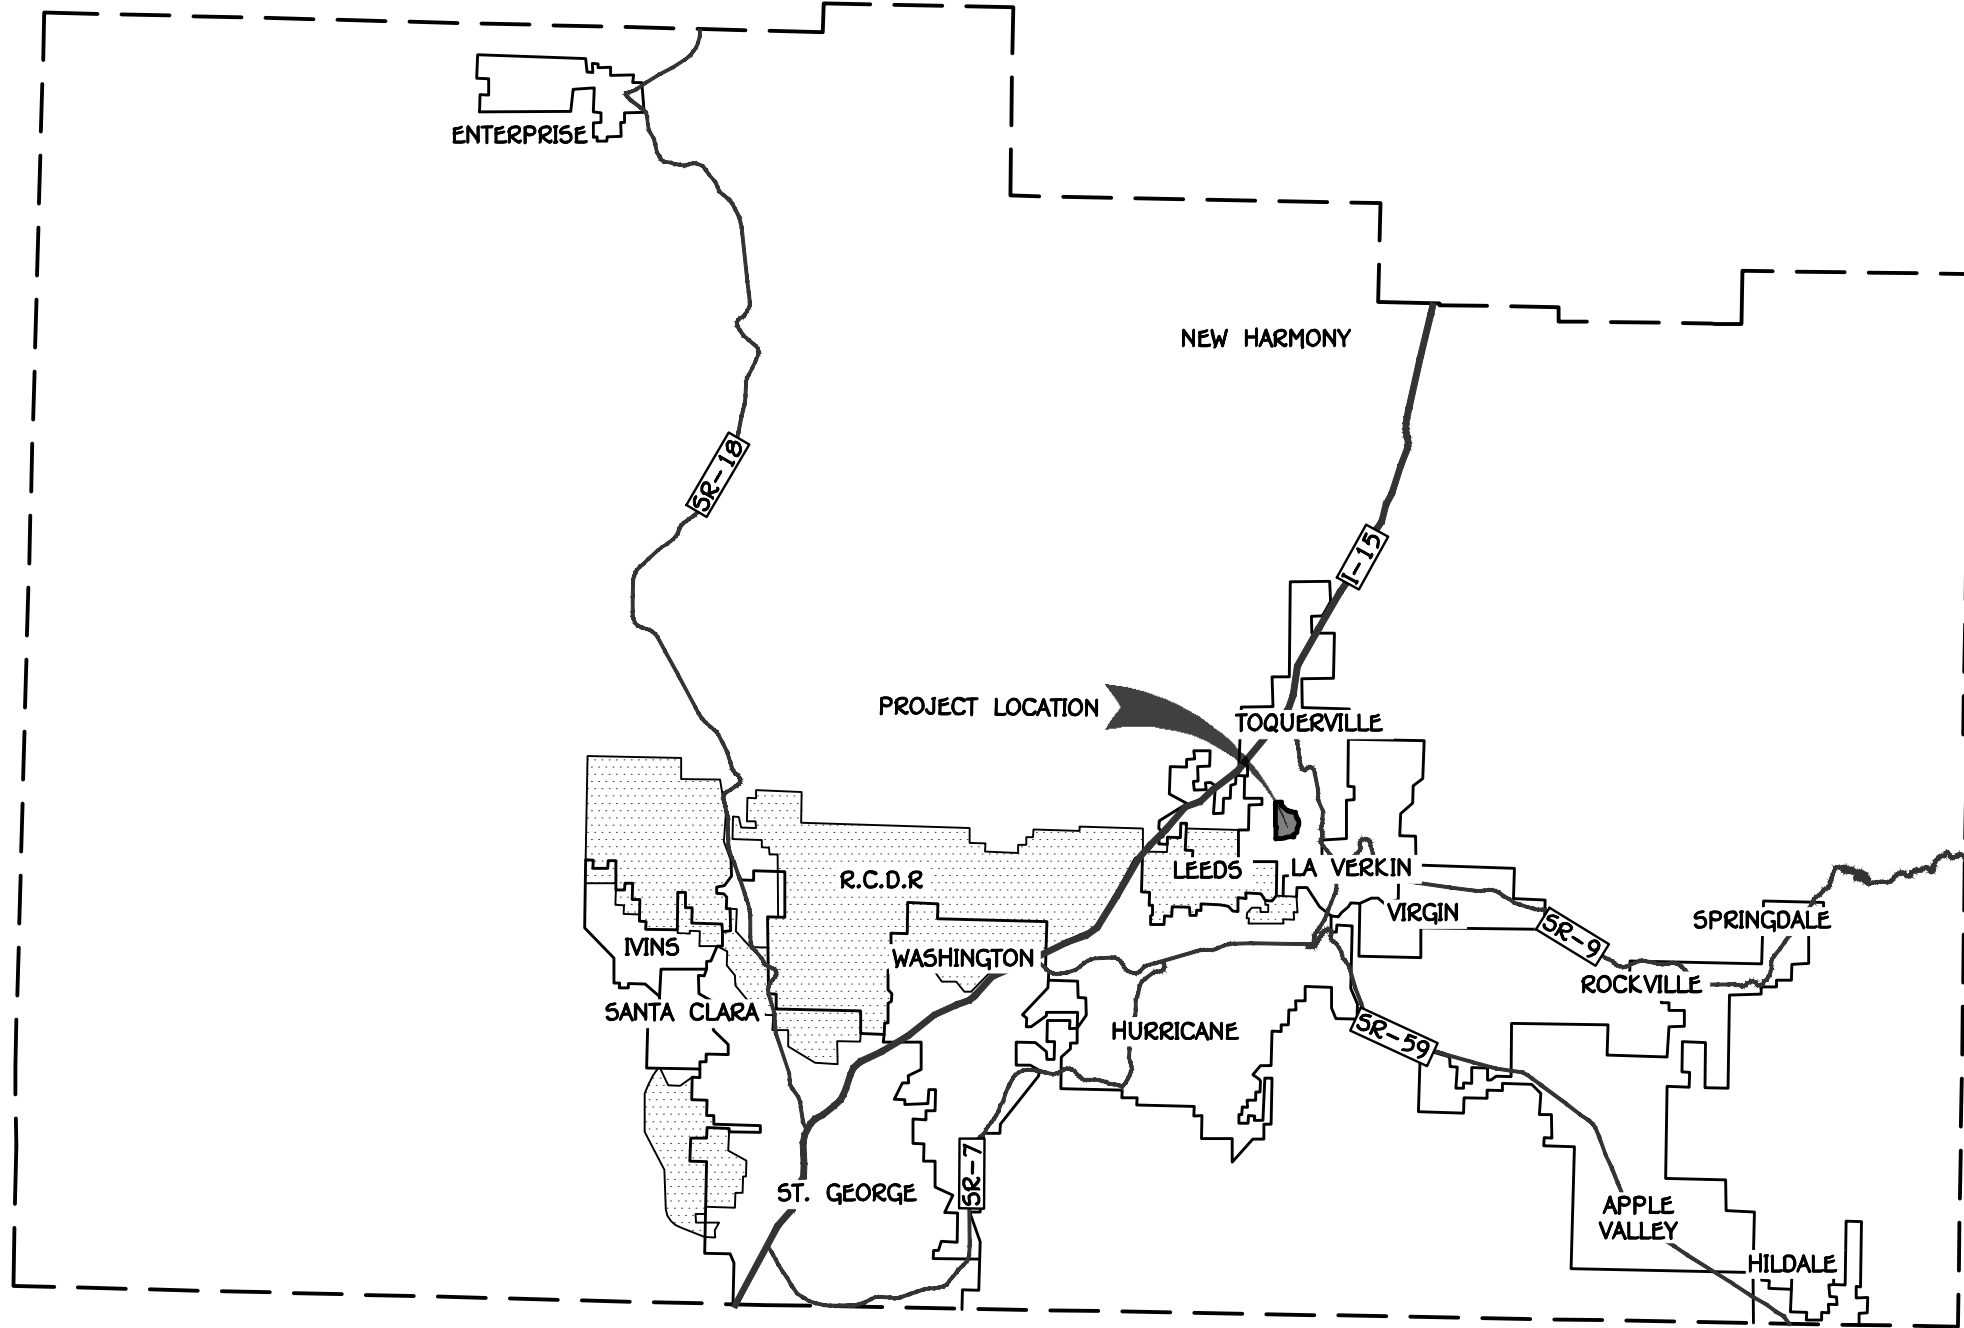

OWNER/APPLICANT:
FIRELIGHT DEVELOPMENT INC.
1404 WEST SUN RIVER PARKWAY SUITE 200
ST. GEORGE, UTAH, 84790
CONTACT: STEPHEN WOOD
PHONE: (435) 673-4300
EMAIL: stephen@fieldhousedevelopment.com

CIVIL ENGINEER
AMERICAN CONSULTING & ENGINEERING
1173 SOUTH 250 WEST, SUITE 504
ST. GEORGE, UT 84770
CONTACT: AUSTIN CHAPPELL, P.E.
PHONE: (435) 668-5015
EMAIL: austin@alcsq.com


SHEET INDEX		
#	SHEET	DESCRIPTION
1	1	COVER
2	2	BORDER & ZONING
3	3	OVERALL SITE PLAN
4	4	SITE PLAN I
5	5	SITE PLAN II
6	6	SITE PLAN III
7	7	SITE PLAN IV
8	8	SITE PLAN V
9	9	SITE PLAN VI
10	10	SITE PLAN VII
11	11	SITE PLAN VIII
12	12	SITE PLAN IX
13	13	SITE PLAN X
14	14	SITE PLAN XI
15	15	UTILITY PLAN I
16	16	UTILITY PLAN II
17	17	UTILITY PLAN III
18	18	UTILITY PLAN IV
19	19	UTILITY PLAN V
20	20	UTILITY PLAN VI
21	21	UTILITY PLAN VII
22	22	UTILITY PLAN VIII
23	23	UTILITY PLAN IX
24	24	UTILITY PLAN X
25	25	UTILITY PLAN XI
26	26	TOPO I
27	27	TOPO II
28	28	TOPO III
29	29	TOPO IV
30	30	SLOPE MAP I
31	31	SLOPE MAP II
32	32	SLOPE MAP III
33	33	SLOPE MAP IV
34	34	DETAILS
35	35	OVERALL TRAILS MAP
36	36	OVERALL OPEN SPACE MAP

PRELIMINARY
NOT FOR
CONSTRUCTION



FIRELIGHT PA - 1
SECTIONS 15 & 14, T 41 S, R 13 W, SLB&M
TOQUERVILLE, UTAH
COVER
MPDO FINAL SITE PLAN

JOB # 25-506-2
Drawn by: JT
CHECKED by: ARC
DATE: 8/15/2025
1
SHEET: 1 OF: 36

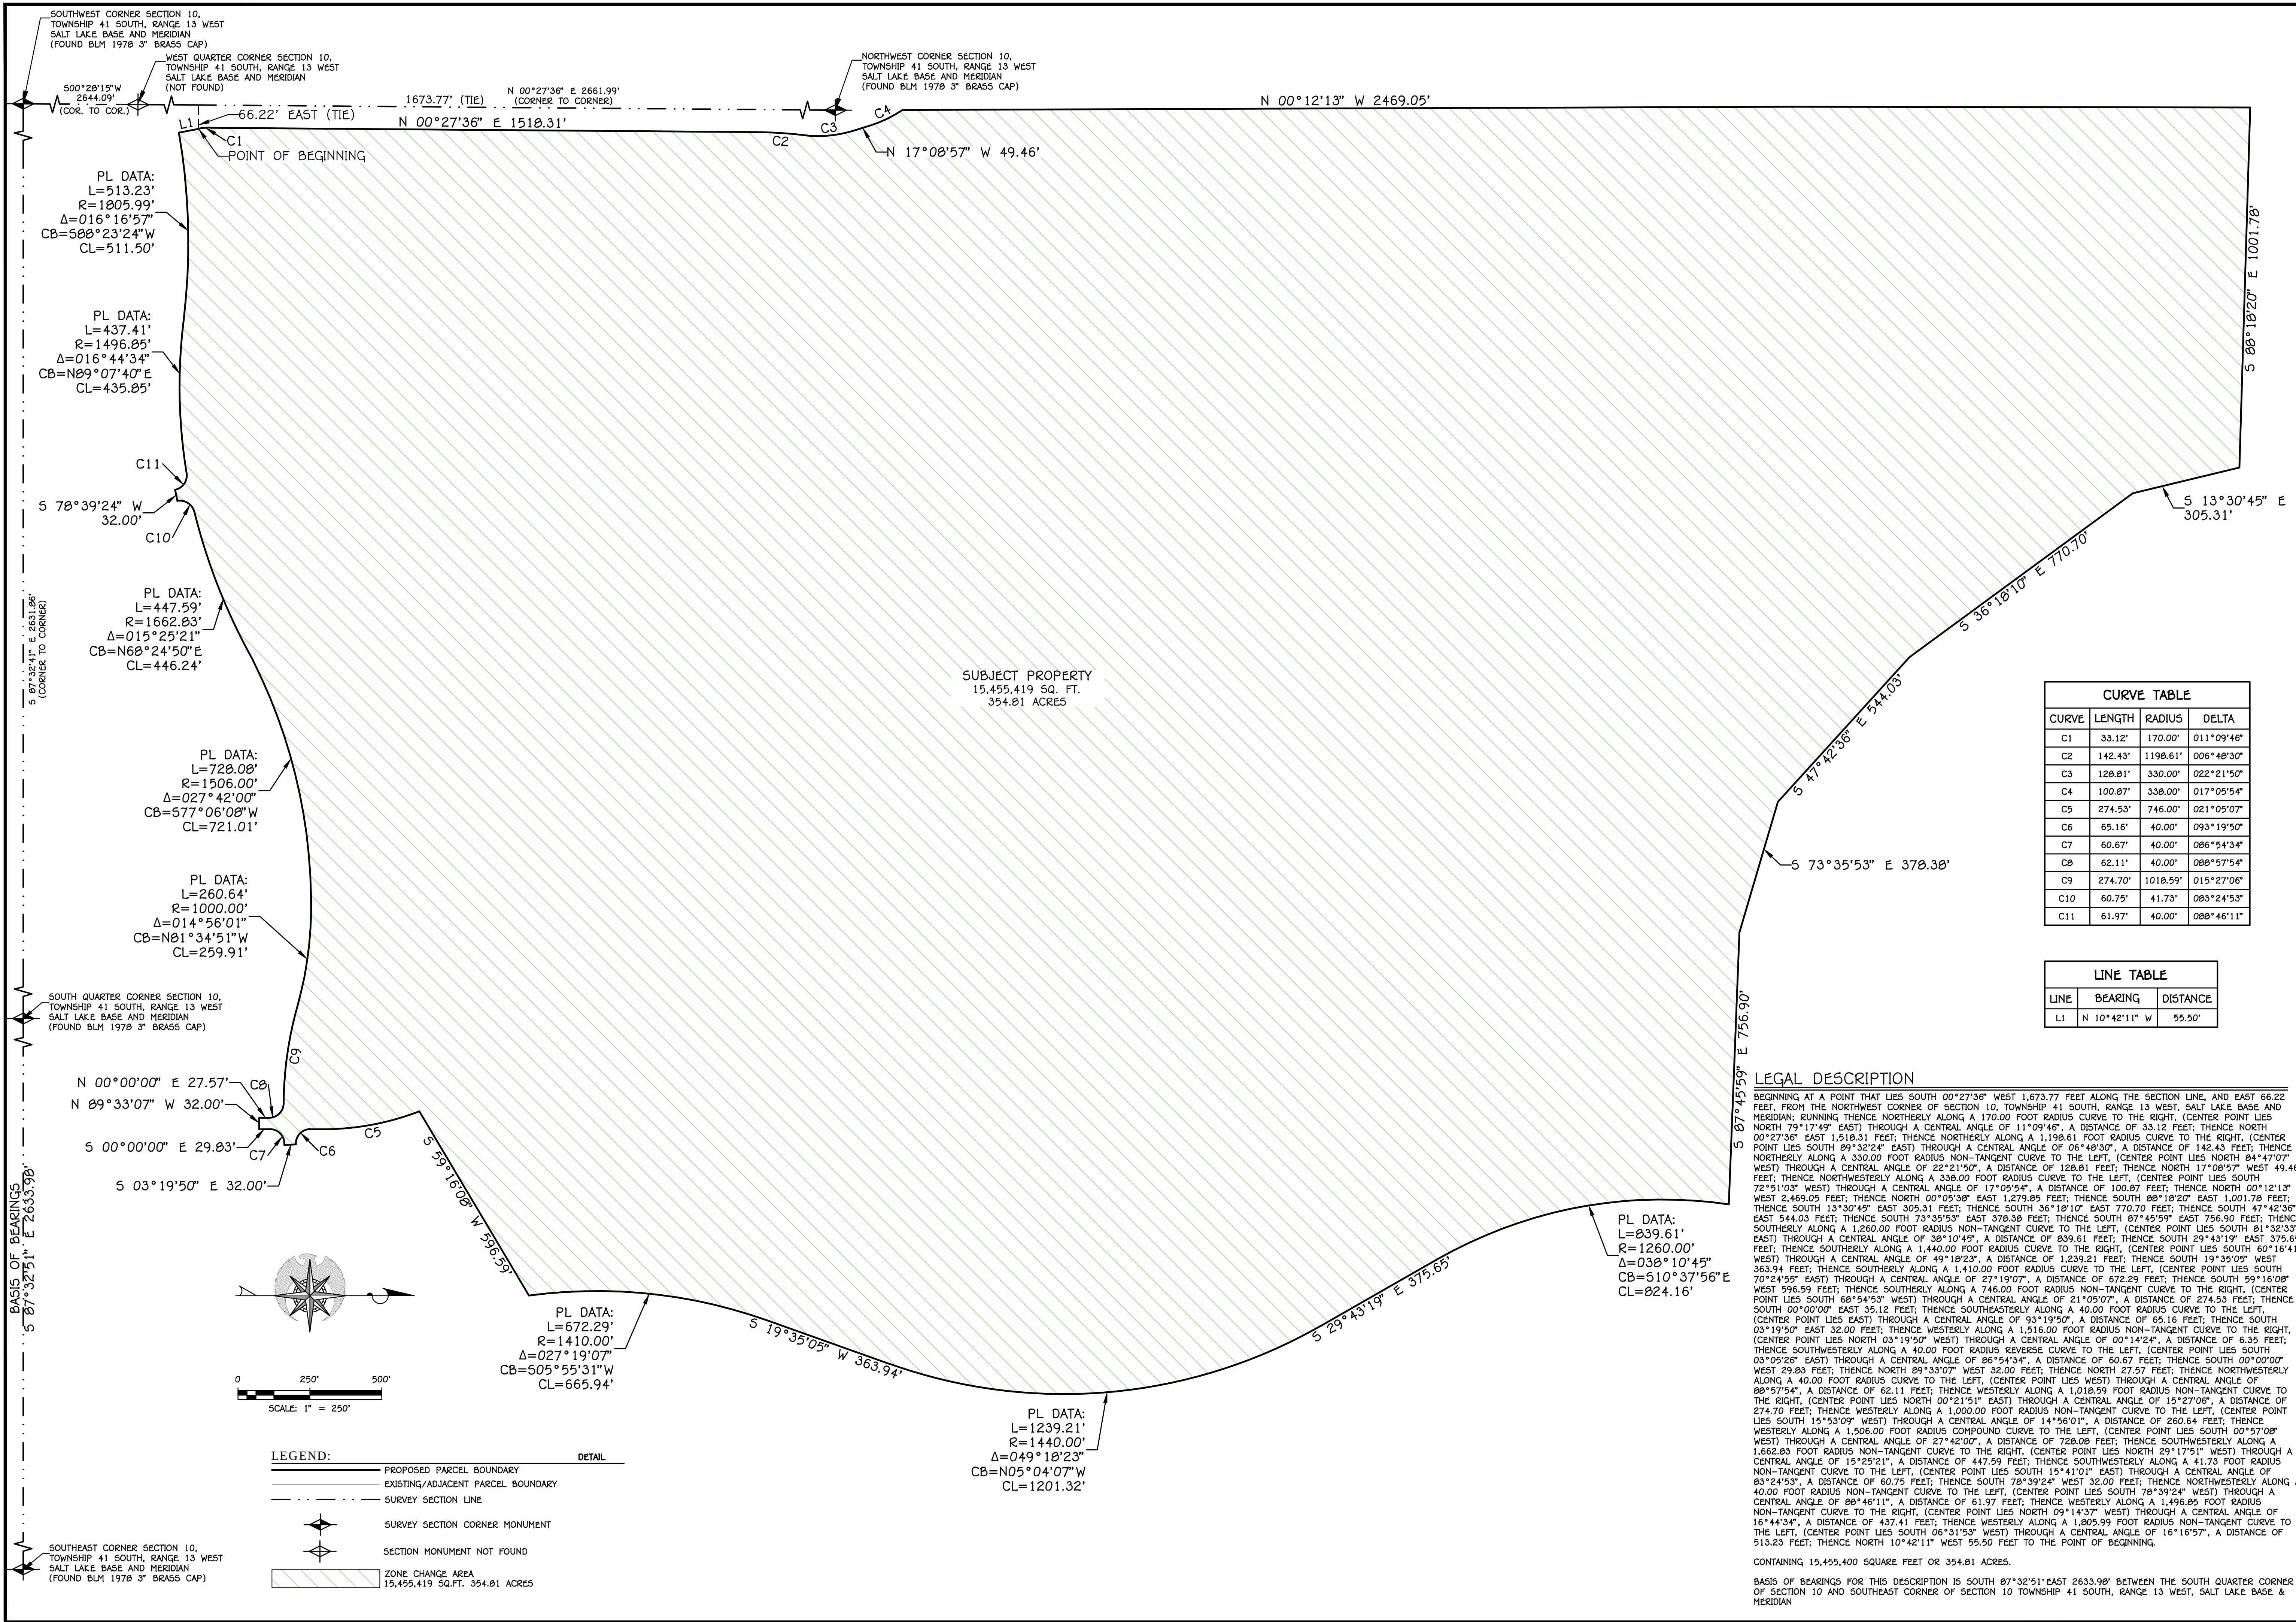

REVISIONS	
NO.	DESCRIPTION

**PRELIMINARY
NOT FOR
CONSTRUCTION**


**AMERICAN
CONSULTING & ENGINEERING**
1173 S. 250 W. #504
ST. GEORGE, UT 84770

**SECTIONS 15 & 14, T 41 S, R 13 W, SLB&M
TOQUERVILLE, UTAH
BORDER & ZONING
MPDO FINAL SITE PLAN**

JOB # 25-506-7
Drawn by: CDF
CHECKED by: ARC
DATE: 09/05/2025

2

SHEET: 2 OF: 36

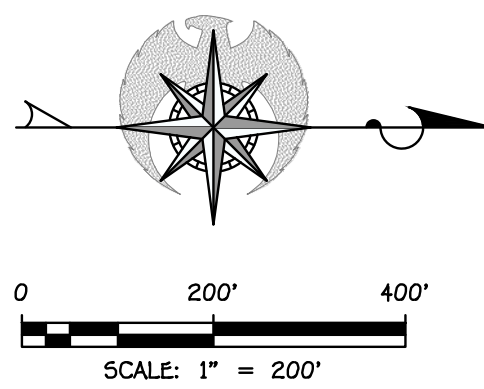

SITE DATA			
DESCRIPTION	DATA		
CURRENT ZONING	R1-20		
TOTAL AREA	354.84	ACRES	
NO. OF LOTS	1163.00	LOTS	100%
NO. OF 45' LOTS	23	LOTS	2%
NO. OF 51' LOTS	97.00	LOTS	8%
NO. OF 61' LOTS	410.00	LOTS	35%
NO. OF 71' LOTS	515.00	LOTS	45%
NO. OF 80' LOTS	118.00	LOTS	10%
DENSITY	3.28	D.U./ACRE	
NO. OF PHASES	TBD		

LEGEND:		DETAIL
	PROPOSED PARCEL BOUNDARY	
	EXISTING/ADJACENT PARCEL BOUNDARY	
	PROPOSED EASEMENT	
	EXISTING EASEMENT	
	PROPOSED CENTERLINE ALIGNMENT	
	EXISTING CENTERLINE ALIGNMENT	
	PROPOSED SETBACK LINE	
	SURVEY SECTION LINE	
	SHEET MATCH LINE	
	PHASE LINE	
	PROPOSED 10' TRAILS	
	PROPOSED 10' UDOT TRAIL	
	REQUIRED OPEN SPACE 28.85 ACRES	
	EXTRA OPEN SPACE 0.07 ACRES	
	BONUS OPEN SPACE 21.61 ACRES	
	DETENTION BASIN	
	PARK 6.35 ACRES	

TRAILS INFORMATION	
PLANNED TRAILS	19,850 L.F.
TOTAL REQUIRED TRAILS/ERU	9.43 L.F.
BASE ERU IN PA-1	923
TOTAL REQUIRED TRAILS PA-1	8,704 L.F.
BONUS TRAILS PA-1	870 L.F.
TOTAL TRAIL ALLOTTED FOR CPA-6 TRAIL DENSITY BONUS	1120 L.F.
TOTAL TRAIL FOR PUBLIC DEDICATION PER DEVELOPMENT AGREEMENT IN PA-1	6,867 L.F.
TOTAL TRAIL FOR PUBLIC DEDICATION PER DEVELOPMENT AGREEMENT IN 6PA-6	2,289 L.F.

OPEN SPACE INFORMATION							
LOT SIZES	AREA	REQUIRED	OPEN SPACE REQUIRED	O.S. NEEDED FOR 5% BONUS	O.S. PROVIDED		
	SQUARE FEET	ACRE	PERCENT	SQUARE FEET	ACRES	SQUARE FEET	ACRES
0.0K-8.0K	4,802,525	110.25	15.0%	720379	16.54	480253	11.03
8.0K-10.0K	3,441,949	79.02	12.5%	430244	9.88	344195	7.90
10.0K-12.5K	739,130	16.97	10.0%	73913	1.70	73913	1.70
12.5K-25K	429,279	9.85	7.5%	32196	0.74	42928	0.99
SUBTOTAL				1256731	28.85	941288	21.61
						50.53	AREA IN SINGLE FAMILY


SITE AREA BONUS DENSITY		
OPEN SPACE BONUS	5%	47 ERU
TRAILS BONUS	10%	92 ERU
ACTIVE RECREATION	10%	92 ERU
PUBLIC DEDICATION	5%	46 ERU
TOTAL	30%	277 ERU

PRELIMINARY
NOT FOR
CONSTRUCTION



FIRELIGHT PA-1
SECTIONS 15 & 14, T 41 S, R 13 W, SLB&M
TOQUERVILLE, UTAH
OVERALL SITE PLAN
MPDO FINAL SITE PLAN

JOB # 25-506-7
Drawn by: CDF
CHECKED by: ARC
DATE: 09/16/2025

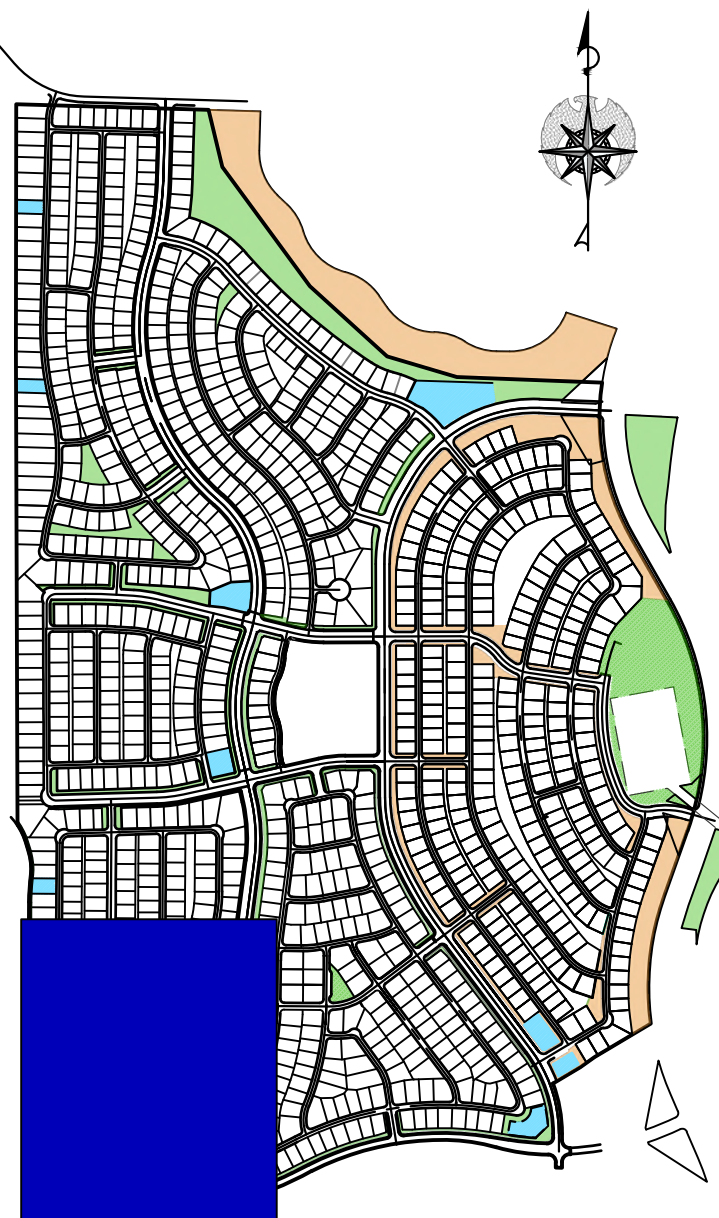

REVISIONS

NO.	DATE	DESCRIPTION
-----	------	-------------

PRELIMINARY
NOT FOR
CONSTRUCTION


AMERICAN
CONSULTING & ENGINEERING
1173 S. 250 W. #504
ST. GEORGE, UT 84770


FIRELIGHT PA-1
SECTIONS 15 & 14, T 41 S, R 13 W, SLB&M
TOQUERVILLE, UTAH
SITE PLAN 1
MPDO FINAL SITE PLAN

JOB # 25-506-7
DRAWN BY: CDF
CHECKED BY: ARC
DATE: 09/16/2025


4

SHEET 4 OF 36

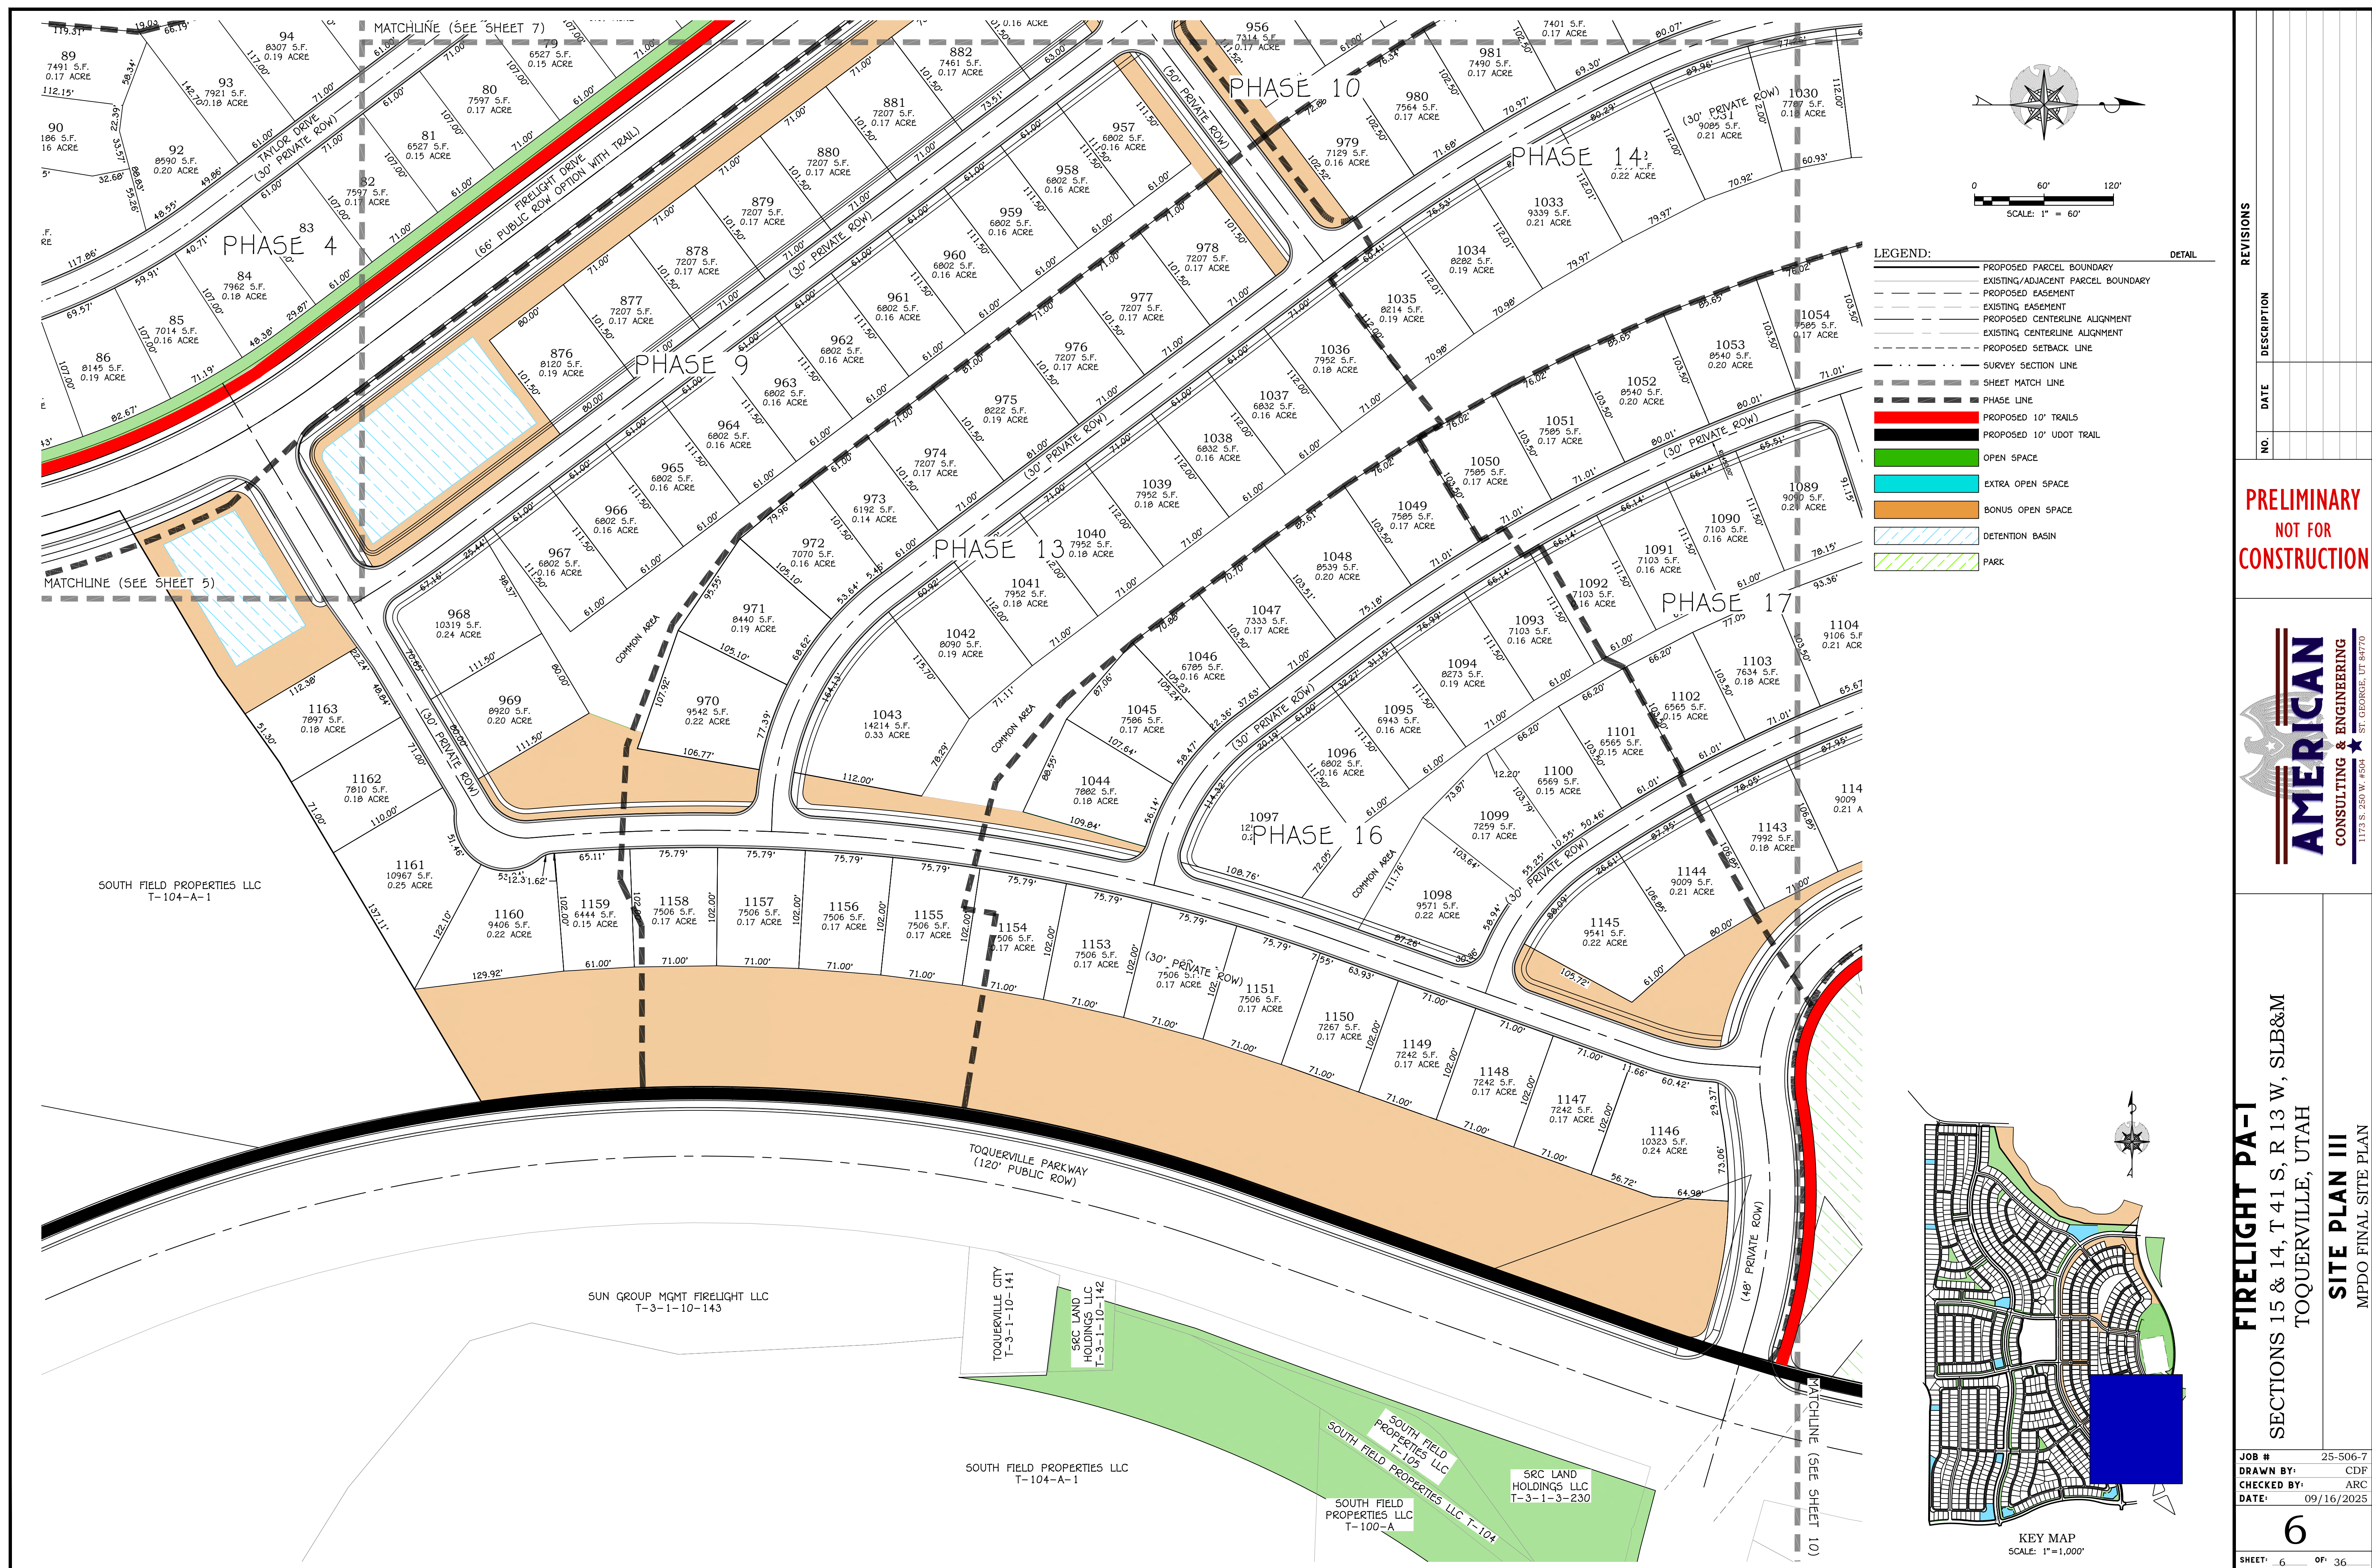

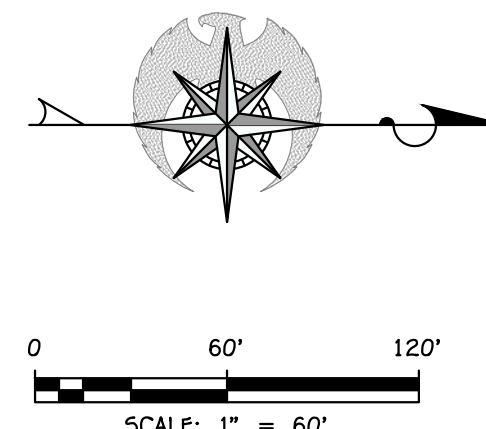

LEGEND:		DETAIL
	PROPOSED PARCEL BOUNDARY	
	EXISTING/ADJACENT PARCEL BOUNDARY	
	PROPOSED EASEMENT	
	EXISTING EASEMENT	
	PROPOSED CENTERLINE ALIGNMENT	
	EXISTING CENTERLINE ALIGNMENT	
	PROPOSED SETBACK LINE	
	SURVEY SECTION LINE	
	SHEET MATCH LINE	
	PHASE LINE	
	PROPOSED 10' TRAILS	
	PROPOSED 10' UDOT TRAIL	
	OPEN SPACE	
	EXTRA OPEN SPACE	
	BONUS OPEN SPACE	
	DETENTION BASIN	
	PARK	

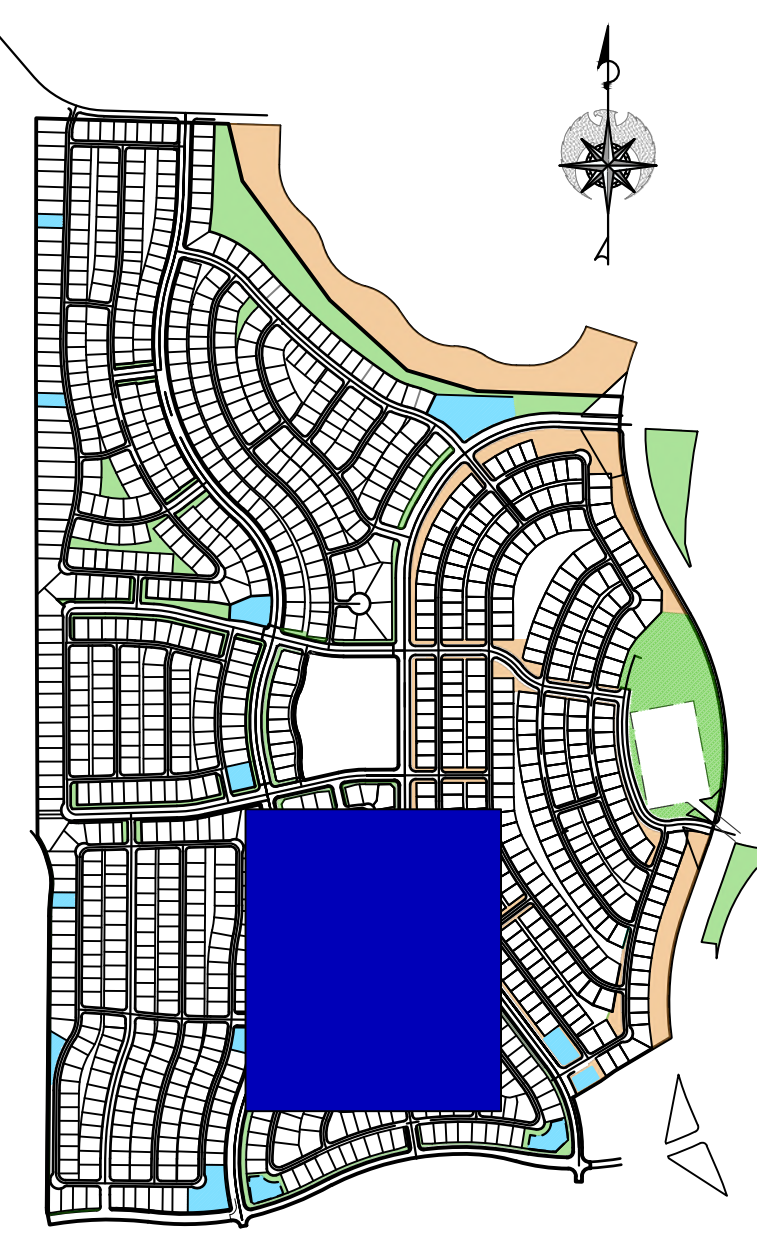

REVISIONS

NO.	DATE	DESCRIPTION


**PRELIMINARY
NOT FOR
CONSTRUCTION**



FIRELIGHT PA-1
SECTIONS 15 & 14, T 41 S, R 13 W, SLB&M
TOQUERVILLE, UTAH
SITE PLAN IV
MPDO FINAL SITE PLAN

JOB #	25-506-7
DRAWN BY:	CDP
CHECKED BY:	ARC
DATE:	09/16/2025
7	
SHEET: 7	OF: 36



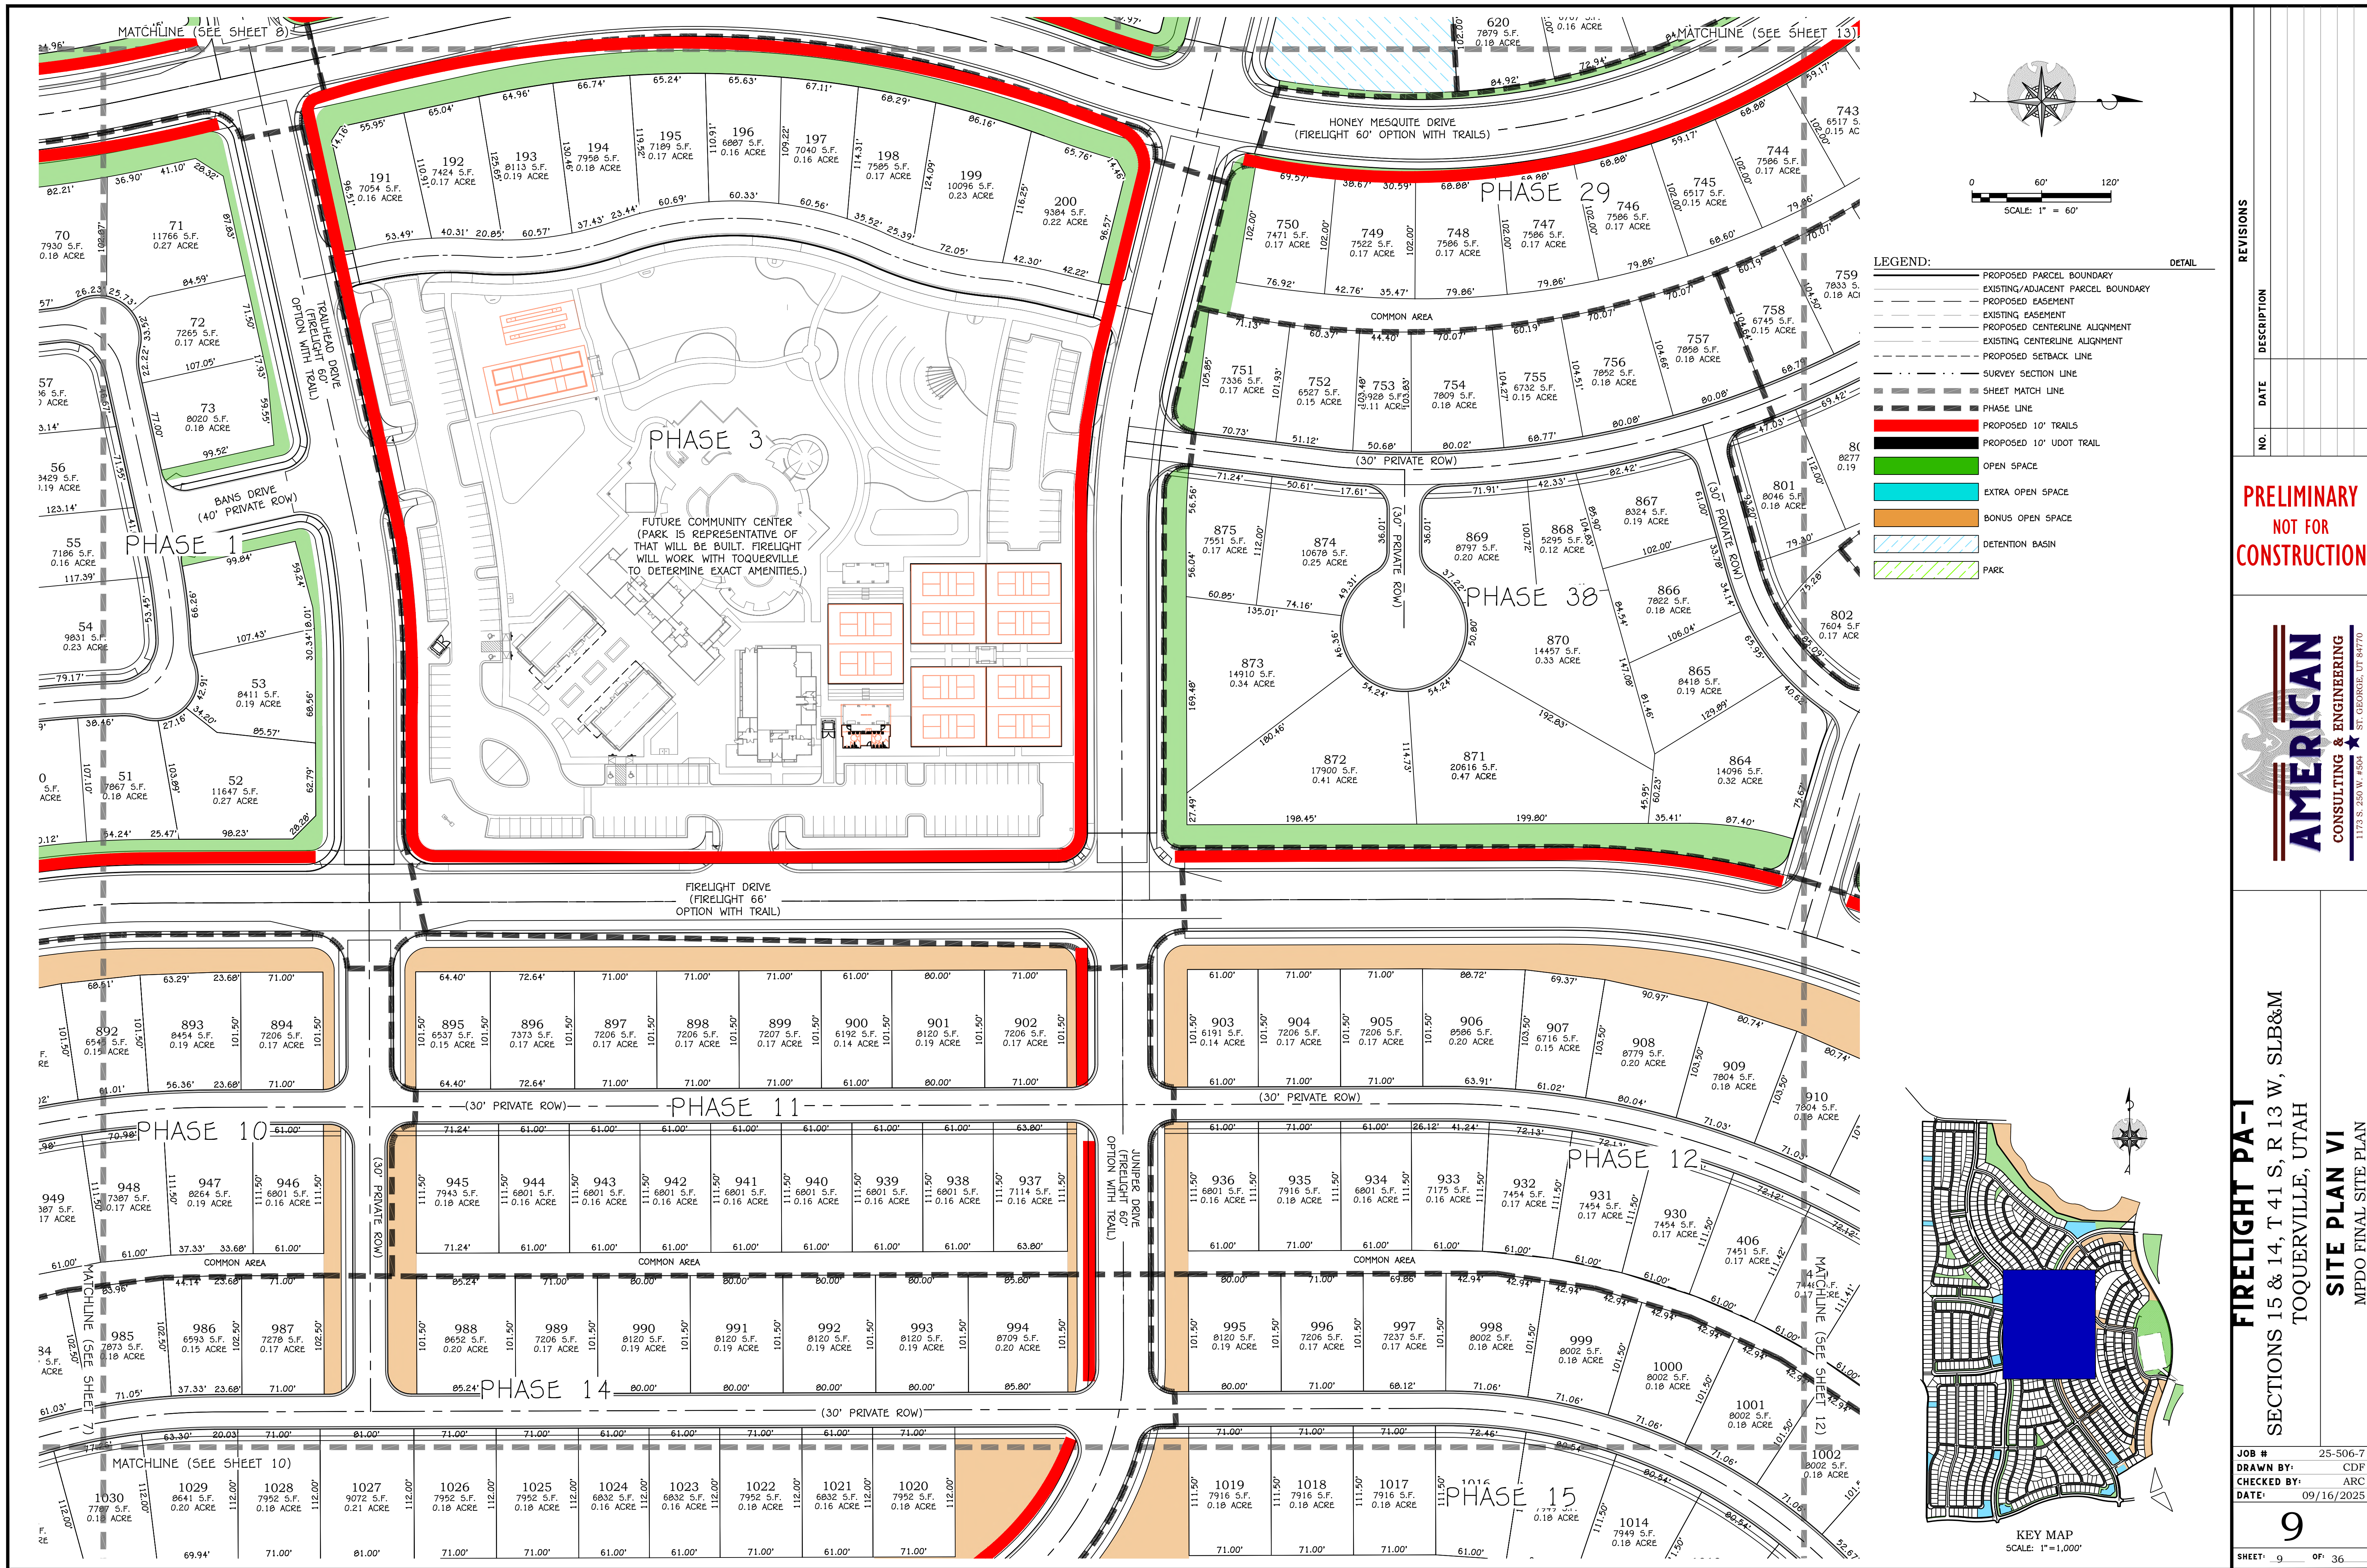




PRELIMINARY
NOT FOR
CONSTRUCTION




FIRELIGHT PA-I
SECTIONS 15 & 14, T 41 S, R 13 W, SLB&M
TOQUERVILLE, UTAH
SITE PLAN VI
MPDO FINAL SITE PLAN

JOB # 25-506-7
DRAWN BY: CDF
CHECKED BY: ARC
DATE: 09/16/2025
9
SHEET: 9 OF: 36

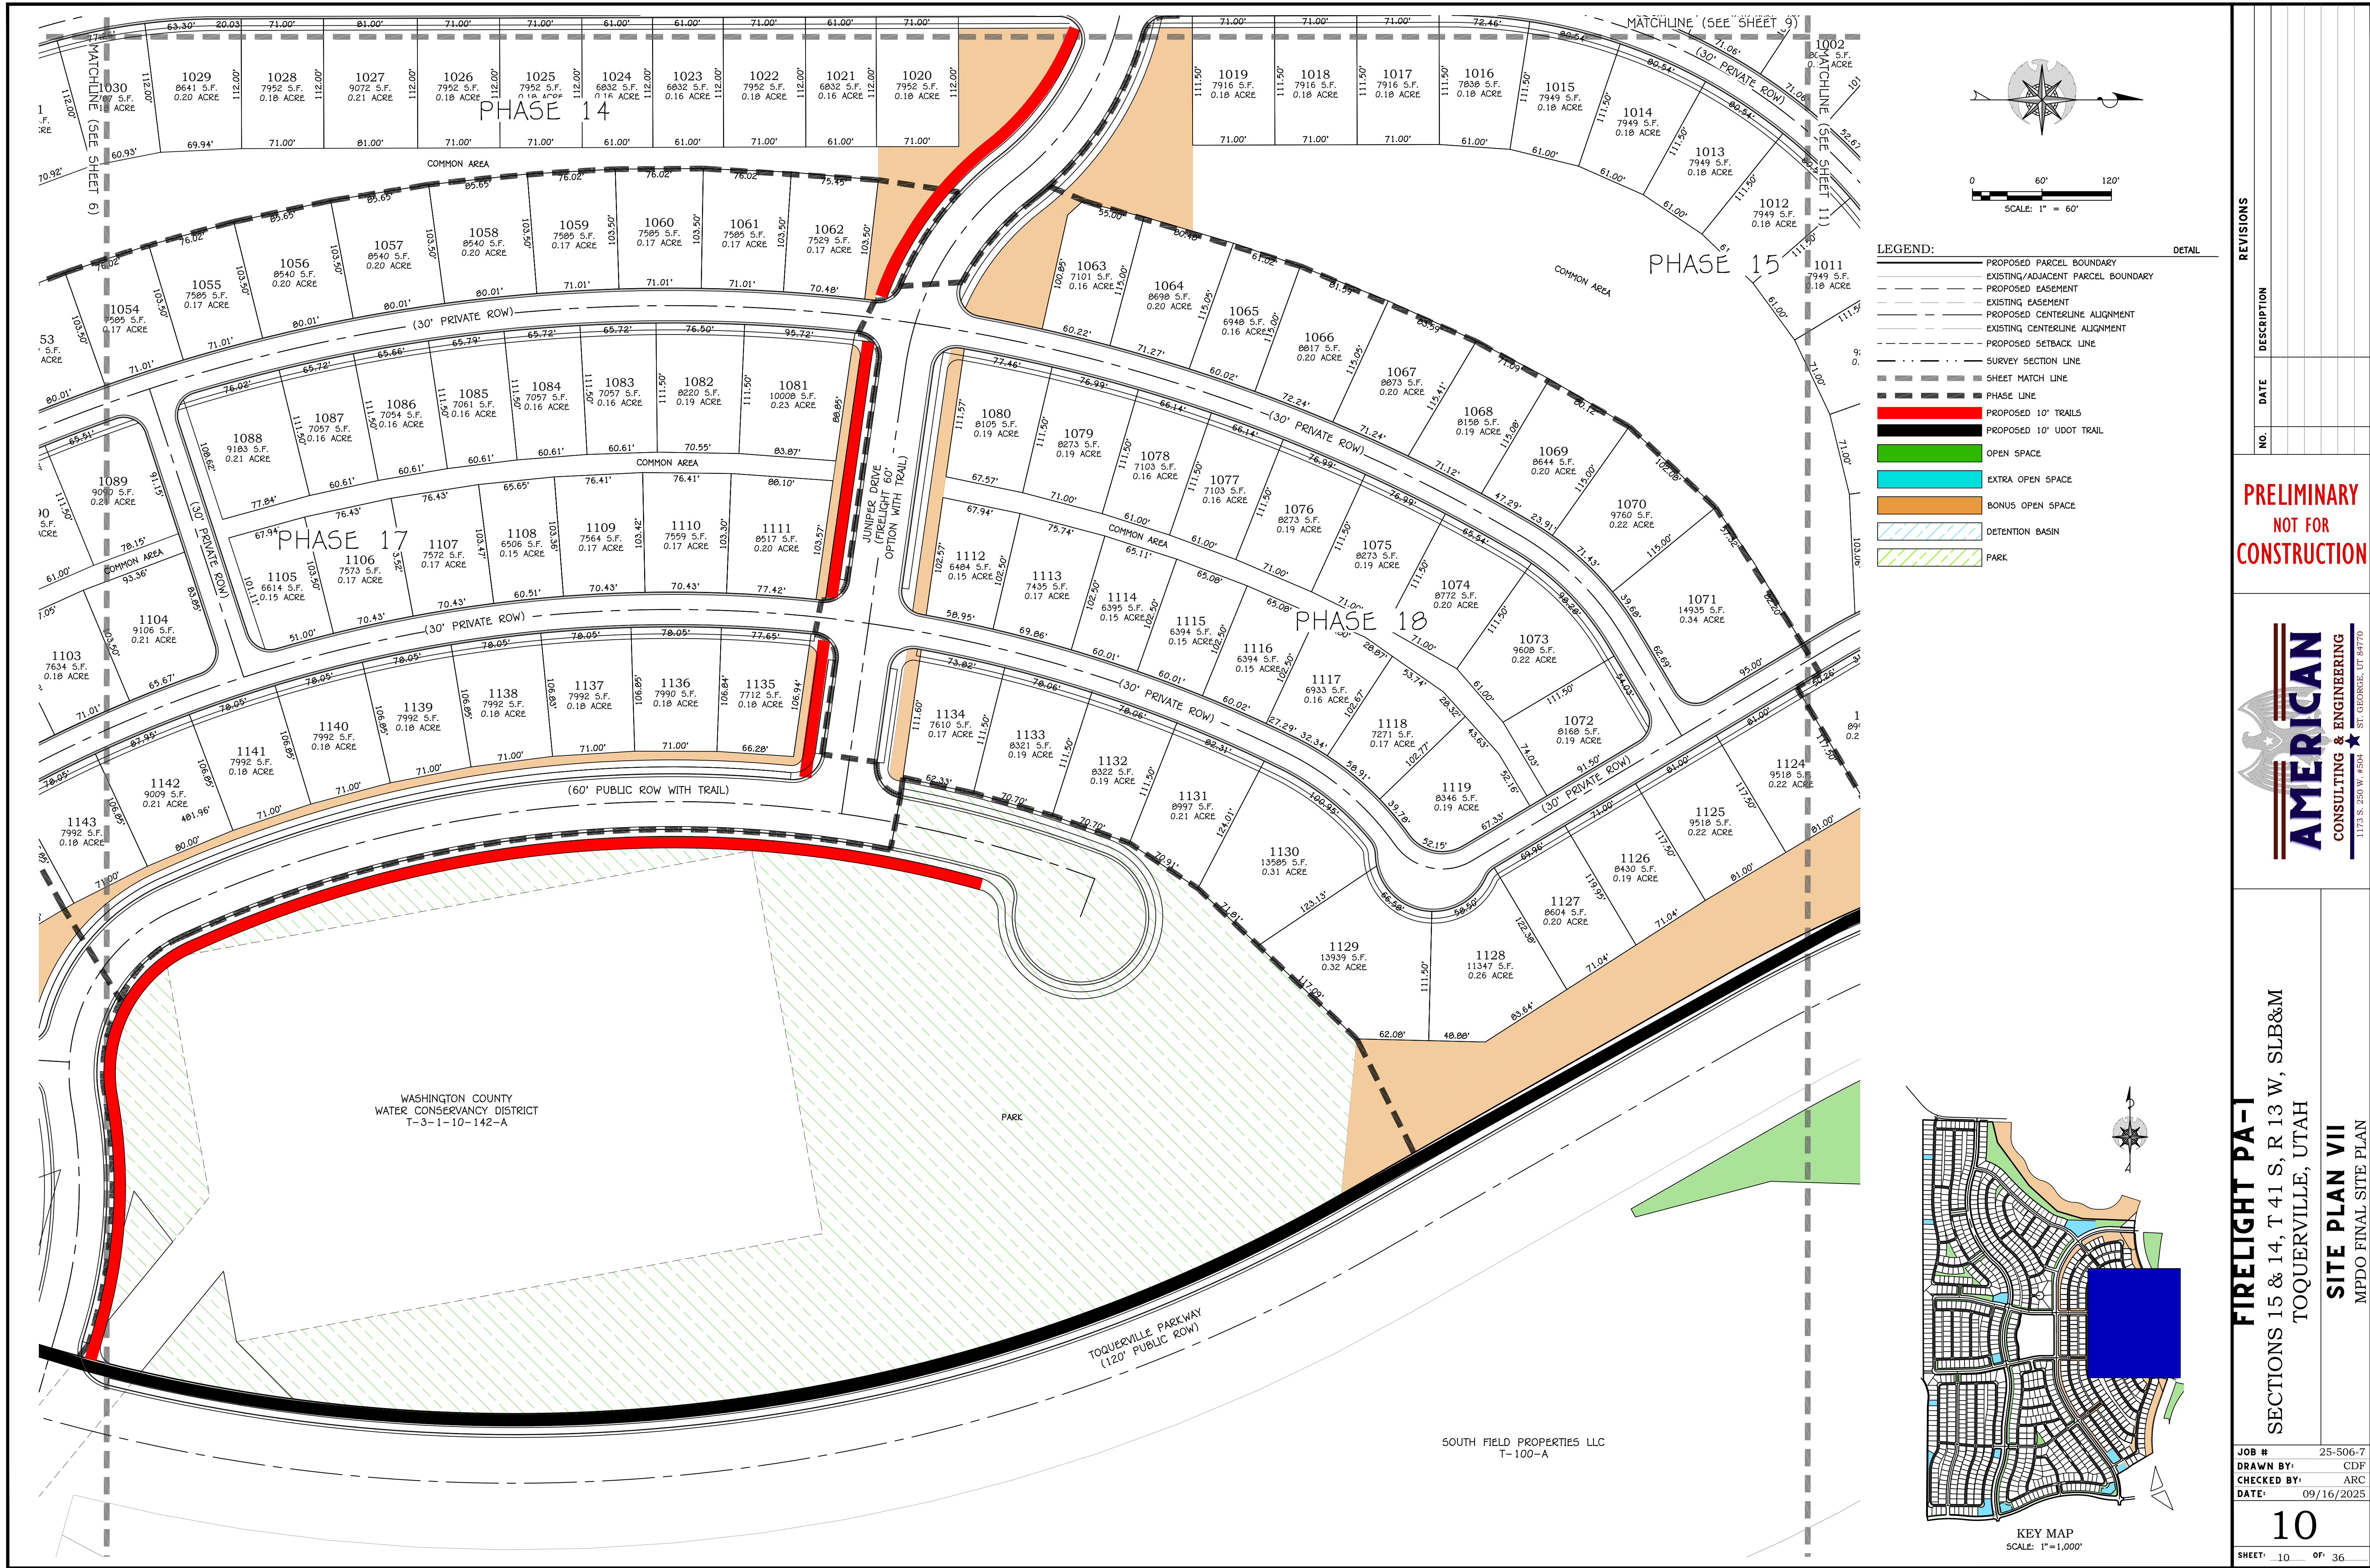

 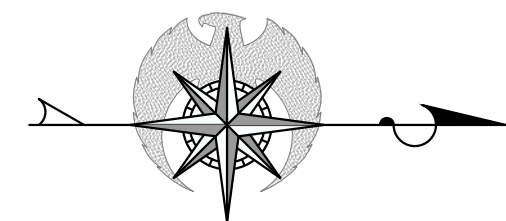

- LEGEND:**
- PROPOSED PARCEL BOUNDARY
 - EXISTING/ADJACENT PARCEL BOUNDARY
 - PROPOSED EASEMENT
 - EXISTING EASEMENT
 - PROPOSED CENTERLINE ALIGNMENT
 - EXISTING CENTERLINE ALIGNMENT
 - PROPOSED SETBACK LINE
 - SURVEY SECTION LINE
 - SHEET MATCH LINE
 - PHASE LINE
 - PROPOSED 10' TRAILS
 - PROPOSED 10' UDOT TRAIL
 - OPEN SPACE
 - EXTRA OPEN SPACE
 - BONUS OPEN SPACE
 - DETENTION BASIN
 - PARK
- DETAIL**

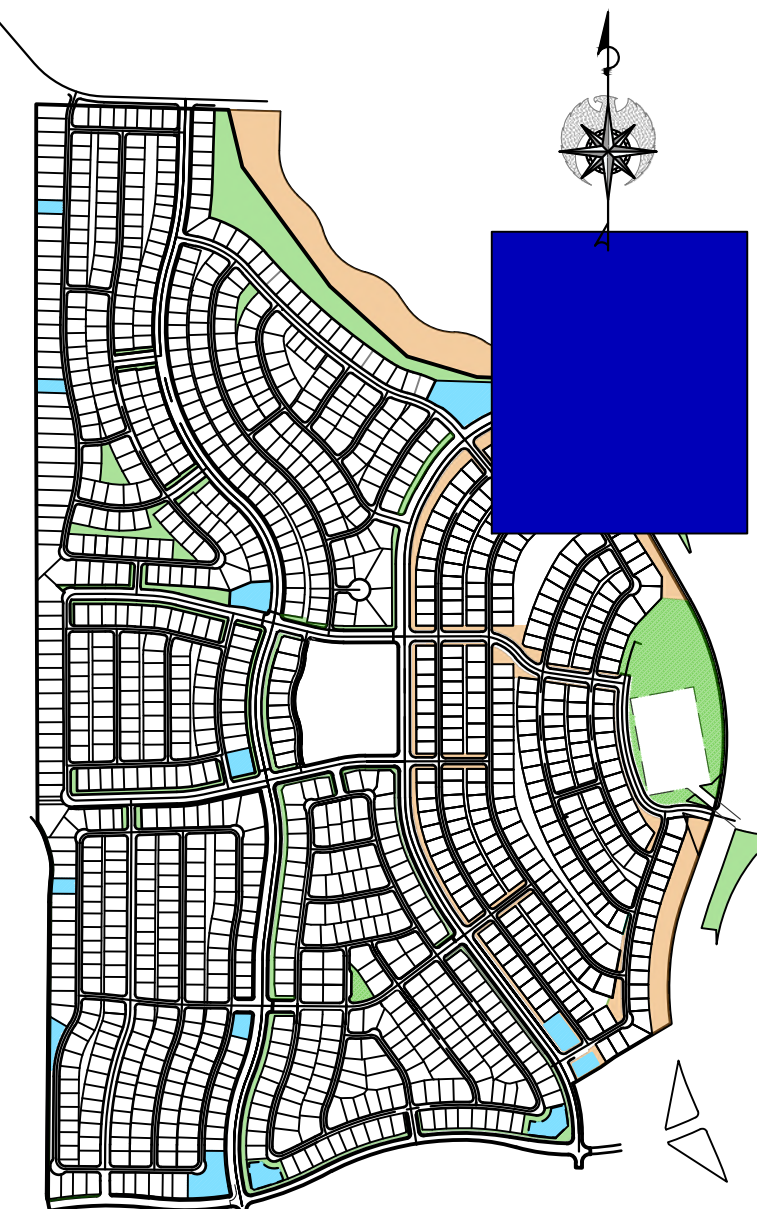

KEY MAP
SCALE: 1" = 1,000'

REVISIONS




NO.	DATE	DESCRIPTION

**PRELIMINARY
NOT FOR
CONSTRUCTION**




FIRELIGHT PA-I
SECTIONS 15 & 14, T 41 S, R 13 W, SLB&M
TOQUERVILLE, UTAH
SITE PLAN VIII
MPDO FINAL SITE PLAN

JOB # 25-506-7
DRAWN BY: CDF
CHECKED BY: ARC
DATE: 09/16/2025

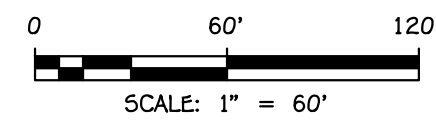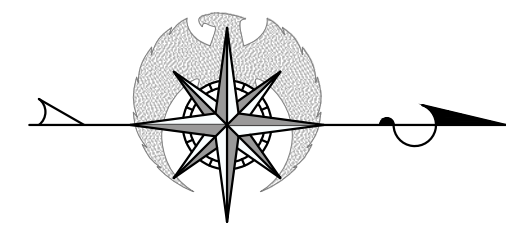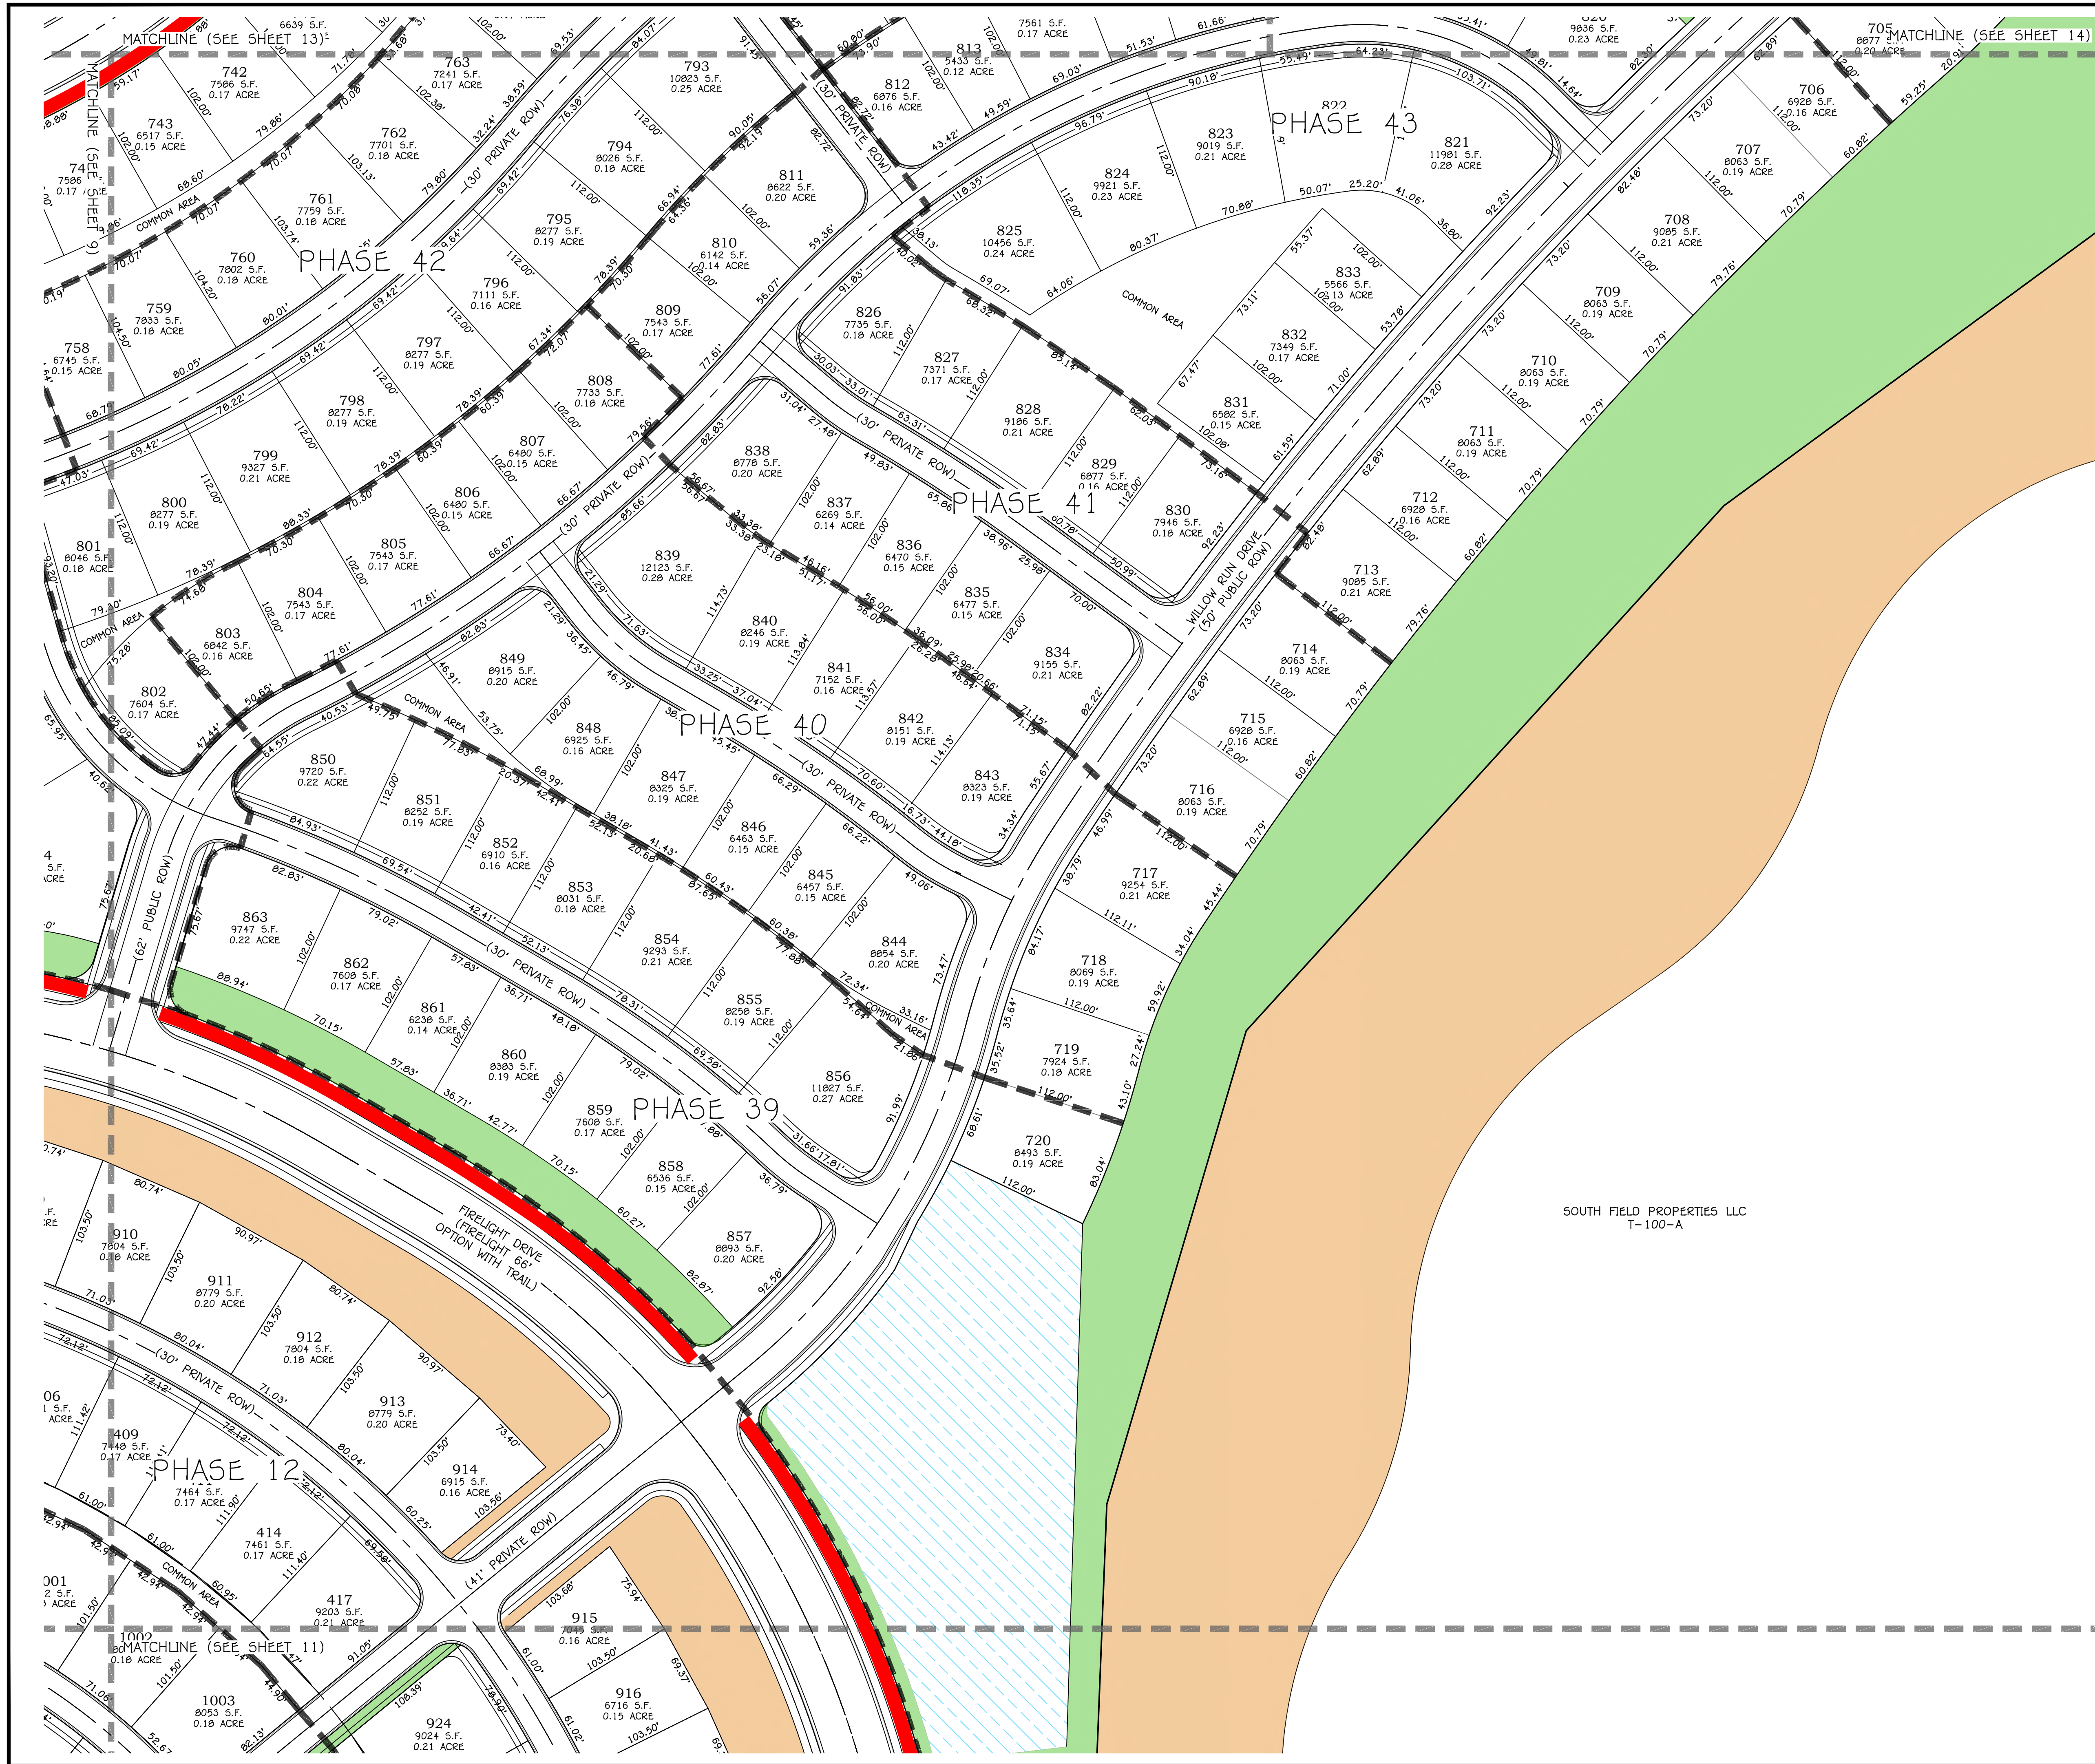

- LEGEND:**
- PROPOSED PARCEL BOUNDARY
 - EXISTING/ADJACENT PARCEL BOUNDARY
 - PROPOSED EASEMENT
 - EXISTING EASEMENT
 - PROPOSED CENTERLINE ALIGNMENT
 - EXISTING CENTERLINE ALIGNMENT
 - PROPOSED SETBACK LINE
 - SURVEY SECTION LINE
 - SHEET MATCH LINE
 - PHASE LINE
 - PROPOSED 10' TRAILS
 - PROPOSED 10' UDOT TRAIL
 - OPEN SPACE
 - EXTRA OPEN SPACE
 - BONUS OPEN SPACE
 - DETENTION BASIN
 - PARK

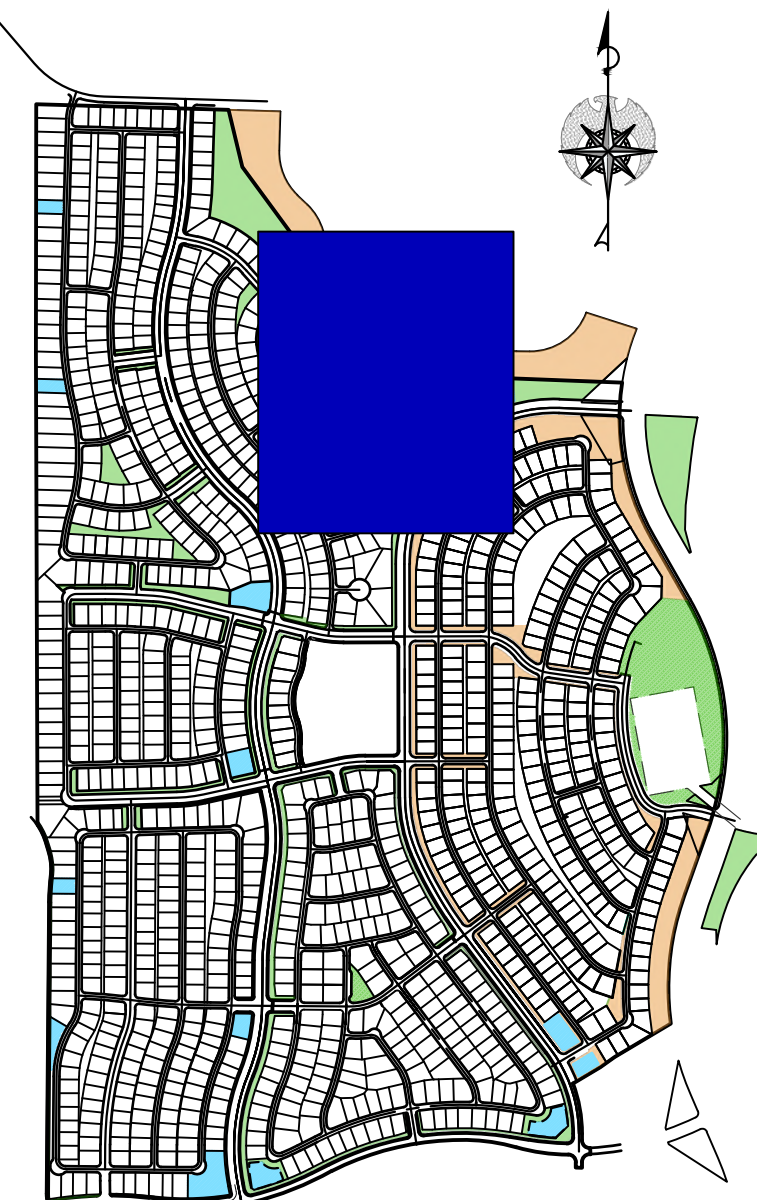

KEY MAP
SCALE: 1"=1,000'

REVISIONS


NO.	DATE	DESCRIPTION

**PRELIMINARY
NOT FOR
CONSTRUCTION**



FIRELIGHT PA-1
SECTIONS 15 & 14, T 41 S, R 13 W, SLB&M
TOQUERVILLE, UTAH
SITE PLAN IX
MPDO FINAL SITE PLAN

JOB # 25-506-7
DRAWN BY: CDF
CHECKED BY: ARC
DATE: 09/16/2025

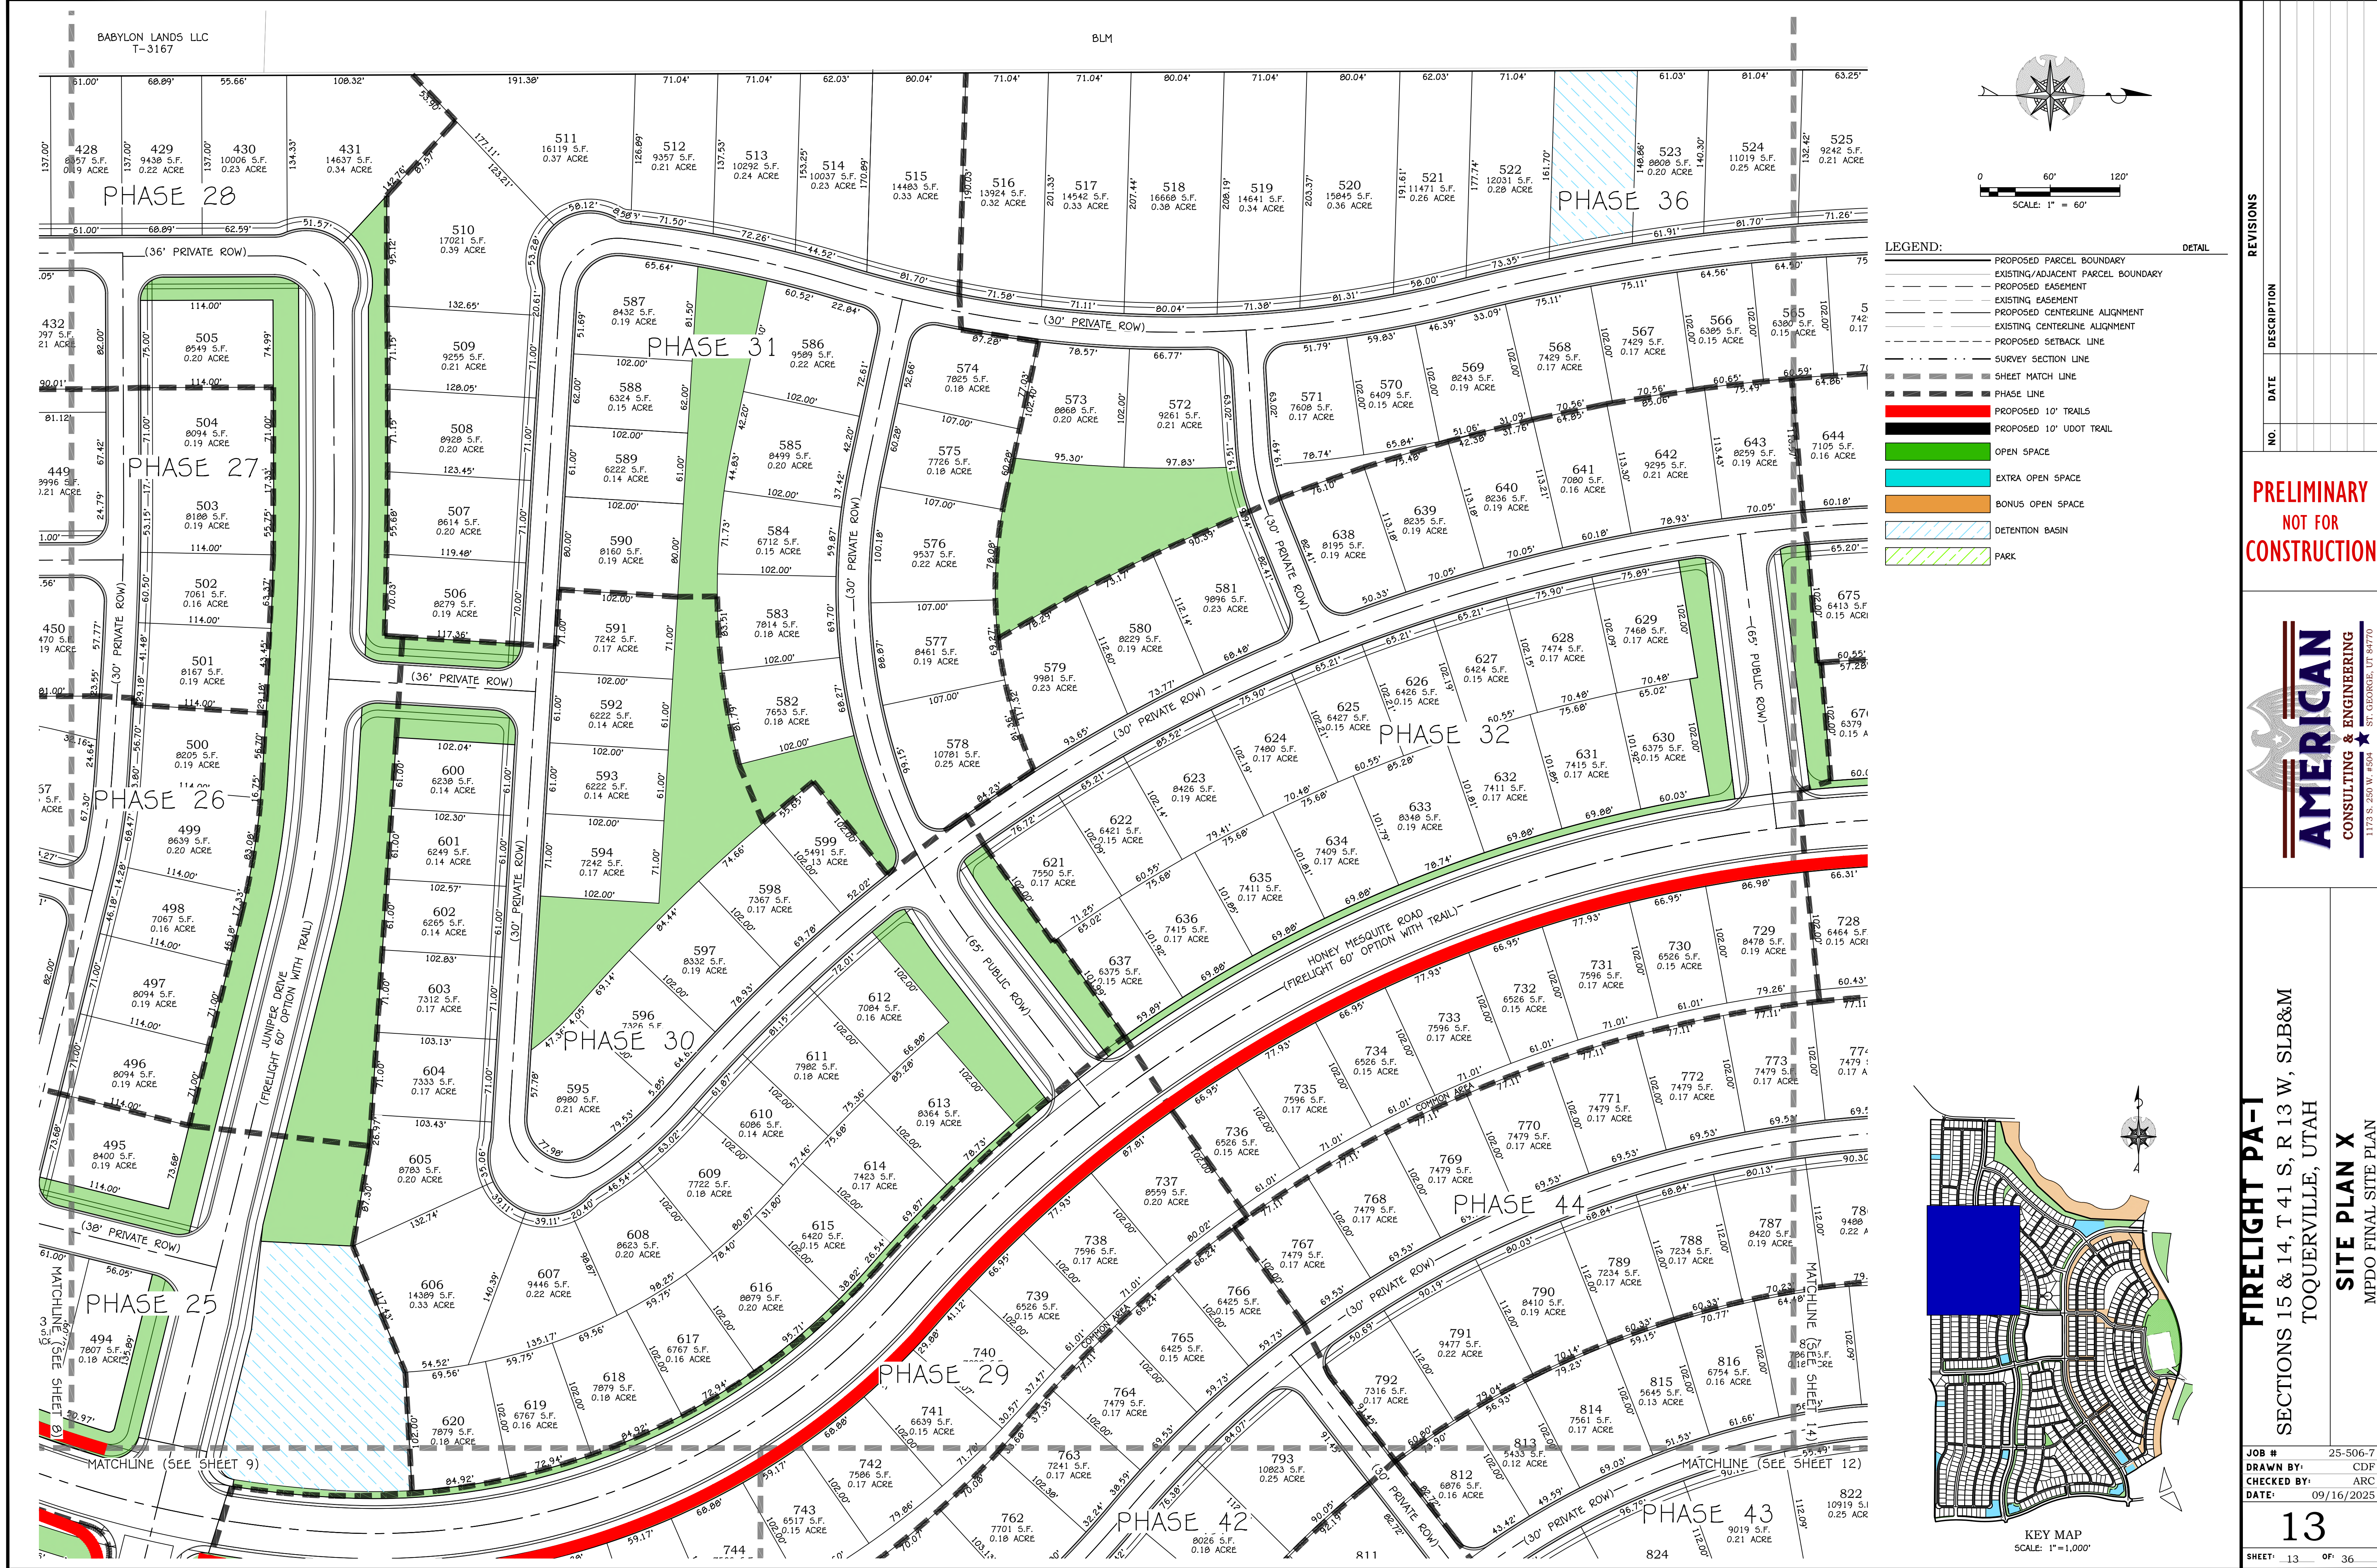


REVISIONS	
NO.	DESCRIPTION

PRELIMINARY
NOT FOR
CONSTRUCTION




FIRELIGHT PA-1
SECTIONS 15 & 14, T 41 S, R 13 W, SLB&M
TOQUERVILLE, UTAH
SITE PLAN X
MPDO FINAL SITE PLAN

JOB #	25-506-7
DRAWN BY:	CDF
CHECKED BY:	ARC
DATE:	09/16/2025
13	
SHEET	13 OF 36

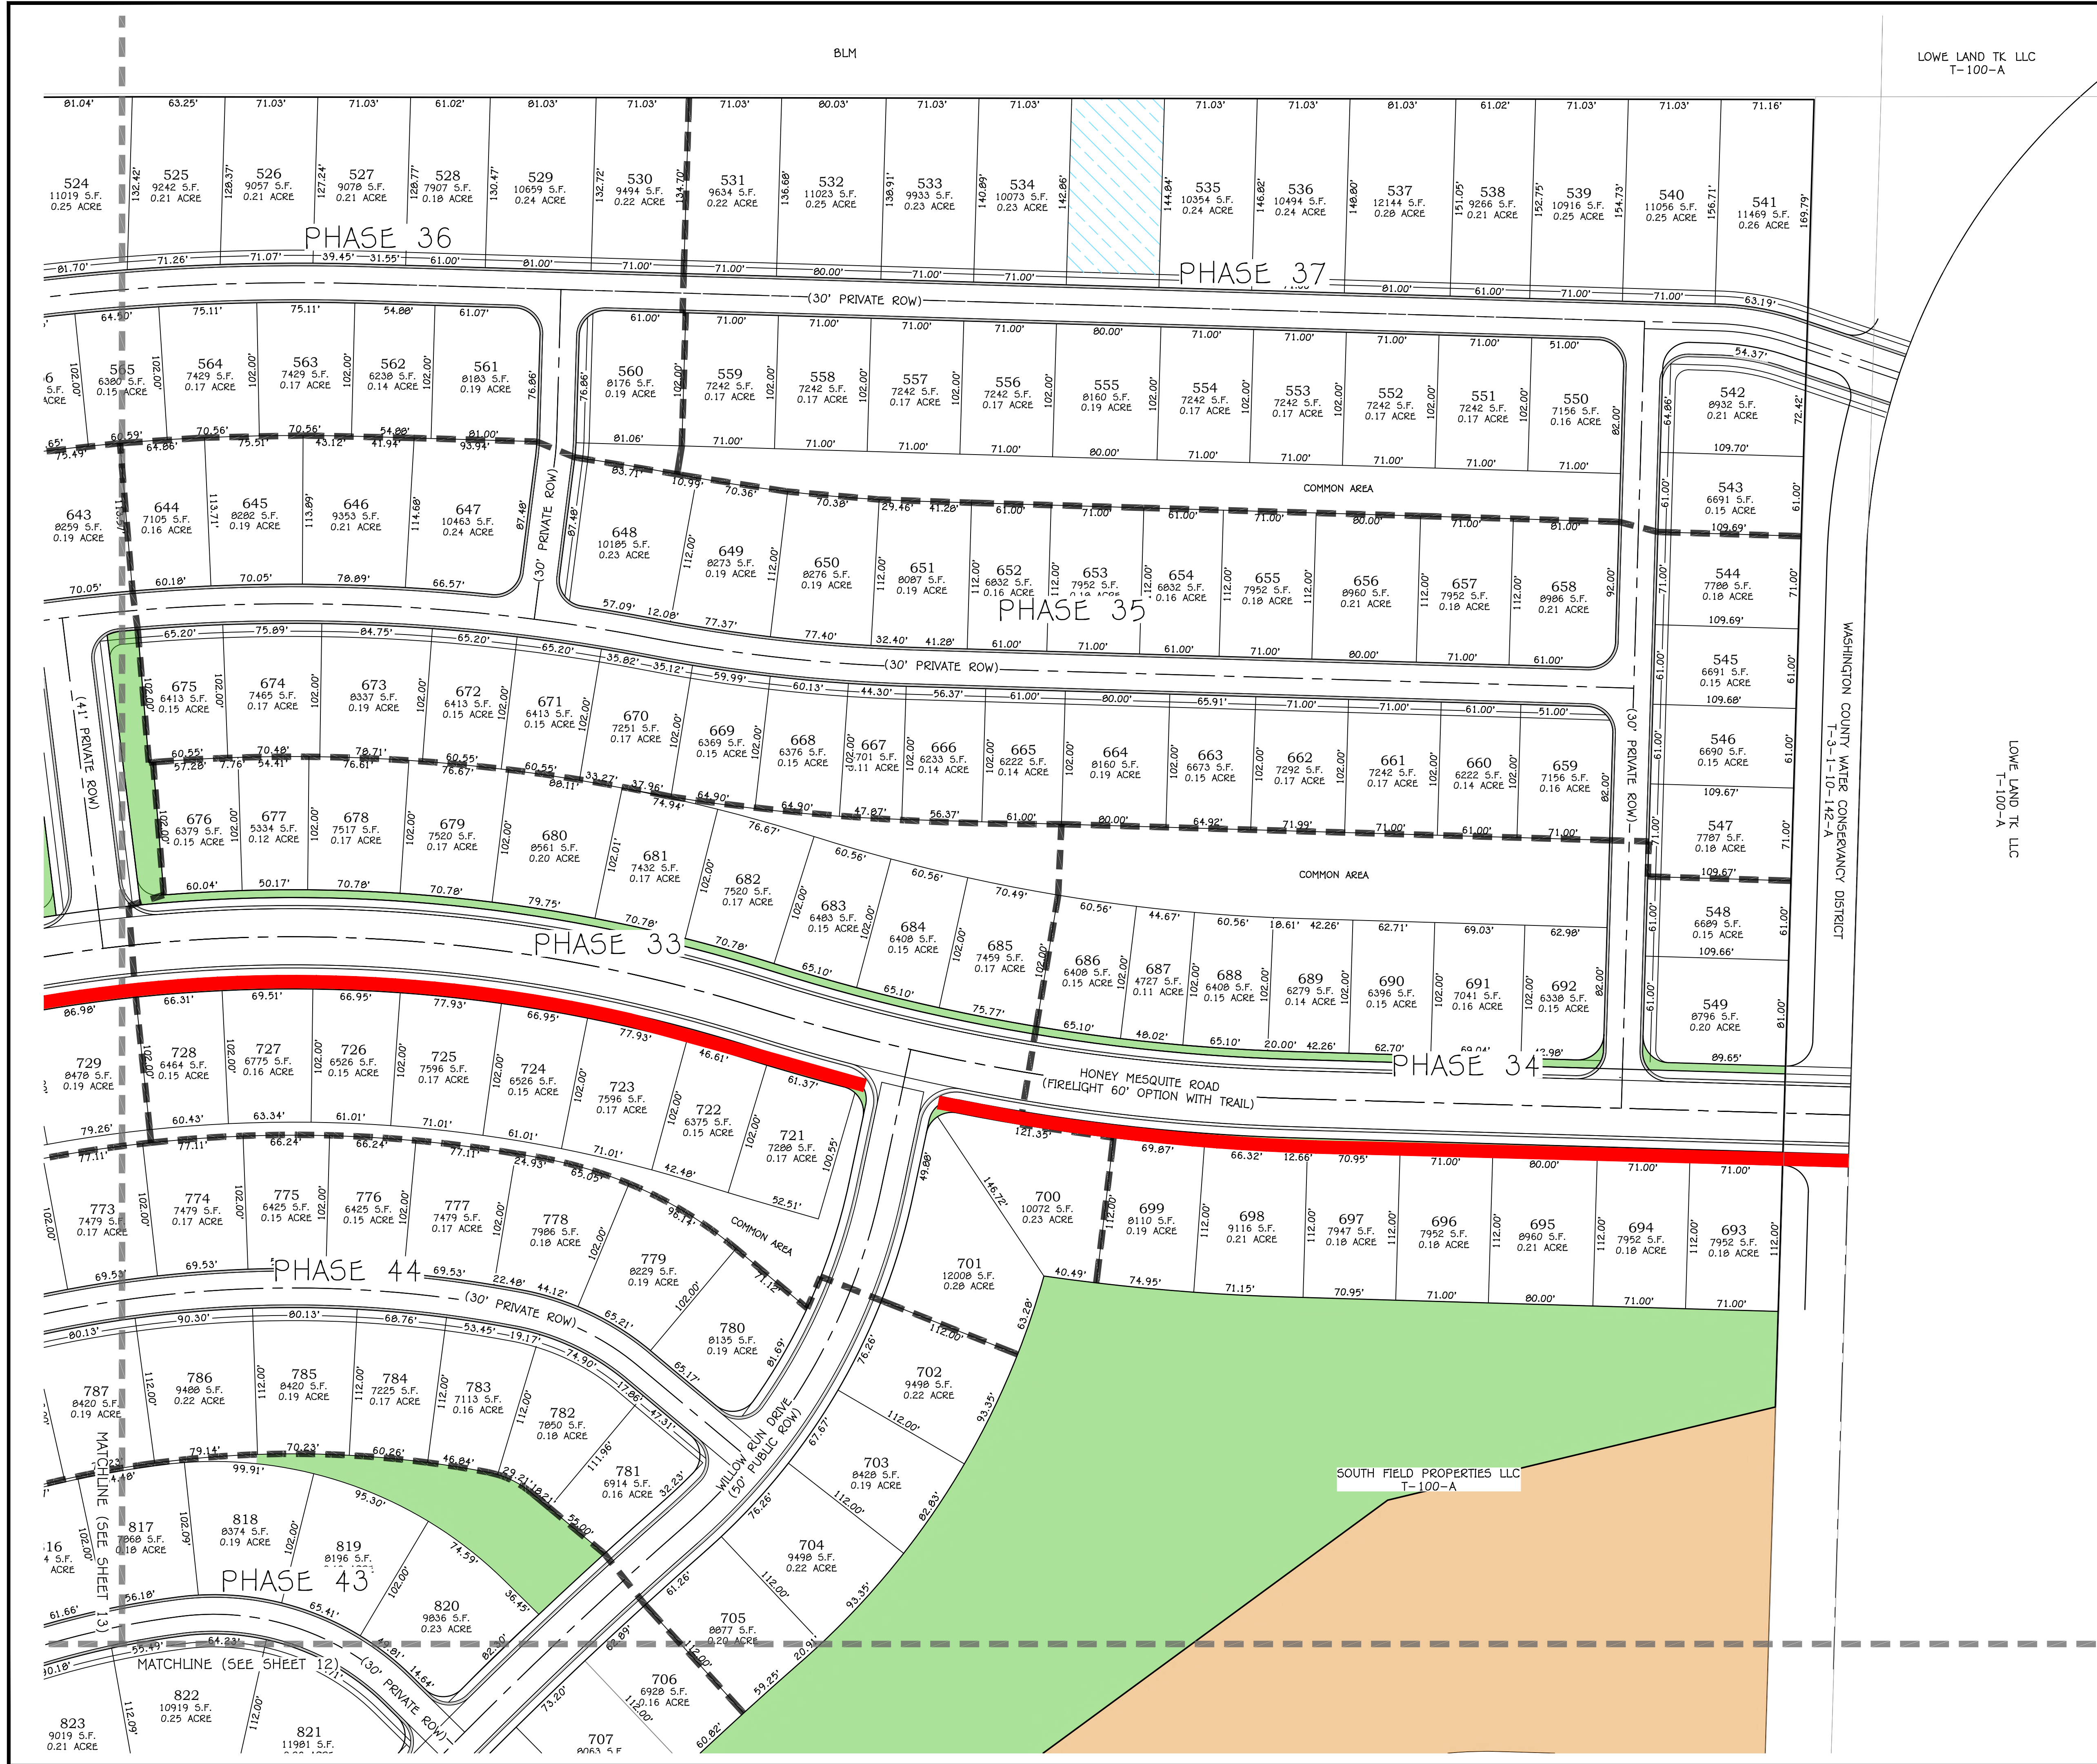

LOWE LAND TK LLC
T-100-A

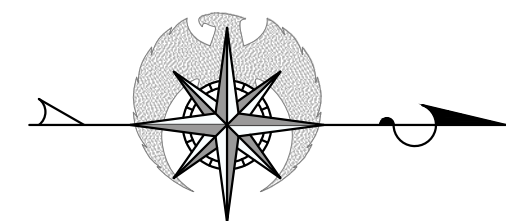

0 60' 120'
SCALE: 1" = 60'


LEGEND:

- PROPOSED PARCEL BOUNDARY
- EXISTING/ADJACENT PARCEL BOUNDARY
- PROPOSED EASEMENT
- EXISTING EASEMENT
- PROPOSED CENTERLINE ALIGNMENT
- EXISTING CENTERLINE ALIGNMENT
- PROPOSED SETBACK LINE
- SURVEY SECTION LINE
- SHEET MATCH LINE
- PHASE LINE
- PROPOSED 10' TRAILS
- PROPOSED 10' UDOT TRAIL
- OPEN SPACE
- EXTRA OPEN SPACE
- BONUS OPEN SPACE
- DETENTION BASIN
- PARK

DETAIL

LOWE LAND TK LLC
T-100-A

WASHINGTON COUNTY WATER CONSERVANCY DISTRICT
T-3-1-10-142-A

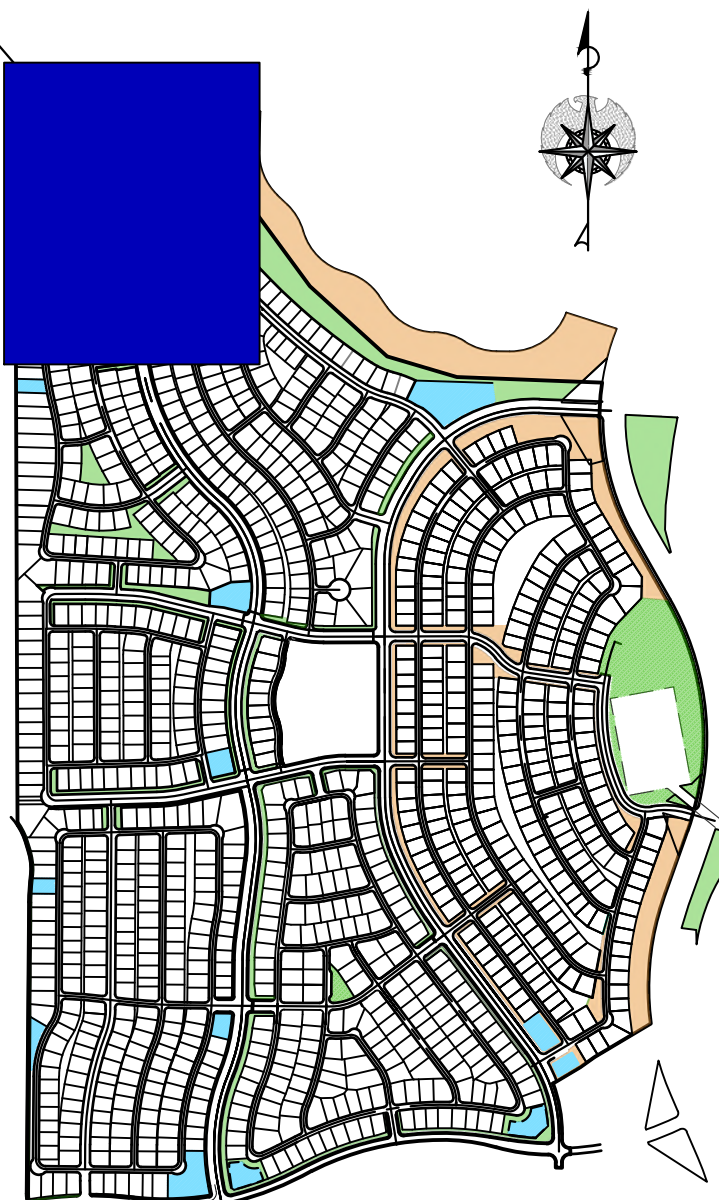

KEY MAP
SCALE: 1"=1,000'

REVISIONS

DESCRIPTION

DATE

NO.

**PRELIMINARY
NOT FOR
CONSTRUCTION**




FIRELIGHT PA-1
SECTIONS 15 & 14, T 41 S, R 13 W, SLB&M
TOQUERVILLE, UTAH
SITE PLAN XI
MPDO FINAL SITE PLAN

JOB # 25-506-7
DRAWN BY: CDF
CHECKED BY: ARC
DATE: 09/16/2025


14

SHEET 14 OF 36


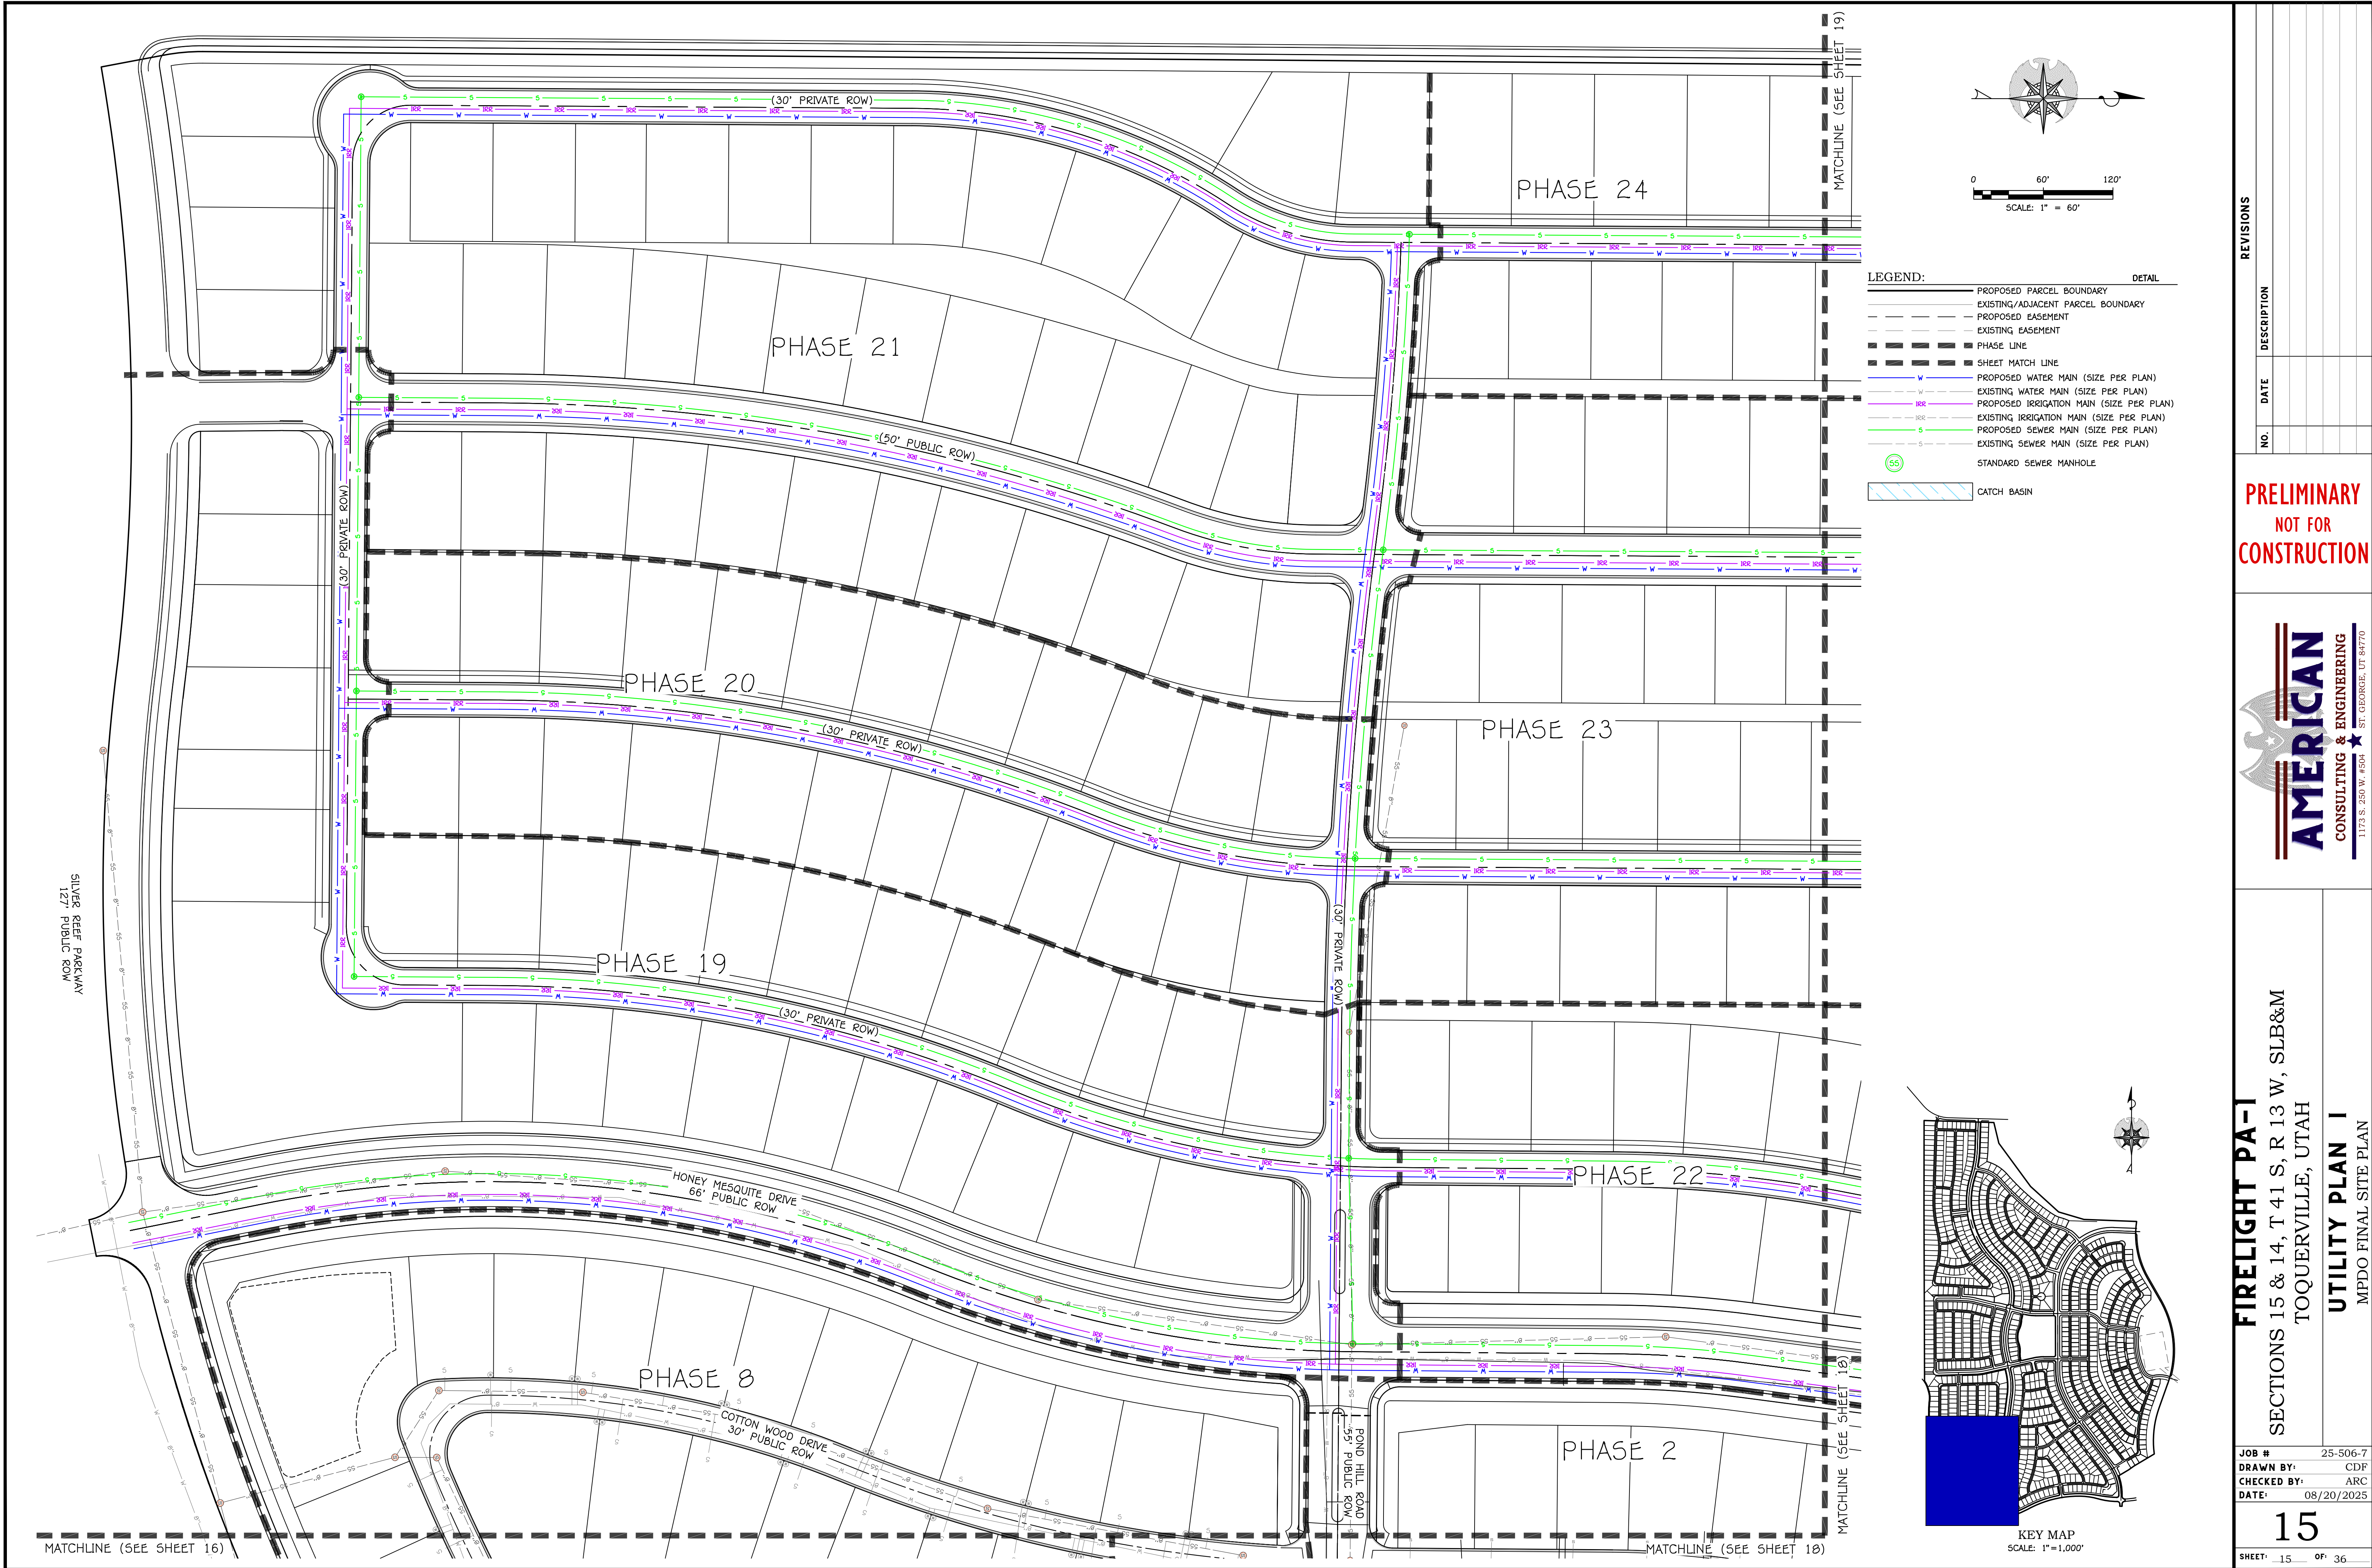


LEGEND:

DETAIL	
—	PROPOSED PARCEL BOUNDARY
- - -	EXISTING/ADJACENT PARCEL BOUNDARY
- - -	PROPOSED EASEMENT
- - -	EXISTING EASEMENT
- - -	PHASE LINE
- - -	SHEET MATCH LINE
W	PROPOSED WATER MAIN (SIZE PER PLAN)
W	EXISTING WATER MAIN (SIZE PER PLAN)
IR	PROPOSED IRRIGATION MAIN (SIZE PER PLAN)
IR	EXISTING IRRIGATION MAIN (SIZE PER PLAN)
S	PROPOSED SEWER MAIN (SIZE PER PLAN)
S	EXISTING SEWER MAIN (SIZE PER PLAN)
55	STANDARD SEWER MANHOLE
CATCH BASIN	CATCH BASIN

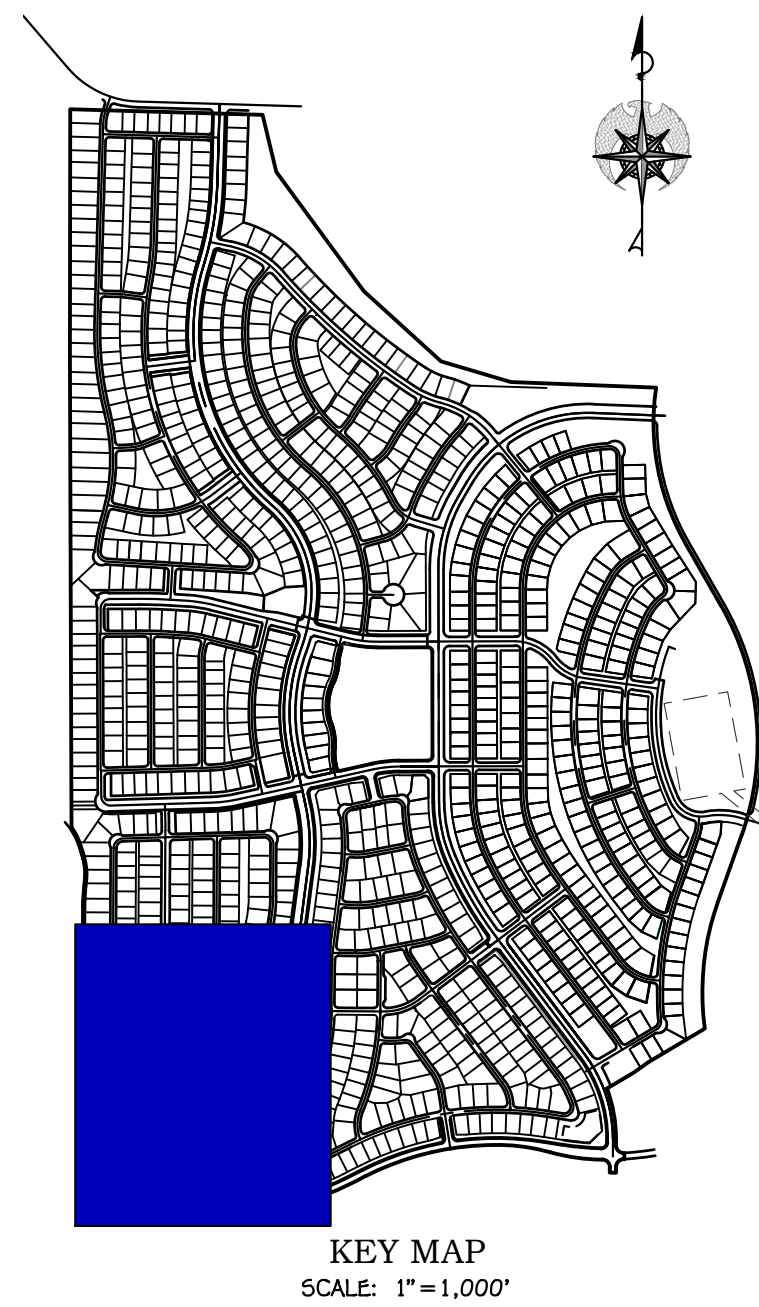

REVIEWS	
NO.	DESCRIPTION
PRELIMINARY NOT FOR CONSTRUCTION	
 1173 S. 250 W. #504 ST. GEORGE, UT 84770	
FIRELIGHT PA-I SECTIONS 15 & 14, T 41 S, R 13 W, SLB&M TOQUERVILLE, UTAH UTILITY PLAN I MPDO FINAL SITE PLAN	
JOB #	25-506-7
DRAWN BY:	CDF
CHECKED BY:	ARC
DATE:	08/20/2025
15	
SHEET: 15	OF: 36

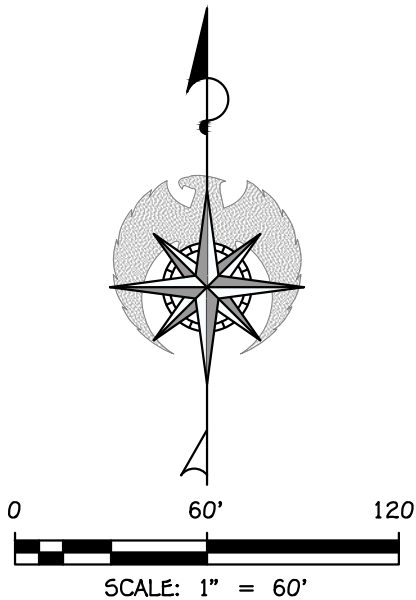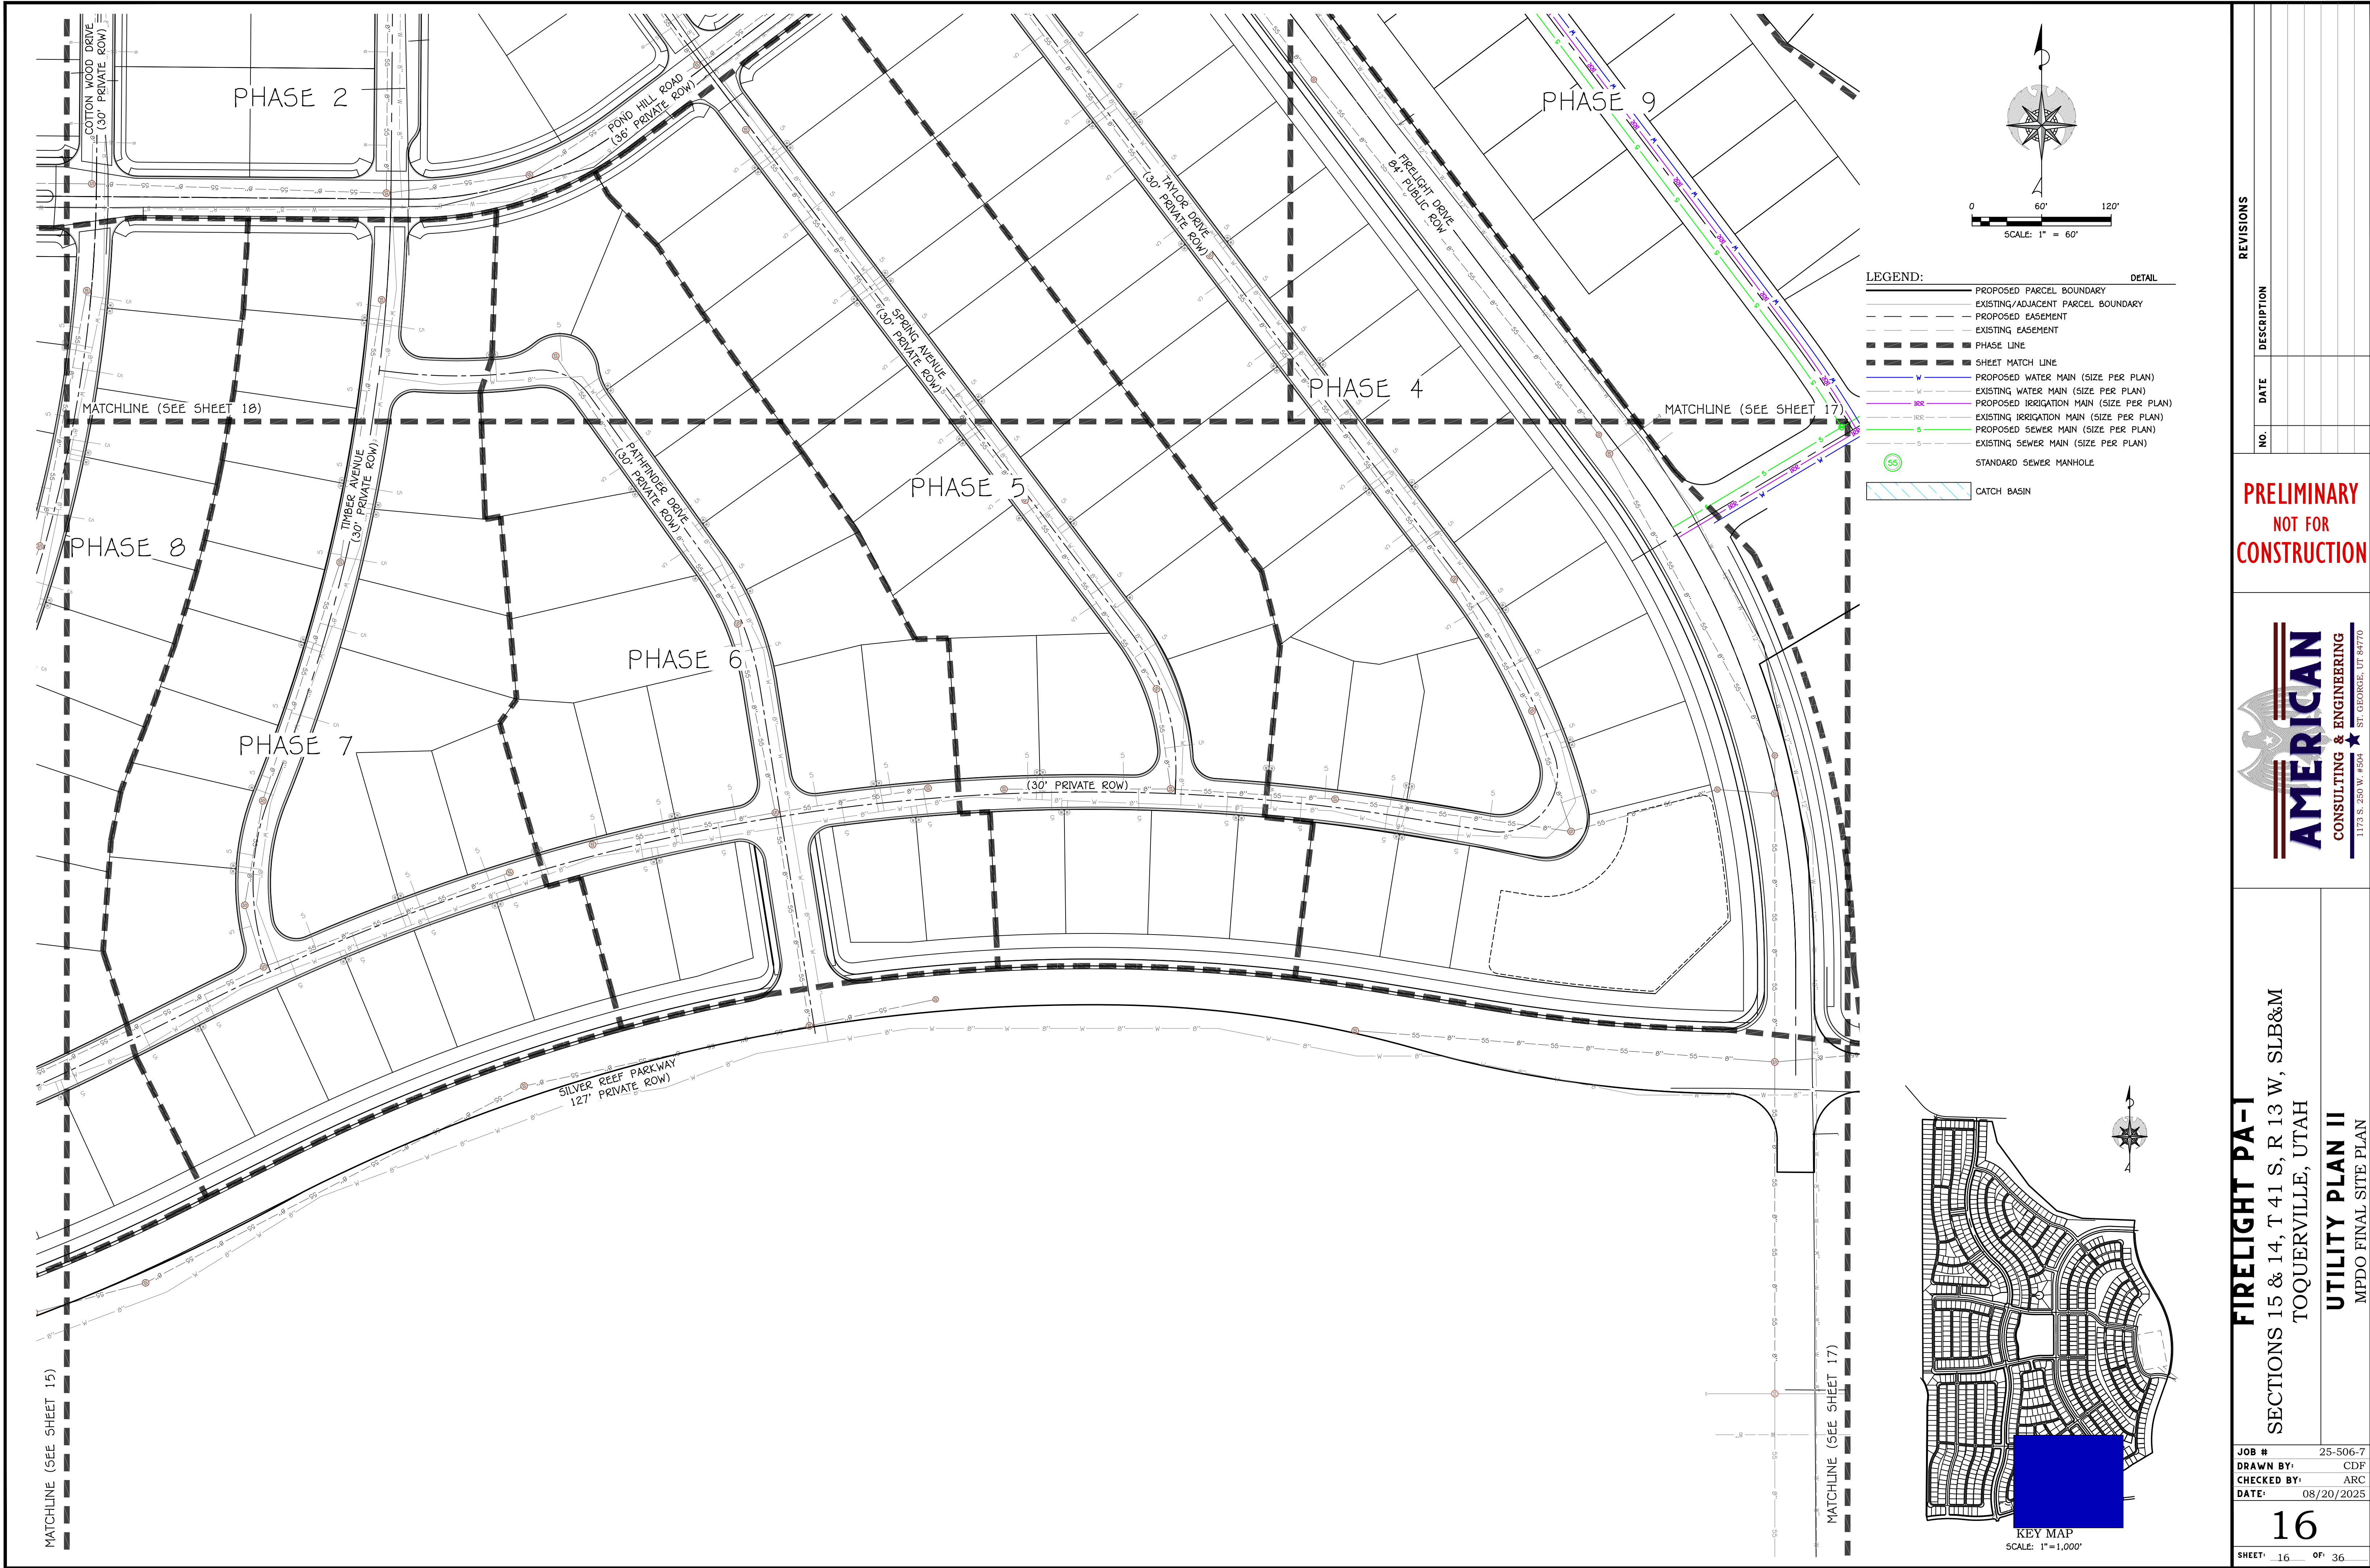

- LEGEND: DETAIL
- PROPOSED PARCEL BOUNDARY
 - - - EXISTING/ADJACENT PARCEL BOUNDARY
 - - - PROPOSED EASEMENT
 - - - EXISTING EASEMENT
 - PHASE LINE
 - - - SHEET MATCH LINE
 - PROPOSED WATER MAIN (SIZE PER PLAN)
 - - - EXISTING WATER MAIN (SIZE PER PLAN)
 - PROPOSED IRRIGATION MAIN (SIZE PER PLAN)
 - - - EXISTING IRRIGATION MAIN (SIZE PER PLAN)
 - PROPOSED SEWER MAIN (SIZE PER PLAN)
 - - - EXISTING SEWER MAIN (SIZE PER PLAN)
 - STANDARD SEWER MANHOLE
 - CATCH BASIN



REVIEWS	
NO.	DESCRIPTION

PRELIMINARY
NOT FOR
CONSTRUCTION

AMERICAN
CONSULTING & ENGINEERING
ST. GEORGE, UT 84770
1173 S. 250 W. #504

FIRELIGHT PA-I

SECTIONS 15 & 14, T 41 S, R 13 W, SLB&M
TOQUERVILLE, UTAH


UTILITY PLAN II

MPDO FINAL SITE PLAN

JOB #	25-506-7
DRAWN BY:	CDF
CHECKED BY:	ARC
DATE:	08/20/2025


16

SHEET 16
OF 36

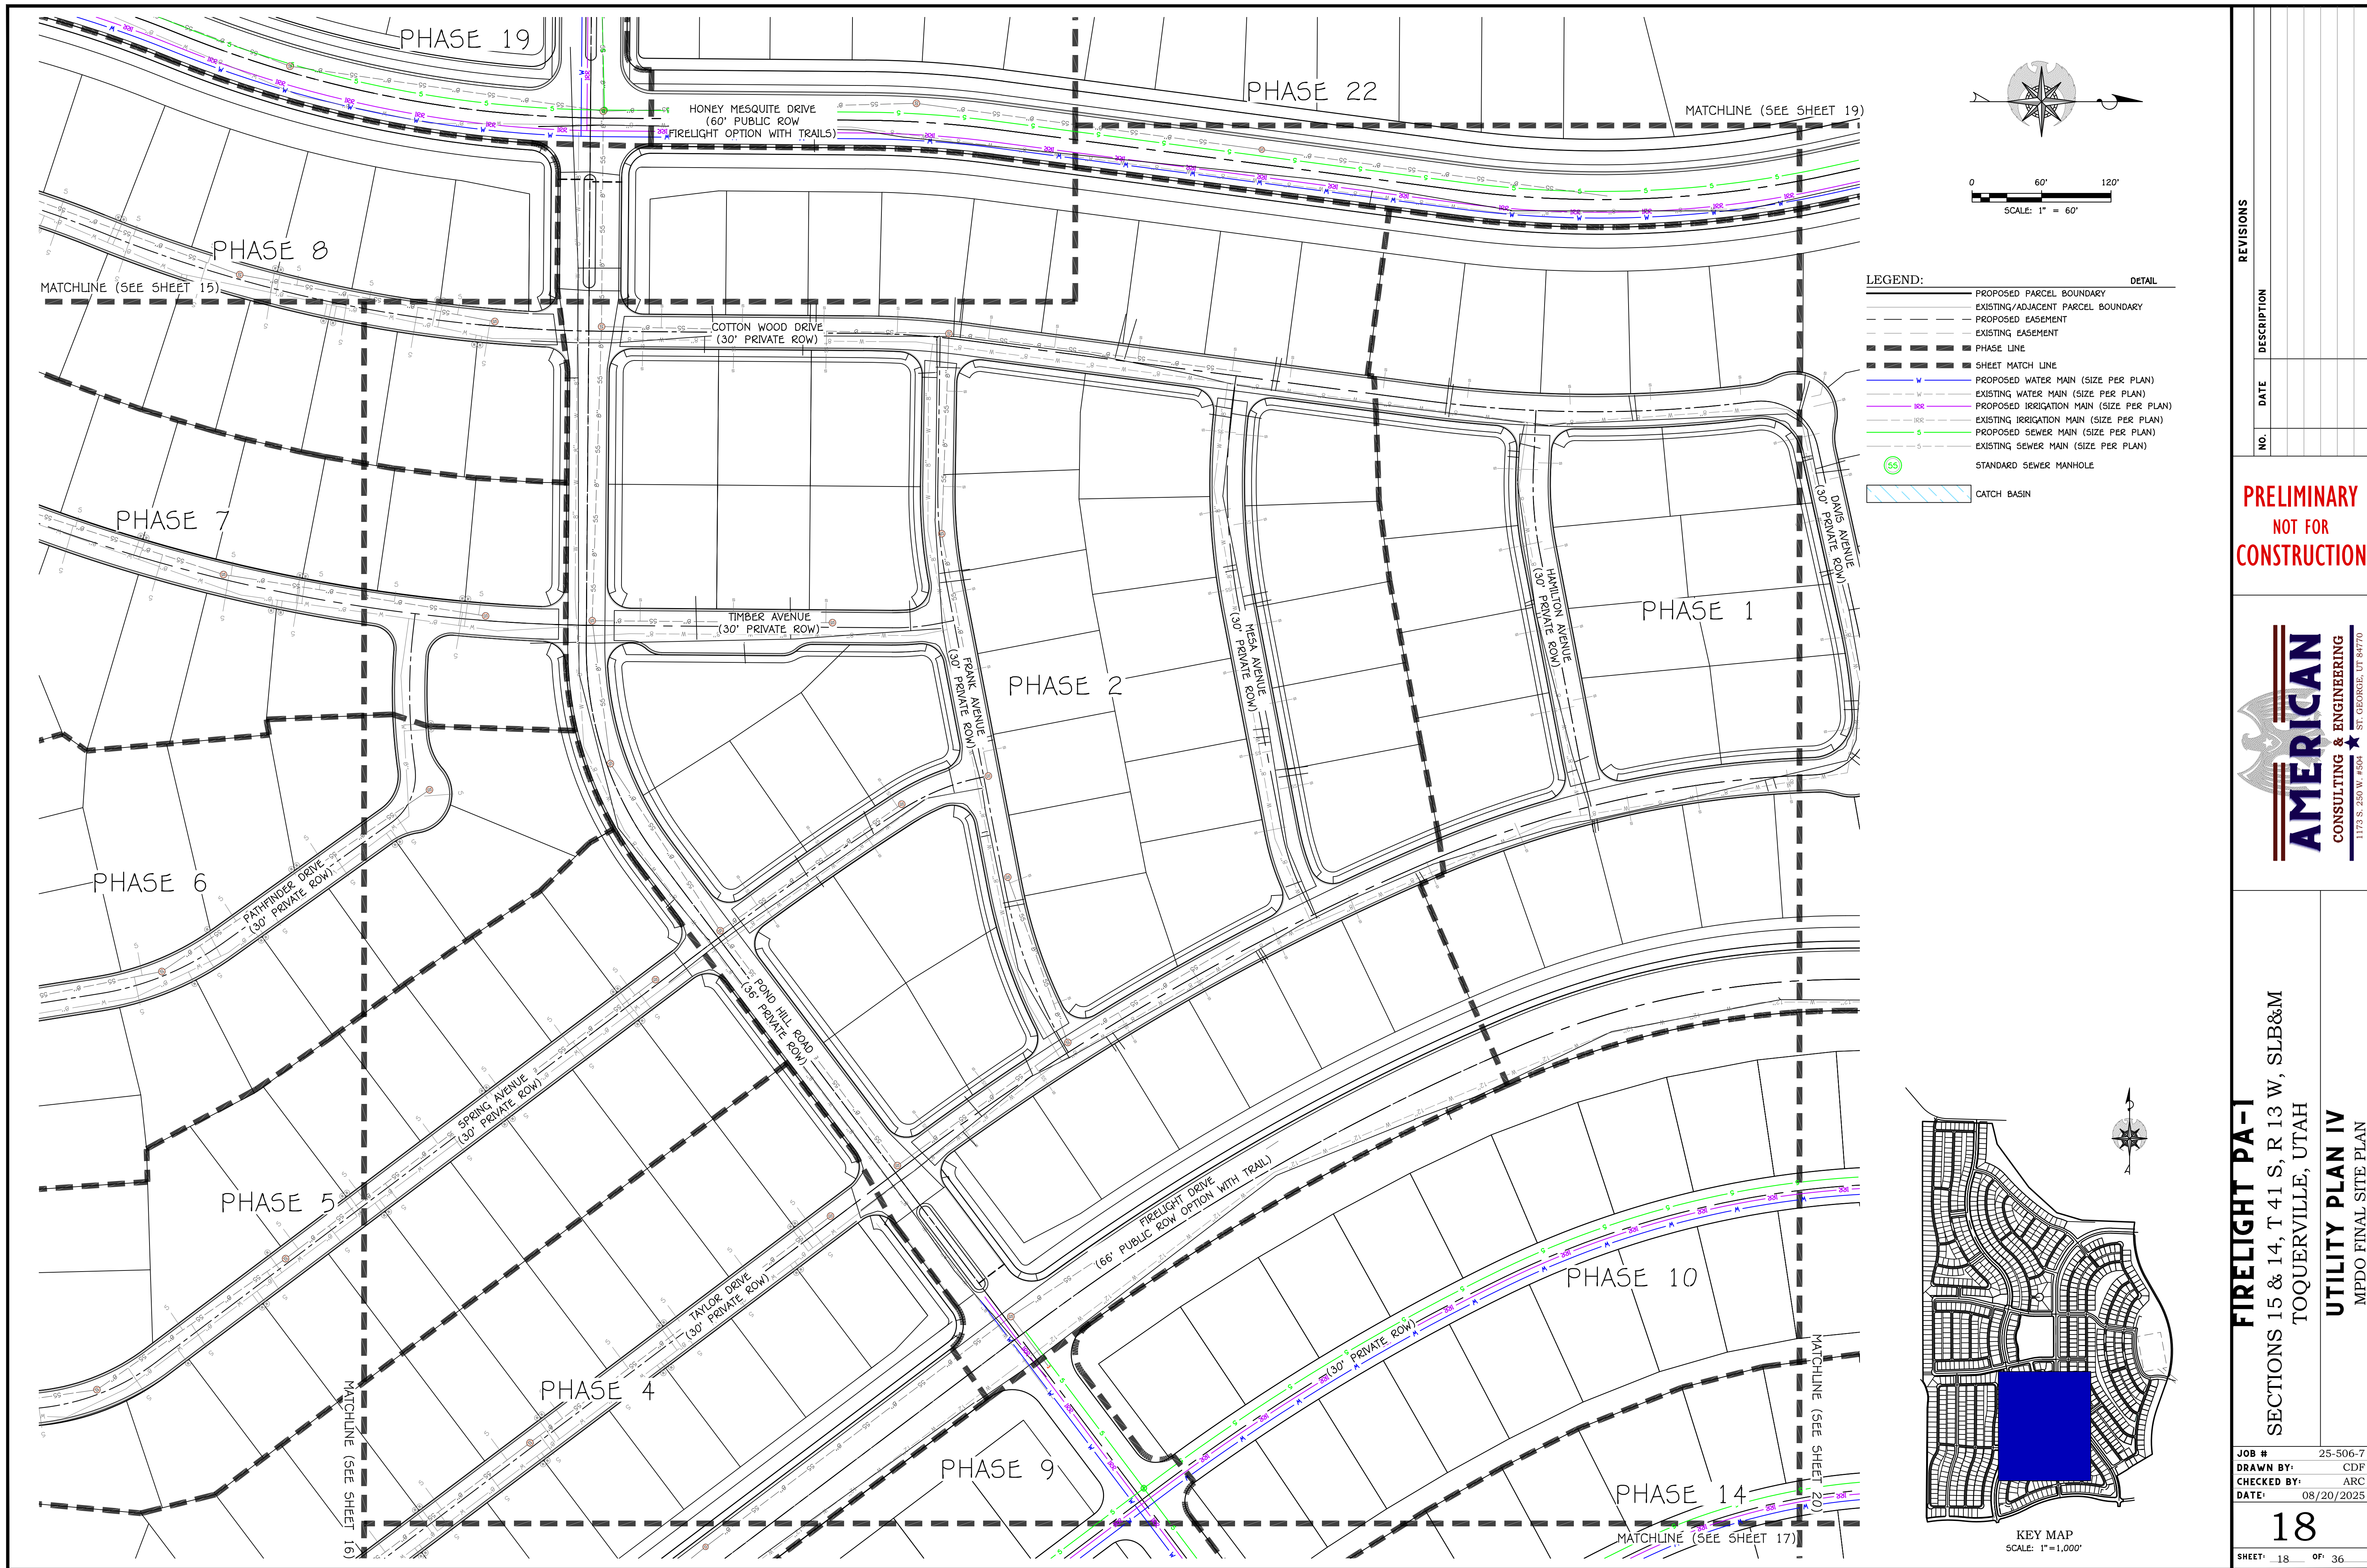

LEGEND:

---	PROPOSED PARCEL BOUNDARY
---	EXISTING/ADJACENT PARCEL BOUNDARY
---	PROPOSED EASEMENT
---	EXISTING EASEMENT
---	PHASE LINE
---	SHEET MATCH LINE
---	PROPOSED WATER MAIN (SIZE PER PLAN)
---	EXISTING WATER MAIN (SIZE PER PLAN)
---	PROPOSED IRRIGATION MAIN (SIZE PER PLAN)
---	EXISTING IRRIGATION MAIN (SIZE PER PLAN)
---	PROPOSED SEWER MAIN (SIZE PER PLAN)
---	EXISTING SEWER MAIN (SIZE PER PLAN)
55	STANDARD SEWER MANHOLE
---	CATCH BASIN

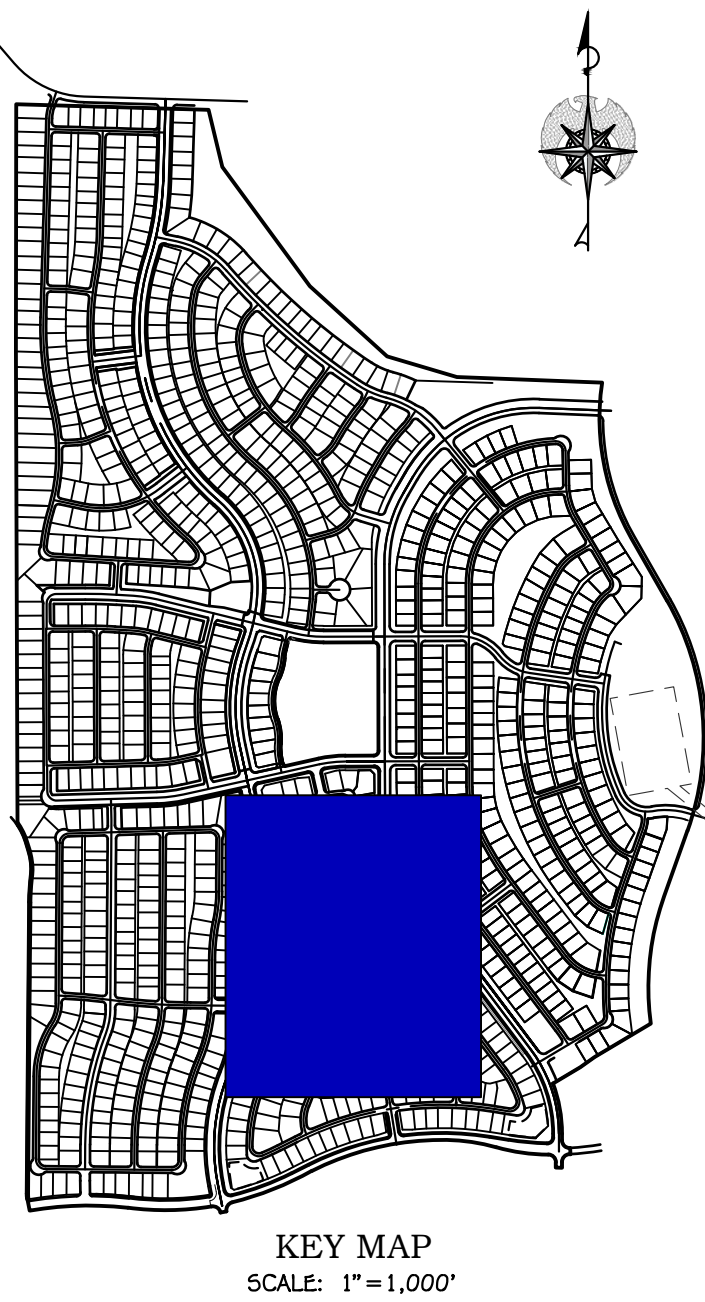


REVISIONS	
NO.	DESCRIPTION
DATE	

**PRELIMINARY
NOT FOR
CONSTRUCTION**



FIRELIGHT PA-I
SECTIONS 15 & 14, T 41 S, R 13 W, SLB&M
TOQUERVILLE, UTAH
UTILITY PLAN IV
MPDO FINAL SITE PLAN

JOB #	25-506-7
DRAWN BY:	CDF
CHECKED BY:	ARC
DATE:	08/20/2025
18	
SHEET: 18	OF: 36

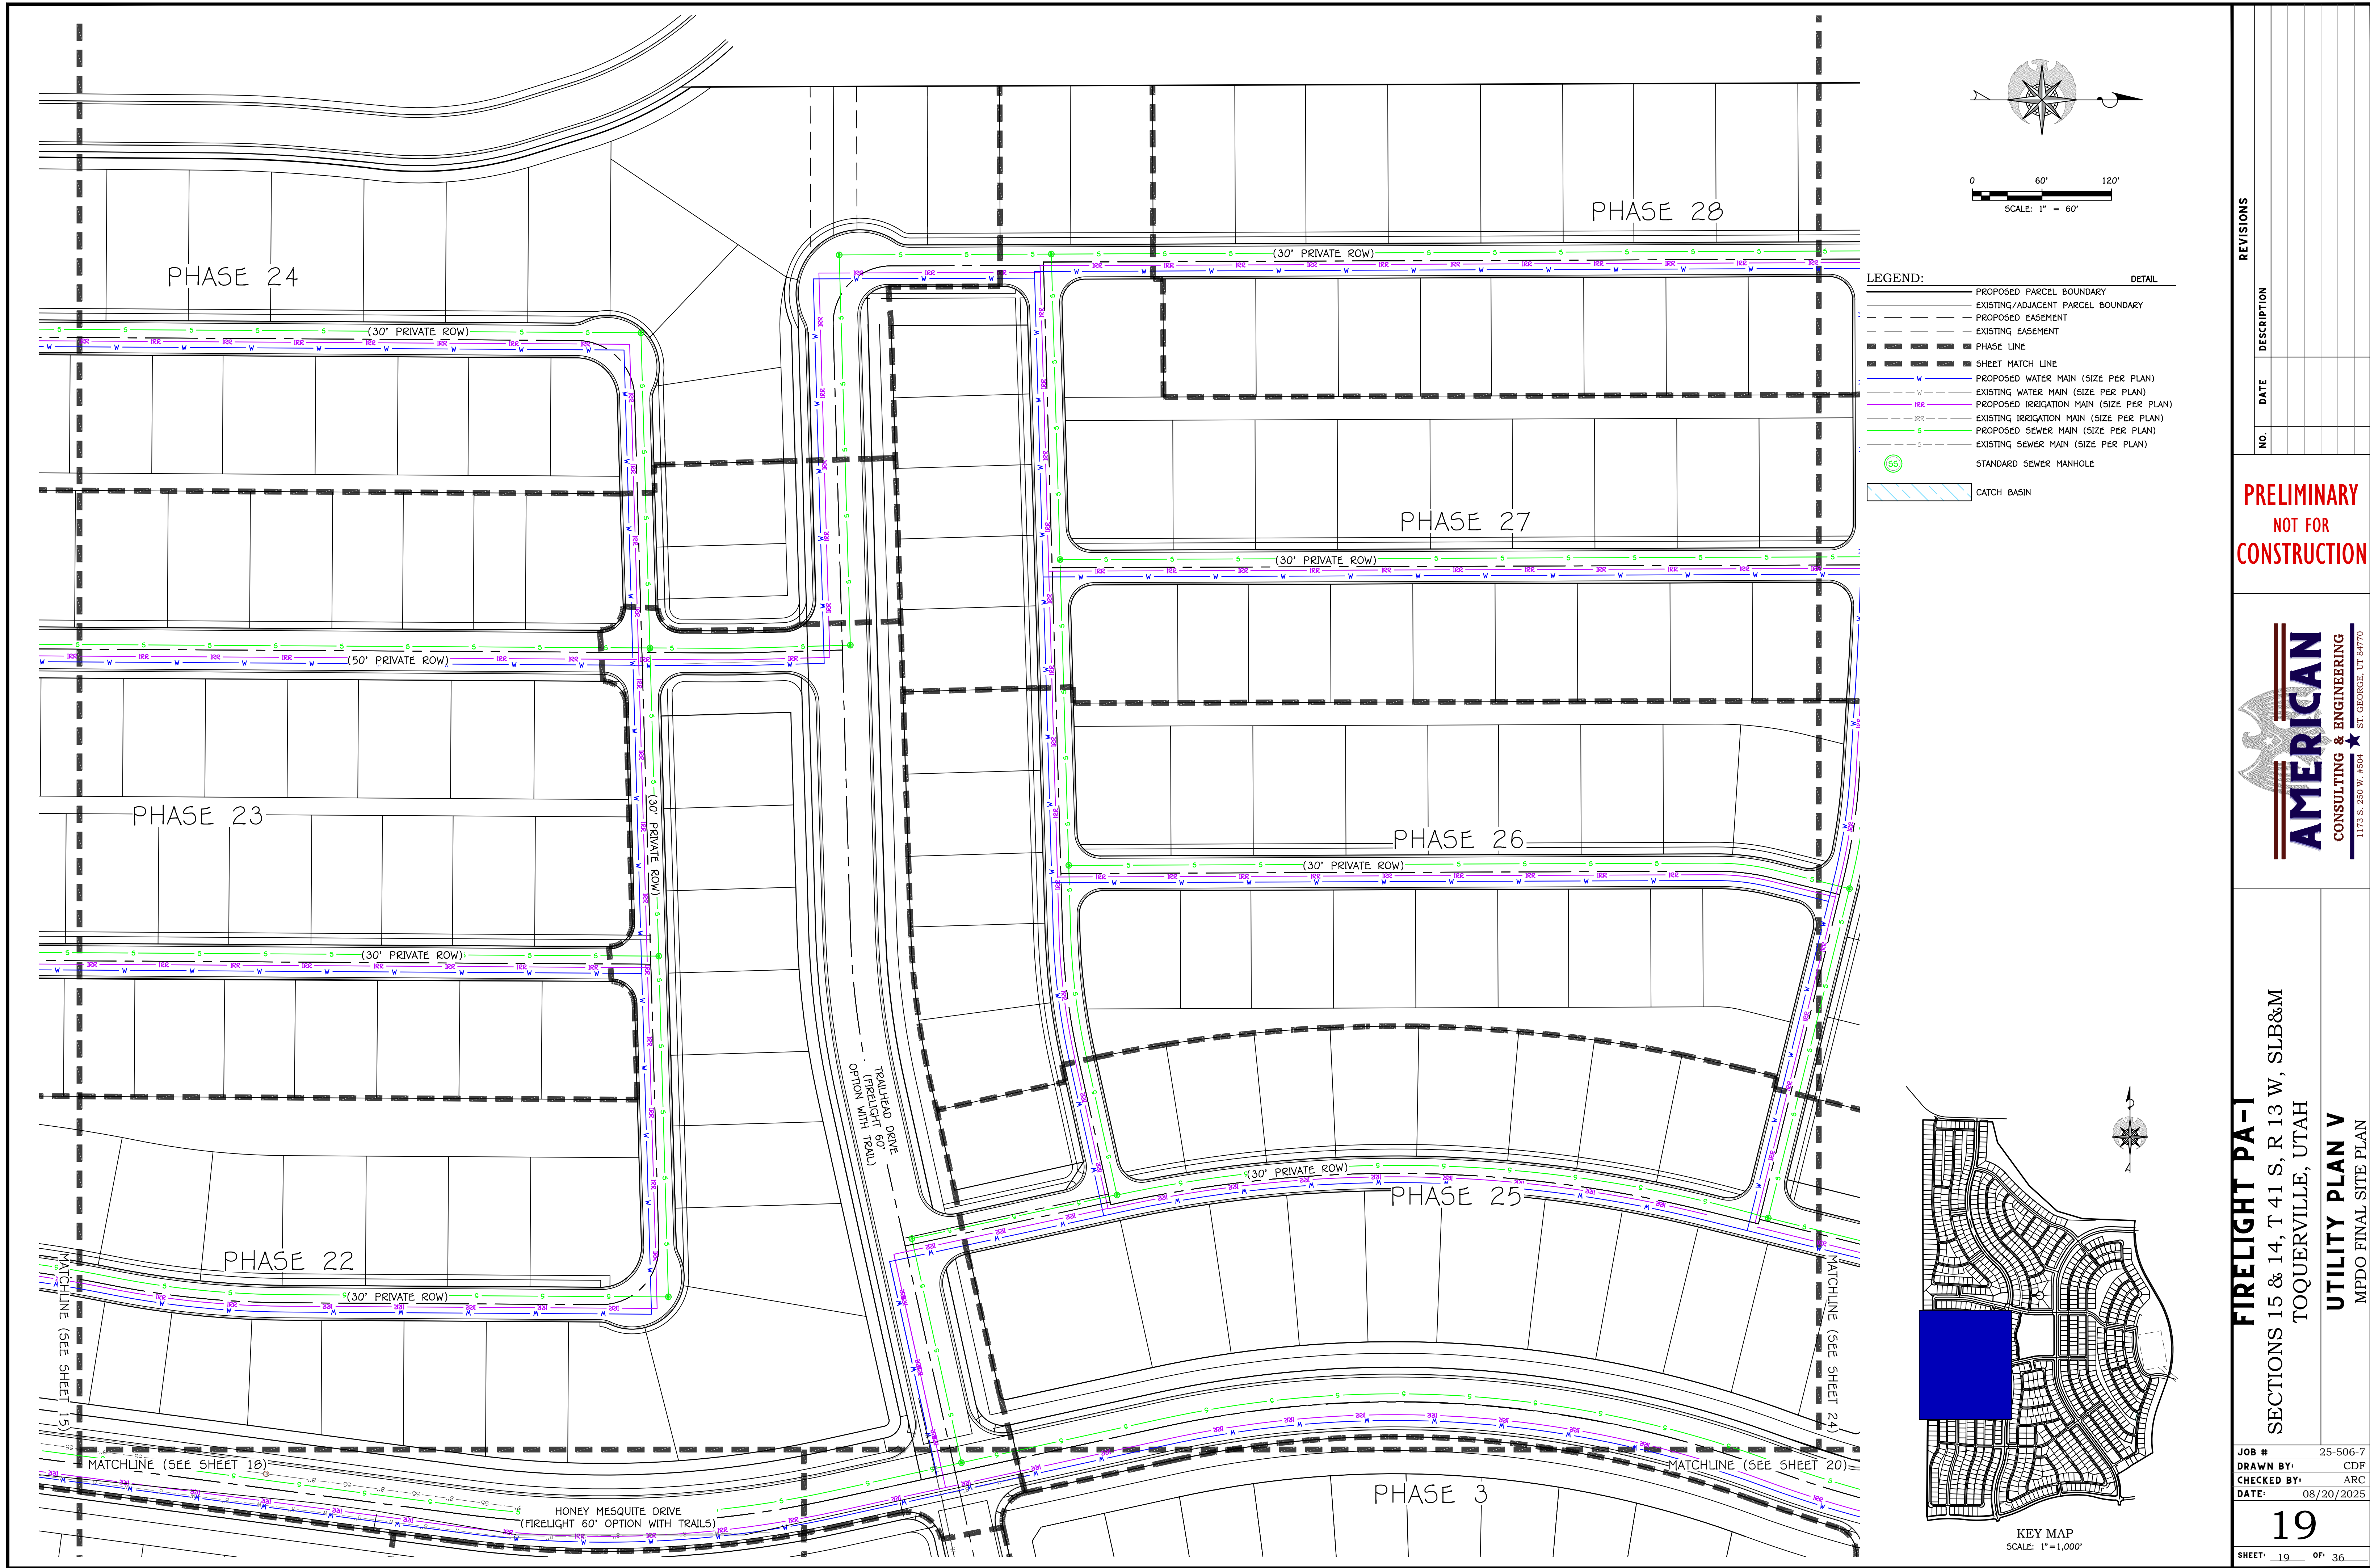




PRELIMINARY
NOT FOR
CONSTRUCTION




FIRELIGHT PA-1
SECTIONS 15 & 14, T 41 S, R 13 W, SLB&M
TOQUERVILLE, UTAH
UTILITY PLAN V
MPDO FINAL SITE PLAN

JOB # 25-506-7
DRAWN BY: CDF
CHECKED BY: ARC
DATE: 08/20/2025

19
SHEET 19 OF 36

 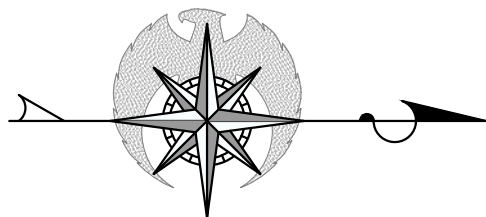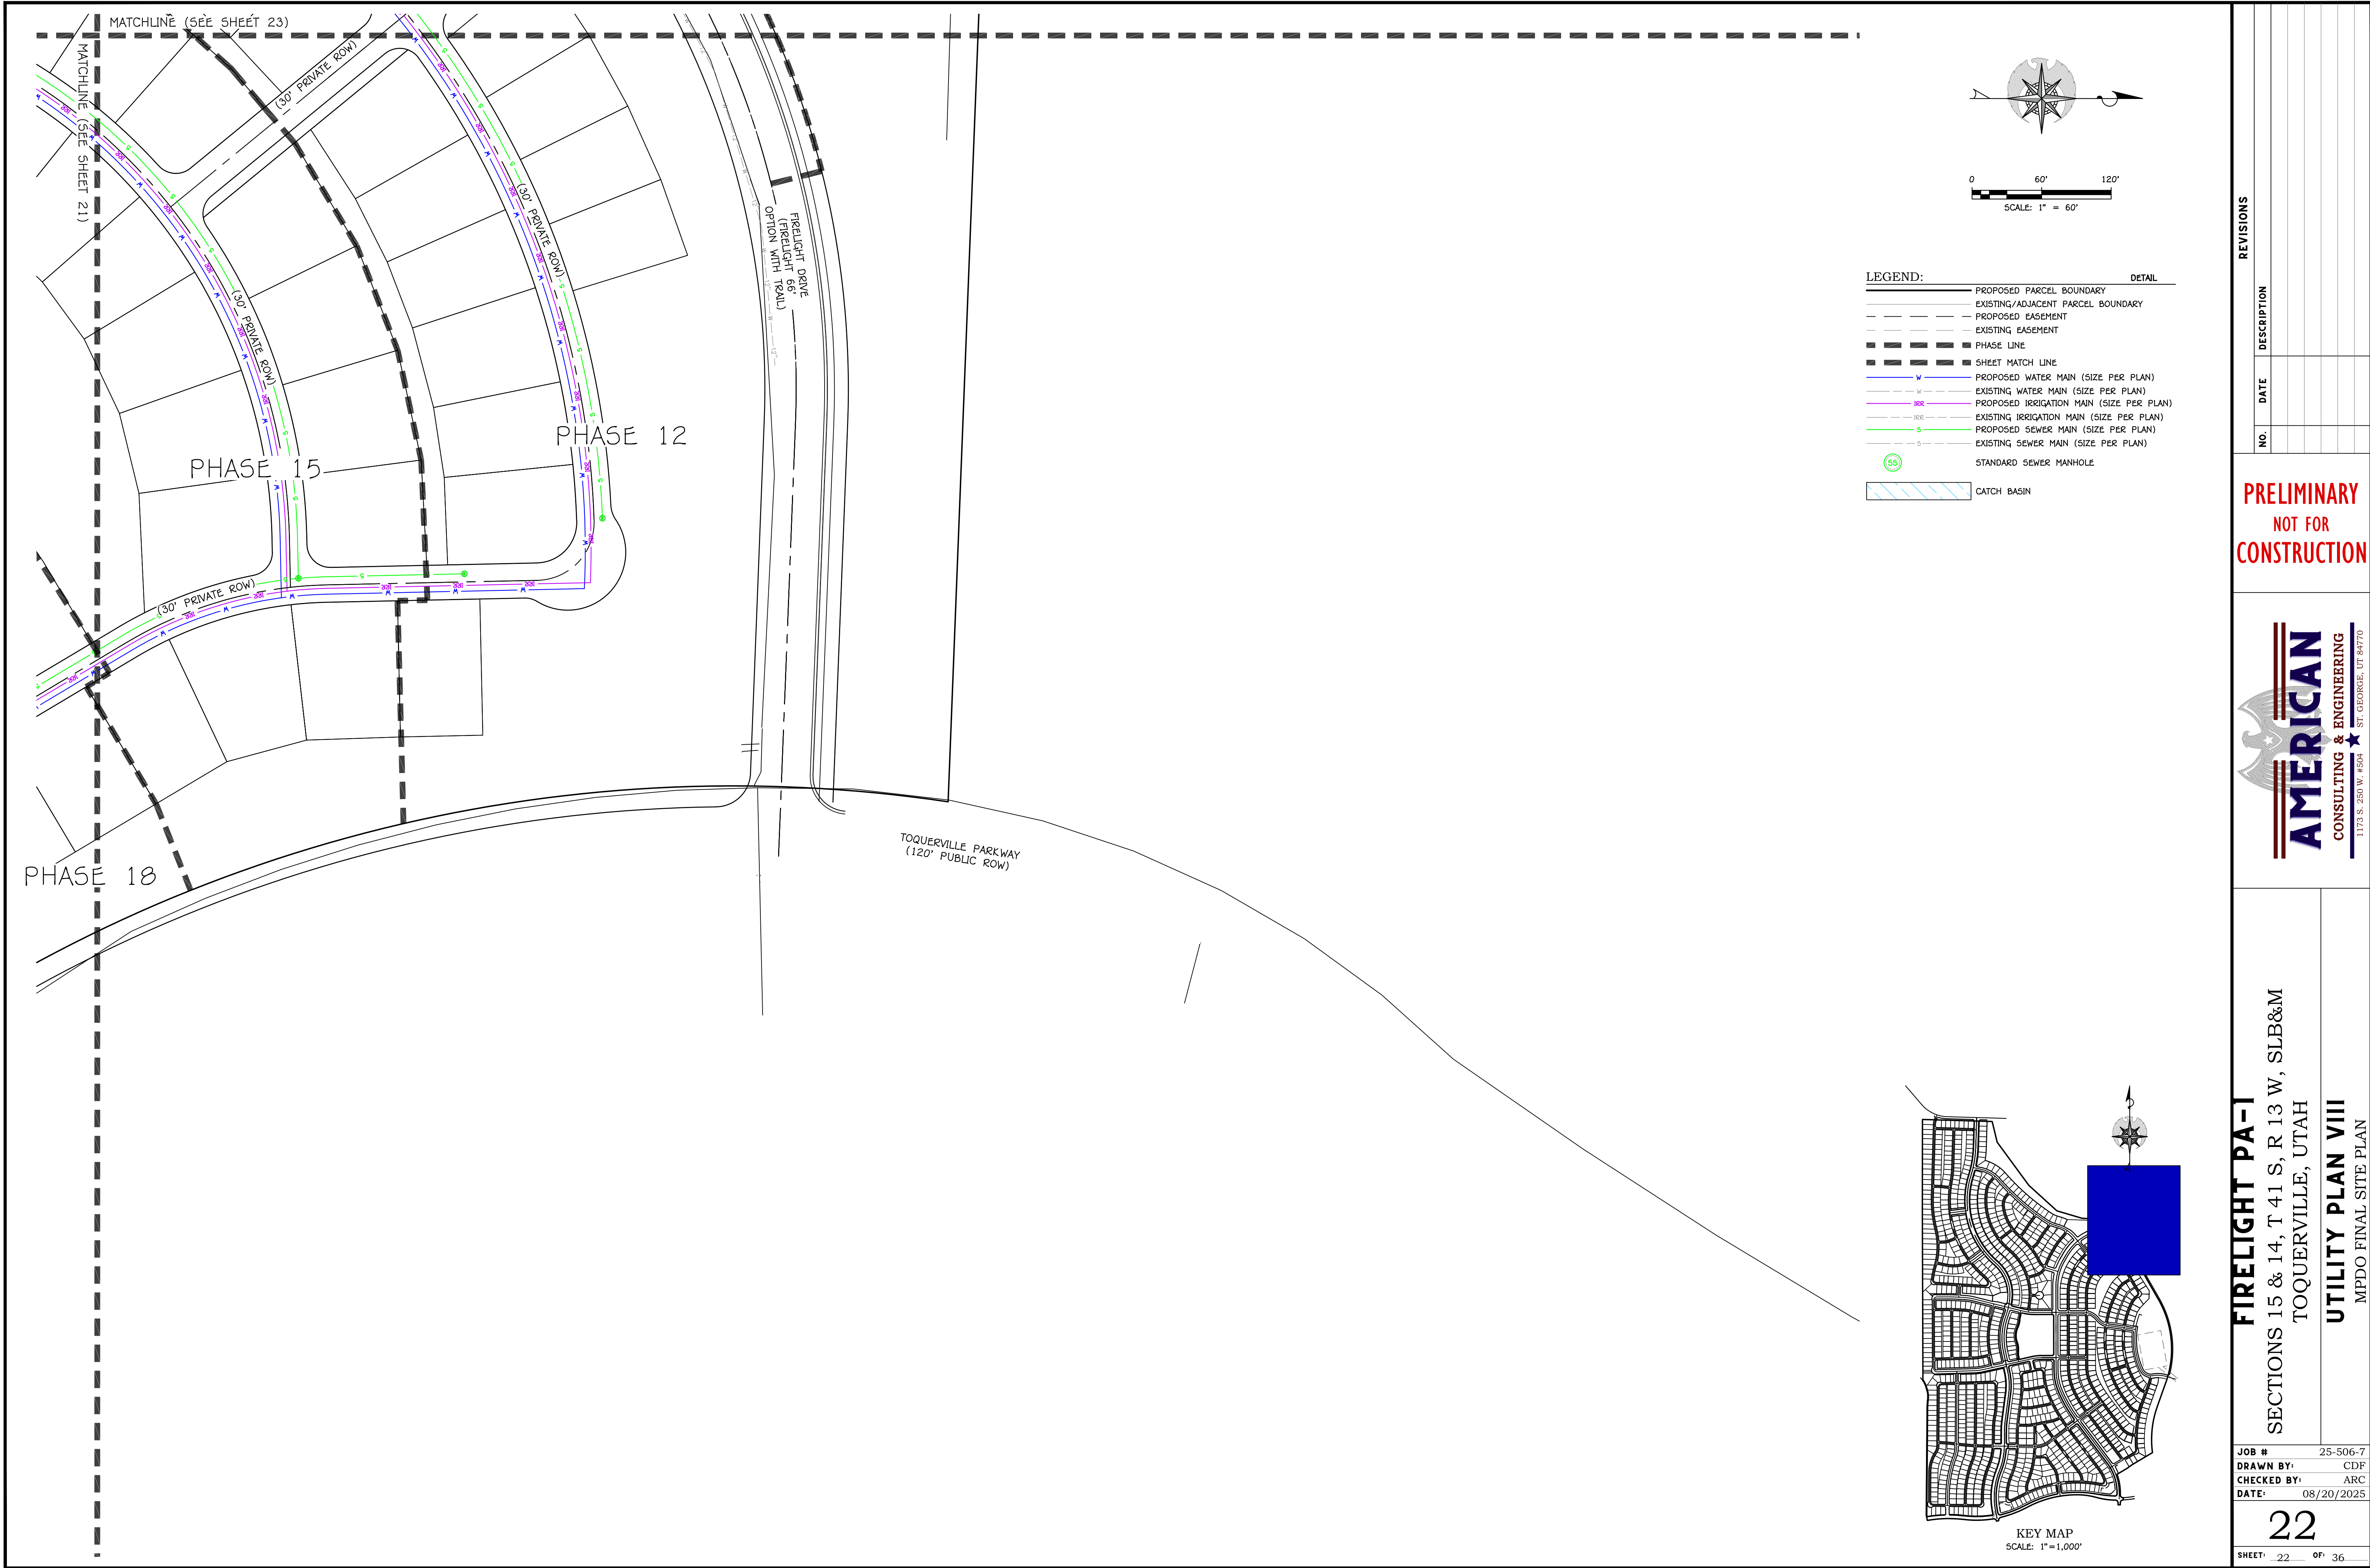

LEGEND:		DETAIL
	PROPOSED PARCEL BOUNDARY	
	EXISTING/ADJACENT PARCEL BOUNDARY	
	PROPOSED EASEMENT	
	EXISTING EASEMENT	
	PHASE LINE	
	SHEET MATCH LINE	
	PROPOSED WATER MAIN (SIZE PER PLAN)	
	EXISTING WATER MAIN (SIZE PER PLAN)	
	PROPOSED IRRIGATION MAIN (SIZE PER PLAN)	
	EXISTING IRRIGATION MAIN (SIZE PER PLAN)	
	PROPOSED SEWER MAIN (SIZE PER PLAN)	
	EXISTING SEWER MAIN (SIZE PER PLAN)	
	STANDARD SEWER MANHOLE	
	CATCH BASIN	

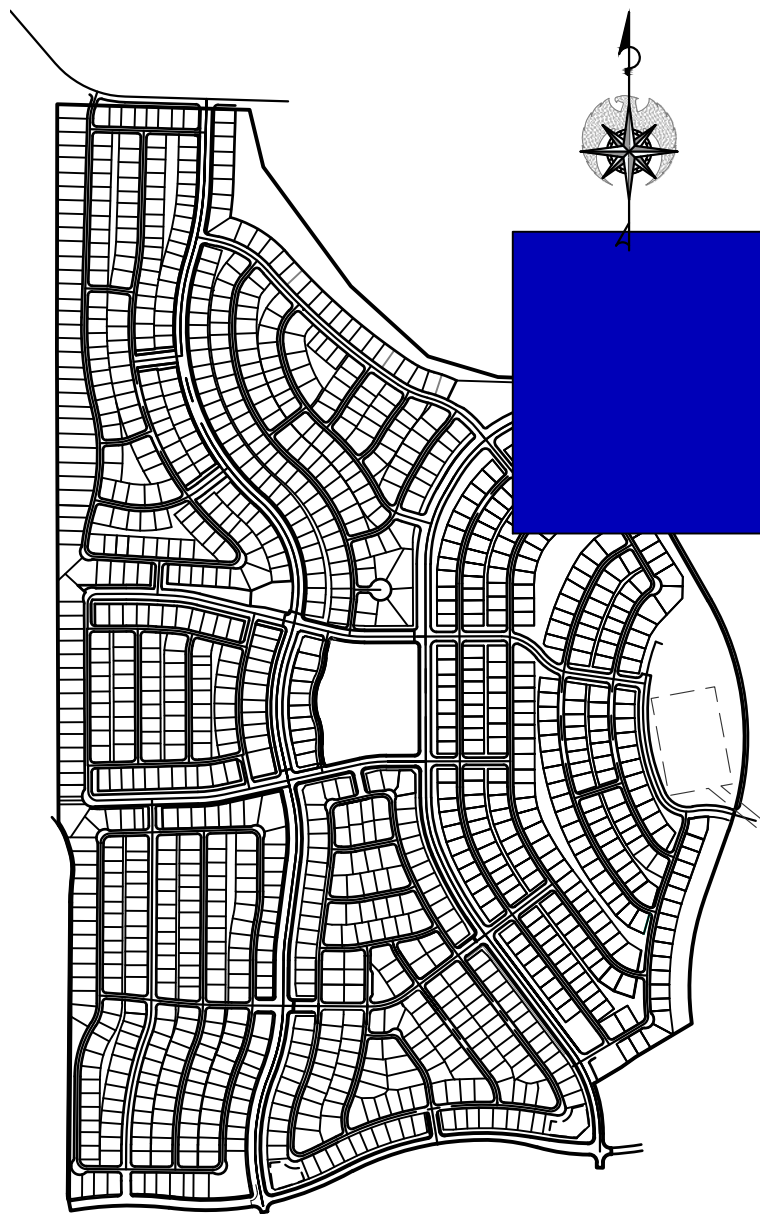

KEY MAP
SCALE: 1"=1,000'

REVISIONS

NO.	DATE	DESCRIPTION


PRELIMINARY
NOT FOR
CONSTRUCTION



FIRELIGHT PA-I
SECTIONS 15 & 14, T 41 S, R 13 W, SLB&M
TOQUERVILLE, UTAH
UTILITY PLAN VIII
MPDO FINAL SITE PLAN



JOB #	25-506-7
DRAWN BY:	CDF
CHECKED BY:	ARC
DATE:	08/20/2025

22

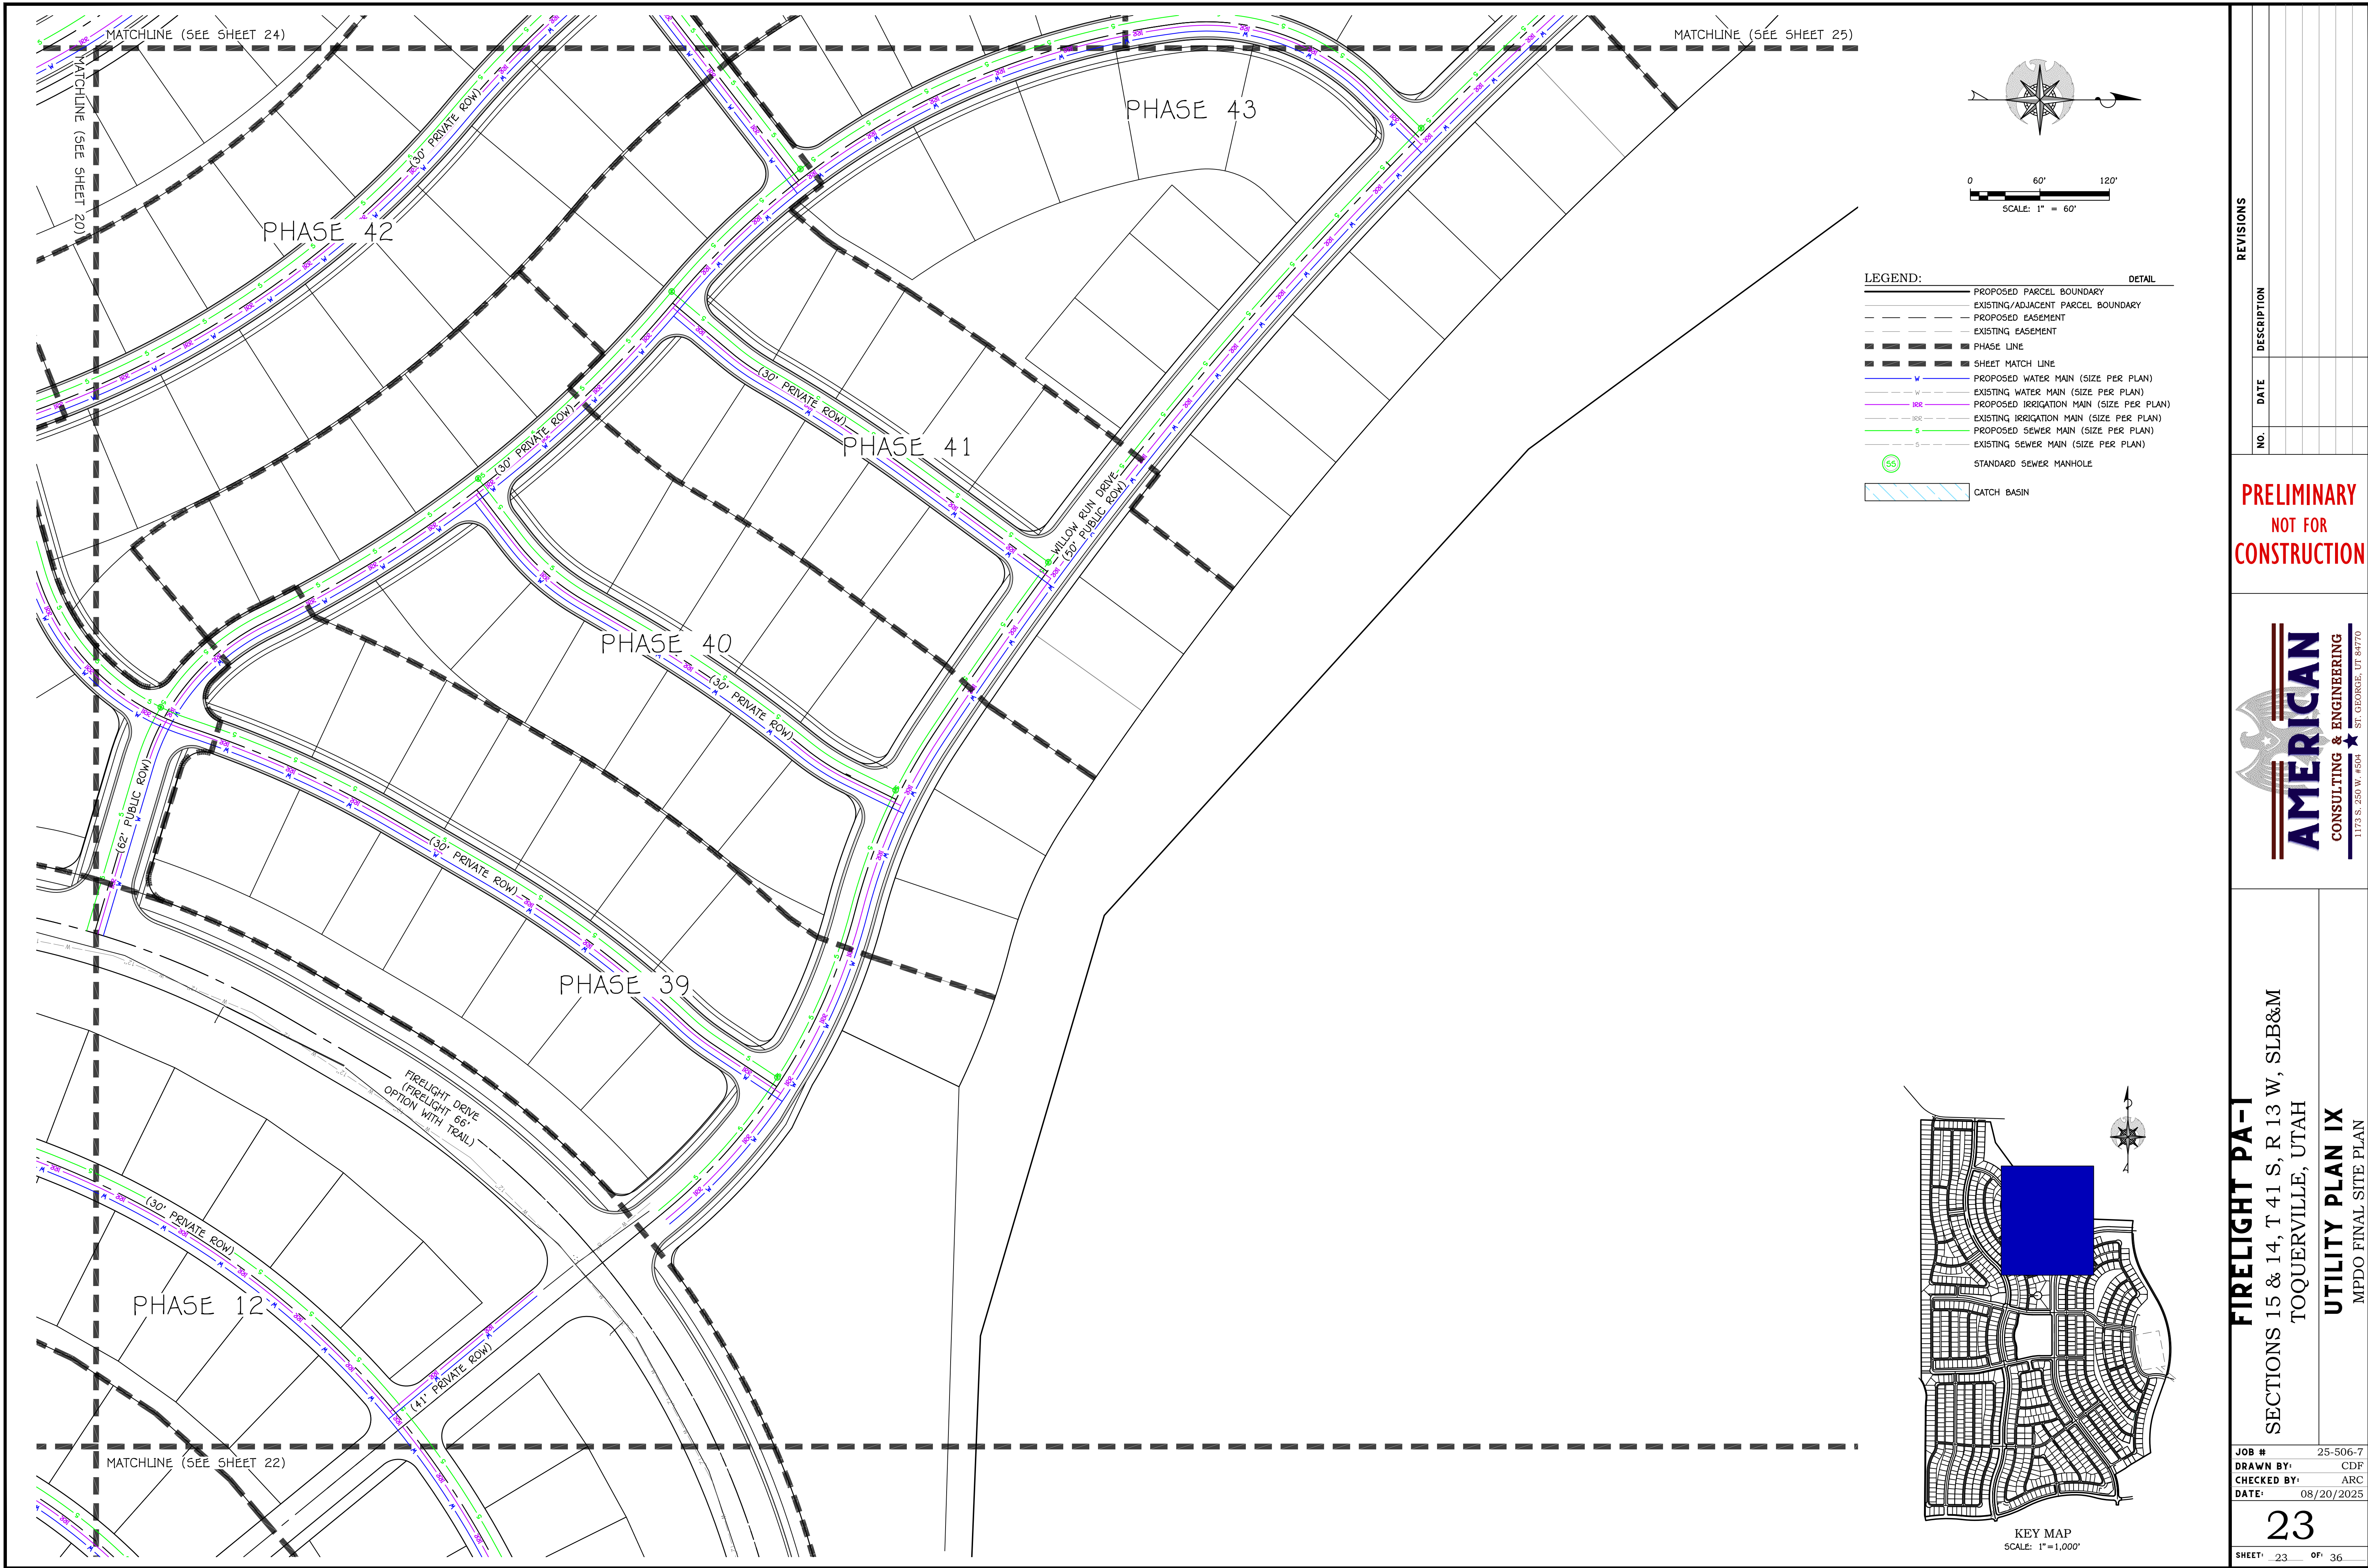

LEGEND:

	DETAIL
—	PROPOSED PARCEL BOUNDARY
- - -	EXISTING/ADJACENT PARCEL BOUNDARY
- - -	PROPOSED EASEMENT
- - -	EXISTING EASEMENT
- - -	PHASE LINE
- - -	SHEET MATCH LINE
—	PROPOSED WATER MAIN (SIZE PER PLAN)
—	EXISTING WATER MAIN (SIZE PER PLAN)
—	PROPOSED IRRIGATION MAIN (SIZE PER PLAN)
—	EXISTING IRRIGATION MAIN (SIZE PER PLAN)
—	PROPOSED SEWER MAIN (SIZE PER PLAN)
—	EXISTING SEWER MAIN (SIZE PER PLAN)
55	STANDARD SEWER MANHOLE
	CATCH BASIN

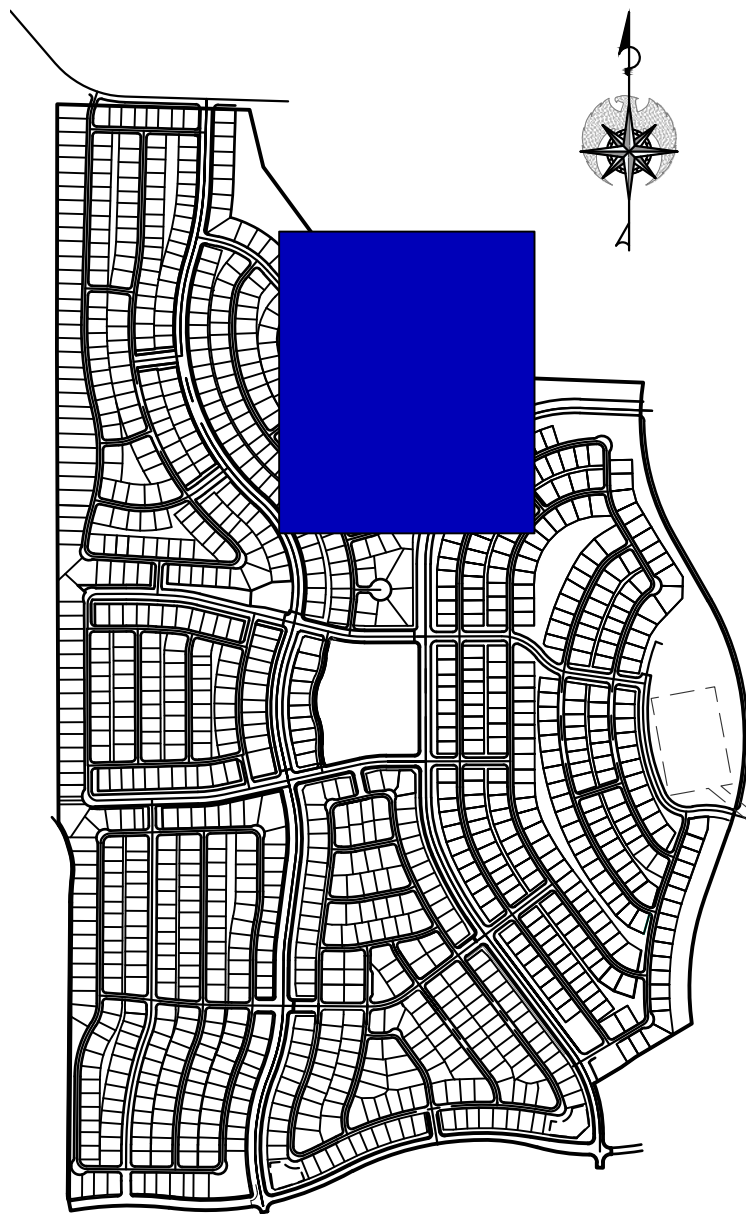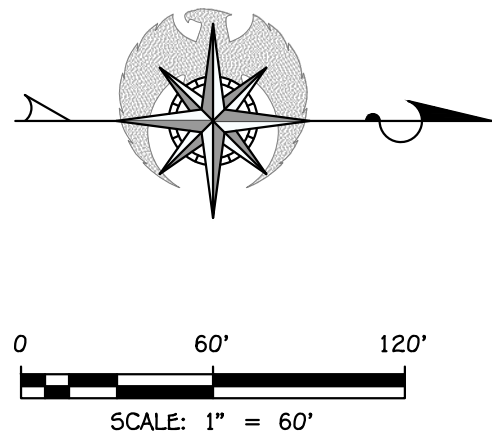

KEY MAP
SCALE: 1"=1,000'


REVISIONS	
NO.	DESCRIPTION
DATE	

PRELIMINARY
NOT FOR
CONSTRUCTION




FIRELIGHT PA-1
SECTIONS 15 & 14, T 41 S, R 13 W, SLB&M
TOQUERVILLE, UTAH
UTILITY PLAN IX
MPDO FINAL SITE PLAN

JOB #	25-506-7
DRAWN BY:	CDF
CHECKED BY:	ARC
DATE:	08/20/2025
23	
SHEET	23 OF 36

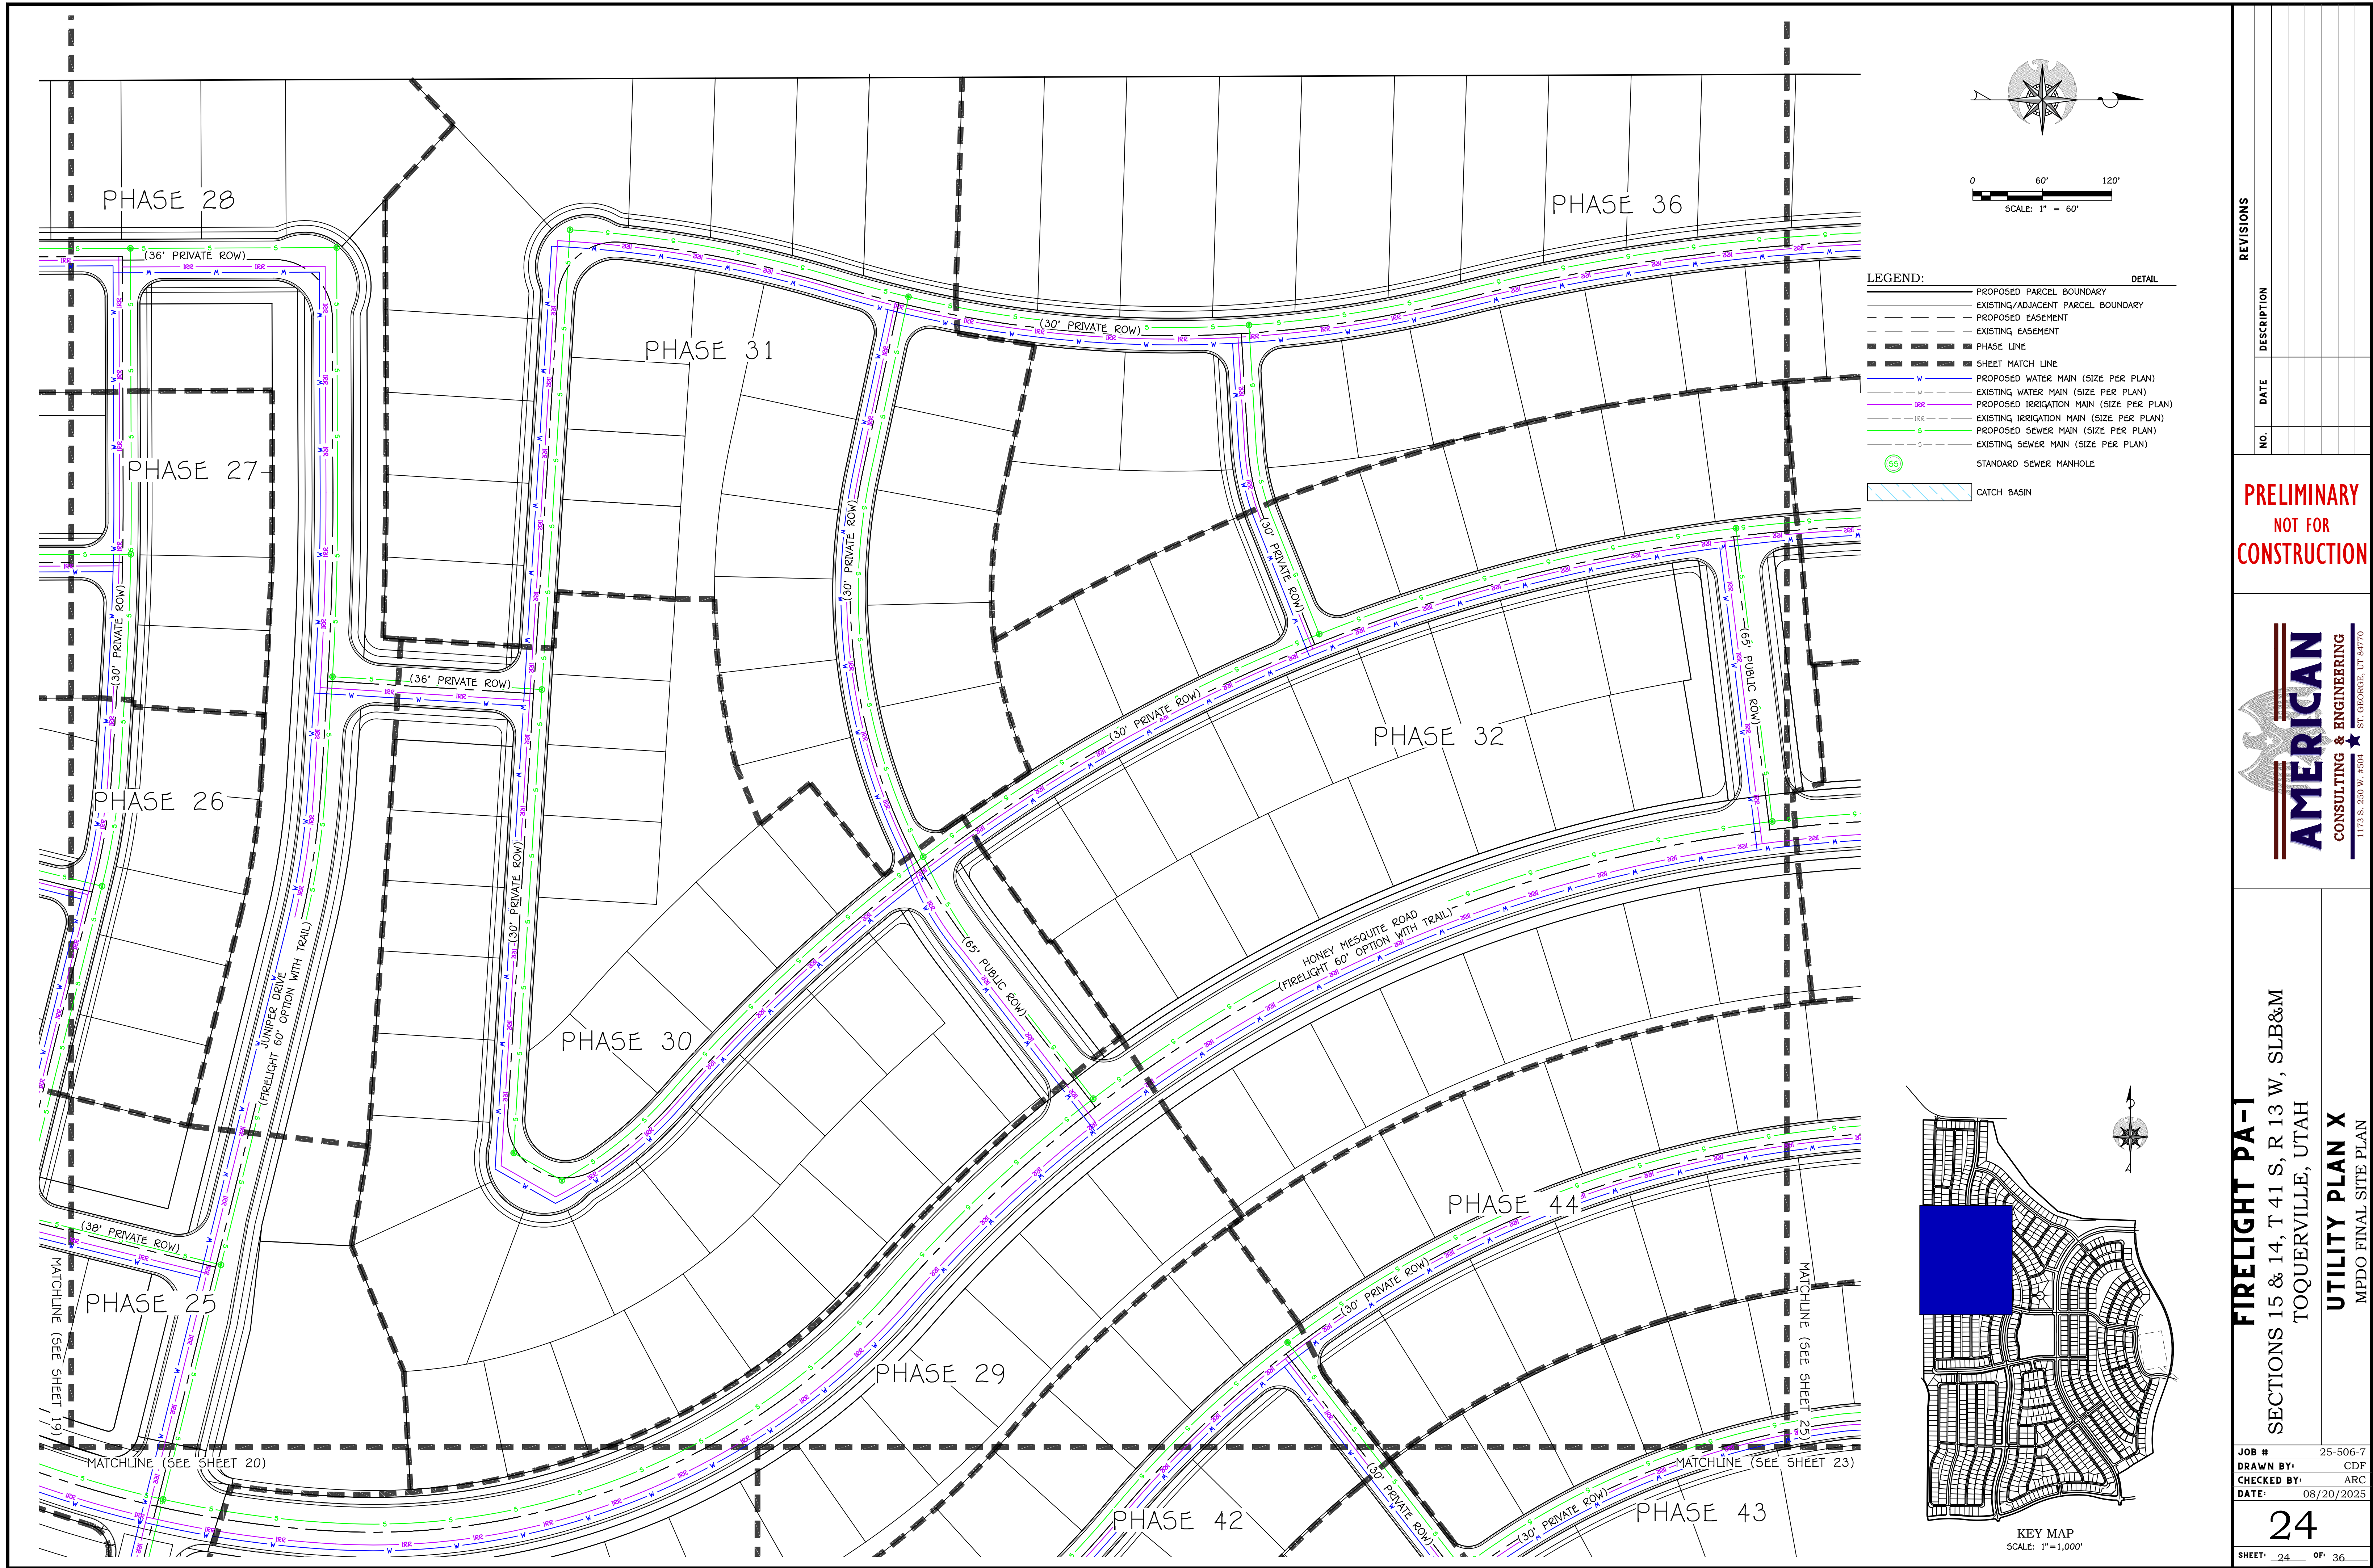

LEGEND:

—	PROPOSED PARCEL BOUNDARY
- - -	EXISTING/ADJACENT PARCEL BOUNDARY
- - -	PROPOSED EASEMENT
- - -	EXISTING EASEMENT
- - -	PHASE LINE
- - -	SHEET MATCH LINE
W	PROPOSED WATER MAIN (SIZE PER PLAN)
W	EXISTING WATER MAIN (SIZE PER PLAN)
IR	PROPOSED IRRIGATION MAIN (SIZE PER PLAN)
IR	EXISTING IRRIGATION MAIN (SIZE PER PLAN)
S	PROPOSED SEWER MAIN (SIZE PER PLAN)
S	EXISTING SEWER MAIN (SIZE PER PLAN)
55	STANDARD SEWER MANHOLE
[Hatched Box]	CATCH BASIN

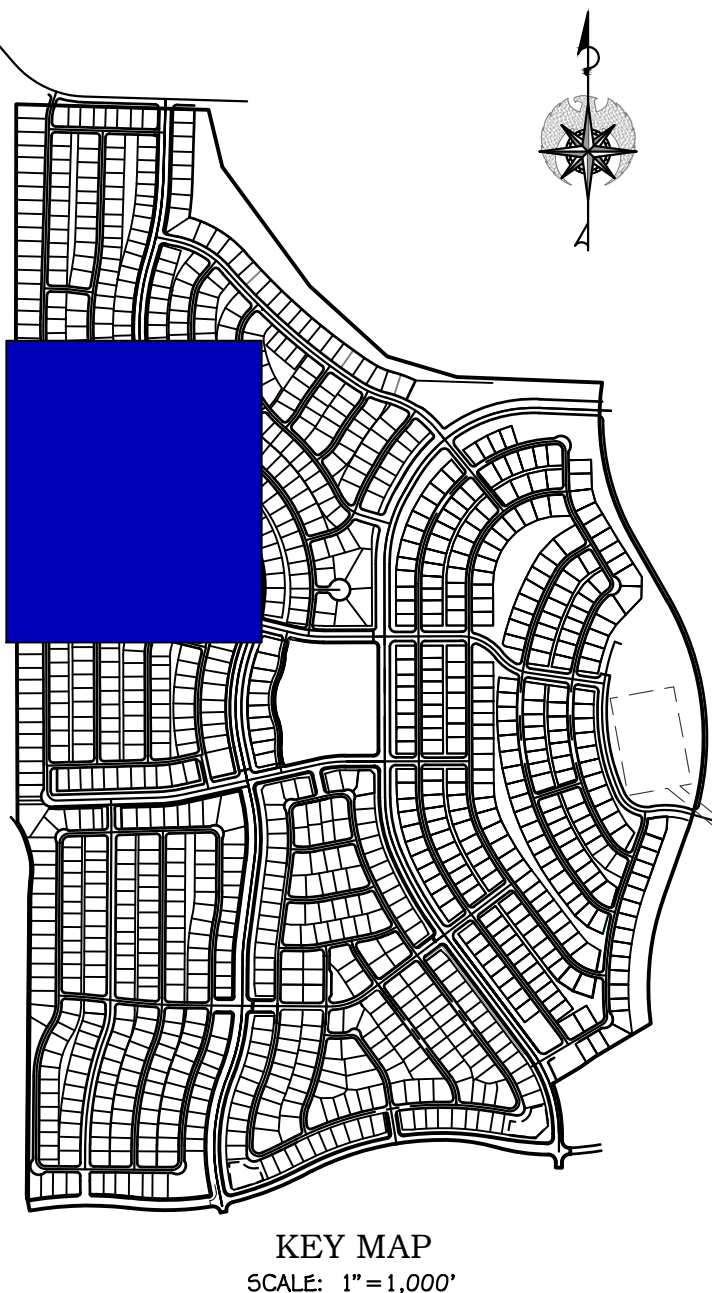


**PRELIMINARY
NOT FOR
CONSTRUCTION**




FIRELIGHT PA-1
SECTIONS 15 & 14, T 41 S, R 13 W, SLB&M
TOQUERVILLE, UTAH
UTILITY PLAN X
MPDO FINAL SITE PLAN

JOB #	25-506-7
DRAWN BY:	CDF
CHECKED BY:	ARC
DATE:	08/20/2025
24	
SHEET	24 OF 36

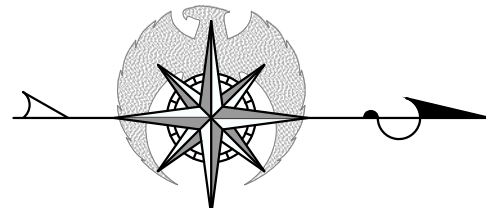

0 120' 240'
SCALE: 1" = 120'

- LEGEND: DETAIL
- PROPOSED PARCEL BOUNDARY
 - EXISTING/ADJACENT PARCEL BOUNDARY
 - PROPOSED EASEMENT
 - EXISTING EASEMENT
 - PROPOSED CENTERLINE ALIGNMENT
 - EXISTING CENTERLINE ALIGNMENT
 - PROPOSED SETBACK LINE
 - EXISTING GRADE MAJOR
 - EXISTING GRADE MINOR
 - SURVEY SECTION LINE
 - PHASE LINE
 - SHEET MATCH LINE

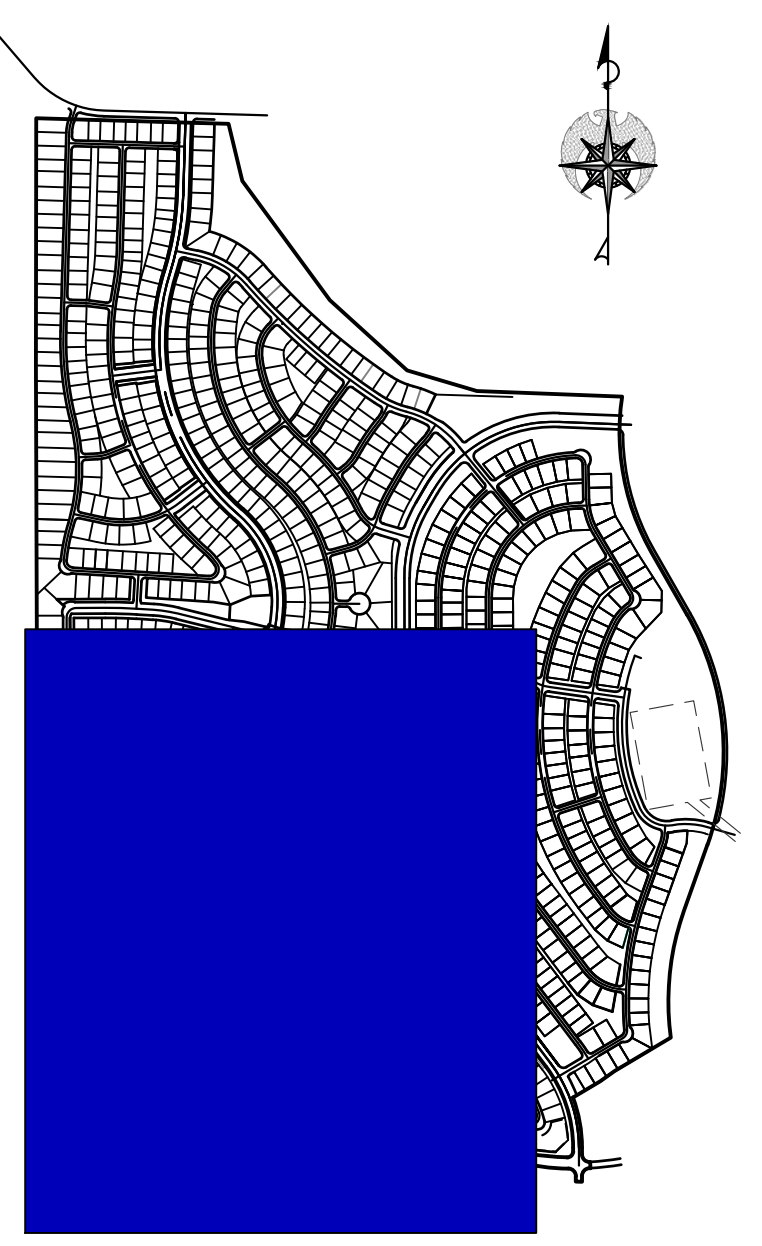

KEY MAP
SCALE: 1" = 1,000'

REVISIONS

NO.	DATE	DESCRIPTION

PRELIMINARY
NOT FOR
CONSTRUCTION



FIRELIGHT PA-1
SECTIONS 15 & 14, T 41 S, R 13 W, SLB&M
TOQUERVILLE, UTAH



TOPO I

MPDO FINAL SITE PLAN


JOB # 25-506-7
DRAWN BY: CDF
CHECKED BY: ARC
DATE: 08/15/2025

26

SHEET 26 OF 36

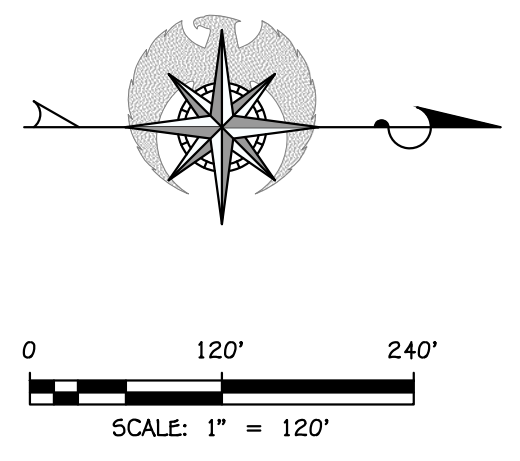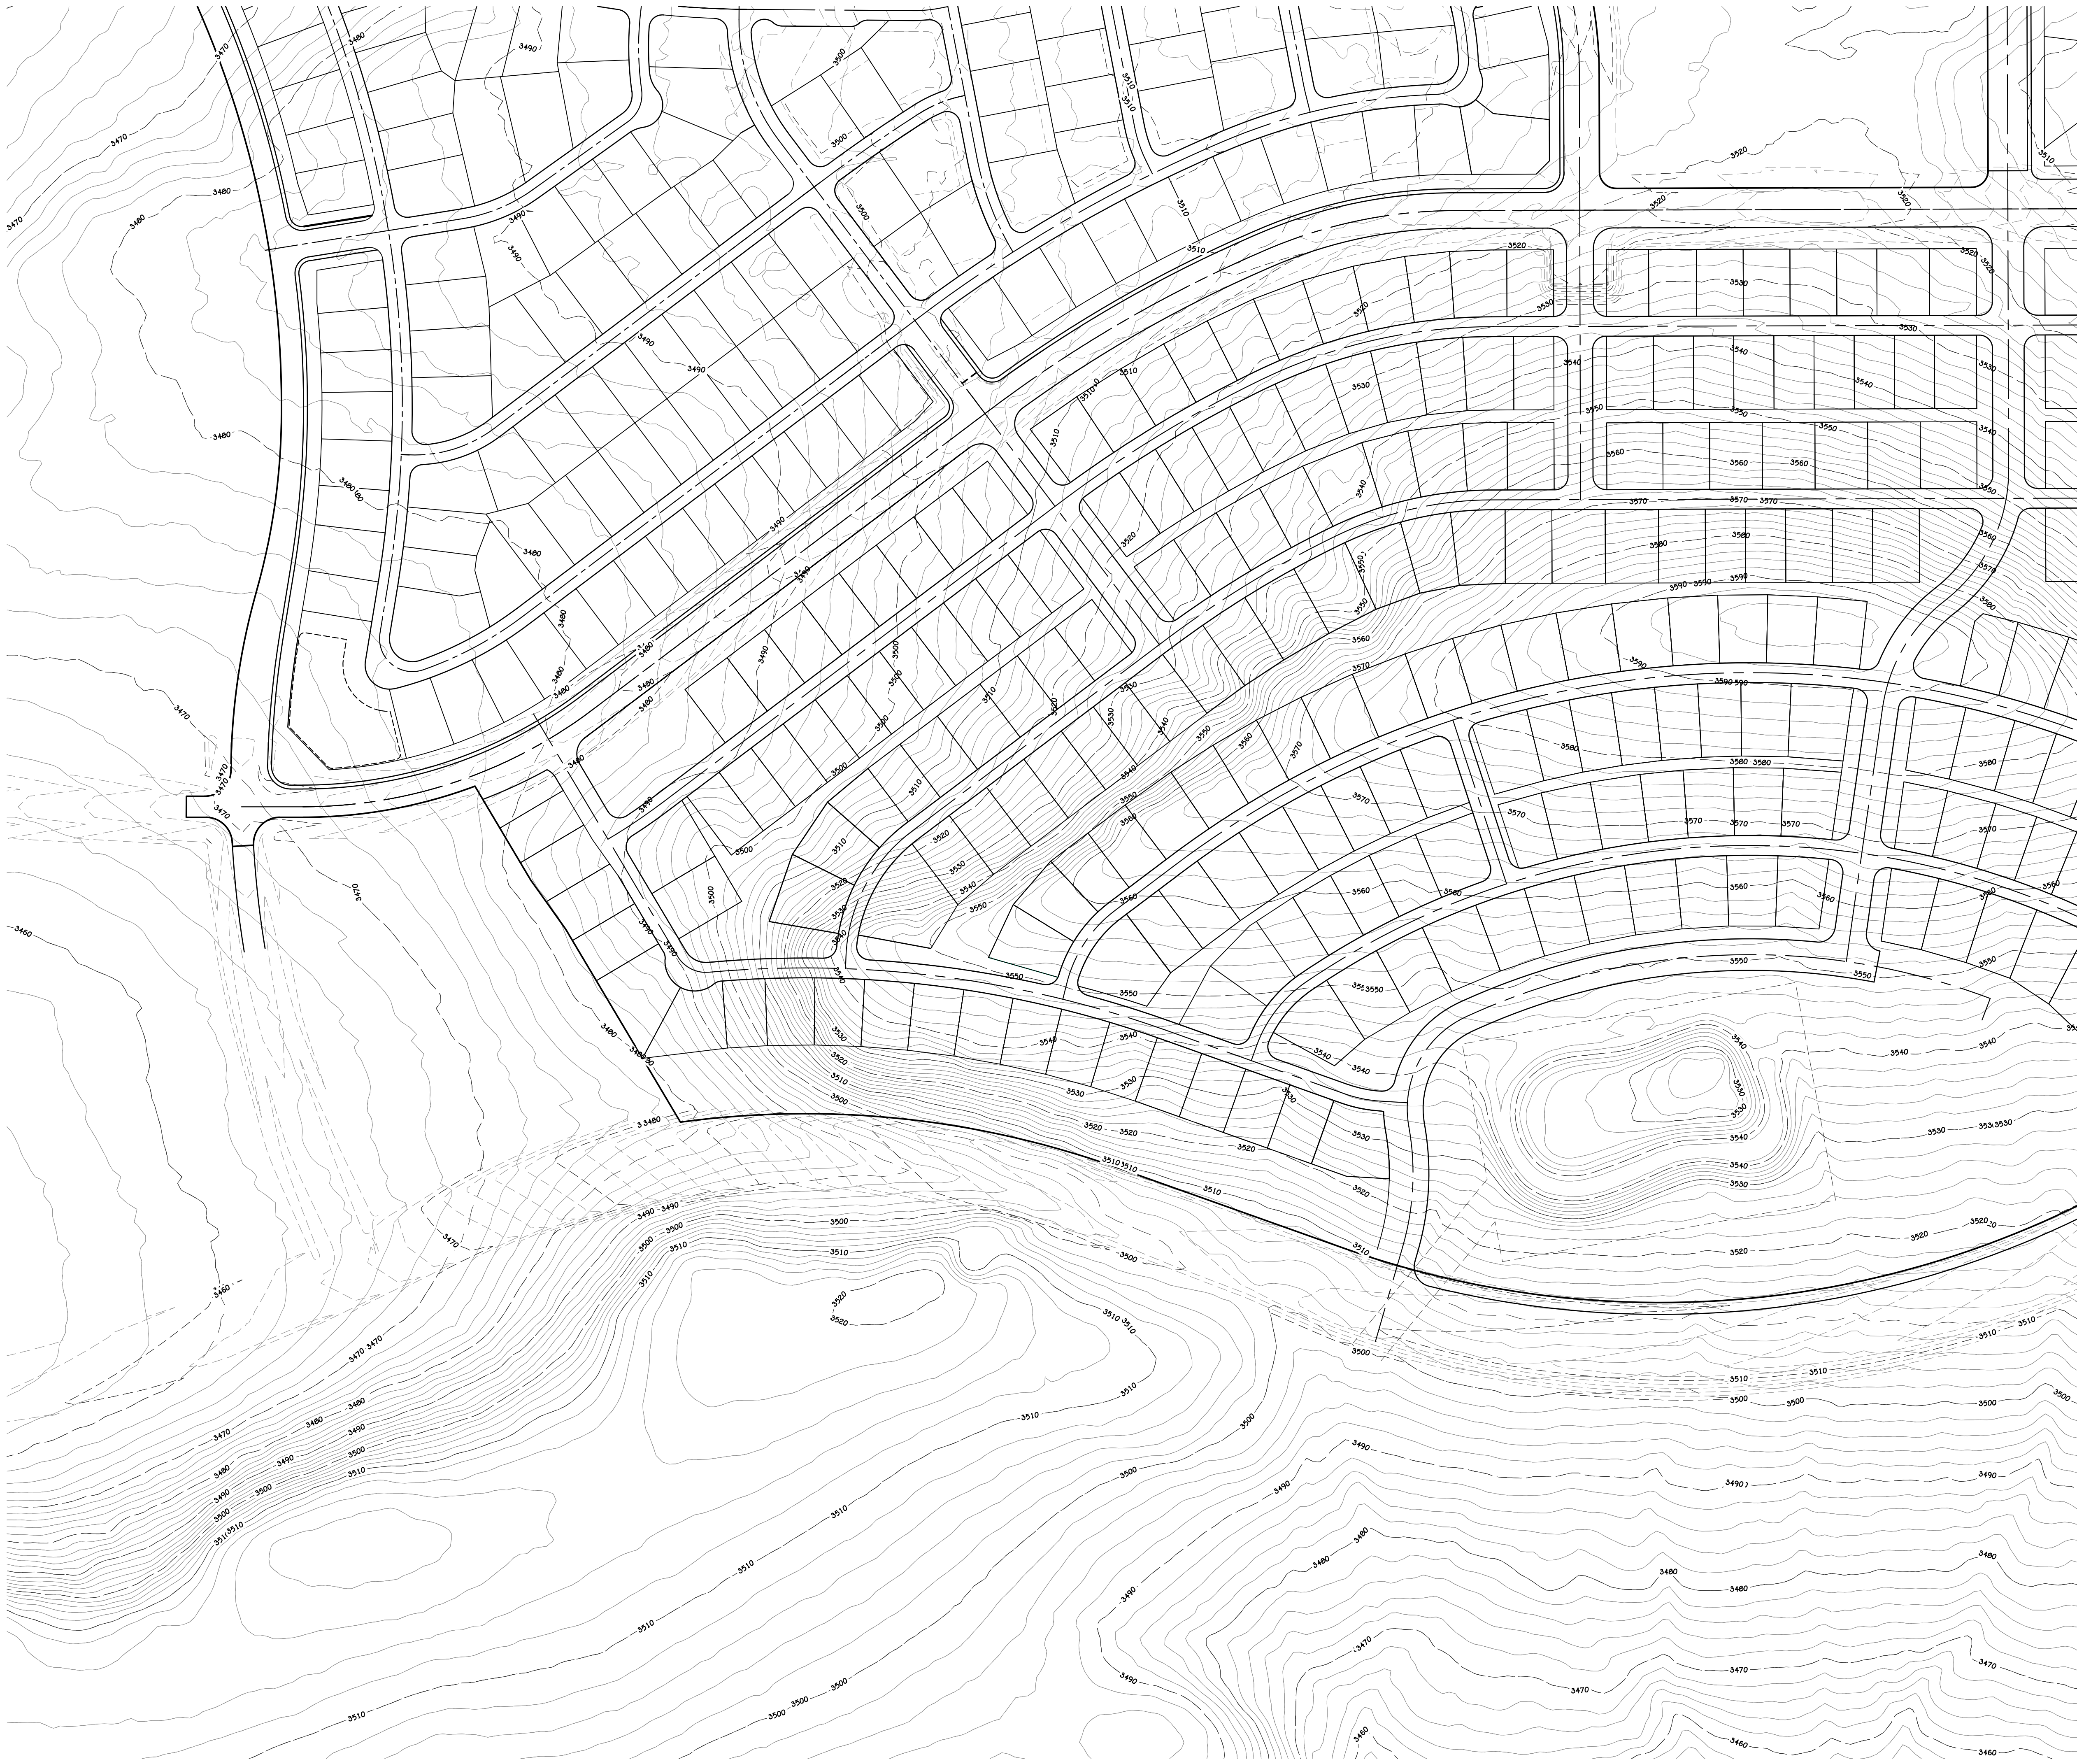

- LEGEND:
- PROPOSED PARCEL BOUNDARY
 - EXISTING/ADJACENT PARCEL BOUNDARY
 - PROPOSED EASEMENT
 - EXISTING EASEMENT
 - PROPOSED CENTERLINE ALIGNMENT
 - EXISTING CENTERLINE ALIGNMENT
 - PROPOSED SETBACK LINE
 - EXISTING GRADE MAJOR
 - EXISTING GRADE MINOR
 - SURVEY SECTION LINE
 - PHASE LINE
 - SHEET MATCH LINE


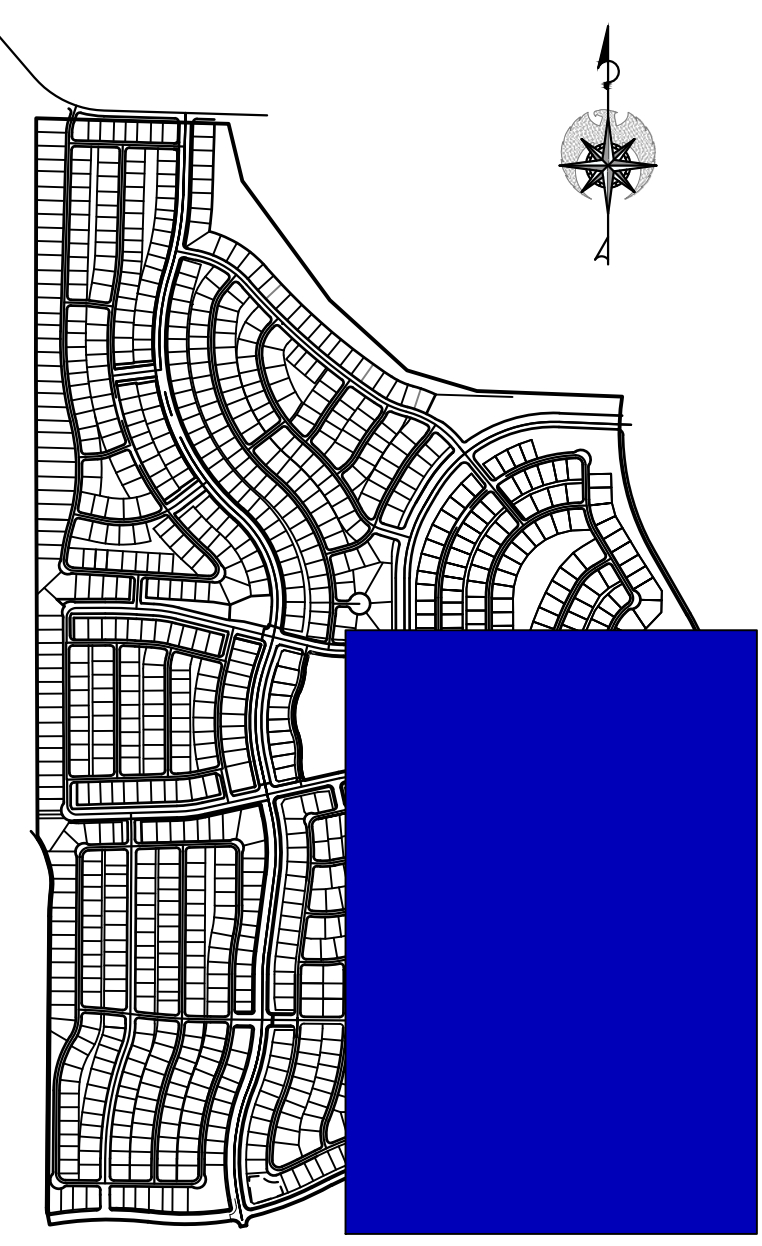


PRELIMINARY
NOT FOR
CONSTRUCTION




FIRELIGHT PA-1
SECTIONS 15 & 14, T 41 S, R 13 W, SLB&M
TOQUERVILLE, UTAH
TOPO II
MPDO FINAL SITE PLAN

JOB # 25-506-7
DRAWN BY: CDF
CHECKED BY: ARC
DATE: 08/15/2025

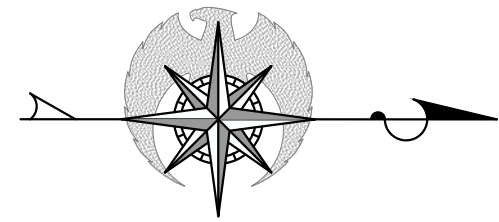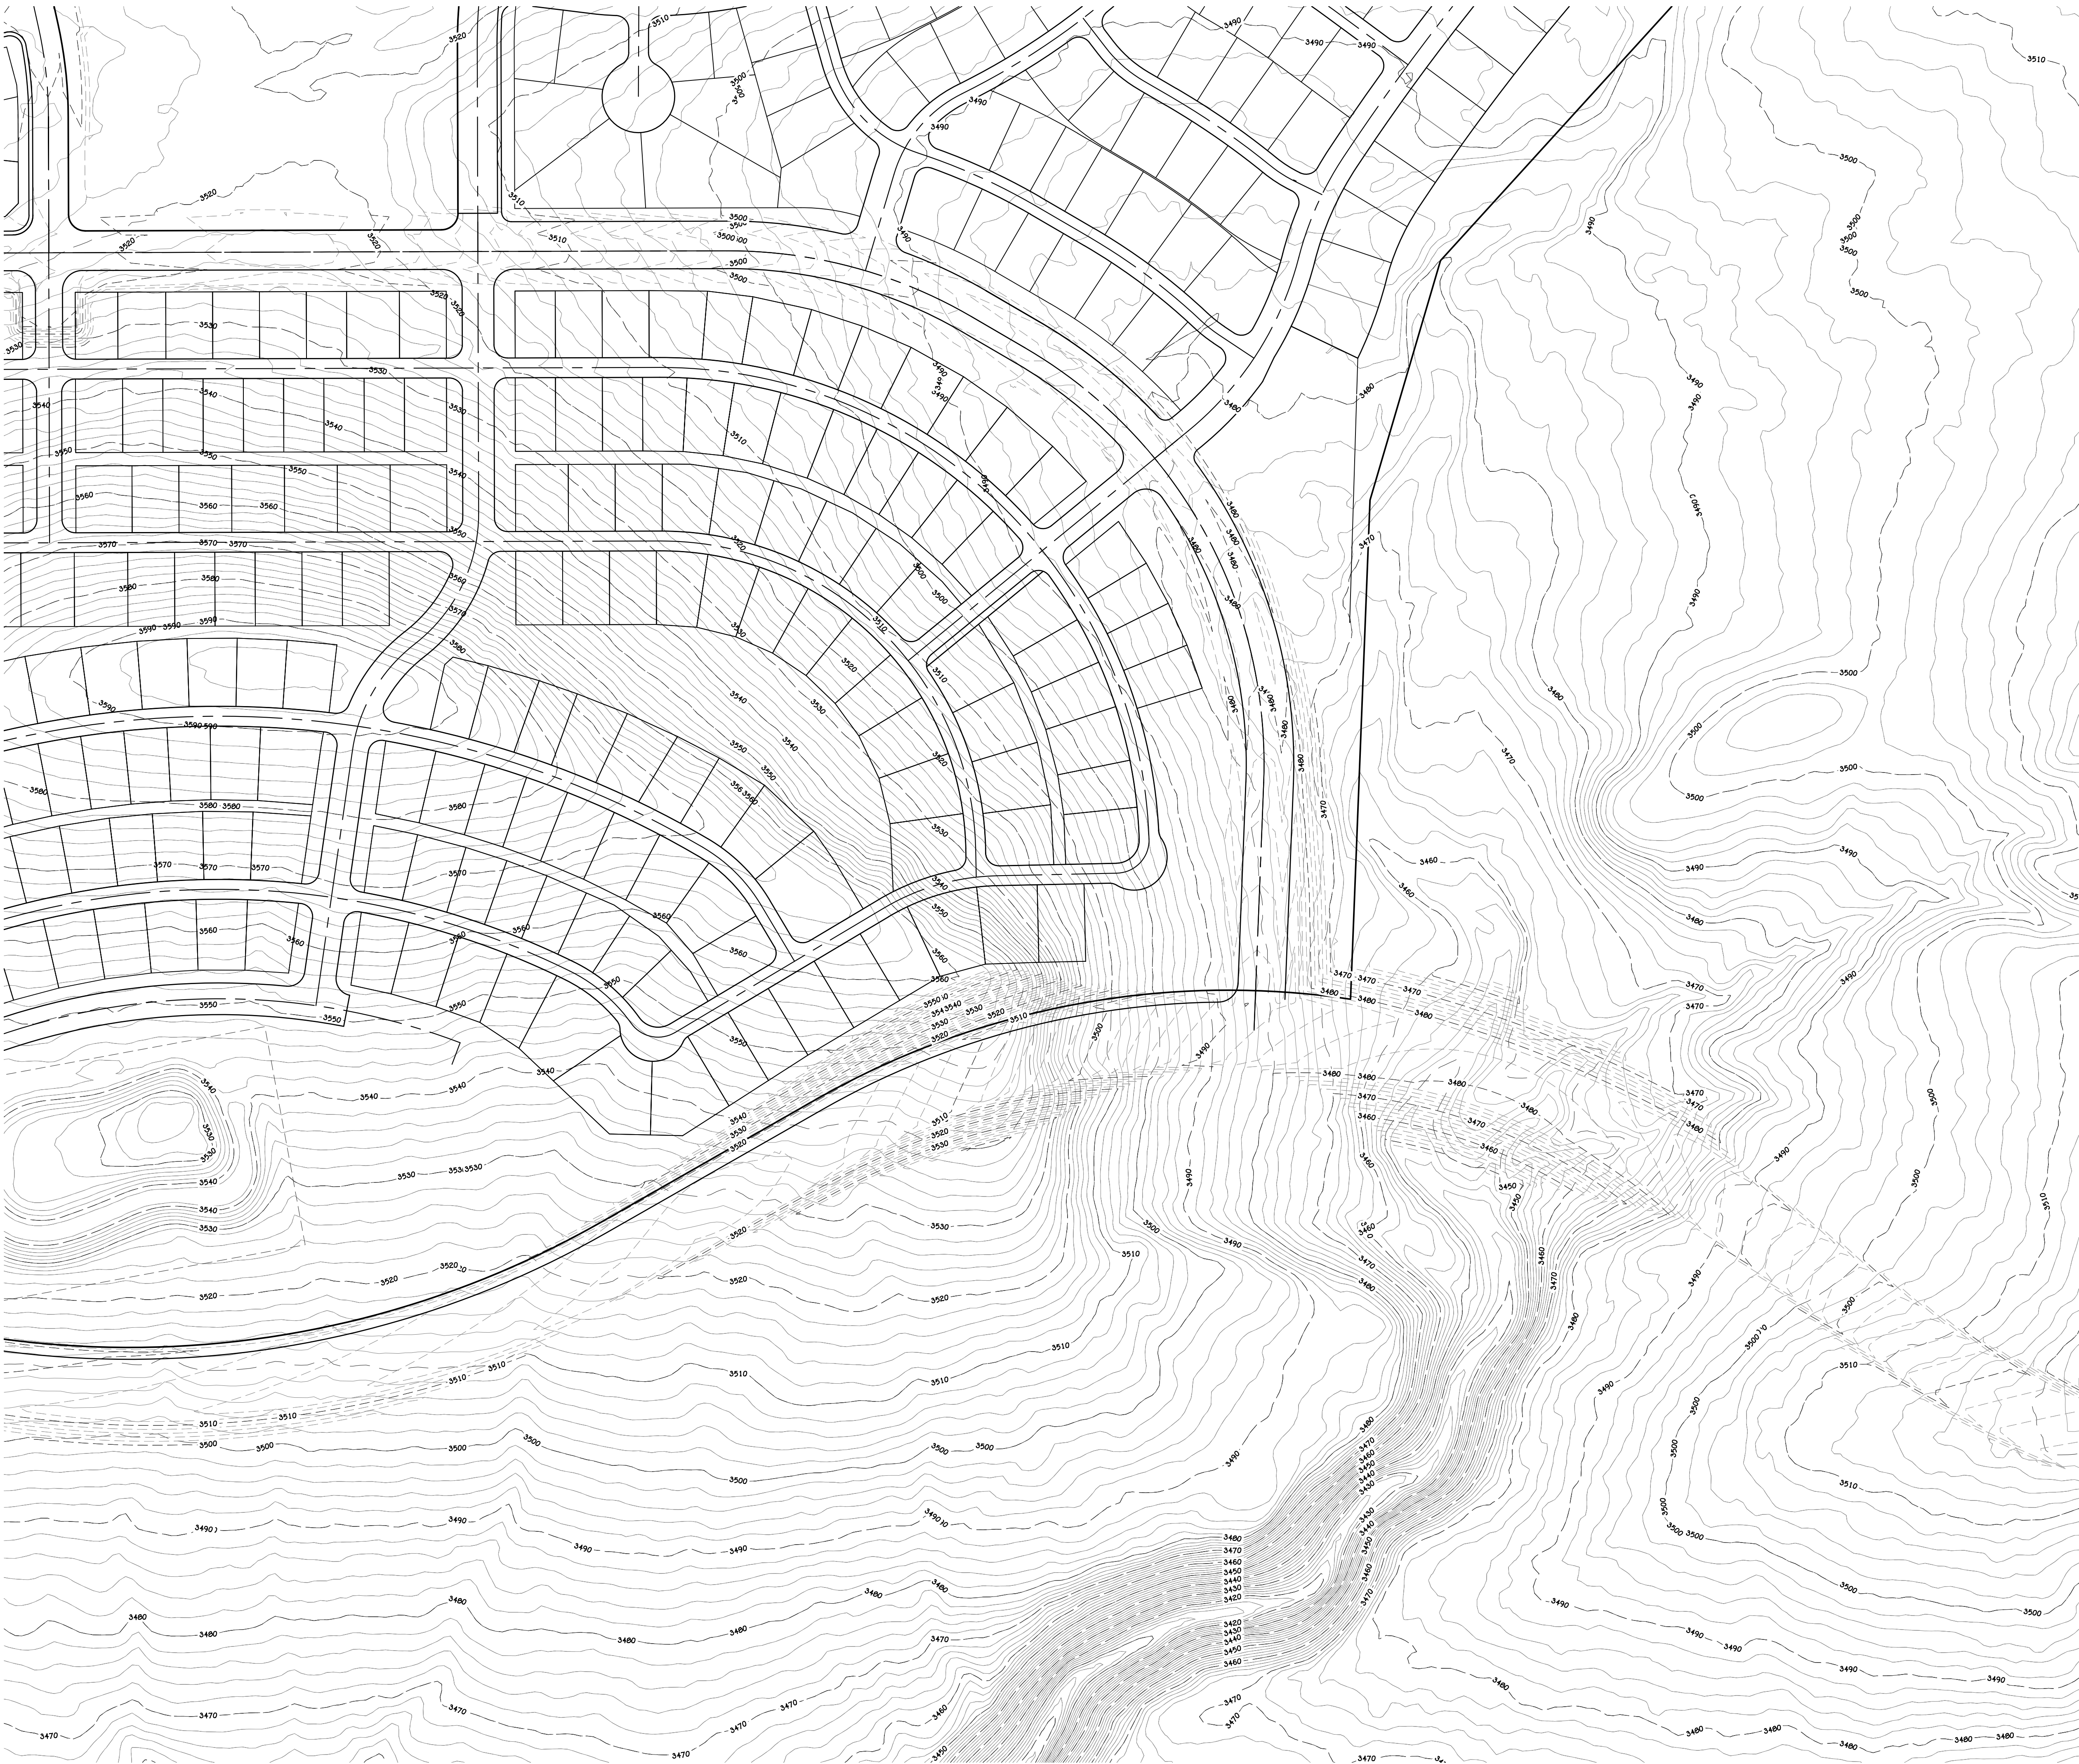

0 120' 240'
SCALE: 1" = 120'

- LEGEND: DETAIL
- PROPOSED PARCEL BOUNDARY
 - EXISTING/ADJACENT PARCEL BOUNDARY
 - PROPOSED EASEMENT
 - EXISTING EASEMENT
 - PROPOSED CENTERLINE ALIGNMENT
 - EXISTING CENTERLINE ALIGNMENT
 - PROPOSED SETBACK LINE
 - EXISTING GRADE MAJOR
 - EXISTING GRADE MINOR
 - SURVEY SECTION LINE
 - PHASE LINE
 - SHEET MATCH LINE

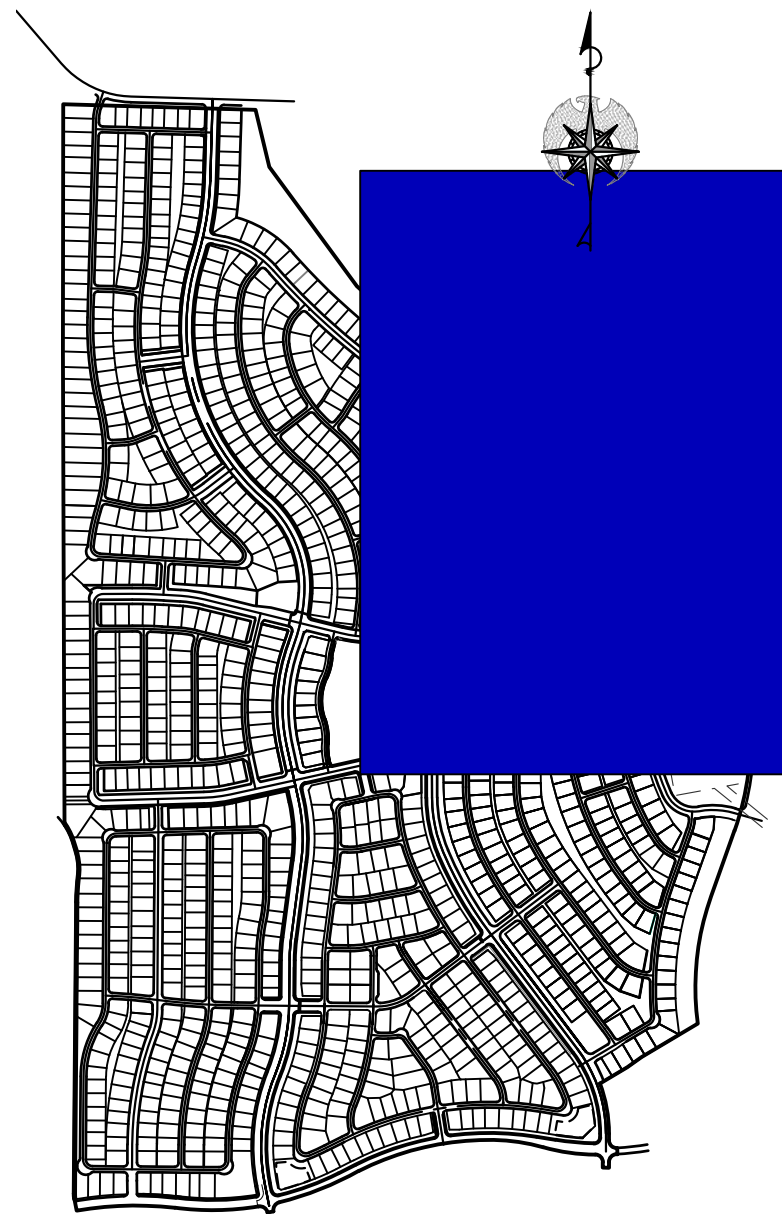

KEY MAP
SCALE: 1" = 1,000'

REVISIONS

NO.	DATE	DESCRIPTION

PRELIMINARY
NOT FOR
CONSTRUCTION



FIRELIGHT PA-I
SECTIONS 15 & 14, T 41 S, R 13 W, SLB&M
TOQUERVILLE, UTAH


TOPO III

MPDO FINAL SITE PLAN

JOB # 25-506-7
DRAWN BY: CDF
CHECKED BY: ARC
DATE: 08/15/2025


28

SHEET 28 OF 36

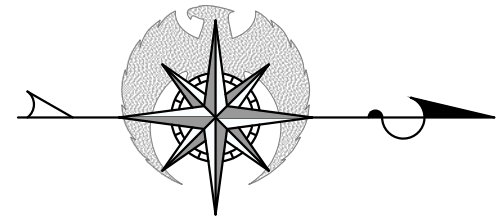

0 120' 240'
SCALE: 1" = 120'

- LEGEND: DETAIL
- PROPOSED PARCEL BOUNDARY
 - EXISTING/ADJACENT PARCEL BOUNDARY
 - PROPOSED EASEMENT
 - EXISTING EASEMENT
 - PROPOSED CENTERLINE ALIGNMENT
 - EXISTING CENTERLINE ALIGNMENT
 - PROPOSED SETBACK LINE
 - EXISTING GRADE MAJOR
 - EXISTING GRADE MINOR
 - SURVEY SECTION LINE
 - PHASE LINE
 - SHEET MATCH LINE

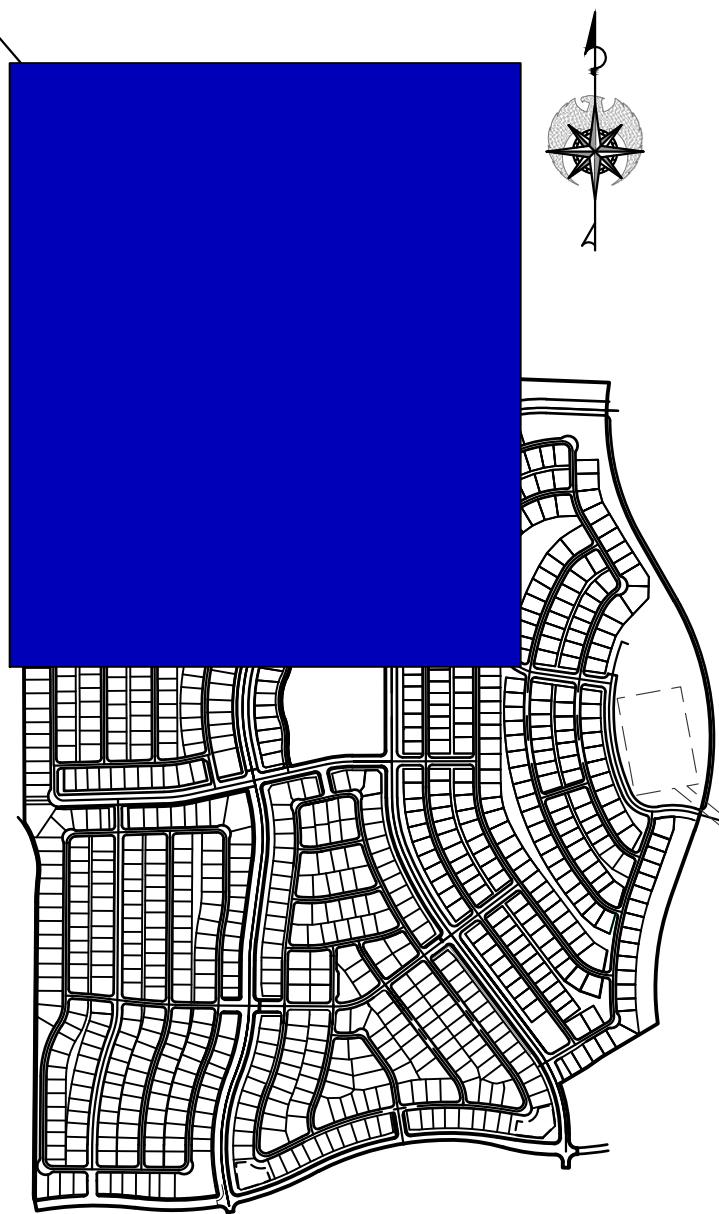

KEY MAP
SCALE: 1"=1,000'

PRELIMINARY
NOT FOR
CONSTRUCTION



FIRELIGHT PA-1
SECTIONS 15 & 14, T 41 S, R 13 W, SLB&M
TOQUERVILLE, UTAH




TOPO IV

MPDO FINAL SITE PLAN

JOB # 25-506-7
DRAWN BY: CDF
CHECKED BY: ARC
DATE: 08/15/2025


29

SHEET 29 OF 36

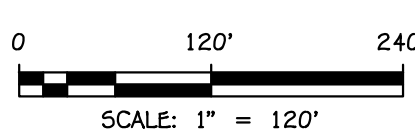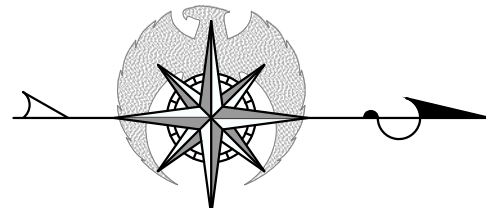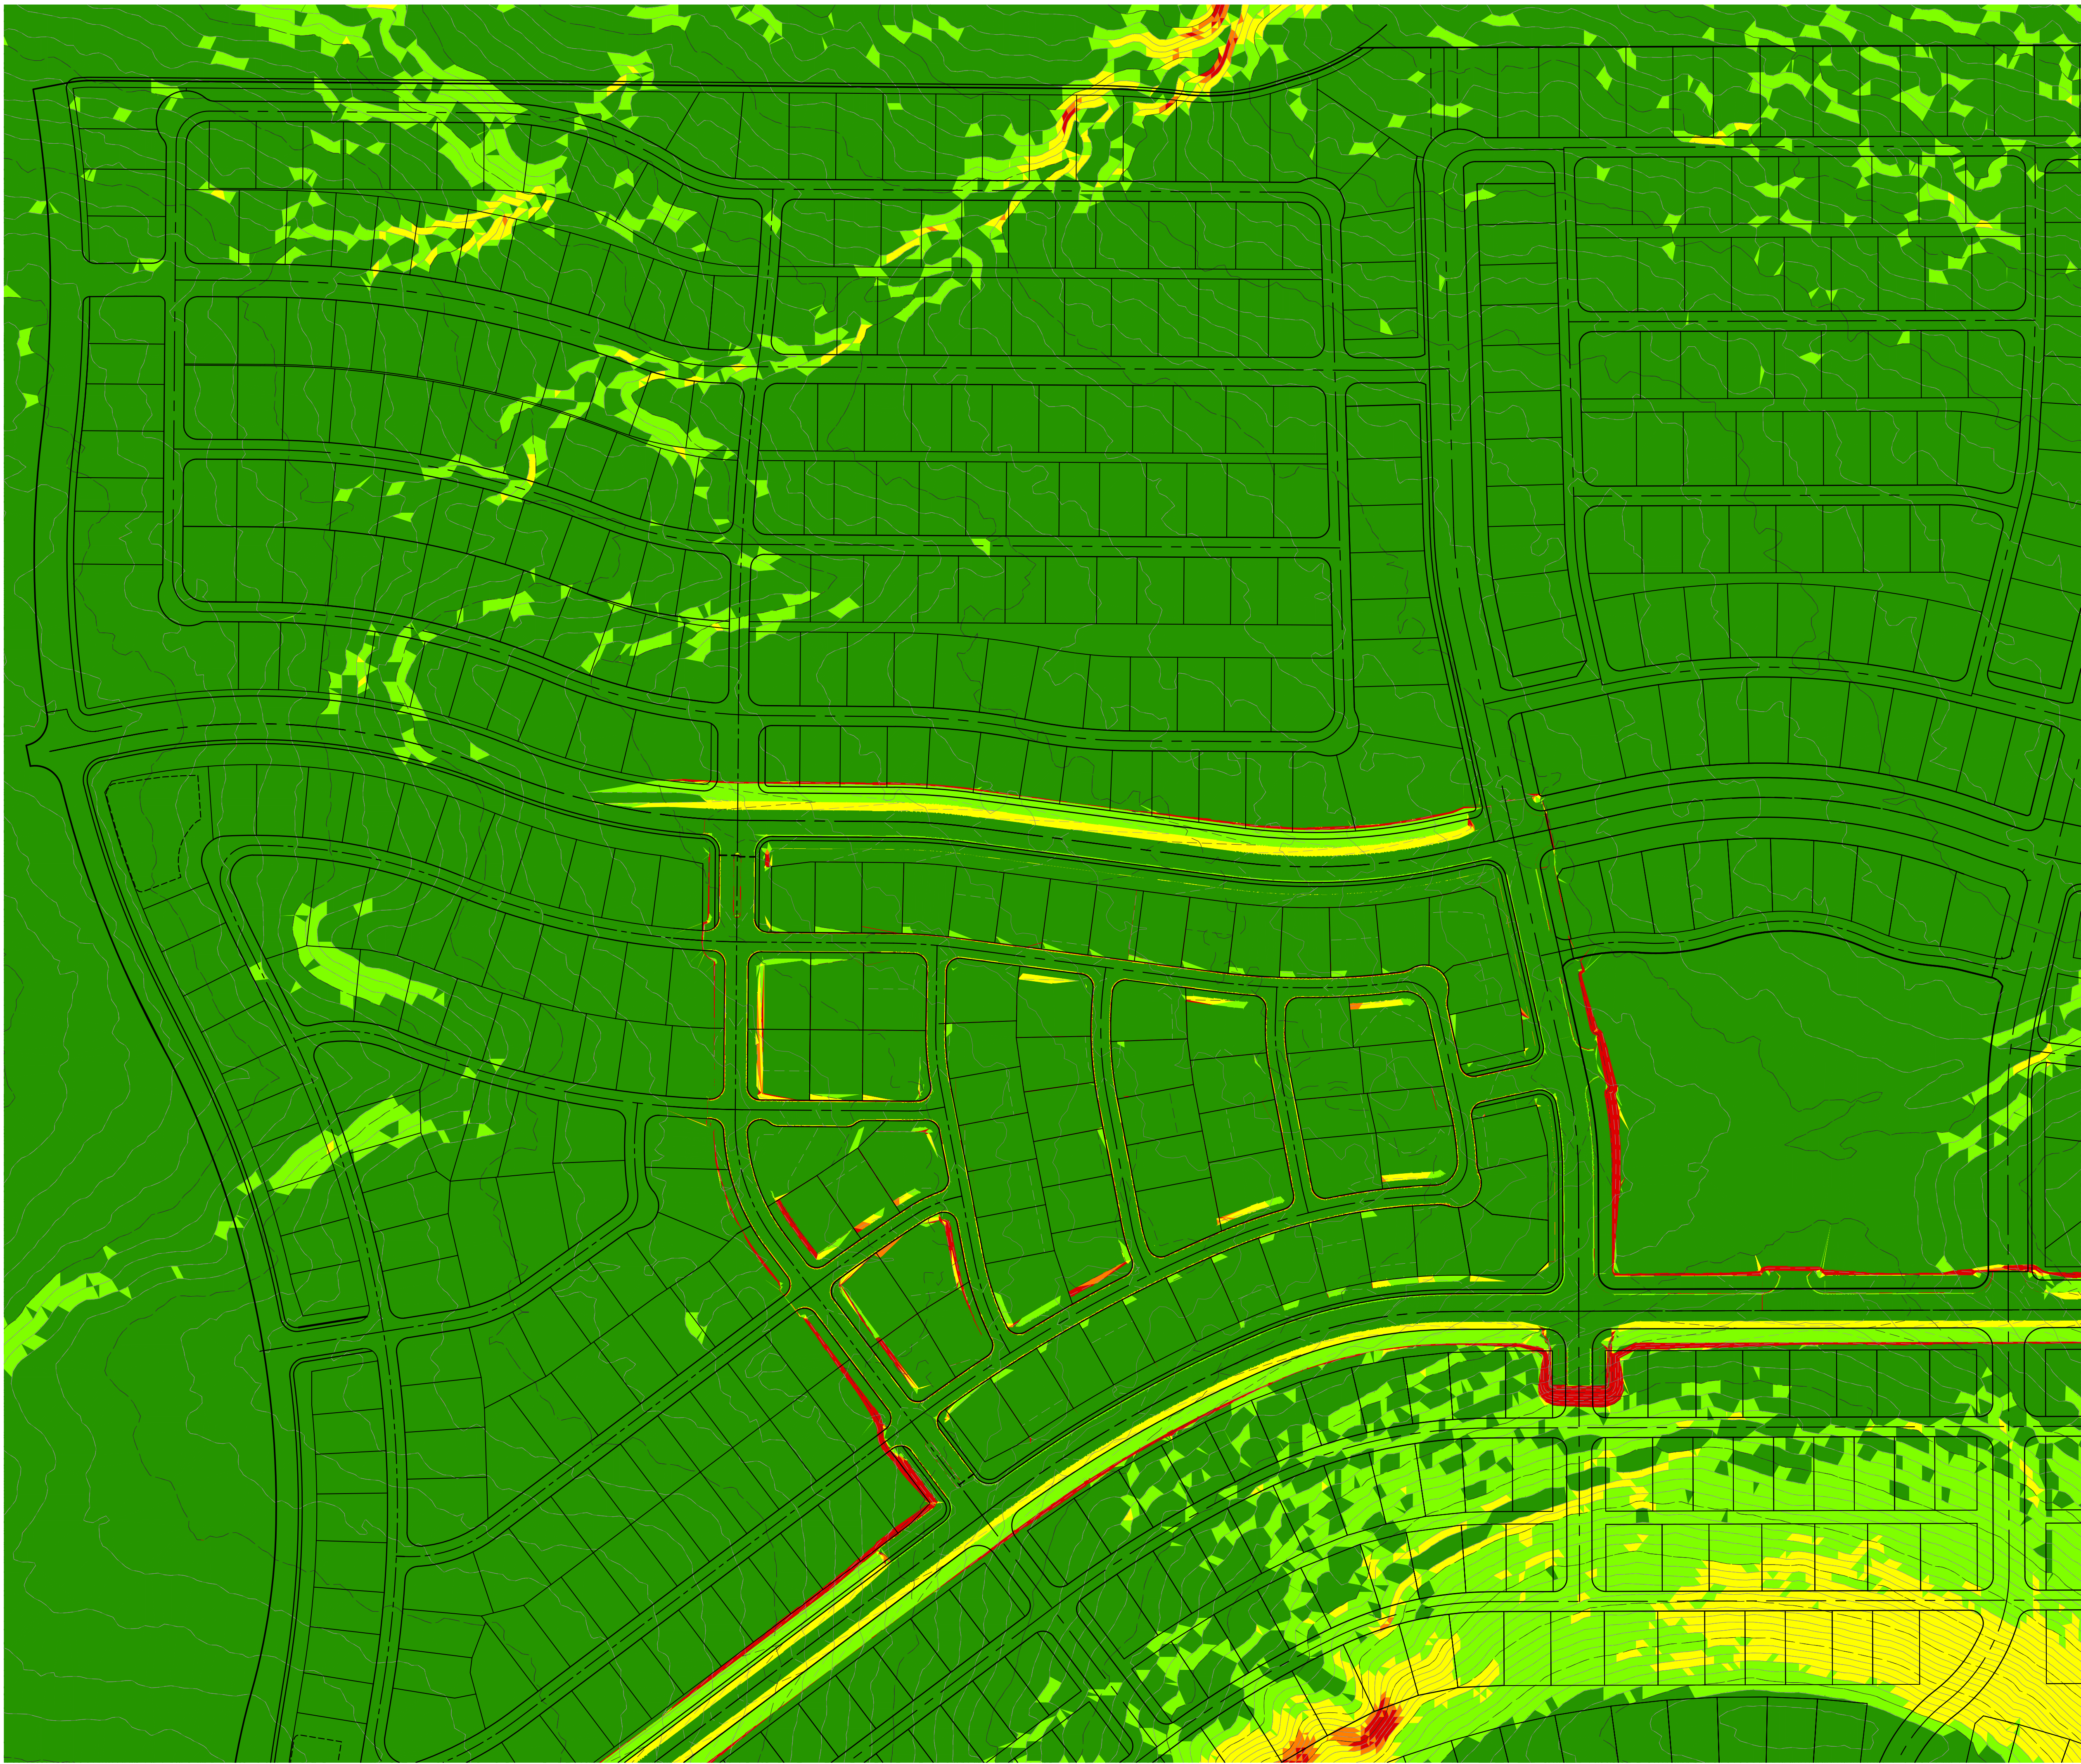

LEGEND:


- LOT LINE
- STREET CENTER LINE
- POD BOUNDARYS
- EXISTING GROUND MAJOR CONTOUR
- EXISTING GROUND MINOR CONTOUR
- AREAS EXCEEDING 30% SLOPE
- 23.01%-30.00% SLOPE
- 16.01%-23.00% SLOPE
- 10.01%-16.00% SLOPE
- 0.00%-10.00% SLOPE

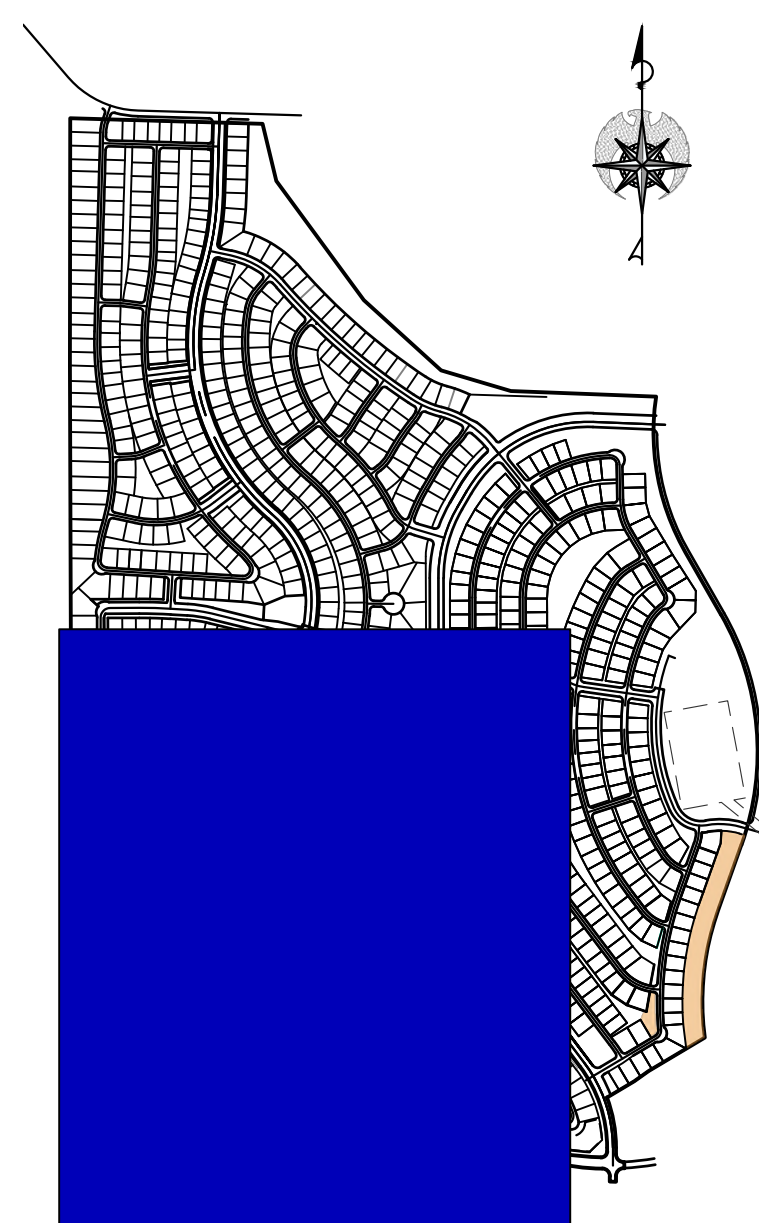

KEY MAP
SCALE: 1"=1,000'



REVISIONS		
NO.	DATE	DESCRIPTION

PRELIMINARY
NOT FOR
CONSTRUCTION

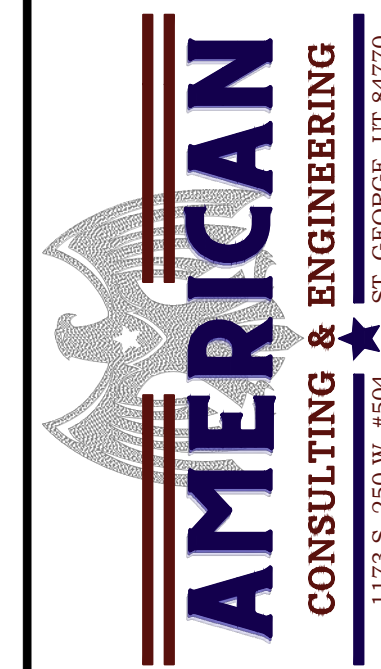

FIRELIGHT PA-1
SECTIONS 15 & 14, T 41 S, R 13 W, SLB&M
TOQUERVILLE, UTAH
TOPO 1
MPDO FINAL SITE PLAN


JOB #	25-506-7
DRAWN BY:	CDF
CHECKED BY:	ARC
DATE:	08/15/2025
26	
SHEET	26 OF 36

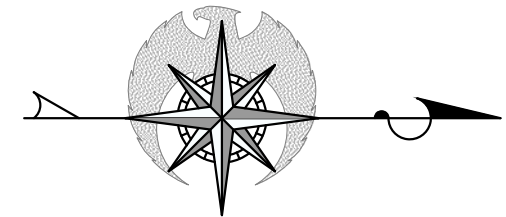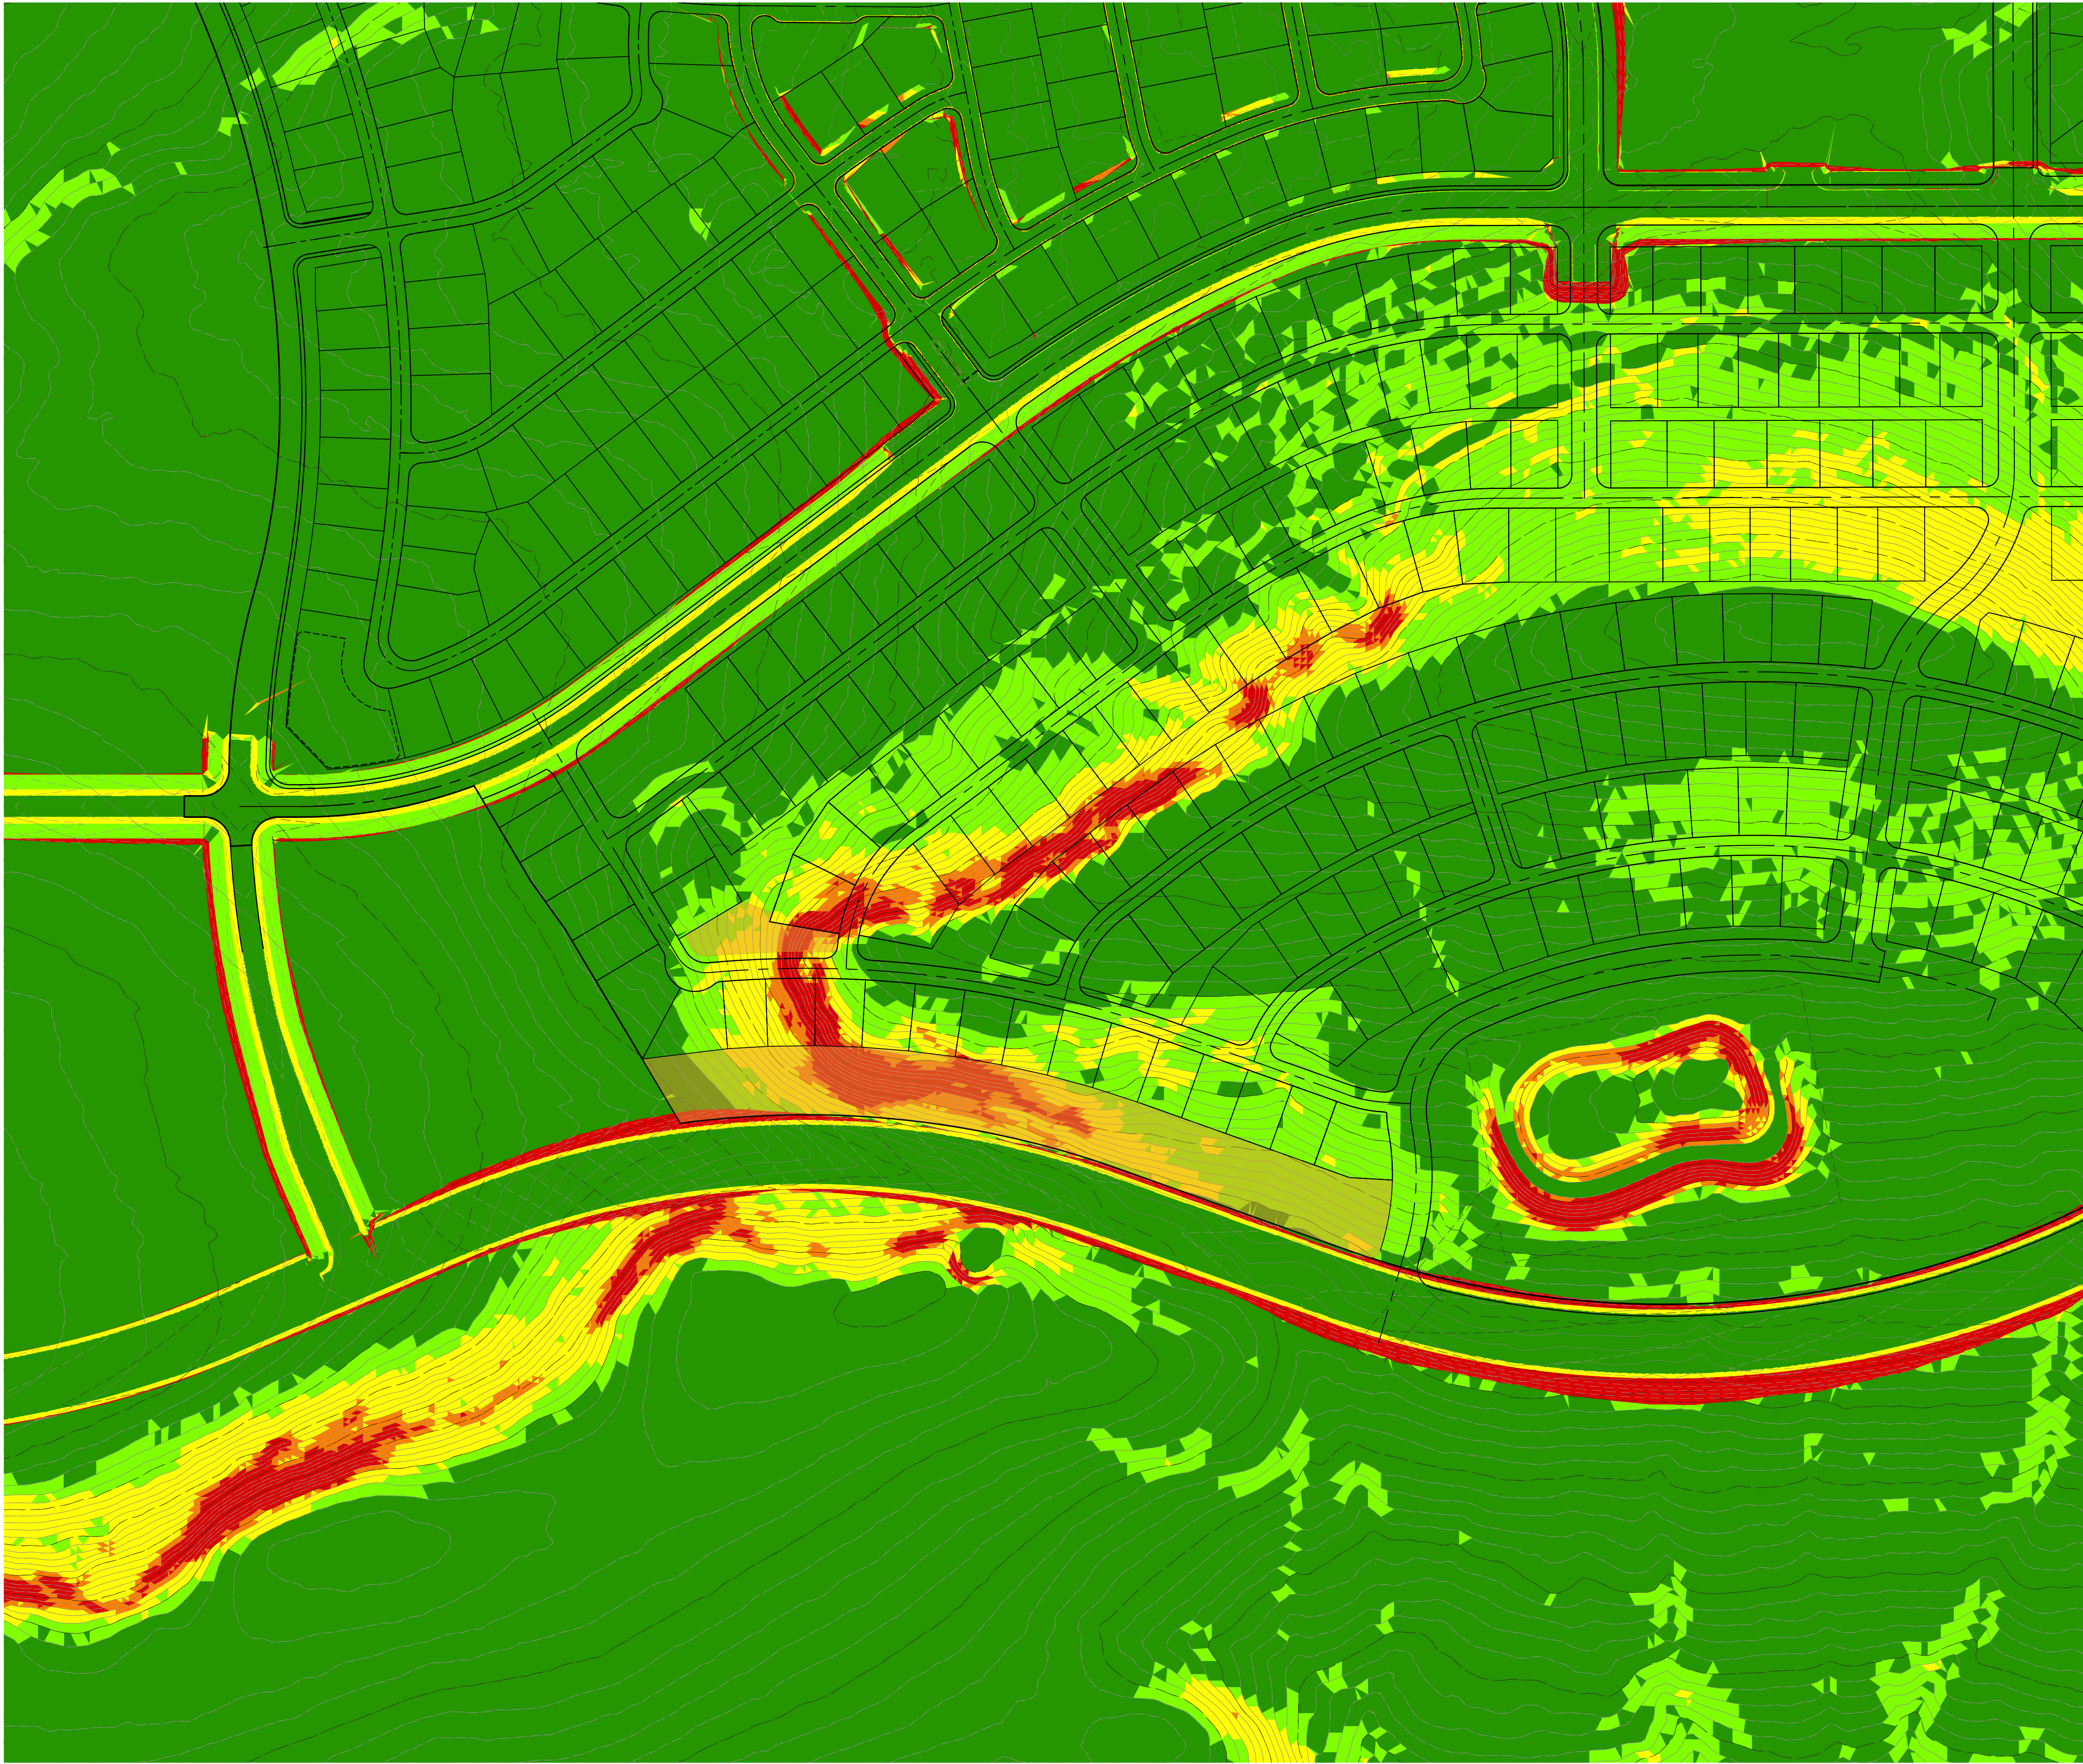

0 120' 240'
SCALE: 1" = 120'

LEGEND:

- LOT LINE
- STREET CENTER LINE
- POD BOUNDARIES
- EXISTING GROUND MAJOR CONTOUR
- EXISTING GROUND MINOR CONTOUR
- AREAS EXCEEDING 30% SLOPE
- 23.01%–30.00% SLOPE
- 16.01%–23.00% SLOPE
- 10.01%–16.00% SLOPE
- 0.00%–10.00% SLOPE

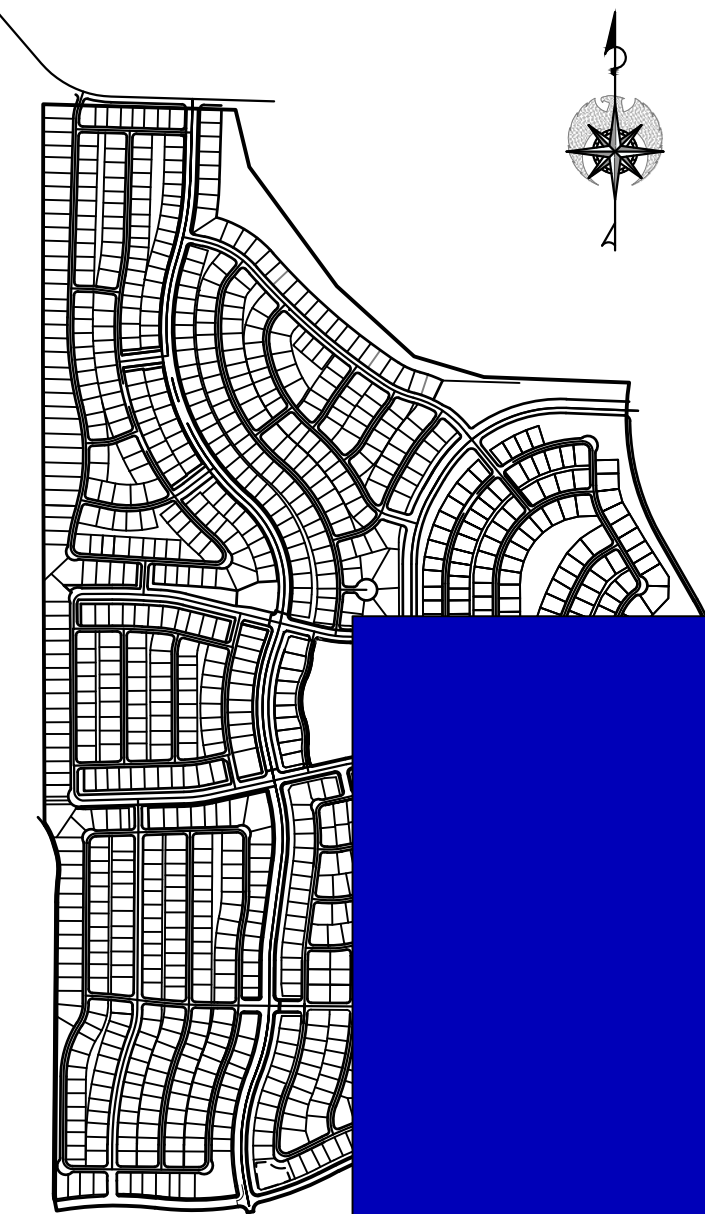

KEY MAP
SCALE: 1" = 1,000'

REVISIONS

NO.	DATE	DESCRIPTION

PRELIMINARY
NOT FOR
CONSTRUCTION





FIRELIGHT PA-1
SECTIONS 15 & 14, T 41 S, R 13 W, SLB&M
TOQUERVILLE, UTAH

TOPO II
MPDO FINAL SITE PLAN

JOB # 25-506-7
DRAWN BY: CDF
CHECKED BY: ARC
DATE: 08/15/2025

27


SHEET 27 OF 36

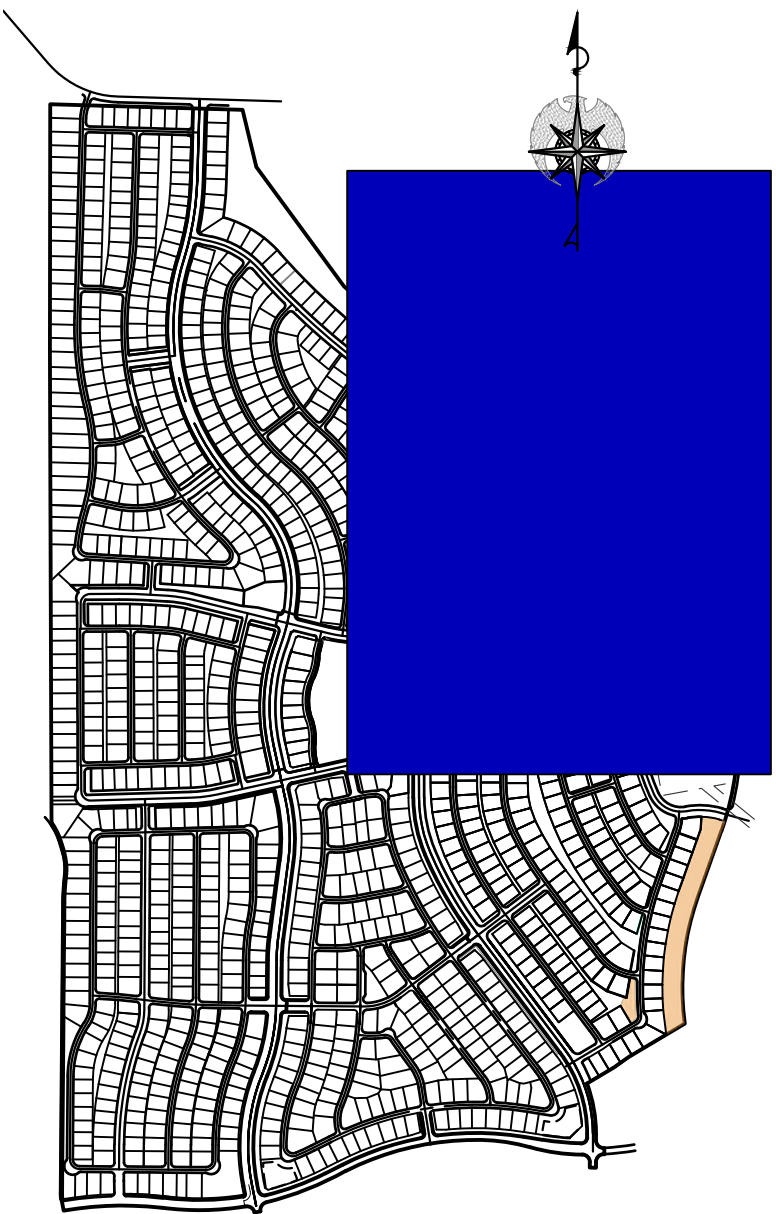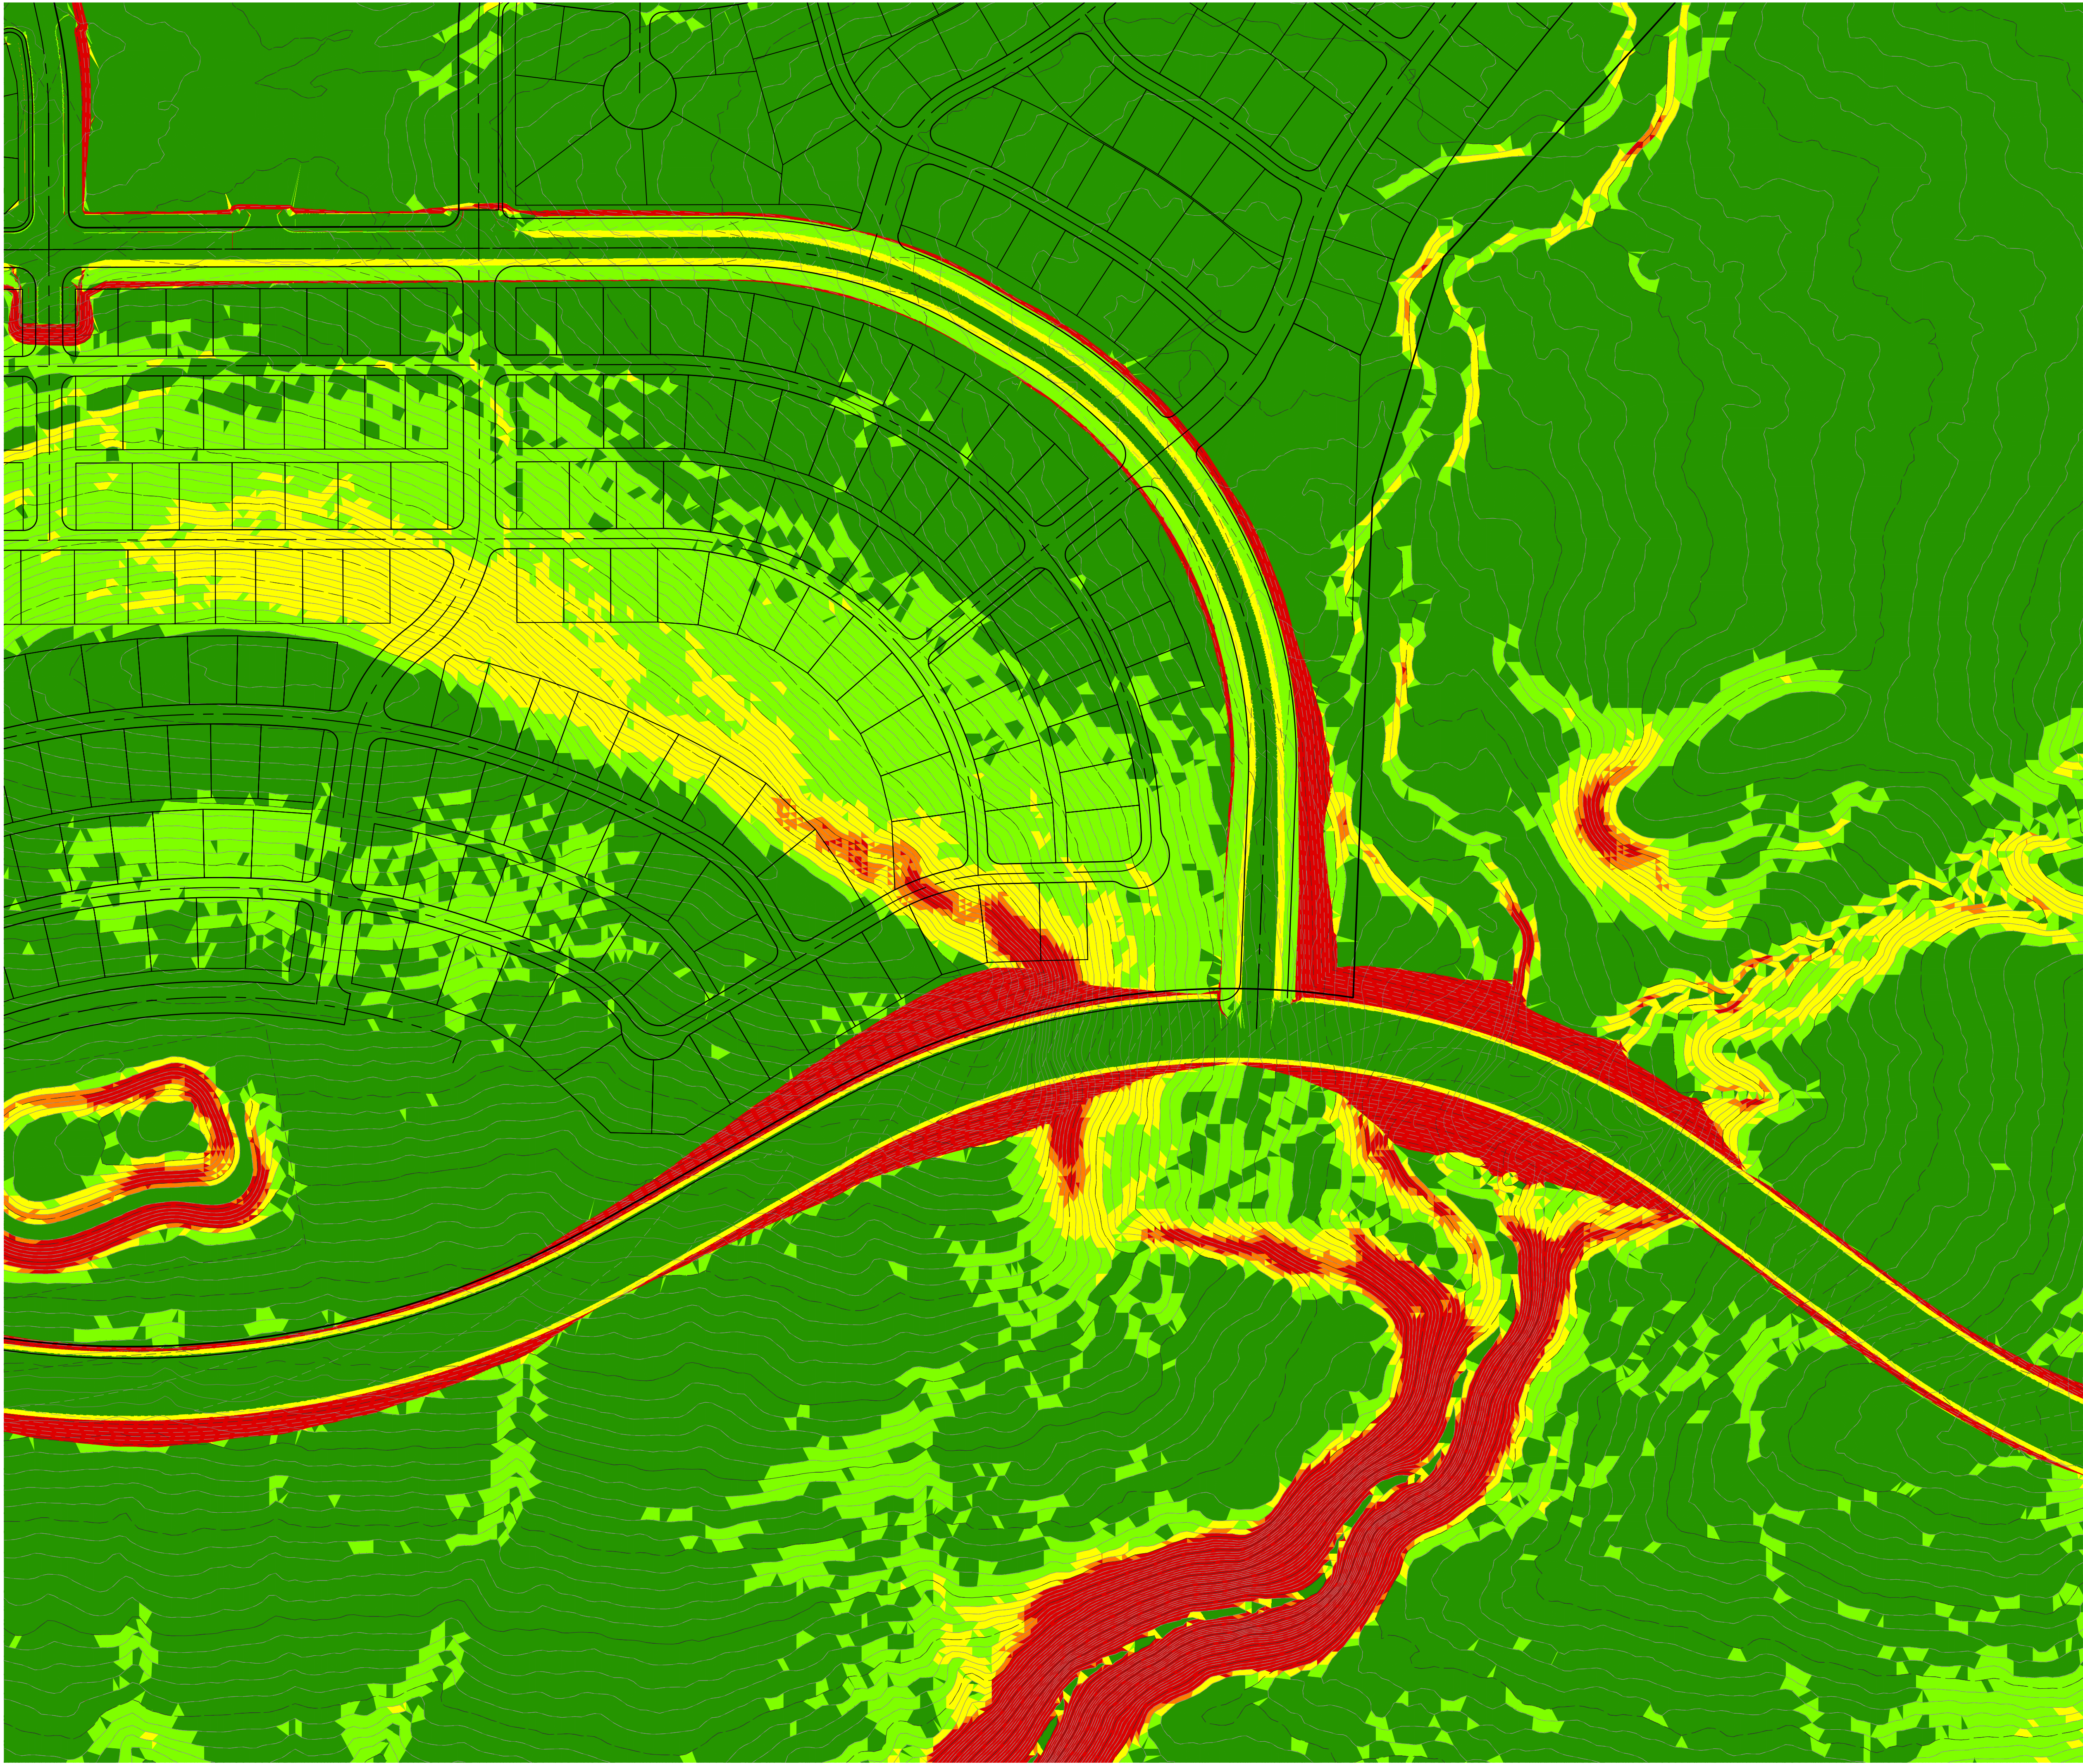

KEY MAP
SCALE: 1" = 1,000'

LEGEND:

- LOT LINE
- STREET CENTER LINE
- POD BOUNDARYS
- EXISTING GROUND MAJOR CONTOUR
- EXISTING GROUND MINOR CONTOUR
- AREAS EXCEEDING 30% SLOPE
- 23.01%-30.00% SLOPE
- 16.01%-23.00% SLOPE
- 10.01%-16.00% SLOPE
- 0.00%-10.00% SLOPE

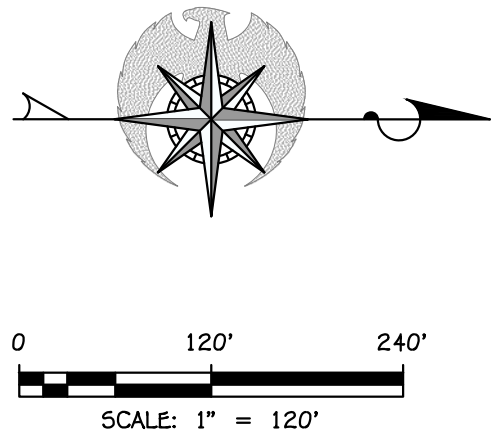

FIRELIGHT PA-I

SECTIONS 15 & 14, T 41 S, R 13 W, SLB&M
TOQUERVILLE, UTAH

TOPO III

MPDO FINAL SITE PLAN

JOB # 25-506-7
DRAWN BY: CDF
CHECKED BY: ARC
DATE: 08/15/2025

28



SHEET: 28 OF: 36

PRELIMINARY
NOT FOR
CONSTRUCTION



REVISIONS


NO.	DATE	DESCRIPTION

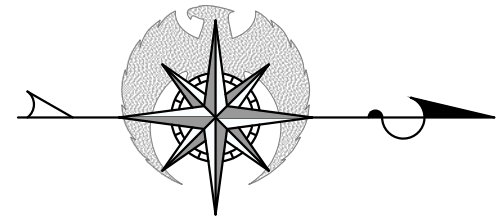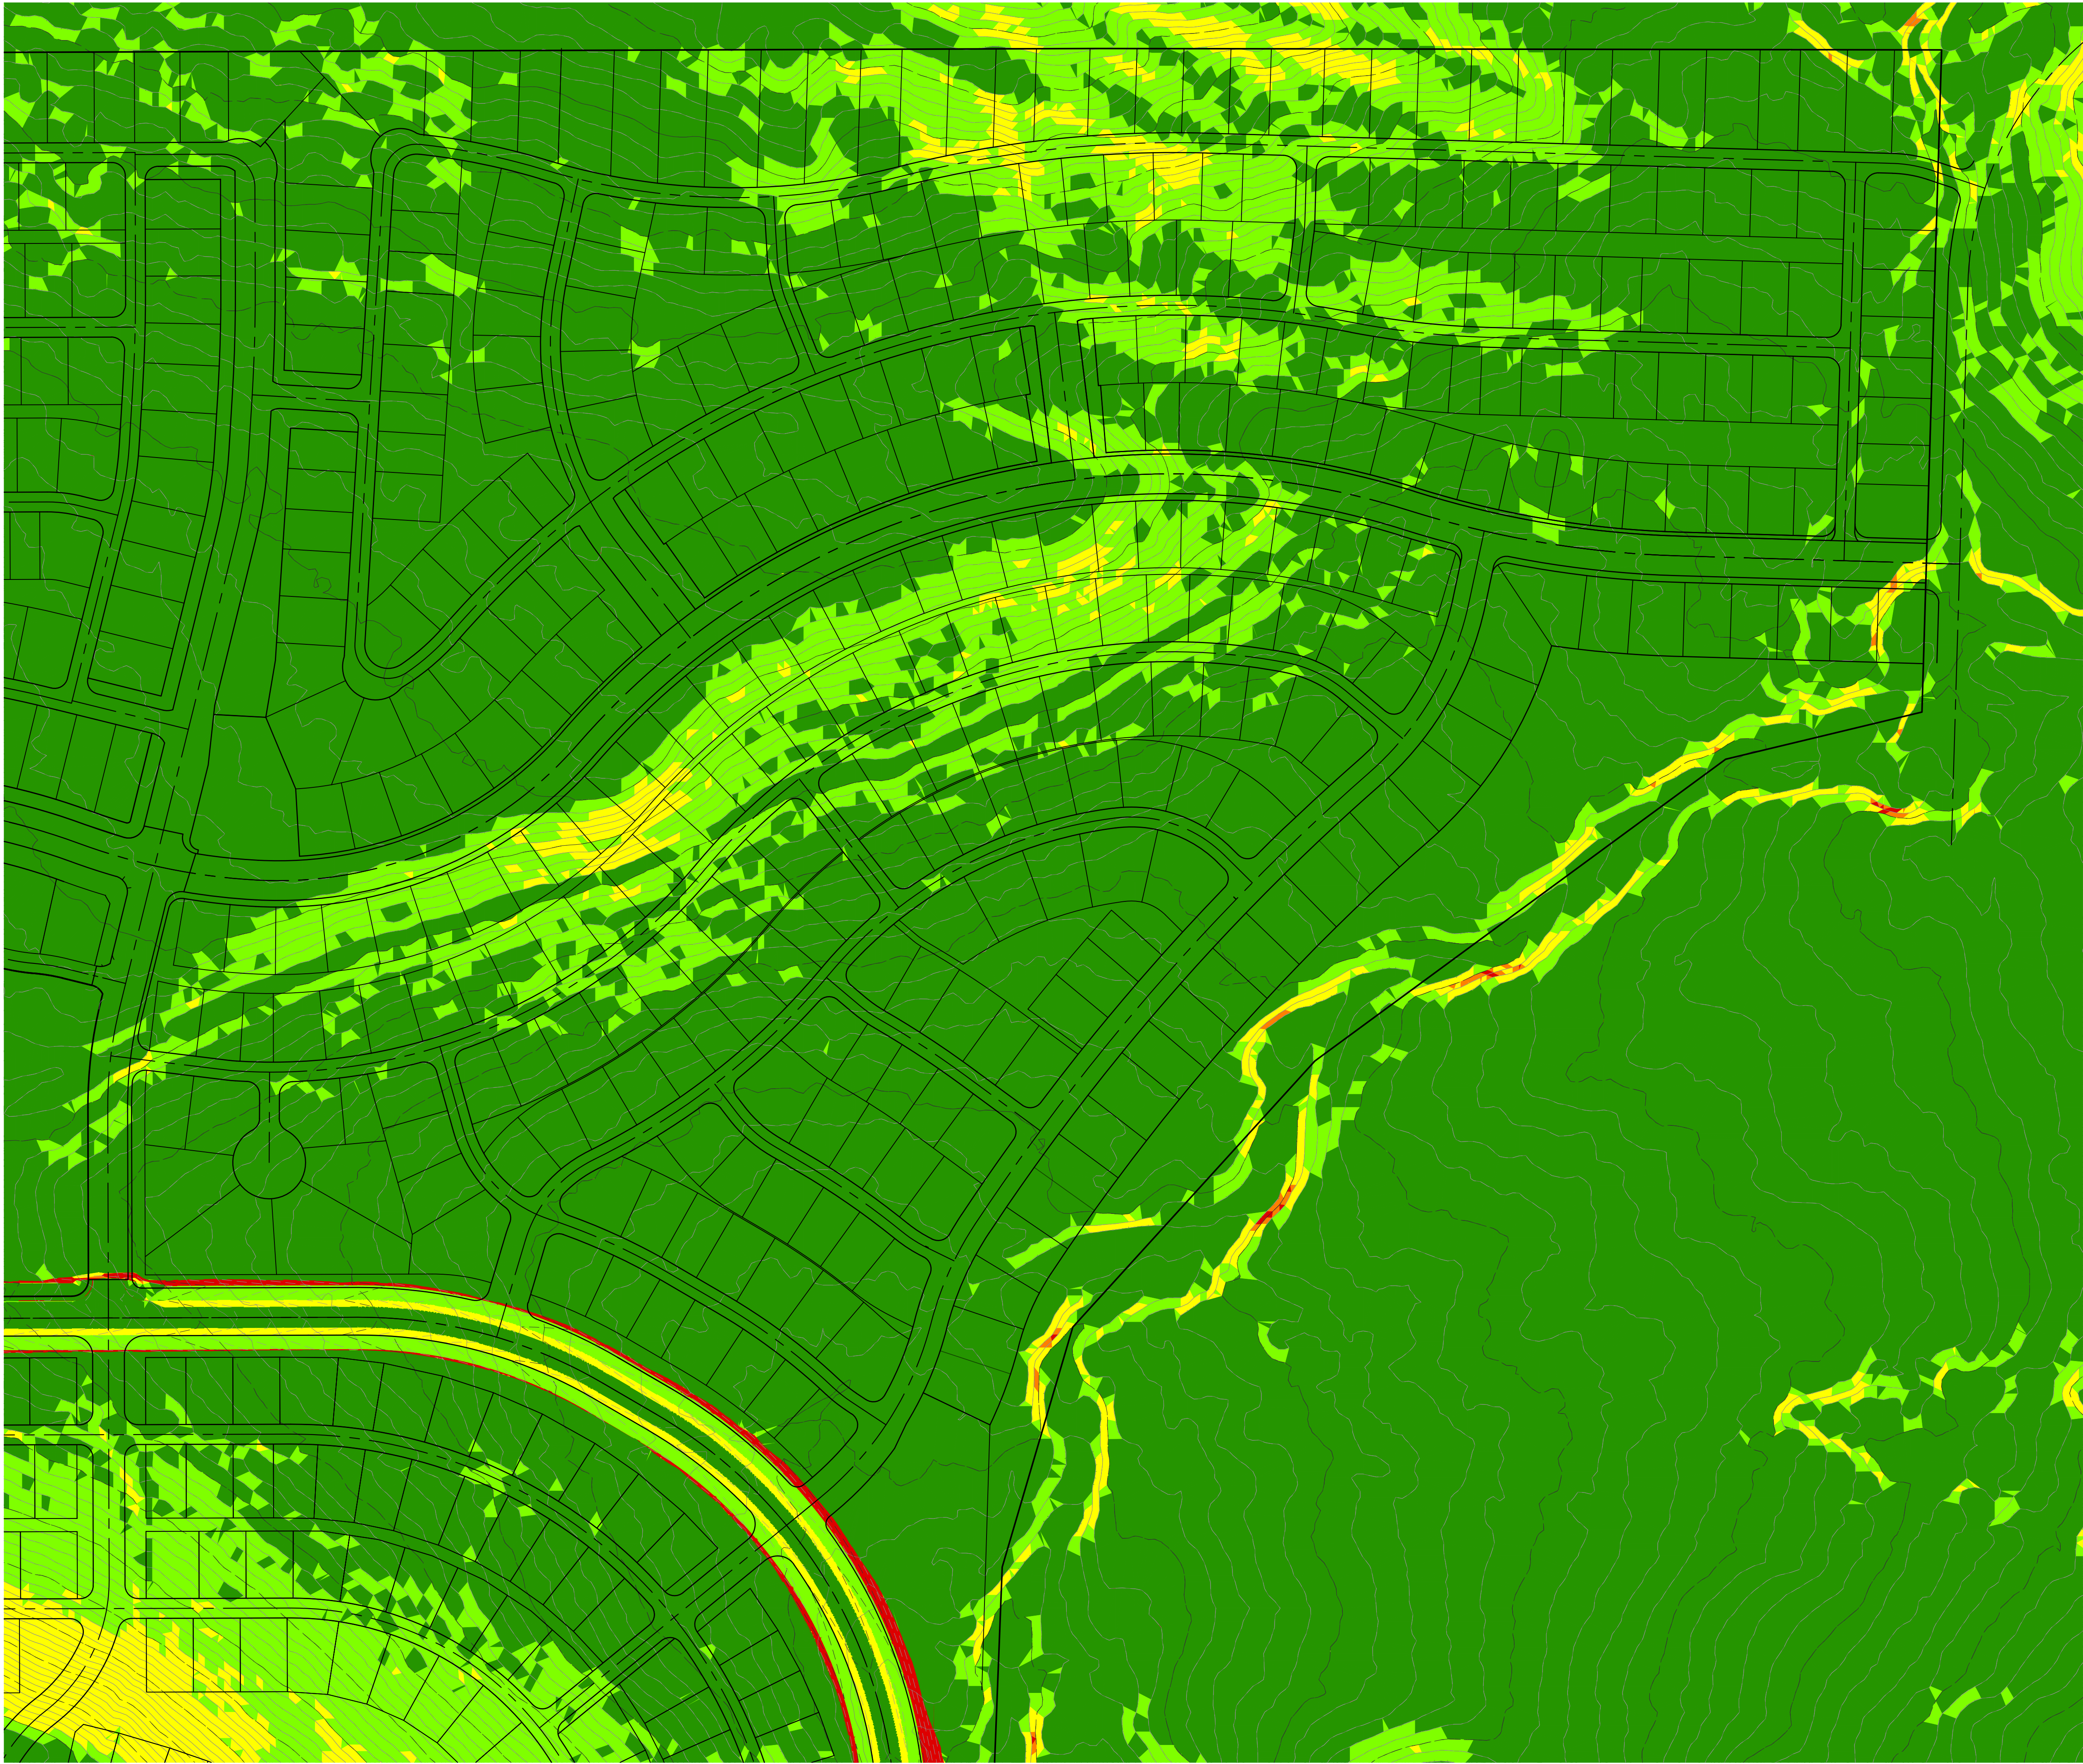

0 120' 240'
SCALE: 1" = 120'

LEGEND:

- LOT LINE
- STREET CENTER LINE
- POD BOUNDARYS
- 3000 --- EXISTING GROUND MAJOR CONTOUR
- 3002 --- EXISTING GROUND MINOR CONTOUR
- AREAS EXCEEDING 30% SLOPE
- 23.01%-30.00% SLOPE
- 16.01%-23.00% SLOPE
- 10.01%-16.00% SLOPE
- 0.00%-10.00% SLOPE

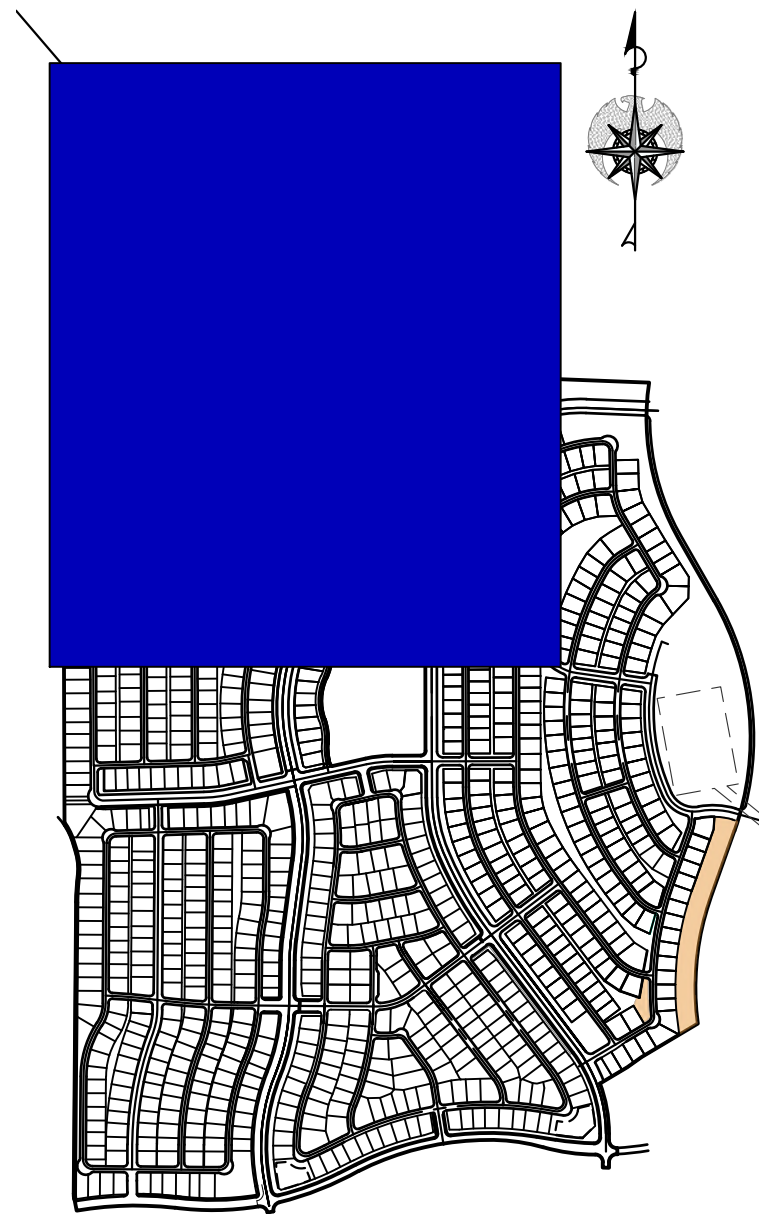

KEY MAP
SCALE: 1"=1,000'

REVISIONS

NO.	DATE	DESCRIPTION

PRELIMINARY
NOT FOR
CONSTRUCTION




FIRELIGHT PA-1
SECTIONS 15 & 14, T 41 S, R 13 W, SLB&M
TOQUERVILLE, UTAH

TOPO IV
MPDO FINAL SITE PLAN

JOB # 25-506-7
DRAWN BY: CDF
CHECKED BY: ARC
DATE: 08/15/2025

29

SHEET: 29 OF: 36

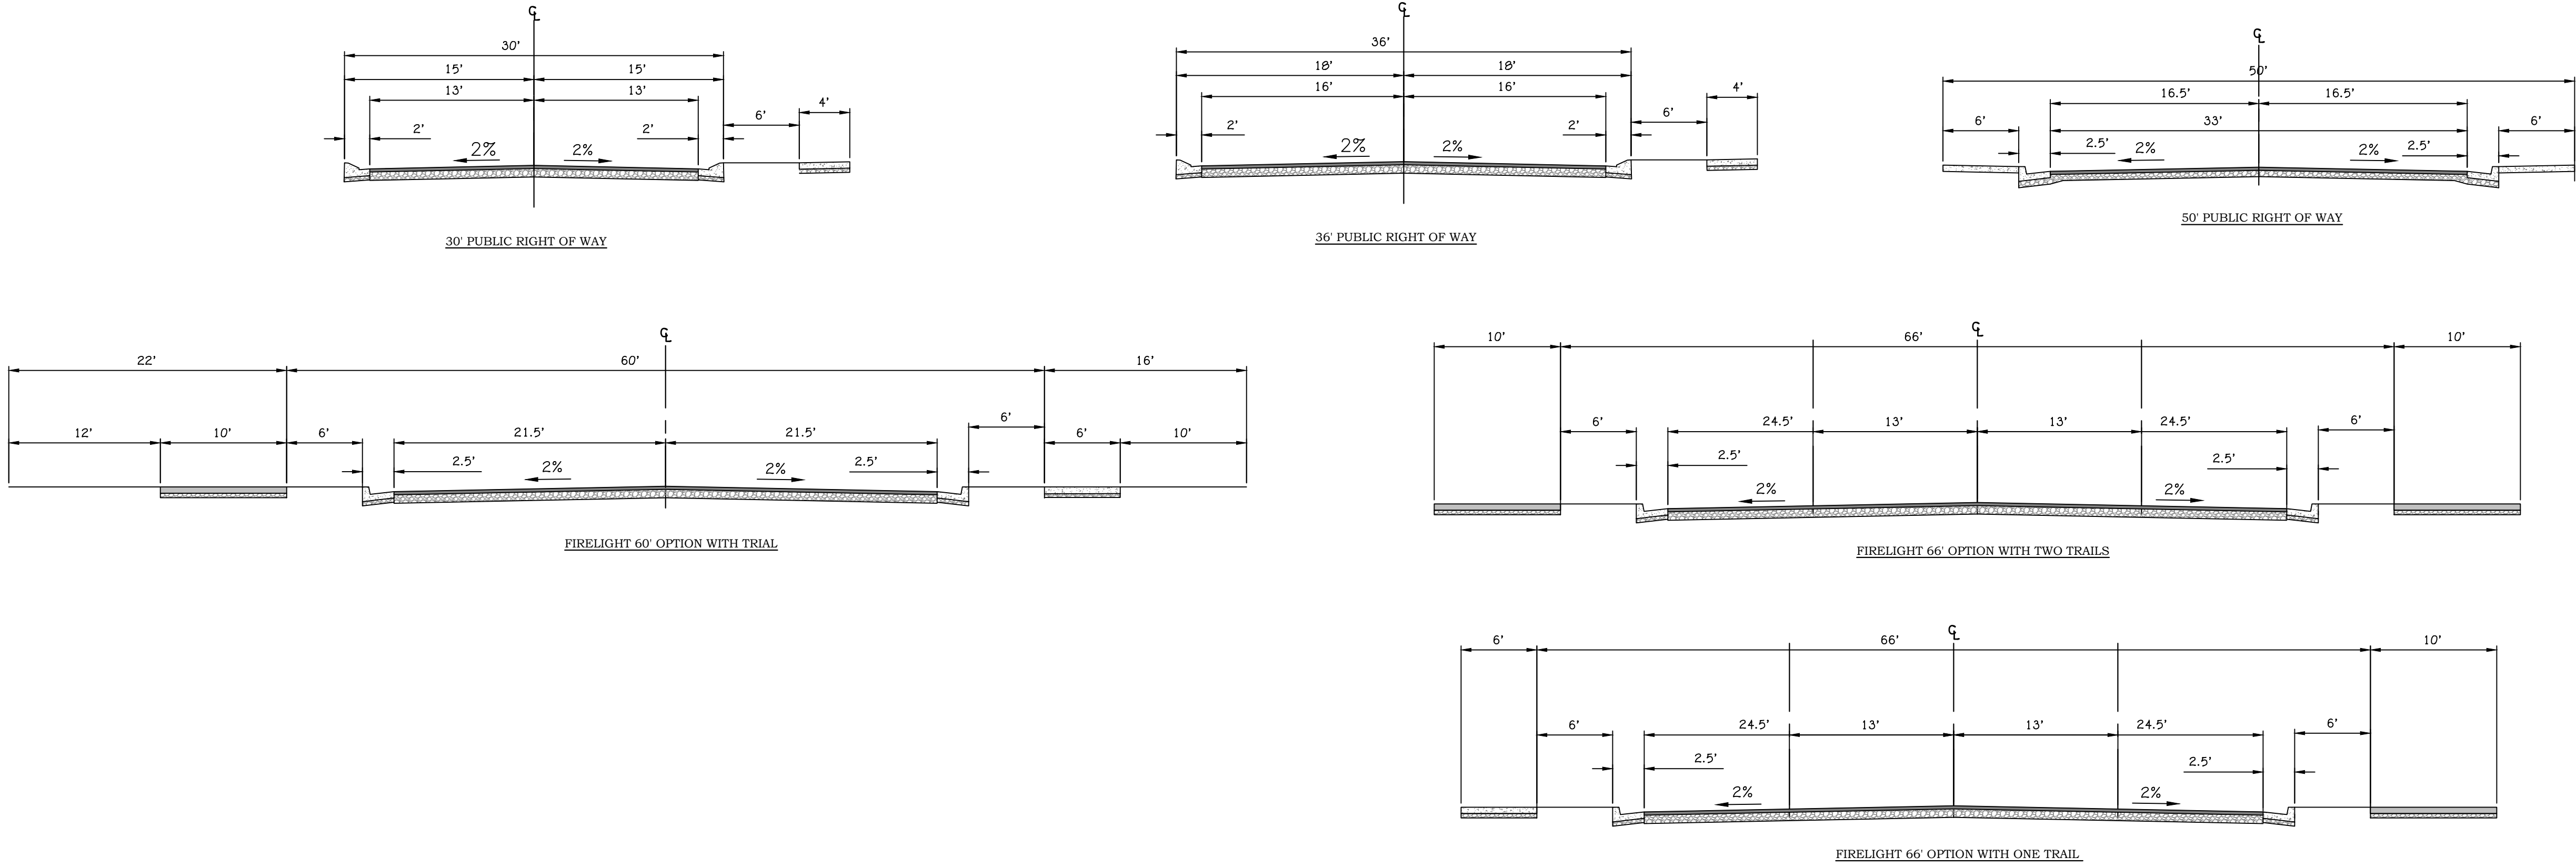

REVISIONS			
NO.	DATE	DESCRIPTION	

PRELIMINARY
NOT FOR
CONSTRUCTION



FIRELIGHT PA-1
SECTIONS 15 & 14, T 41 S, R 13 W, SLB&M
TOQUERVILLE, UTAH
DETAILS
MPDO FINAL SITE PLAN

JOB # 25-506-7
DRAWN BY: CDF
CHECKED BY: ARC
DATE: 08/15/2025


TRAIL DATA						
DESCRIPTION	REQUIRED (LF)	BONUS (LF)	TOTAL (LF) PROVIDED FOR PUBLIC DEDICATION	TOTAL REQUIRED + BONUS (LF)	TOTAL TRAIL PROVIDED	TOTAL TRAIL ALLOTTED TO ALTERNATE PLANNING AREA
PA-1	8704	870	6867	9574	19850	3409 TO CPA-6
PA-2						
PA-3						
PA-4						
PA-5						
PA-6	4904	491	4743	5395	10138	
PA-7						
PA-8						
PA-9						
PA-10						
PA-11	1670	167	1450	1837	3287	
PA-12						
PA-13						
CPA-1						
CPA-2						
CPA-3						
CPA-4						
CPA-5						
CPA-6						3409 FROM PA-1
CPA-7						
CPA-8						
CPA-9						
TOTAL	15278	1528	13060	16806	33275	

OVERALL TRAIL AND SITE DATA		
DESCRIPTION	DATA	
CURRENT ZONING	R1-20 (MPDO)	
DEVELOPMENT TOTAL AREA	1,749	ACRES
TOTAL APPROVED DENSITY	3,497	ERU
TOTAL REQUIRED TRAIL	32,965	LINEAL FEET
TOTAL TRAIL LENGTH REQ'S/ERU	9.427	FT./ERU
ERU 10% BONUS	3,297	LINEAL FEET
TOTAL COMMITTED TRAIL	10,138	LINEAL FEET


TOTAL TRAILS NEEDED FOR FIRELIGHT'S BASE AND BONUS = 36,262 LF

ALL ADDITIONAL TRAILS WILL BE DEDICATED TO THE PUBLIC FOR THE PUBLIC USE PER MPDO AND DEVELOPMENT AGREEMENT.

NOTE: ALL PLANNED TRAILS ARE CONCEPTUAL AND SUBJECT TO CHANGE.

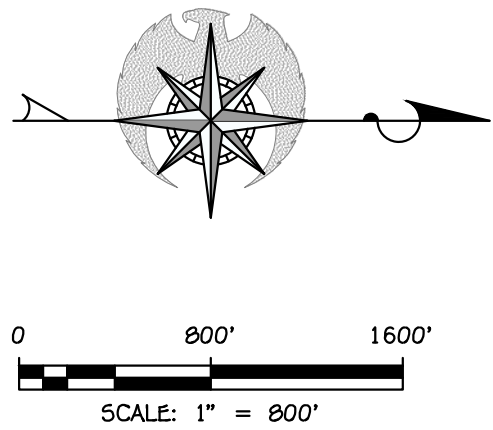

- LEGEND:
- PROPOSED PROPERTY LINES
 - PROJECT BOUNDARY
 - EXISTING EASEMENT
 - COMMITTED 10' MINIMUM PAVED CITY TRAIL
 - UDOT TRAIL
 - PLANNED 10' MINIMUM PAVED CITY TRAIL
 - SURVEY SECTION CORNER MONUMENT
 - PLANNED TRAILHEAD

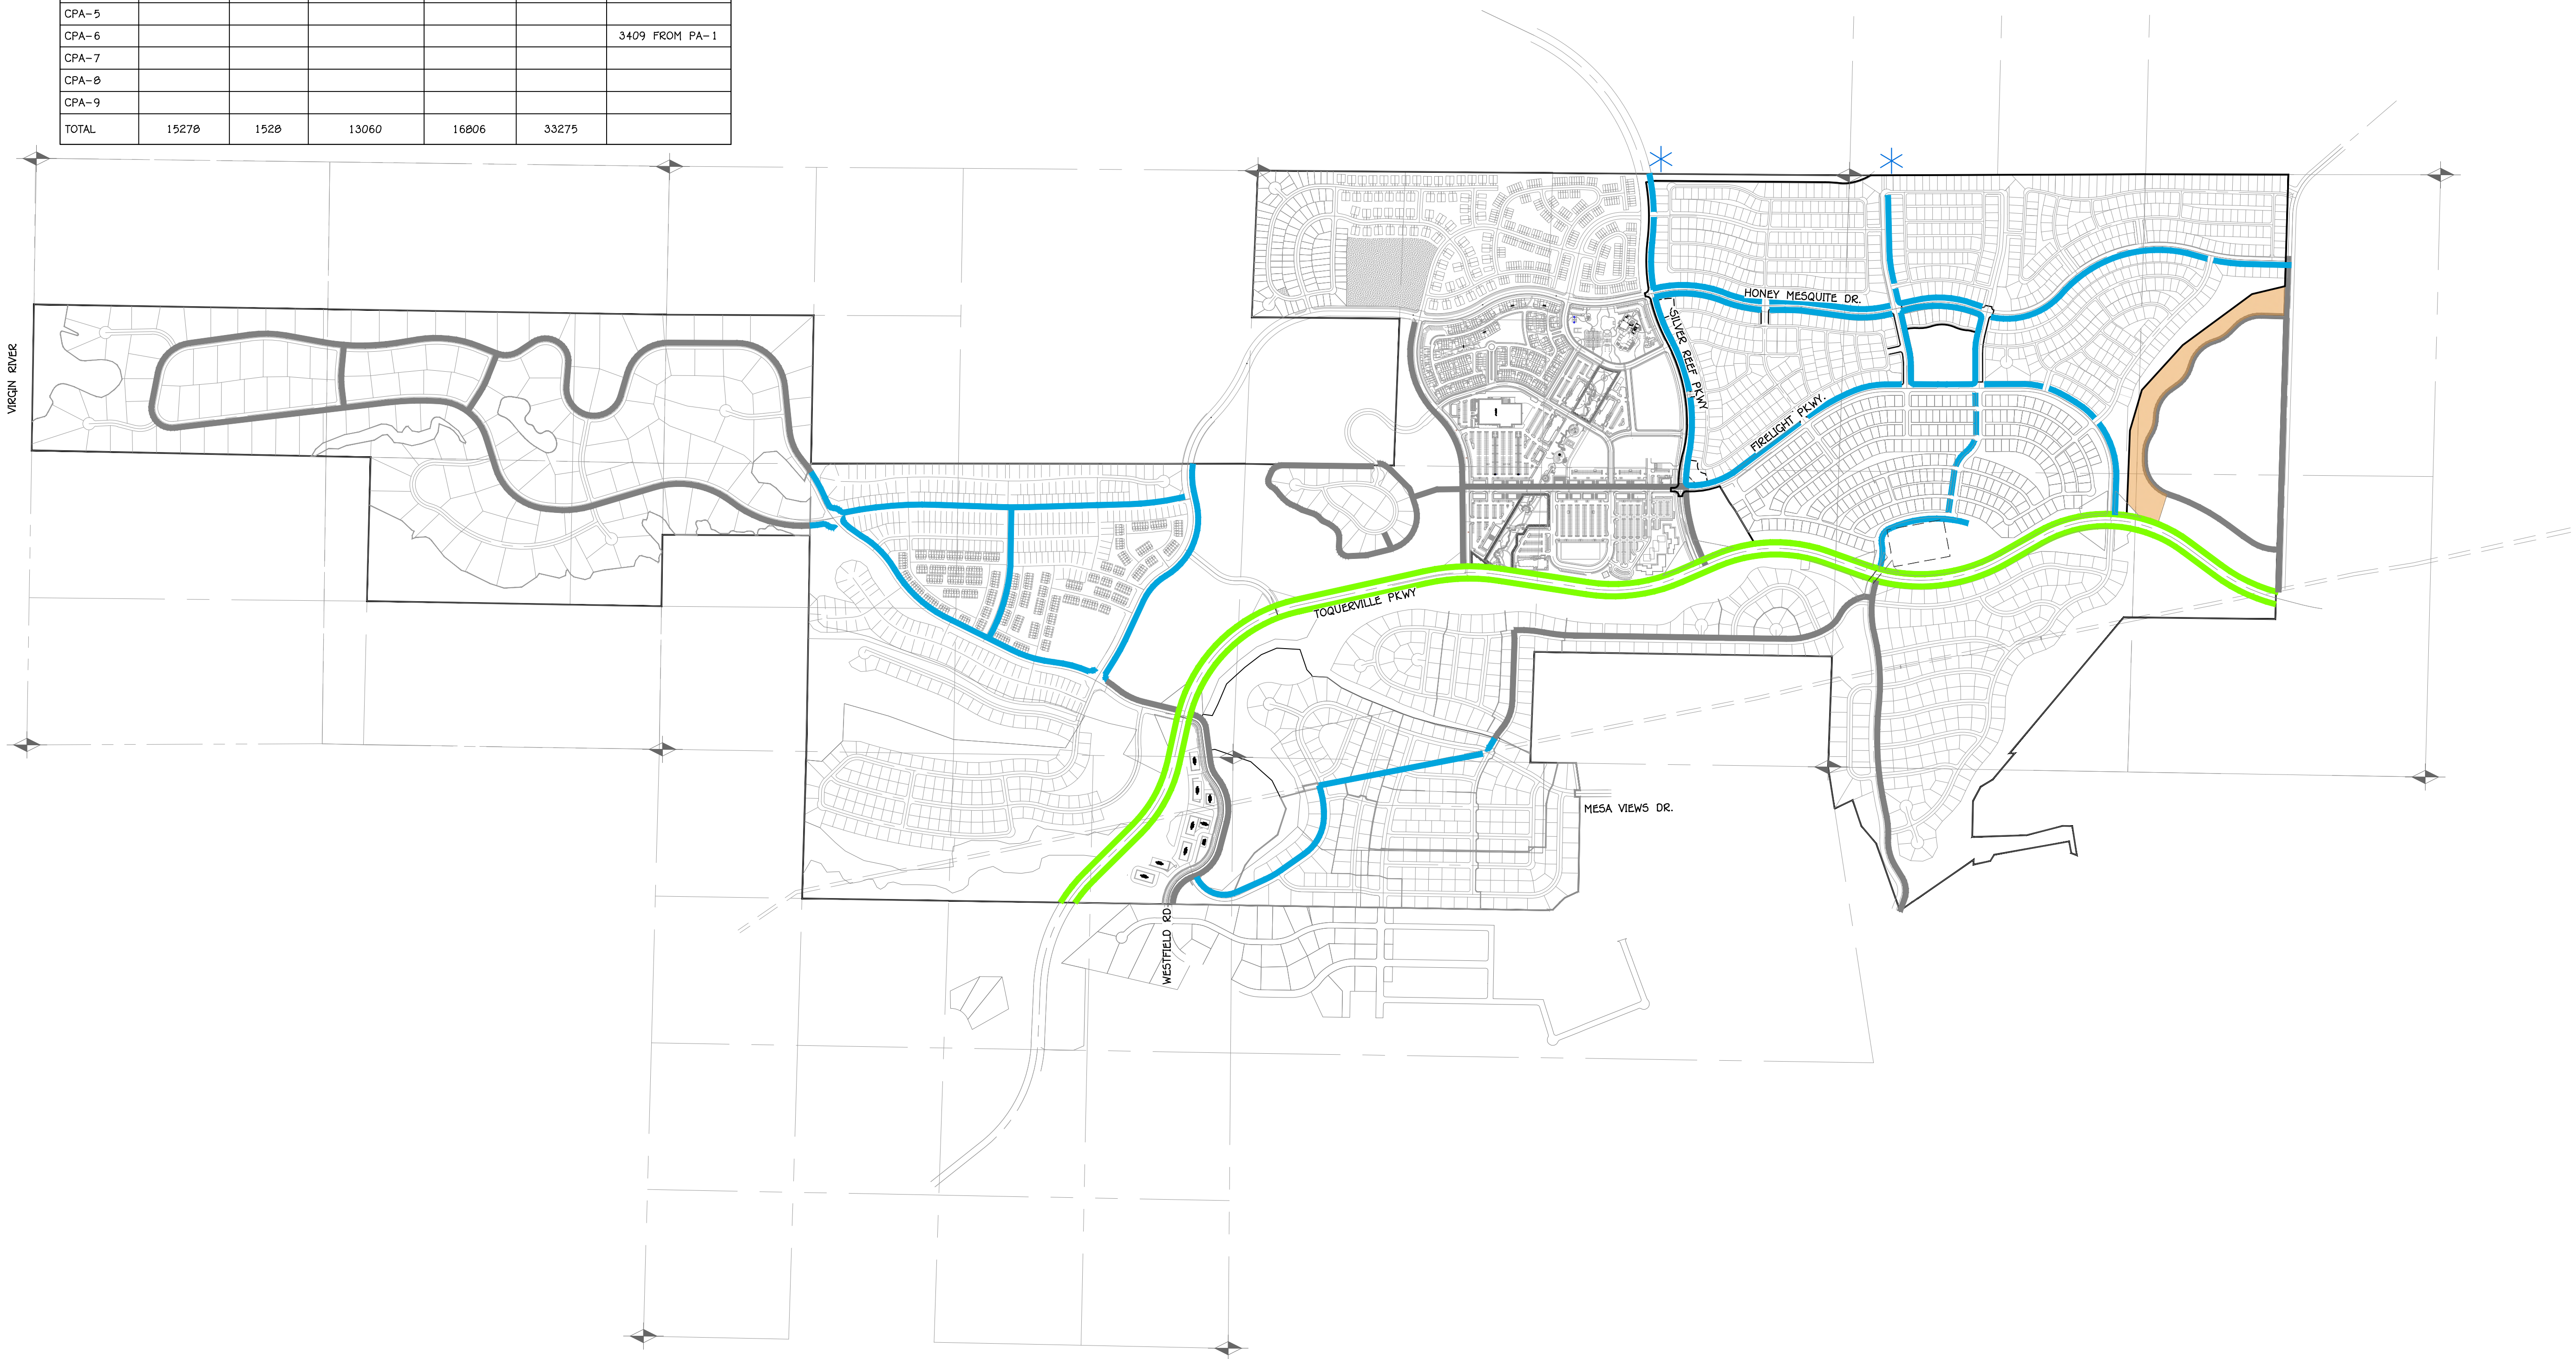

PRELIMINARY
NOT FOR
CONSTRUCTION




FIRELIGHT PA-1
SECTIONS 15 & 14, T 41 S, R 13 W, SLB&M
TOQUERVILLE, UTAH
OVERALL TRAILS MAP
MPDO FINAL SITE PLAN

POD OPEN SPACE DATA				
DESCRIPTION	REQUIRED (AC)	5% BONUS (AC)	TOTAL EXTRA (AC)	TOTAL (AC)
PA-1	28.85	21.61	0.07	50.53
PA-2				
PA-3				
PA-4				
PA-5				
PA-6	12.07	7.94	1.76	21.77
PA-7				
PA-8				
PA-9				
PA-10				
PA-11	6.01	7.71	5.11	18.83
PA-12				
PA-13				
CPA-1				
CPA-2				
CPA-3				
CPA-4				
CPA-5				
CPA-6				
CPA-7				
CPA-8				
CPA-9				
TOTAL	46.93	37.26	6.94	91.13

SITE DATA	
DESCRIPTION	DATA
CURRENT ZONING	R1-20 (MPDO)
DEVELOPMENT TOTAL AREA	1,749 ACRES
TOTAL COMMITTED OPEN SPACE	21.77 ACRES
TOTAL COMMITTED PARK	6.34 ACRES

NOTE: ALL PLANED
OPEN SPACE IS
CONCEPTUAL AND IS
SUBJECT TO CHANGE.

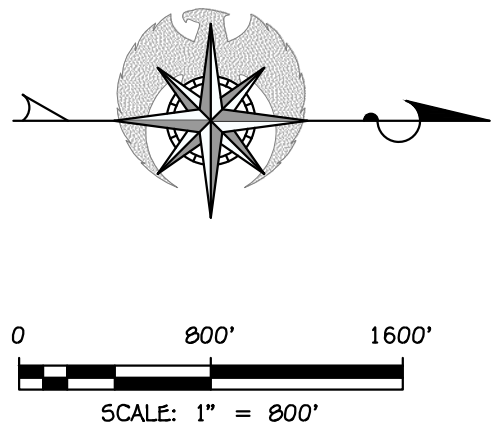

LEGEND:DETAIL

PROPOSED PROPERTY LINES

PROJECT BOUNDARY

EXISTING EASEMENT

10' MINIMUM PAVED CITY TRAIL

COMMITTED OPEN SPACE

PLANNED OPEN SPACE

PLANNED PARK

SURVEY SECTION CORNER MONUMENT

REVISIONS		
NO.	DATE	DESCRIPTION

PRELIMINARY
NOT FOR
CONSTRUCTION

AMERICAN

CONSULTING & ENGINEERING

1173 S. 250 W. #504
ST. GEORGE, UT 84770

FIRELIGHT PA-1

SECTIONS 15 & 14, T 41 S, R 13 W, SLB&M
TOQUERVILLE, UTAH

OVERALL OPEN SPACE MAP

MPDO FINAL SITE PLAN

JOB #25-506-7

DRAWN BY: CDF

CHECKED BY: ARC

DATE: 09/16/2025

36

SHEET: 36

OF: 36