


LOCATED IN THE SOUTHWEST QUARTER OF SECTION 25,
TOWNSHIP 1 SOUTH, RANGE 1 EAST,
SALT LAKE BASE AND MERIDIAN
MILLCREEK CITY, SALT LAKE COUNTY, UTAH

 

PARKING SCHEDULE	
STALL TYPE	AMOUNT
PARALLEL PARKING	1
PARALLEL PARKING	1
PARALLEL PARKING	1
PARALLEL PARKING	1
	4
LEVEL 0 RETAIL	
8' X 10' COMPACT	4
9' X 10' - 90 DEGREE	39
17' X 10' STALL ADJ. VAN - LEFT ACCESS	44
LEVEL 1 PARKING & CONDOS	
PARALLEL PARKING	2
9' X 10' - 90 DEGREE	55
9' X 10' - STALL ADJ. 100' RIGHT ACCESS	2
9' X 10' - STALL ADJ. NO ACCESS	1
60	60
LEVEL 2 PARKING & CONDOS	
PARALLEL PARKING	1
9' X 10' - 90 DEGREE	49
50	50
LEVEL 3 PARKING	
10' X 10' COMPACT	1
9' X 10' - 90 DEGREE	50
50	50
LEVEL 4 PARKING	
9' X 10' - 90 DEGREE	13
13	13
TOTAL	221

[illegible]

C
MILLCREEK COMMON
3210 SOUTH HIGHLAND DRIVE
MILLCREEK, UTAH 84106



PROJECT NUMBER
565.2501

DWN BY Author	CHKD BY Checker
------------------	--------------------

A SCHEMATIC DESIGN

ARCHITECTURAL SITE
PLAN

DRAWING NUMBER

AS101

This drawing is an authorized professional drawing of Beecher Walker & Associates, LLC, and shall not be used, in whole or in part, for any other project without the written permission of an authorized representative of Beecher Walker & Associates, LLC. The user of this drawing shall be responsible for any and all errors and omissions.

D


C

B

A

PRINTED AT: 8/9/2025 3:30:29 PM

Autodesk Docs: \\Millcreek Common\\MILLCREEK COMMON V26.rvt

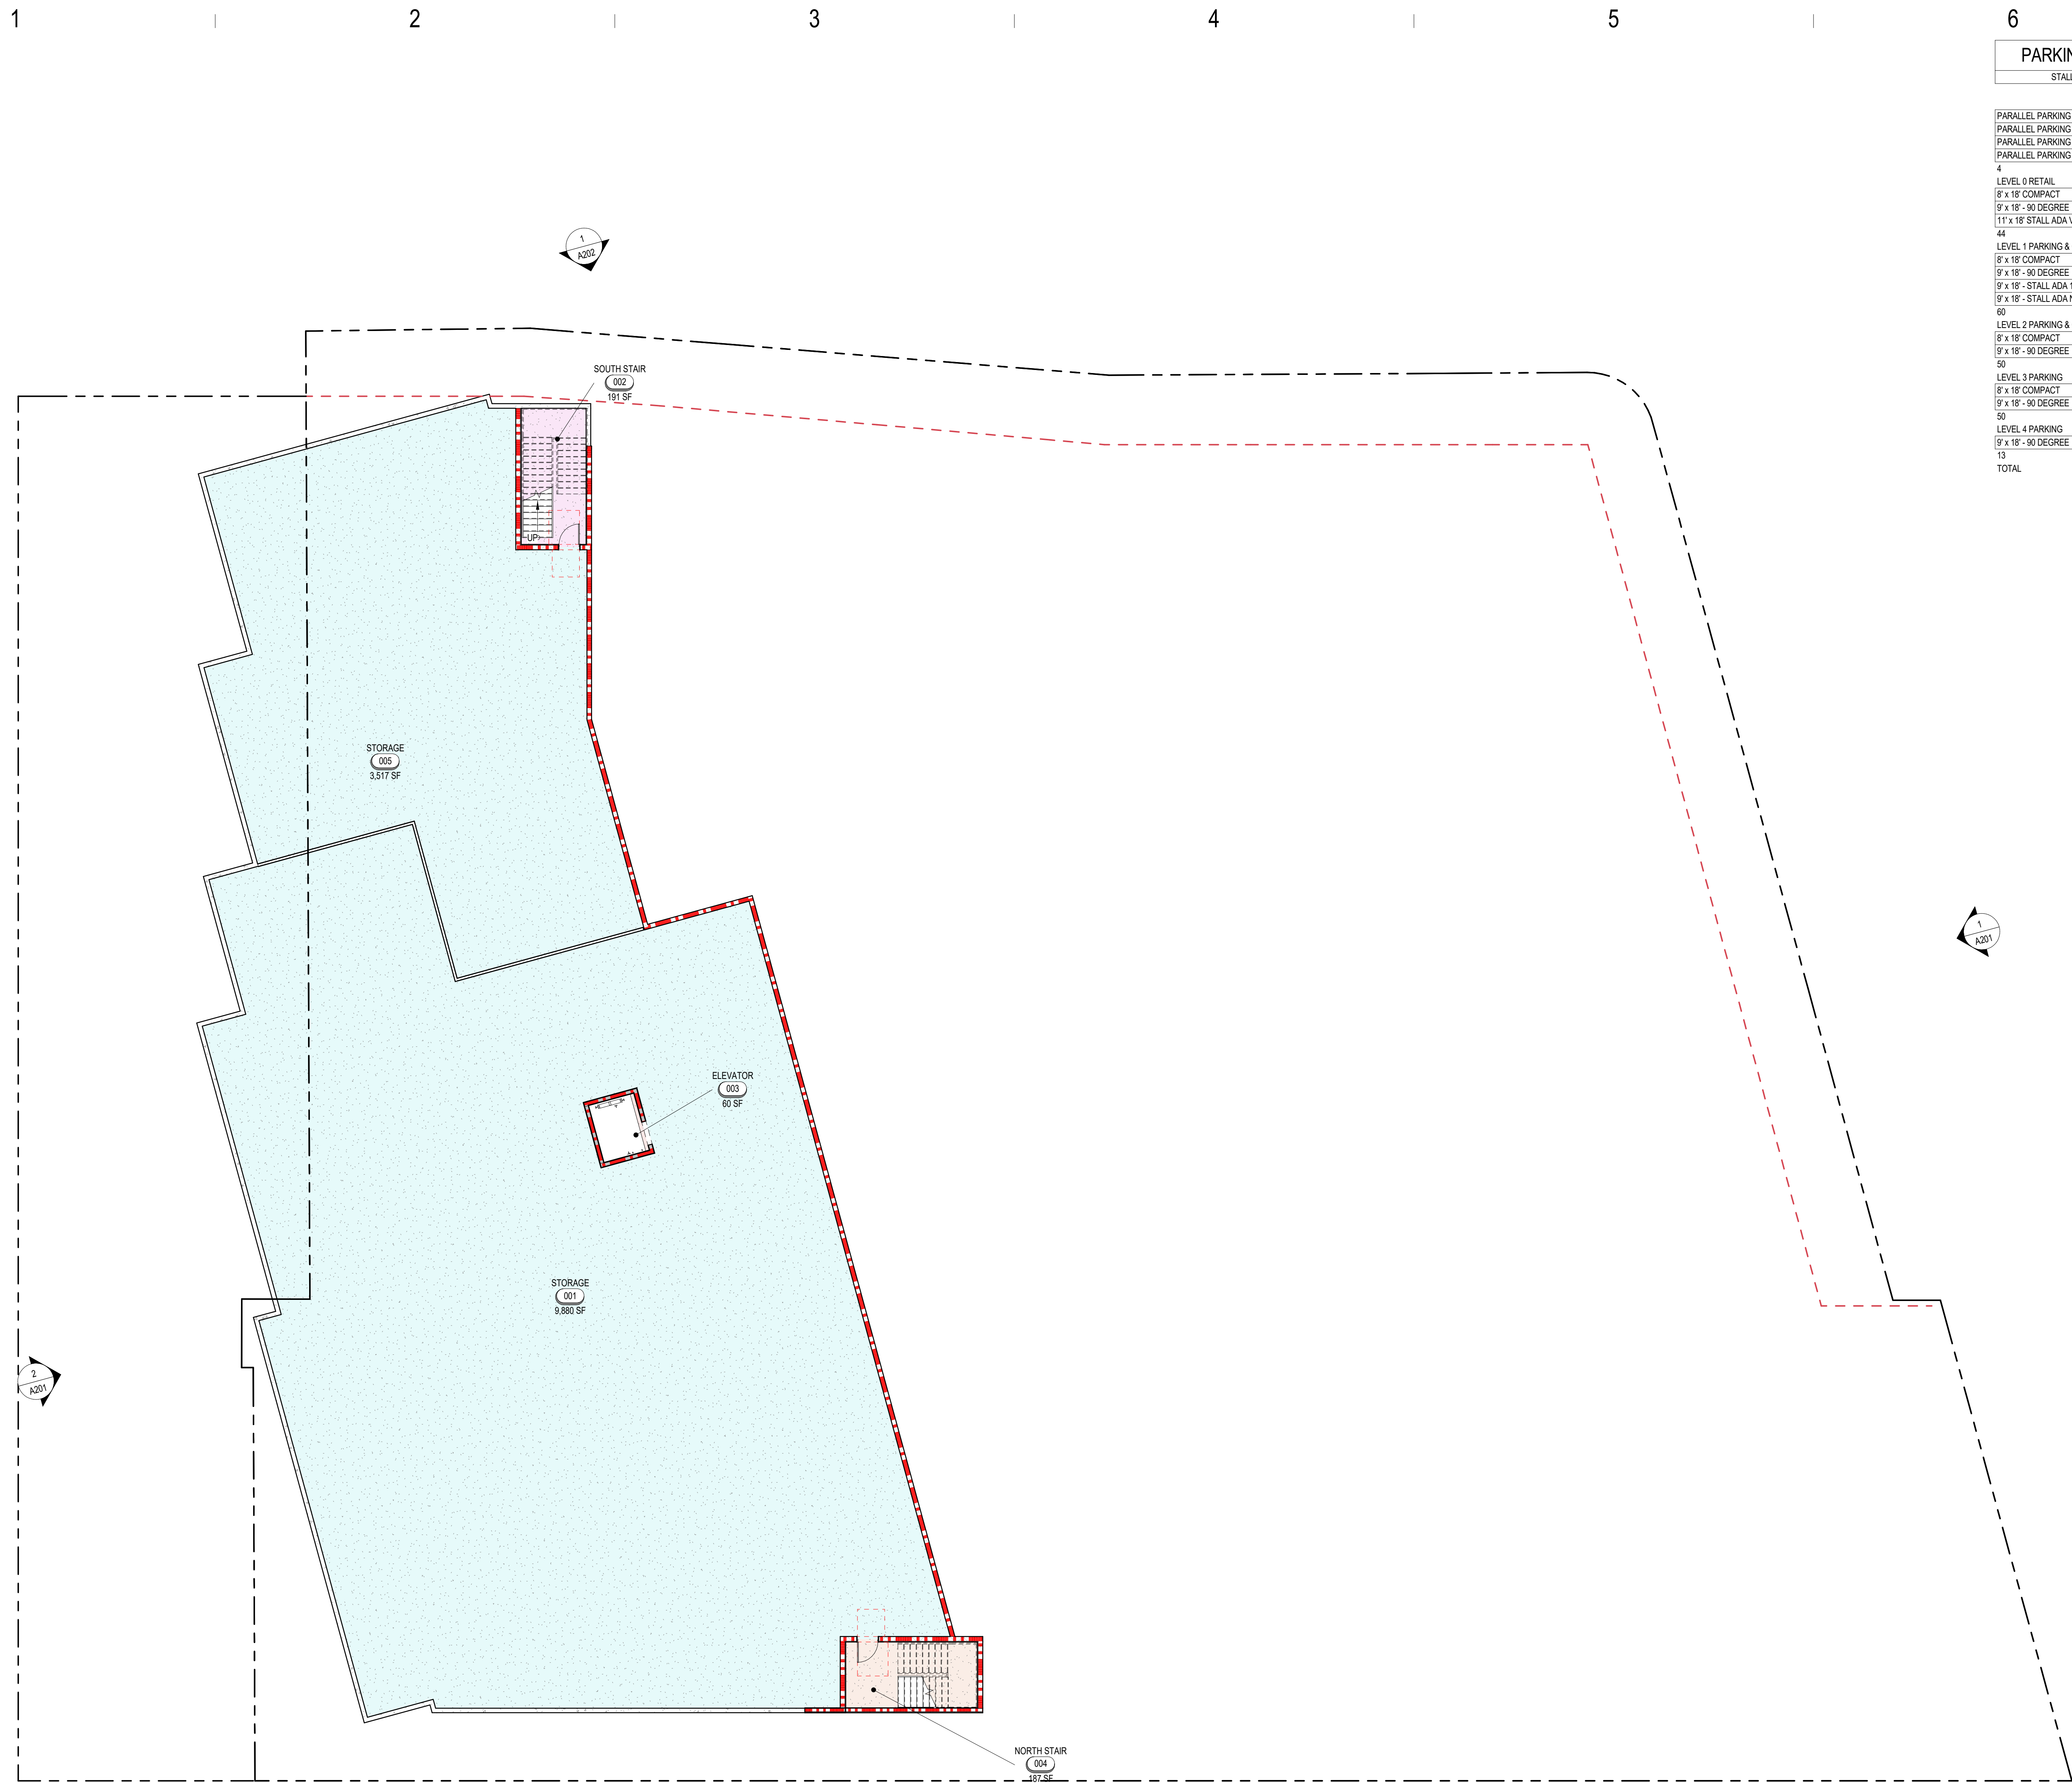

PARKING SCHEDULE

STALL TYPE	AMOUNT
PARALLEL PARKING	1
PARALLEL PARKING	1
PARALLEL PARKING	1
PARALLEL PARKING	1
4	4
LEVEL 0 RETAIL	4
9' x 18' COMPACT	4
9' x 18' - 90 DEGREE	39
11' x 18' STALL ADA VAN - LEFT ACCESS	1
44	44
LEVEL 1 PARKING & CONDOS	2
9' x 18' COMPACT	2
9' x 18' - 90 DEGREE	55
9' x 18' - STALL ADA 108" RIGHT ACCESS	2
9' x 18' - STALL ADA NO ACCESS	1
60	60
LEVEL 2 PARKING & CONDOS	1
9' x 18' COMPACT	49
9' x 18' - 90 DEGREE	50
LEVEL 3 PARKING	1
9' x 18' COMPACT	50
9' x 18' - 90 DEGREE	49
LEVEL 4 PARKING	50
9' x 18' - 90 DEGREE	13
13	13
TOTAL	221

BOH SCHEDULE

NAME	AREA
LEVEL 00 STORAGE	
STORAGE	9,880 SF
STORAGE	9,880 SF
LEVEL 1 PARKING & CONDOS	
BOH	216 SF
LAUNDRY	562 SF
BREAKROOM	144 SF
AHU	39 SF
AHU	981 SF
LEVEL 2 PARKING & CONDOS	
HOUSE KEEPING	388 SF
COMPUTER	117 SF
ELEC.	18 SF
533 SF	
LEVEL 3 PARKING	
HOUSE KEEPING	388 SF
COMPUTER	117 SF
ELEC.	18 SF
533 SF	
LEVEL 4 PARKING	
COMPUTER	117 SF
ELEC.	18 SF
135 SF	
LEVEL 5	
COMPUTER	117 SF
ELEC.	18 SF
135 SF	
TOTAL	12,196 SF

RETAIL SCHEDULE

NAME	AREA
LEVEL 0 RETAIL	3,133 SF
RETAIL	3,491 SF
RETAIL	1,680 SF
RETAIL	1,680 SF
RETAIL	2,458 SF
TOTAL	12,428 SF

CONDO SCHEDULE

NAME	AREA
LEVEL 1 PARKING & CONDOS	
CONDO B	3,687 SF
CONDO C	1,769 SF
CONDO D	1,410 SF
6,865 SF	
LEVEL 2 PARKING & CONDOS	
CONDO #6	1,481 SF
CONDO #7	1,842 SF
CONDO #8	1,769 SF
CONDO #9	1,844 SF
CONDO #10	1,410 SF
8,346 SF	
LEVEL 3 CONDOS	
CONDO #11	1,481 SF
CONDO #12	1,842 SF
CONDO #13	1,769 SF
CONDO #14	1,844 SF
CONDO #15	1,410 SF
8,346 SF	
LEVEL 4 CONDOS	
CONDO #16	1,481 SF
CONDO #17	1,842 SF
CONDO #18	1,769 SF
CONDO #19	1,844 SF
CONDO #20	1,410 SF
8,346 SF	
LEVEL 5 CONDOS	
CONDO #21	1,481 SF
CONDO #22	1,842 SF
CONDO #23	1,769 SF
CONDO #24	1,844 SF
CONDO #25	1,410 SF
8,346 SF	
TOTAL	40,250 SF

HOTEL SCHEDULE

NAME	QTY	AREA
LEVEL 1 PARKING & CONDOS		
DBL QUEEN	4	1,492 SF
DBL QUEEN ADA	1	482 SF
DBL QUEEN MOD	1	482 SF
KING	6	1,907 SF
KING C.	3	953 SF
20		4,343 SF
LEVEL 2 PARKING & CONDOS		
DBL QUEEN	8	2,988 SF
DBL QUEEN ADA	2	2,477 SF
DBL QUEEN MOD	1	482 SF
KING	6	1,907 SF
KING C.	3	953 SF
20		8,787 SF
LEVEL 3 PARKING		
DBL QUEEN	7	2,596 SF
DBL QUEEN ADA	3	2,849 SF
DBL QUEEN MOD	1	482 SF
KING	6	1,907 SF
KING C.	3	953 SF
20		8,787 SF
LEVEL 4 PARKING		
DBL QUEEN	8	2,988 SF
DBL QUEEN ADA	2	2,477 SF
DBL QUEEN MOD	1	482 SF
KING	6	1,907 SF
KING C.	3	953 SF
20		8,787 SF
LEVEL 5		
DBL QUEEN	8	2,988 SF
DBL QUEEN ADA	2	2,477 SF
DBL QUEEN MOD	1	482 SF
KING	22	6,666 SF
KING C.	3	953 SF
KING MOD	1	506 SF
NORTH STAIR	1	188 SF
38		14,383 SF
TOTAL: 110		45,087 SF

MILLCREEK COMMON
3210 SOUTH HIGHLAND DRIVE
MILLCREEK, UTAH 84106

beecherwalker
Architecture/Interiors
o. 801.438.9500 3115 EAST LON LANE #200
f. 801.438.9501 HOLLADAY, UTAH 84121

PROJECT NUMBER
565.2501
DWN BY
Author
CHKD BY
Checker
SCHEMATIC DESIGN

LEVEL 00 FLOOR PLAN

DRAWING NUMBER

A099

1
A099
LEVEL -1 STORAGE FLOOR PLAN
3/32" = 1'-0"

2
A202

This drawing is an authorized professional seal of the State of Utah. It is not to be used for any other project without the written permission of the architect or engineer who prepared it. The drawing is the property of the architect or engineer who prepared it. It is not to be reproduced, stored in a retrieval system, or transmitted in any form or by any means, electronic, mechanical, photocopying, recording, or by any information storage and retrieval system, without the prior written permission of the architect or engineer who prepared it.

Autodesk Docs: Millcreek Common/MILLCREEK COMMON V26.rvt

PRINTED AT: 8/9/2025 3:30:32 PM



PARKING SCHEDULE

STALL TYPE	AMOUNT
PARALLEL PARKING	1
PARALLEL PARKING	1
PARALLEL PARKING	1
PARALLEL PARKING	1
LEVEL 0 RETAIL	4
9' x 18' COMPACT	4
9' x 18' - 90 DEGREE	39
11' x 18' STALL ADA VAN - LEFT ACCESS	1
44	44
LEVEL 1 PARKING & CONDOS	2
9' x 18' COMPACT	55
9' x 18' - 90 DEGREE	2
9' x 18' - STALL ADA 108" RIGHT ACCESS	1
9' x 18' - STALL ADA NO ACCESS	1
LEVEL 2 PARKING & CONDOS	60
9' x 18' COMPACT	1
9' x 18' - 90 DEGREE	49
LEVEL 3 PARKING	50
9' x 18' COMPACT	1
9' x 18' - 90 DEGREE	49
LEVEL 4 PARKING	50
9' x 18' - 90 DEGREE	13
13	13
TOTAL	221

BOH SCHEDULE

NAME	AREA
LEVEL 00 STORAGE	
STORAGE	9,880 SF
STORAGE	9,880 SF
LEVEL 1 PARKING & CONDOS	
BOH	216 SF
LAUNDRY	562 SF
BREAKROOM	144 SF
AHU	39 SF
AHU	981 SF
LEVEL 2 PARKING & CONDOS	
HOUSE KEEPING	388 SF
COMPUTER	117 SF
ELEC.	18 SF
533 SF	
LEVEL 3 PARKING	
HOUSE KEEPING	388 SF
COMPUTER	117 SF
ELEC.	18 SF
533 SF	
LEVEL 4 PARKING	
COMPUTER	117 SF
ELEC.	18 SF
135 SF	
TOTAL	12,196 SF

RETAIL SCHEDULE

NAME	AREA
LEVEL 0 RETAIL	
RETAIL	3,133 SF
RETAIL	3,491 SF
RETAIL	1,680 SF
RETAIL	1,666 SF
RETAIL	2,458 SF
TOTAL	12,428 SF

CONDO SCHEDULE

NAME	AREA
LEVEL 1 PARKING & CONDOS	
CONDO B	3,687 SF
CONDO C	1,769 SF
CONDO D	1,410 SF
6,865 SF	
LEVEL 2 PARKING & CONDOS	
CONDO #6	1,481 SF
CONDO #7	1,842 SF
CONDO #8	1,769 SF
CONDO #9	1,844 SF
CONDO #10	1,410 SF
8,346 SF	
LEVEL 3 CONDOS	
CONDO #11	1,481 SF
CONDO #12	1,842 SF
CONDO #13	1,769 SF
CONDO #14	1,844 SF
CONDO #15	1,410 SF
8,346 SF	
LEVEL 4 CONDOS	
CONDO #16	1,481 SF
CONDO #17	1,842 SF
CONDO #18	1,769 SF
CONDO #19	1,844 SF
CONDO #20	1,410 SF
8,346 SF	
LEVEL 5 CONDOS	
CONDO #21	1,481 SF
CONDO #22	1,842 SF
CONDO #23	1,769 SF
CONDO #24	1,844 SF
CONDO #25	1,410 SF
8,346 SF	
TOTAL	40,250 SF

HOTEL SCHEDULE

NAME	QTY	AREA
LEVEL 1 PARKING & CONDOS		
DBL QUEEN	4	1,492 SF
DBL QUEEN ADA	1	482 SF
DBL QUEEN MOD	1	482 SF
KING	6	1,907 SF
KING C.	3	953 SF
20		4,343 SF
LEVEL 2 PARKING & CONDOS		
DBL QUEEN	8	2,968 SF
DBL QUEEN ADA	2	2,477 SF
DBL QUEEN MOD	1	482 SF
KING	6	1,907 SF
KING C.	3	953 SF
20		8,787 SF
LEVEL 3 PARKING		
DBL QUEEN	7	2,596 SF
DBL QUEEN ADA	3	2,849 SF
DBL QUEEN MOD	1	482 SF
KING	6	1,907 SF
KING C.	3	953 SF
20		8,787 SF
LEVEL 4 PARKING		
DBL QUEEN	8	2,968 SF
DBL QUEEN ADA	2	2,477 SF
DBL QUEEN MOD	1	482 SF
KING	22	8,696 SF
KING C.	3	953 SF
KING MOD	1	505 SF
NORTH STAIR	1	188 SF
36		14,303 SF
TOTAL 110		45,087 SF

MILLCREEK COMMON
3210 SOUTH HIGHLAND DRIVE
MILLCREEK, UTAH 84106

beecherwalker
Architecture/Interiors
3115 EAST LON LANE #200
HOLLADAY, UTAH 84121
p. 801.438.9500
f. 801.438.9501
BEECHERWALKER.COM

PROJECT NUMBER
565.2501
DWN BY
Author
CHKD BY
Checker
SCHEMATIC DESIGN

LEVEL 0 FLOOR PLAN

DRAWING NUMBER
A100

This drawing is an architectural representation of a proposed project. It is not intended to be used for construction or other purposes without the written consent of the architect. The architect assumes no responsibility for the accuracy or completeness of the information provided in this drawing.

Autodesk Docs: Millcreek Common/MILLCREEK COMMON V26.rvt
PRINTED AT: 8/9/2025 3:30:55 PM



PARKING SCHEDULE

STALL TYPE	AMOUNT
PARALLEL PARKING	1
PARALLEL PARKING	1
PARALLEL PARKING	1
PARALLEL PARKING	1
4	4
LEVEL 0 RETAIL	4
9'x18' COMPACT	4
9'x18' - 90 DEGREE	39
11'x18' STALL ADA VAN - LEFT ACCESS	1
44	44
LEVEL 1 PARKING & CONDOS	2
9'x18' COMPACT	55
9'x18' - 90 DEGREE	2
9'x18' - STALL ADA 108" RIGHT ACCESS	1
LEVEL 2 PARKING & CONDOS	60
9'x18' COMPACT	49
9'x18' - 90 DEGREE	50
LEVEL 3 PARKING	1
9'x18' COMPACT	49
9'x18' - 90 DEGREE	50
LEVEL 4 PARKING	13
9'x18' - 90 DEGREE	13
TOTAL	221

BOH SCHEDULE

NAME	AREA
LEVEL 00 STORAGE	
STORAGE	9,880 SF
STORAGE	9,880 SF
LEVEL 1 PARKING & CONDOS	
BOH	216 SF
LAUNDRY	562 SF
BREAKROOM	144 SF
AHU	38 SF
AHU	981 SF
LEVEL 2 PARKING & CONDOS	
HOUSE KEEPING	388 SF
COMPUTER	117 SF
ELEC.	18 SF
533 SF	
LEVEL 3 PARKING	
HOUSE KEEPING	388 SF
COMPUTER	117 SF
ELEC.	18 SF
533 SF	
LEVEL 4 PARKING	
COMPUTER	117 SF
ELEC.	18 SF
135 SF	
TOTAL	12,196 SF

RETAIL SCHEDULE

NAME	AREA
LEVEL 0 RETAIL	
RETAIL	3,133 SF
RETAIL	3,491 SF
RETAIL	1,680 SF
RETAIL	1,680 SF
RETAIL	2,458 SF
TOTAL	12,428 SF

CONDO SCHEDULE

NAME	AREA
LEVEL 1 PARKING & CONDOS	
CONDO B	3,687 SF
CONDO C	1,769 SF
CONDO D	1,410 SF
6,865 SF	
LEVEL 2 PARKING & CONDOS	
CONDO #61	1,481 SF
CONDO #7	1,842 SF
CONDO #8	1,769 SF
CONDO #9	1,844 SF
CONDO #10	1,410 SF
8,346 SF	
LEVEL 3 CONDOS	
CONDO #11	1,481 SF
CONDO #12	1,842 SF
CONDO #13	1,769 SF
CONDO #14	1,844 SF
CONDO #15	1,410 SF
8,346 SF	
LEVEL 4 CONDOS	
CONDO #16	1,481 SF
CONDO #17	1,842 SF
CONDO #18	1,769 SF
CONDO #19	1,844 SF
CONDO #20	1,410 SF
8,346 SF	
LEVEL 5 CONDOS	
CONDO #21	1,481 SF
CONDO #22	1,842 SF
CONDO #23	1,769 SF
CONDO #24	1,844 SF
CONDO #25	1,410 SF
8,346 SF	
TOTAL	40,250 SF

HOTEL SCHEDULE

NAME	QTY	AREA
LEVEL 1 PARKING & CONDOS		
DBL QUEEN	4	1,492 SF
DBL QUEEN ADA	1	462 SF
DBL QUEEN MOD	1	462 SF
KING	6	1,907 SF
KING C.	3	953 SF
12		4,343 SF
LEVEL 2 PARKING & CONDOS		
DBL QUEEN	8	2,968 SF
DBL QUEEN ADA	2	2,477 SF
DBL QUEEN MOD	1	462 SF
KING	6	1,907 SF
KING C.	3	953 SF
20		8,787 SF
LEVEL 3 PARKING		
DBL QUEEN	7	2,595 SF
DBL QUEEN ADA	3	2,949 SF
DBL QUEEN MOD	1	462 SF
KING	6	1,907 SF
KING C.	3	953 SF
20		8,787 SF
LEVEL 4 PARKING		
DBL QUEEN	8	2,968 SF
DBL QUEEN ADA	2	2,477 SF
DBL QUEEN MOD	1	462 SF
KING	6	1,907 SF
KING C.	1	318 SF
KING C.	2	635 SF
20		8,787 SF
LEVEL 5		
DBL QUEEN	8	2,968 SF
DBL QUEEN ADA	2	2,477 SF
DBL QUEEN MOD	1	462 SF
KING	22	6,666 SF
KING C.	3	953 SF
KING MOD	1	505 SF
NORTH STAIR	1	188 SF
38		14,383 SF
TOTAL: 110		45,087 SF

MILLCREEK COMMON
3210 SOUTH HIGHLAND DRIVE
MILLCREEK, UTAH 84106


beecherwalker
Architecture/Interiors
3115 EAST LON LANE #200
HOLLADAY, UTAH 84121
P. 801.438.9500
F. 801.438.9501
BEECHERWALKER.COM

PROJECT NUMBER
565.2501
DWN BY
Author
CHKD BY
Checker
SCHEMATIC DESIGN

LEVEL 1 FLOOR PLAN

DRAWING NUMBER

A101

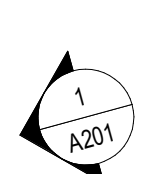

NAME	AREA
LEVEL 00 STORAGE	
STORAGE	9,880 SF
	9,880 SF
LEVEL 1 PARKING & CONDOS	
BOH	212 SF
LAUNDRY	586 SF
BREAKROOM	144 SF
AHU	39 SF
	981 SF
LEVEL 2 PARKING & CONDOS	
HOUSE KEEPING	398 SF
COMPUTER	117 SF
ELEC.	18 SF
	533 SF
LEVEL 3 PARKING	
HOUSE KEEPING	398 SF
COMPUTER	117 SF
ELEC.	18 SF
	533 SF
LEVEL 4 PARKING	
COMPUTER	117 SF
ELEC.	18 SF
	135 SF
LEVEL 5	
COMPUTER	117 SF
ELEC.	18 SF
	135 SF
TOTAL	12,196 SF

NAME	AREA
LEVEL 0 RETAIL	
RETAIL	3,133 SF
RETAIL	3,491 SF
RETAIL	1,680 SF
RETAIL	1,666 SF
RETAIL	2,458 SF
TOTAL	12,428 SF

NAME	AREA
EL 1 PARKING & CONDOS	
ADO03	3,687 SF
ADO04	1,410 SF
ADO05	8,655 SF
EL 2 PARKING & CONDOS	
ADO06	1,481 SF
ADO07	1,842 SF
ADO08	1,769 SF
ADO09	1,844 SF
ADO10	1,410 SF
	8,346 SF
EL 3 CONDOS	
ADO11	1,481 SF
ADO12	1,842 SF
ADO13	1,769 SF
ADO14	1,844 SF
ADO15	1,410 SF
	8,346 SF
EL 4 CONDOS	
ADO16	1,481 SF
ADO17	1,842 SF
ADO18	1,769 SF
ADO19	1,844 SF
ADO20	1,410 SF
	8,346 SF
EL 5 CONDOS	
ADO21	1,481 SF
ADO22	1,842 SF
ADO23	1,769 SF
ADO24	1,844 SF
ADO25	1,410 SF
	8,346 SF
TOTAL	40,250 SF

NAME	QTY	AREA
EL 1 PARKING & CONDOS		
QUEEN	4	1,492 SF
QUEEN ADA	1	462 SF
QUEEN MOD	1	482 SF
G	6	1,907 SF
		4,343 SF

EL 2 PARKING & CONDOS		
QUEEN	8	2,968 SF
QUEEN ADA	2	2,477 SF
QUEEN MOD	1	482 SF
G	6	1,907 SF
G C.	3	953 SF
		8,787 SF

EL 3 PARKING		
QUEEN	7	2,595 SF
QUEEN ADA	3	2,849 SF
QUEEN MOD	1	482 SF
G	6	1,907 SF
G C.	3	953 SF
		8,787 SF

EL 4 PARKING		
QUEEN	8	2,968 SF
QUEEN ADA	2	2,477 SF
QUEEN MOD	1	482 SF
G	6	1,907 SF
G C	1	318 SF
G C.	2	635 SF
		8,787 SF

QUEEN	8	2,968 SF
QUEEN ADA	2	2,621 SF
QUEEN MOD	1	482 SF
G	22	6,666 SF
G C.	3	953 SF
G MOD	1	505 SF
IRTH STAIR	1	188 SF
		14,383 SF
TOTAL: 110		45,087 SF

[illegible]

This drawing is an architectural representation of a building and its contents. It is not a contract. The owner is responsible for obtaining all necessary permits and approvals. The architect is not responsible for the construction of the building or the accuracy of the information provided. The architect is not responsible for the construction of the building or the accuracy of the information provided.

Autodesk Docs: Millcreek Common Millcreek Common V26.rvt
PRINTED AT: 8/9/2025 3:31:12 PM

1

2

This drawing is an architectural representation of a building and is not to be used for construction or other purposes without the written permission of the architect.

Autodesk Docs: Millcreek Common/Millcreek Common V26.rvt

PRINTED AT: 8/9/2025 3:31:19 PM

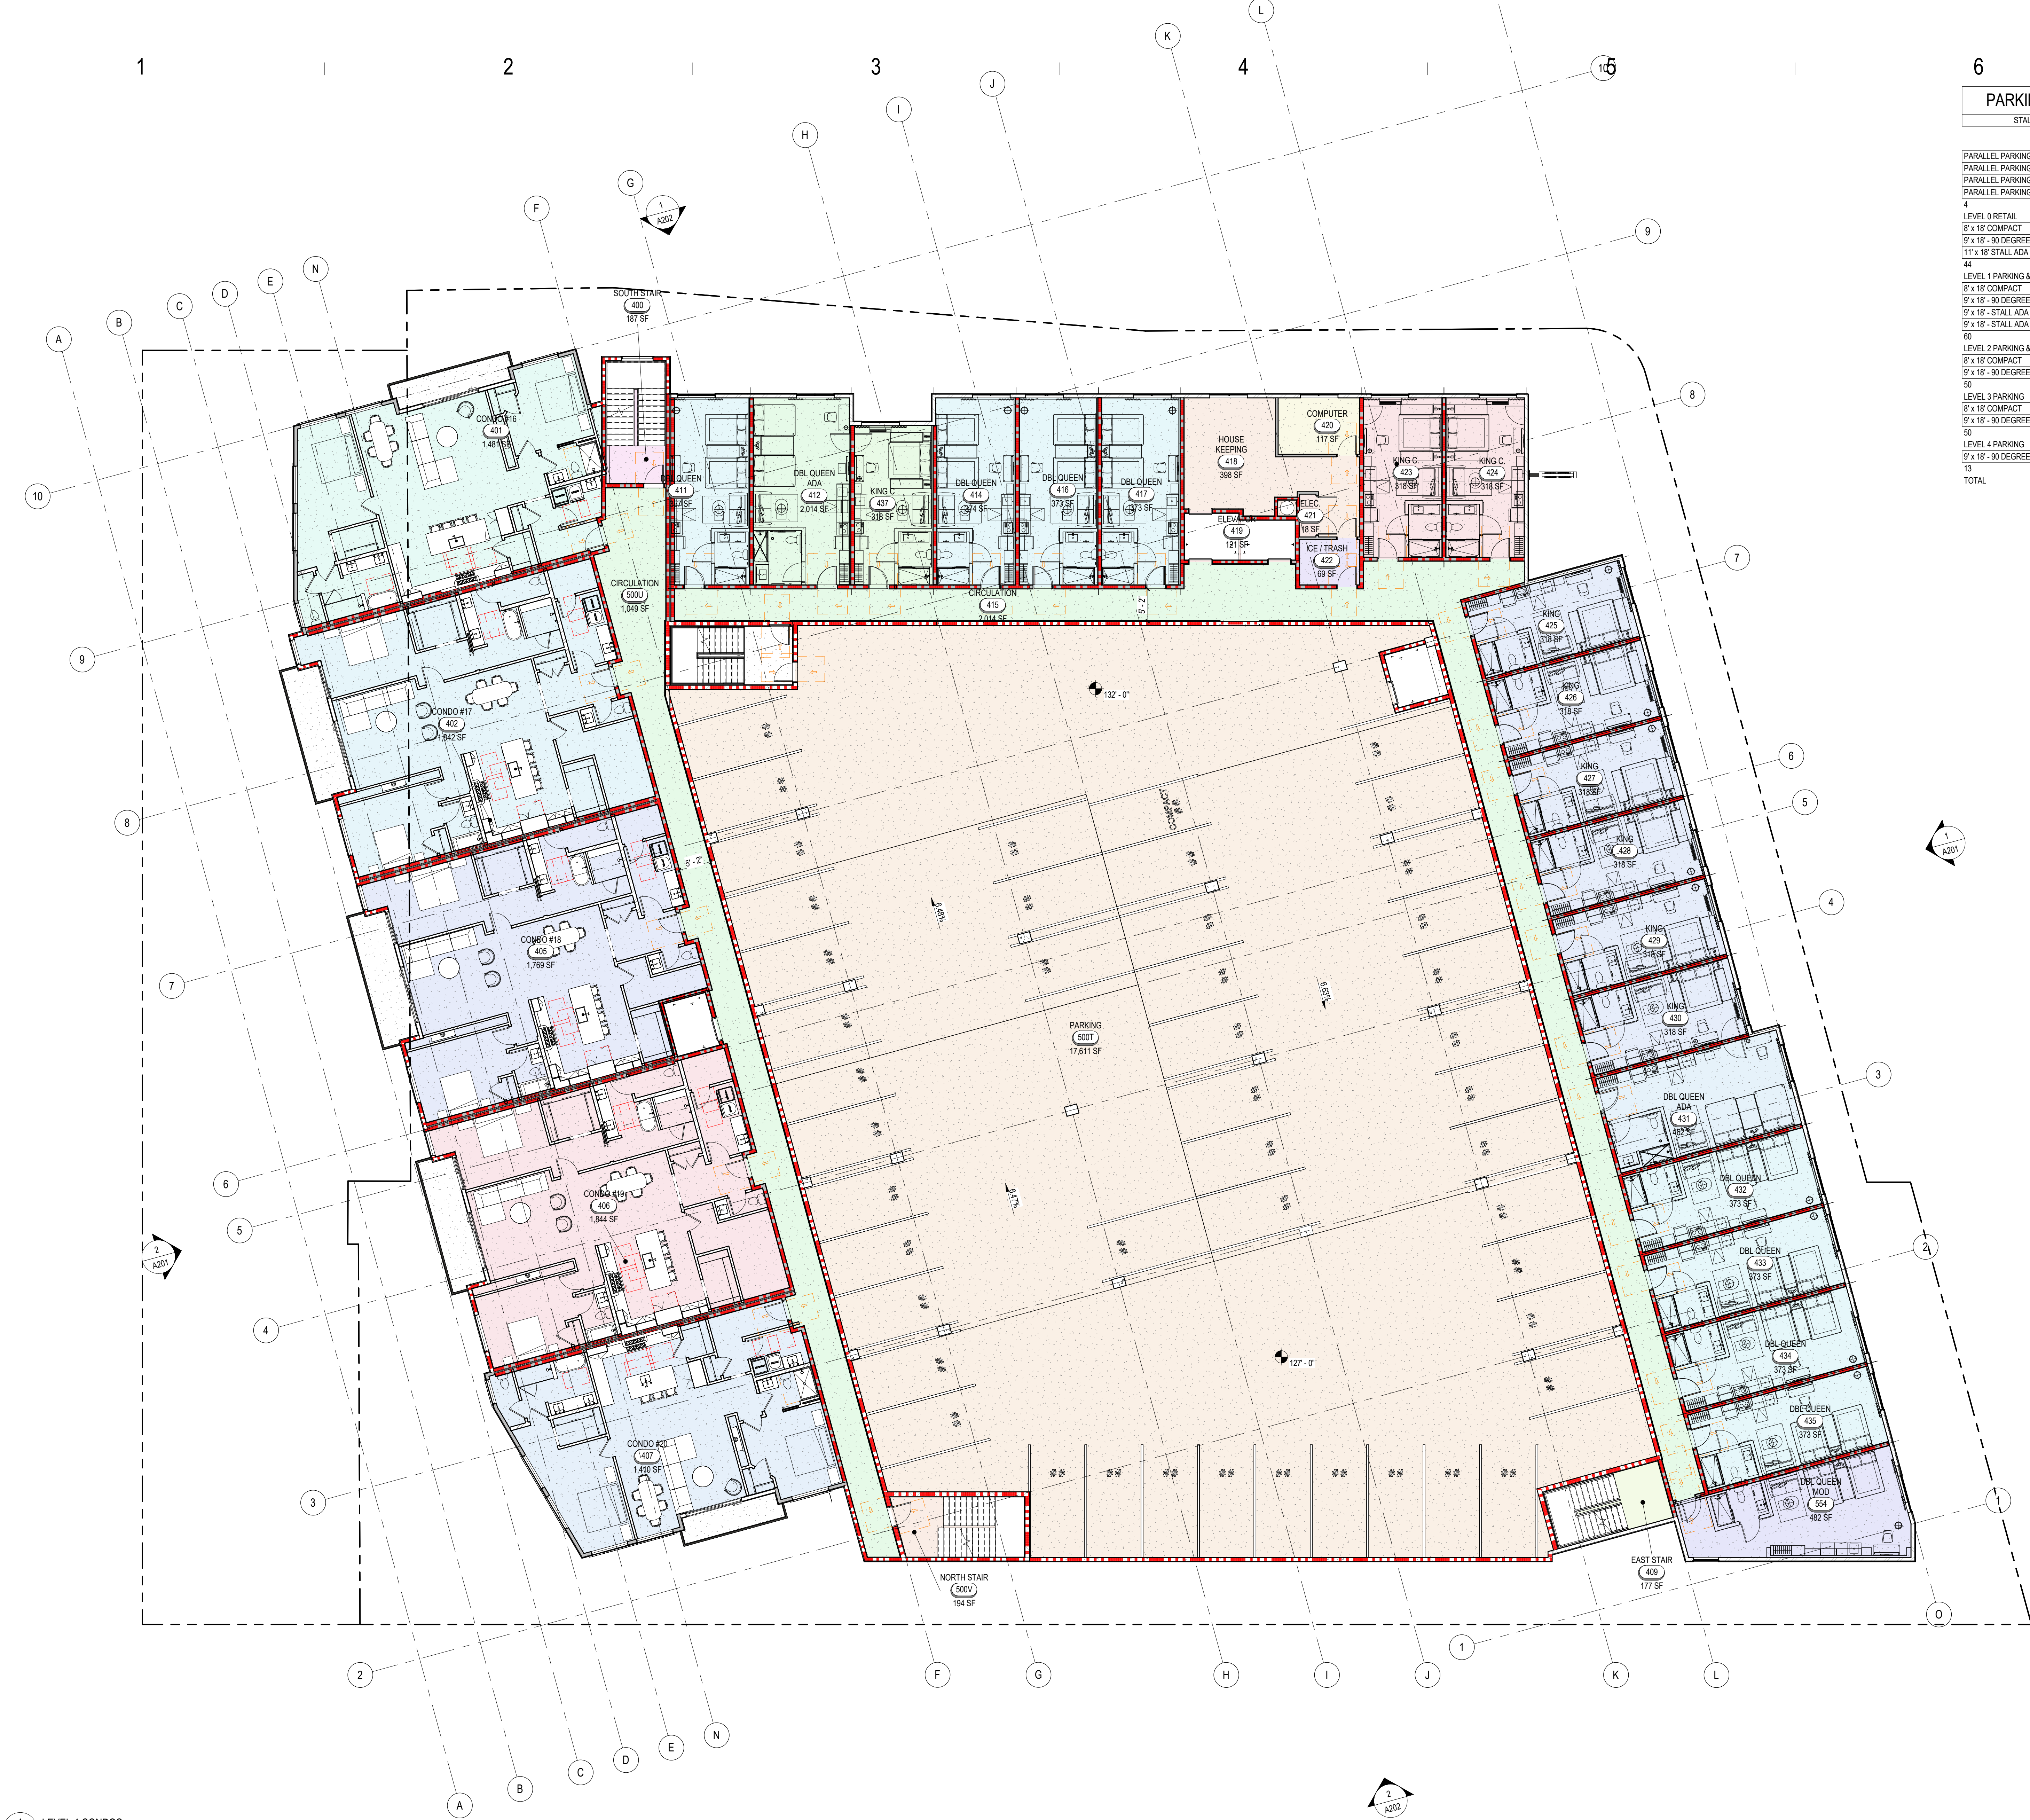

PARKING SCHEDULE

STALL TYPE	AMOUNT
PARALLEL PARKING	1
PARALLEL PARKING	1
PARALLEL PARKING	1
PARALLEL PARKING	1
LEVEL 0 RETAIL	4
9' x 18' COMPACT	39
11' x 18' STALL ADA VAN - LEFT ACCESS	1
LEVEL 1 PARKING & CONDOS	44
9' x 18' COMPACT	2
9' x 18' - 90 DEGREE	55
9' x 18' - STALL ADA 108" RIGHT ACCESS	2
9' x 18' - STALL ADA NO ACCESS	1
LEVEL 2 PARKING & CONDOS	60
9' x 18' COMPACT	1
9' x 18' - 90 DEGREE	49
LEVEL 3 PARKING	50
9' x 18' COMPACT	1
9' x 18' - 90 DEGREE	49
LEVEL 4 PARKING	50
9' x 18' - 90 DEGREE	13
TOTAL	221

BOH SCHEDULE

NAME	AREA
LEVEL 00 STORAGE	
STORAGE	9,880 SF
STORAGE	9,880 SF
LEVEL 1 PARKING & CONDOS	
BOH	216 SF
LAUNDRY	562 SF
BREAKROOM	144 SF
AHU	38 SF
LEVEL 2 PARKING & CONDOS	
HOUSE KEEPING	388 SF
COMPUTER	117 SF
ELEC.	18 SF
LEVEL 3 PARKING	
HOUSE KEEPING	388 SF
COMPUTER	117 SF
ELEC.	18 SF
LEVEL 4 PARKING	
COMPUTER	117 SF
ELEC.	18 SF
TOTAL	12,196 SF

RETAIL SCHEDULE

NAME	AREA
LEVEL 0 RETAIL	
RETAIL	3,133 SF
RETAIL	3,491 SF
RETAIL	1,680 SF
RETAIL	1,666 SF
RETAIL	2,458 SF
TOTAL	12,428 SF

CONDO SCHEDULE

NAME	AREA
LEVEL 1 PARKING & CONDOS	
CONDO B	3,687 SF
CONDO C	1,769 SF
CONDO D	1,410 SF
LEVEL 2 PARKING & CONDOS	
CONDO #1	1,481 SF
CONDO #7	1,842 SF
CONDO #8	1,769 SF
CONDO #9	1,844 SF
CONDO #10	1,410 SF
LEVEL 3 CONDOS	
CONDO #11	1,481 SF
CONDO #12	1,842 SF
CONDO #13	1,769 SF
CONDO #14	1,844 SF
CONDO #15	1,410 SF
LEVEL 4 CONDOS	
CONDO #16	1,481 SF
CONDO #17	1,842 SF
CONDO #18	1,769 SF
CONDO #19	1,844 SF
CONDO #20	1,410 SF
LEVEL 5 CONDOS	
CONDO #21	1,481 SF
CONDO #22	1,842 SF
CONDO #23	1,769 SF
CONDO #24	1,844 SF
CONDO #25	1,410 SF
TOTAL	40,250 SF

HOTEL SCHEDULE

NAME	QTY	AREA
LEVEL 1 PARKING & CONDOS		
DBL QUEEN	4	1,492 SF
DBL QUEEN ADA	1	482 SF
DBL QUEEN MOD	1	482 SF
KING	6	1,907 SF
KING C.	3	953 SF
LEVEL 2 PARKING & CONDOS		
DBL QUEEN	8	2,968 SF
DBL QUEEN ADA	2	2,477 SF
DBL QUEEN MOD	1	482 SF
KING	6	1,907 SF
KING C.	3	953 SF
LEVEL 3 PARKING		
DBL QUEEN	7	2,595 SF
DBL QUEEN ADA	3	2,849 SF
DBL QUEEN MOD	1	482 SF
KING	6	1,907 SF
KING C.	3	953 SF
LEVEL 4 PARKING		
DBL QUEEN	8	2,968 SF
DBL QUEEN ADA	2	2,477 SF
DBL QUEEN MOD	1	482 SF
KING	6	1,907 SF
KING C.	3	953 SF
LEVEL 5		
DBL QUEEN	8	2,968 SF
DBL QUEEN ADA	2	2,477 SF
DBL QUEEN MOD	1	482 SF
KING	22	6,666 SF
KING C.	3	953 SF
KING MOD	1	505 SF
NORTH STAIR	1	198 SF
TOTAL: 110		45,087 SF

REV	DATE	DESCRIPTION
1		
2		
3		
4		
5		
6		
7		
8		
9		
10		

MILLCREEK COMMON
3210 SOUTH HIGHLAND DRIVE
MILLCREEK, UTAH 84106

beecherwalker
Architecture/Interiors
3115 EAST LON LANE #200
HOLLADAY, UTAH 84121
P. 801.438.9500
F. 801.438.9501
WWW.BEECHERWALKER.COM

PROJECT NUMBER
565.2501
DWN BY
Author
CHKD BY
Checker
SCHEMATIC DESIGN

LEVEL 4 FLOOR PLAN

DRAWING NUMBER
A104



PARKING SCHEDULE	
STALL TYPE	AMOUNT
PARALLEL PARKING	1
PARALLEL PARKING	1
PARALLEL PARKING	1
PARALLEL PARKING	1
4	4
LEVEL 0 RETAIL	
8' x 18' COMPACT	4
9' x 18' - 90 DEGREE	39
17' x 18' STALL ADA VAN - LEFT ACCESS	
44	44
LEVEL 1 PARKING & CONDOS	
8' x 18' COMPACT	2
9' x 18' - 90 DEGREE	53
9' x 18' - STALL ADA 108" RIGHT ACCESS	2
9' x 18' - STALL ADA NO ACCESS	1
60	60
LEVEL 2 PARKING & CONDOS	
8' x 18' COMPACT	1
9' x 18' - 90 DEGREE	49
50	50
LEVEL 3 PARKING	
8' x 18' COMPACT	1
9' x 18' - 90 DEGREE	49
50	50
LEVEL 4 PARKING	
9' x 18' - 90 DEGREE	13
13	
TOTAL	221

BOH SCHEDULE	
NAME	AREA
LEVEL 00 STORAGE	
STORAGE	9,380 SF
	9,380 SF
LEVEL 1 PARKING & CONDOS	
BOH	262 SF
LAUNDRY	530 SF
BREAKROOM	144 SF
AHU	39 SF
	981 SF
LEVEL 2 PARKING & CONDOS	
HOUSE KEEPING	398 SF
COMPUTER	117 SF
ELEC.	18 SF
	533 SF
LEVEL 3 PARKING	
HOUSE KEEPING	398 SF
COMPUTER	117 SF
ELEC.	18 SF
	533 SF
LEVEL 4 PARKING	
COMPUTER	117 SF
ELEC.	18 SF
	135 SF
LEVEL 5	
COMPUTER	117 SF
ELEC.	18 SF
	135 SF
TOTAL	12,196 SF

CONDO SCHEDULE		
NAME	AREA	
LEVEL 1 PARKING & CONDOS		
CONDO #1		5,667 SF
CONDO #2		1,769 SF
CONDO #3		1,410 SF
		8,655 SF
LEVEL 2 PARKING & CONDOS		
CONDO #6	1,481 SF	
CONDO #7	1,842 SF	
CONDO #8	1,769 SF	
CONDO #9	1,844 SF	
CONDO #10	1,410 SF	
	8,346 SF	
LEVEL 3 CONDOS		
CONDO #11	1,481 SF	
CONDO #12	1,842 SF	
CONDO #13	1,769 SF	
CONDO #14	1,844 SF	
CONDO #15	1,410 SF	
	8,346 SF	
LEVEL 4 CONDOS		
CONDO #16	1,481 SF	
CONDO #17	1,842 SF	
CONDO #18	1,769 SF	
CONDO #19	1,844 SF	
CONDO #20	1,410 SF	
	8,346 SF	
LEVEL 5 CONDOS		
CONDO #21	1,481 SF	
CONDO #22	1,842 SF	
CONDO #23	1,769 SF	
CONDO #24	1,844 SF	
CONDO #25	1,410 SF	
	8,346 SF	
TOTAL	40,250 SF	

RETAIL SCHEDULE	
NAME	AREA
LEVEL 0 RETAIL	
RETAIL	3,133 SF
RETAIL	3,491 SF
RETAIL	1,680 SF
RETAIL	1,666 SF
RETAIL	2,458 SF
TOTAL	12,428 SF

HOTEL SCHEDULE			
NAME	QTY	AREA	
LEVEL 1 PARKING & CONDOS			
DBL QUEEN	4	1,492	5F
DBL QUEEN ADA	1	462	5F
DBL QUEEN MOD	1	462	5F
KING	6	1,907	5F
20		3,443	5F
LEVEL 2 PARKING & CONDOS			
DBL QUEEN	8	2,968	5F
DBL QUEEN ADA	2	2,477	5F
DBL QUEEN MOD	1	462	5F
KING	6	1,907	5F
KING C.	3	963	5F
20		8,767	5F
LEVEL 3 PARKING			
DBL QUEEN	7	2,595	5F
DBL QUEEN ADA	3	2,247	5F
DBL QUEEN MOD	1	462	5F
KING	6	1,907	5F
KING C.	3	963	5F
20		8,767	5F
LEVEL 4 PARKING			
DBL QUEEN	8	2,968	5F
DBL QUEEN ADA	2	2,477	5F
DBL QUEEN MOD	1	462	5F
KING	6	1,907	5F
KING C.	1	316	5F
KING C.	2	635	5F
20		8,767	5F
LEVEL 5			
DBL QUEEN	8	2,968	5F
DBL QUEEN ADA	2	2,621	5F
DBL QUEEN MOD	1	462	5F
KING	22	6,666	5F
KING C.	3	963	5F
KING MOD	1	505	5F
NORTH STAR	1	188	5F
38		13,833	5F
TOTAL: 110		45,087	5F

[illegible]

The drawing is an authorized professional architectural drawing of the project. It is not to be used for any other project without the written permission of the architect. Any unauthorized use of this drawing is strictly prohibited. The architect assumes no responsibility for the accuracy of the information provided by others. The architect's office is located at 3115 East Lagoon Lane, Suite 200, Holladay, Utah 84141. The architect's phone number is 801.438.9500. The architect's fax number is 801.438.9501. The architect's email address is info@beecherwalker.com. The architect's website is www.beecherwalker.com.

D

C

B

A

Autodesk Docs: Millcreek Common/MILLCREEK COMMON V26.rvt
PRINTED AT: 8/9/2023 3:37:32 PM



1 EAST ELEVATION
A201 3/32" = 1'-0"



2 WEST ELEVATION
A201 3/32" = 1'-0"

ELEVATION GENERAL NOTES:

- SEE A600 SERIES SHEETS FOR DOOR AND WINDOW TYPE ELEVATIONS.
- COORDINATE WINDOW HEIGHTS WITH WINDOW TYPE ELEVATIONS AND EXTERIOR ELEVATIONS.
- USE IMPACT RESISTANT EFS WITHIN 48" OF SIDEWALKS AND BUILDING ENTRANCES.

ELEVATION GENERAL NOTES:

- SEE A600 SERIES SHEETS FOR DOOR AND WINDOW TYPE ELEVATIONS.
- COORDINATE WINDOW HEIGHTS WITH WINDOW TYPE ELEVATIONS AND EXTERIOR ELEVATIONS.
- MECHANICAL CONTRACTOR TO COMBINE FACE PLATES FOR DRYER VENT AND EXHAUST ON EXTERIOR OF BUILDING.
- PROVIDE MOVEMENT JOINTS IN THE THIN BRICK VENEER SYSTEM AS DIRECTED PER THE BRICK INDUSTRY ASSOCIATION TECHNICAL NOTES 285 ON BRICK CONSTRUCTION.
- SHEET METAL FLASHING AND TRIM COLOR TO MATCH THE COLOR OF THE MATERIAL/FINISH THAT THE FLASHING AND TRIM RESTS UPON.
- FIBER CEMENT TRIM SHOWN AS BASIS-OF-DESIGN. CONTRACTOR TO ADD TRIM AS NECESSARY. PROVIDE ARCHITECT WITH ELEVATIONS OF ANY ADDED TRIM IN FIBER CEMENT SUBMITTAL.
- PROVIDE CORNER AND PERIMETER TRIM FOR ALUMINUM PLANK SIDING SYSTEM PER MANUFACTURER.

EXTERIOR MATERIALS (BASIS-OF-DESIGN)

NAME	MANUF.	MODEL
AIR WEATHER BARRIER		
STUCCO SYSTEM - COLOR 1	TBD	TBD

EXTERIOR MATERIALS BY ORIENTATION

MATERIAL	AREA	%
----------	------	---

EXTERIOR MATERIALS TOTAL AMOUNT

NAME	AREA	%
AIR WEATHER BARRIER	3,220 SF	51%
STUCCO SYSTEM - COLOR 1	3,139 SF	49%
TOTAL	6,359 SF	100%

EXTERIOR MATERIALS LEGEND

	EFS: MANUF. COLOR
	BRICK: MANUF. COLOR
	CLEAR GLASS: MANUF. COLOR
	SPANDREL GLASS: MANUF. COLOR

MILLCREEK COMMON
3210 SOUTH HIGHLAND DRIVE
MILLCREEK, UTAH 84106

beecherwalker
Architecture/Interiors
3115 EAST LAGOON LANE #200
HOLLADAY, UTAH 84141
P. 801.438.9500
F. 801.438.9501
WWW.BEECHERWALKER.COM

PROJECT NUMBER
565.2501
DWN BY
Author
CHKD BY
Checker
SCHEMATIC DESIGN

EXTERIOR
ELEVATIONS

DRAWING NUMBER

A201

This drawing is an authorized professional drawing of Beecher Walker Architecture, Inc. and shall not be used, in whole or in part, for any other project without the written permission of an authorized representative of Beecher Walker Architecture, Inc. All dimensions are in feet and inches. All elevations are to the exterior of the building.

D

C


B

A

PRINTED AT: 8/9/2025 3:42:45 PM
Autodesk Docs: Millcreek CommonMILLCREEK COMMON V26.rvt



1 NORTH ELEVATION
3/32" = 1'-0"

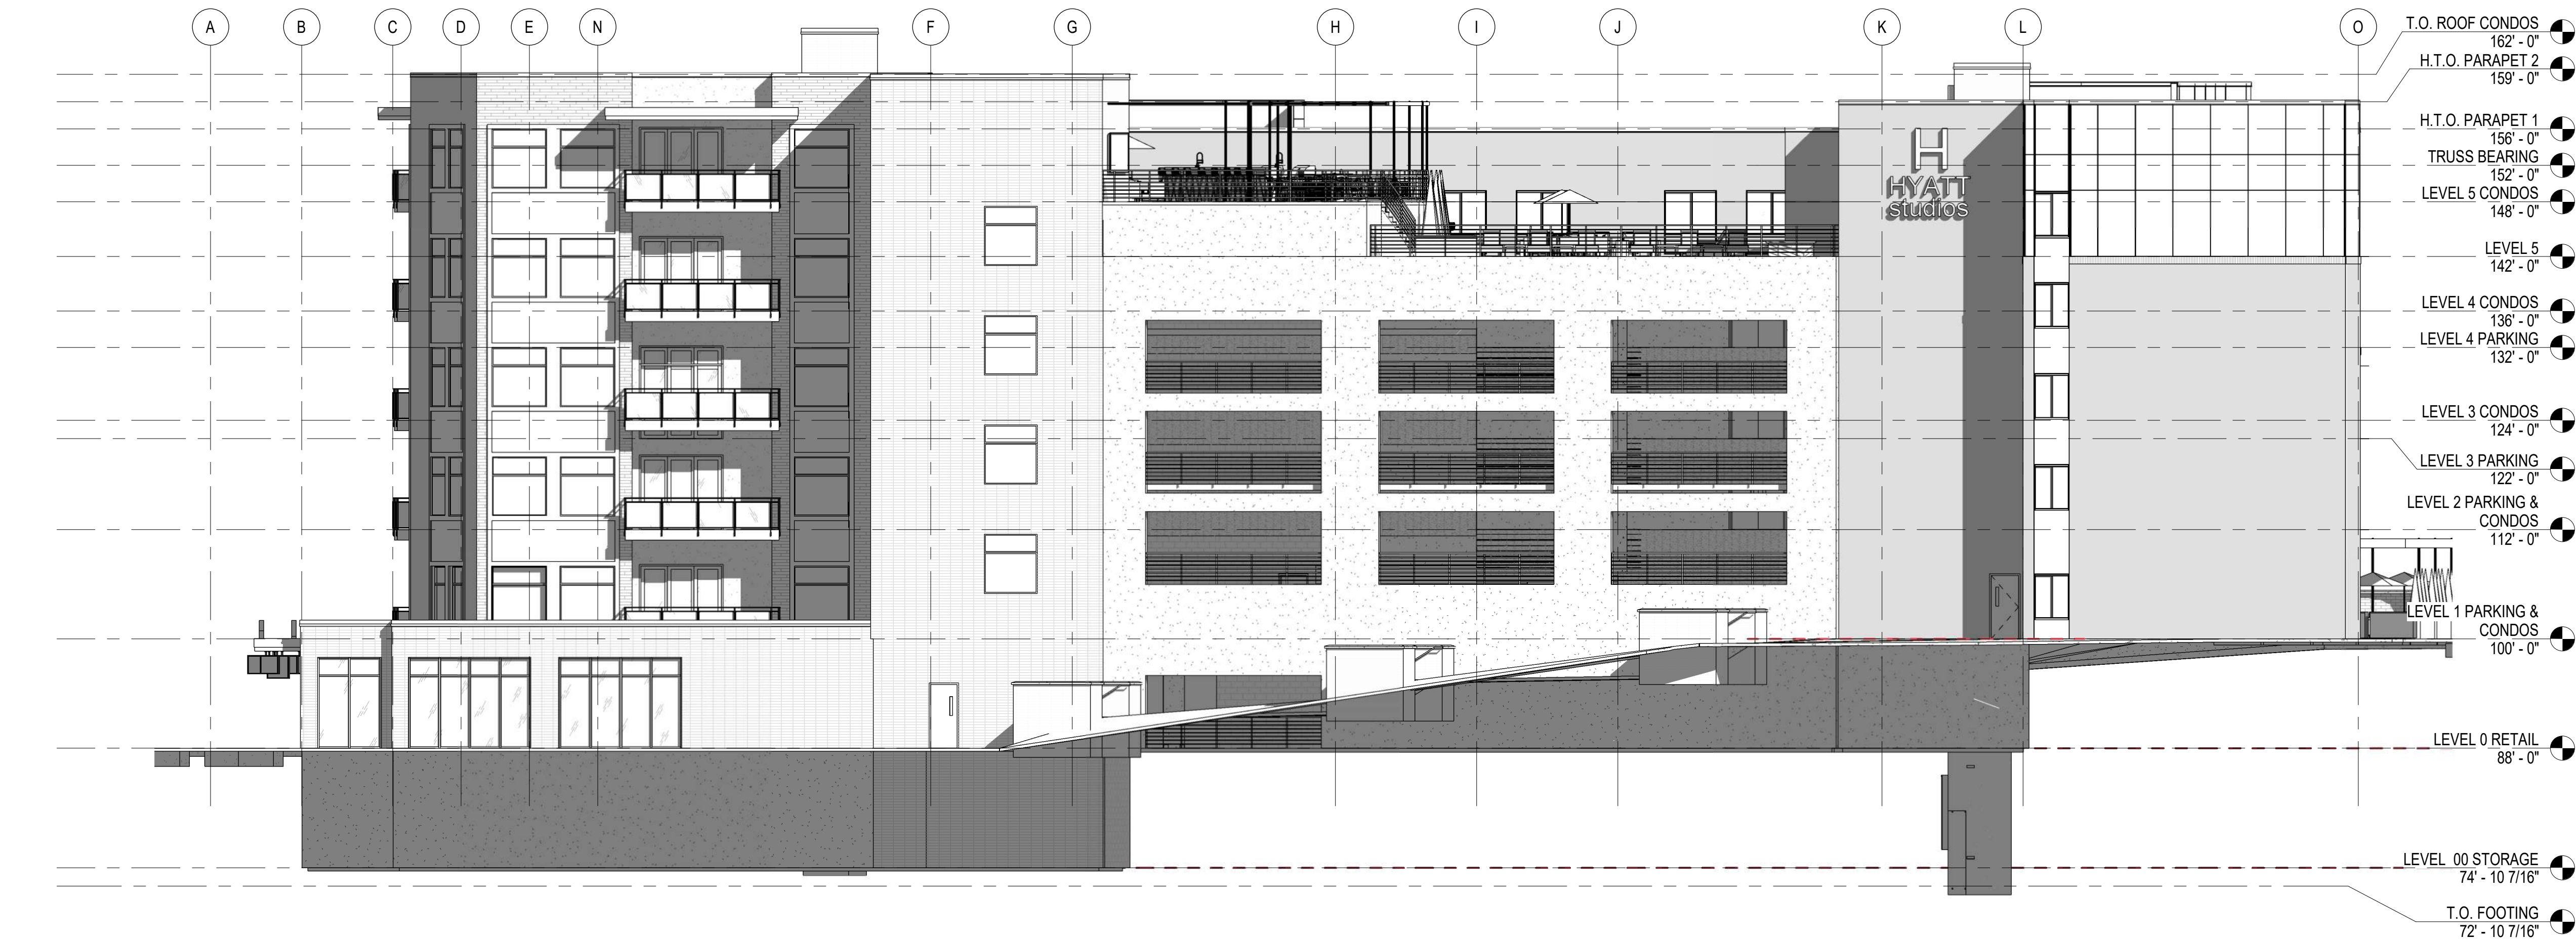

2 SOUTH ELEVATION
3/32" = 1'-0"

ELEVATION GENERAL NOTES:

- SEE A600 SERIES SHEETS FOR DOOR AND WINDOW TYPE ELEVATIONS.
- COORDINATE WINDOW HEIGHTS WITH WINDOW TYPE ELEVATIONS AND EXTERIOR ELEVATIONS.
- USE IMPACT RESISTANT EFS WITHIN 48" OF SIDEWALKS AND BUILDING ENTRANCES.

ELEVATION GENERAL NOTES:

- SEE A600 SERIES SHEETS FOR DOOR AND WINDOW TYPE ELEVATIONS.
- COORDINATE WINDOW HEIGHTS WITH WINDOW TYPE ELEVATIONS AND EXTERIOR ELEVATIONS.
- MECHANICAL CONTRACTOR TO COMBINE FACE PLATES FOR DRYER VENT AND EXHAUST ON EXTERIOR OF BUILDING.
- PROVIDE MOVEMENT JOINTS IN THE THIN BRICK VENEER SYSTEM AS DIRECTED PER THE BRICK INDUSTRY ASSOCIATION TECHNICAL NOTES 285 ON BRICK CONSTRUCTION.
- SHEET METAL FLASHING AND TRIM COLOR TO MATCH THE COLOR OF THE MATERIAL/FINISH THAT THE FLASHING AND TRIM RESTS UPON.
- FIBER CEMENT TRIM SHOWN AS BASIS-OF-DESIGN. CONTRACTOR TO ADD TRIM AS NECESSARY. PROVIDE ARCHITECT WITH ELEVATIONS OF ANY ADDED TRIM IN FIBER CEMENT SUBMITTAL.
- PROVIDE CORNER AND PERIMETER TRIM FOR ALUMINUM PLANK SIDING SYSTEM PER MANUFACTURER.

EXTERIOR MATERIALS (BASIS-OF-DESIGN)

NAME	MANUF.	MODEL
------	--------	-------

EXTERIOR MATERIALS BY ORIENTATION		
MATERIAL	AREA	%

EXTERIOR MATERIALS TOTAL AMOUNT

NAME	AREA	%
------	------	---

AIR WEATHER BARRIER	3,220 SF	51%
STUCCO SYSTEM - COLOR 1	3,139 SF	49%
	6,359 SF	100%

EXTERIOR MATERIALS LEGEND

	EIFS MANUF. COLOR
	BRICK MANUF. COLOR
	CLEAR GLASS MANUF. COLOR
	SPANDREL GLASS MANUF. COLOR

D

C

B

A

EXTERIOR
ELEVATIONS

DRAWING NUMBER

A202

MILLCREEK COMMON
3210 SOUTH HIGHLAND DRIVE
MILLCREEK, UTAH 84106

beecherwalker
Architecture/Interiors
3115 EAST LON LANE #200
HOLLADAY, UTAH 84121
p. 801.438.9500
f. 801.438.9501
BEECHERWALKER.COM

PROJECT NUMBER

565.2501



DWN BY

Author

CHKD BY

Checker

SCHEMATIC DESIGN

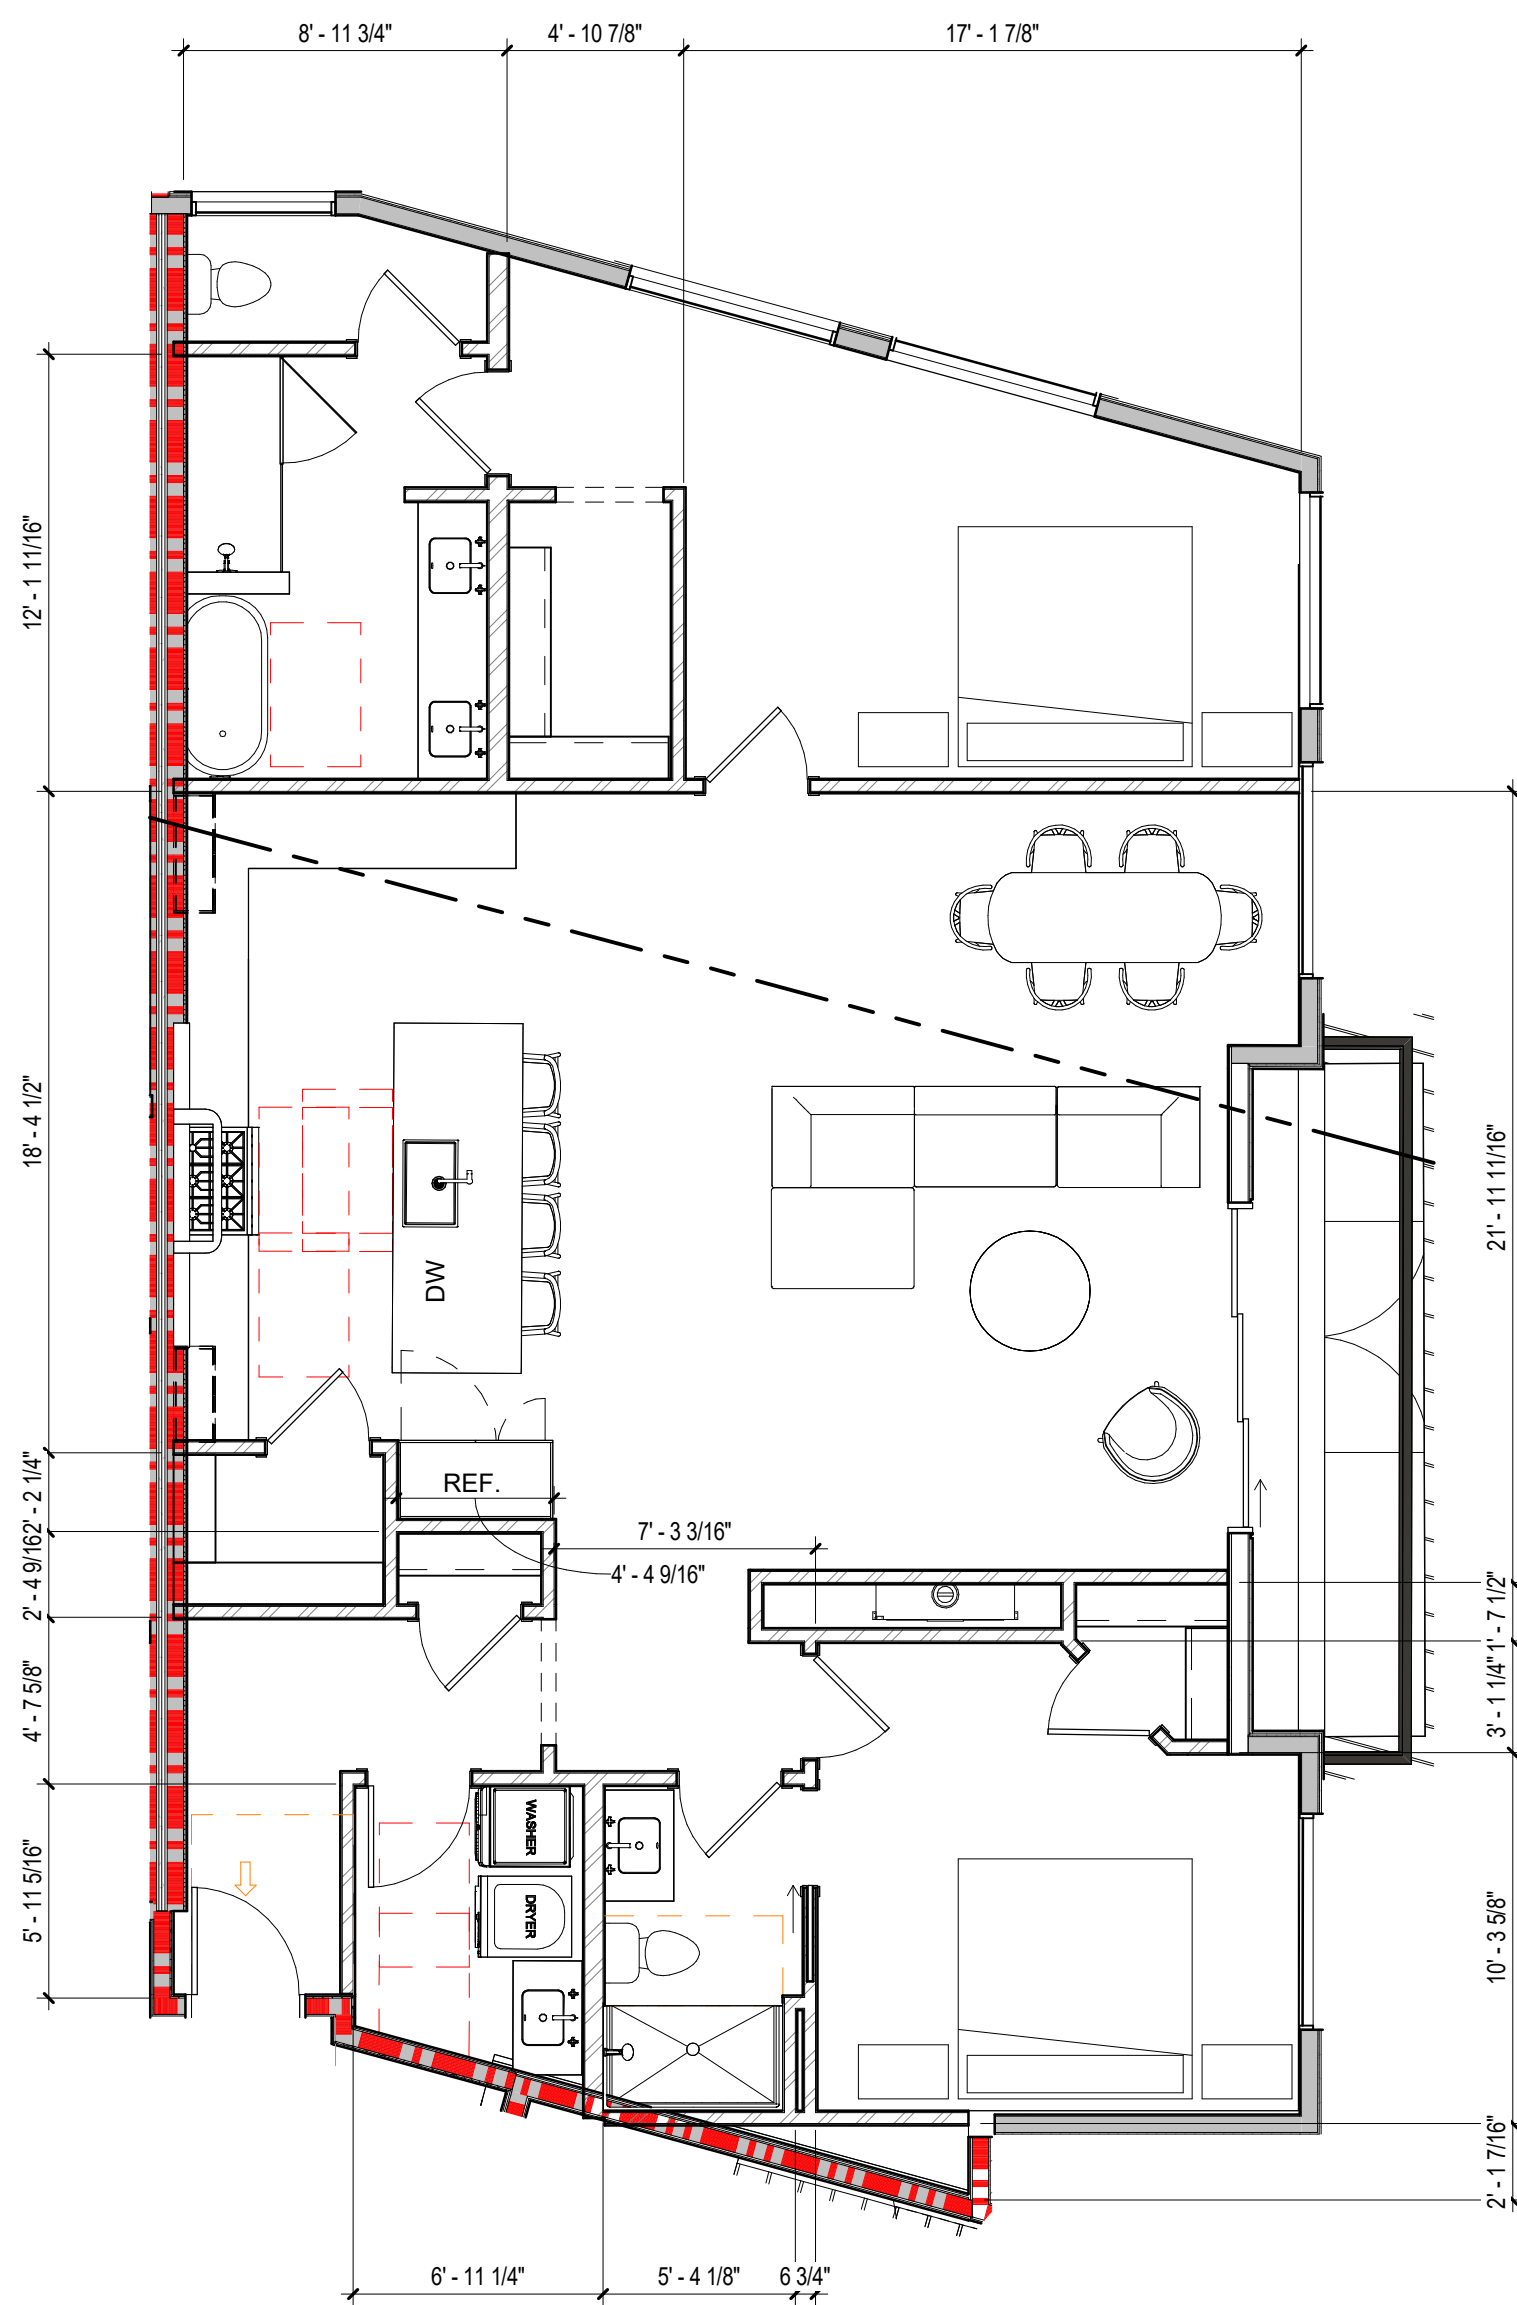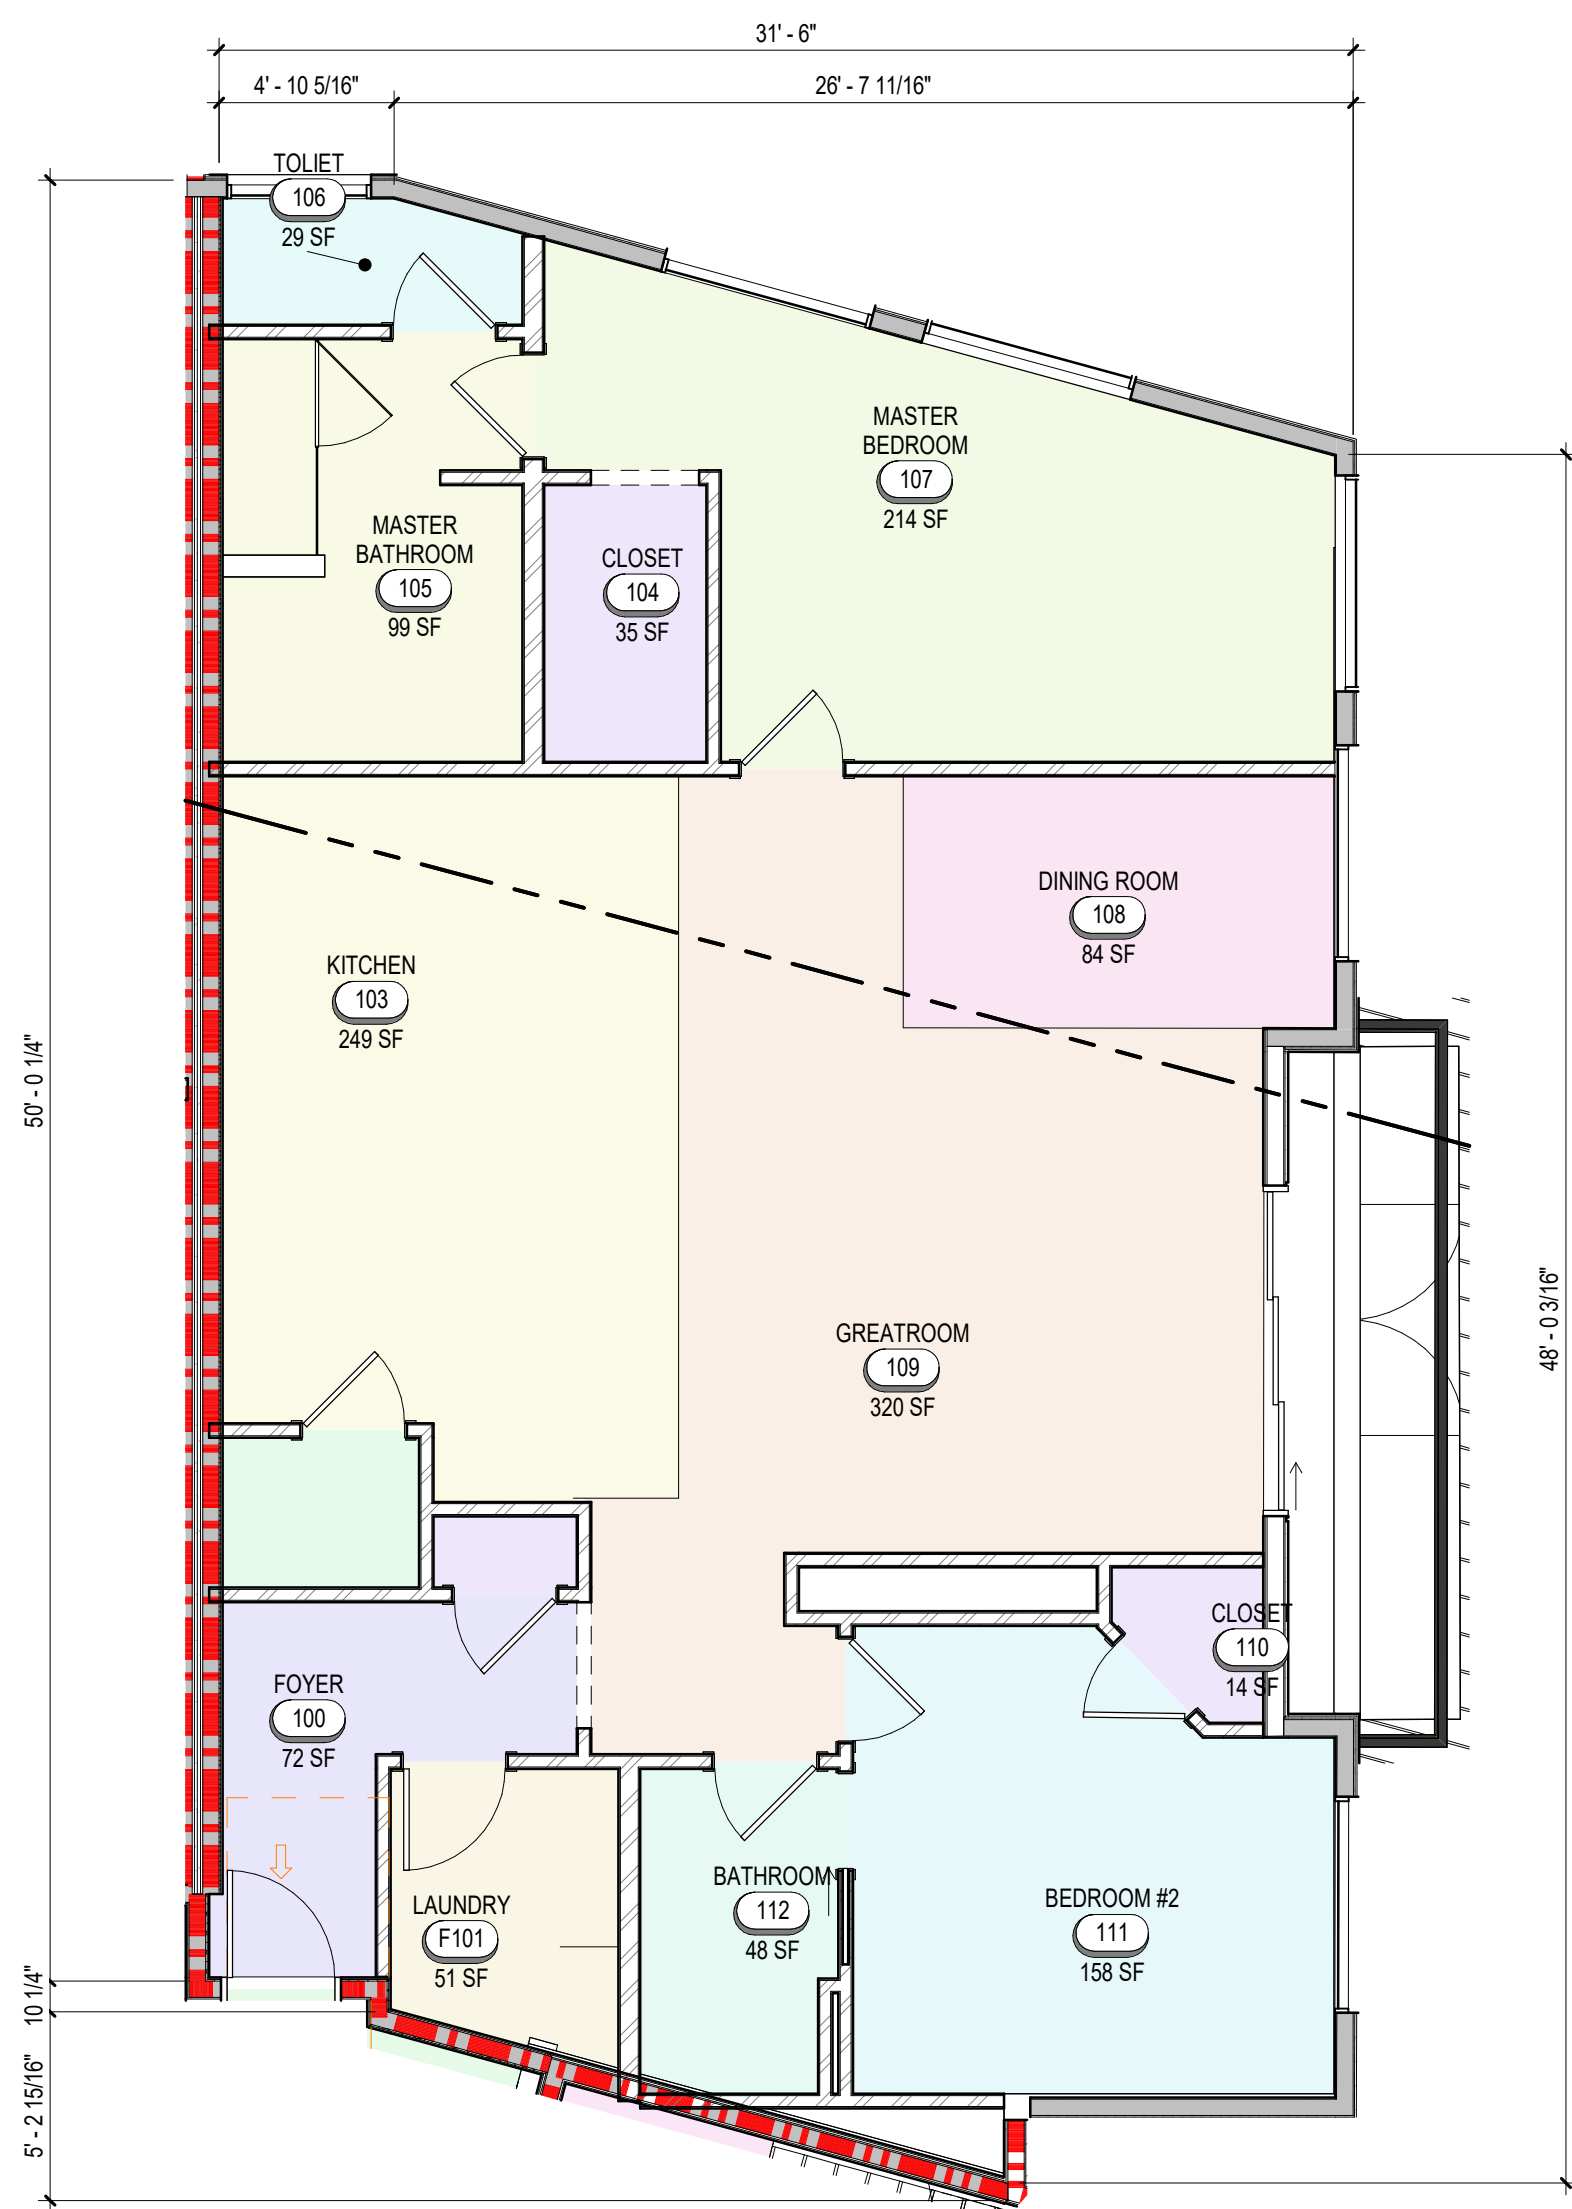

C
MILLCREEK COMMON
3210 SOUTH HIGHLAND DRIVE
MILLCREEK, UTAH 84106

beecherwalker
Architecture/Interiors

o. 801.438.9500
f. 801.438.9501

3115 EAST LION LANE, #200
HOLLADAY, UTAH 84121

 **B**

BEECHERWALKER.COM

PROJECT NUMBER	
565.2501	
DWN BY	CHKD BY
Author	Checker


A SCHEMATIC DESIGN

CONDO A ENLARGE
FLOOR PLAN

DRAWING NUMBER

A410

[illegible]

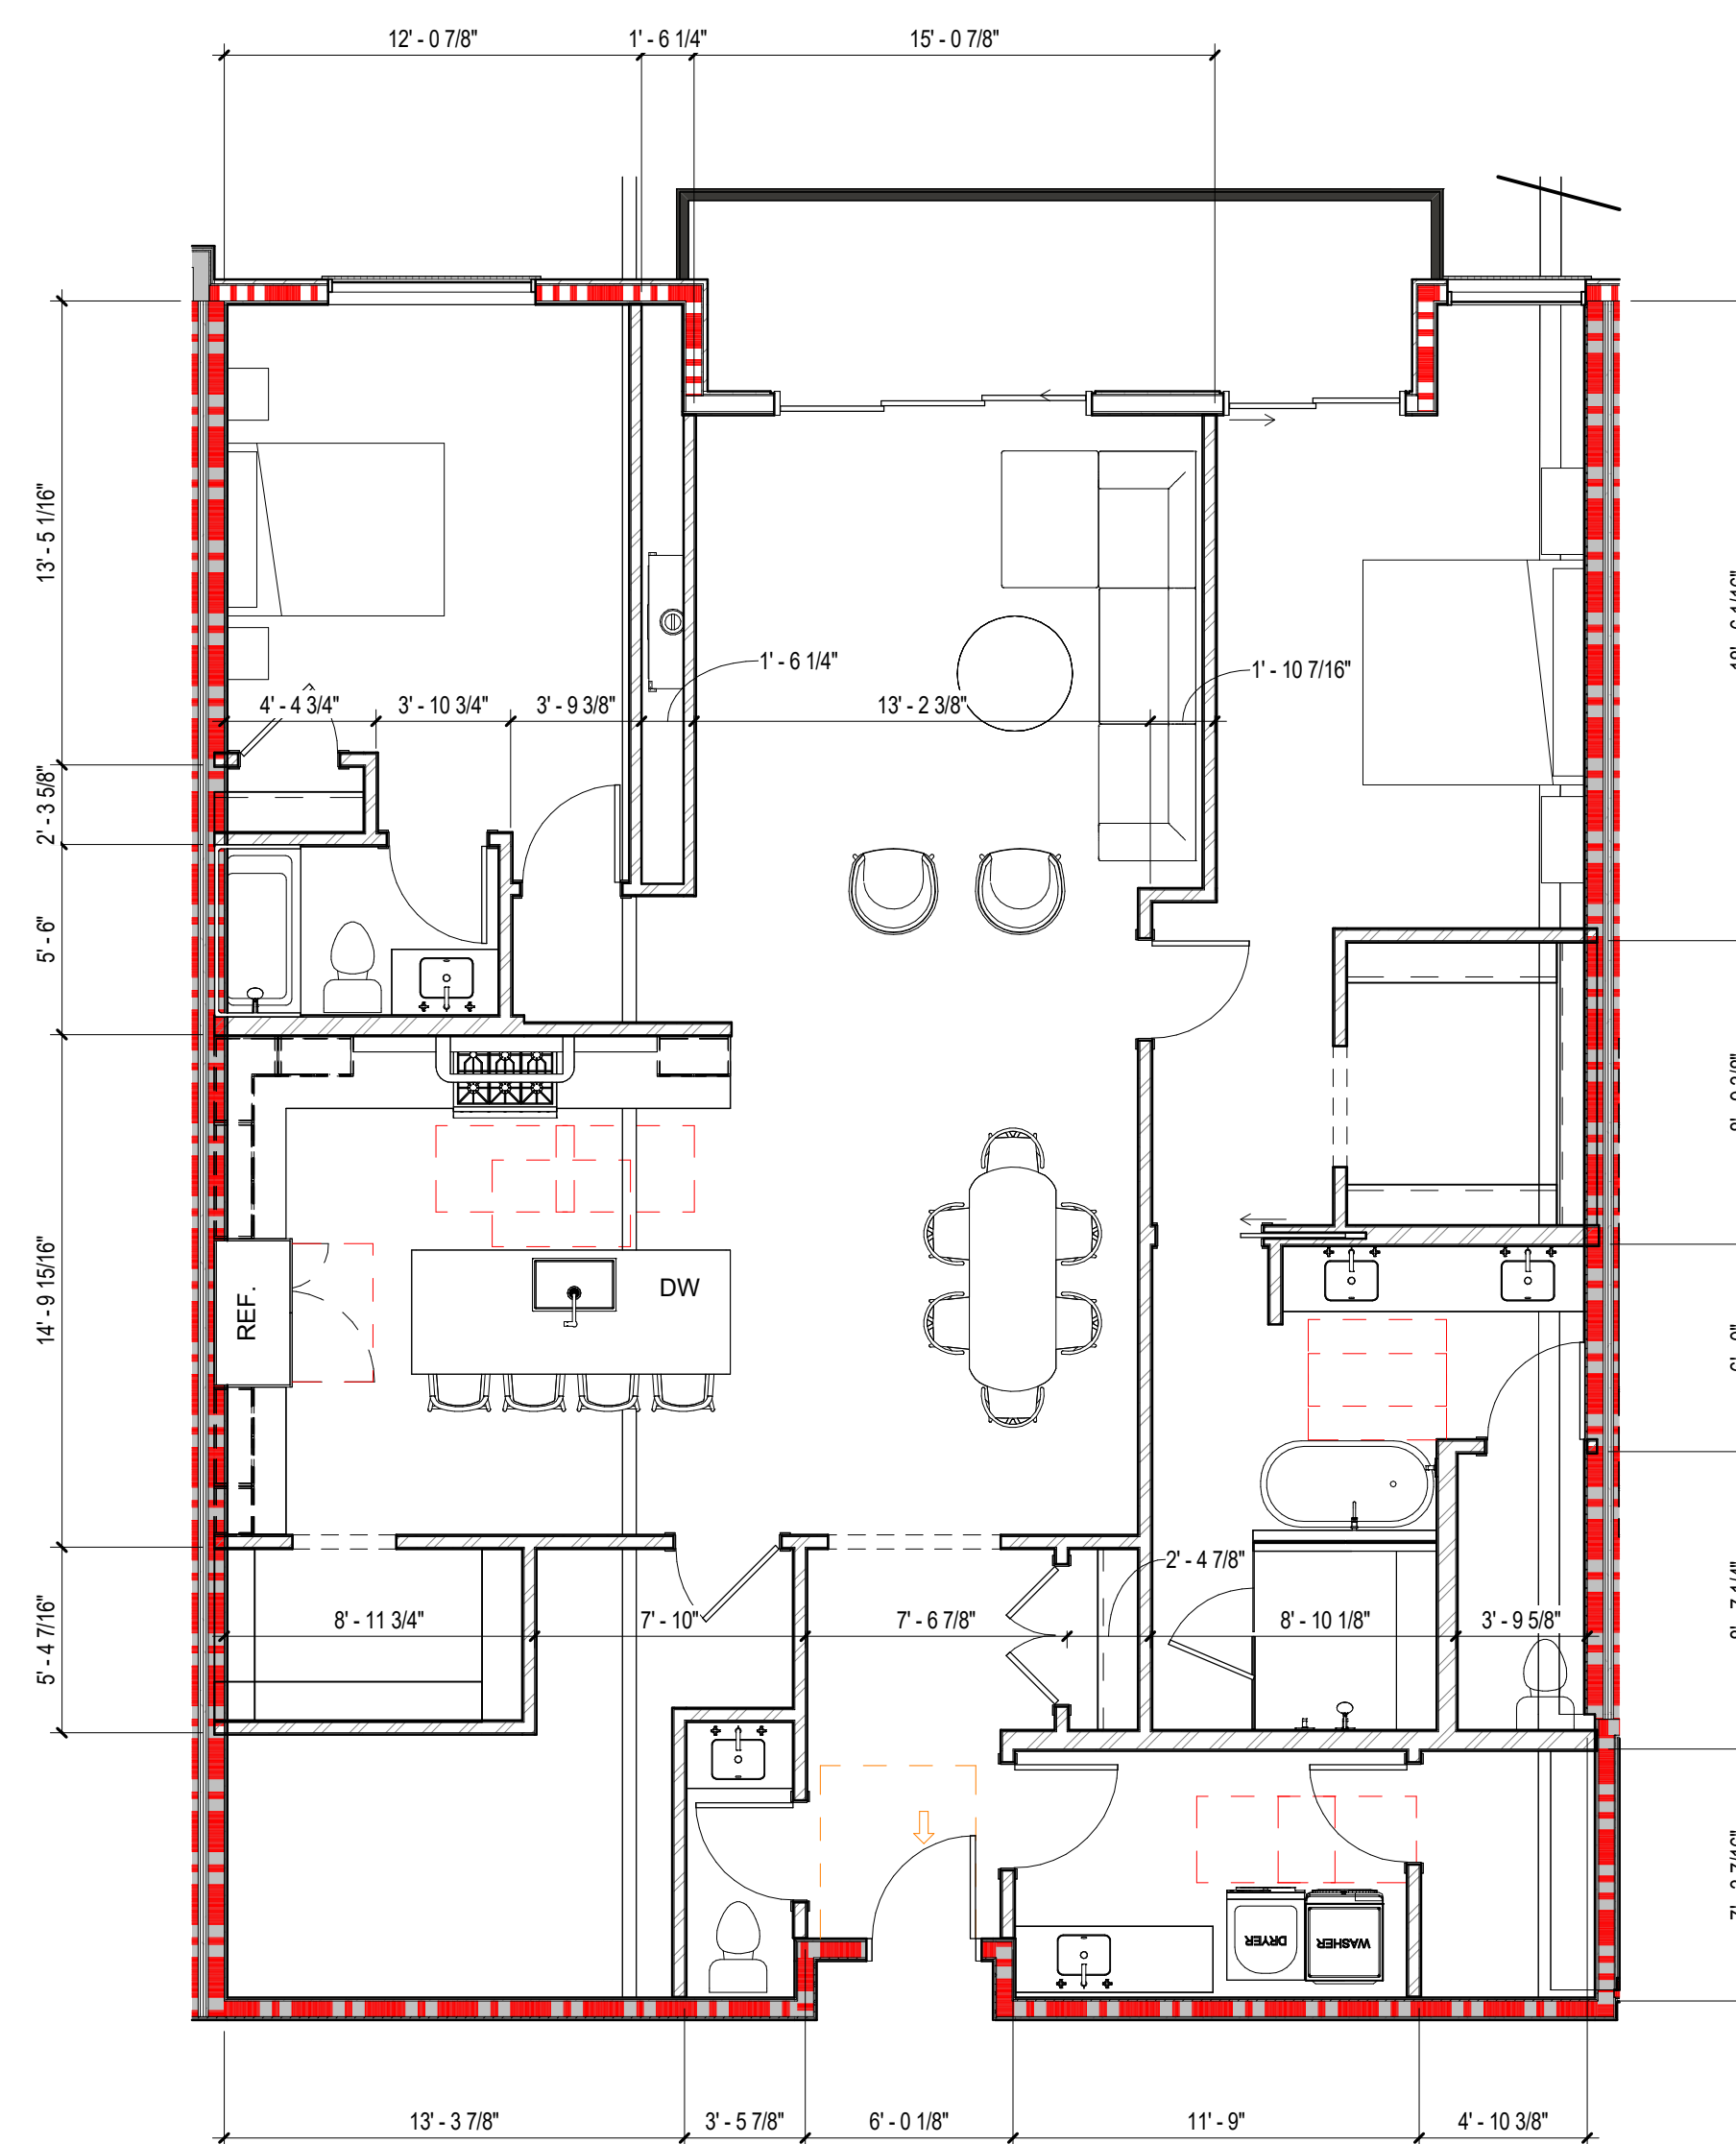

A3 CONDO B ENLARGED FINISH FLOOR PLAN
A411 3/16" = 1'-0"

Autodesk Docs: \\millcreek-common\\MILLCREEK COMMON V26.rvt PRINTED AT: 8/9/2025 3:42:56 PM



#	REV. DESCRIPTION	REV. DATE

#	ISS. DATE	ISS. DESCRIPTION

MILLCREEK COMMON
3210 SOUTH HIGHLAND DRIVE
MILLCREEK, UTAH 84106

beecherwalker
Architecture/Interiors
o. 801.438.9500 3115 EAST LION LANE #200 BEECHERWALKER.COM
f. 801.438.9501 HOLLADAY, UTAH 84121

PROJECT NUMBER 565.2501	
DWN BY Author	CHKD BY Checker
SCHEMATIC DESIGN	
CONCEPT RENDERING	
DRAWING NUMBER A901	



PROJECT NUMBER	
565.2501	
DWN BY Author	CHKD BY Checker

A

SCHEMATIC DESIGN

CONCEPT RENDERING

DRAWING NUMBER

A902

[illegible]

MILLCREEK COMMON
3210 SOUTH HIGHLAND DRIVE
MILLCREEK, UTAH 84106

beecherwalker
Architecture/Interiors
o. 801.438.9500
f. 801.438.9501
3115 EAST LION LANE #200
HOLLADAY, UTAH 84121
BEECHERWALKER.COM

PROJECT NUMBER	
565.2501	
DWN BY Author	CHKD BY Checker
SCHEMATIC DESIGN	


CONCEPT RENDERING

DRAWING NUMBER

A904



B

 

beecherwalker
Architecture & Interiors
o. 801.438.9500 3115 EAST LONLANE #200
f. 801.438.9501 HOLLADAY, UTAH 84121
BEECHERWALKER.COM

A

PROJECT NUMBER
555.2351

DWYN BY Author	CHOKO BY Checker
-------------------	---------------------

SCHEMATIC DESIGN

CONCEPT RENDERING

DRAWING NUMBER

A905

Autodesk Docs: /Millcreek Common/MILLCREEK COMMON V26.rvt
PRINTED AT: 8/9/2025 3:42:57 PM

D

C

B

A



1

2

3

4

5

6

7

1

2

3

4

5

6

7

MAIN / ISSUE DESCRIPTION		ISS. DATE	REV. DESCRIPTION	REV. DATE

F

D

C

B

A

MILLCREEK COMMON
3210 SOUTH HIGHLAND DRIVE
MILLCREEK, UTAH 84106

beecherwalker
Architecture/Interiors
3115 EAST LON LANE #200
HOLLADAY, UTAH 84121
P: 801.438.9500 F: 801.438.9501
BEECHERWALKER.COM

PROJECT NUMBER
565.2501
DWN BY: Author
CHKD BY: Checker
SCHEMATIC DESIGN

CONCEPT RENDERING

DRAWING NUMBER
A906

Autodesk Docs: /Millcreek Commons/MILLCREEK COMMON V26.rvt
PRINTED AT: 8/9/2025 3:42:57 PM

D

C

B

A



1

2

3

4

5

6

7

#	REV. DESCRIPTION	REV. DATE	

#	ISS. DATE	ISS. DATE	

E

D

C

B

A

MILLCREEK COMMON
3210 SOUTH HIGHLAND DRIVE
MILLCREEK, UTAH 84106

beecherwalker
Architecture/Interiors
BEECHERWALKER.COM
P. 801.438.9500 3115 EAST LON LANE #200
F. 801.438.9501 HOLLADAY, UTAH 84121

PROJECT NUMBER 565.2501	
DRAWN BY Author	CHECKED BY Checker

CONCEPT RENDERING

DRAWING NUMBER
A907

1

2

3

4

5

6

7

[illegible]

F

1

C

6

A

C
MILLCREEK COMMON
3210 SOUTH HIGHLAND DRIVE
MILLCREEK, UTAH 84106

B

beecherwalker
Architecture/Interiors

o. 801.438.9500
f. 801.438.9501
3115 EAST LION LANE #200
HOLLADAY, UTAH 84121
BEECHERWALKER.COM

PROJECT NUMBER	
585.2501	
DWN BY Author	CHKD BY Checker

A SCHEMATIC DESIGN

CONCEPT RENDERING

DRAWING NUMBER

A908

[illegible]

MILLCREEK COMMON
3210 SOUTH HIGHLAND DRIVE
MILLCREEK, UTAH 84106

beecherwalker
Architecture/Interiors
o. 801.438.9500 | 3115 EAST LON LANE #200
f. 801.438.9501 | HOLLADAY, UTAH 84121
BEECHERWALKER.COM

PROJECT NUMBER	
565.2501	
DWN BY Author	CHKD BY Checker
SCHEMATIC DESIGN	

CONCEPT RENDERING

DRAWING NUMBER

A910

AutoCAD Docx: /Millcreek Common/MILLCREEK COMMON V26.rvt
PRINTED AT: 8/9/2025 3:42:58 PM
The drawing is an authorized professional document. It is the property of BEECHER WALKER & ASSOCIATES, L.P. and shall not be used, in whole or in part, for any other project without the written permission of an authorized representative of BEECHER WALKER & ASSOCIATES, L.P. All dimensions are in feet and inches. All dimensions are to the center of the member unless otherwise noted. All dimensions are to the center of the member unless otherwise noted.



ISS. DATE	ISS. DATE	ISS. DATE	ISS. DATE	ISS. DATE	ISS. DATE	ISS. DATE	ISS. DATE	ISS. DATE	ISS. DATE

MILLCREEK COMMON
3210 SOUTH HIGHLAND DRIVE
MILLCREEK, UTAH 84106

beecherwalker
Architecture/Interiors
3115 EAST LON LANE #200
HOLLADAY, UTAH 84121
P. 801.438.9500 F. 801.438.9501 BEECHERWALKER.COM

PROJECT NUMBER
565.2501
DWN BY
Author
CHKD BY
Checker
SCHEMATIC DESIGN

CONCEPT RENDERING
DRAWING NUMBER
A911

Autodesk Docs: \\Millcreek Common\\MILLCREEK COMMON V26.rvt
PRINTED AT: 8/9/2025 3:42:58 PM

D

C

B

A



1

2

3

4

5

6

7

#	REV. DESCRIPTION	ISS. DATE	REV. DATE

D

MILLCREEK COMMON
3210 SOUTH HIGHLAND DRIVE
MILLCREEK, UTAH 84106

beeherwalker
Architecture/Interiors
3115 EAST LON LANE #200
HOLLADAY, UTAH 84121
P. 801.438.9500 F. 801.438.9501 BEECHERWALKER.COM

PROJECT NUMBER 565.2501	
DWN BY Author	CHKD BY Checker

A

SCHEMATIC DESIGN

CONCEPT RENDERING

DRAWING NUMBER
A912

1

2

3

4

5

6

7