

**MILITARY INSTALLATION DEVELOPMENT AUTHORITY
Design Review Committee Meeting
November 18, 2025**

STAFF REPORT

Agenda Item: #6
Prepared By: Robert Donigan, MIDA Planner
Reviewed By: Richard Catten, DRC Counsel

Project: Cormont Model Unit at Lot 10 Site Plan

Location: The proposed Cormont Model Unit is located on Lot 10 within the approved Mayflower Master Development Plan (MDP), west of U.S. Highway 40 near exit 8, on Mayflower Village Drive just east of the proposed Cormont Development.

Applicant: Reef Private Equity

Representative: Saadet Nur Yilmaz

Recommendation: Staff recommends the MIDA DRC approve the Cormont Model Unit at Lot 10 site plan subject to site plan approval being issued upon the completion of the Conditions of Approval as presented in this staff report.

Background:

Per Chapter 2, Section 2.03 (Site Plan) of the Development Standards and Guidelines (MIDA Standards), MIDA requires Site Plan approval before construction on any property within the MIDA Control Area. The Applicant submitted Site Plan plans/documents for the Cormont Model Unit at Lot 10 facility in October 2025. The Applicant is asking for site plan approval from the MIDA DRC.

Project Description:

Located just east of the Cormont development that is currently under construction, the Cormont Model Unit facility is meant to provide a temporary facility to provide mocks up, to review furnishings and finishes, and to coordinate MEP decisions for the proposed Cormont Development buildings. The model unit will be a Sprung structure built on the existing asphalt pad.

Analysis:

The site plan application for the Cormont Model Unit at Lot 10 Site Plan is being evaluated based on Chapter 2 – Review Procedure, Section 2.03 – Site Plan; and Chapter 4 – Standards and Guidelines of the MIDA Standards. A general discussion of key considerations pertaining is included below:

- Parking will be provided on Lot 10, including ADA stalls.
- The structure will require water and sewer connections. JSSD approval required. Feasibility letter has been provided.
- This is a temporary facility that will be removed long term. MIDA's current Standards do not speak to temporary facilities and how long an approved site plan for a temporary facility is good for. Staff recommends that the DRC establishes a three year approval limit for this temporary facility.

RECOMMENDED ACTION:

Staff recommends the MIDA DRC approve the Cormont Model Unit at Lot 10 Site Plan subject to site plan approval being issued upon completion of the following conditions of approval:

1. The approved site plan is valid for three years from issuance of Occupancy Permit.

VICINITY MAP




LOT 10 SPRUNG STRUCTURE
SECTION 25, T2S, R4E SLB&M
WASATCH COUNTY, UT
PARCEL NO. 00-0021-4979

SHEET INDEX

- 0. COVER
- 1. EXISTING CONDITIONS
- 2. SITE, GRADING & UTILITY PLAN
- 3. SNOW REMOVAL & DRAINAGE PLAN
- 4. CMP/SWPPP



CIVIL ENGINEER

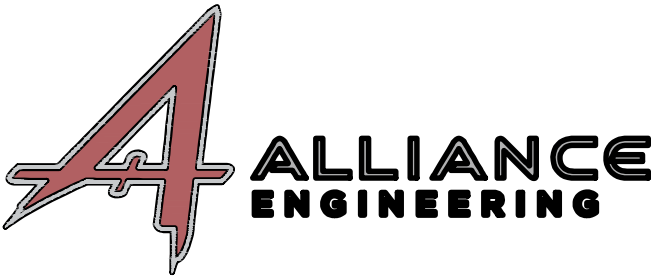

P.O. BOX 2664 | 2700 W. HOMESTEAD RD. STE 50,60
PARK CITY, UT 84098 | 435-649-9467






Know what's below.
Call 811 before you dig.

BLUE STAKES OF UTAH
UTILITY NOTIFICATION CENTER, INC.
www.bluestakes.org
1-800-662-4111

 CONSULTING ENGINEERS LAND PLANNERS SURVEYORS P.O. Box 2664 2700 West Homestead Road Suite 50, 60 Park City, Utah 84098	435-649-9467	STAFF: THOMAS VAUGHN GABRIEL HARJU	COVER SHEET LOT 10, MIDA MASTER DEVELOPMENT PLAT SPRUNG STRUCTURE	SHEET 0 OF 4
	DATE: 10/23/2025	FOR: REEF PRIVATE EQUITY JOB NO.: 14-8-23 FILE: X:\WasatchCounty\dwg\Mayflower 2023\Marcella Reef Site Office (14-8-23)-Second Trailer\140523-Site Office Trailer Civil.dwg		


Slopes Table			
Number	Minimum Slope	Maximum Slope	Color
1	30.00%	1000.00%	

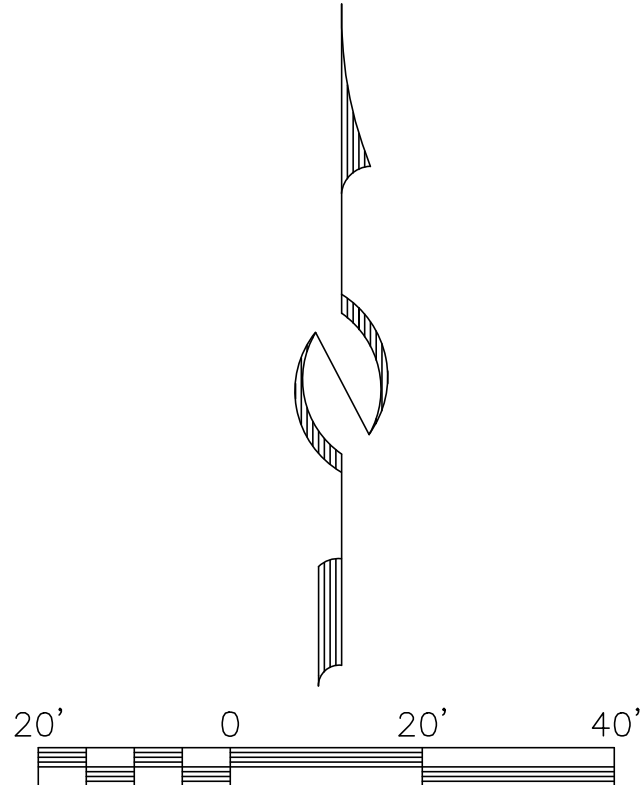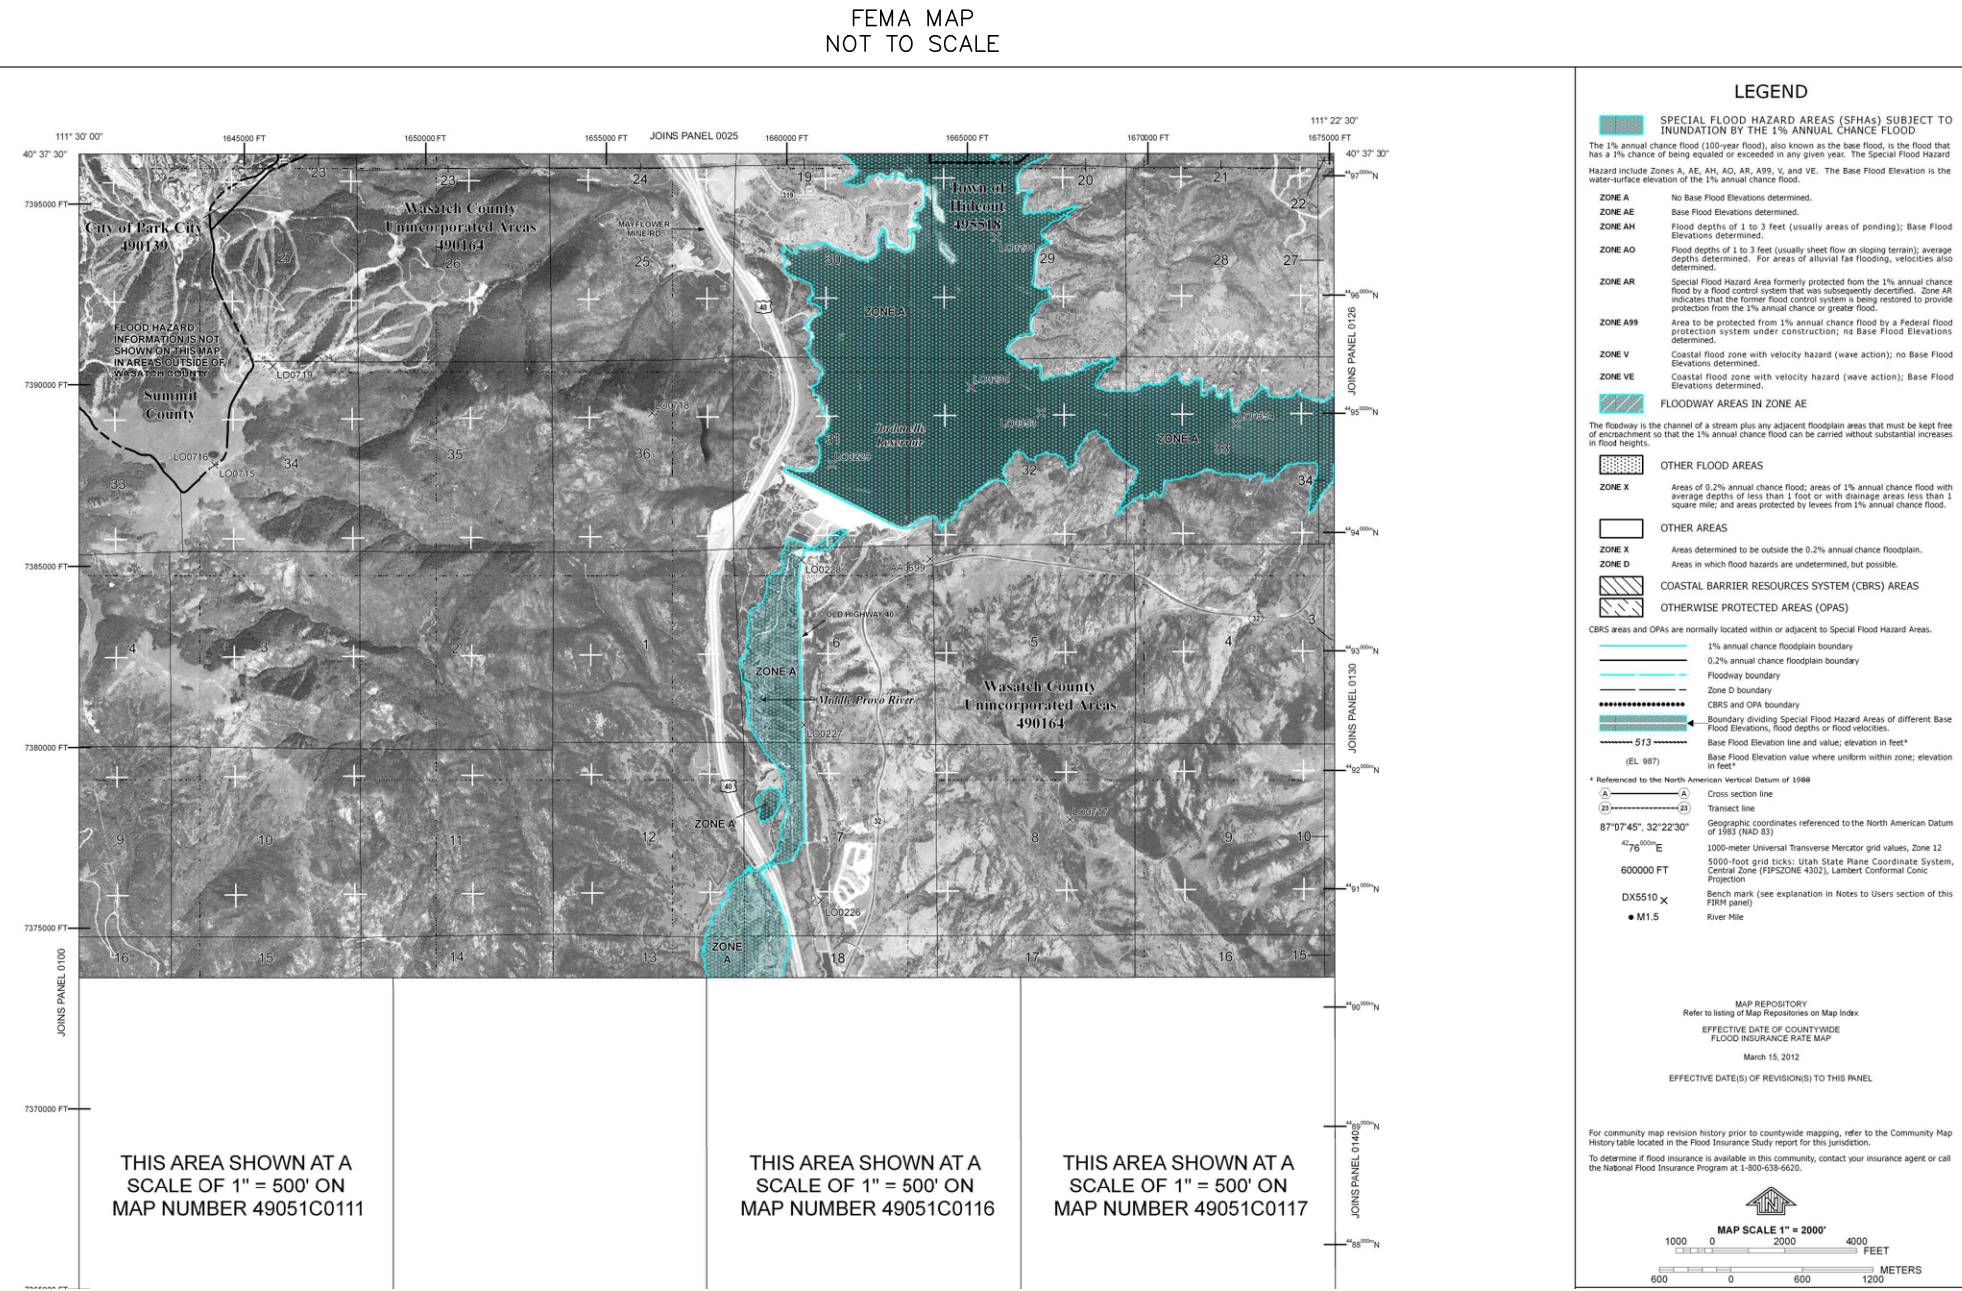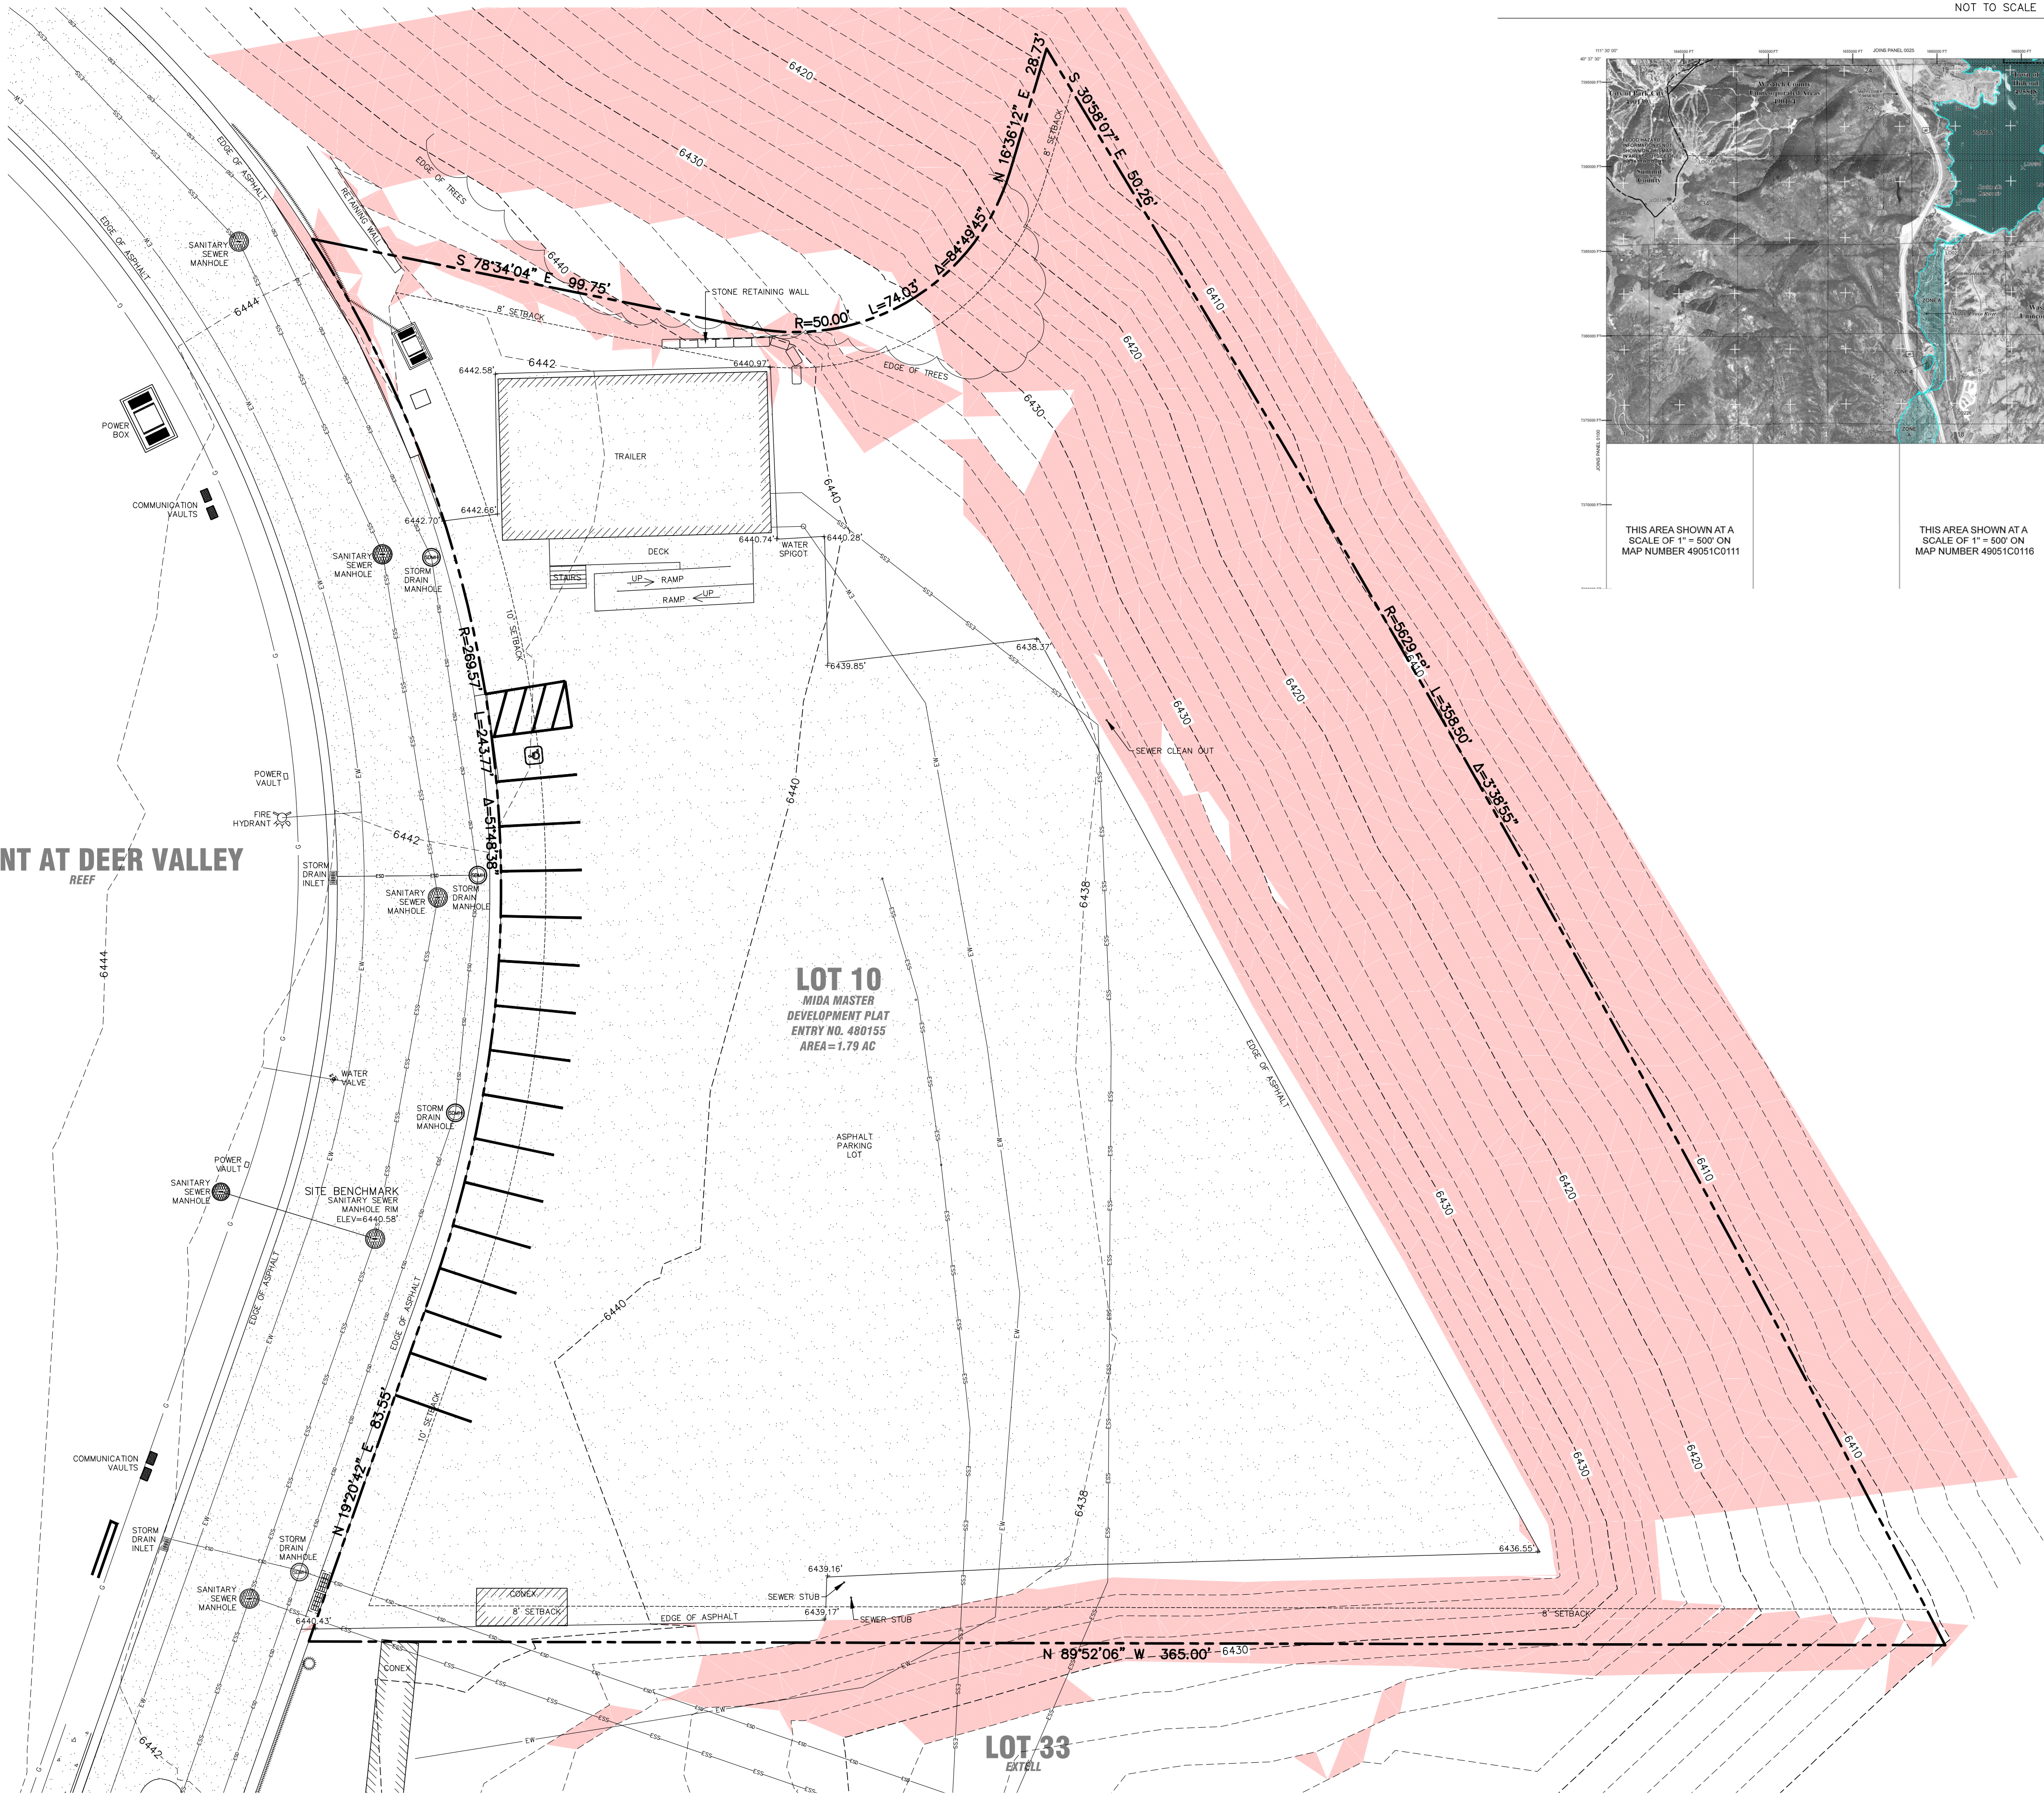

ESS ——— ESS ——— ESS ———
EW ———
ESD ——— ESD ——— ESD ———
G ———

EXISTING SANITARY SEWER
EXISTING WATER
EXISTING STORM DRAIN
EXISTING GAS



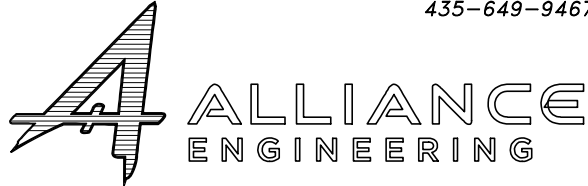

435-649-9467

CONSULTING ENGINEERS | LAND PLANNERS | SURVEYORS

P.O. Box 2664 | 2700 West Homestead Road
Suite 50, 60 | Park City, Utah 84098

STAFF:
THOMAS VAUGHN
GABRIEL HARJU

DATE: 10/23/2025


EXISTING CONDITIONS
LOT 10, MIDA MASTER DEVELOPMENT PLAT
SPRUNG STRUCTURE

FOR: REEF PRIVATE EQUITY

JOB NO.: 14-8-23

FILE: X:\WasatchCounty\dwg\Mayflower 2023\Marcella Reef Site Office
(14-8-23)-Second Trailer\140523-Site Office Trailer Civil.dwg

SHEET
1
OF
4

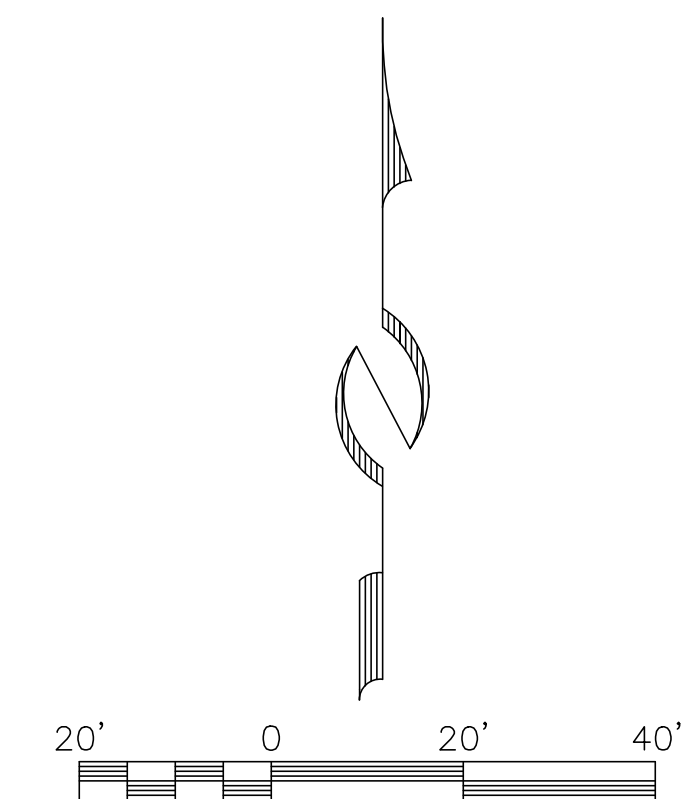

ESS ESS ESS

EW

ESD ESD ESD

G

— P — P — P — P —

A ALLIANCE ENGINEERING

CONSULTING ENGINEERS | LAND PLANNERS | SURVEYORS


P.O. Box 2664 | 2700 West Homestead Road
Suite 50, 60 | Park City, Utah 84098

435-649-9461


SNOW REMOVAL & DRAINAGE PLAN
LOT 10, MIDA MASTER DEVELOPMENT PLAT
SPRUNG STRUCTURE

FOR: REEF PRIVATE EQUITY
JOB NO.: 14-8-23
FILE: X:\WasatchCounty\dwg\Mayflower 2023\Marcella Reef Site Office
(14-8-23)-Second Trailer\140523-Site Office Trailer Civil.dwg

SHEET
3
OF
4

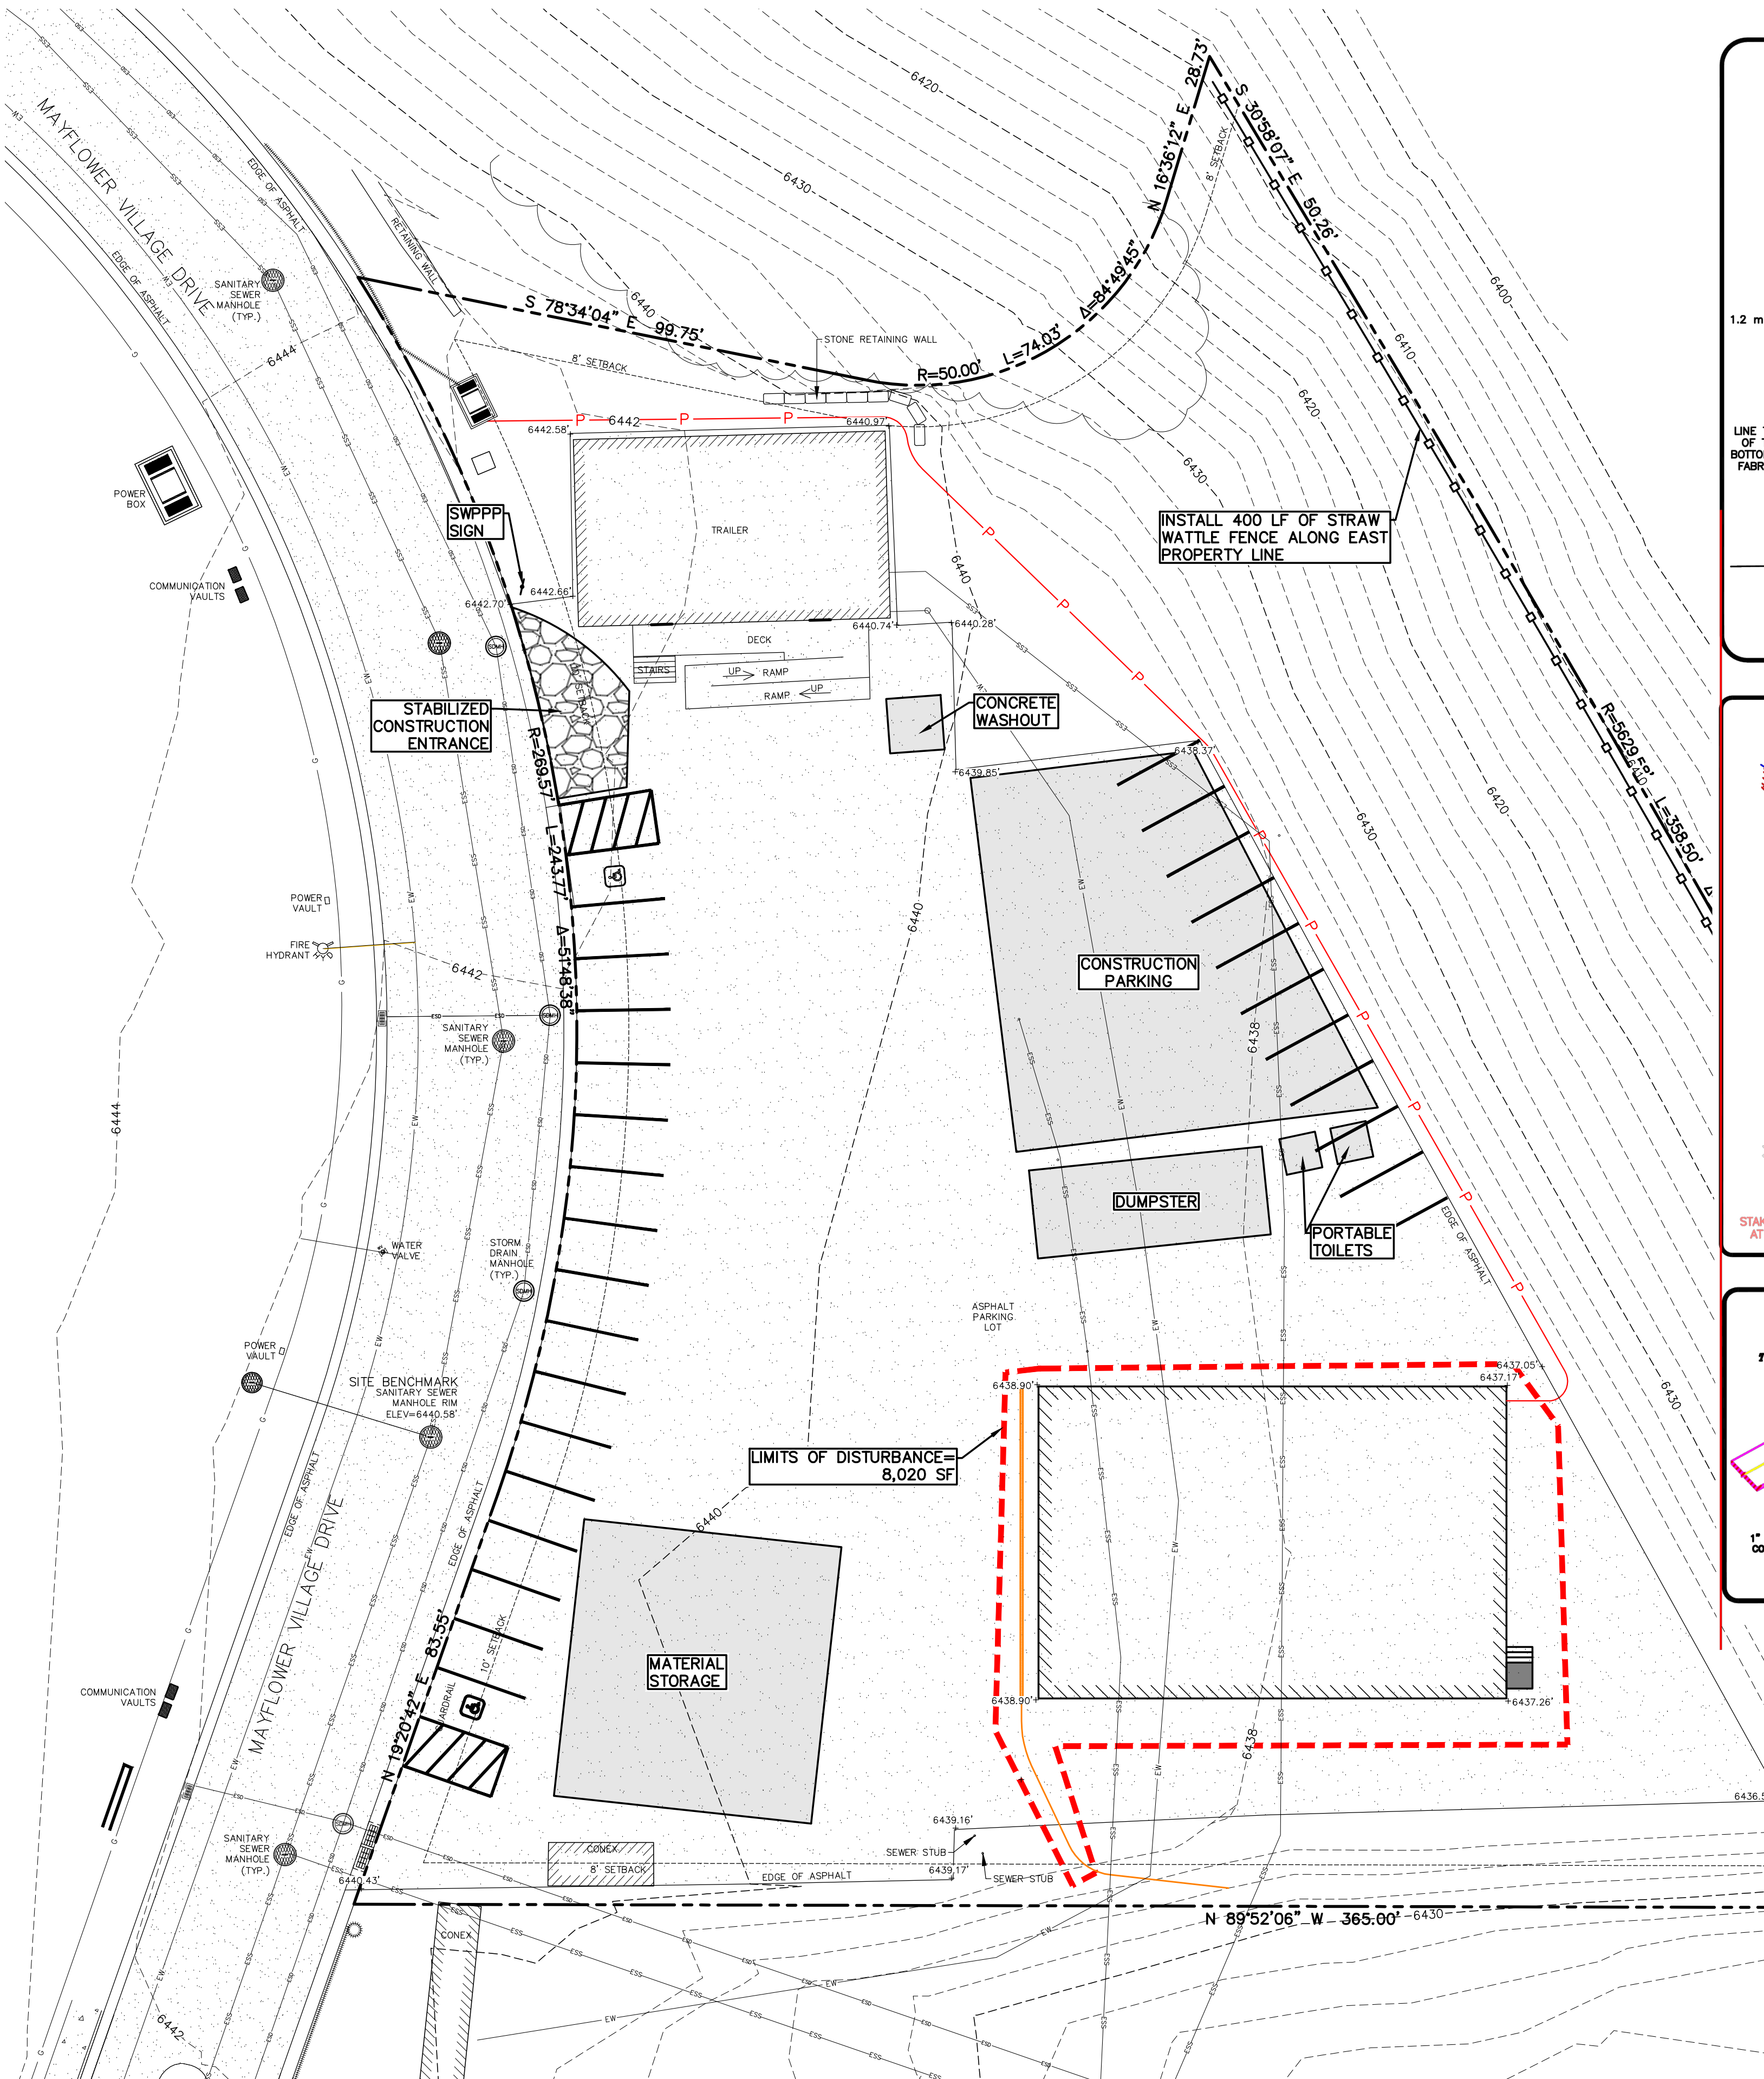


SILT FENCE

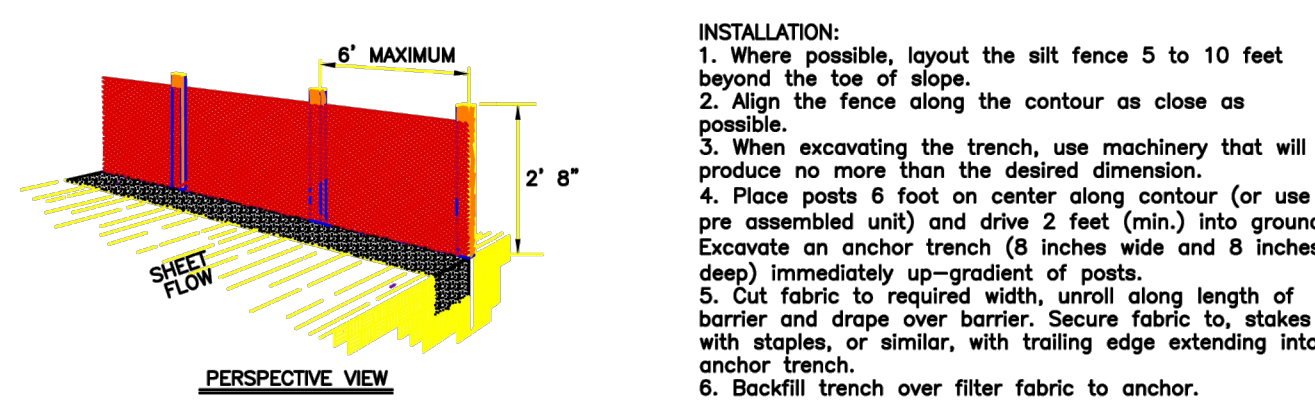



ATTACHING TWO SILT FENCES



STRAW WATTLE DETAIL

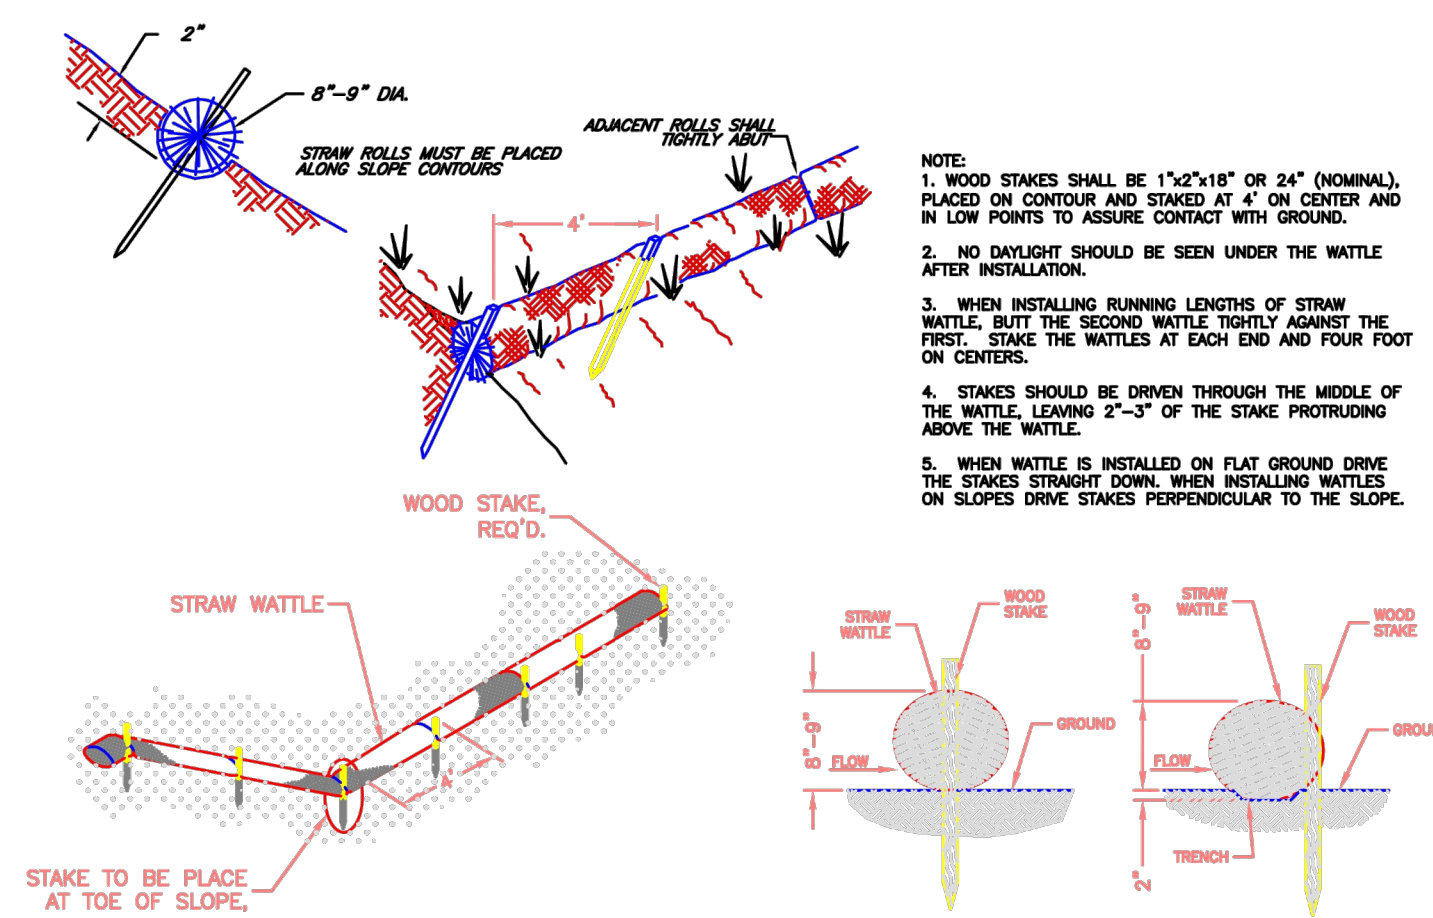

STABILIZED CONSTRUCTION ENTRANCE

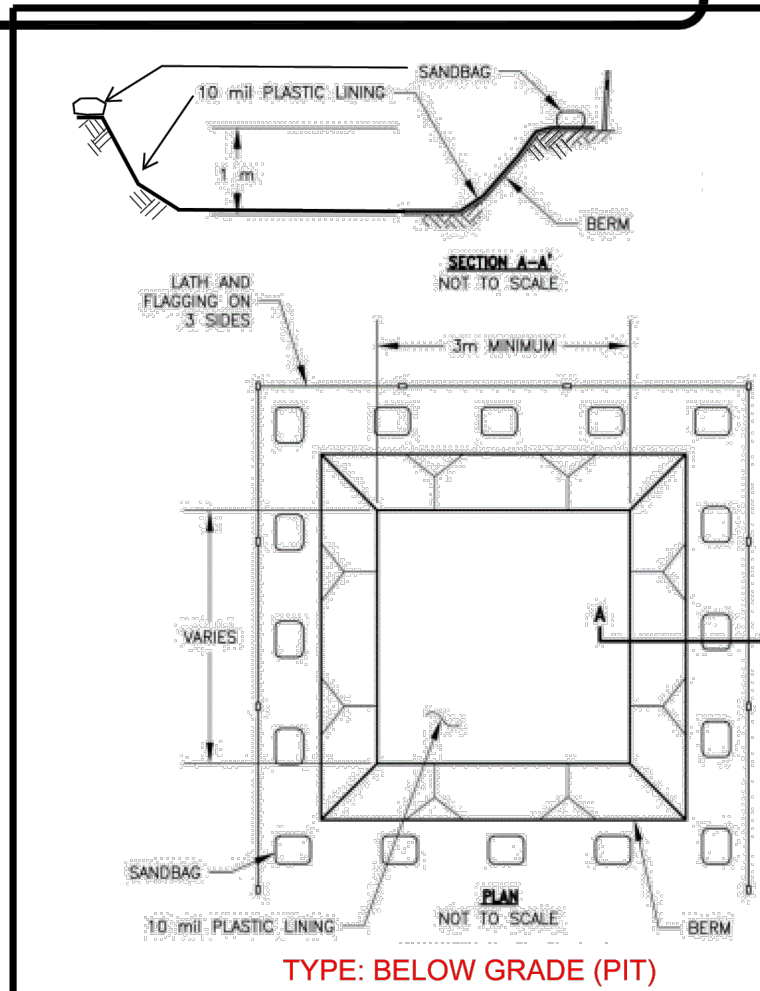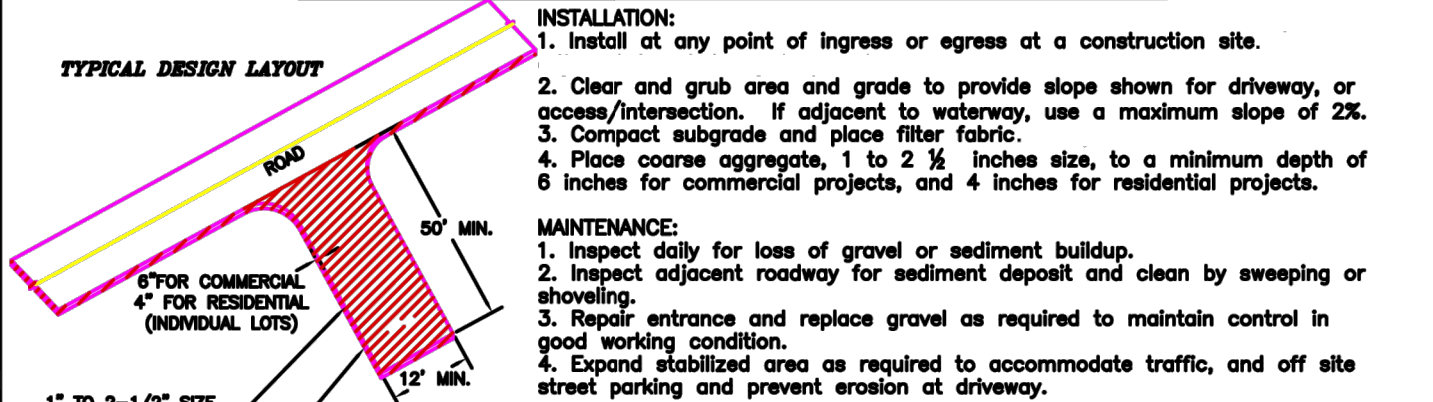

Summit County Required Inspections


Inspection	Description/Requirements	Contact
Rough Grade Engineering	Required prior to scheduling a footing inspection. Rough cut of driveway, stabilized construction entrance, sediment control BMPs, & concrete washout all must be installed per site plan.	Engineering
Footings	Schedule after steel is in place and before concrete is poured	Building
Foundation	Schedule after steel is in place in forms and before concrete is poured	Building
Under Slab Plumbing/Heating	Schedule before concrete is poured or plumbing has been backfilled	Building
Certificate of Elevation and/ or Survey	Performed by a licensed surveyor. Required before scheduling a Floor Framing Inspection	Planning
Floor Framing/ Foundation Drain	Required prior to placing floor sheeting	Building
Shear Wall	After the building is "up to square," all shear walls have been nailed, and all tie downs and shear wall connections installed	Building
Fire Sprinkler	Required prior to Four-Way Inspection, when required by Local Fire District	Building
Four-Way	All rough electrical, plumbing, and mechanical has been installed. All framing is complete, shear walls have been previously inspected, and truss specifications are on site for review. Plumbing must have either an air or water pressure test on them when the inspector arrives.	Building
Weather Barrier/ Stucco Lath	Weather barrier must be inspected prior to applying veneer. Approved stucco I.C.C. research reports on site	Building
Gas Line/Meter Set	Required before gas meter clearance is given to Dominion	Building
Masonry wall/ bond beam	Steel in masonry and before concrete/grout is poured	Building
Insulation	Pre-drywall insulation certificate required	Building
Drywall Nailing	Required before drywall is taped	Building
Power to Panel	Building must be up with permanent roof installed	Building
Pre-Surface Engineering	Before driveway is paved/stabilized. Erosion control installed on graded slopes greater than 3:1. Driveway graded to final slope.	Engineering
Final Engineering	Required prior to Certificate of Occupancy and/or bond release. Driveway paved/ stabilized w/ non-tracking, permanent material. Final grading must be less than 2:1 slopes, with erosion control measures installed on unretained slopes greater than 3:1	Engineering
Final Building	Required for Certificate of Occupancy. All work is done, building is complete. Final clearances from wastewater district, Health Department for septic, and Fire District for sprinkler system must be on site for this inspection.	Building
Certificate of Occupancy	No person may occupy the structure until CofO is issued. Final clearances must be obtained and presented to the Building Dept: Final from Building, Final from Engineering, Final from Fire District (where required), Final from Water District or Health Dept (where required).	Building
SWP3/ECP Bond Release	Site must be 100% stabilized (revegetated or covered) to at least 70% density.	Engineering

Construction Mitigation Plan Notes

- Show location for dumpster, portable toilets, materials storage, parking
- Construction parking/traffic may not block the street without a permit (available from the Engineering Division)
- Mud tracked out onto the street must be cleaned prior to the end of the work day
- The construction site must be maintained in a neat manner. Trash and other debris may not accumulate outside the dumpster.
- Roadside parking is not allowed from November 1st to April 1st

- Perform washout of concrete trucks offsite or in designated concrete washout areas only.
- Do not wash out concrete trucks onto the ground, or into storm drains, open ditches, streets, or streams.
- Do not allow excess concrete to be dumped onsite, except in designated concrete washout areas.


- Concrete washout areas may be prefabricated concrete washout containers, or self-installed structures (above-grade or below-grade). Prefabricated containers are most resistant to damage and protect against spills and leaks. Companies may offer delivery service and provide regular maintenance and disposal of solid and liquid waste.
- If self-installed concrete washout areas are used, below-grade structures are preferred over above-grade structures because they are less prone to spills and leaks.
- Self-installed above-grade structures should only be used if excavation is not practical.

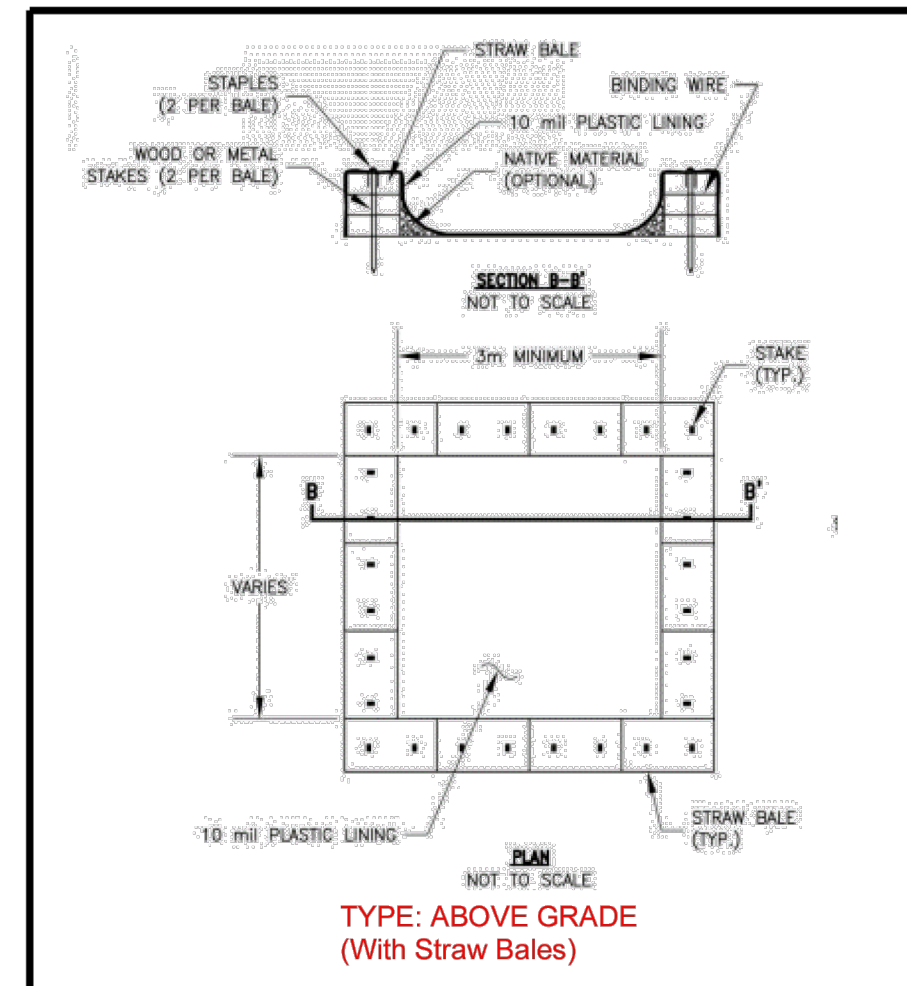

NOTES:

- ALL DISTURBANCE SHALL OCCUR WITHIN THE EXISTING ASPHALT, THUS NO RESEEDING SHALL BE REQUIRED.
- NO ADDITIONAL HARDSCAPE WILL BE ADDED TO THE SITE, THUS NO ADDITIONAL ON SITE STORM WATER DETENTION SHALL BE REQUIRED.

Know what's below.
Call 811 before you dig.
BLUE STAKES OF UTAH
UTILITY NOTIFICATION CENTER, INC.
www.bluestakes.org
1-800-662-4111

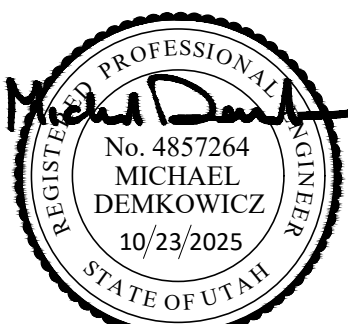


435-649-9467
ALLIANCE
ENGINEERING
CONSULTING ENGINEERS | LAND PLANNERS | SURVEYORS
P.O. Box 2664 | 2700 West Homestead Road
Suite 50, 60 | Park City, Utah 84098

STAFF:
THOMAS VAUGHN
GABRIEL HARJU
DATE: 10/23/2025

CMP/SWPPP
LOT 10, MIDA MASTER DEVELOPMENT PLAT
SPRUNG STRUCTURE
FOR: REEF PRIVATE EQUITY
JOB NO.: 14-8-23
FILE: X:\WasatchCounty\dwg\Mayflower 2023\Marella Reef Site Office
(14-8-23)-Second Trailer\140523-Site Office Trailer Civil.dwg


SHEET
4
OF
4

CB = CABLE BRACING

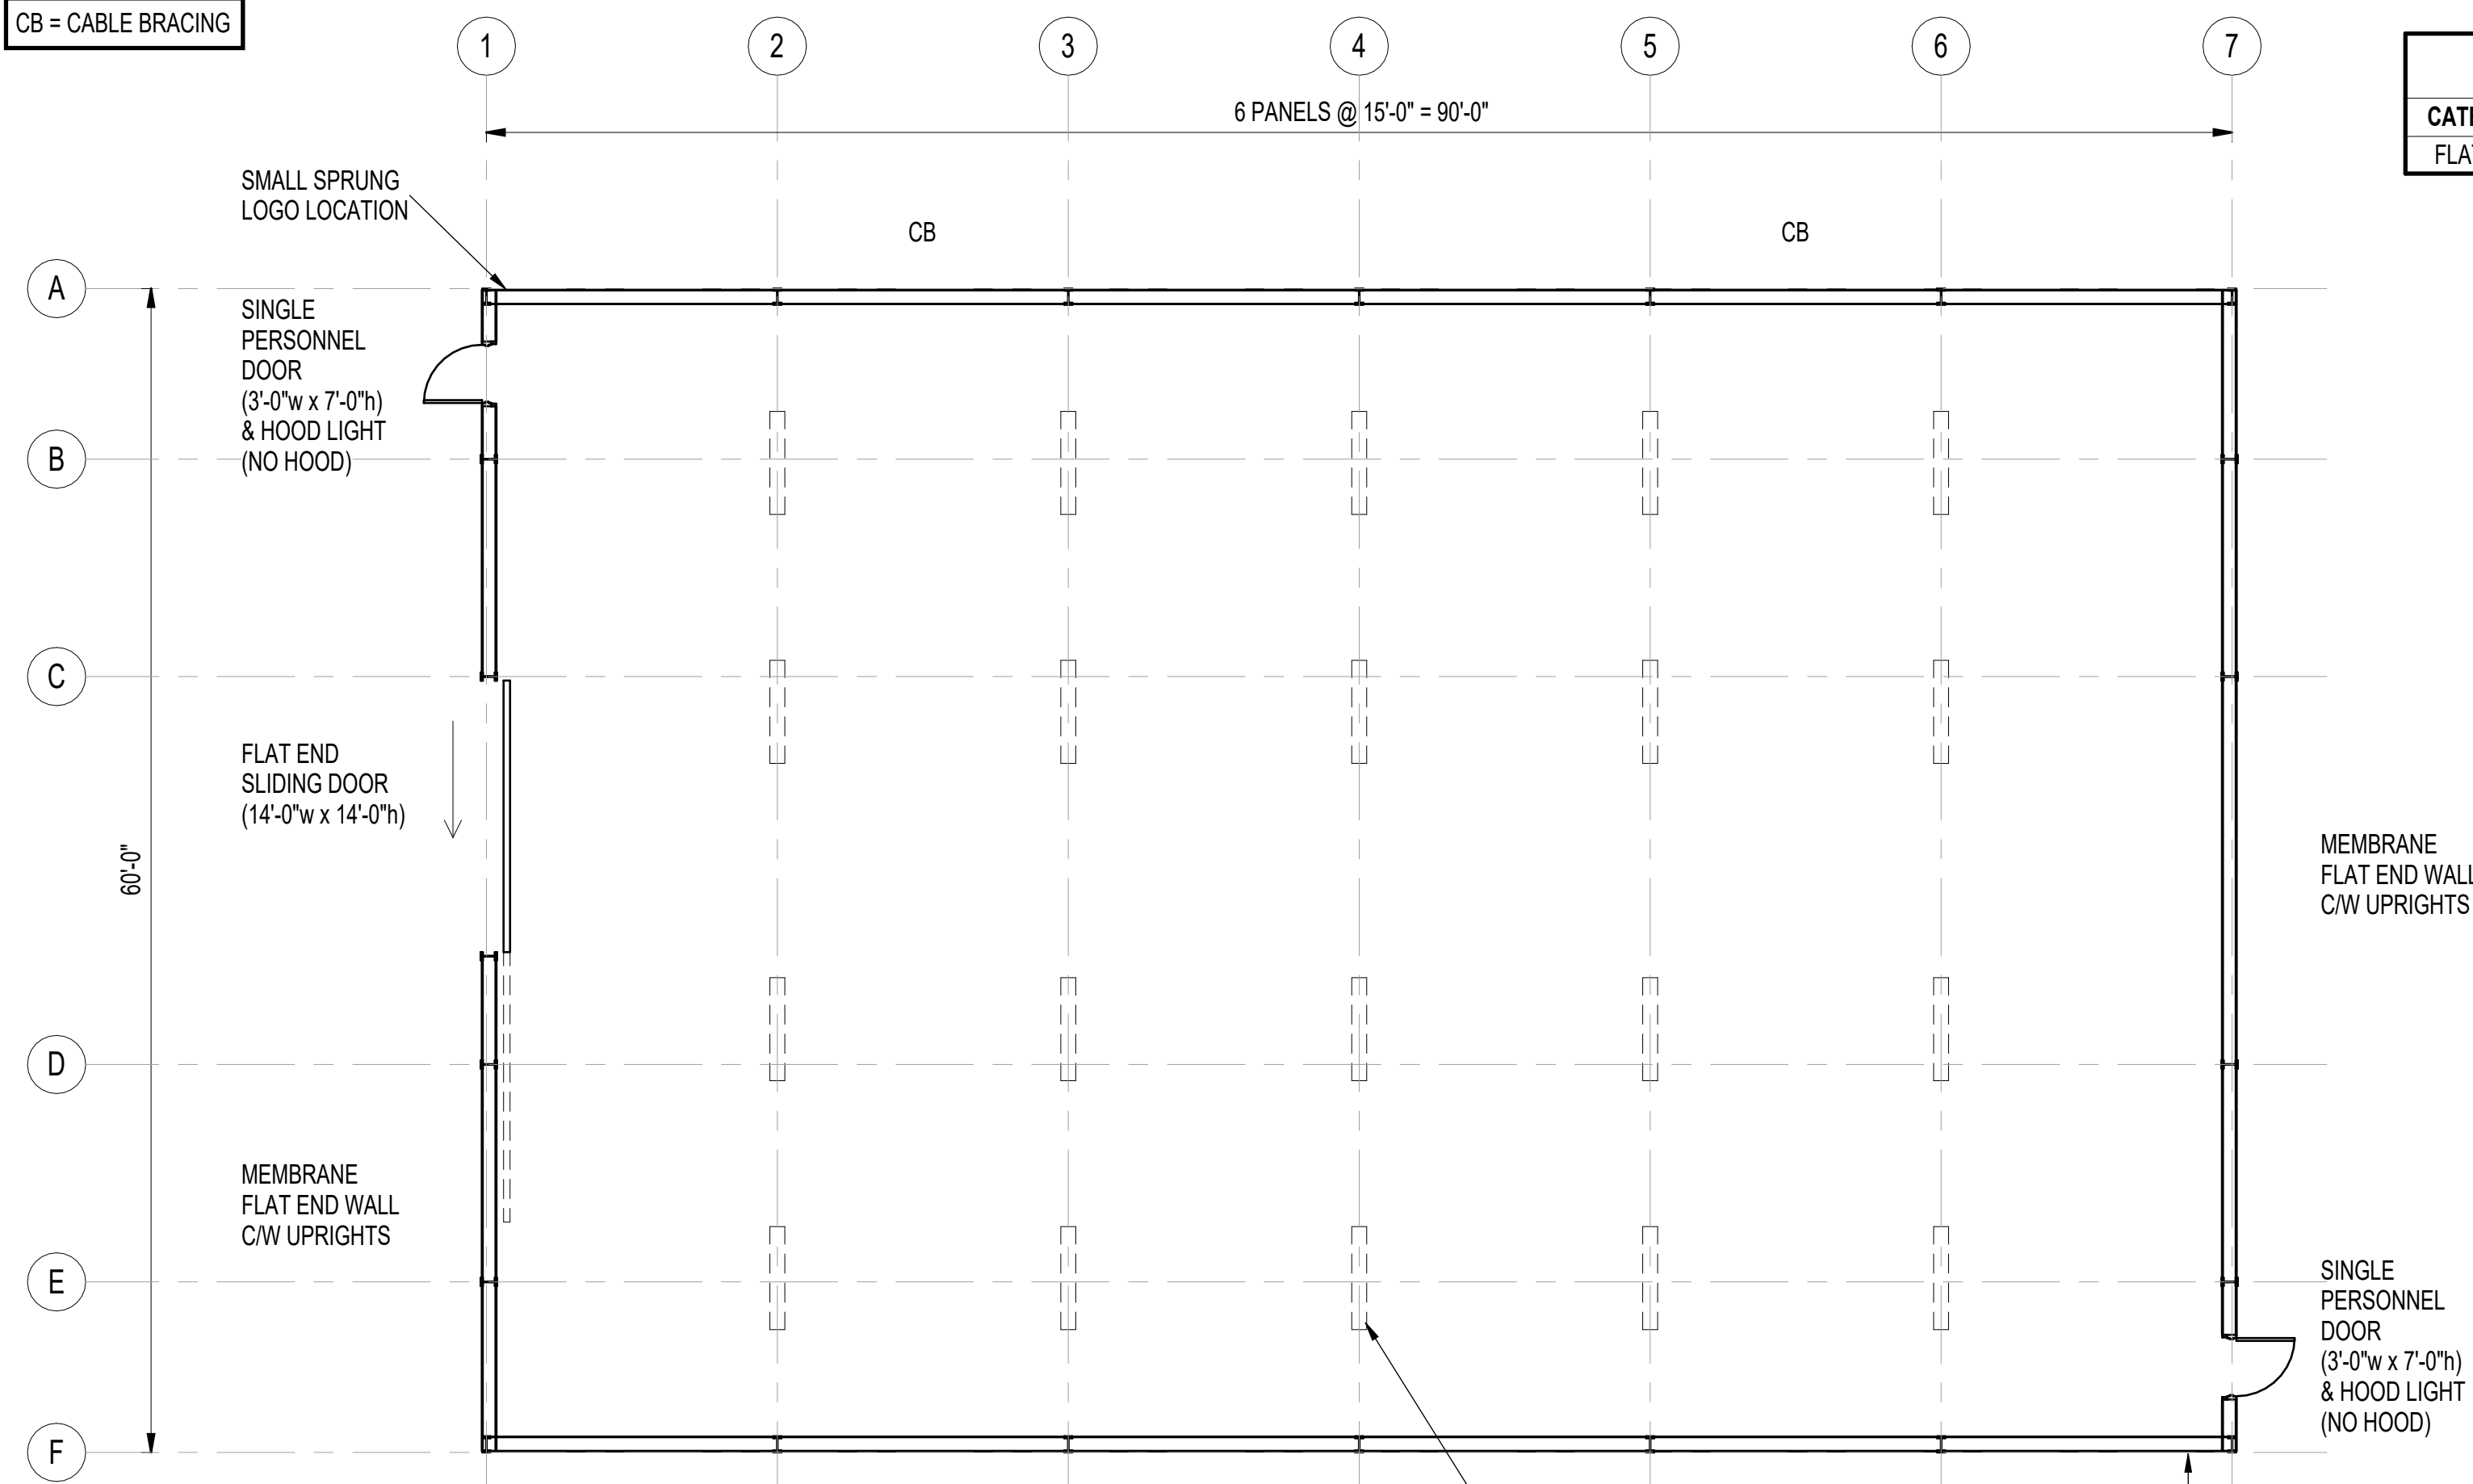






PERSONNEL DOORS							
CATEGORY	TYPE	HOOD WIDTH	BEAM	DOOR SIZE	COMMENT	SWING	COUNT
FLAT END	SPD			3'-0"w x 7'-0"h		STANDARD	2

ACCESSORIES				
CATEGORY	TYPE	SIZE	COMMENT	COUNT
CARGO DOOR	FLAT END SLIDING DOOR	14'-0"w x 14'-0"h	EXTERIOR MOUNT	1
LIGHTING	HOOD LIGHT		LED	2
LIGHTING	SPRUNG SMART LED		64"	20

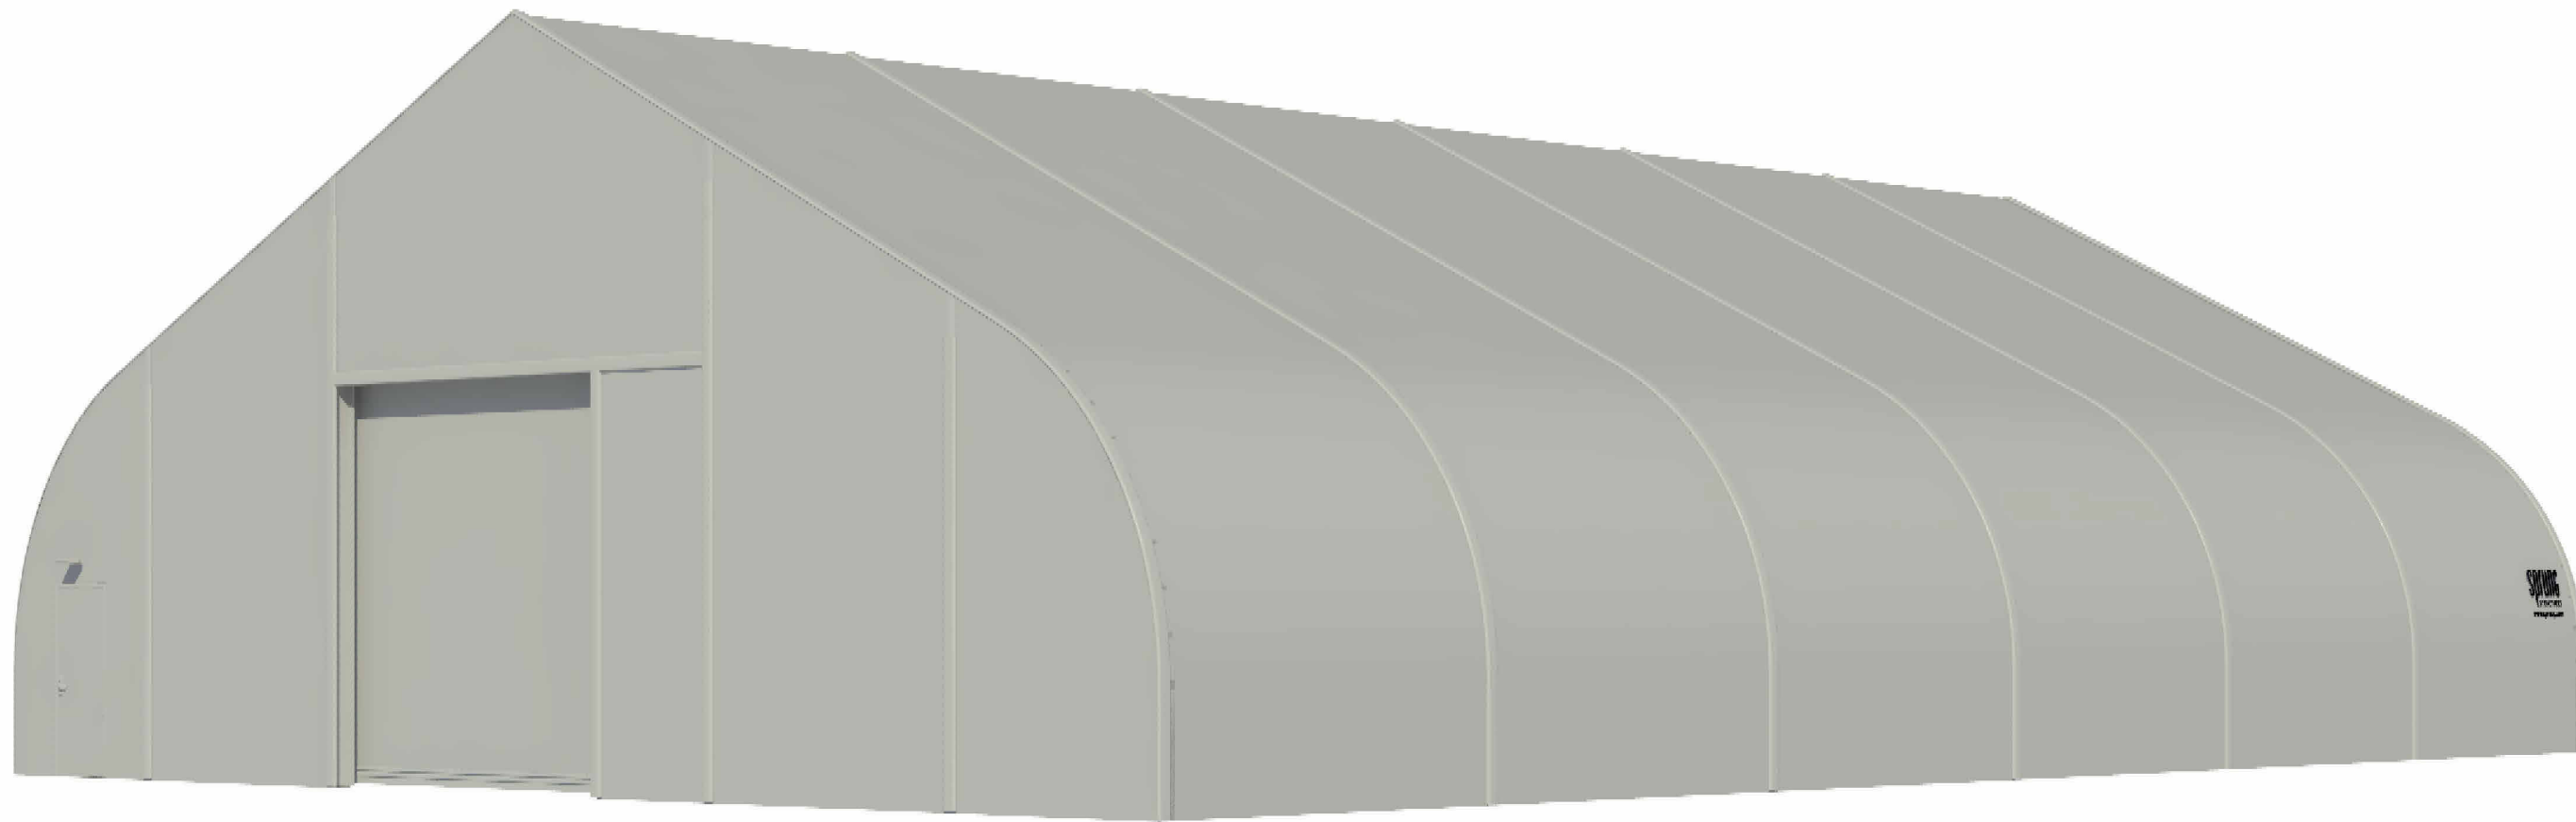

REFER TO DWG R25-413.1 (COLUMN BASE LAYOUT) FOR CONCRETE PAD DIMENSIONS

REFER TO GENERAL NOTES ON TITLESHEET FOR SPECIAL INSPECTION & ADDITIONAL MATERIAL NOTES.

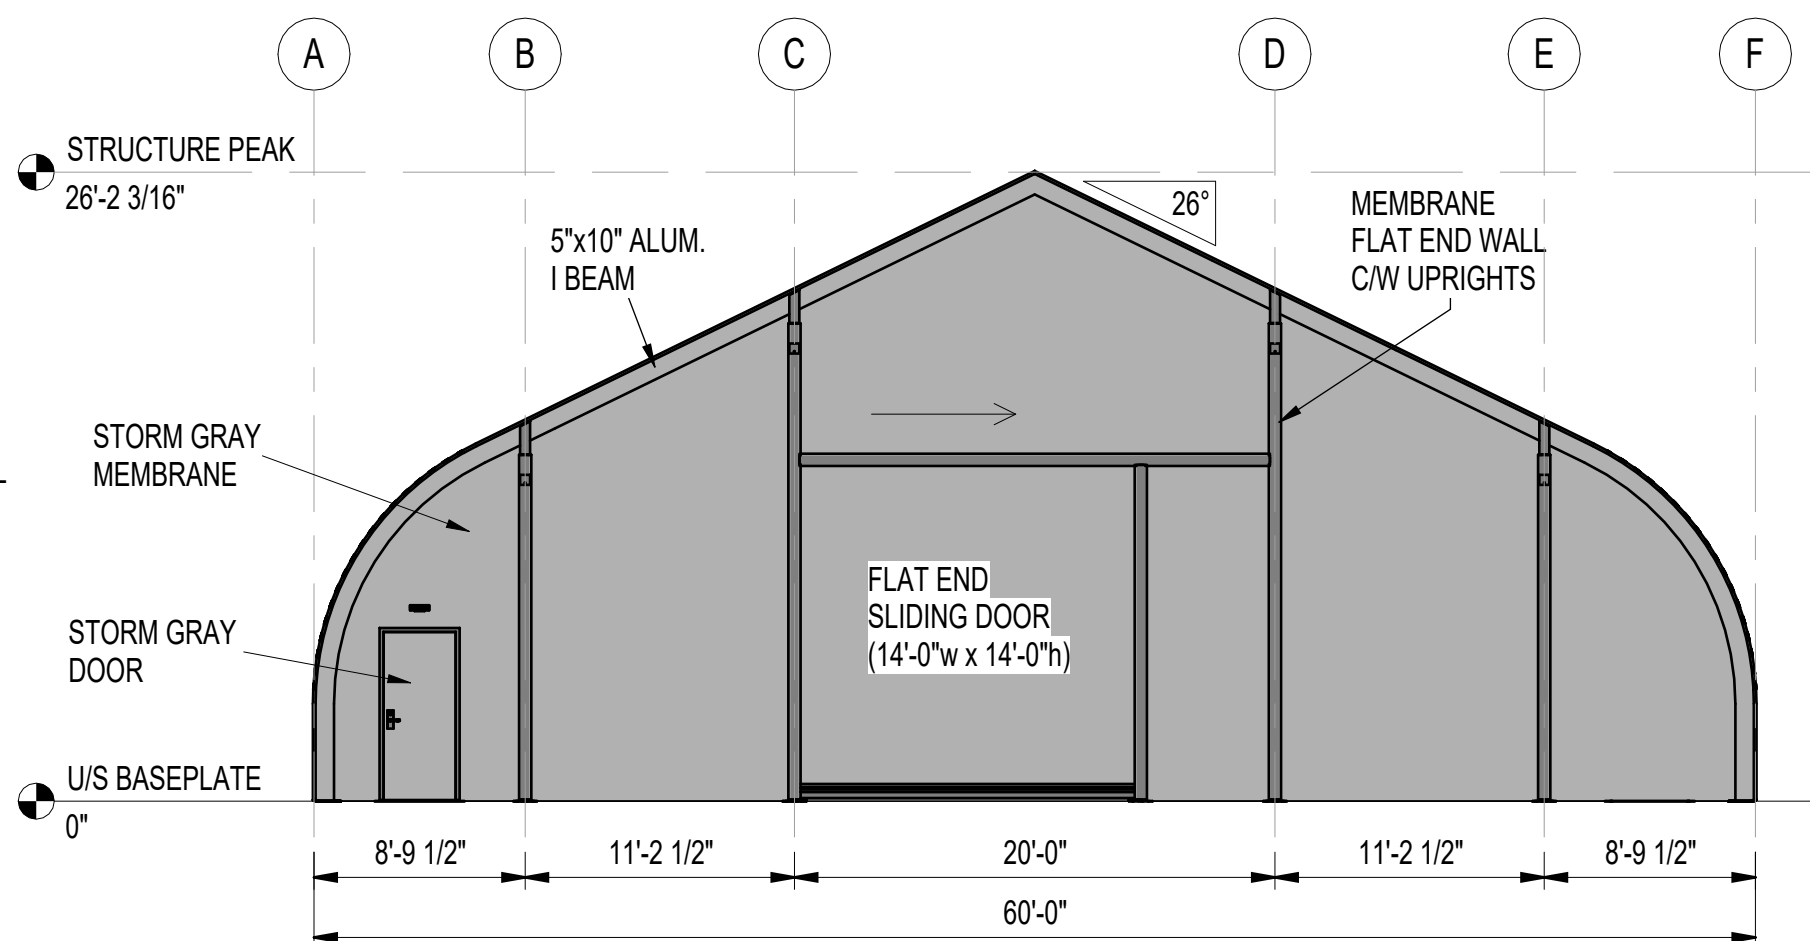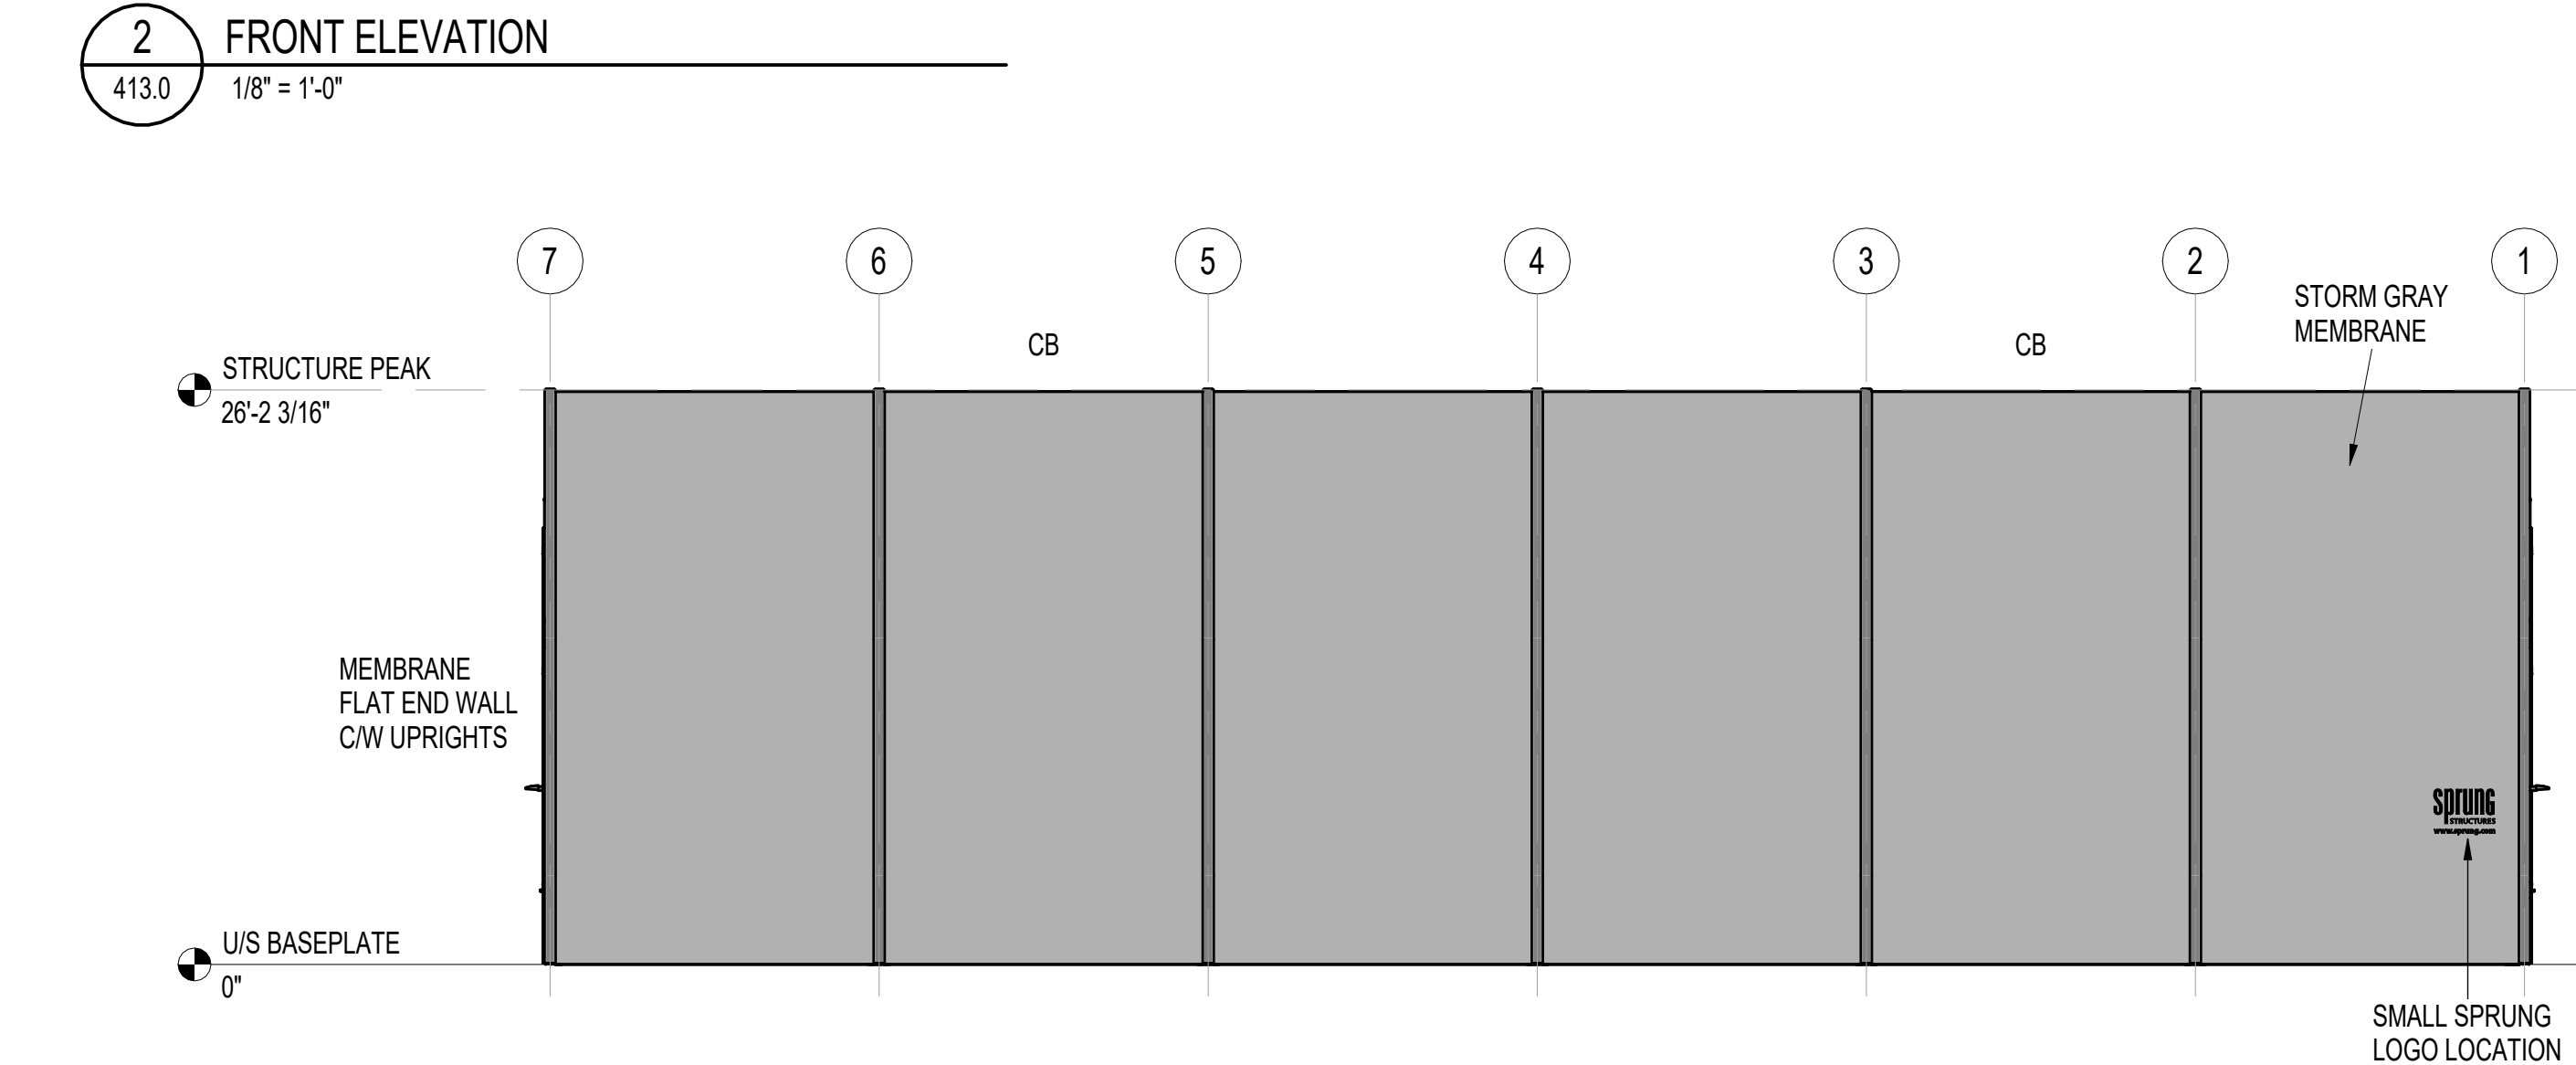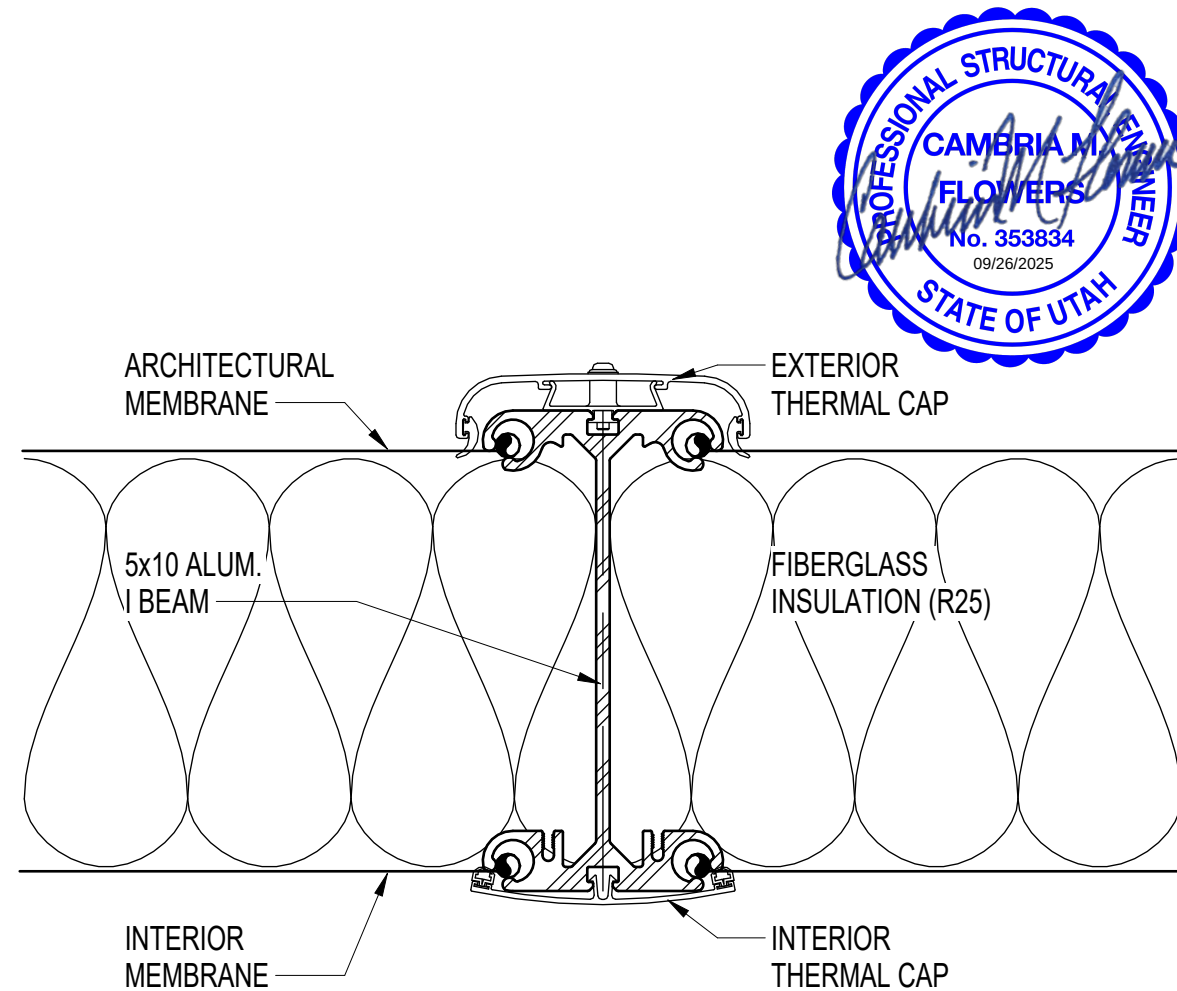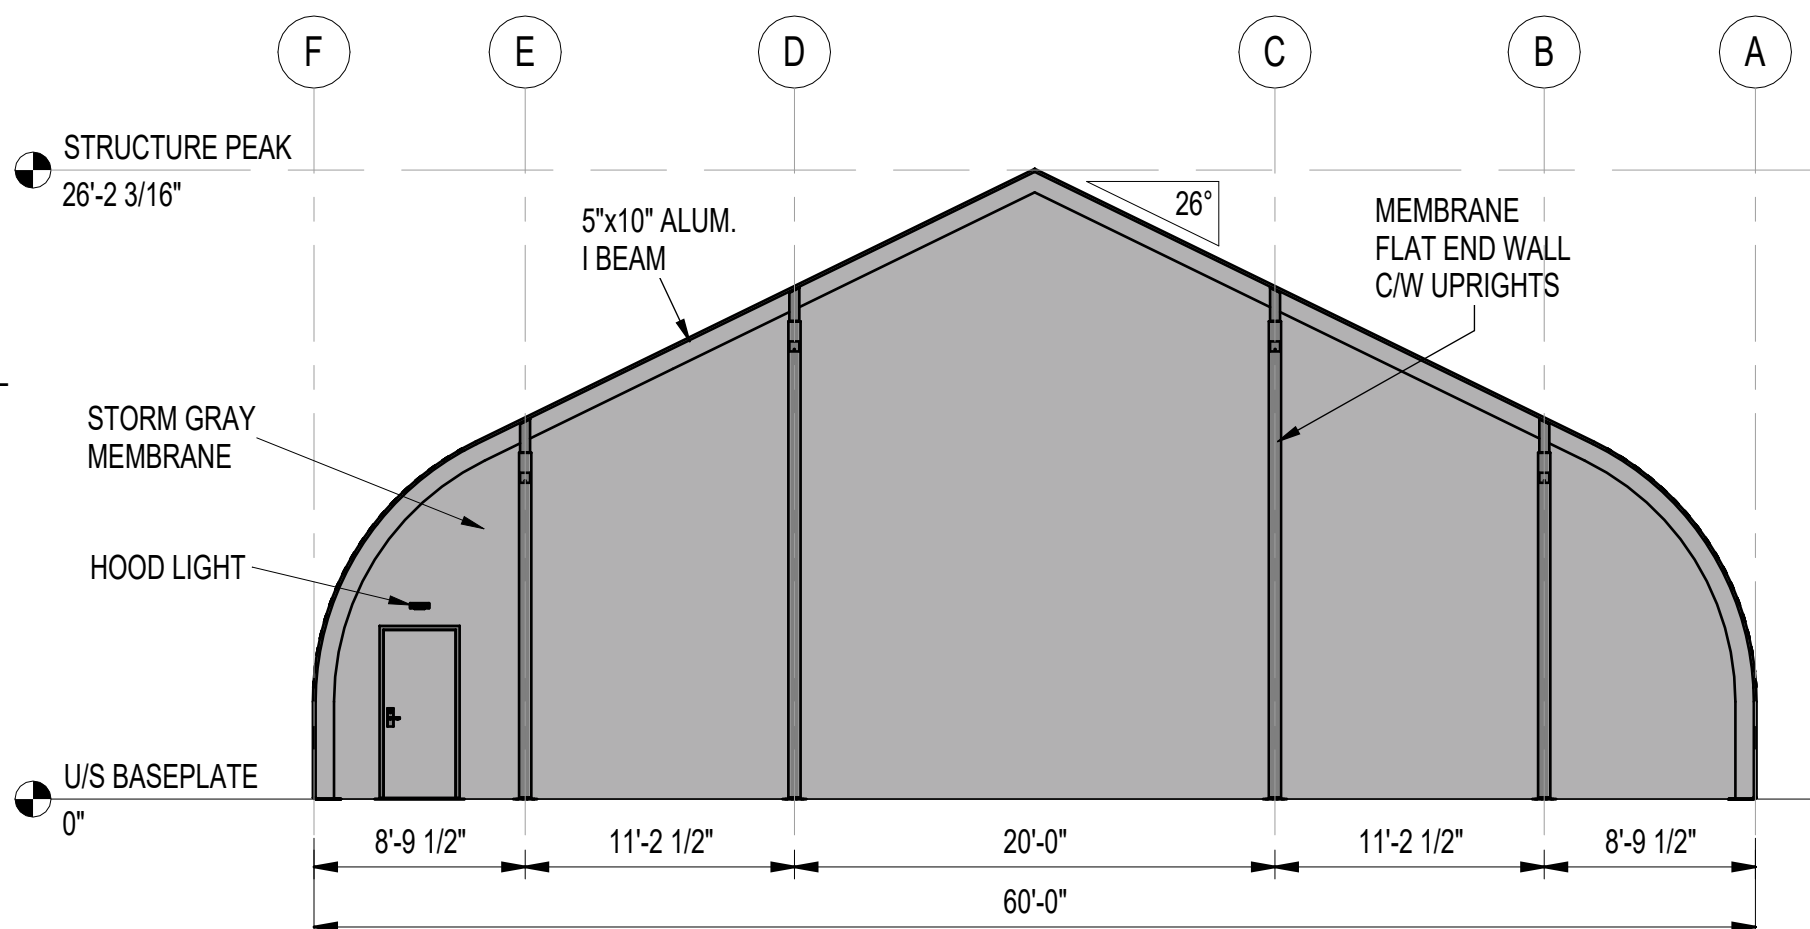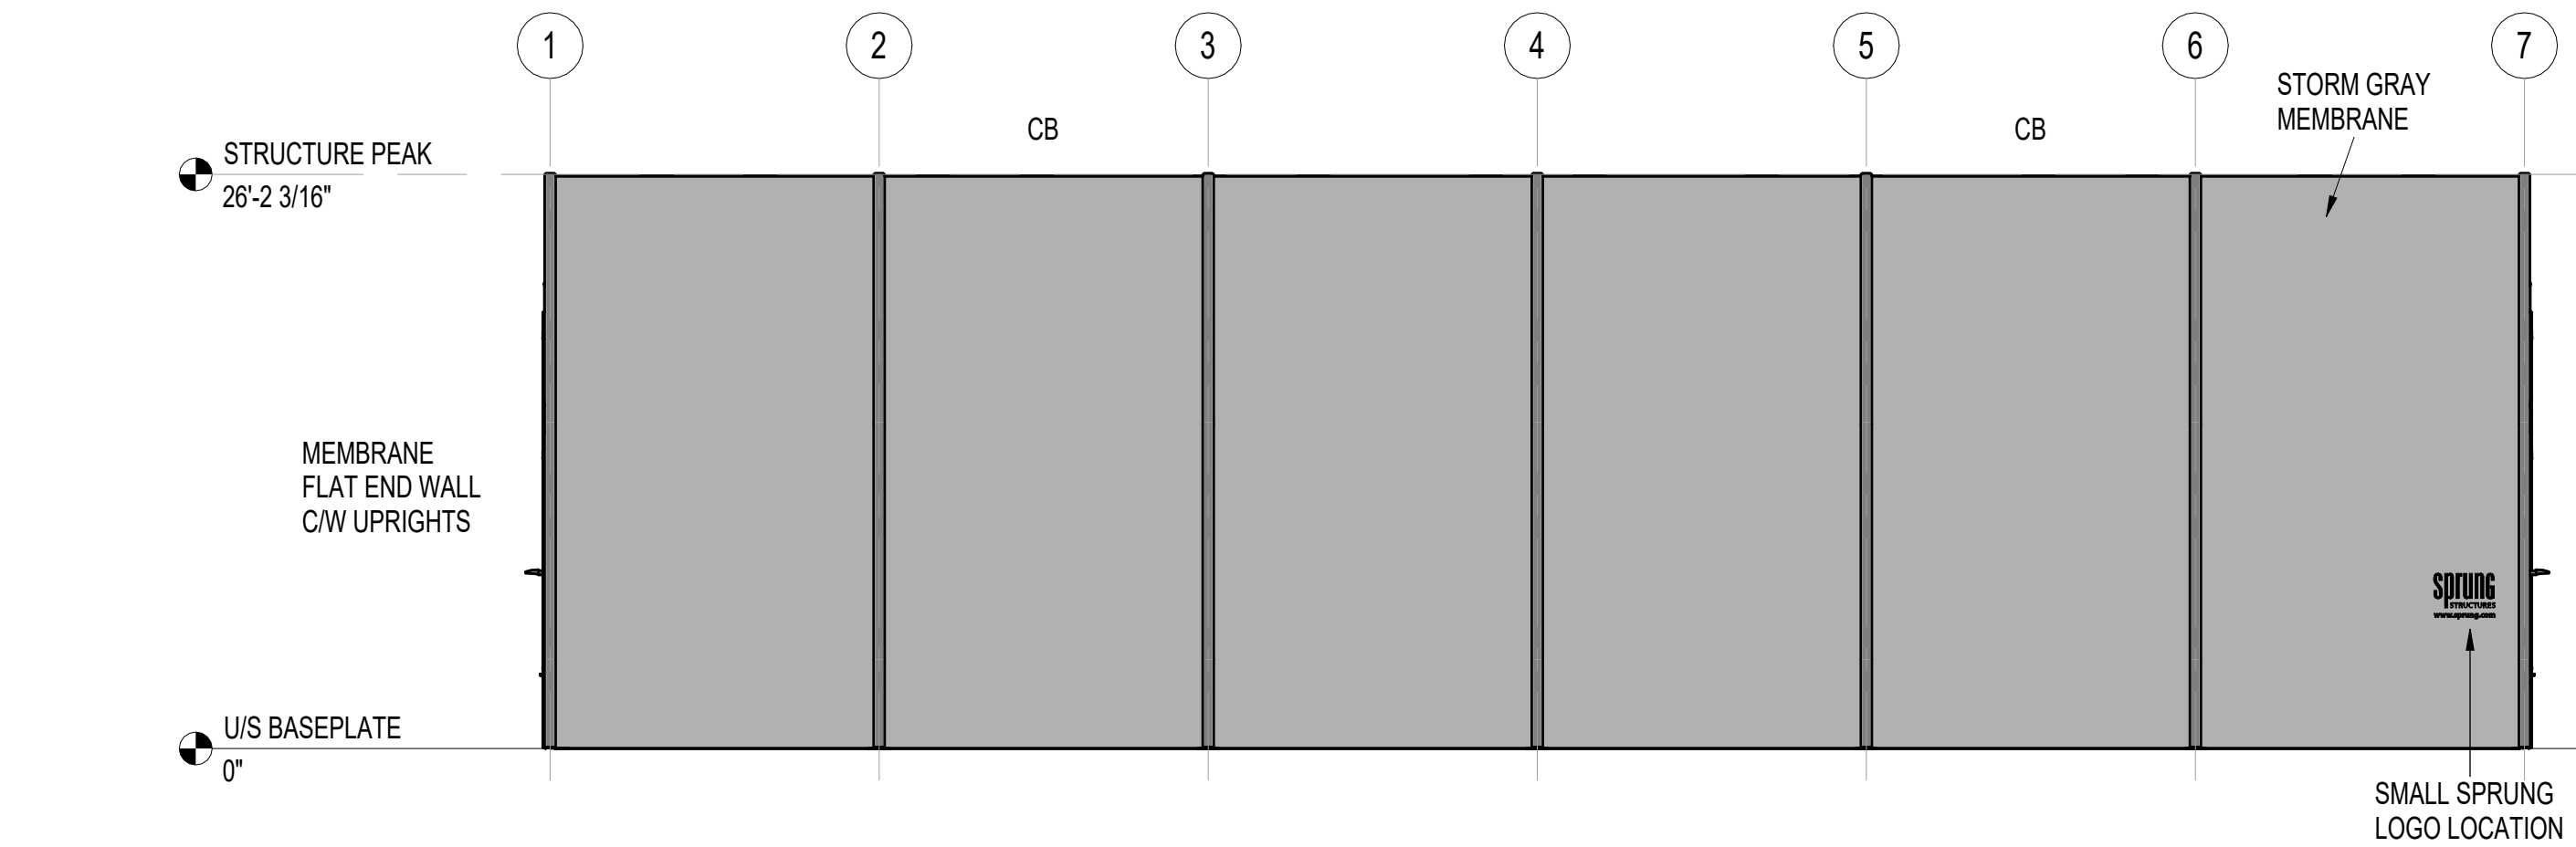

COLORS ON THESE ELEVATIONS MAY VARY SIGNIFICANTLY DEPENDING ON PRINTER OR MONITOR. PLEASE REFER TO MEMBRANE SAMPLES FOR ACTUAL COLORS.



TOLL FREE: 1-800-528-9899
(403) 601-2292 www.sprung.com

GENERAL NOTES:

- ALL PERSONNEL DOORS C/W PANIC HARDWARE & HOODS, AS NOTED.
- STRUCTURE TO BE INSULATED WITH FIBERGLASS BATT INSULATION C/W INNER LINER, TO PEAK.
- STRUCTURE MEMBRANE MEETS: NFPA 701, CALIFORNIA STATE FIRE MARSHAL, ASTM E84, CANULC-S-109 & CANULC-S-102 SPECIFICATIONS.
- THIS STRUCTURE IS DESIGNED TO SHED/RELEASE SNOW. THE PERIMETER OF THE STRUCTURE SHALL BE KEPT CLEAR.
- WHEN DESIGNING A HEATING, VENTILATION OR AIR CONDITIONING SYSTEM FOR ANY TYPE OF BUILDING, IT IS IMPORTANT TO ENSURE THAT THIS SYSTEM INTAKES MORE AIR THAN IS BEING EXHAUSTED AT ANY GIVEN TIME. THIS PROCESS WILL RESULT IN A POSITIVE PRESSURE BEING MAINTAINED. CONVERSELY, IF NEGATIVE PRESSURE EXISTS WITHIN THE STRUCTURE, IT WILL BE DIFFICULT TO OPEN DOORS AND MOISTURE WILL BE DRAWN INTO THE STRUCTURE.
- ALL INTERIOR WALLS & PARTITIONS (IF APPLICABLE) TO BE FREE STANDING & INDEPENDENT OF SPRUNG STRUCTURE.
- STRUCTURE IS DESIGNED TO SUPPORT AN EQUALLY DISTRIBUTED & BALANCED UTILITY LOAD OF 2 PSF (0.1 kPa). THIS MAY BE COMPRISED OF, BUT NOT LIMITED TO, ITEMS SUCH AS SPRINKLER LINES, HVAC DUCTS, ELECTRICAL, LIGHTING, FANS, CEILING GRIDS, AUDIO-VISUAL EQUIPMENT, ETC. SEE UTILITY LOAD LETTER FOR MORE INFORMATION.

canyons
STRUCTURAL CONSULTING
1245 E. BRICKYARD ROAD, SUITE 200
SALT LAKE CITY, UTAH
PH. (801) 486.6848
info@canyonsstructural.com
www.canyonsstructural.com

DESIGN LOADS

LOCATION: PARK CITY, UT
BUILDING CODE: IBC 2021
WIND SPEED: 103 MPH 3 SEC GUST
RISK CATEGORY: II EXPOSURE: C
GROUND SNOW LOAD: 88 PSF
(SEE SNOW SHED REPORT)

RPE22 MAYFLOWER CONDOMINIUMS LLC.
60' - 0" x 90' - 0" WAREHOUSE
PARK CITY, UTAH - UNITED STATES

REV.	MM/DD/YY	BY	DESCRIPTION
2	08/16/25	DH	REVISE LENGTH & COLOR
3	07/24/25	SB	REV. LIGHTS & SNOW LOAD
4	07/29/25	DH	REVISE CUSTOMER NAME
5	08/05/25	EH	UPDATE LOCATION
6	09/19/25	PD	REVISE FOUNDATION
7			
8			
9			

FLOOR PLAN & ELEVATIONS

DATE: 05/12/2025 DRAWN BY: B. PHILOPOFF

R25-413.0

SPRUNG WO #28455

SIGNATURE SERIES

[illegible]

Technical drawing of a window arch assembly showing dimensions and components. The drawing includes the following labels and dimensions:

- 1' - 1" (1 1/2") CONCRETE PERIMETER DROP** (Top horizontal dimension)
- 3/4"** (Top left vertical dimension)
- 1'-5 1/4"** (Top right horizontal dimension)
- 2 1/2"** (Horizontal dimension from left edge to start of drop)
- 8 1/2"** (Horizontal dimension from start of drop to edge of drop)
- 5 1/2"** (Horizontal dimension from edge of drop to first hole)
- 1 1/2"** (Horizontal dimension between holes)
- 13/16" HOLE (TEMP ANCHOR)** (Label for the first hole)
- 1 1/4" HOLE (2 PLACES)** (Label for the second and third holes)
- EDGE OF DROP** (Label for the vertical edge of the concrete drop)
- 2"** (Vertical dimension from top edge to center of second hole)
- 10 1/2"** (Vertical dimension from top edge to bottom edge of concrete drop)
- 1' - 1" (1 1/2") CONCRETE PERIMETER DROP** (Bottom right vertical dimension)
- EDGE OF CONCRETE** (Label for the bottom edge of the concrete drop)
- EDGE OF ARCH** (Label for the bottom edge of the arch assembly)
- 1'-1 1/2"** (Vertical dimension from top edge to center of first hole)
- 11 1/2"** (Vertical dimension from center of first hole to bottom edge of concrete drop)
- 1'-0"** (Total vertical dimension from top edge to bottom edge of arch assembly)
- 1/2"** (Vertical dimension from bottom edge of arch assembly to bottom edge of concrete drop)

Technical drawing of a concrete drop cap detail. The drawing shows a cross-section of a concrete slab with a drop cap. Key dimensions and components include:

- Overall Width:** 1'-0"
- Drop Cap Width:** 6" (split into two 3" sections)
- Drop Cap Thickness:** 2 1/2"
- Concrete Perimeter Drop:** 1'-4" (11 1/2")
- Concrete Thickness:** 10 1/2"
- Drop Cap Height:** 1'-0"
- Drop Cap Depth:** 11 1/2"
- Drop Cap Base:** 1 1/2"
- Holes:** 13/16" HOLE (TEMP ANCHOR) and 1 1/4" HOLE (2 PLACES)
- Labels:** EDGE OF DROP, EDGE OF CONCRETE, EDGE OF ARCH

3
413.1

ARCHITECTURAL MEMBRANE

3/16"x2" ALUM. FLAT BAR W/ 1/4"x1 1/2" HIT ANCHORS @ 12"OC

6" MIN

1"

1' - 1"

PERIMETER

5"X10" ALUM. I BEAM

ALUM. SPLIT BASE PLATE W/ INTEGRATED ANGLE

1 1/2"

HILTI HSL-4-B M16/25 (W/ PLATE WASHER) EFFECTIVE MIN. EMBED. 4 1/2" (2 PER COLUMN BASE)







CONCRETE FOUNDATION DESIGNED & SUPPLIED BY OTHERS

CLIENT TO ENSURE CONCRETE REINFORING DOES NOT INTERFERE W/ ANCHOR BOLTS

NO REBAR TO BE LOCATED @ ANCHOR

SLOPE GRADE AWAY FROM STRUCTURE FOR OUTWARD DRAINAGE

I:\2025 Drawings-Full Size\R25-400\R25-413-R6.rvt

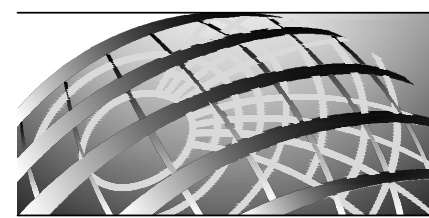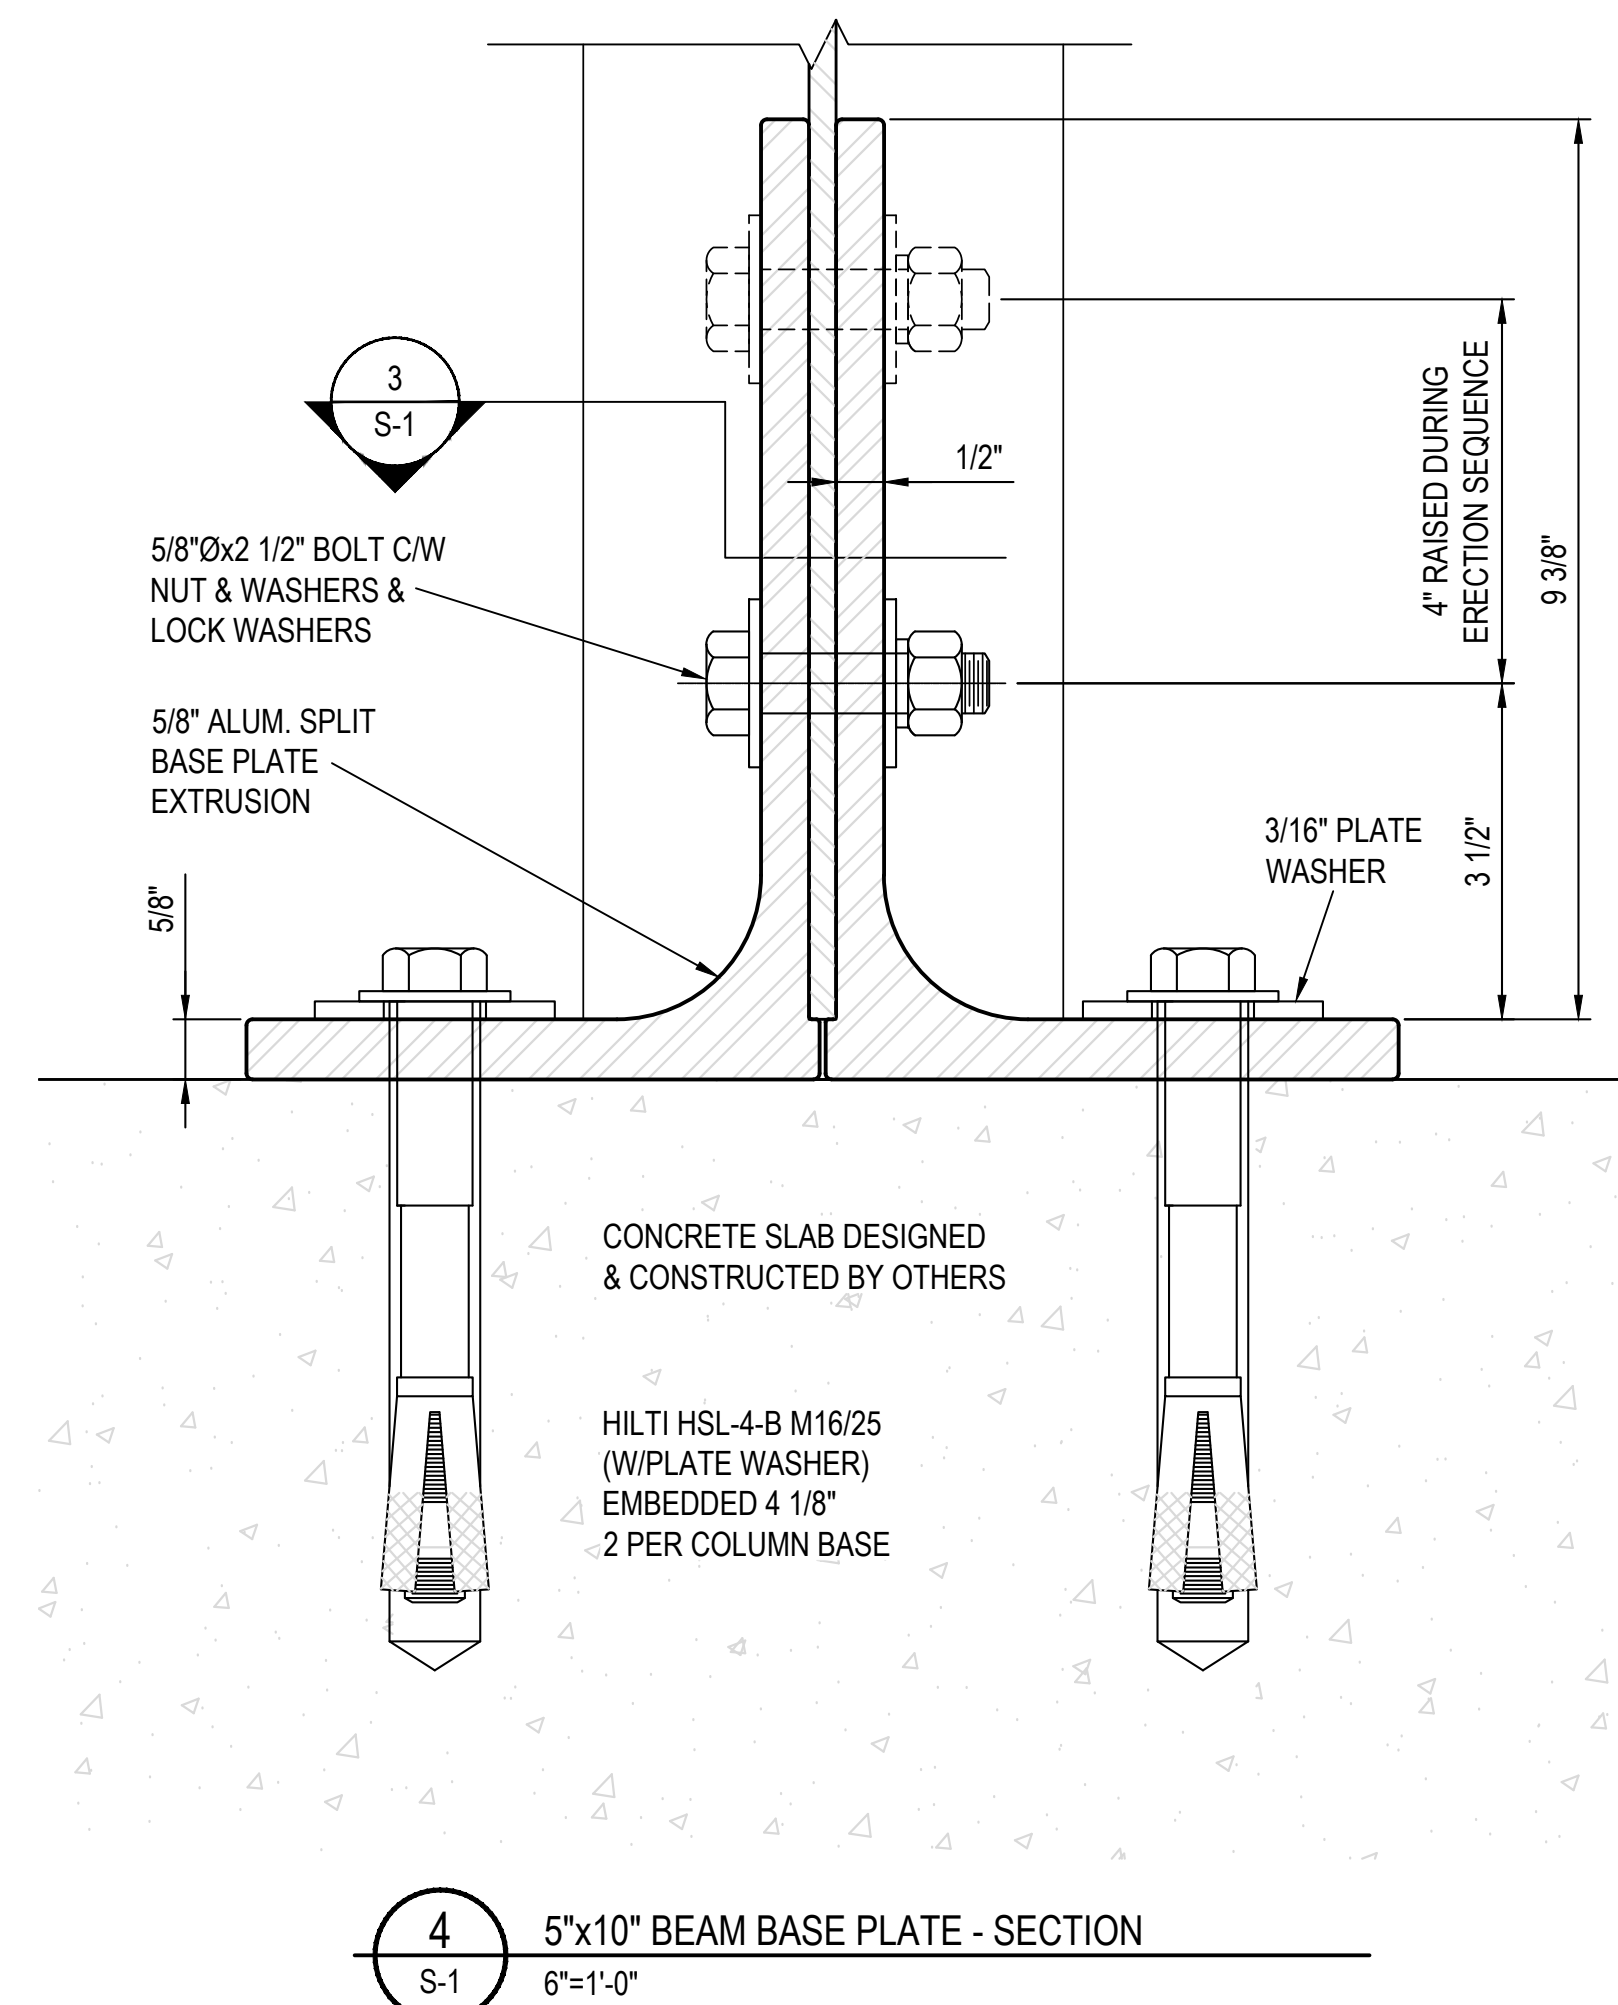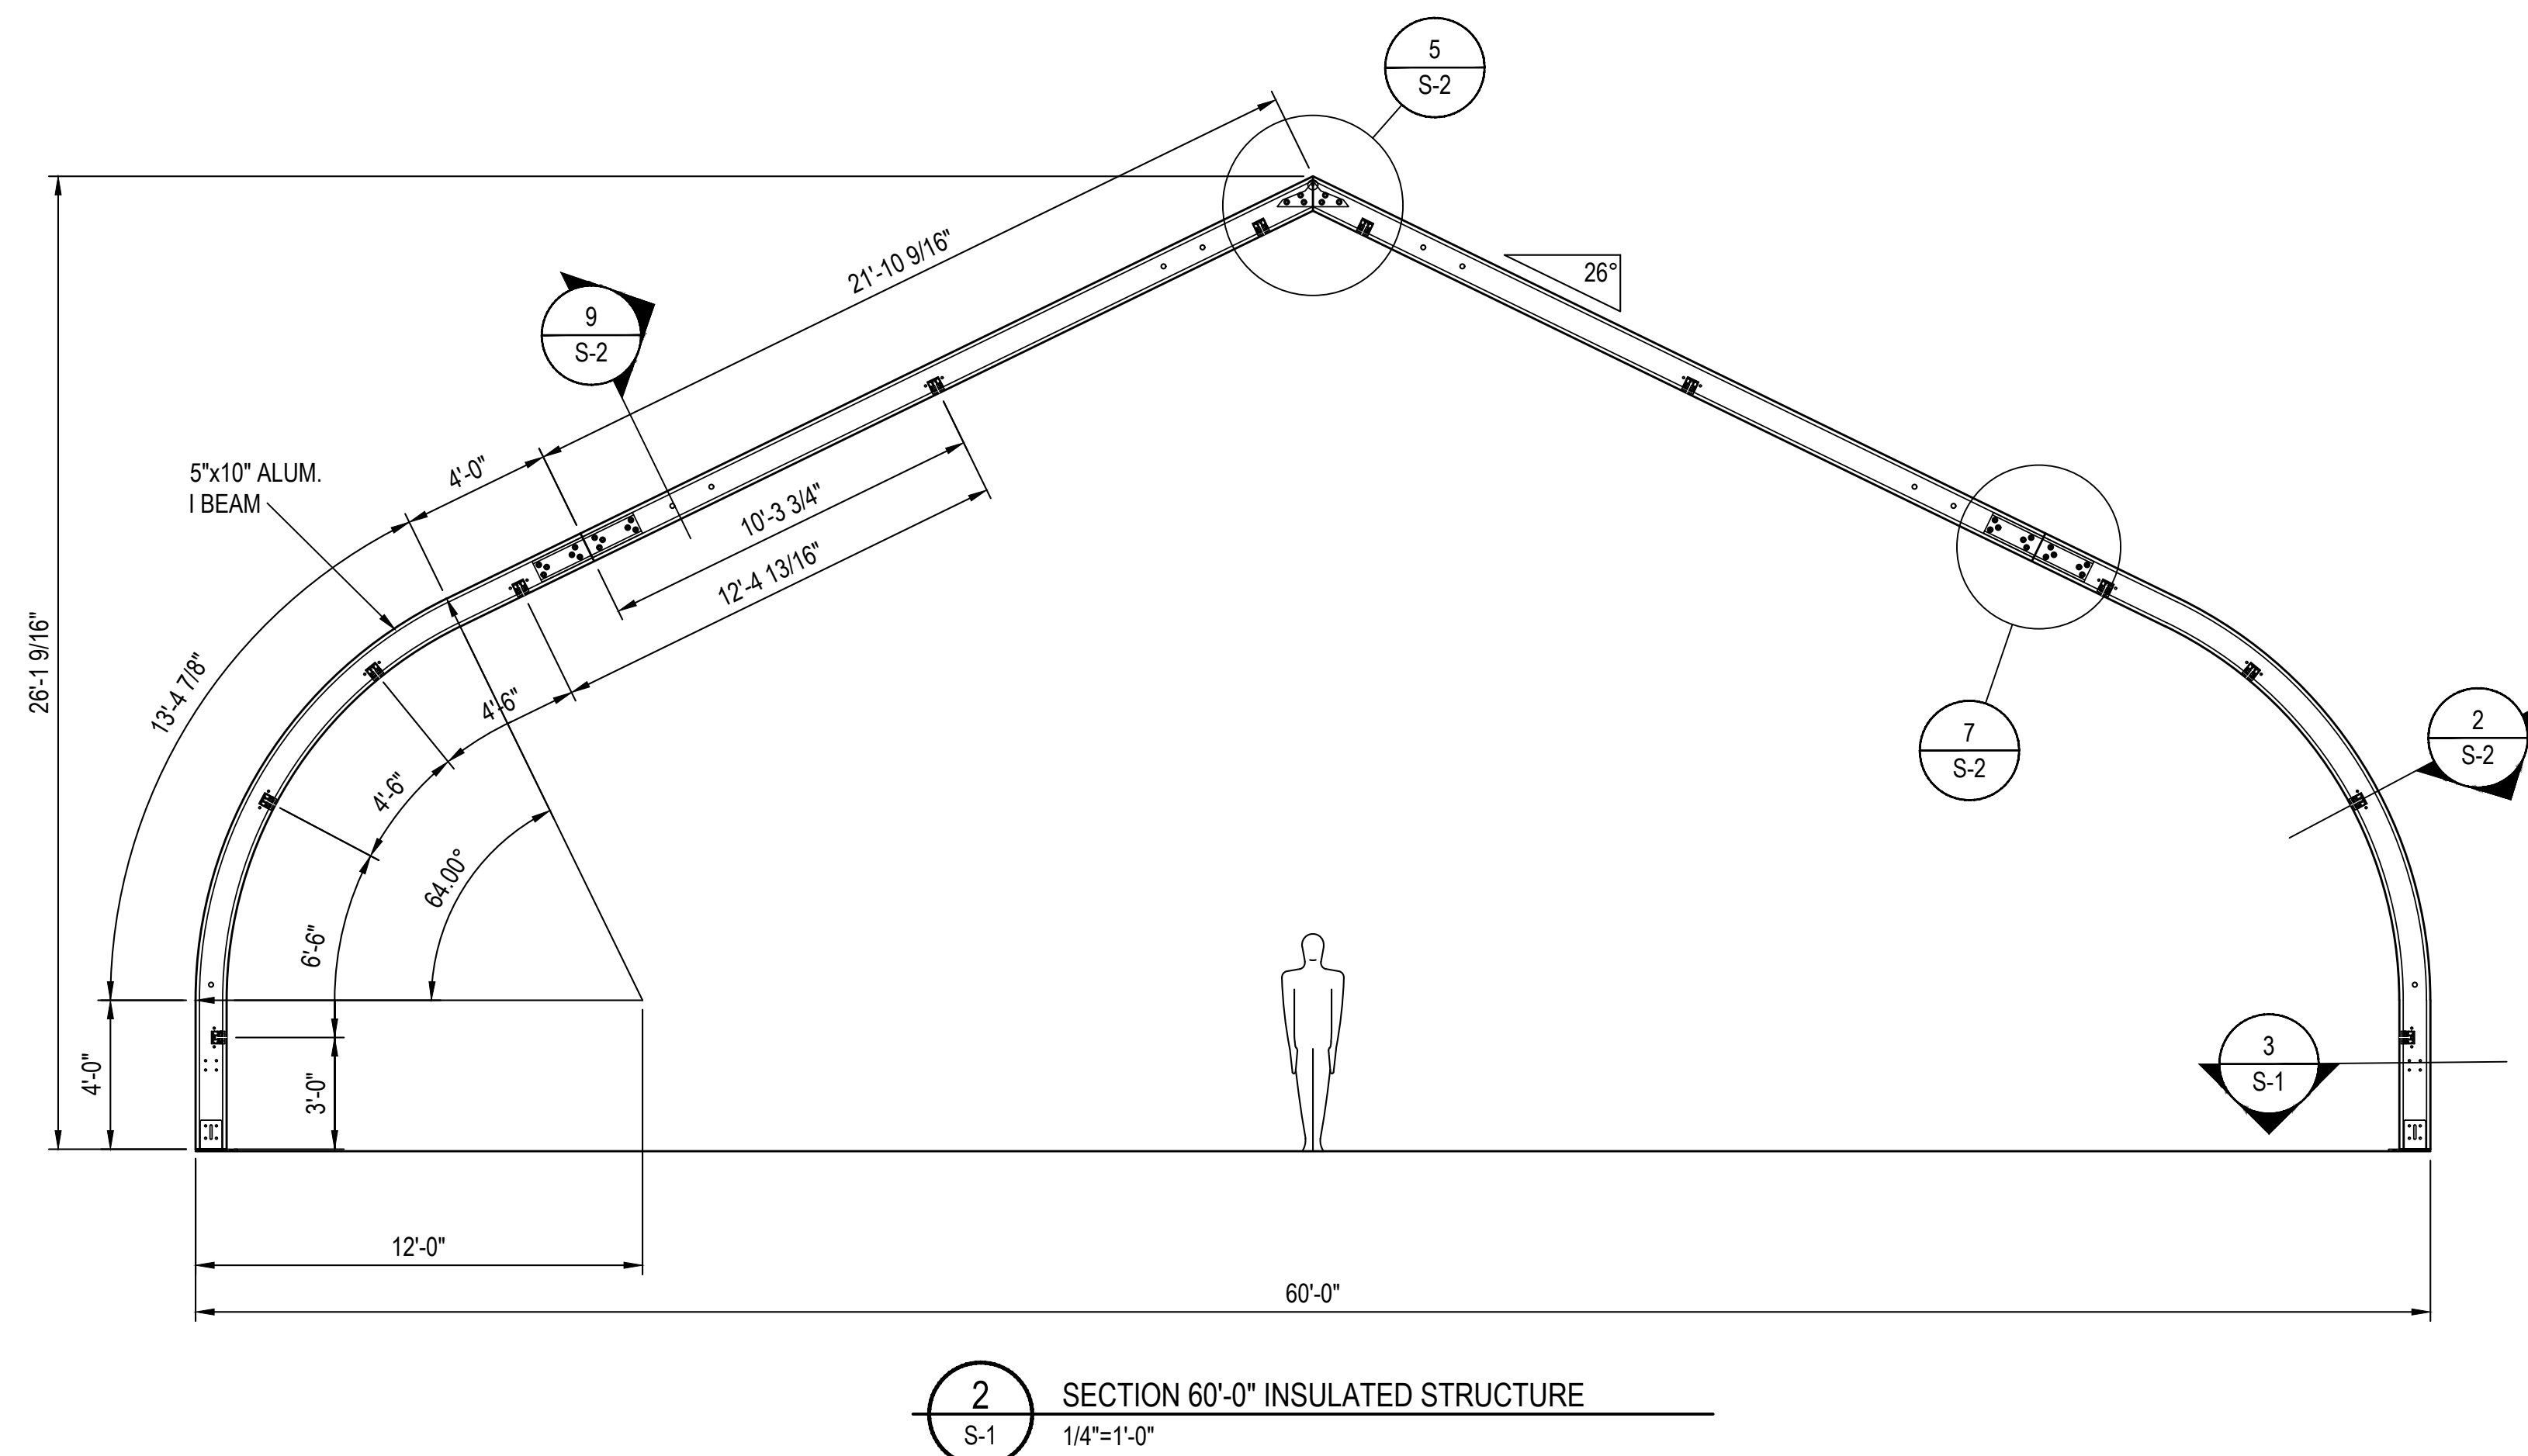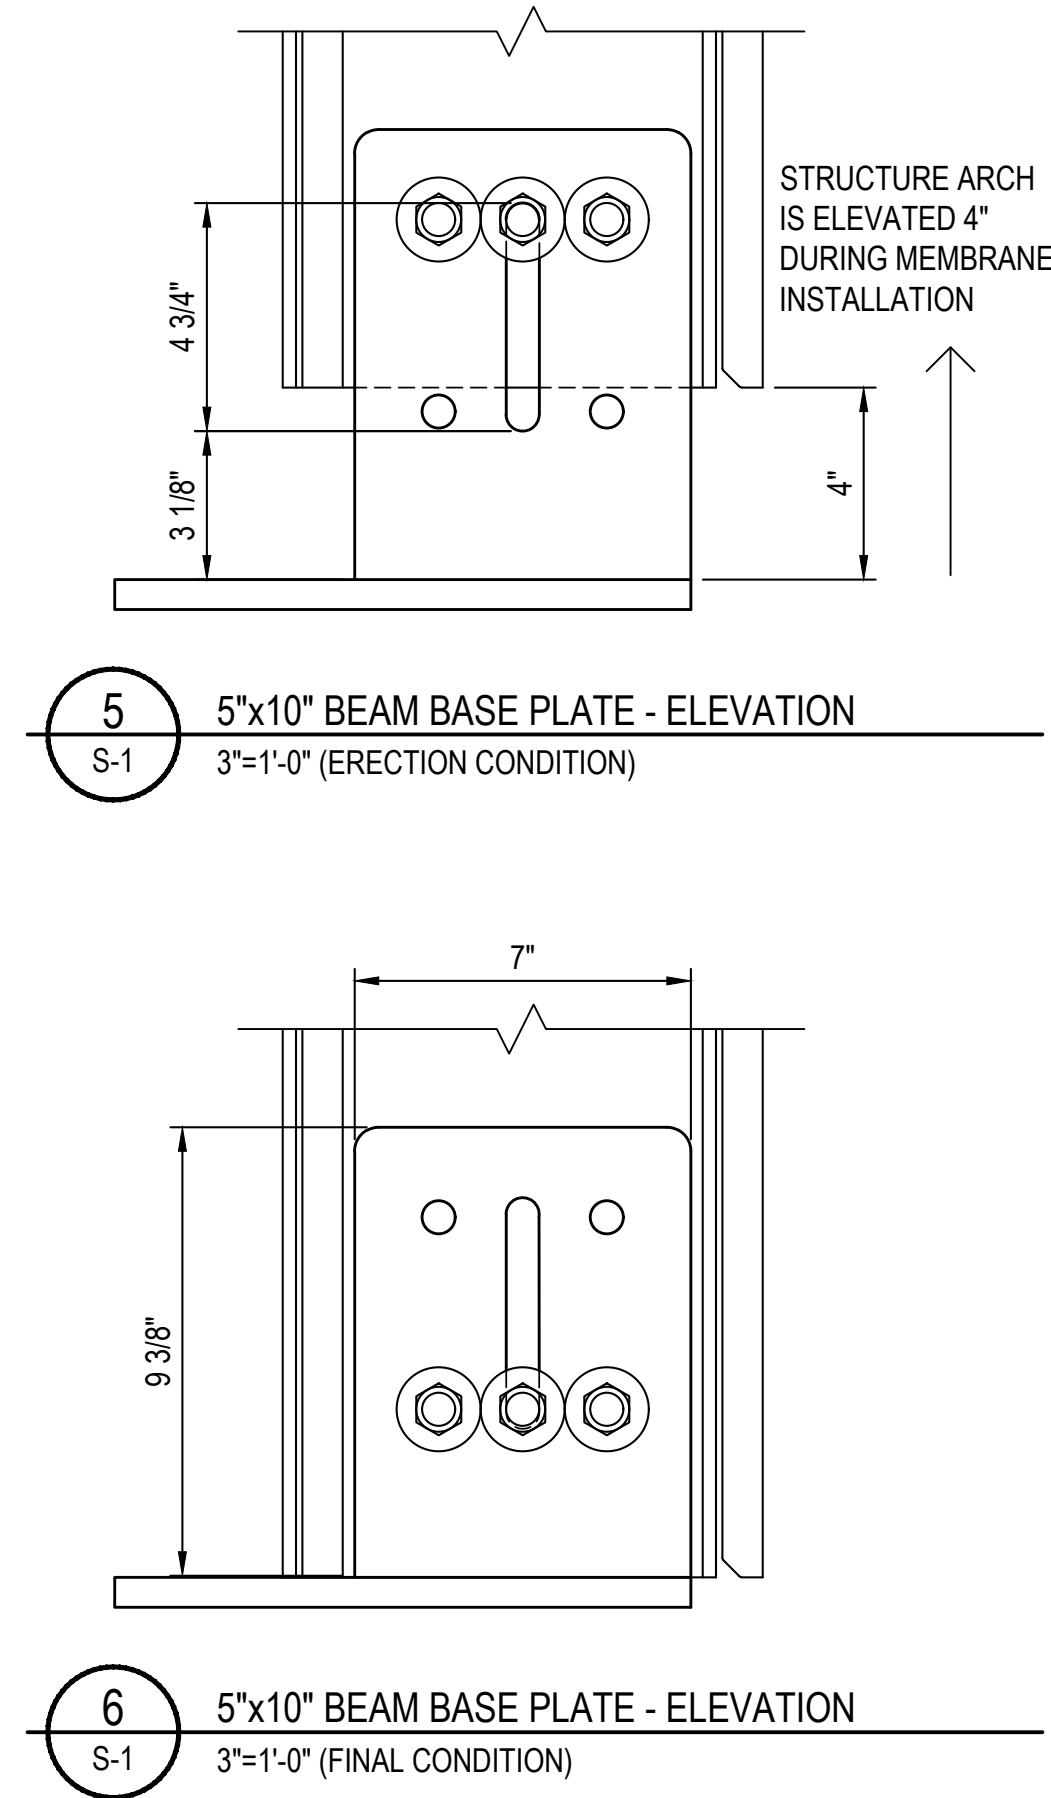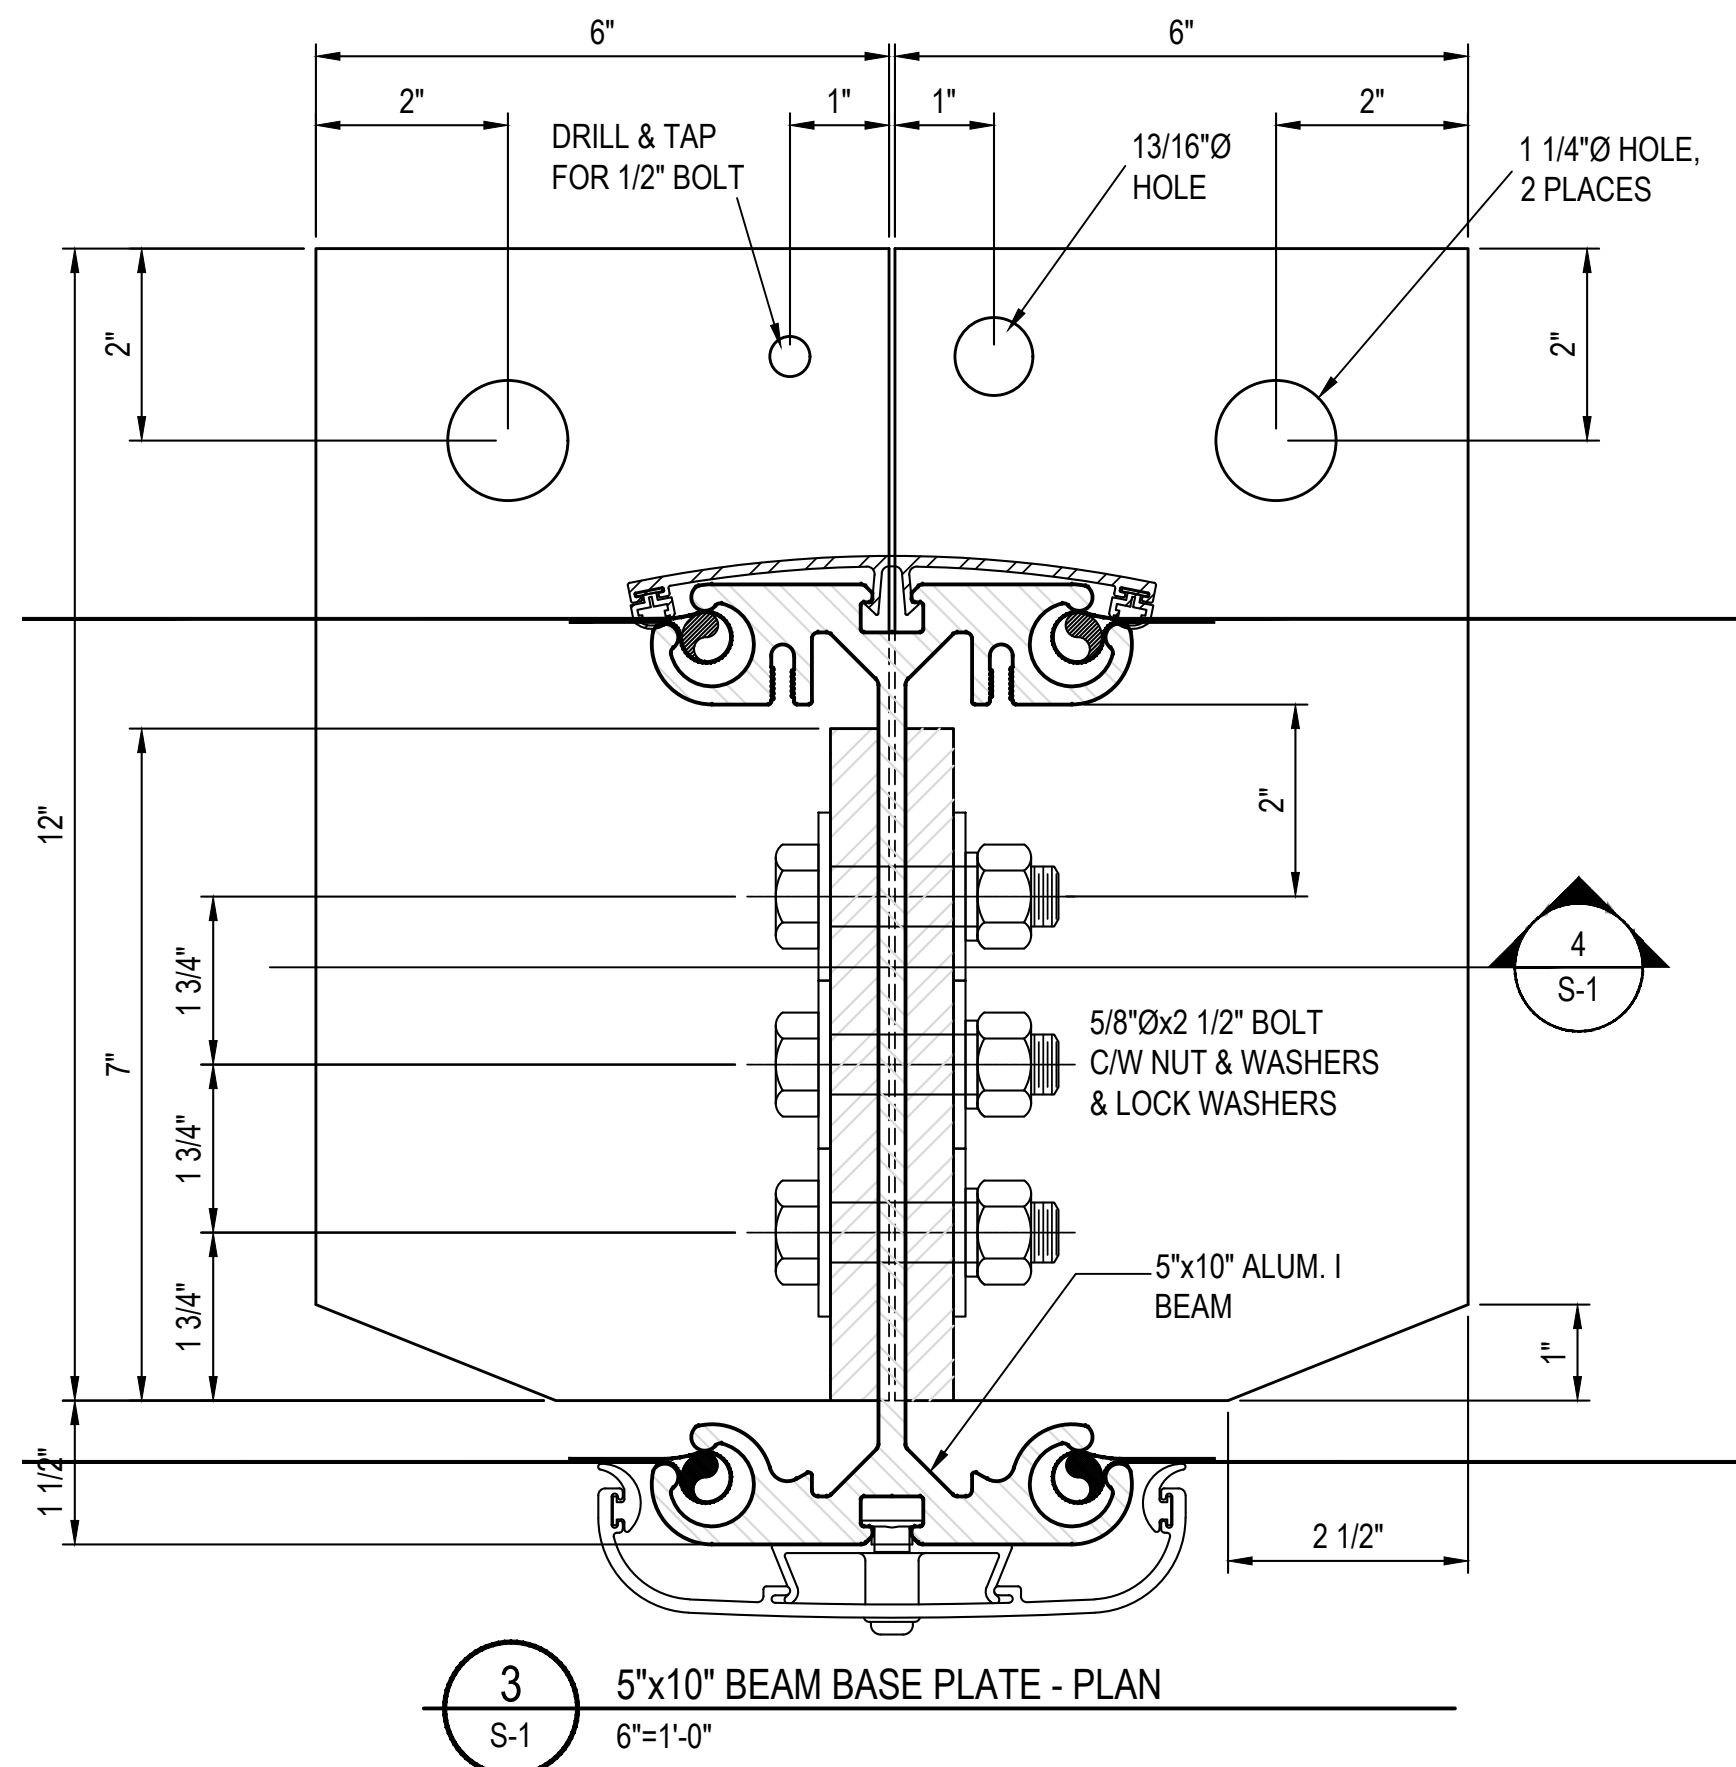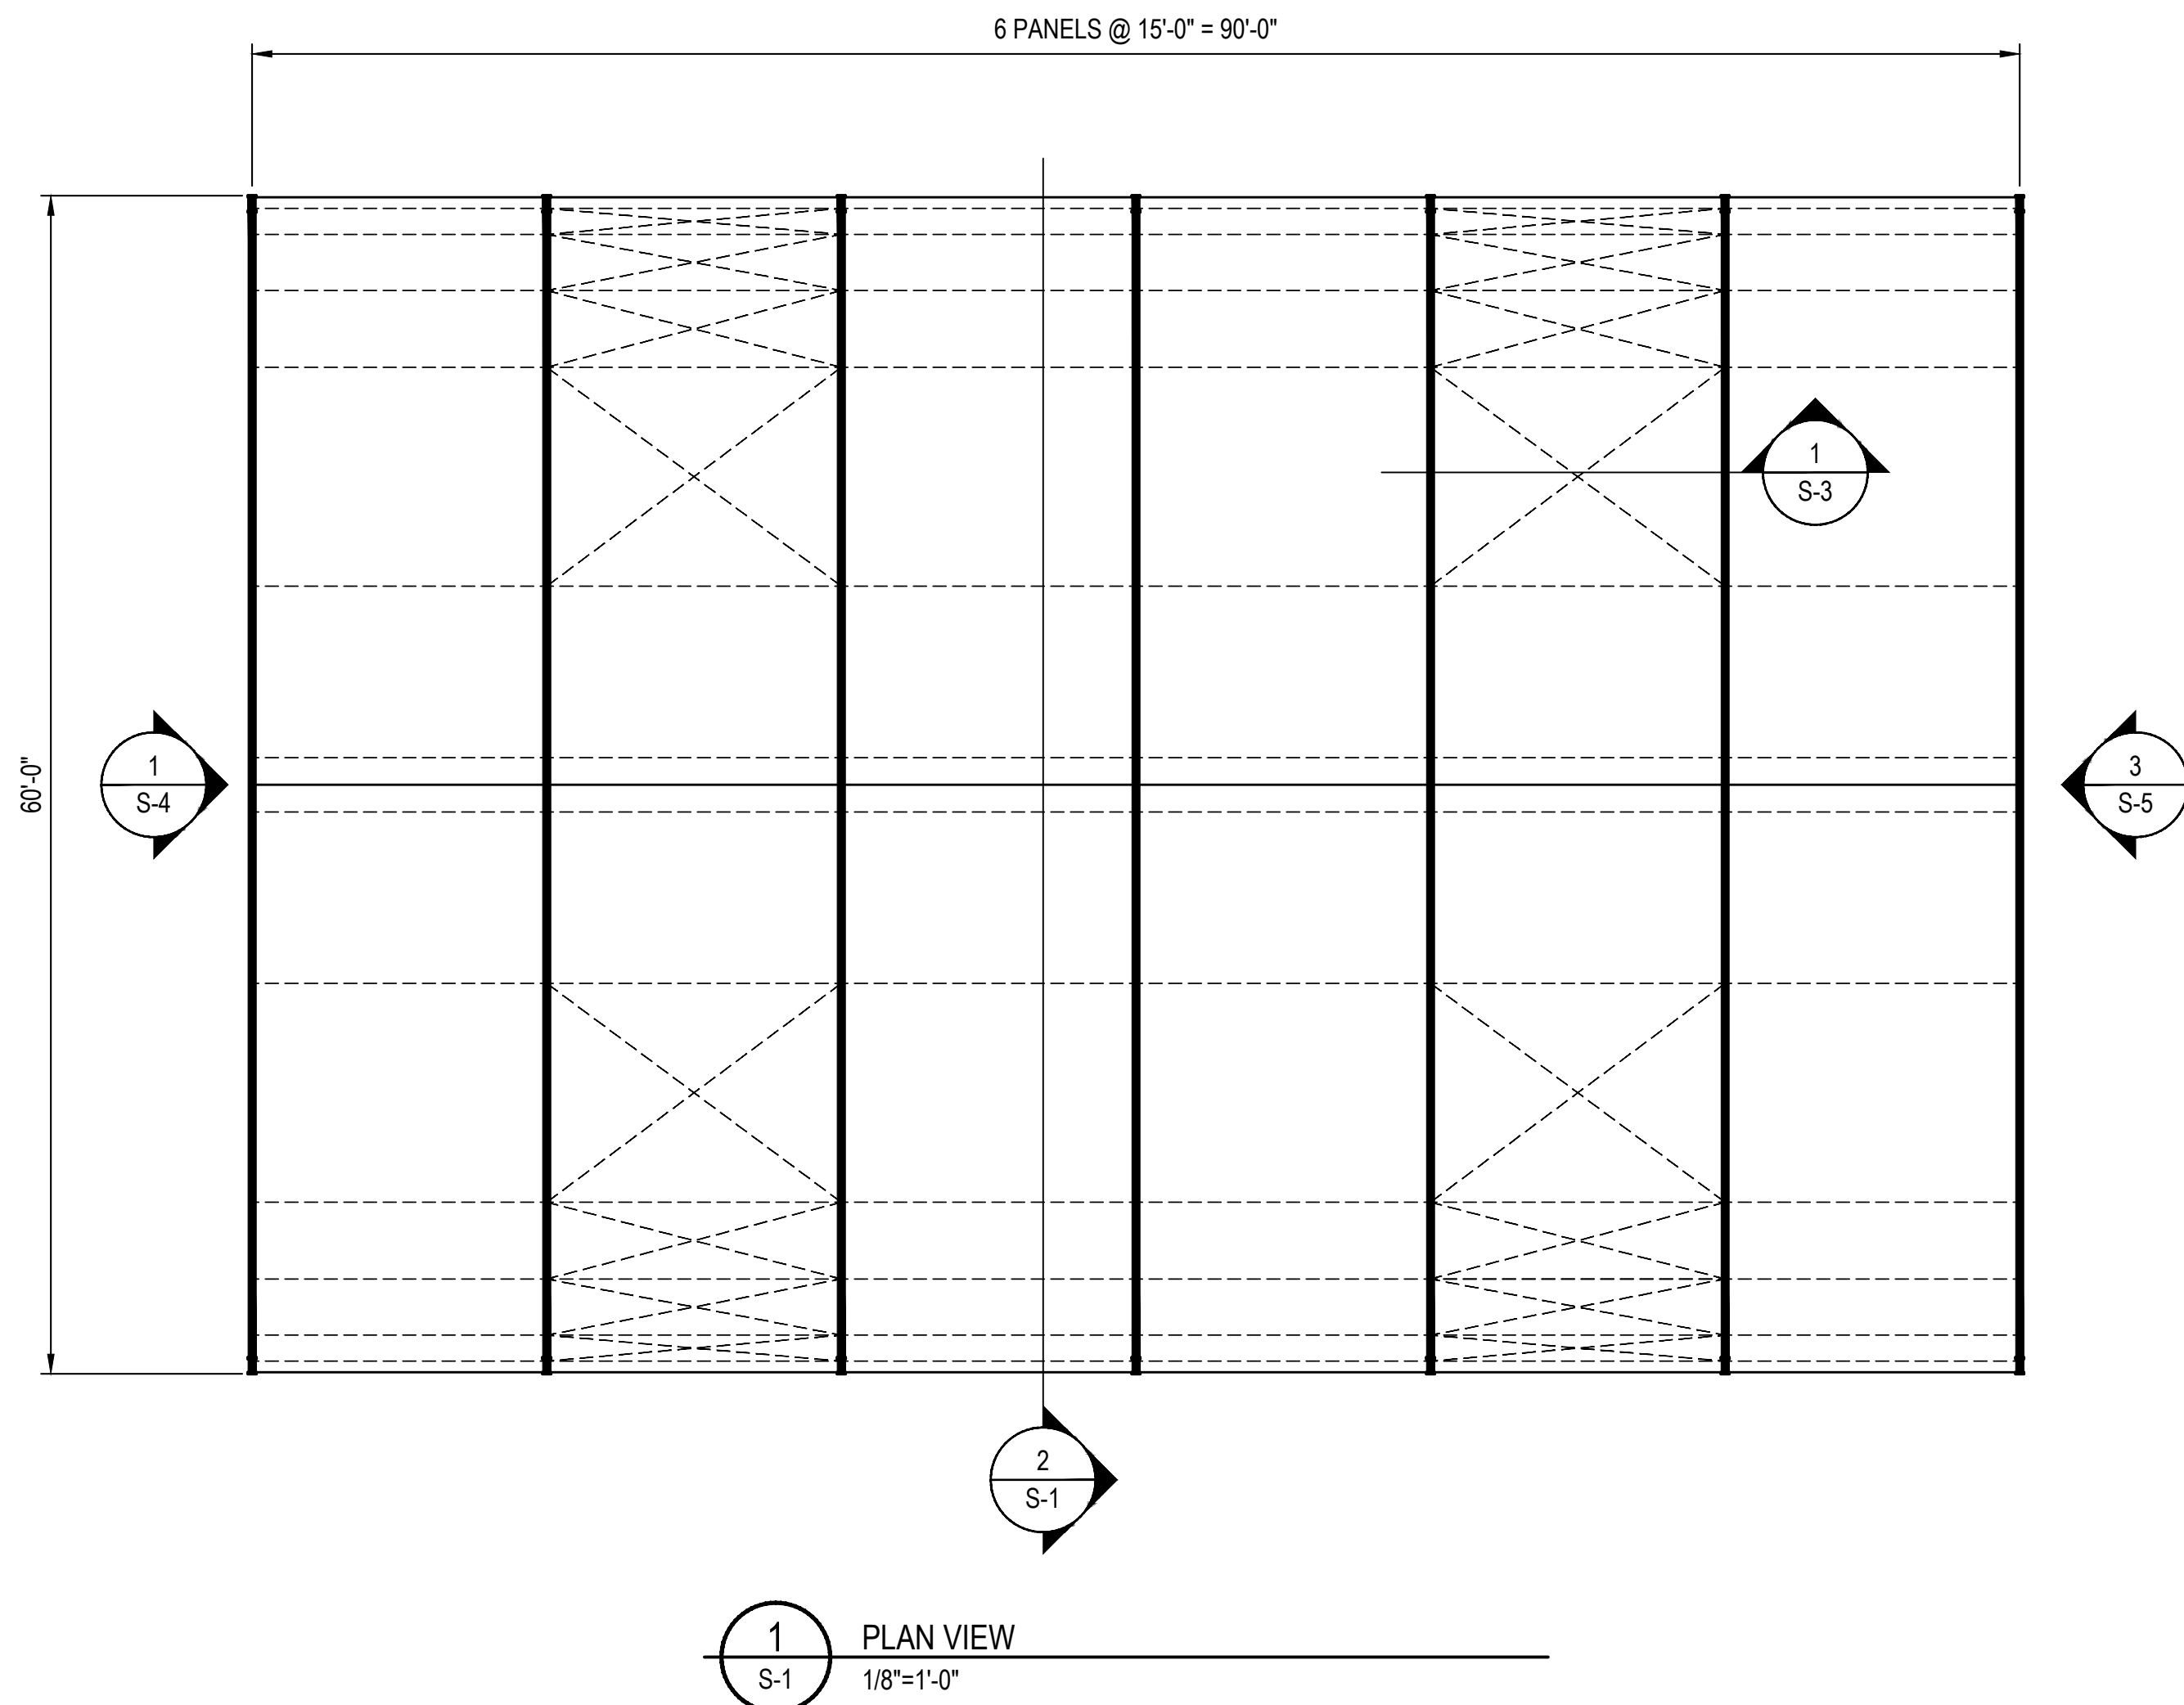

sprung
STRUCTURES

TOLL FREE: 1-800-528-9899
(403) 601-2292 www.sprung.com

BUILDING MATERIALS:

STRUCTURAL BOLTS:
ALL STRUCTURAL BOLTS SHALL BE SAE GRADE 8 ZINC-DICHROMATE PLATED, WITH F_u=113 ksi. BOLTS ARE ASTM A325 COMPLIANT.
ALL STRUCTURAL BOLTS SHALL BE TIGHTENED TO A SNUG TIGHT CONDITION, I.E. ALL PLIES SHALL BE BROUGHT INTO FIRM CONTACT WITH A FEW IMPACTS OF AN IMPACT WRENCH OR THE FULL EFFORT OF A MAN WITH A SPUD WRENCH.


ANCHOR BOLTS:
ANCHOR BOLTS SHALL NOT BE CAST-IN-PLACE. THE DEVELOPMENT OF THE POST-INSTALLED ANCHORS INTO THE CONCRETE FOUNDATION IS THE RESPONSIBILITY OF THE OWNER OR THE OWNER'S REGISTERED FOUNDATION ENGINEER.

ALUMINIUM: 6351-T6 DESIGN AND FABRICATION SHALL BE PER THE ALUMINIUM DESIGN MANUAL.

STEEL: 300W CSA, G40.21, F_y=44 KSI. ALL STEEL IN CONTACT WITH ALUMINIUM SHALL BE HOT DIP GALVANIZED. DESIGN AND FABRICATION OF STRUCTURAL STEEL SHALL BE IN CONFORMANCE WITH AISC 360-16 & ASTM A572 GRADE 42 COMPLIANT.

STEEL WIRE ROPE: 6X19+1WRC, 26,600 LBS MINIMUM BREAKING STRENGTH.

SPECIAL INSPECTION:
THIS BUILDING INCORPORATES STRUCTURAL BOLTS AND POST-INSTALLED ANCHORS WHICH MAY REQUIRE SPECIAL INSPECTION UNDER THE BUILDING CODE. PER THE BUILDING CODE, SPECIAL INSPECTION, IF REQUIRED, IS THE RESPONSIBILITY OF THE OWNER OR THE REGISTERED DESIGN PROFESSIONAL IN RESPONSIBLE CHARGE ACTING AS THE OWNER'S AGENT.

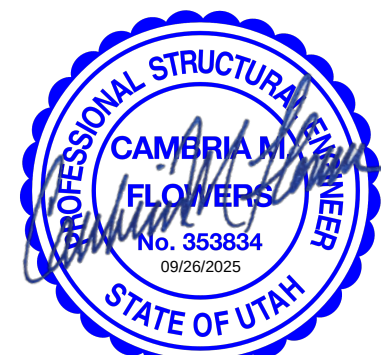

1245 E. BRICKYARD ROAD, SUITE 200
SALT LAKE CITY, UTAH
PH. (801) 486-6848
FIRM #: F-21890
info@canyonsstructural.com
www.canyonsstructural.com

**RPE22 MAYFLOWER
CONDOMINIUMS LLC.**
60'-0" x 90'-0"
WAREHOUSE
PARK CITY, UTAH, UNITED STATES

REV	MM/DD/YYYY	BY	DESCRIPTION
2	08/18/25	EH	REVISE TO CONCRETE FOUNDATION
3			
4			
5			
6			
7			
8			
9			







**SECTION &
BASE DETAILS**


DATE: 08/07/2025 DRAWN BY: D. BENNETT

S-1

SPRUNG WO# 28606


SIGNATURE SERIES

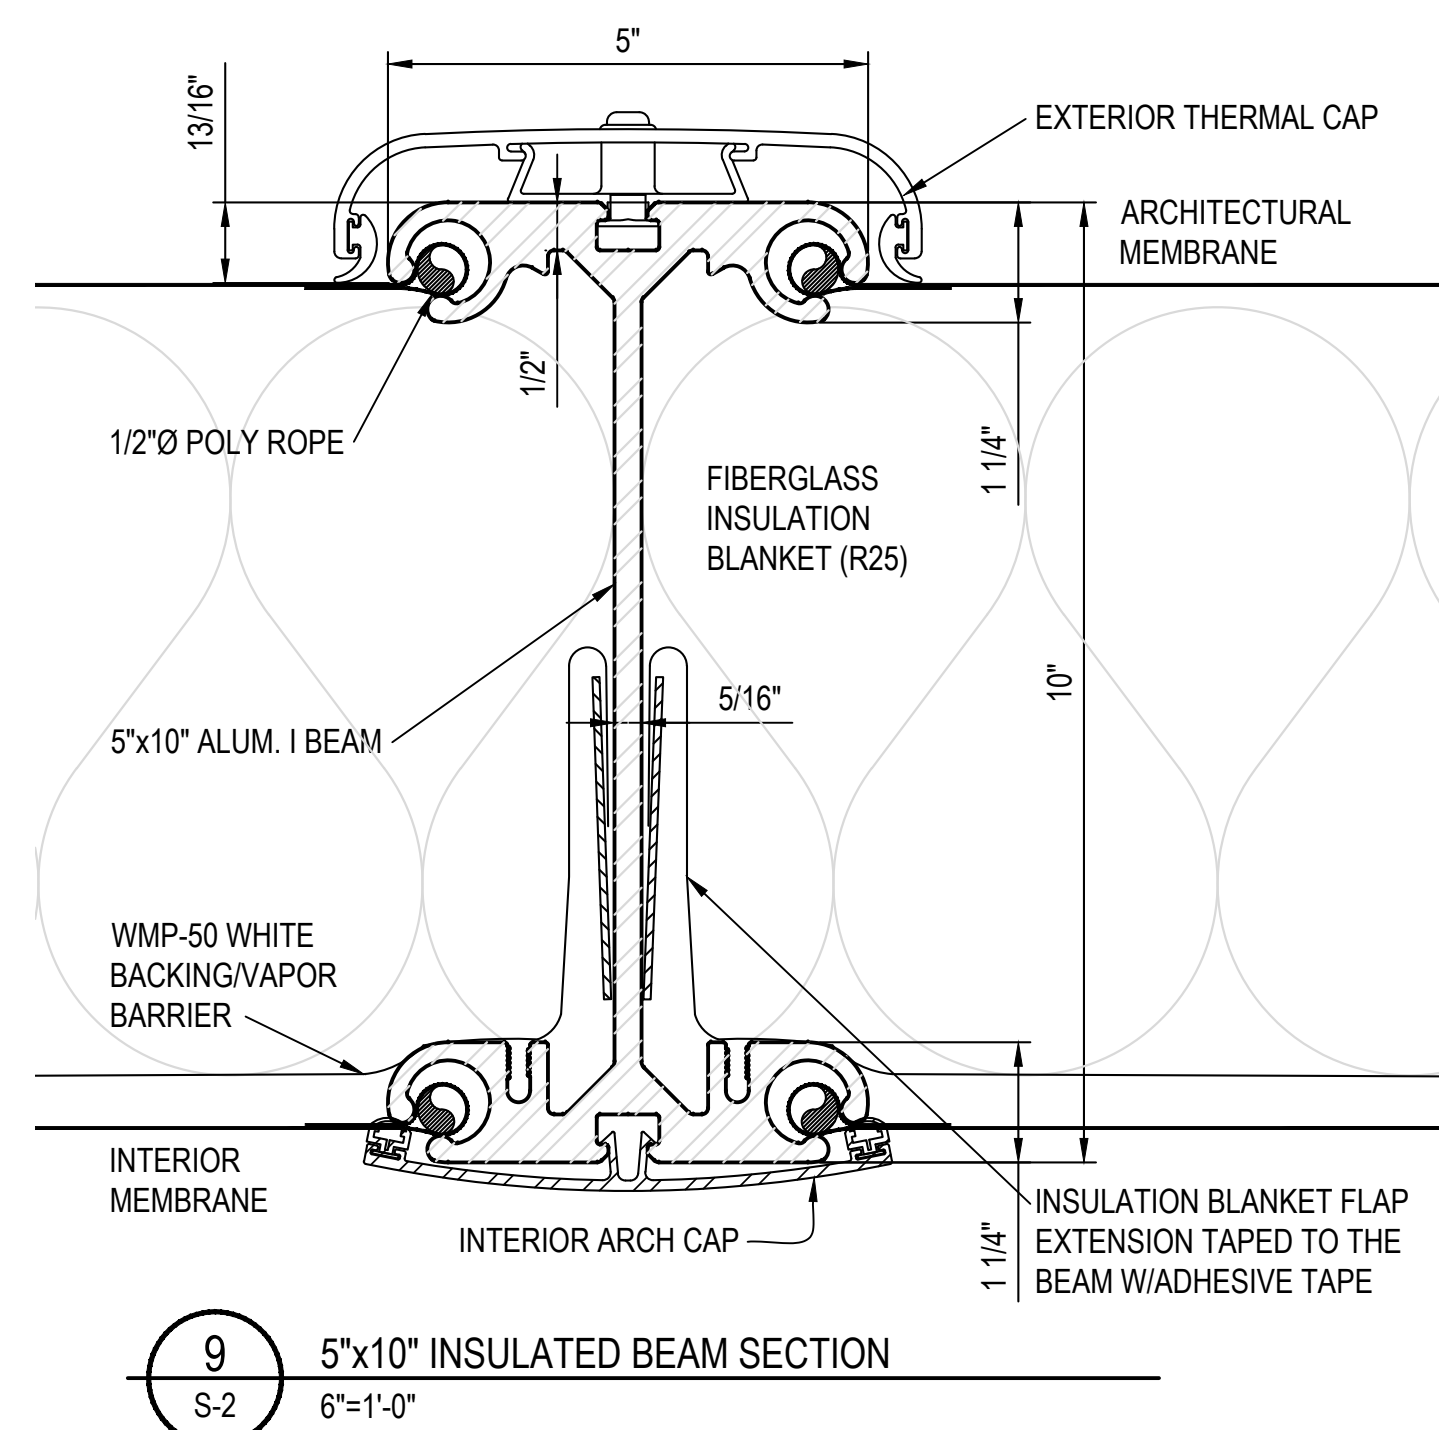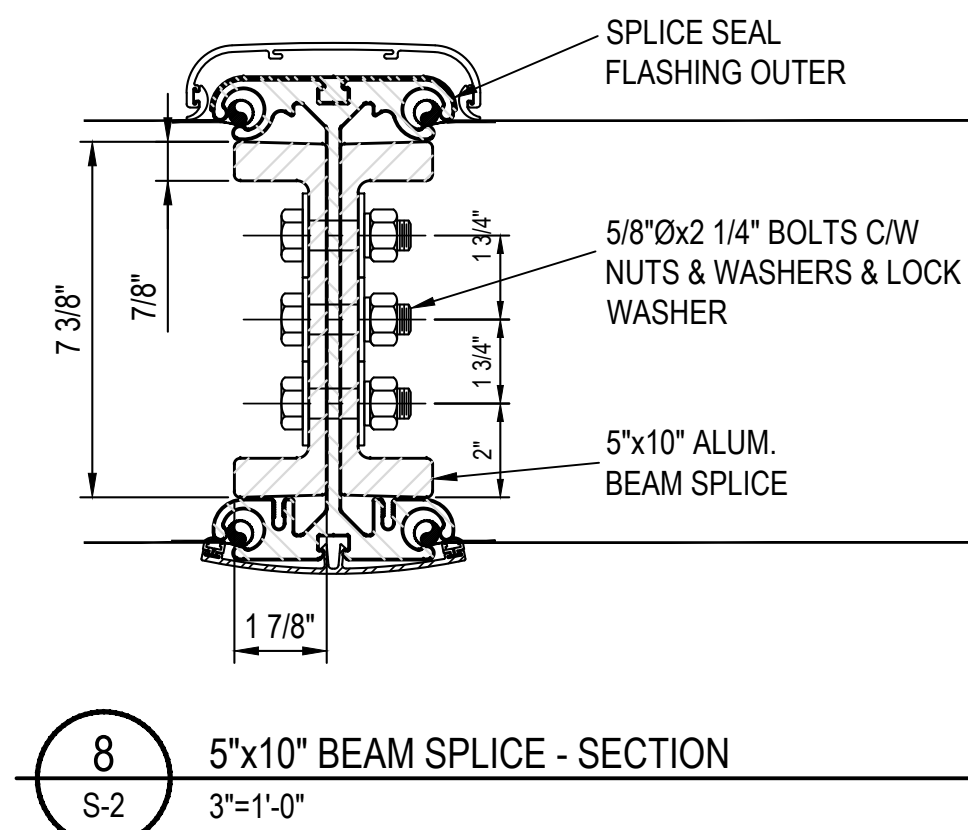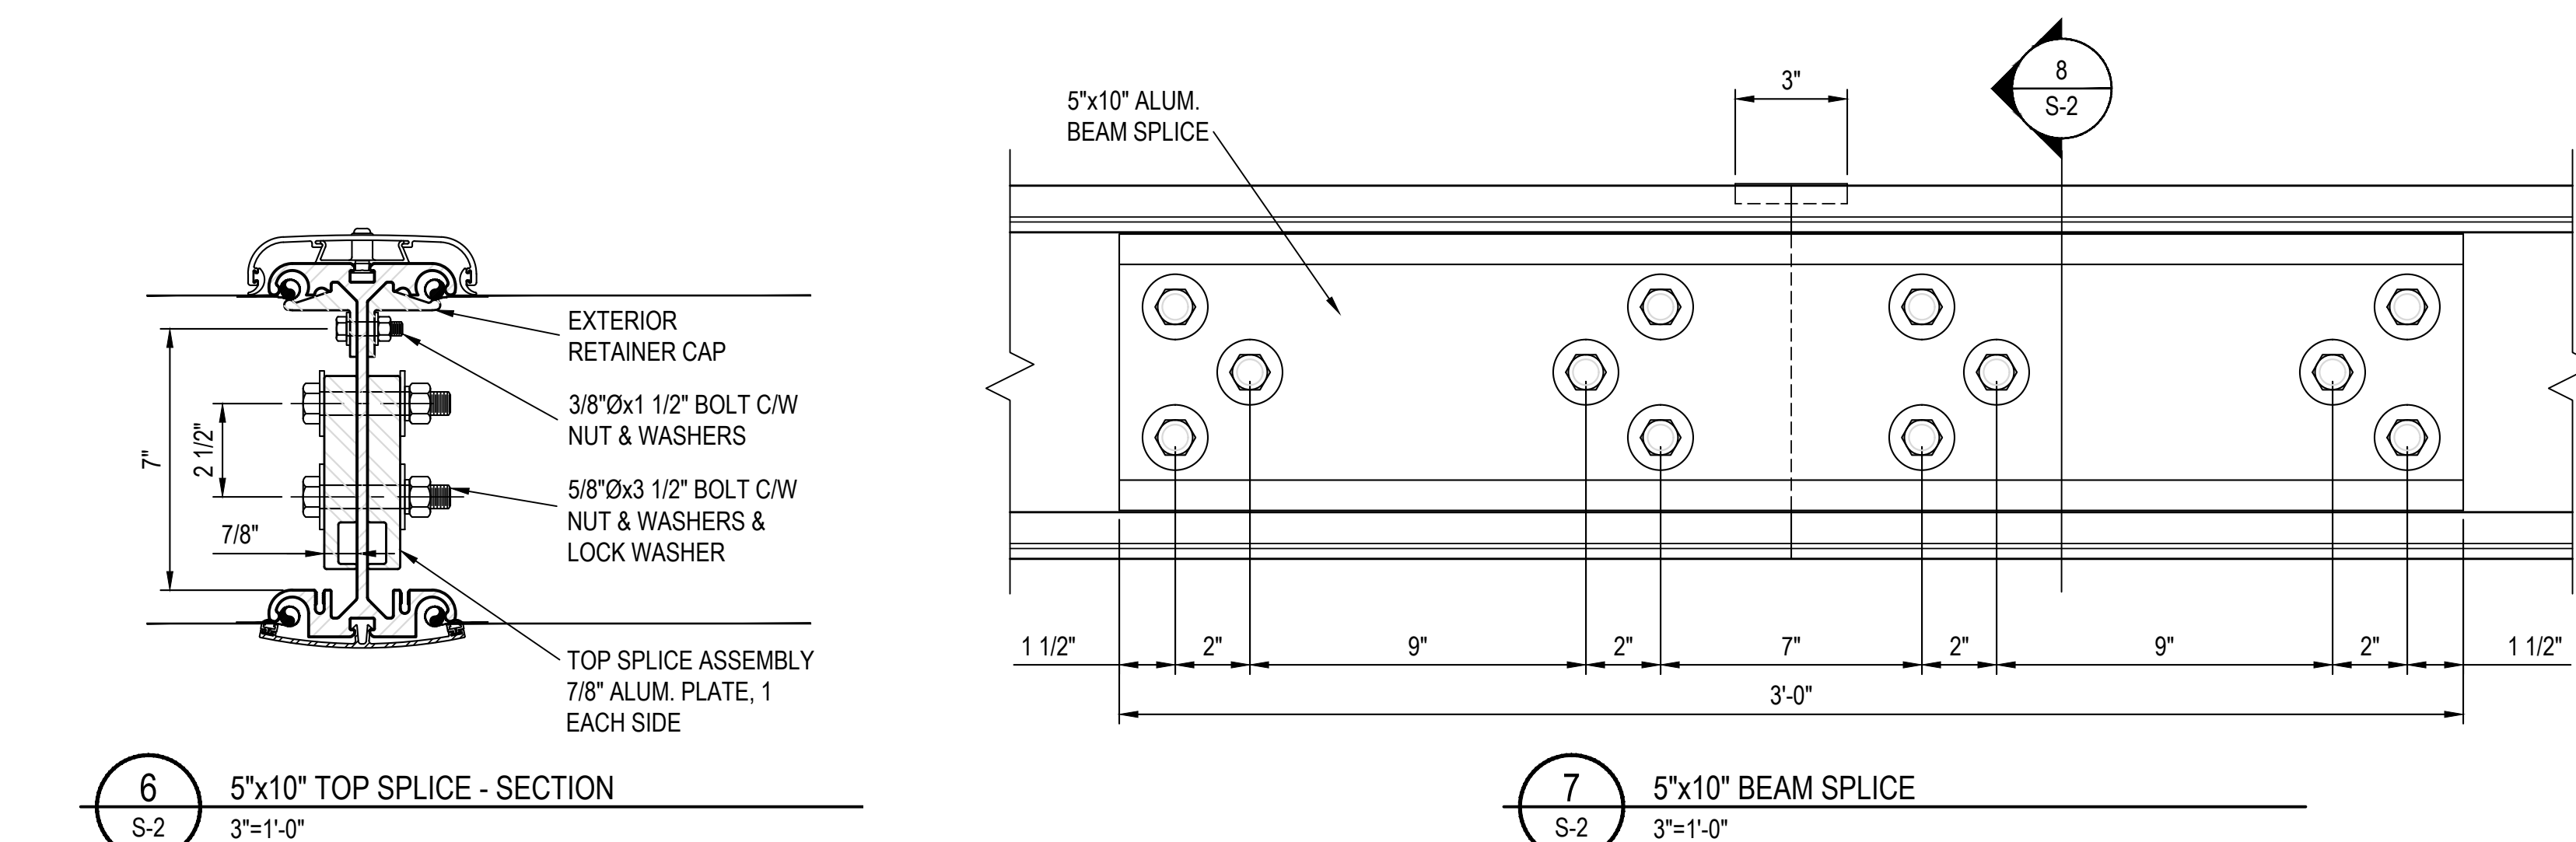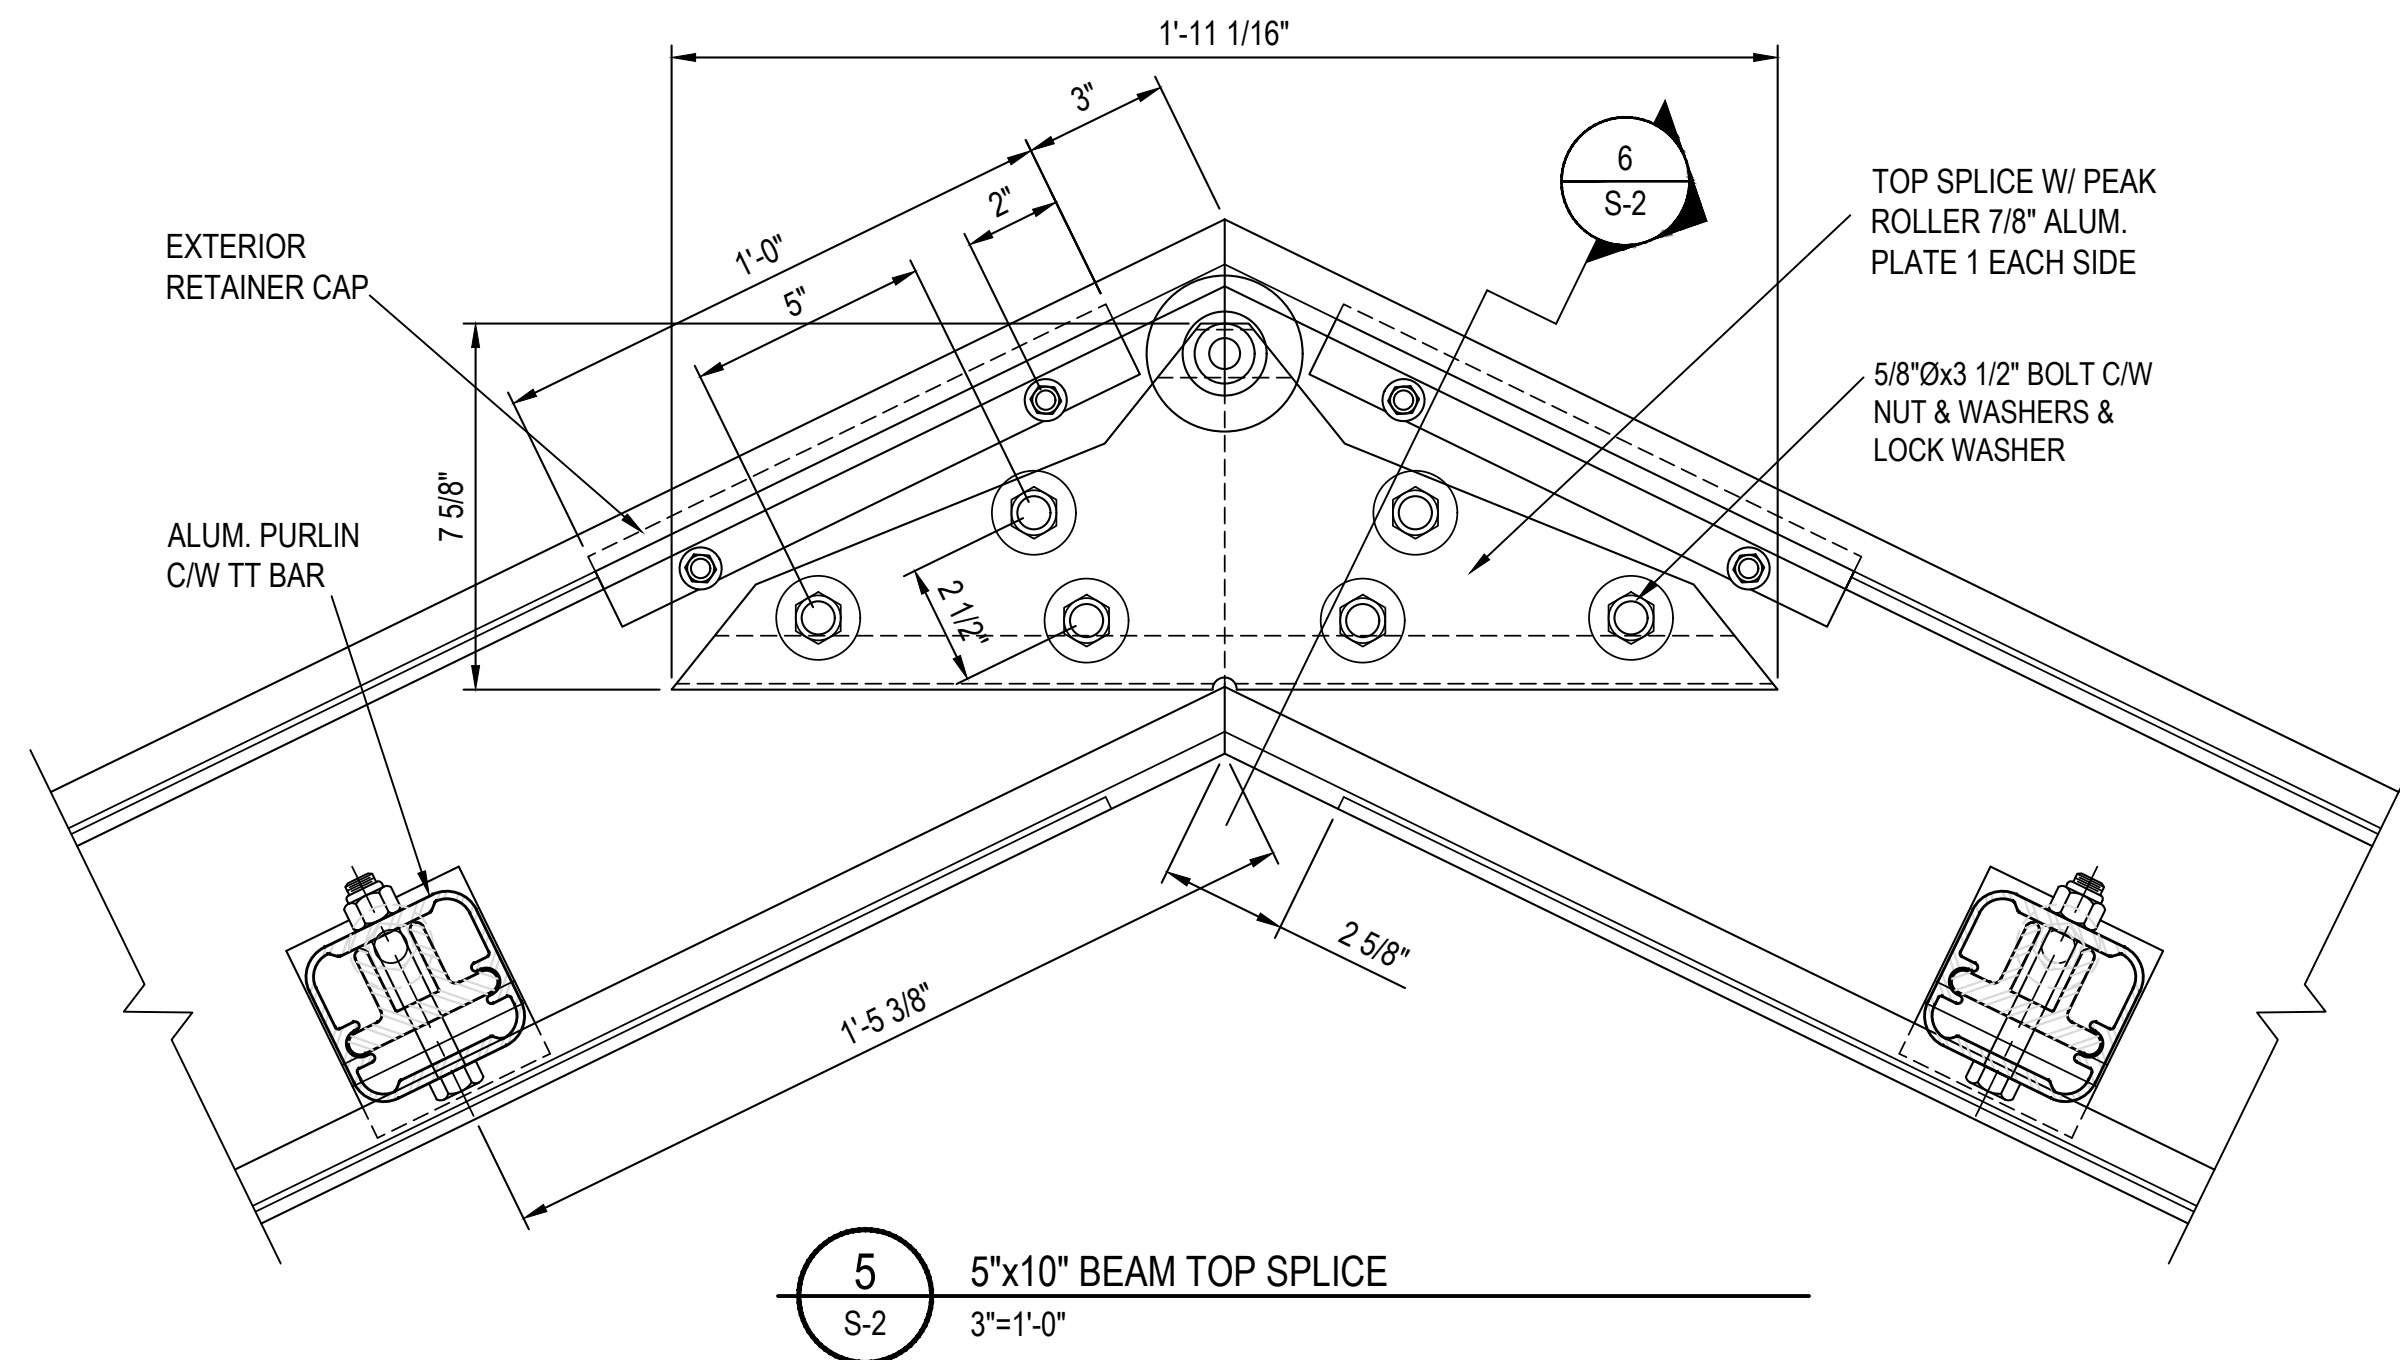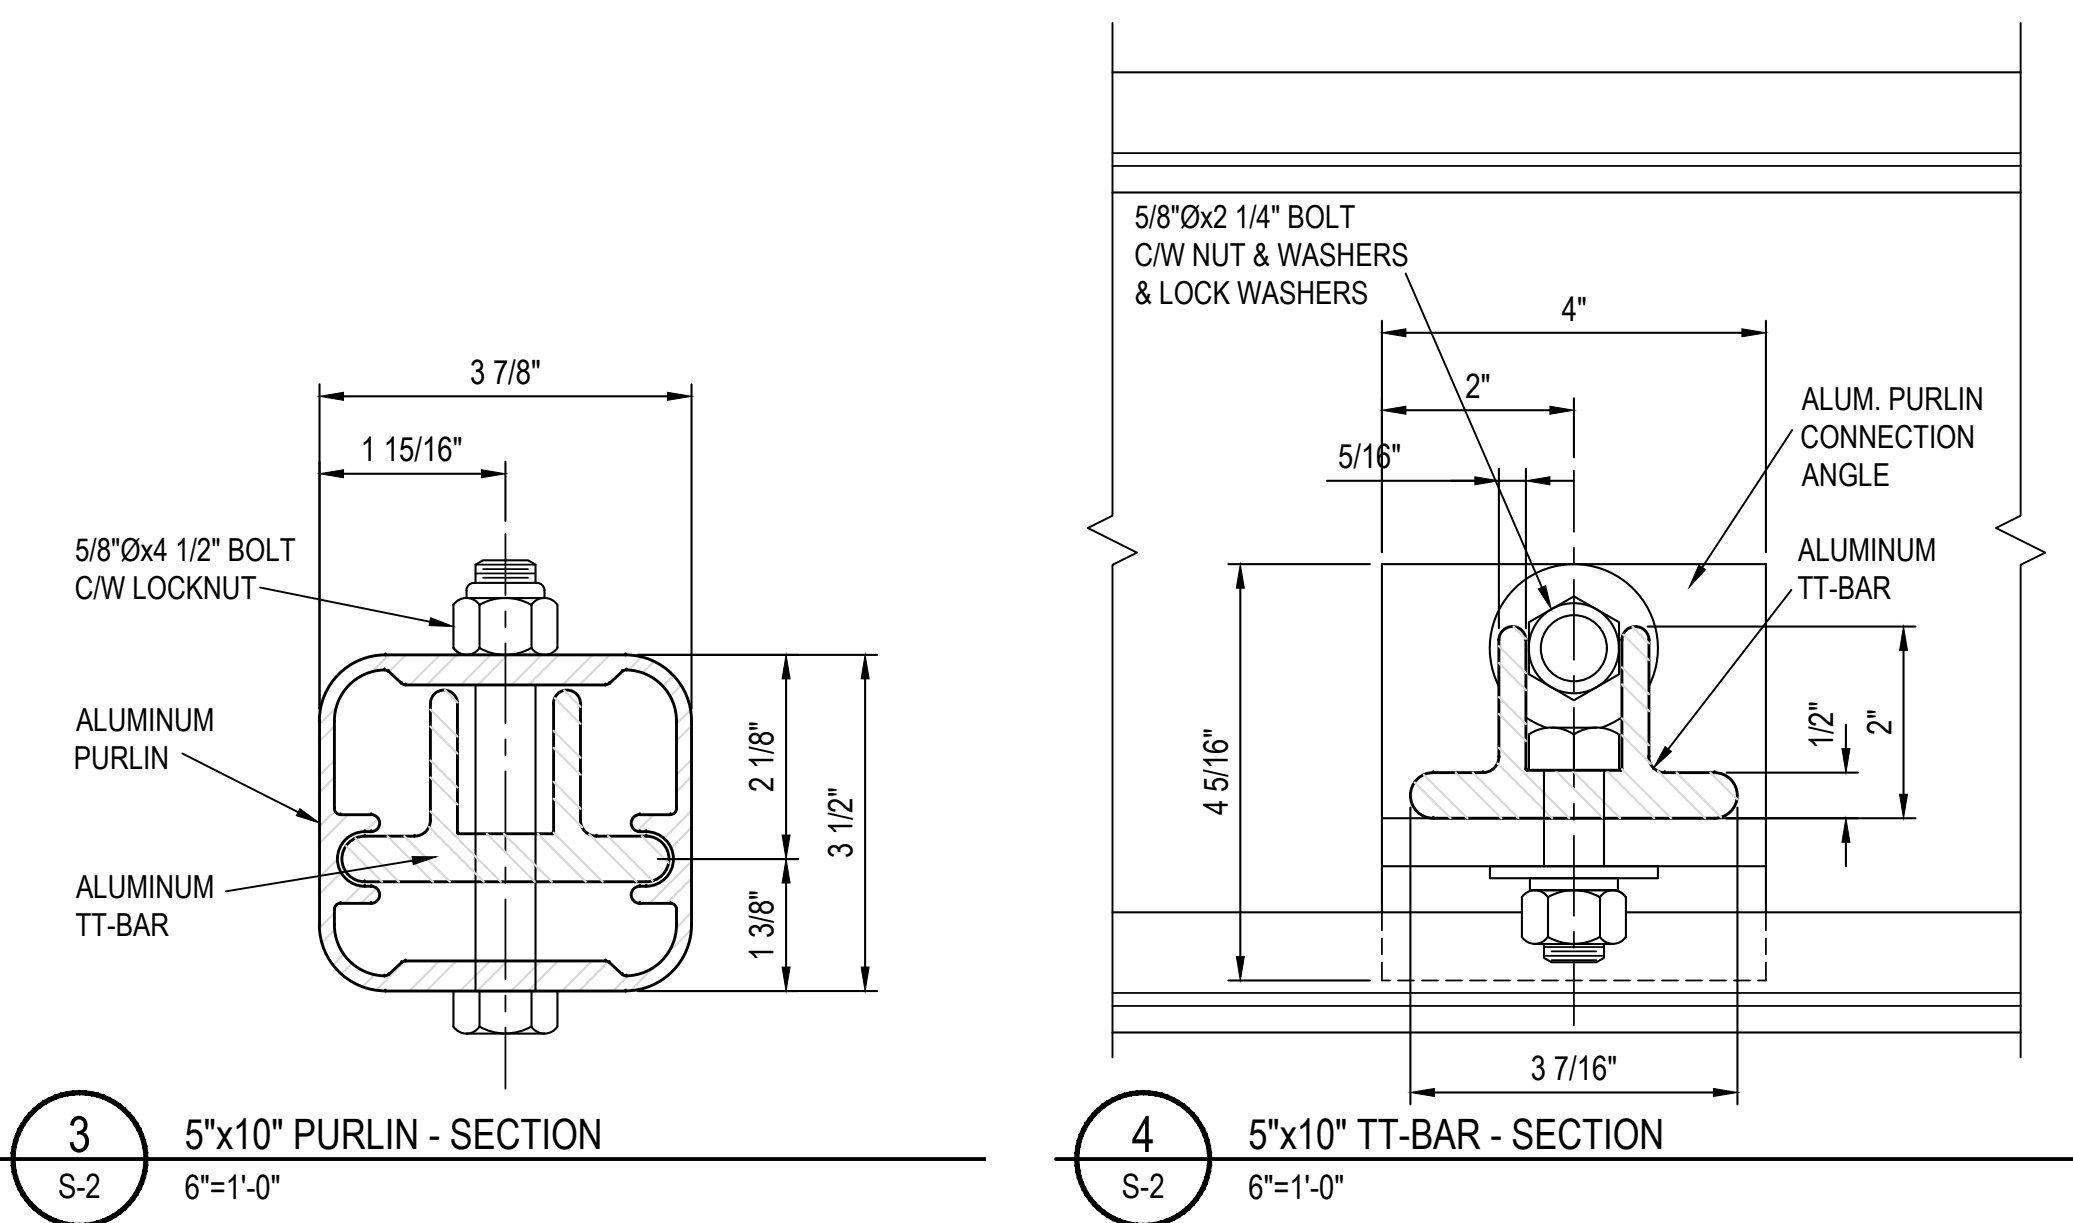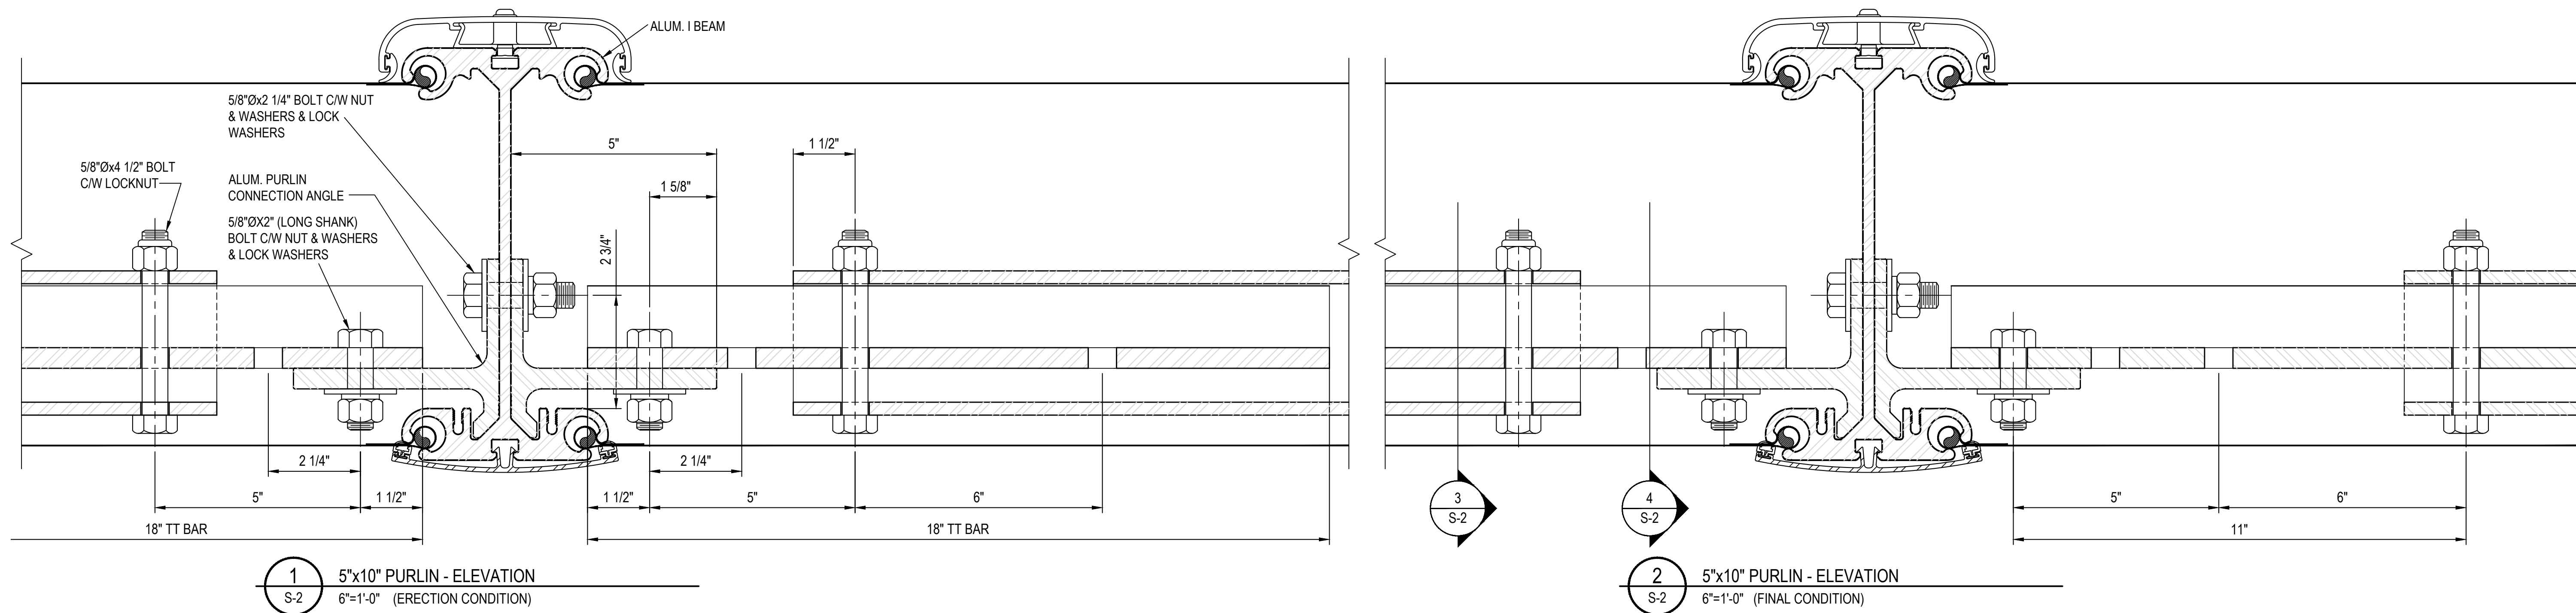

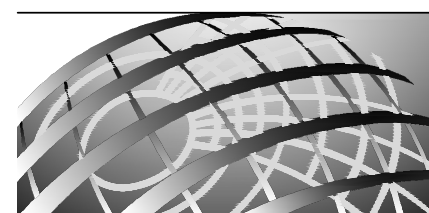

sprung
STRUCTURES

TOLL FREE: 1-800-528-9899
(403) 601-2292 www.sprung.com

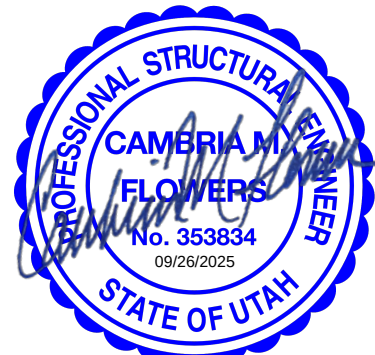

1245 E. BRICKYARD ROAD, SUITE 200
SALT LAKE CITY, UTAH
PH: (801) 486-6848
FIRM #: F-218990
info@canyonsstructural.com
www.canyonsstructural.com

**RPE22 MAYFLOWER
CONDOMINIUMS LLC.**
60'-0" x 90'-0"
WAREHOUSE
PARK CITY, UTAH, UNITED STATES

REV	MM/DD/YYYY	BY	DESCRIPTION
2	09/18/25	EH	REVISE TO CONCRETE FOUNDATION
3			
4			
5			
6			
7			
8			
9			


**CABLE BRACE
DETAILS**

DATE: 08/07/2025 DRAWN BY: D. BENNETT


S-3

SPRUNG WO# 28606


SIGNATURE SERIES

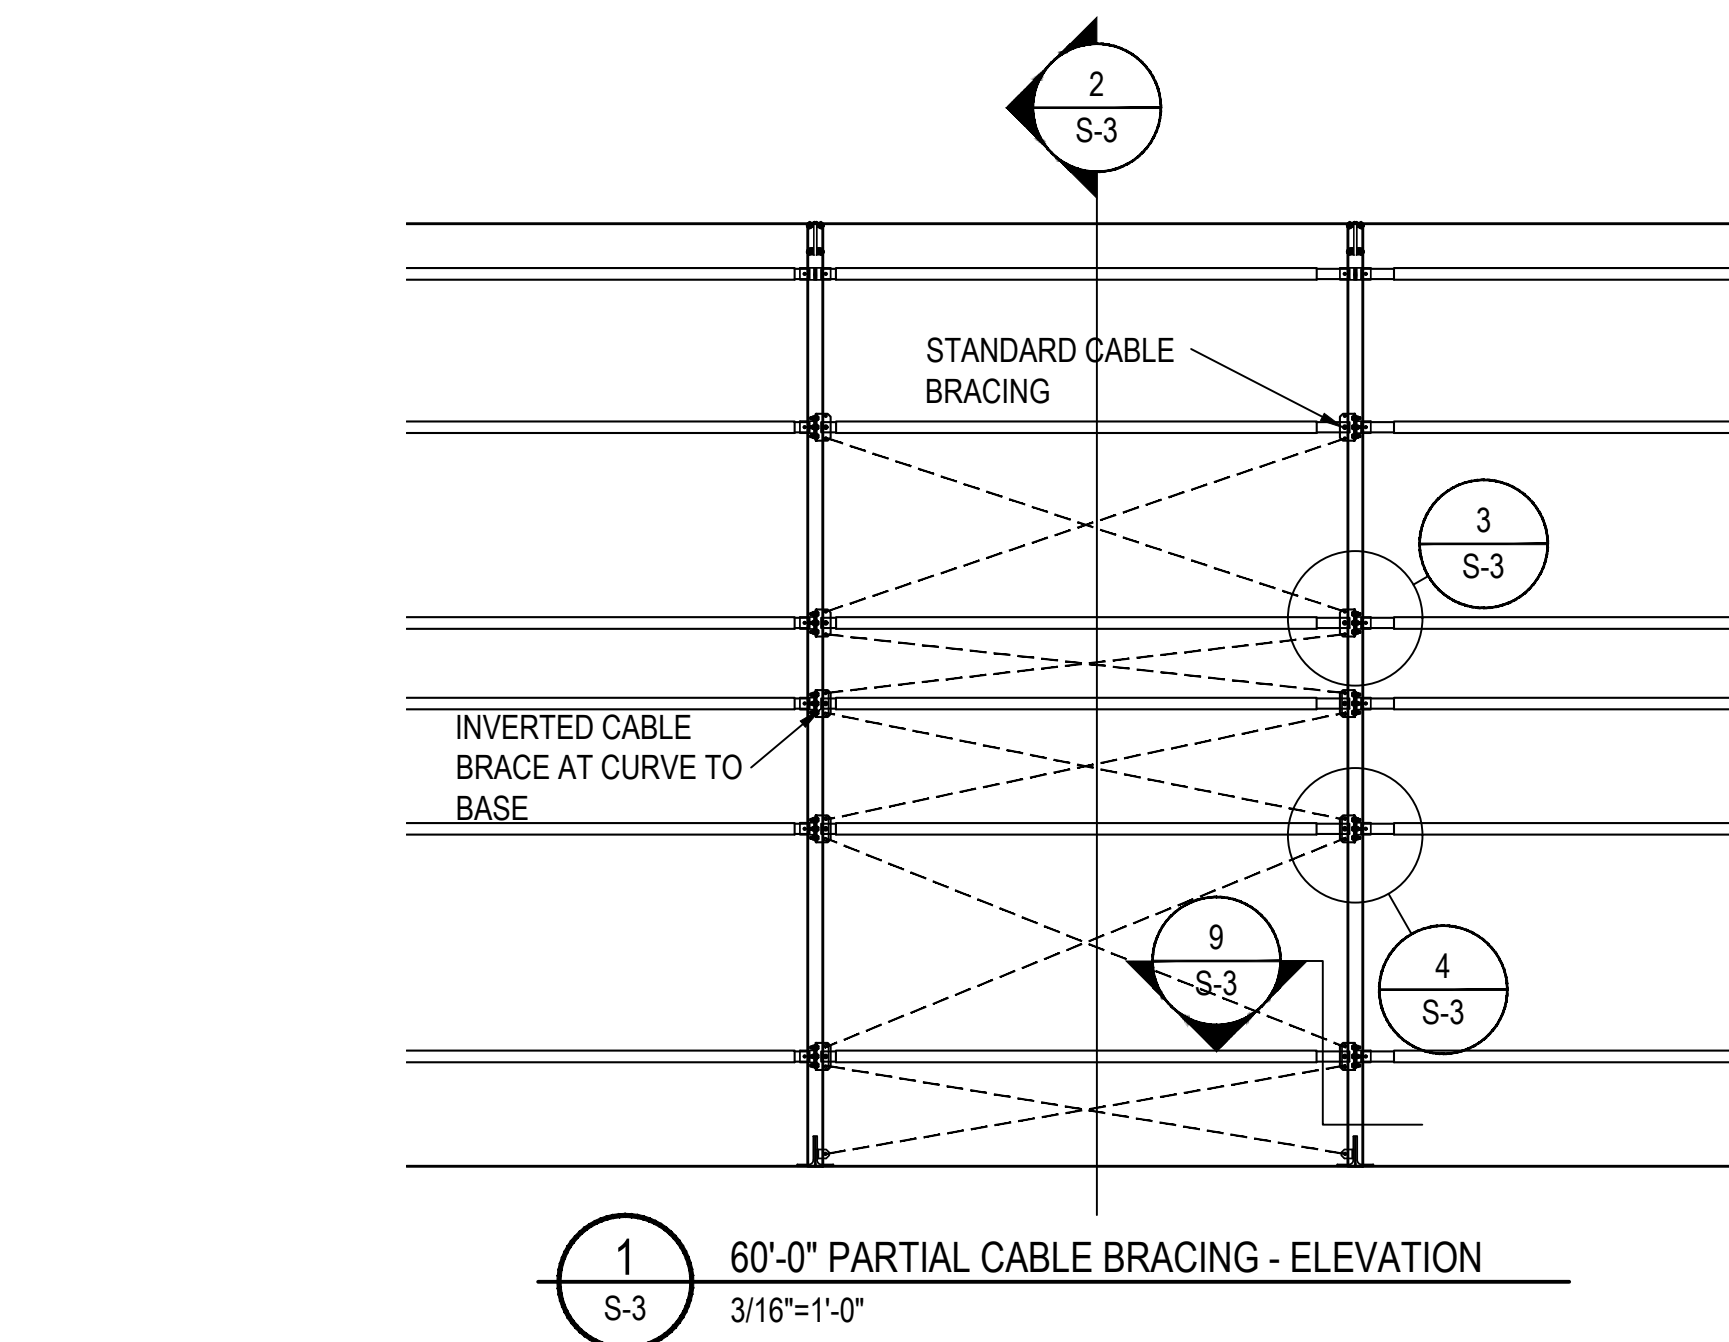


1 60'-0" PARTIAL CABLE BRACING - ELEVATION
3/16"=1'-0"

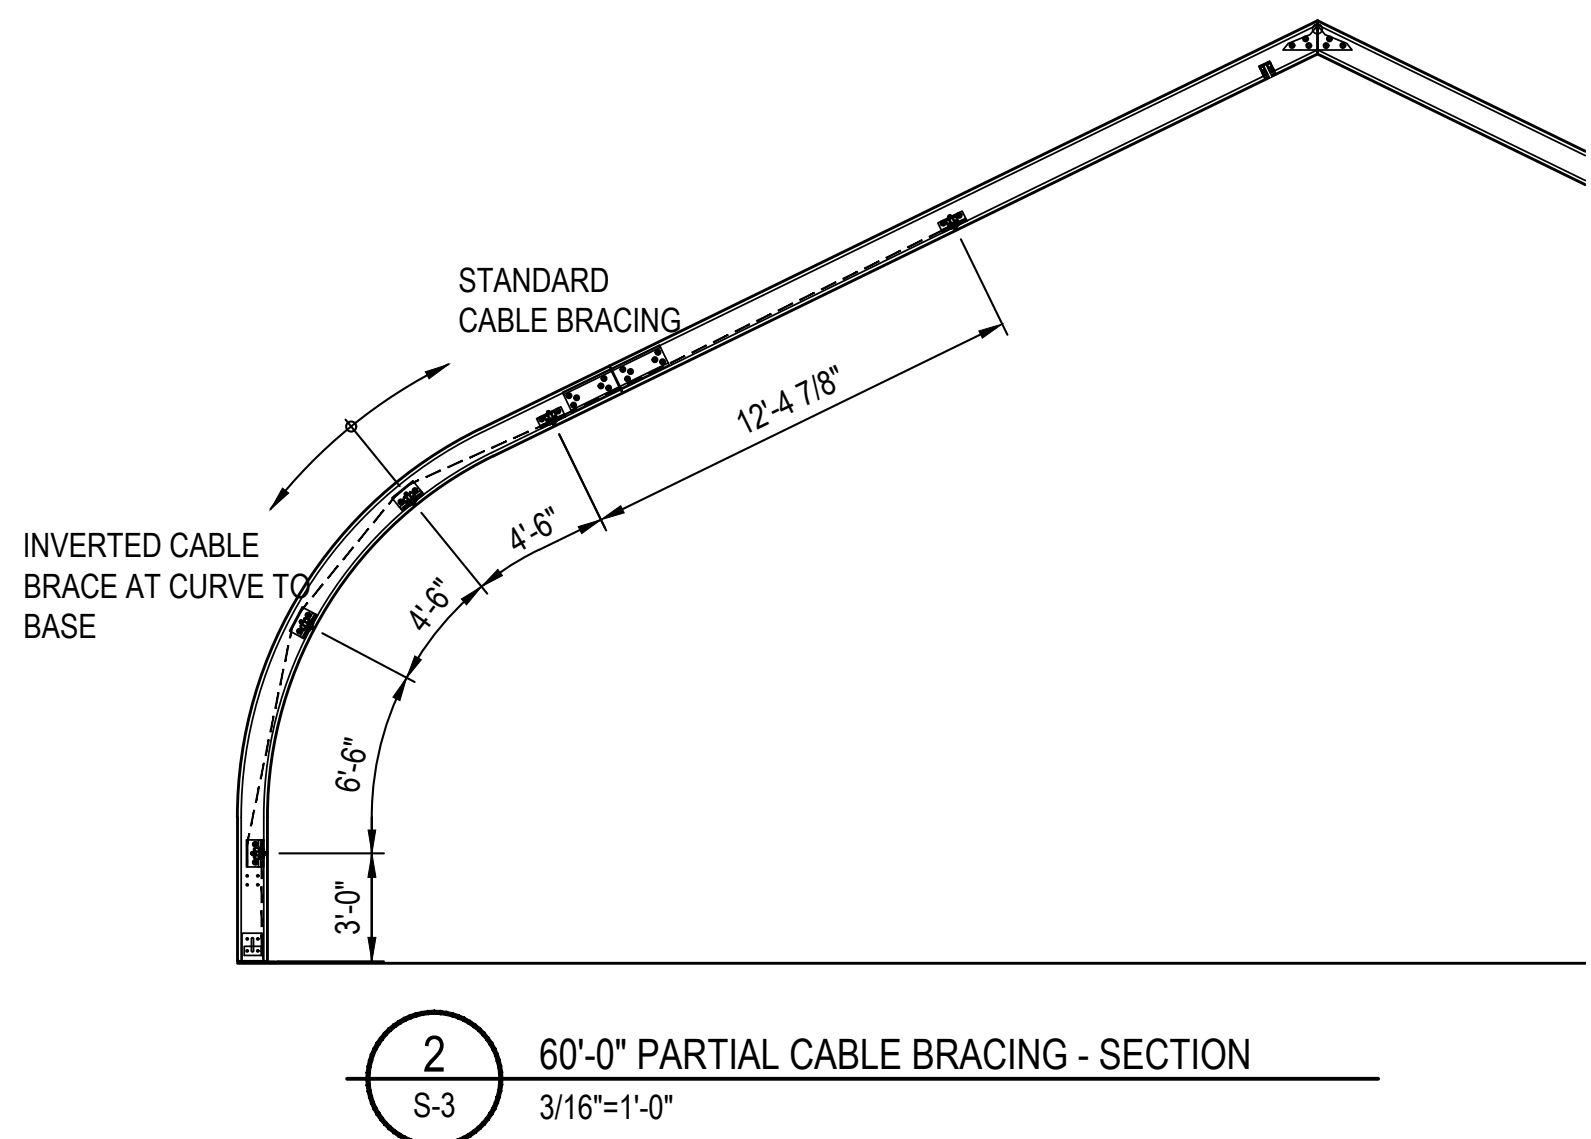


2 60'-0" PARTIAL CABLE BRACING - SECTION
3/16"=1'-0"

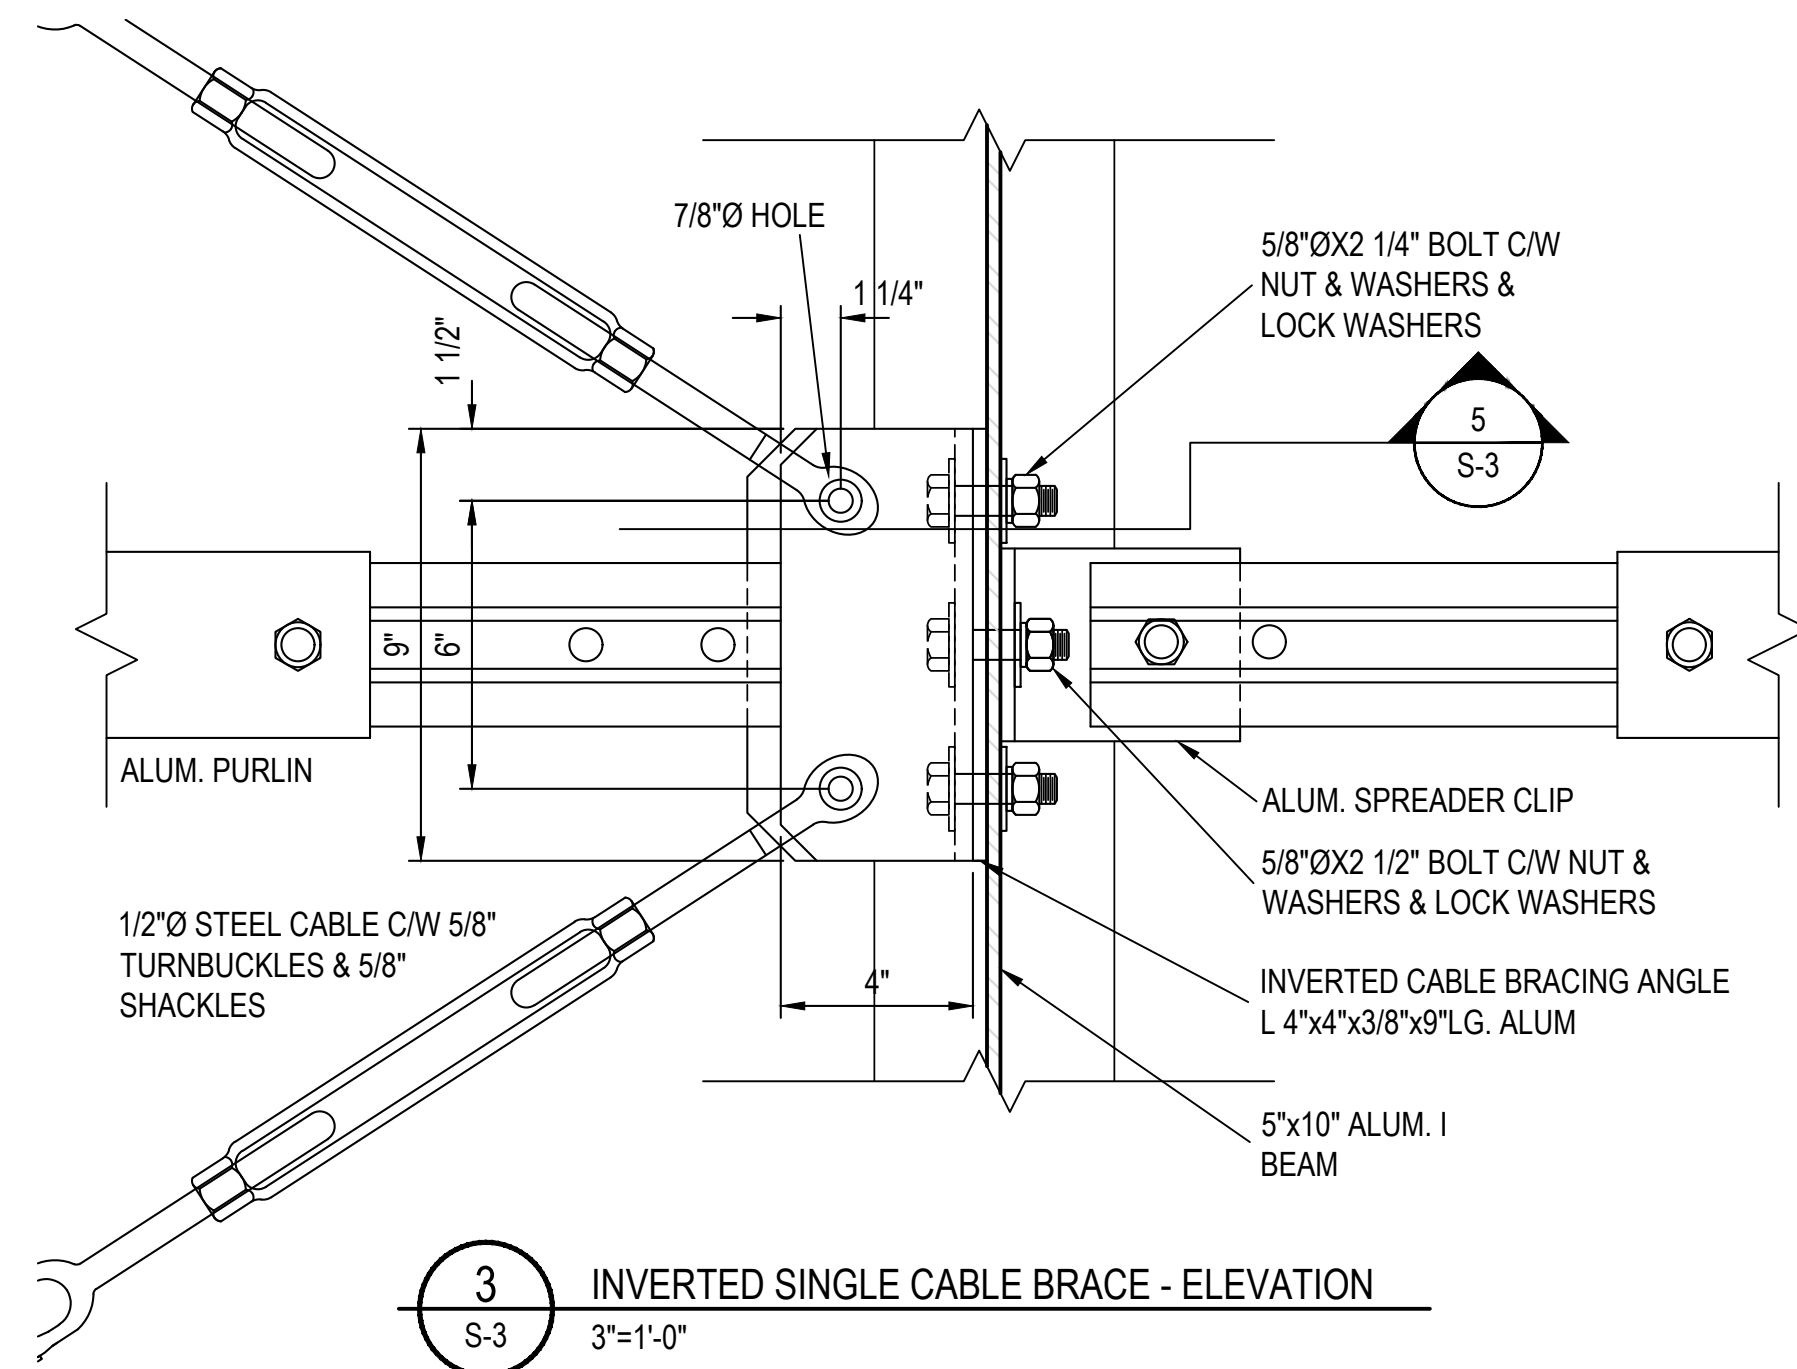


3 INVERTED SINGLE CABLE BRACE - ELEVATION
3"=1'-0"

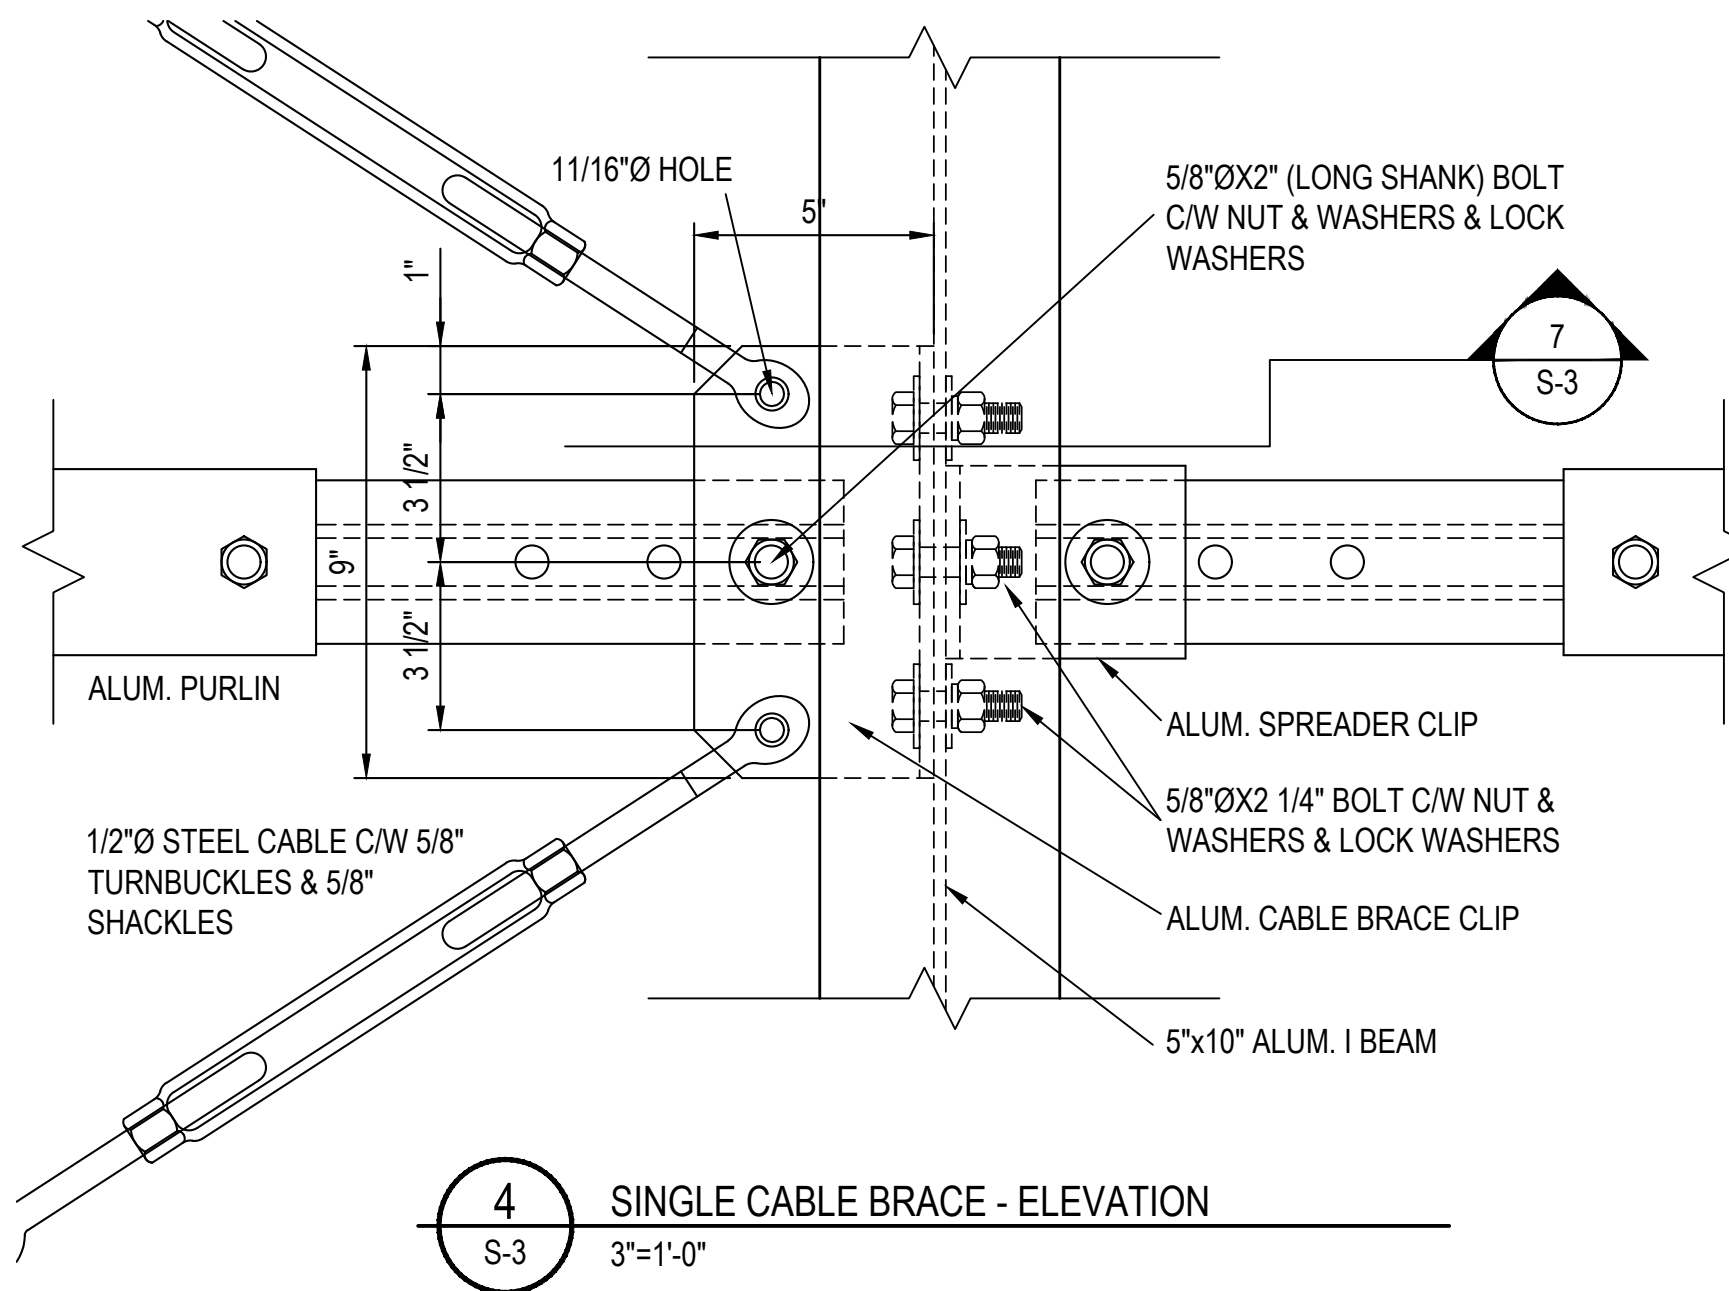


4 SINGLE CABLE BRACE - ELEVATION
3"=1'-0"

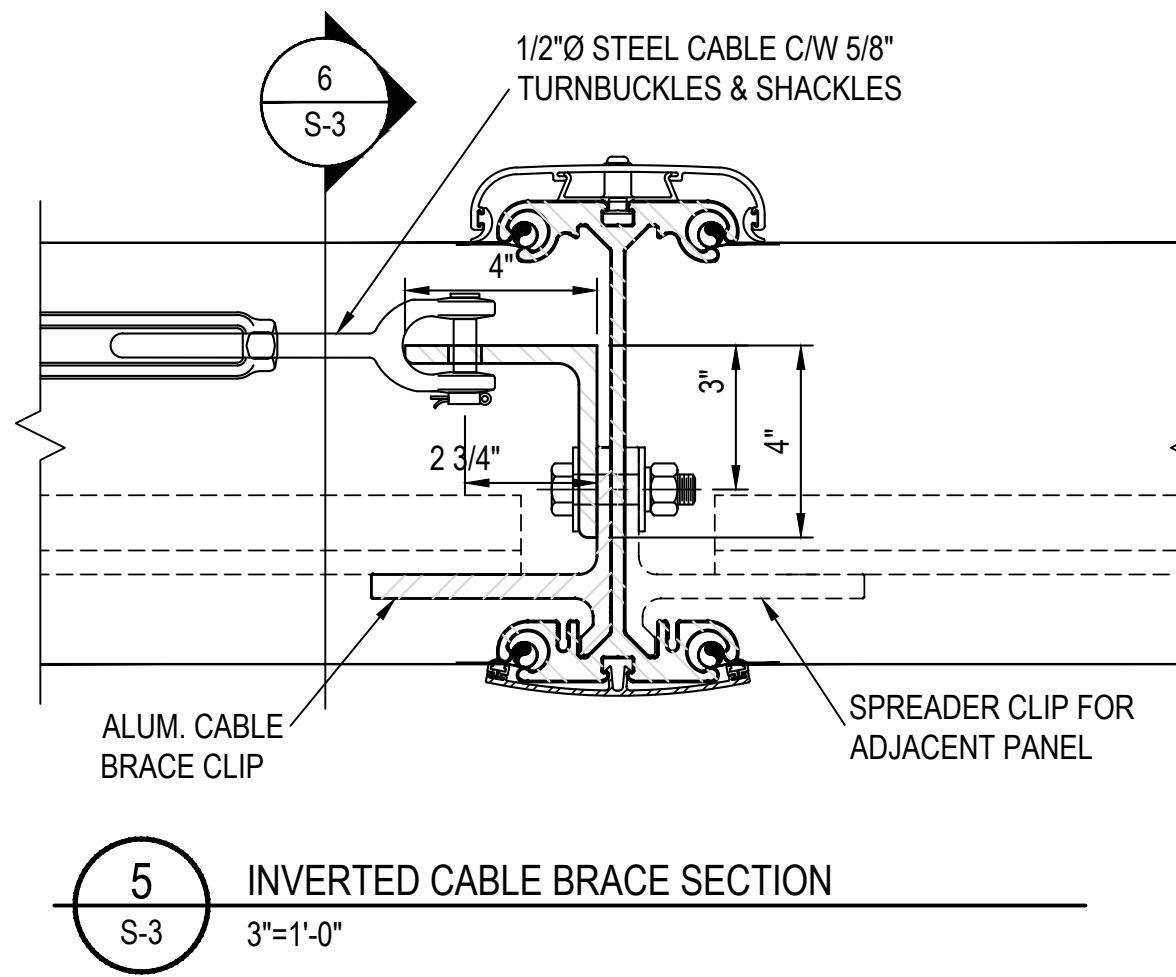


5 INVERTED CABLE BRACE SECTION
3"=1'-0"

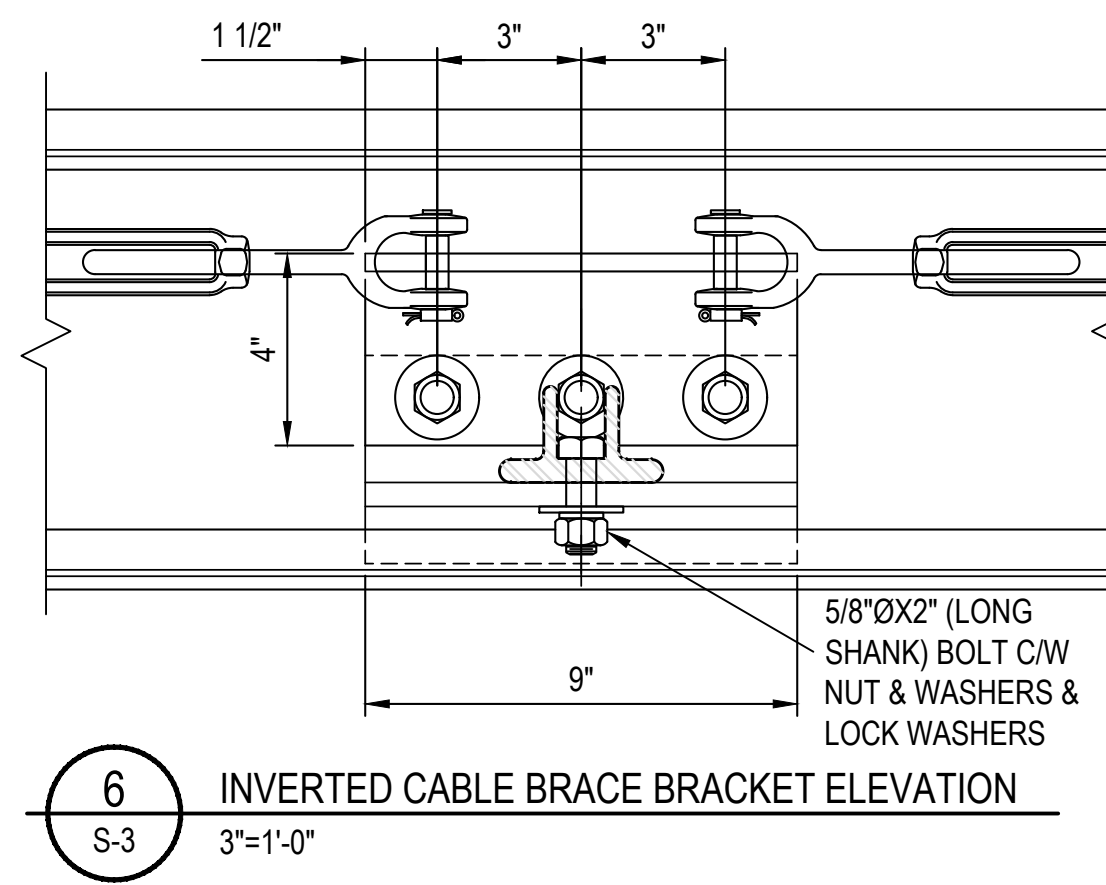


6 INVERTED CABLE BRACE BRACKET ELEVATION
3"=1'-0"

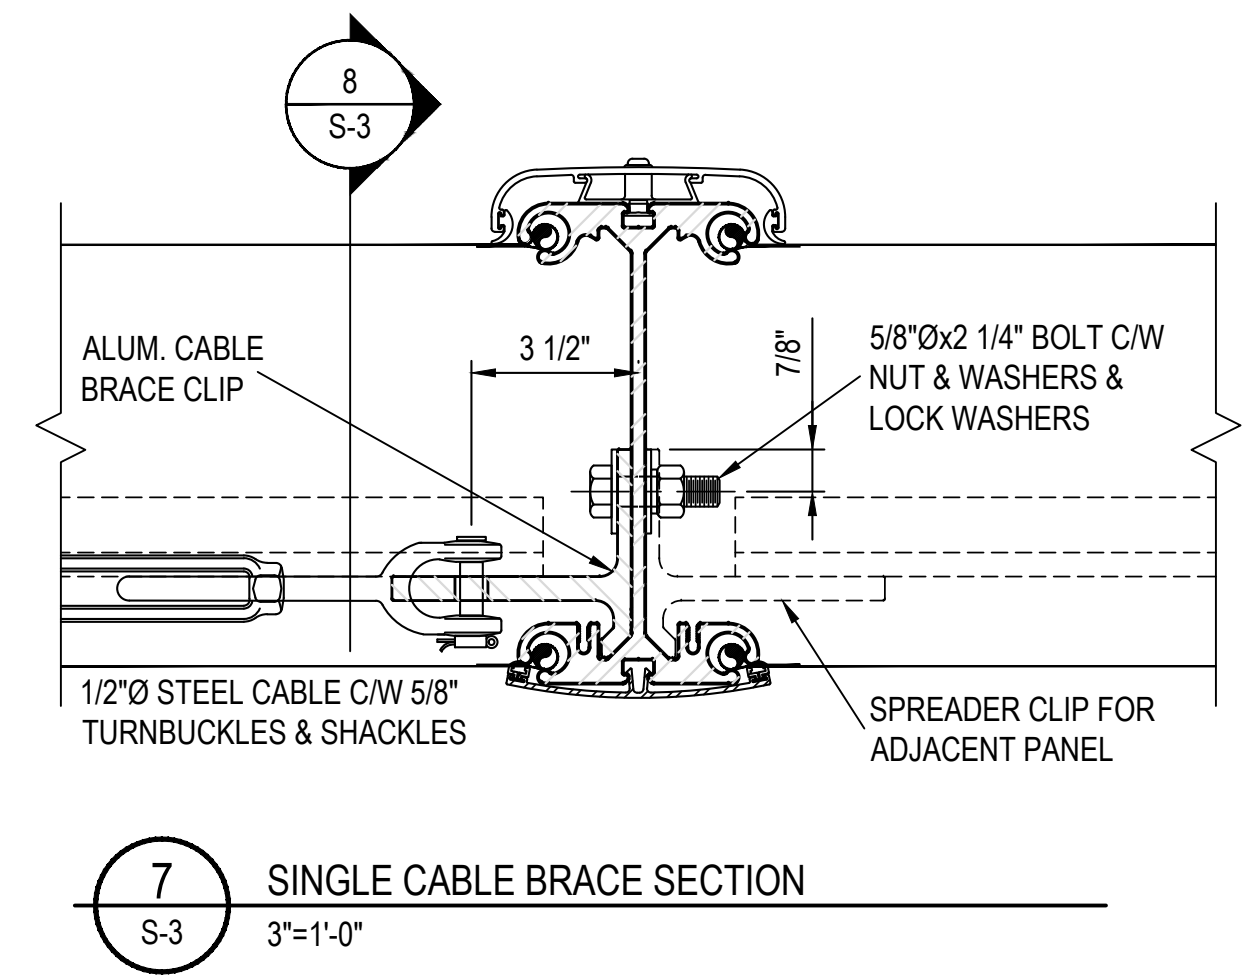


7 SINGLE CABLE BRACE SECTION
3"=1'-0"

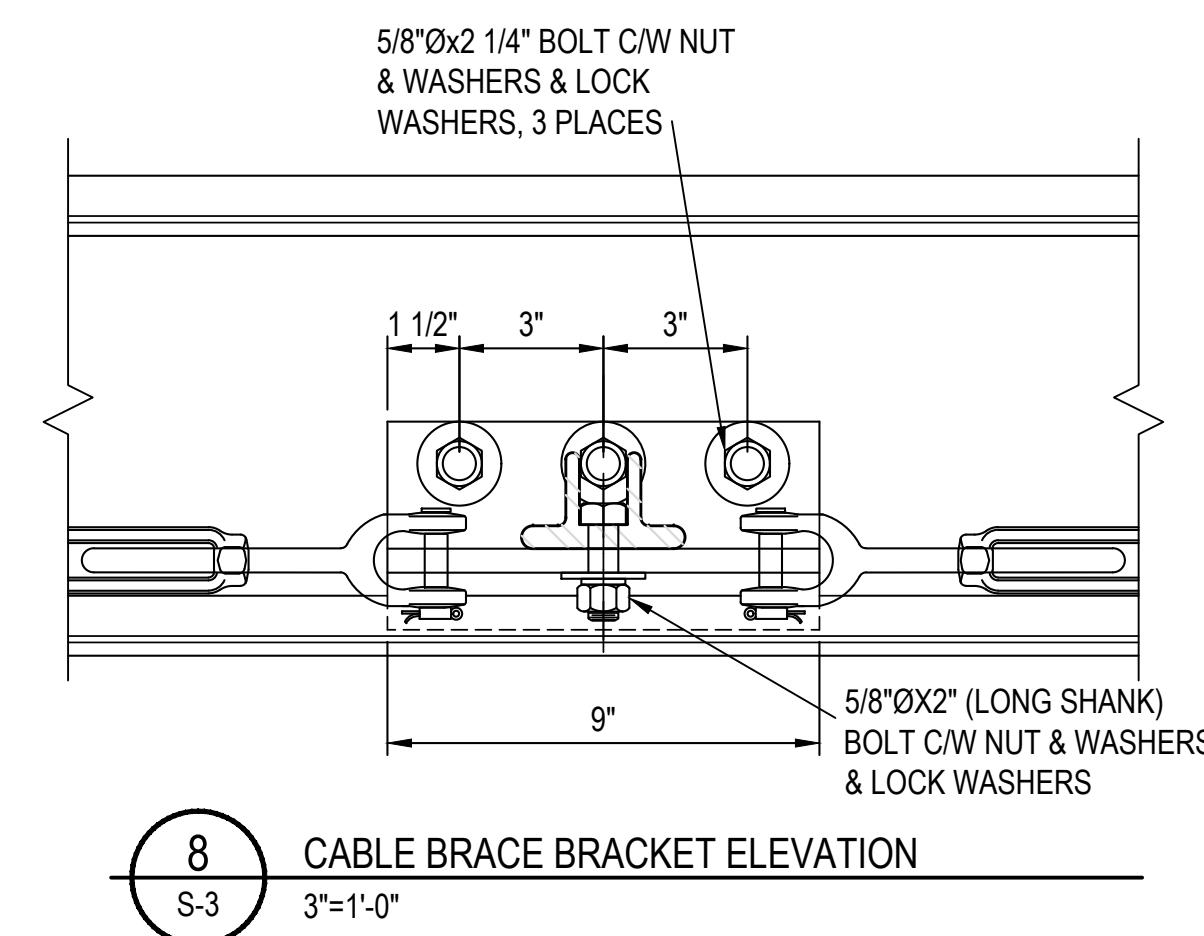


8 CABLE BRACE BRACKET ELEVATION
3"=1'-0"

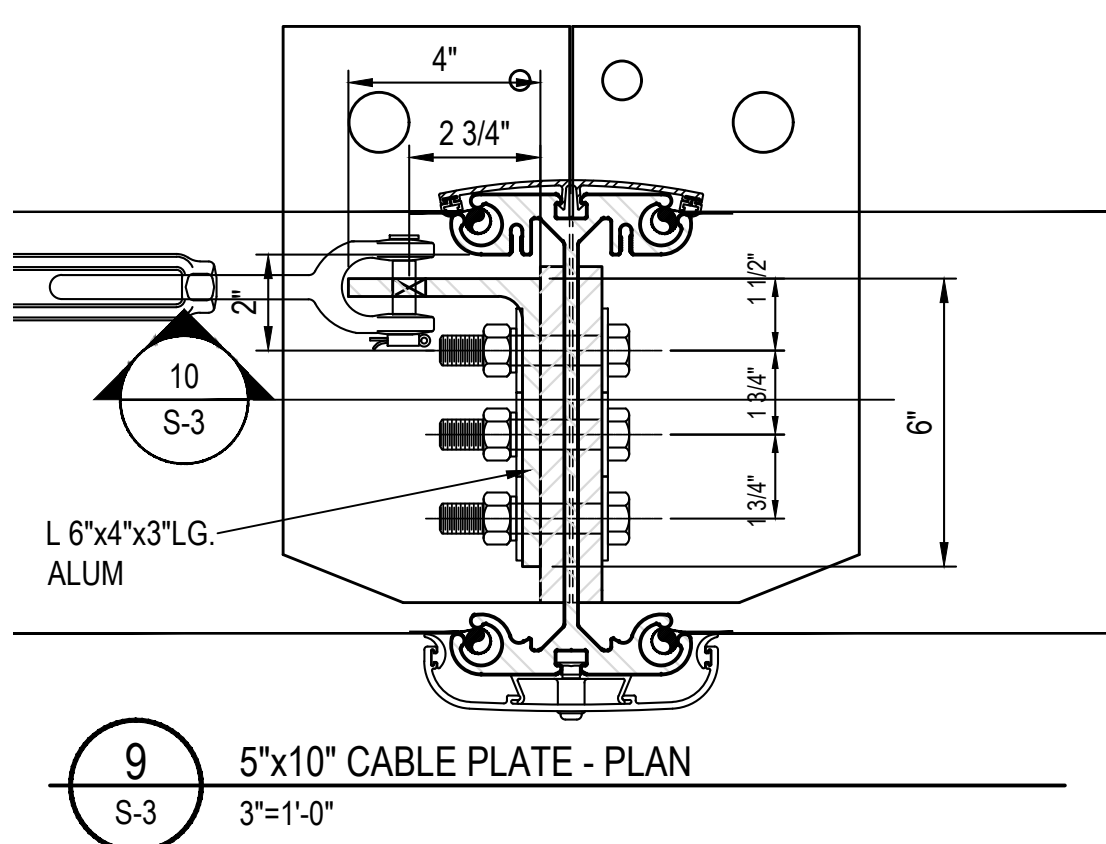


9 5" x 10" CABLE PLATE - PLAN
3"=1'-0"

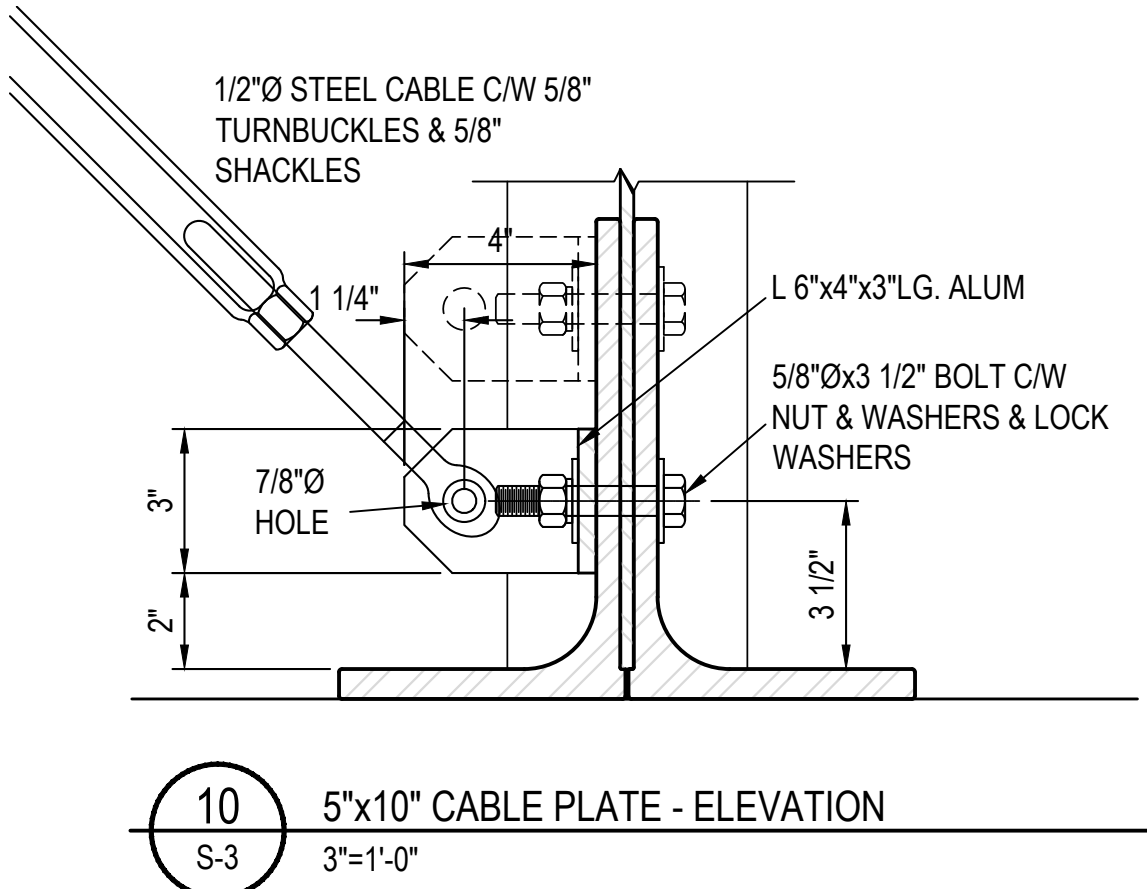


10 5" x 10" CABLE PLATE - ELEVATION
3"=1'-0"

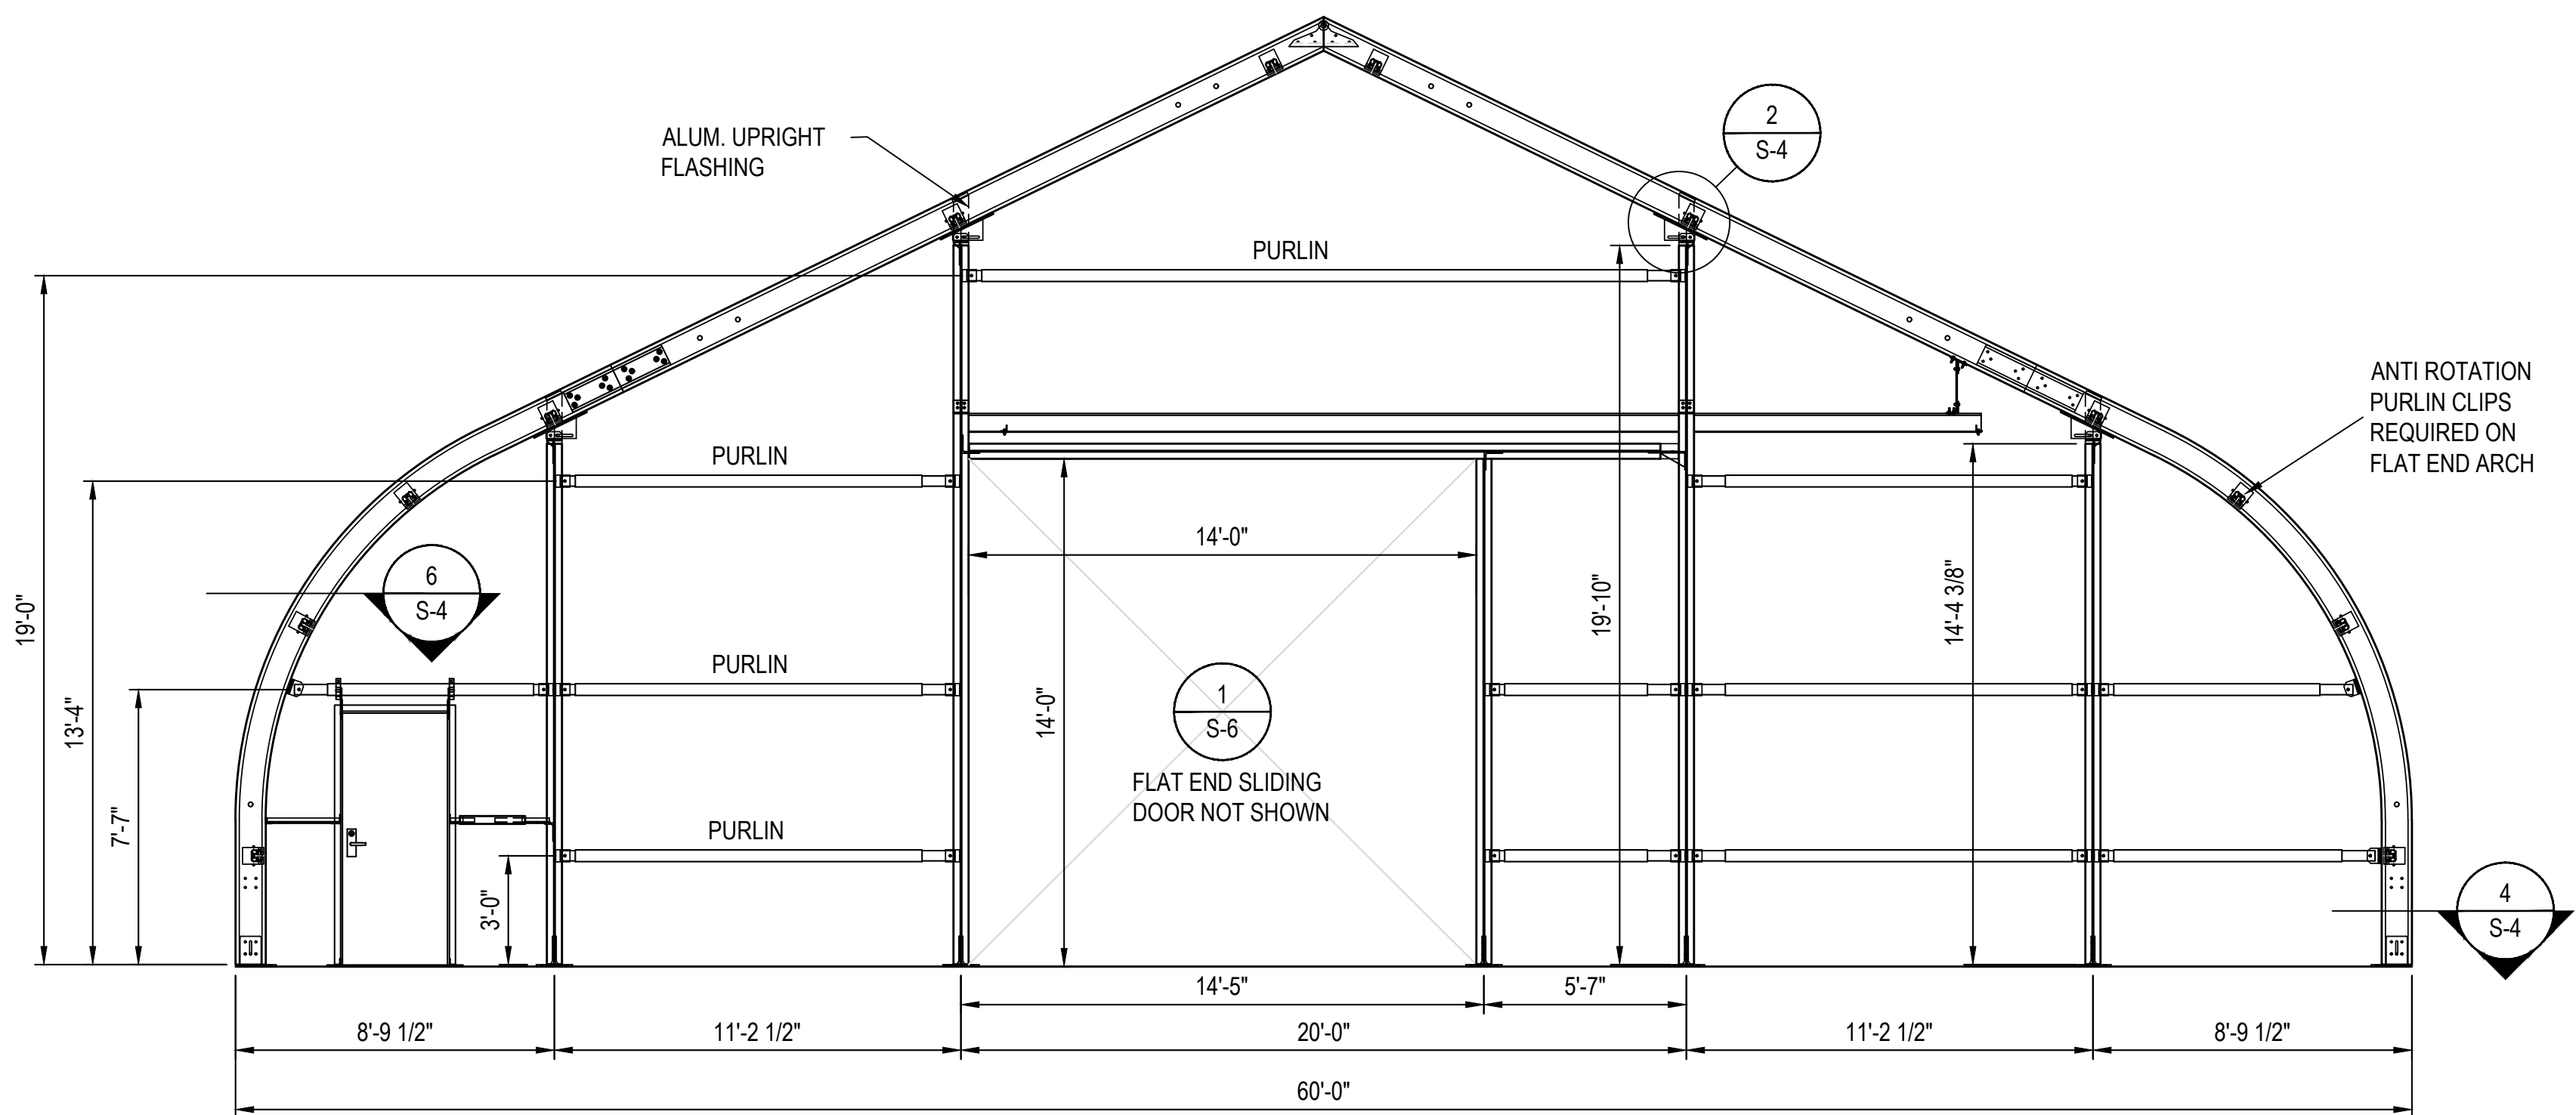


1
S-4
LEFT FLAT END 60'-0" INSULATED STRUCTURE
1/4"=1'-0"

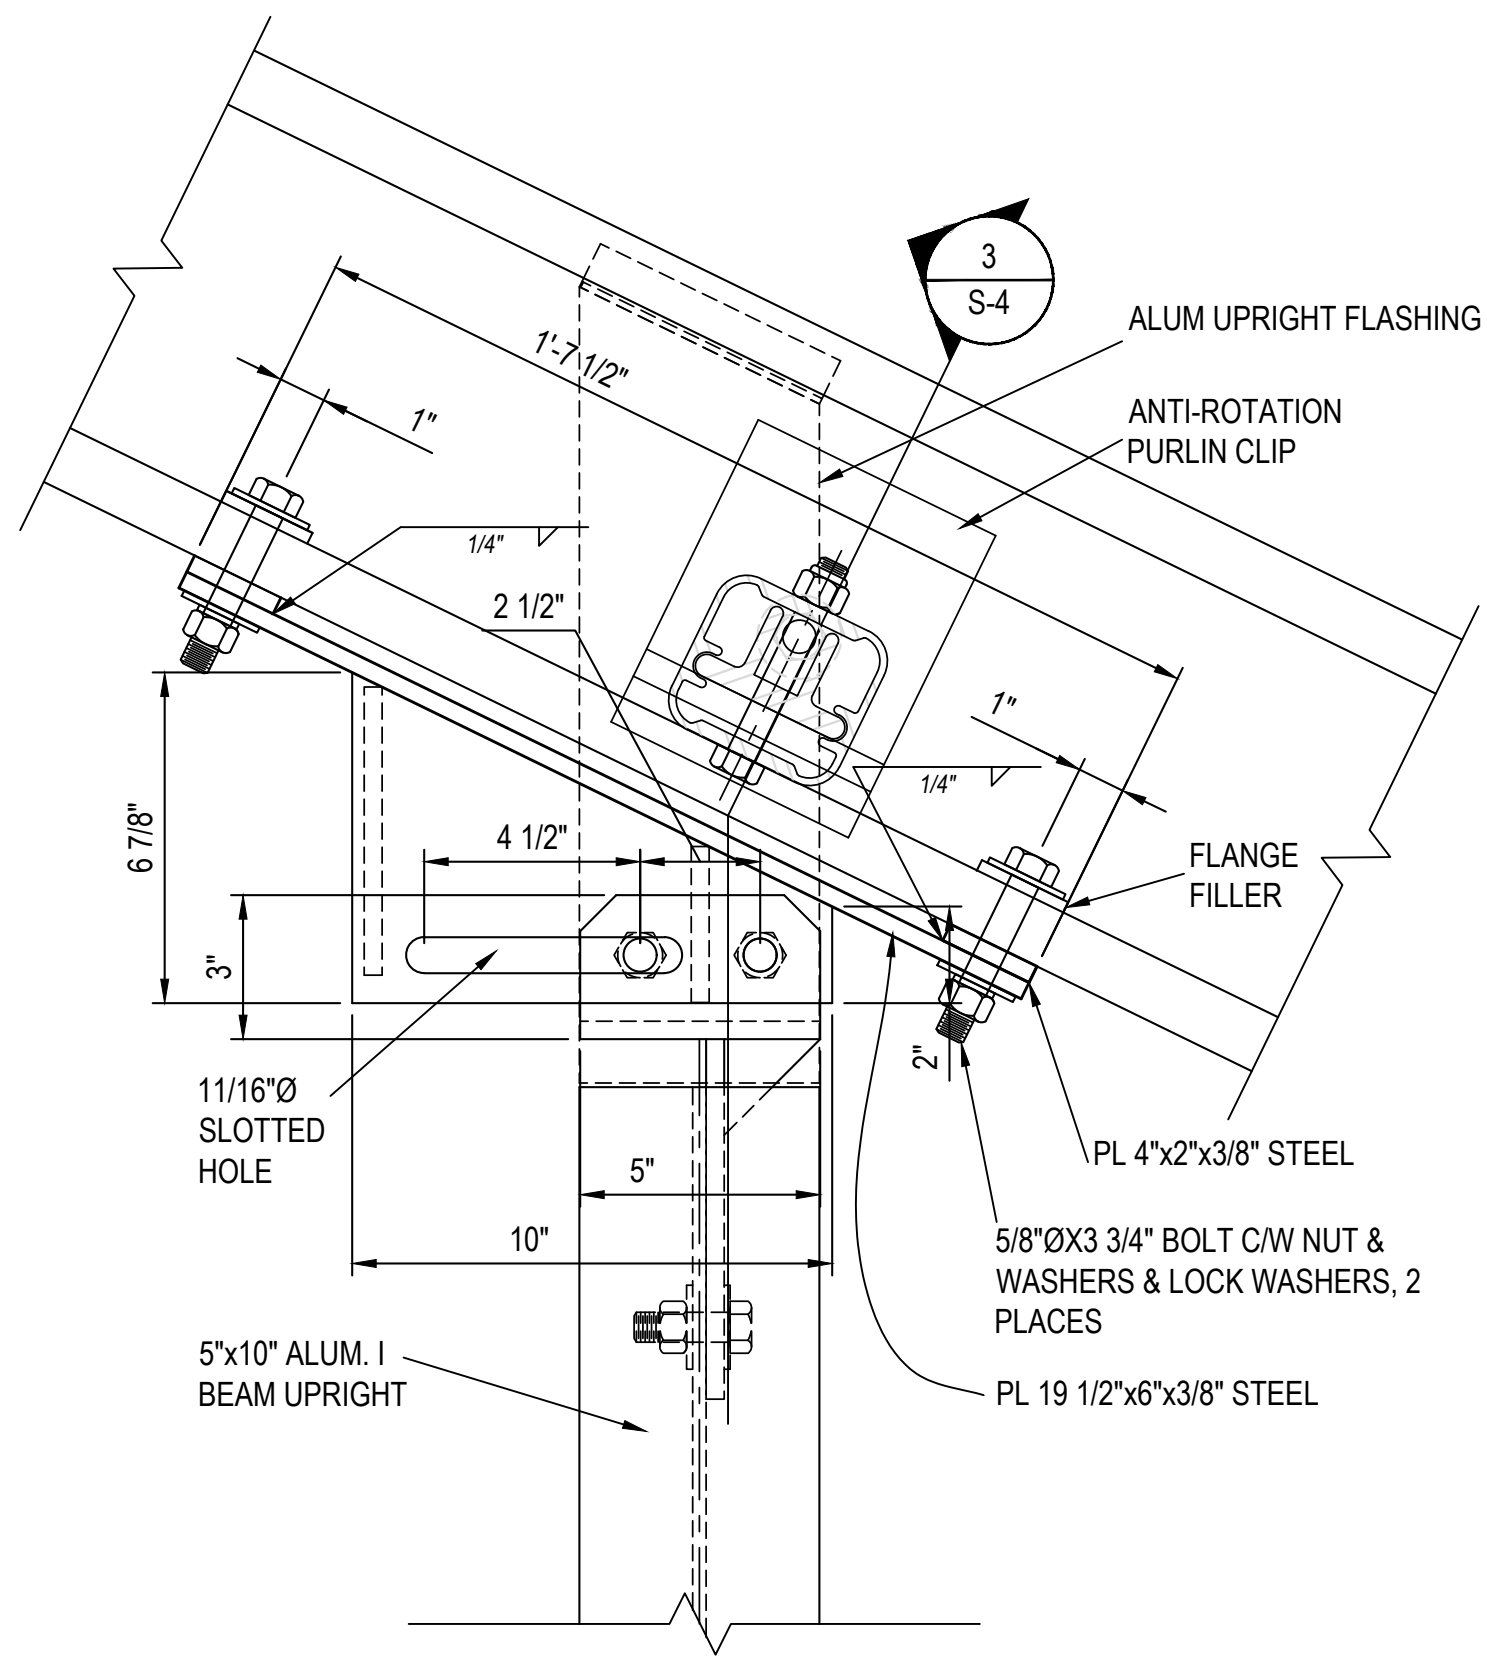


2
S-4
FLAT END UPRIGHT BRACKET - ELEV.
3"=1'-0"

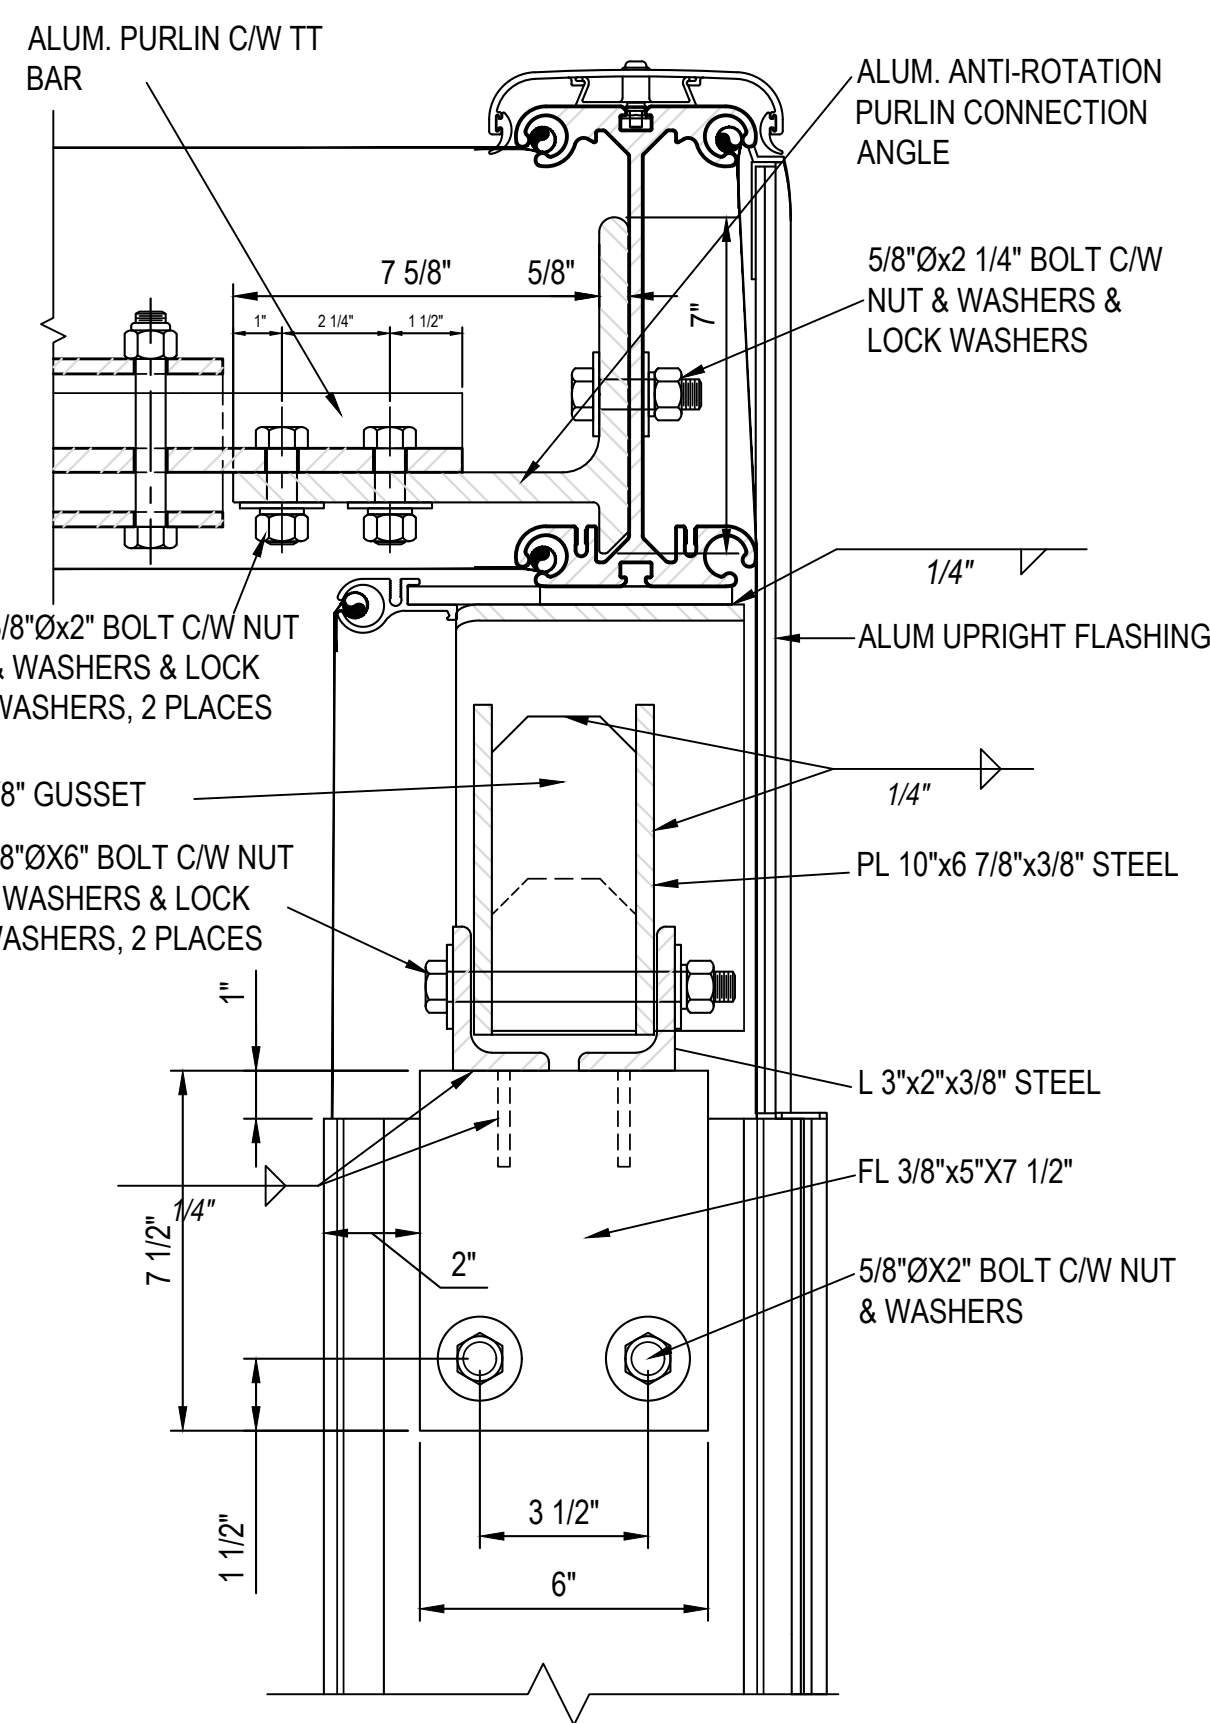


3
S-4
FLAT END UPRIGHT BRACKET - SECTION
3"=1'-0"

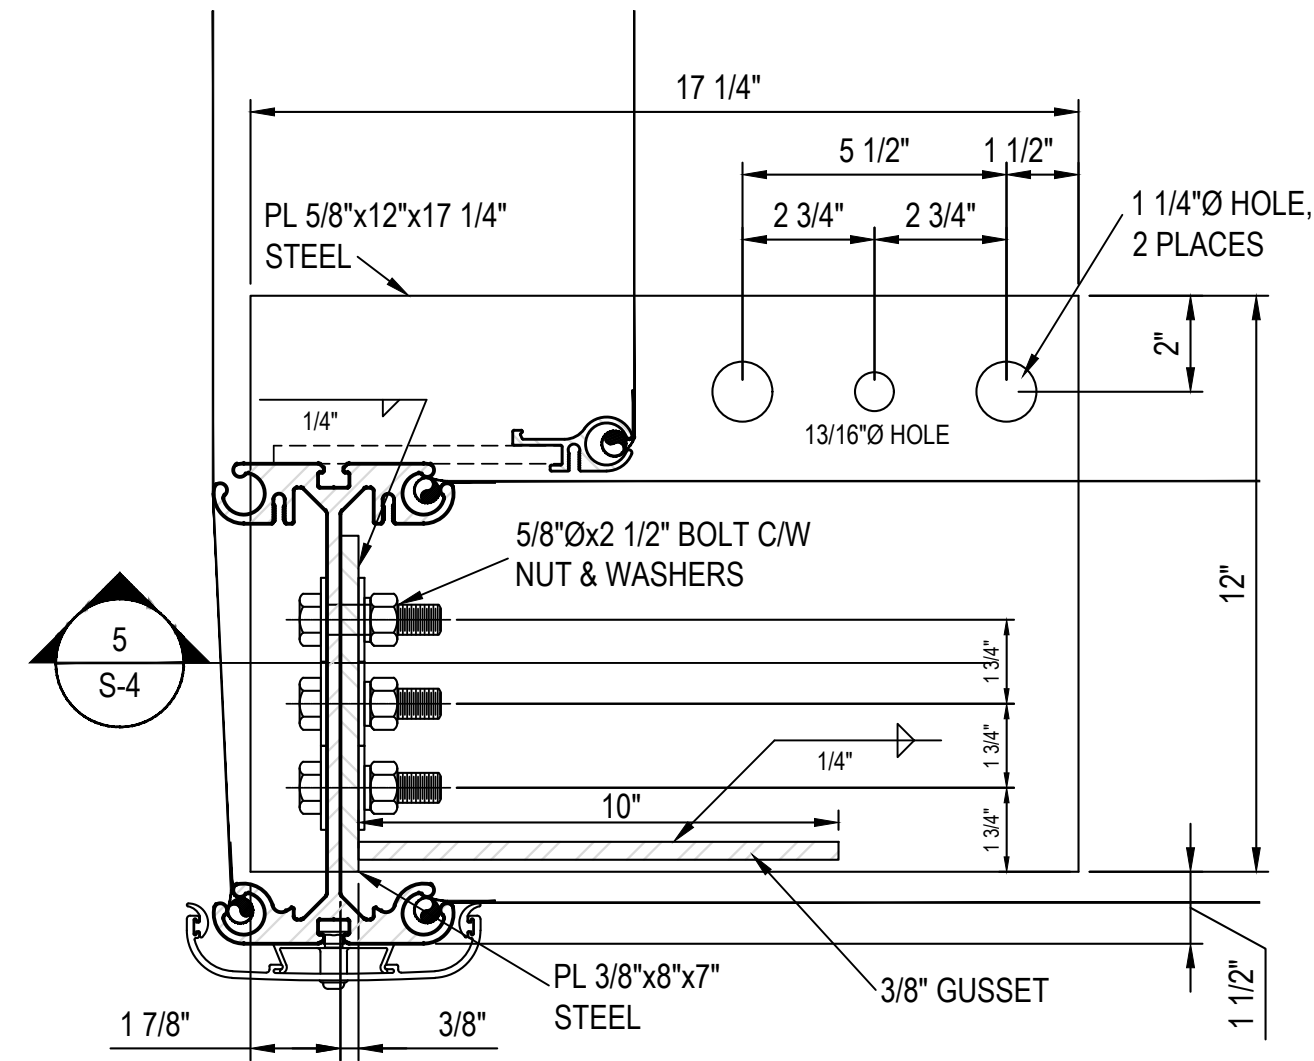


4
S-4
5"x10" INS. CORNER BASE PLATE - PLAN
3"=1'-0"

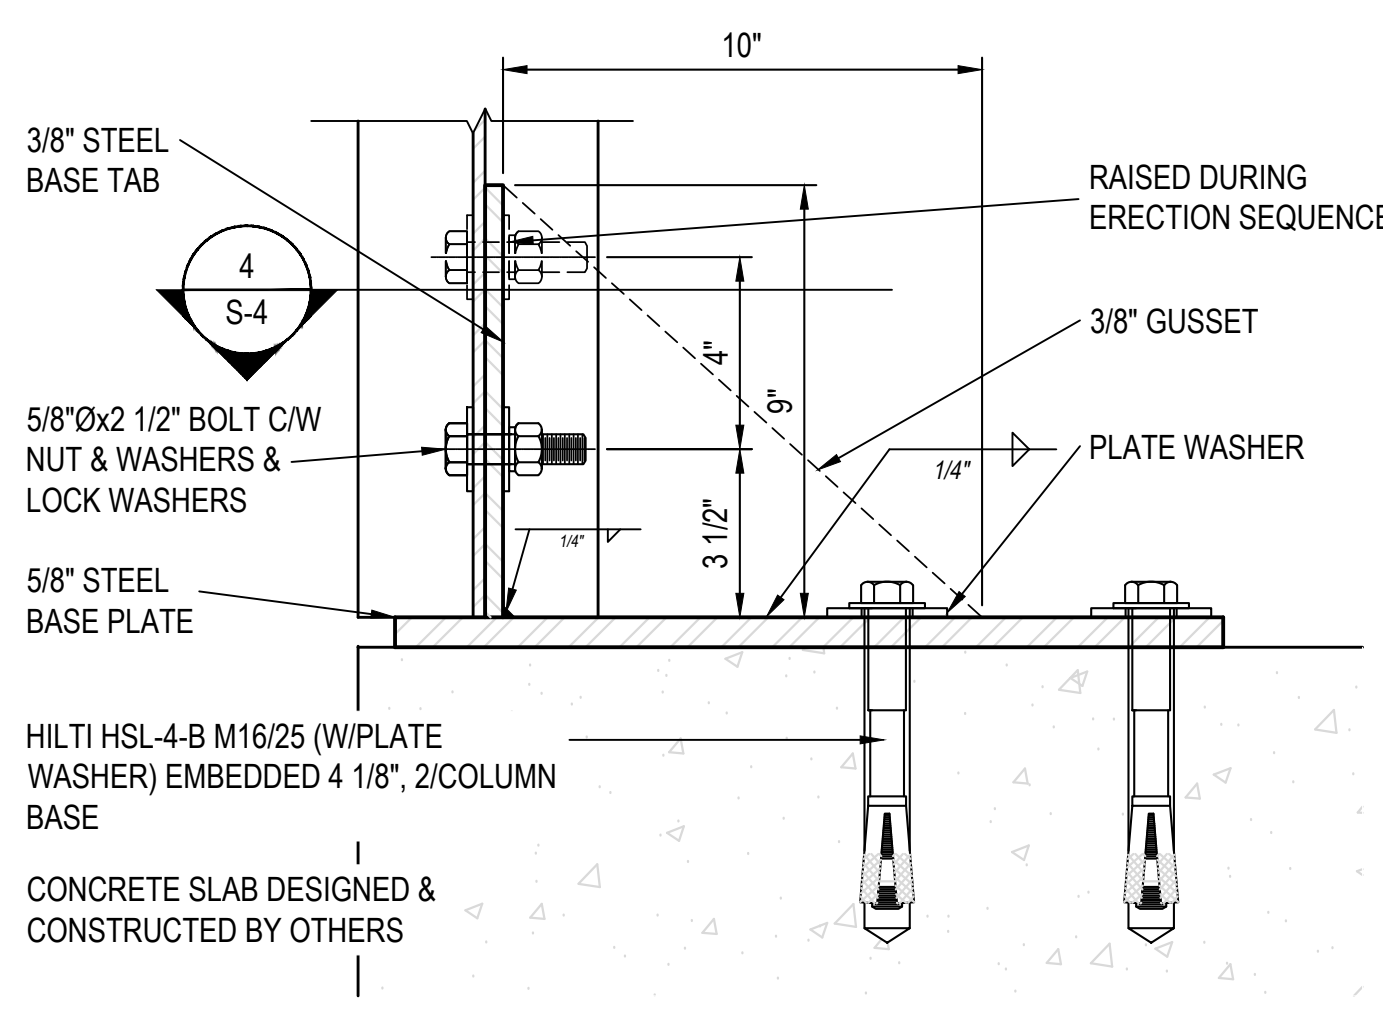


5
S-4
5"x10" CORNER BASE PLATE - SECTION
3"=1'-0"

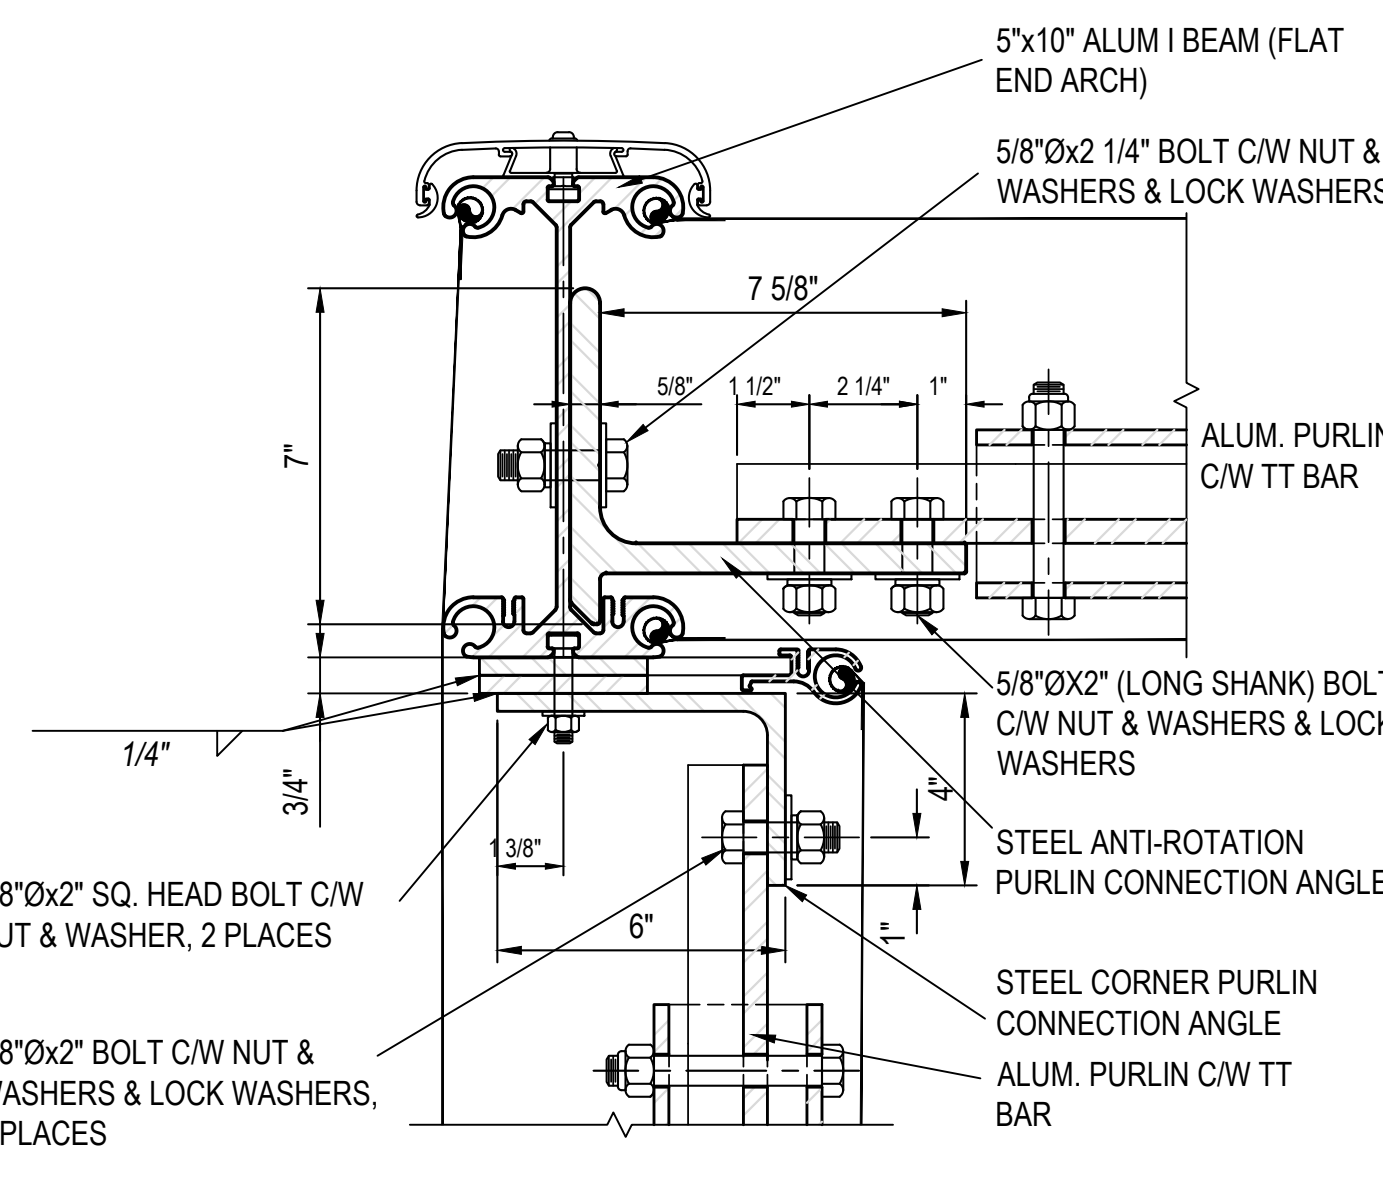

6
S-4
5"x10" INS CORNER PURLIN CONNECTION
3"=1'-0"

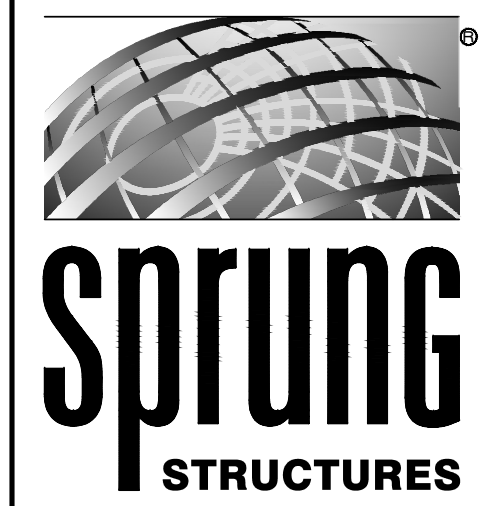

TOLL FREE: 1-800-528-9899
(403) 601-2292 www.sprung.com

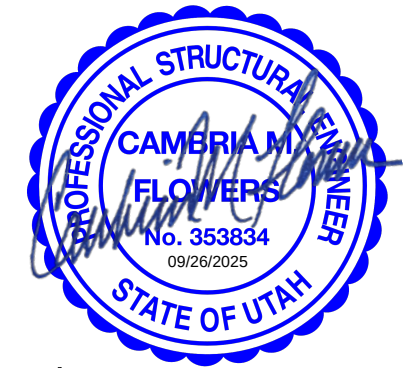

canyons
STRUCTURAL CONSULTING
1245 E. BRICKYARD ROAD, SUITE 200
SALT LAKE CITY, UTAH
PH. (801) 486.6848
FIRM #: F-21890
info@canyonsstructural.com
www.canyonsstructural.com


**RPE22 MAYFLOWER
CONDOMINIUMS LLC.**
60'-0" x 90'-0"
WAREHOUSE
PARK CITY, UTAH, UNITED STATES

REV	MM/DD/YY	BY	DESCRIPTION
2	09/18/25	EH	REVISE TO CONCRETE FOUNDATION
3			
4			
5			
6			
7			
8			
9			


FLAT END DETAILS
DATE: 08/07/2025 DRAWN BY: D. BENNETT
S-4
SIGNATURE SERIES
SPRUNG WO# 28606

SIGNATURE SERIES

This drawing is provided to you by Sprung Structures, Inc. for your use only. It is not to be reproduced, copied, or distributed in any form without the written permission of Sprung Structures, Inc. Any copying of this drawing without the prior written permission of Sprung Structures, Inc. is prohibited.

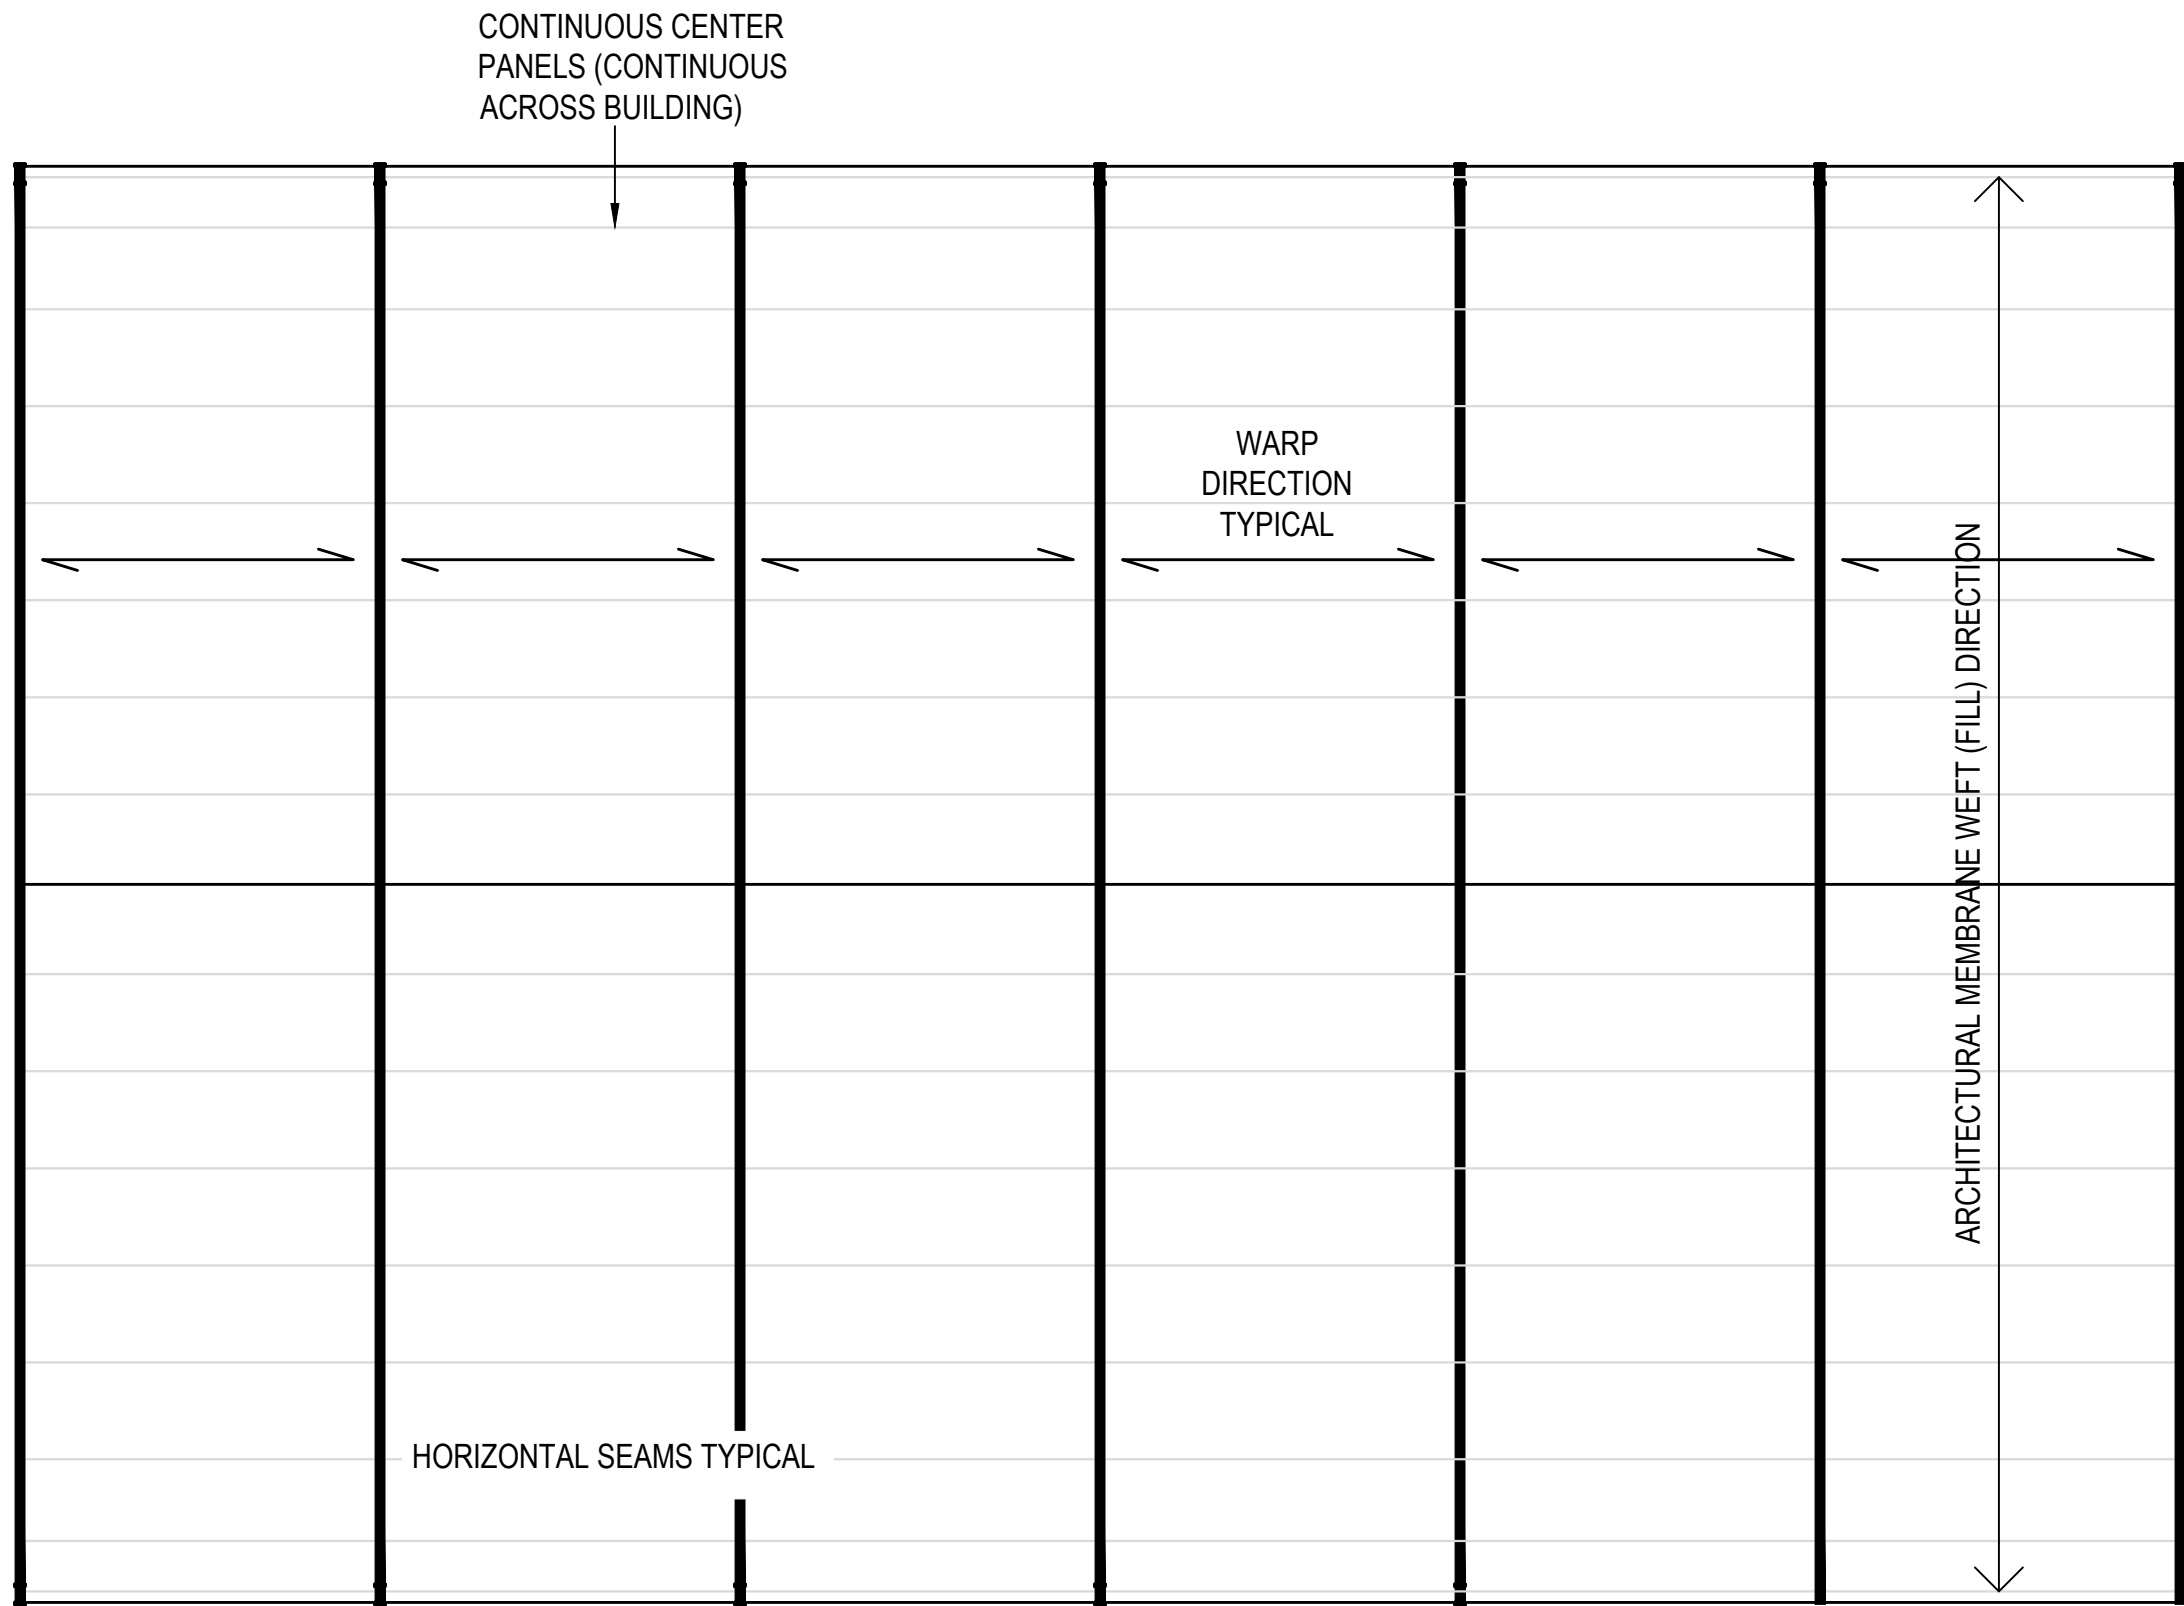

1 MEMBRANE LAYOUT
S-5 1/8"=1'-0"

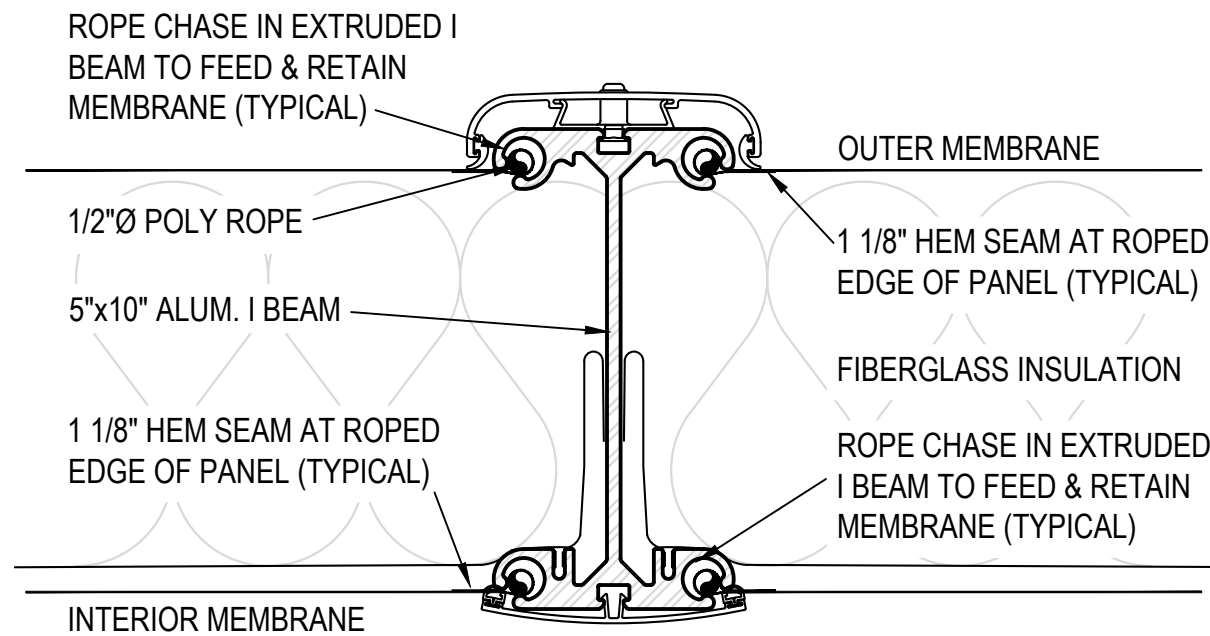

2 5"x10" BEAM SECTION - MEMBRANE
S-5 3"=1'-0"

NOTES:

OUTER MEMBRANE:
FERRARI FLEXLIGHT 942 OPAQUE PVDF

1. MEMBRANE STRENGTH:
WARP = 430 pli
FILL (WEFT) = 430 pli

2. PRESTRESS (COMPENSATION)
WARP = 1.1%
FILL (WEFT) = 0.5%

3. MEMBRANE - PVC COATED
POLYESTER SCRIM


INNER MEMBRANE/LINER:
HERCULITE EXCEL 14 C/W
POLYURETHANE TOP COAT

1. MEMBRANE STRENGTH:
WARP = 170 pli
FILL (WEFT) = 140 pli


2. PRESTRESS (COMPENSATION)
WARP = 1.0%
FILL (WEFT) = 0.5%

3. MEMBRANE - PVC COATED
POLYESTER SCRIM

WARP DIRECTION IS THE SPAN DIRECTION
FOR THE FABRIC FOR THIS STRUCTURE.
ALL HORIZONTAL SEAMS = 1 INCH

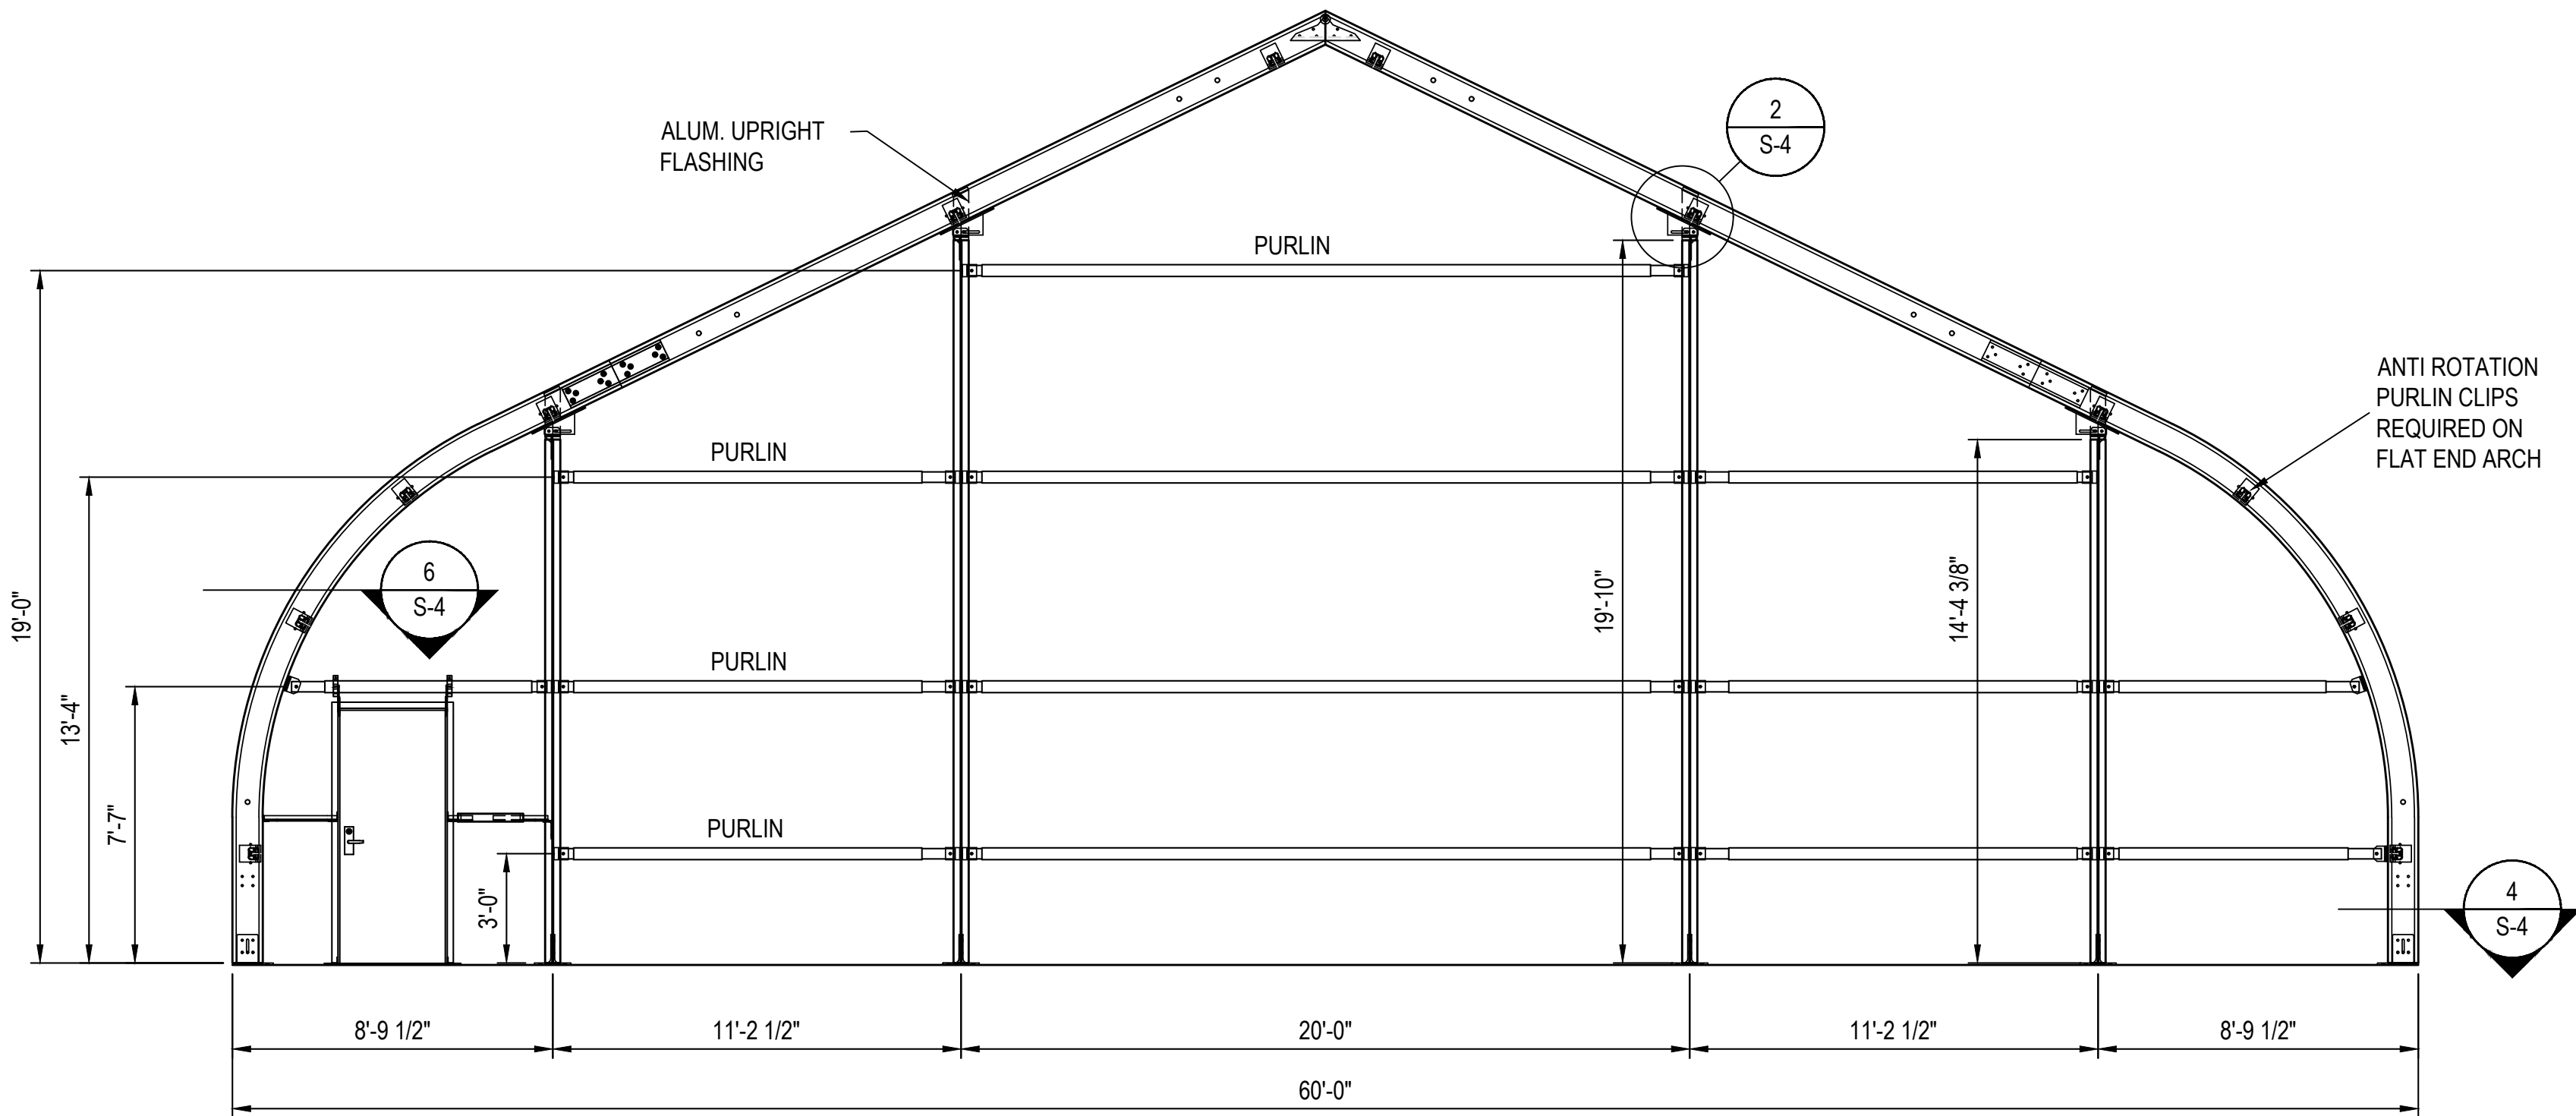

3 RIGHT FLAT END 60'-0" INSULATED STRUCTURE
S-5 1/4"=1'-0"

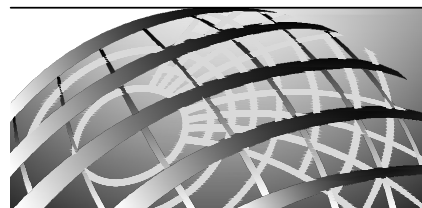


sprung
STRUCTURES

TOLL FREE: 1-800-528-9899
(403) 601-2292 www.sprung.com

ARCHITECTURAL MEMBRANE

OUTER MEMBRANE:
FERRARI FLEXLIGHT 942 OPAQUE
ARCHITECTURAL MEMBRANE W/PVDF
TOP COAT. MEETS FIRE PROPAGATION
CRITERIA OF:
• CALIFORNIA STATE FIRE MARSHALL
• NFPA 701
• ASTM-E-84
• CANULC-S-109
• CANULC-S-102

INNER MEMBRANE/LINER:
HERCULITE EXCEL 14 MEMBRANE
W/POLYURETHANE TOP COAT.
MEETS FIRE PROPAGATION CRITERIA
OF:
• CALIFORNIA STATE FIRE MARSHALL
• NFPA 701
• ASTM-E-84
• CANULC-S-109
• CANULC-S-102

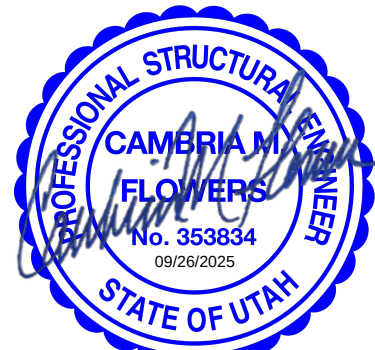

1245 E. BRICKYARD ROAD, SUITE 200
SALT LAKE CITY, UTAH
PH. (801) 486-6848
FIRM #: F-21890
info@canyonsstructural.com
www.canyonsstructural.com

**RPE22 MAYFLOWER
CONDOMINIUMS LLC.**
60'-0" x 90'-0"
WAREHOUSE
PARK CITY, UTAH, UNITED STATES

REV.	MM/DD/YYYY	BY	DESCRIPTION
2	09/18/25	EH	REVISE TO CONCRETE FOUNDATION
3			
4			
5			
6			
7			
8			
9			







MEMBRANE
DETAILS

DATE: 08/07/2025 DRAWN BY: D. BENNETT


S-5

SPRUNG WO# 28606

SIGNATURE SERIES

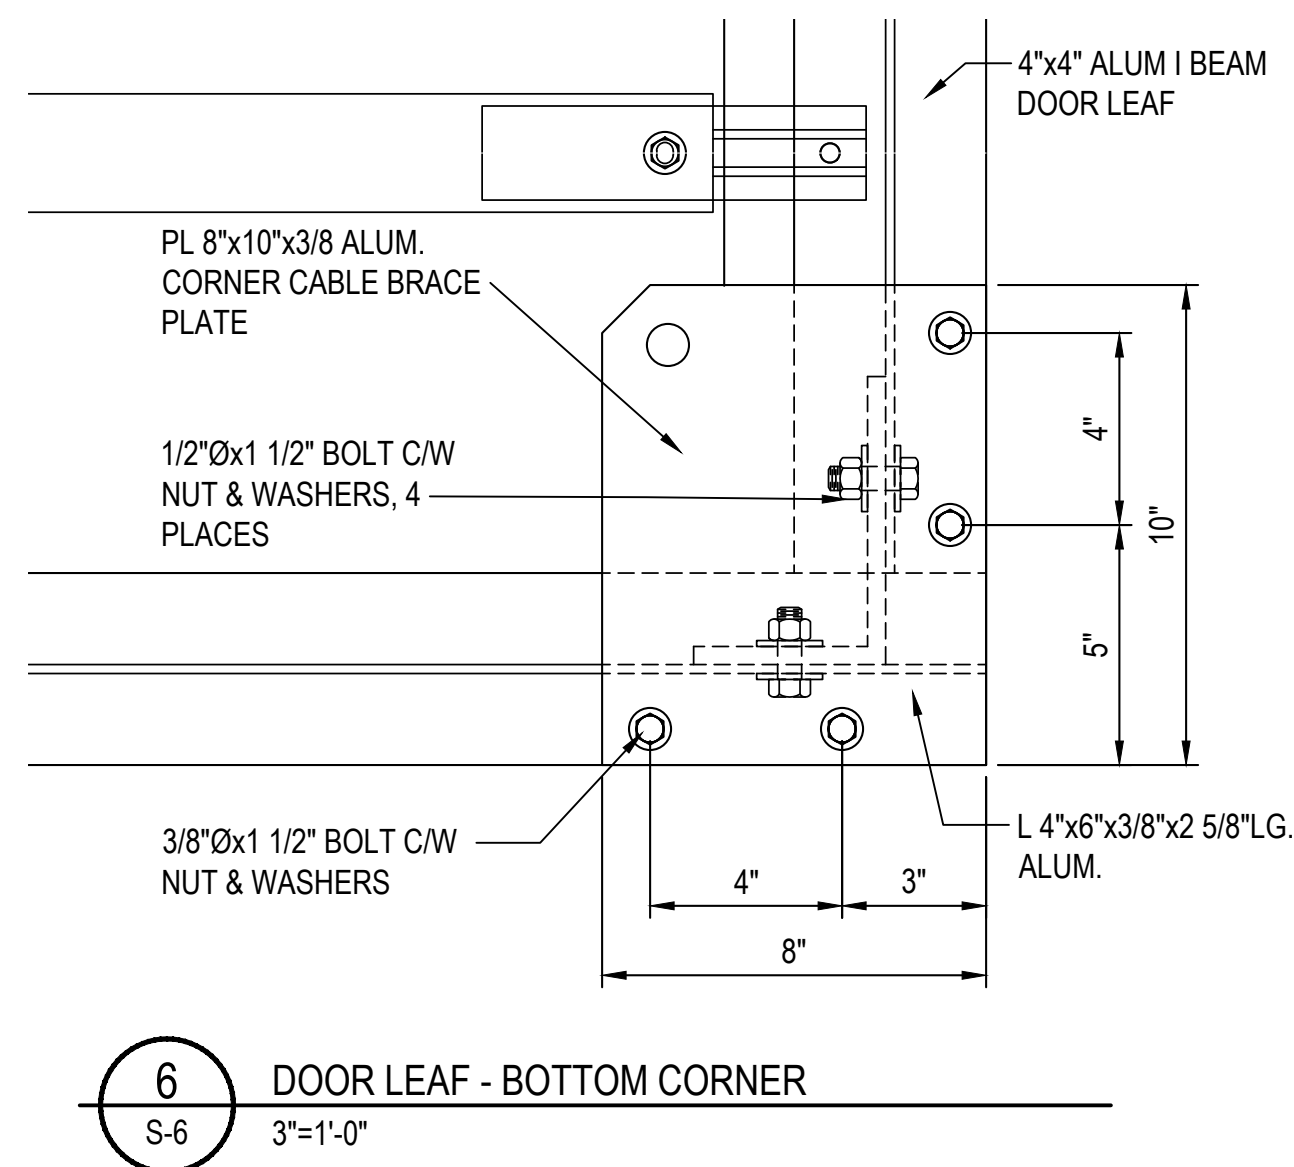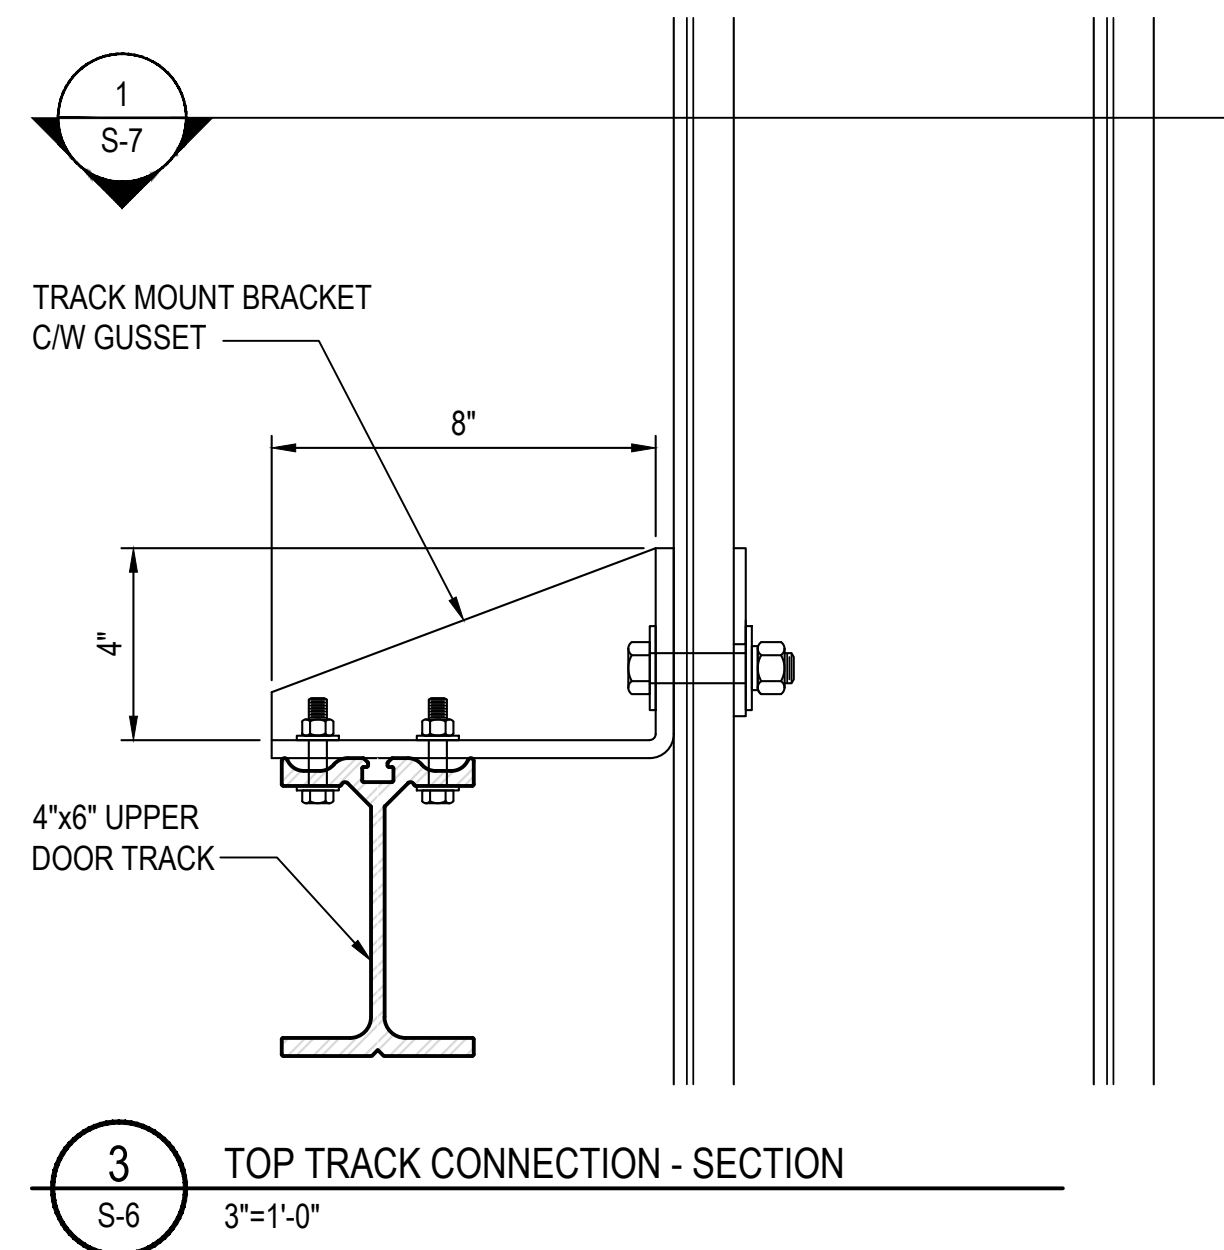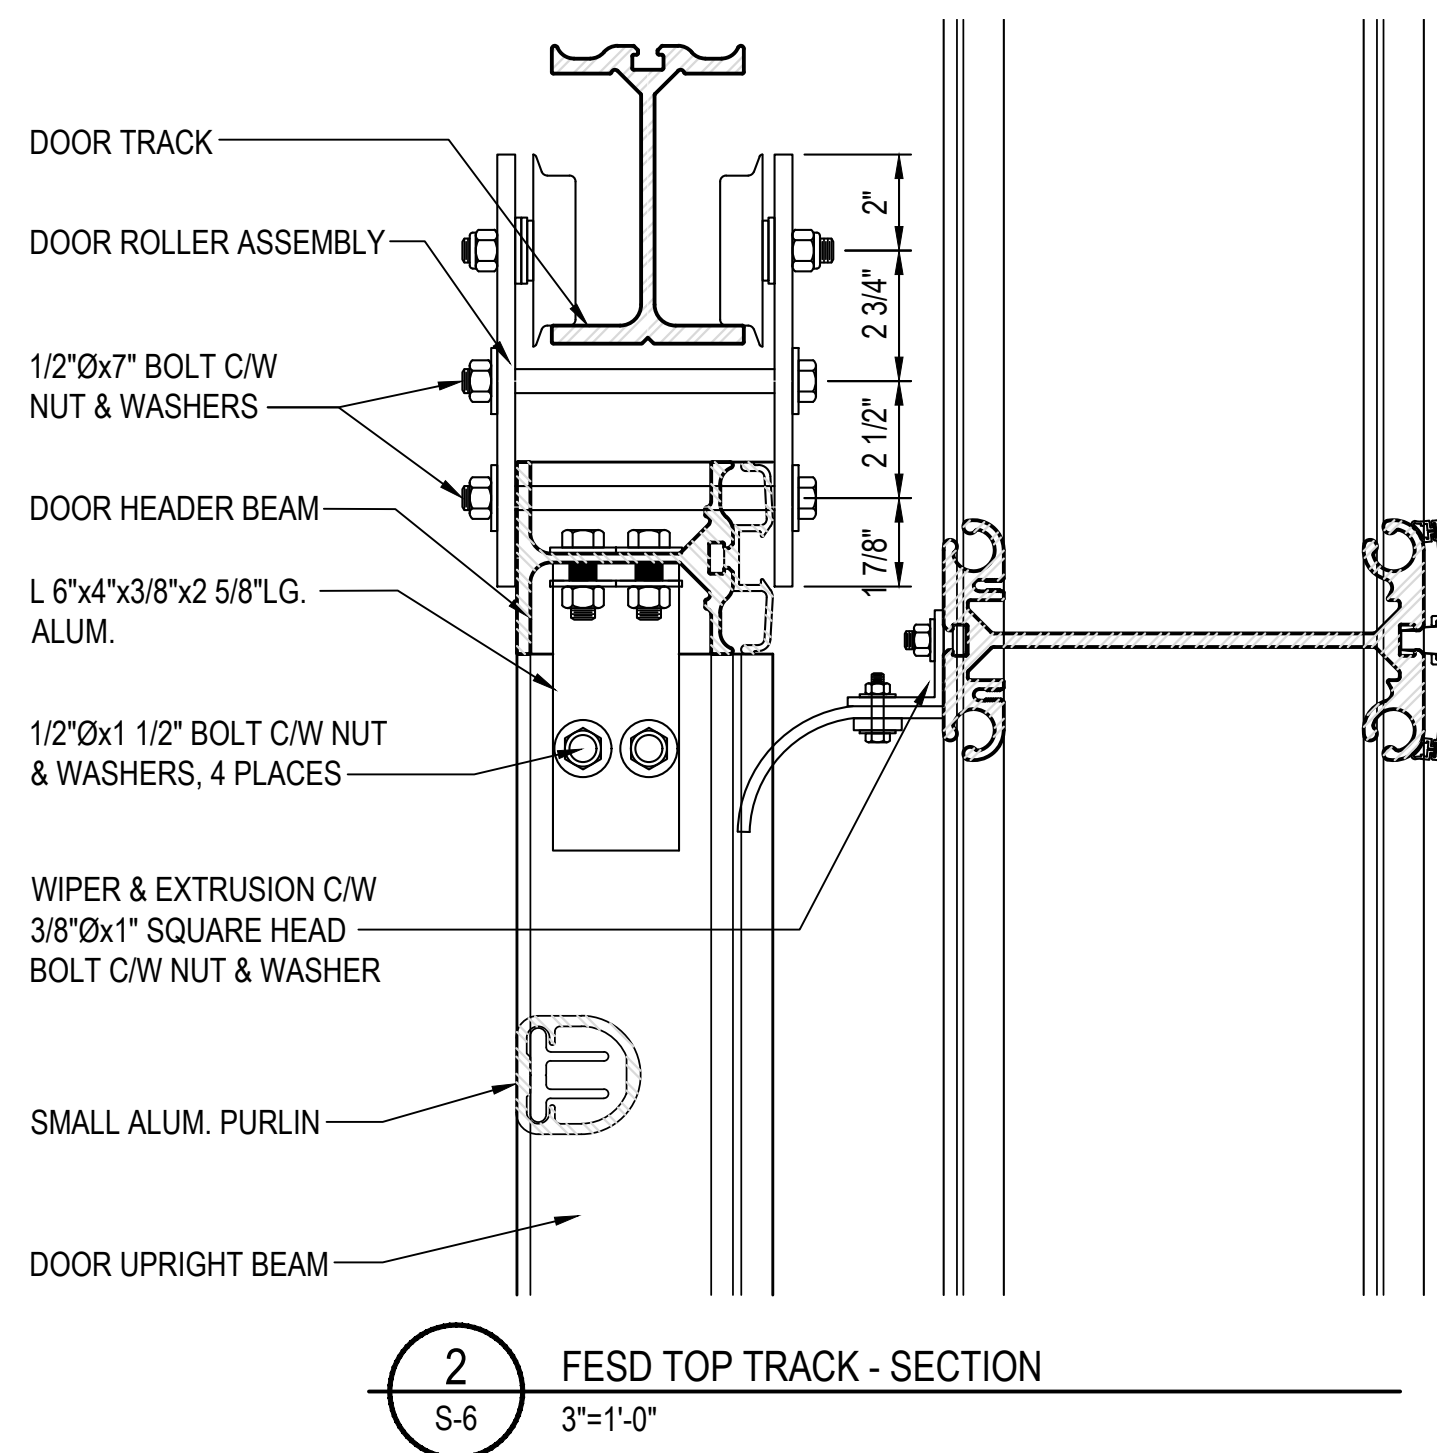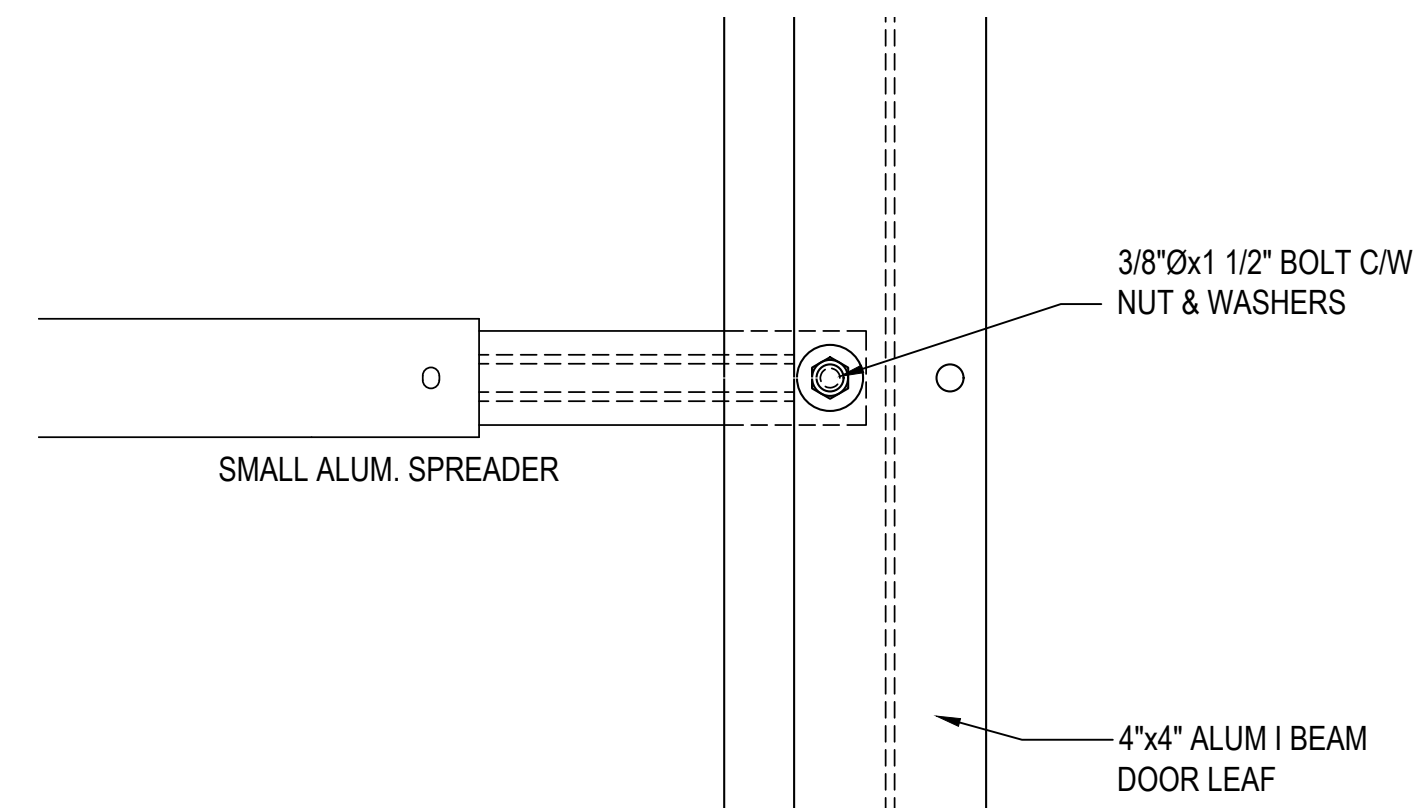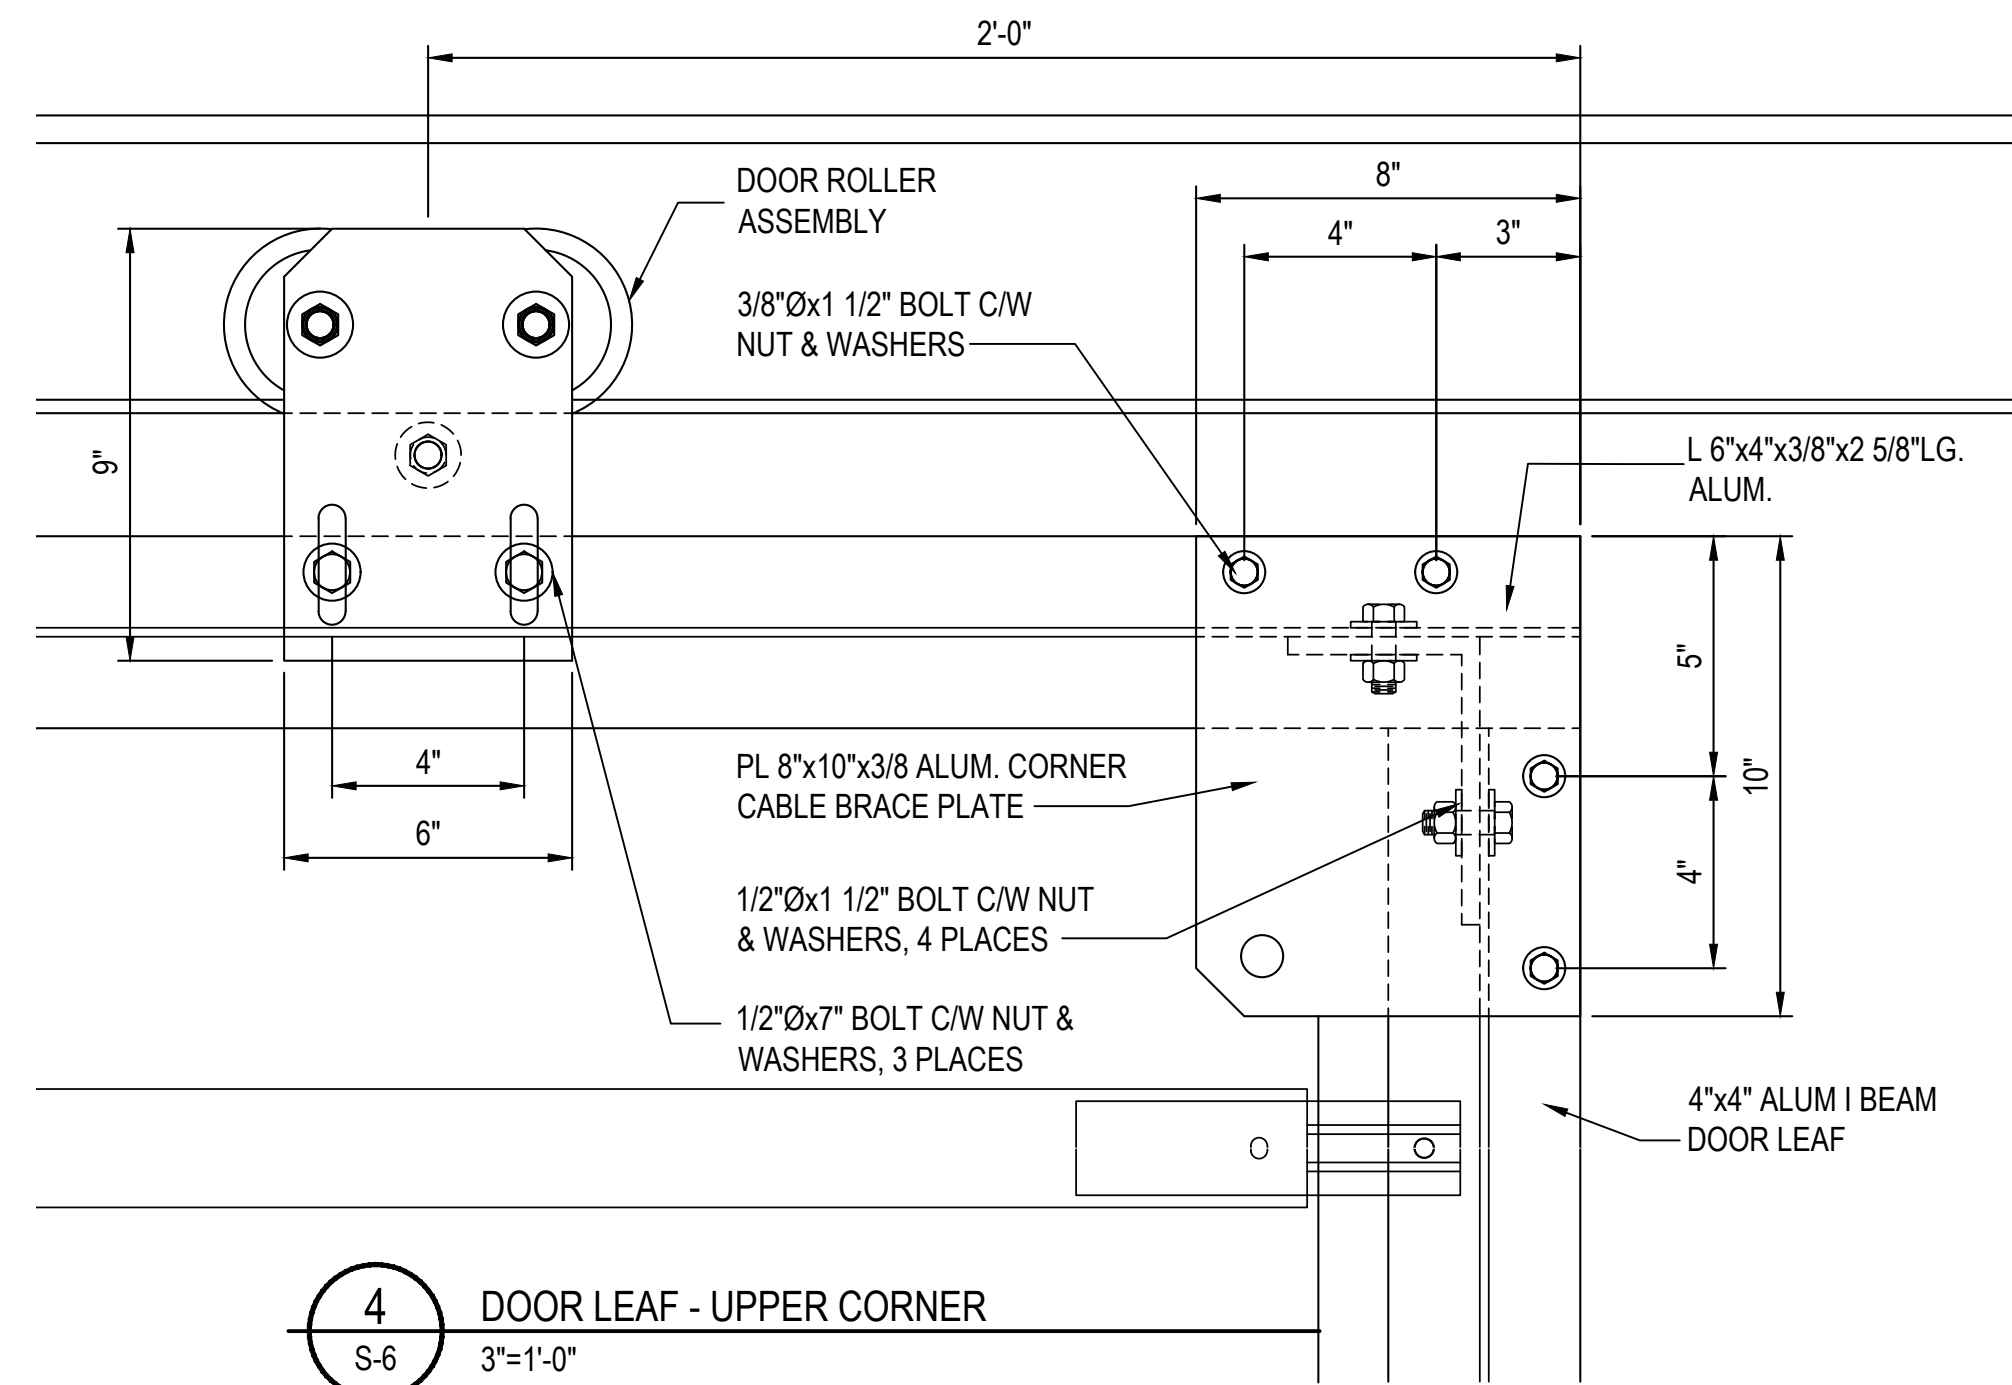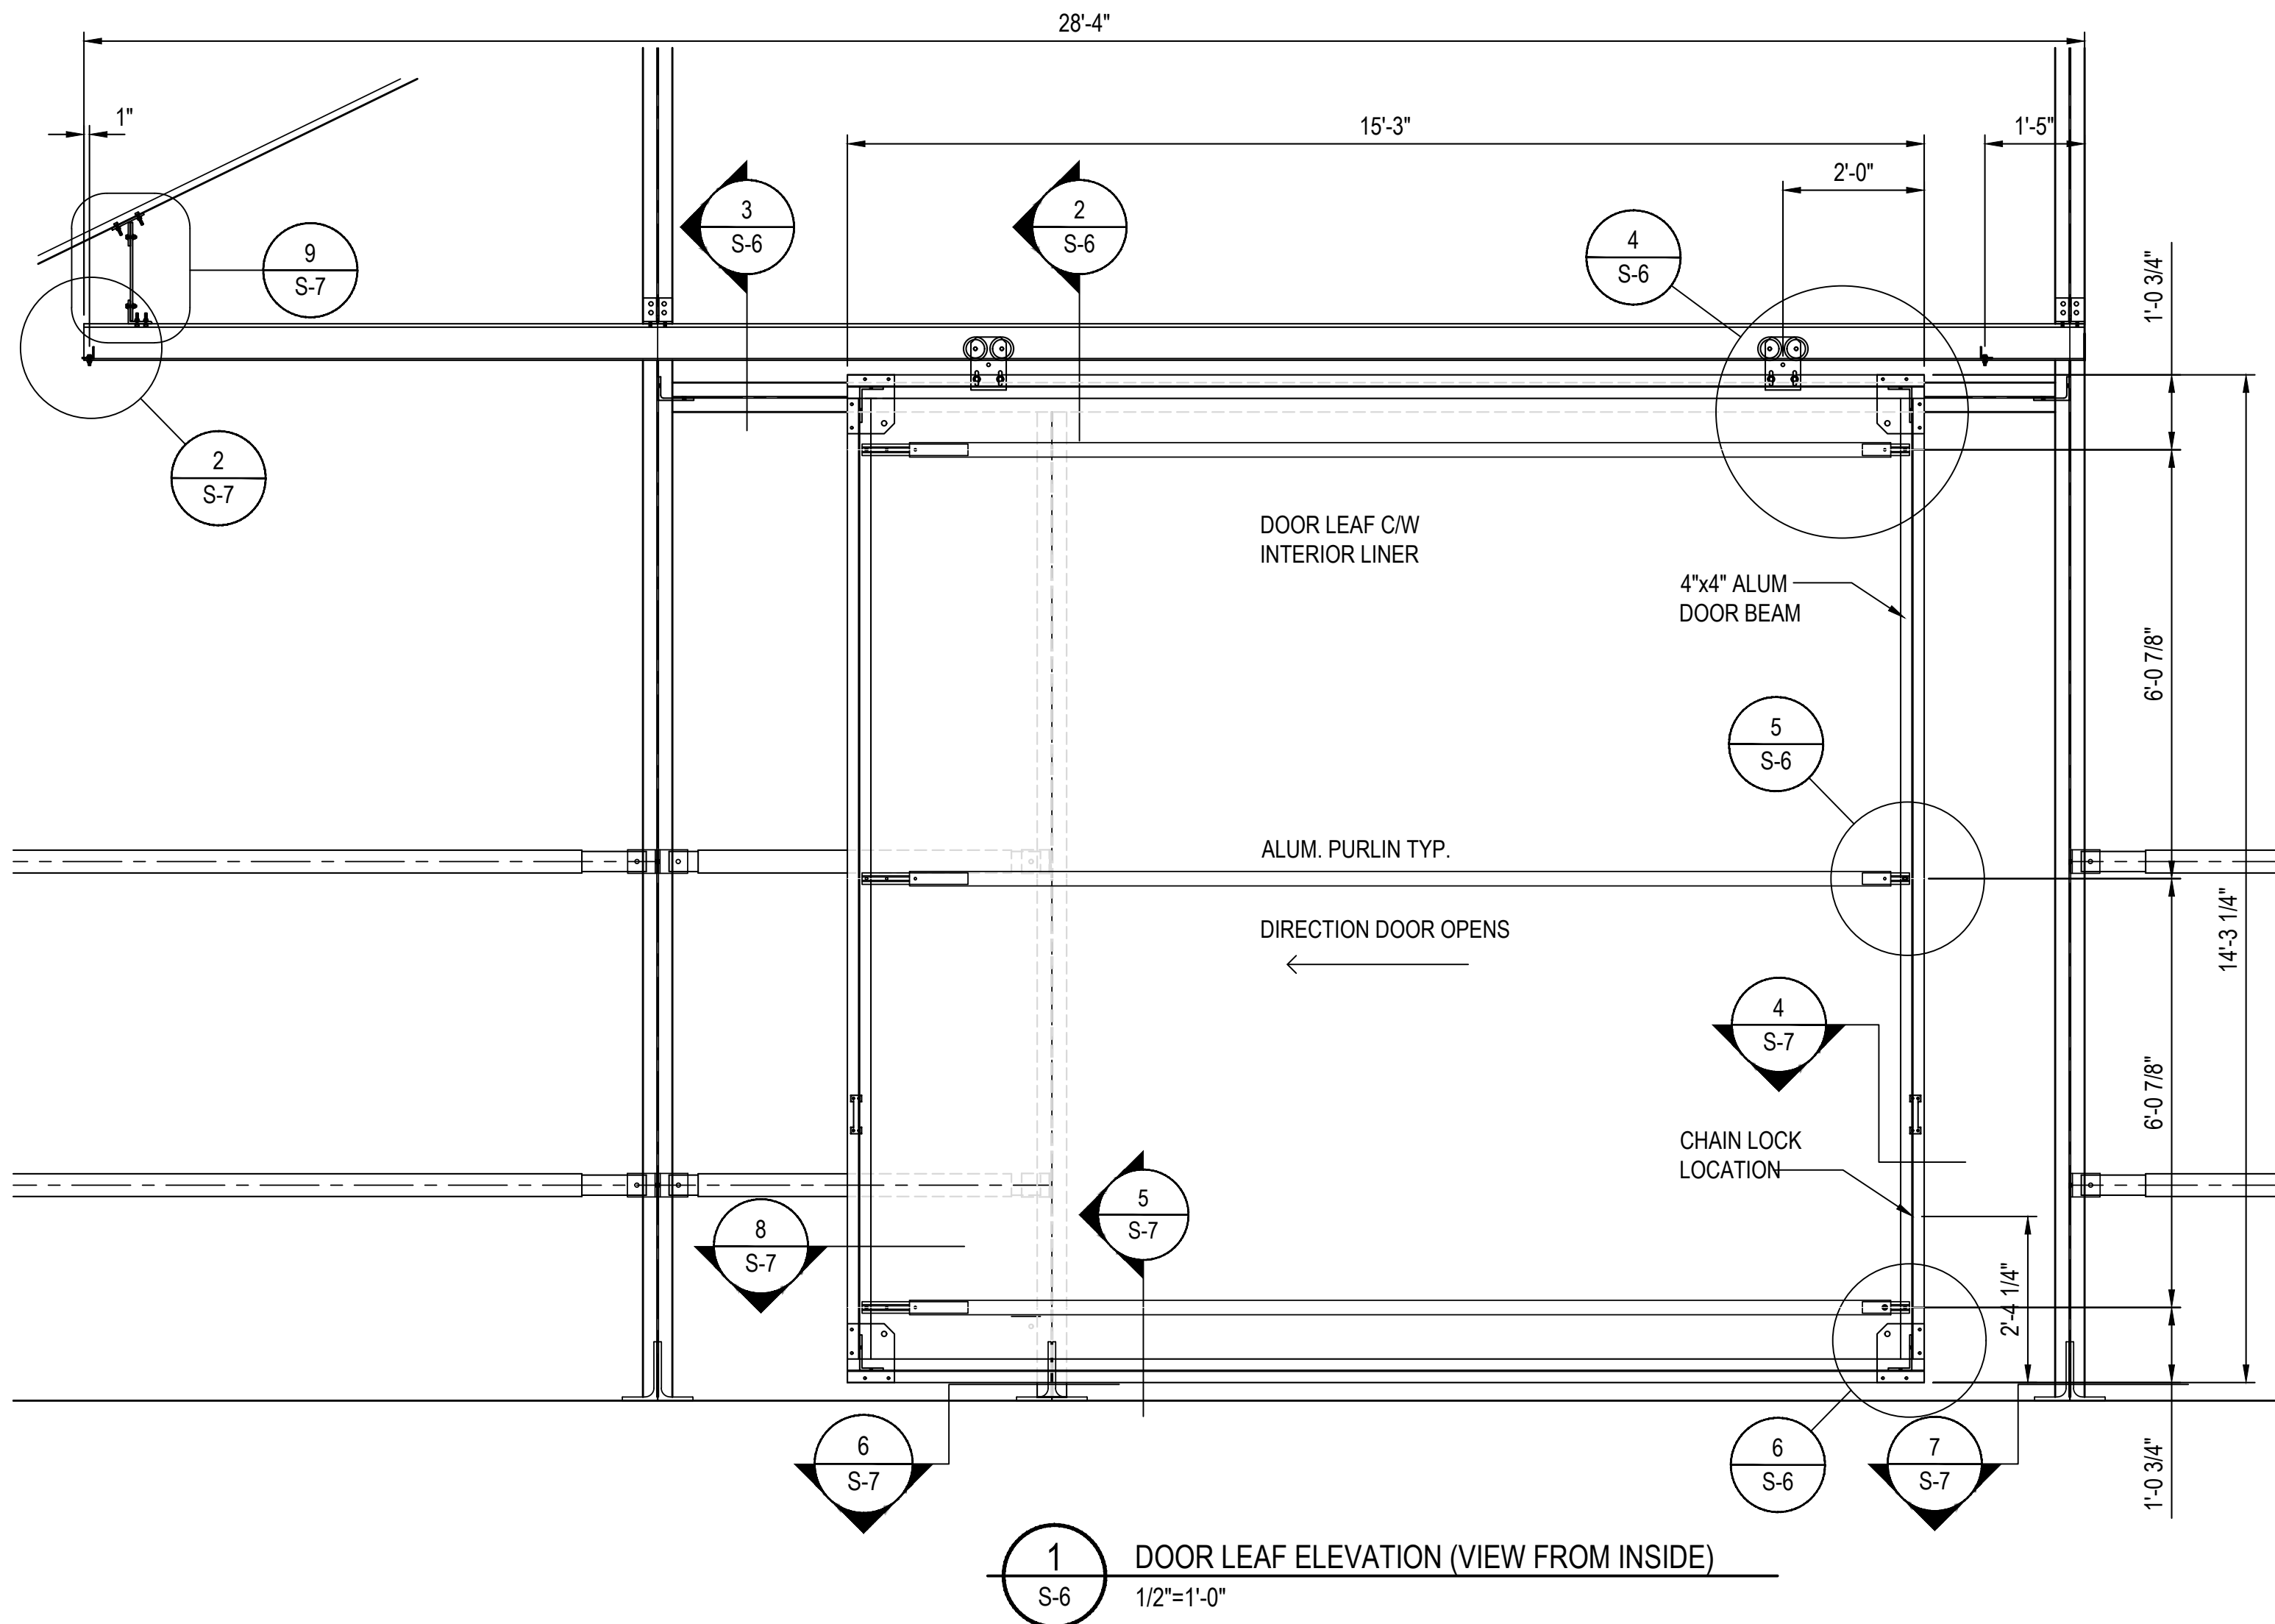

TOLL FREE: 1-800-528-9899
(403) 601-2292 www.sprung.com

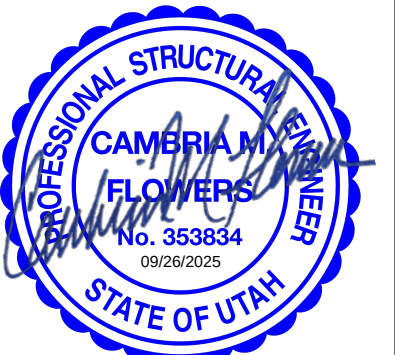

1245 E. BRICKYARD ROAD, SUITE 200
SALT LAKE CITY, UTAH
PH. (801) 486.6848
FIRM #: F-21890
info@canyonsstructural.com
www.canyonsstructural.com

RPE22 MAYFLOWER CONDOMINIUMS LLC.
60'-0" x 90'-0"
WAREHOUSE
PARK CITY, UTAH, UNITED STATES

REV.	MM/DD/YYYY	BY	DESCRIPTION
2	08/18/25	EH	REVISE TO CONCRETE FOUNDATION
3			
4			
5			
6			
7			
8			
9			

FLAT END SLIDING DOOR DETAILS


DATE: 08/07/2025 DRAWN BY: D. BENNETT

S-6


SIGNATURE SERIES

SPRUNG WO# 28606


This drawing is provided by copyright in the United States of America, Canada and all other countries of the world. All of the designs, technical data and engineering services represented by and contained on this drawing are the exclusive property of SPRUNG STRUCTURES, INC. and the exclusive property of SPRUNG INSTANT STRUCTURES, INC. and must not be reproduced, stored in a retrieval system, or transmitted in any form or by any means, electronic, mechanical, photocopying, recording, or by any information storage and retrieval system, without prior written permission of SPRUNG STRUCTURES, INC. or SPRUNG INSTANT STRUCTURES, INC. Any copying of this drawing without prior written permission of SPRUNG STRUCTURES, INC. or SPRUNG INSTANT STRUCTURES, INC. is prohibited.

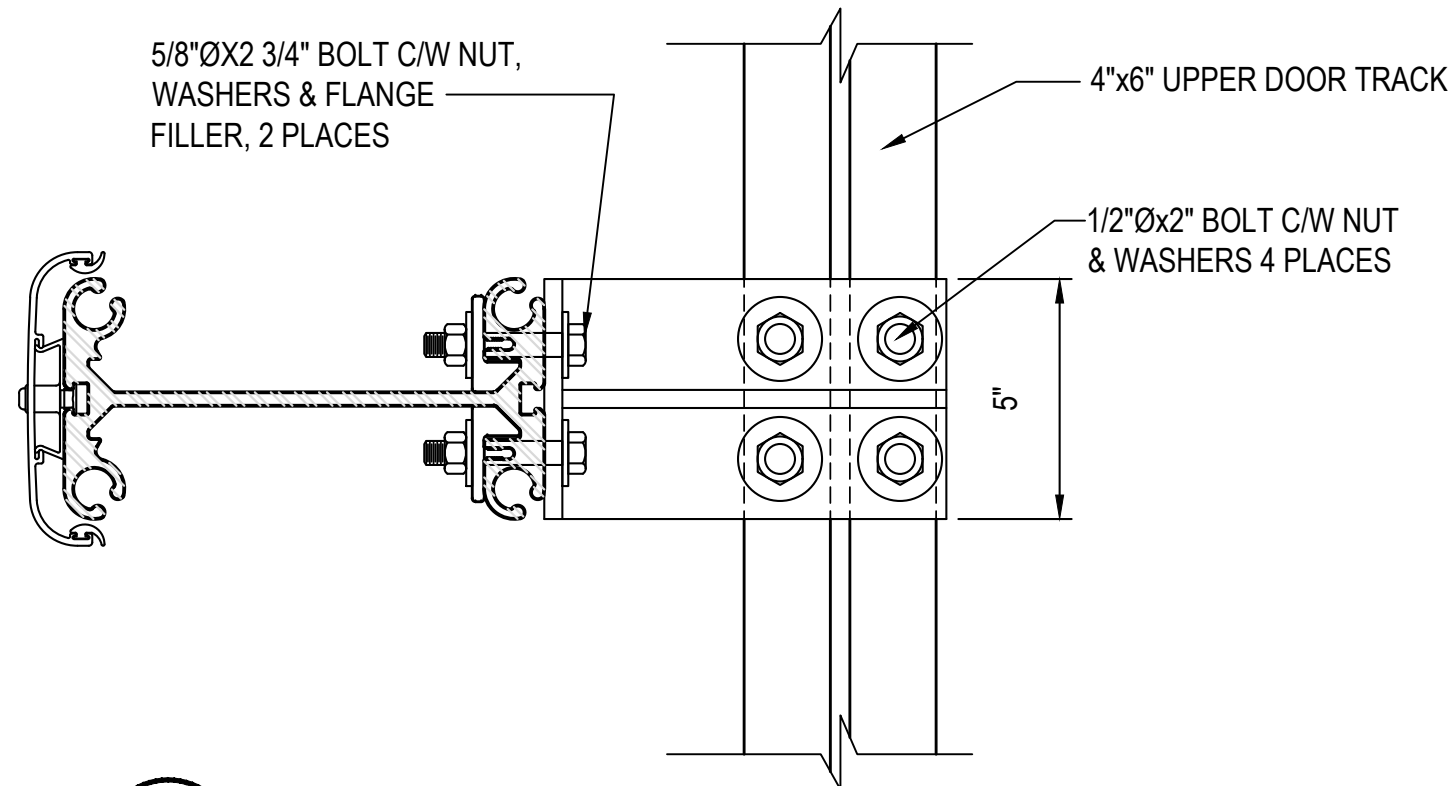


1 FESD TOP TRACK - SECTION
3'=1'-0"

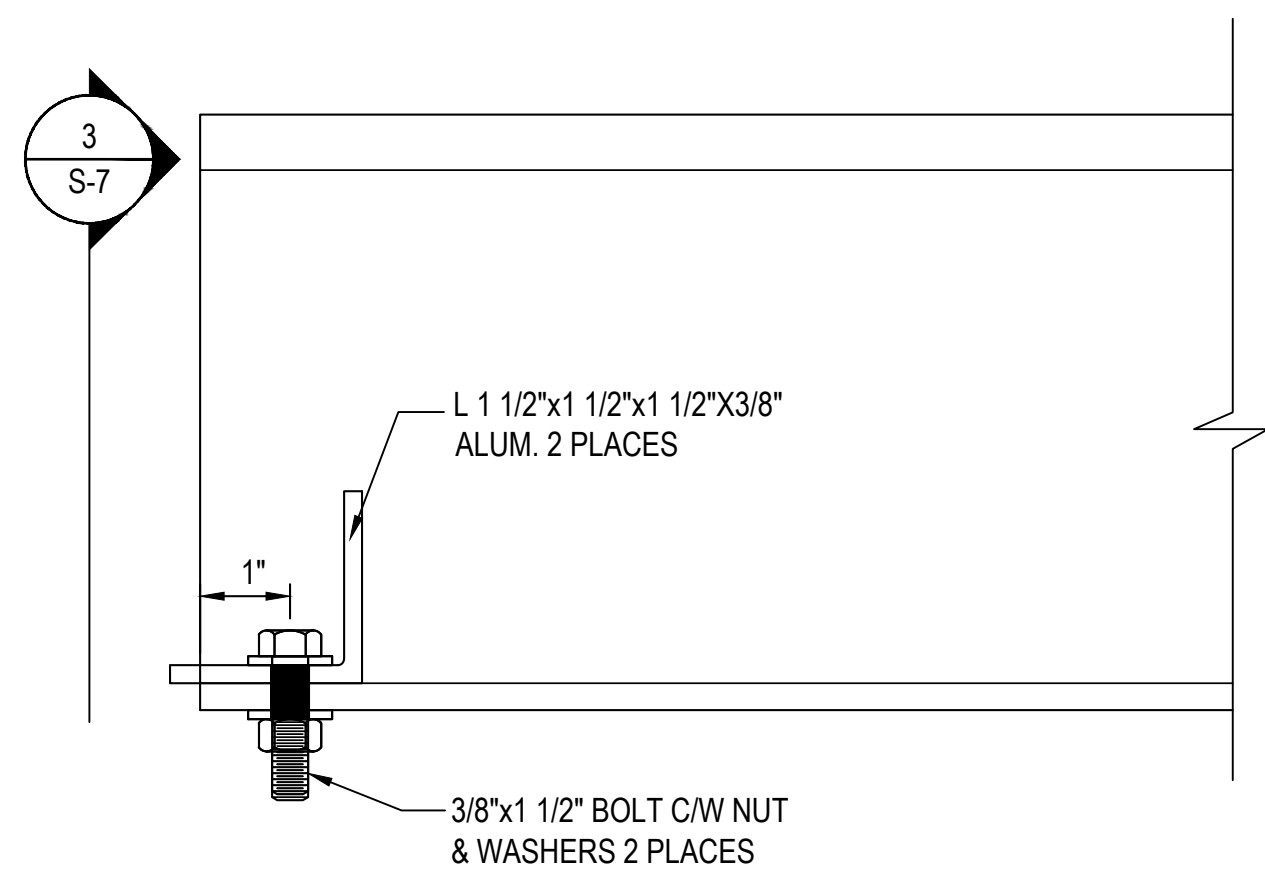


2 DOOR TRACK DOOR BUMPER - ELEV.
6'=1'-0"

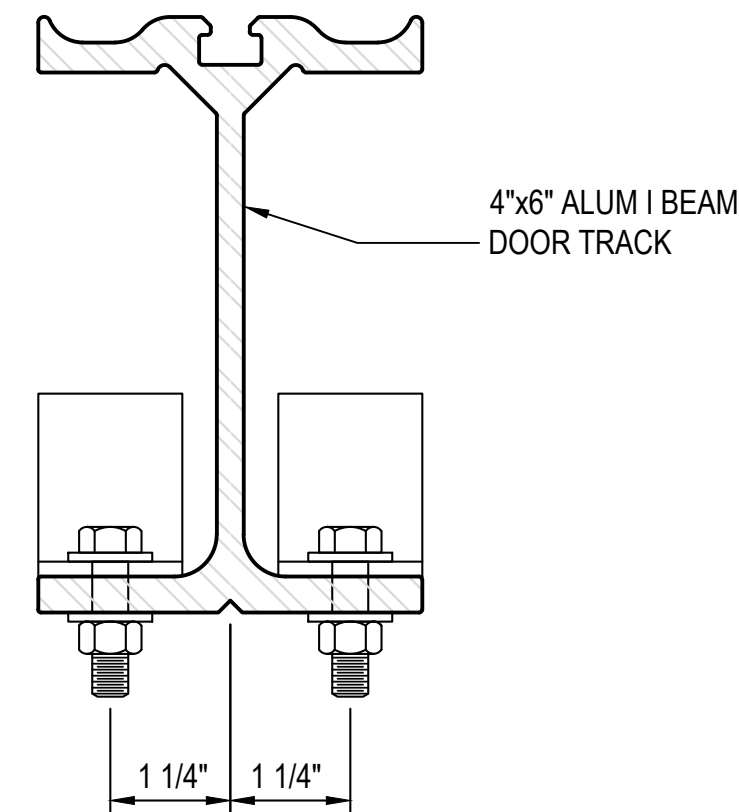


3 DOOR TRACK DOOR BUMPER - SECTION
6'=1'-0"

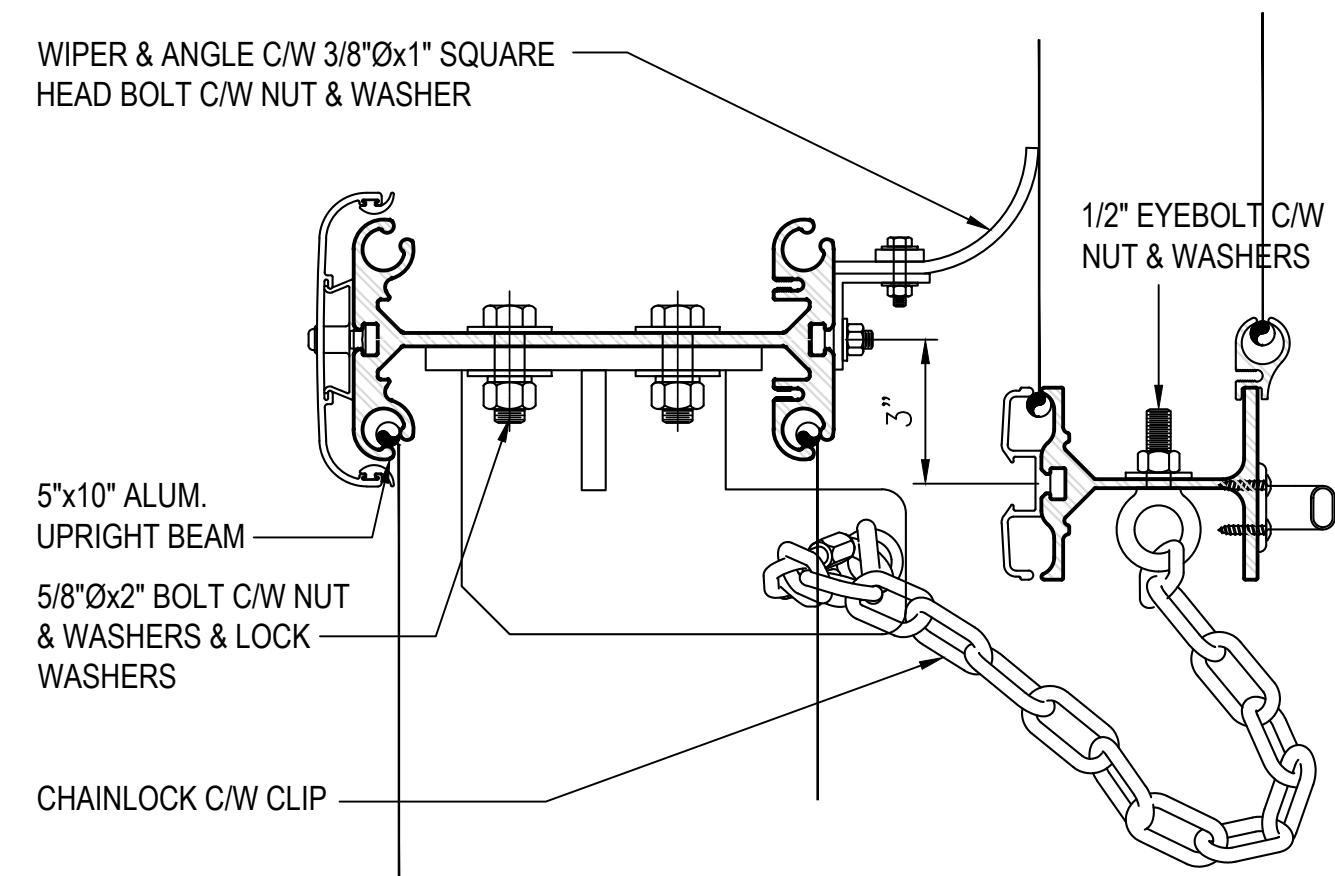


4 CHAIN LOCK - SECTION
3'=1'-0"

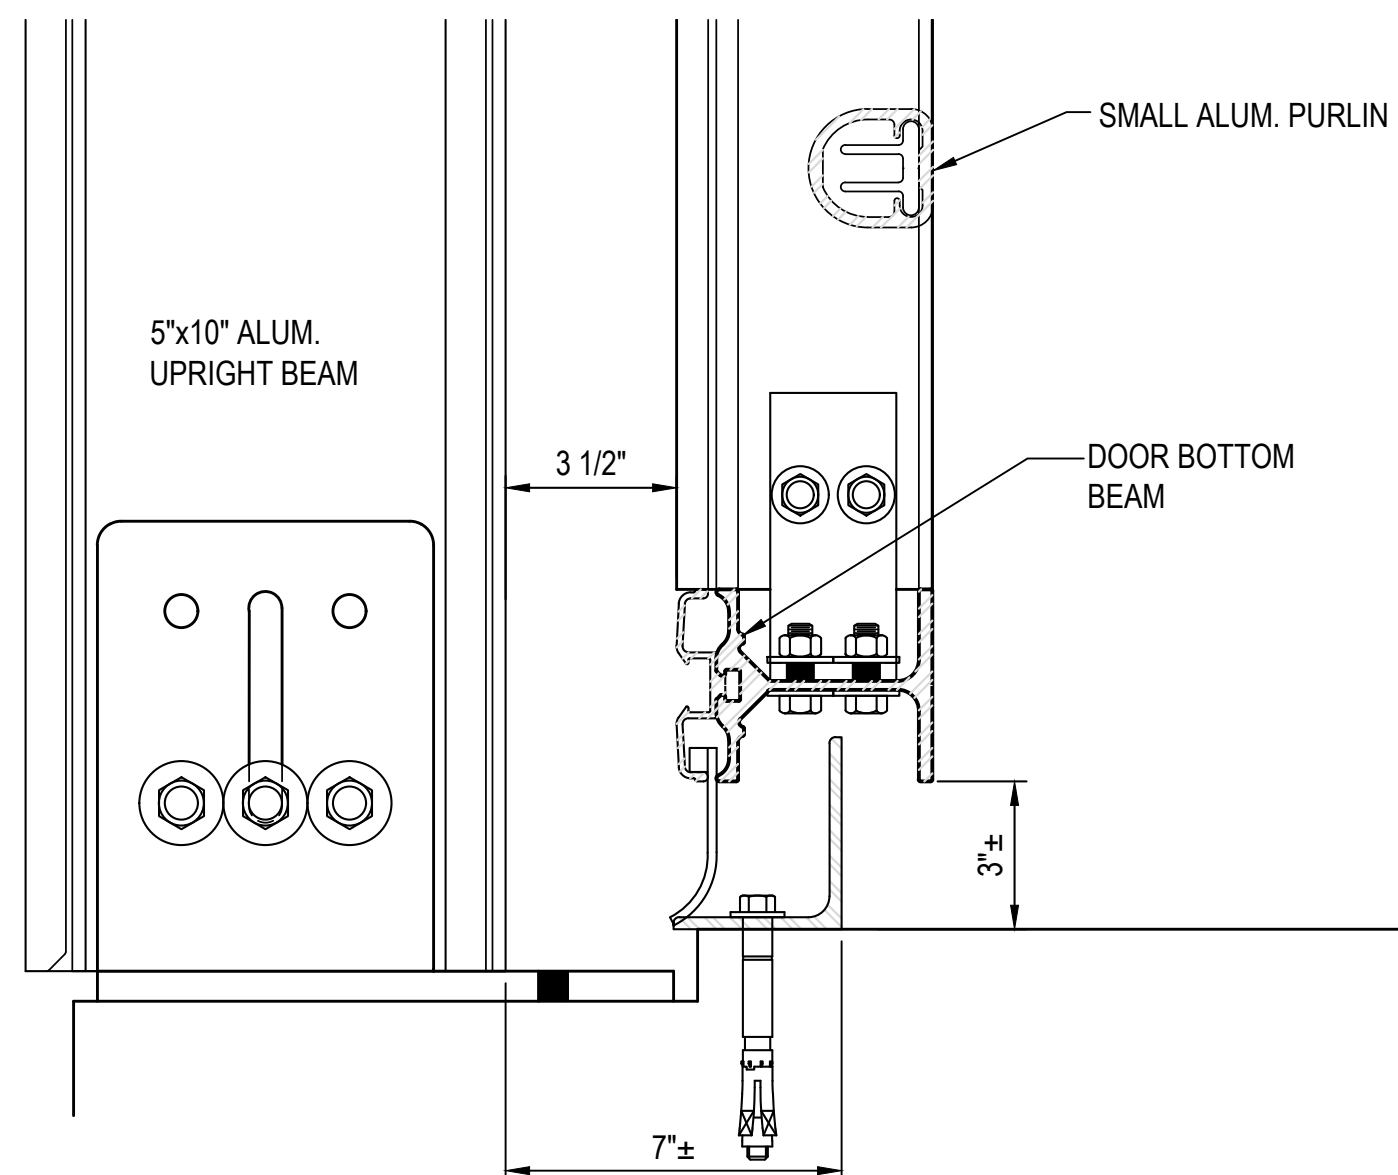


5 FESD BOTTOM ASSEMBLY - SECTION
3'=1'-0"

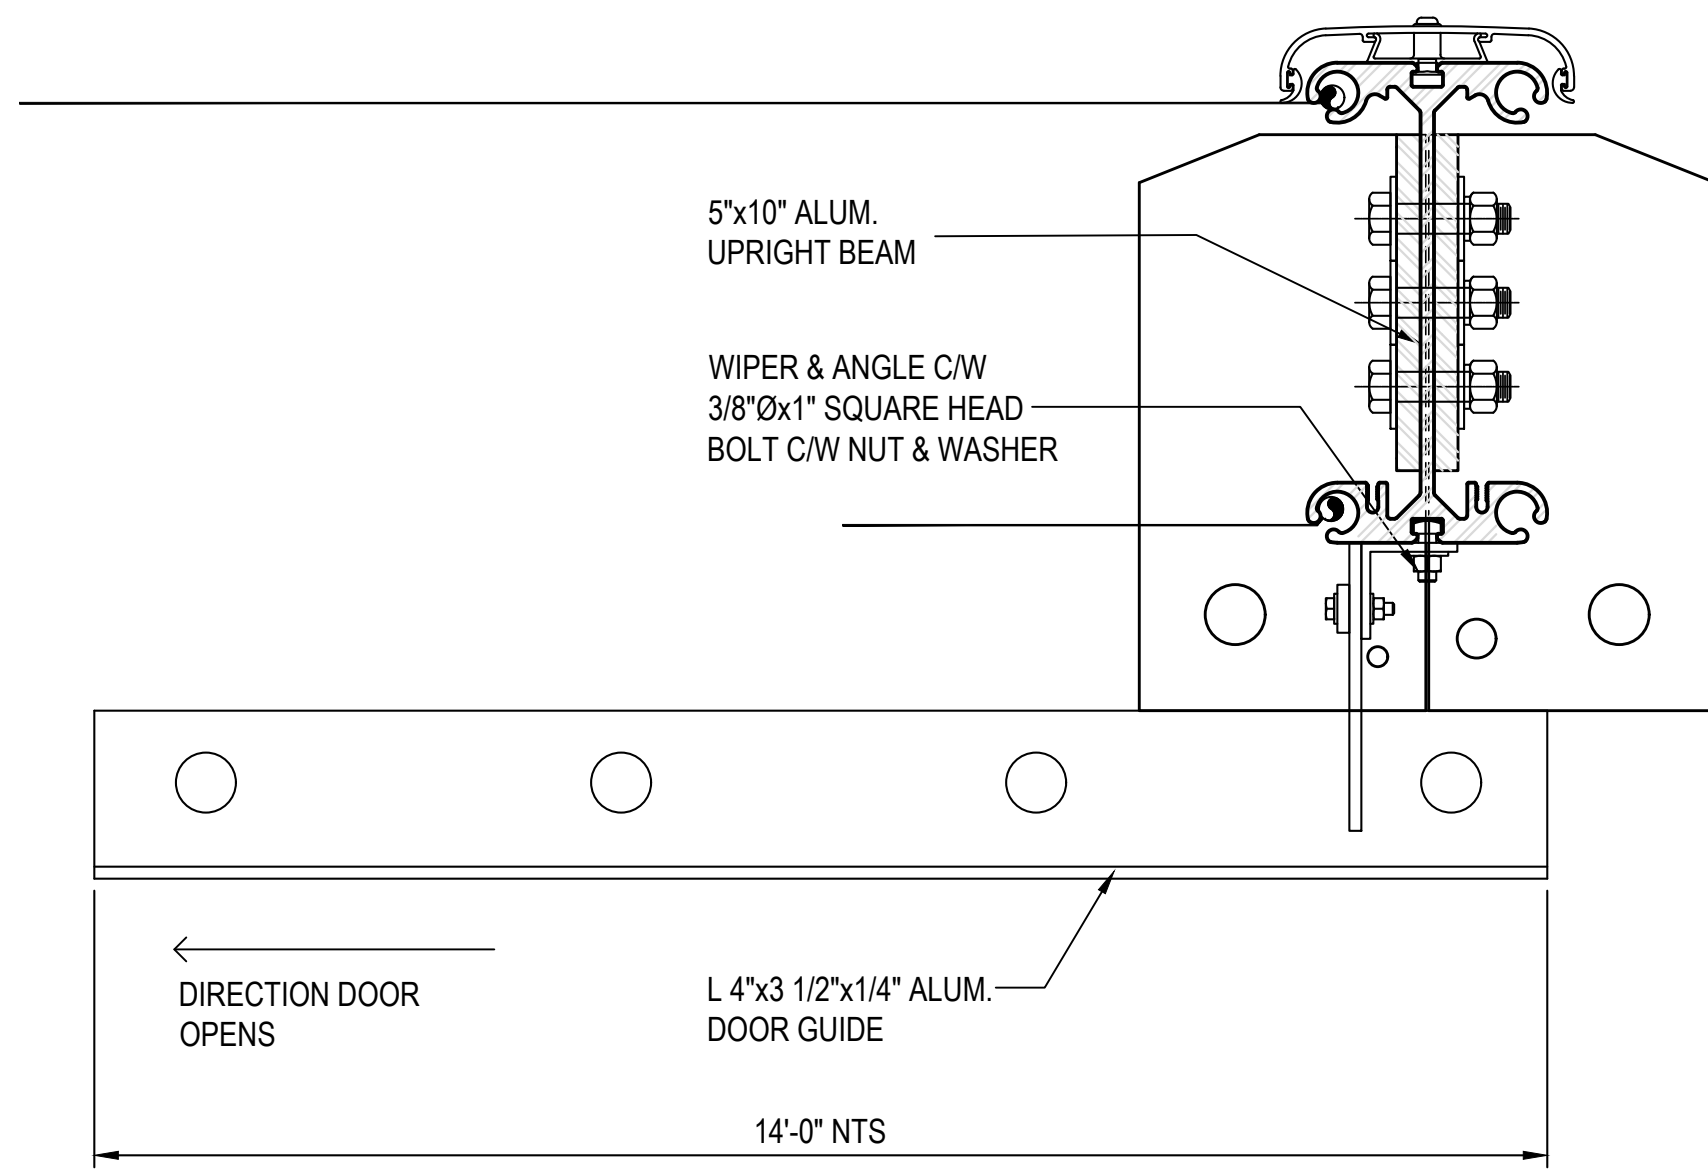


6 LARGE BOTTOM TRACK - SECTION
3'=1'-0"

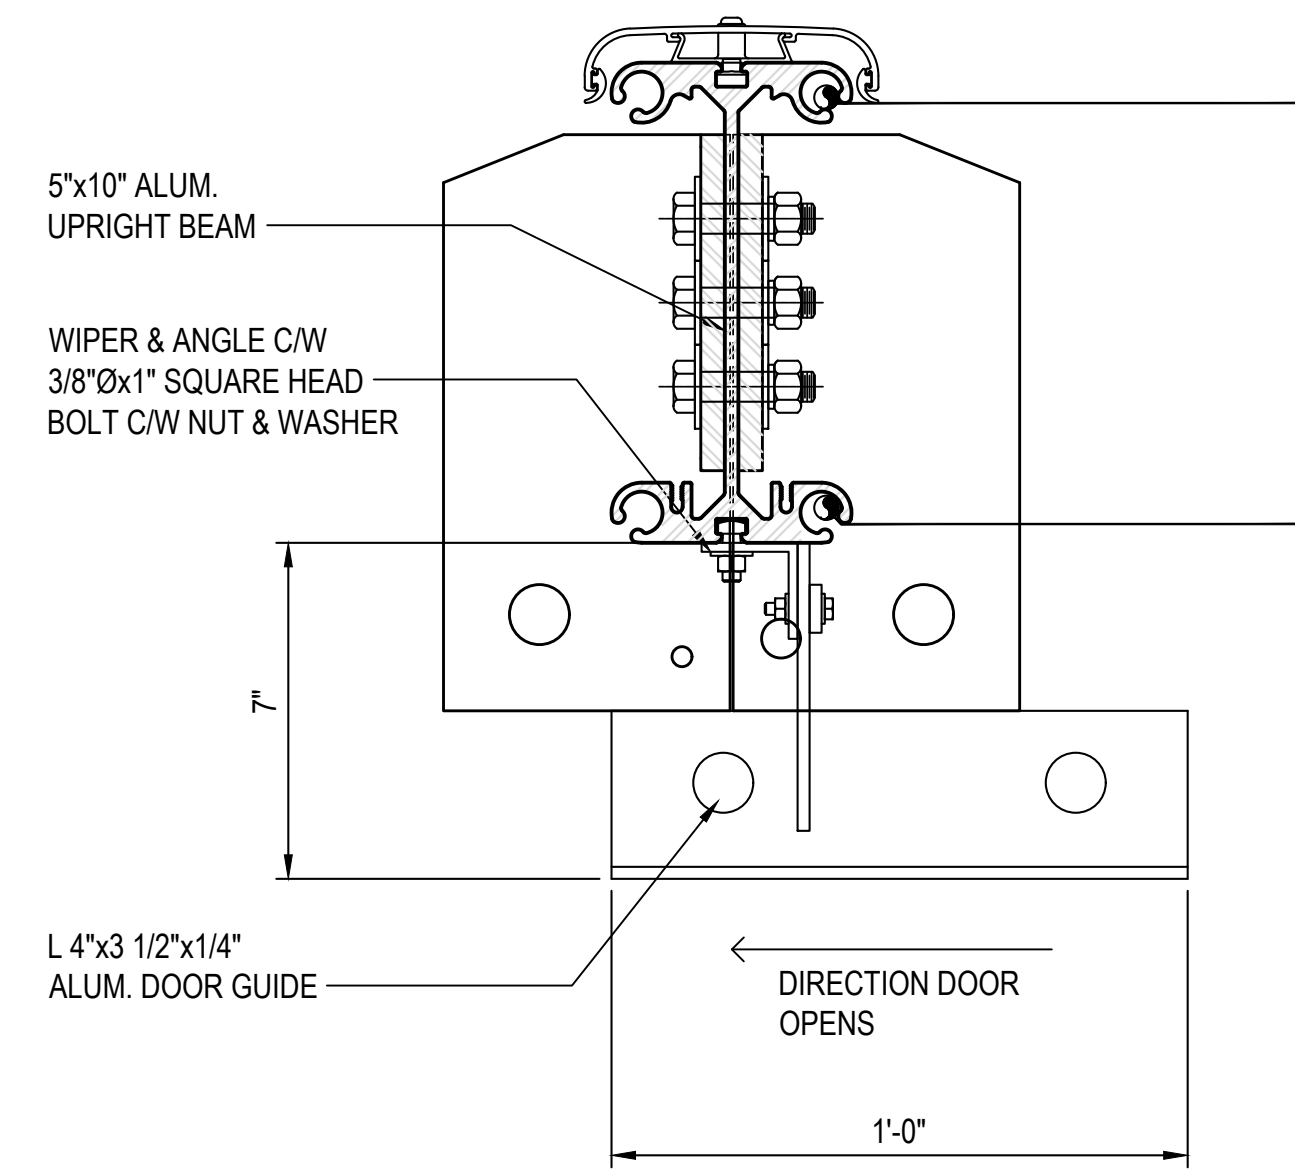


7 SMALL BOTTOM TRACK - SECTION
3'=1'-0"

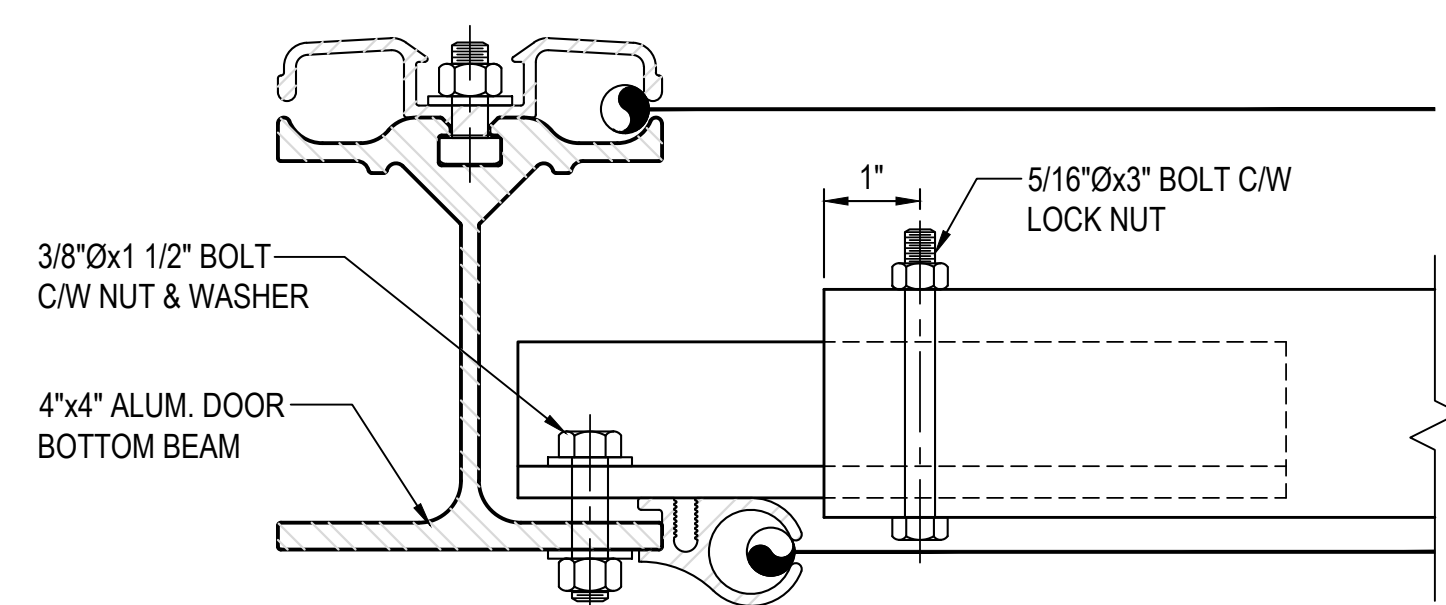


8 PURLIN CONNECTION - SECTION
6'=1'-0"

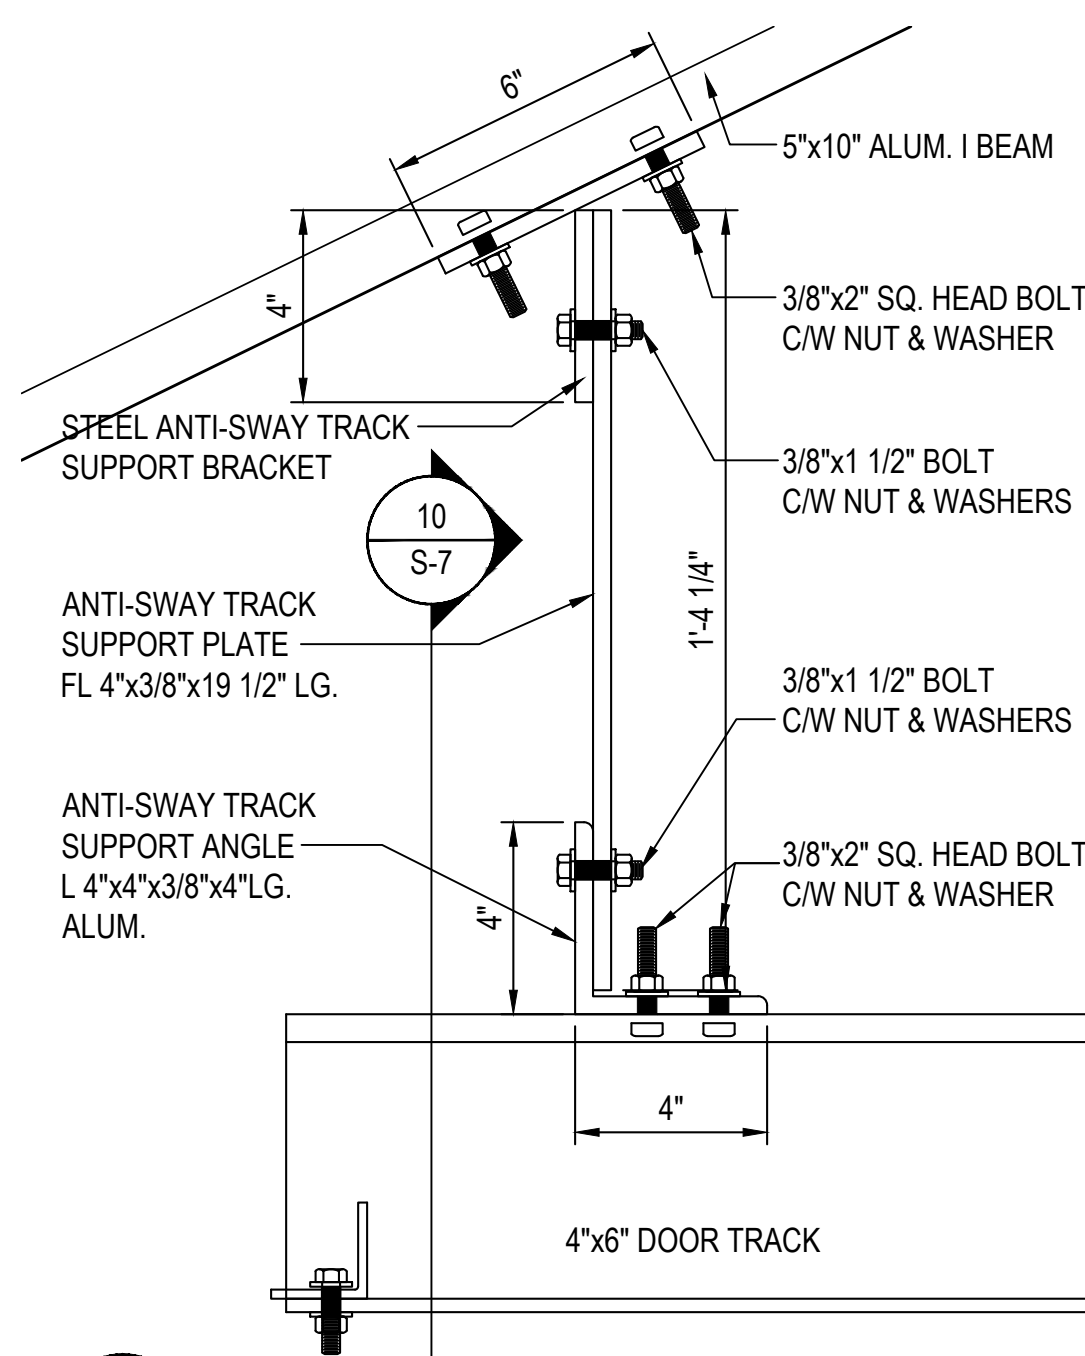

9 ANTI-SWAY TRACK SUPPORT - ELEVATION
3'=1'-0"

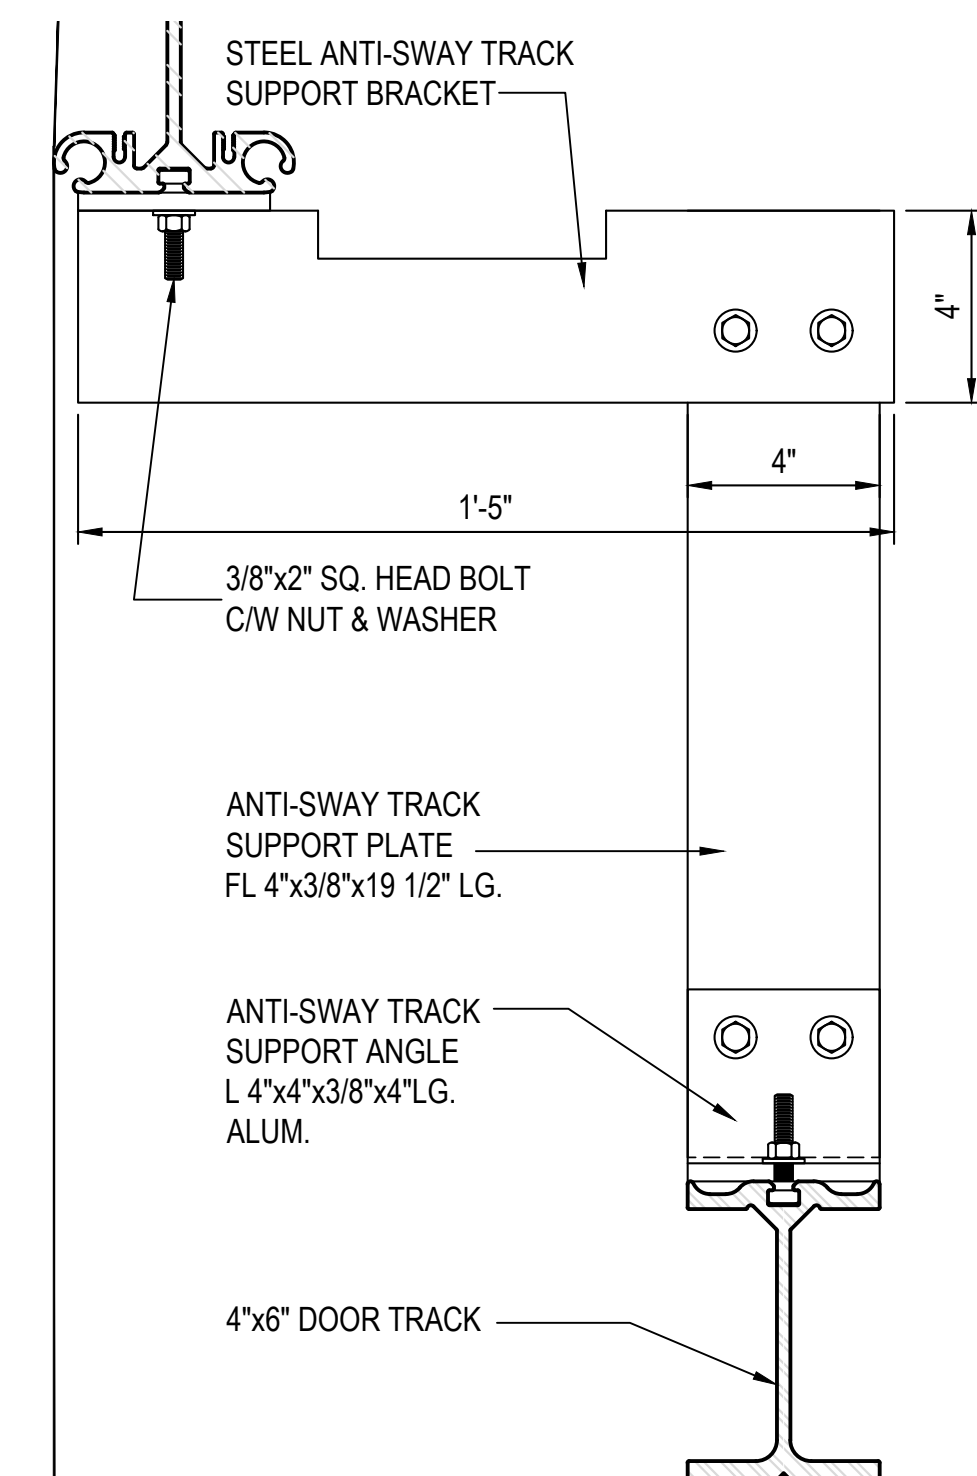

10 ANTI-SWAY TRACK SUPPORT - SECTION
3'=1'-0"

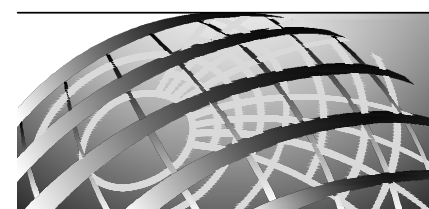

Sprung
STRUCTURES

TOLL FREE: 1-800-528-9899
(403) 601-2292 www.sprung.com



1245 E. BRICKYARD ROAD, SUITE 200
SALT LAKE CITY, UTAH
PH. (801) 486.6848
FIRM #: F-21890
info@canyonsstructural.com
www.canyonsstructural.com

**RPE22 MAYFLOWER
CONDOMINIUMS LLC.**
60'-0" x 90'-0"
WAREHOUSE
PARK CITY, UTAH, UNITED STATES

REV.	MM/DD/YYYY	BY	DESCRIPTION
2	09/18/25	EH	REVISE TO CONCRETE FOUNDATION
3			
4			
5			
6			
7			
8			
9			

**FESD TRACK &
BASE DETAILS**

DATE: 08/07/2025 DRAWN BY: D. BENNETT

S-7

SPRUNG WO# 28606

SIGNATURE SERIES