

Millcreek
1330 East Chambers
Avenue, Millcreek, UT
84106

Request for Proposals/Bid

**Construction Management/General Contractor Services
for the Millcreek Common East Mixed-Use Development**

Due Date: Thursday, January 29, 2026, at 4:00 p.m., MST

**Mandatory Pre-Submittal Meeting on January 20, 2026 at 2:00 PM MST
Millcreek City Hall, 1330 East Chambers Avenue, Millcreek, Utah 84106, in the
Community Forum Room on the second floor**

- 1. Introduction.** Millcreek (the “City”), in partnership with its development partners, the PEG Group and Solstice Development (the “Partners”) is requesting proposals/bids (“Proposals”) from qualified companies (“Proposers”) to provide Construction Manager/General Contractor (“CM/GC”) preconstruction services (the “Services”) for the Millcreek Common East mixed use development, which will consist of a hotel, a residential multifamily condominium, ground-level retail, and a shared parking facility. The City, at its sole discretion, may continue with the selected Proposer or solicit an additional request for construction management/general contractor services to provide a guaranteed not to exceed price based on the 100% drawings. The City and the Partners jointly retained Beecher Walker Architects to perform architectural design services for the Millcreek Common East Mixed-Use Development.

1.1. Intent. It is the intent of this Request for Proposals (this “Request”) to set forth the minimum acceptable requirements for Responses to this Request and the grading criteria for evaluating the proposals received

- 2. Background and Detailed Description of Services.** In 2019, the City began a concerted effort to redevelop the commercial area located between Highland Drive and 1300 East, and between 3300 South and Elgin Avenue, into a mixed-use civic center anchored by an iconic community gathering space. Millcreek City Hall and Phase I of Millcreek Common, the community gathering space, are complete. A shared parking structure will be completed by June 2026, and several hundred residential dwellings will come online in 2026. Phase II of Millcreek Common is currently under construction. Millcreek has acquired a 0.72-acre parcel on the corner of Chambers Avenue and

Highland Drive to facilitate a development, as indicated in Exhibit “A.” Through a separate RFP process, the City selected two Partners with experience in delivering hotel and other mixed use developments. The City and the Partners assembled additional land to the south, for an assemblage of approximately 1.2 acres. Conceptual renderings and a site plan are included in Exhibit “B.” The site plan building program includes:

- A hotel of approximately 110 rooms
- 25 condominium units
- 13,000 square feet of restaurant and retail commercial space.
- 13,000 square feet of basement storage
- 272 parking stall structure

3. Proposal Requirements/Required Format of Proposals. Proposer(s) must deliver an electronic file of the Proposal to purchasing@millcreekut.gov. Proposals, eligible for consideration, must **RESPOND TO THE EVALUATION CRITERIA IN LESS THAN 7 PAGES (the seven-page limitation includes references and certifications fee response)**. The response to the fee component, **MUST BE SUBMITTED IN A SEPARATE FILE, to the same email address purchasing@millcreekut.gov.** Any response, modification, or amendment received after the due date and time is late. No late responses, modifications, or amendments will be accepted or considered. Except as provided above, no responses via facsimile, e-mail, or telegraph will be accepted. Proposals must include the following elements and be signed by an authorized representative of the Proposer:

3.1. Introductory Letter. An introductory letter that is not part of the page limitation expressing an interest in providing the Services should be included, together with a signed Certification in the form of exhibit “C” of this Request. The introductory letter, shall be submitted electronically in the same email as the Proposal, and should be addressed to:

Francis Xavier Lilly, AICP
Millcreek
1330 East Chambers Avenue
Millcreek, Utah 84106

Include an e-mail address for the primary contact of the Proposer.

3.2. Proposed Project Team Organization and Qualifications. Describe, in sufficient detail, the Proposer’s experience, qualifications, and availability that are relevant with respect to the Services. Describe the roles and responsibilities of the Project Team members and how they will work together to achieve the objectives of the project. Provide a chart that identifies the roles of each of the key individuals who would be involved in each phase of the project. Provide resumes for all key individuals on the proposed project team outlining qualifications, education, and specific experience and expertise related to municipal

building construction with an emphasis on similar uses. List current work commitments to other projects or activities in sufficient detail to indicate that individuals assigned to the proposed project will be able to meet time commitments. Provide a matrix that indicates past project collaborations carried out by the proposed team. Personnel indicated as assigned to the project must be actively engaged in completing the tasks. Any change in personnel after the Proposal is submitted or after the contract is awarded must be approved by the City before the change is made to ensure consistent expertise throughout the term of the project. If approval of the change is not granted by the City, any signed contract may be deemed in breach.

- 3.3. Responsiveness and Past Performance. Provide information on at least five similarly sized construction projects that demonstrate the Proposer's ability to undertake a project of this scope and magnitude. For each project identified, provide the following information: name of contact, telephone numbers, email address, owner, location of project, project description, photos, square footage, cost, duration of project, date completed, percent of total project cost attributable to change orders, special features and project team members' involvement. The City may contact all references and visit such projects.
- 3.4. Proposed Project Schedule. Describe, in sufficient detail, the Proposer's ability and availability to perform the Services to achieve a groundbreaking by July 2026 and a project completion by July 2028. Identify internal methods that will be used for project schedule control.
- 3.5. Project Approach and Understanding. Describe, in sufficient detail, the Proposer's understanding of the proposed project, and the City's vision. Outline all tasks, any special approaches, and the plan for completion. Innovation and alternatives to the scope proposed here are welcome. Explain internal policies and procedures related to work quality and cost control. Describe experience with appointed and elected officials, citizens, special focus groups, and facilitating public information gathering meetings. List and describe any potential conflicts of interest.
- 3.6. General Contractor Fee for Pre-construction Services. Detail the proposed all-inclusive fee for the pre-construction services. Fee component MUST BE SUBMITTED SEPARATE FROM THE REST OF THE PROPOSAL.

- 3.7. Identification of Anticipated Potential Problems. Proposals should identify and describe any potential problems with respect to providing the Services or utilization of an outside entity to provide associated needs assessment, programming, and schematic design services, and/or design development, construction documentation, and construction administration services.

4. Evaluation Criteria and Scoring Process. All Proposals received will be reviewed by an Evaluation Committee (defined below). Each evaluation criterion has been assigned a percentage based on its relative importance to the Services. The criteria and each associated percentage are as follows:

<u>Evaluation Criteria</u>	<u>Weight</u>
Proposed Project Team Organization and Qualifications	30%
Responsiveness and Past Performance	20%
Proposed Schedule Approach	20%
Project Approach and Understanding	20%
General Contractor Fee for Preconstruction Services.	10%
The points assigned to the fee proposal will be based on the lowest proposal fee. The Proposer with the lowest proposed fee will receive 100% of the fee points. All other Propers will receive a portion of the total fee points based on the percentage of their proposed fee that exceeds the lowest proposed fee. The formula to compute the points is: Fee Points x (lowest proposed fee/proposed fee).	
Total	100%

5. Selection. The 3-member Evaluation Committee will review and grade all evaluation criteria, except the fee component. A neutral party outside the evaluation committee will review the fee component. Fee scoring will be considered after the evaluation committee scores the qualifications components. The City may conduct discussions with Proposers who are being considered to be selected for the award. In addition, one or more Proposers may be invited to participate in an interview; however, Proposals may be accepted without discussion or interview. The Mayor or her designee will make the award.

6. Mandatory Pre-Submittal Meeting. A mandatory pre-submittal meeting will be held on Tuesday, January 20, 2026 at 2:00 pm at 1330 East Chambers Avenue, Millcreek, UT, in the Community Forum Room on the second floor. A representative from each firm on the Proposing Team must attend. During the meeting, the City will make a presentation to describe the overall scope of work and intended schedule. Interested firms may ask questions and request clarification about the project and the procurement process. Subconsultants are welcome to attend this meeting, but their attendance is not mandatory.

7. General Information. The City reserves the right to reject any and all Responses. The City reserves the right to amend, modify, or waive any requirement set forth in this Request. Response to this Request is at the Proposer's sole risk and expense. All Proposers must comply with applicable federal, state, and local laws and regulations. Except for written responses provided by the contact person described below, the City has not authorized anyone to make any representations regarding the subject matter of this Request. All requests for clarification or additional information regarding this Request must be submitted in writing to the contact person described below no later than January 29, 2026 at 4:00 pm. The contact person will endeavor to respond to such requests for clarification or additional information, and if the contact person deems, in his or her sole and absolute discretion, that such response is of general applicability, the response, if any, will be posted on the City's website at Millcreek.us (which constitutes a written response). Entities responding to this Request are encouraged to review the City's website frequently. The City anticipates selecting one or more of the responding Proposers, but there is no guarantee that any responding Proposer will be selected. Responses will be placed in the public domain and become public records subject to examination and review by any interested parties in accordance with the Government Record Access Management Act (Utah Code Ann. § 63G-2-101, *et seq.*). All materials submitted in response to this Request will become the property of the City and will be managed in accordance with the Government Record Access Management Act.

8. Term of Contract. The successful Proposer will be required to enter into a contract with the City to provide the Services. If the selected Proposer and the City Attorney are unable to negotiate a successful agreement, the City Manager or his designee will select another Proposer, and negotiation will continue with that Proposer until an acceptable agreement is reached. Any costs associated with the Proposals, is the responsibility of the Proposer and not the City.

9. Contact Person. For more information on the Proposal, contact Francis Xavier Lilly, AICP, 3330 South 1300 East, Millcreek, UT 84106, flilly@millcreekut.gov, 801.214.2752, or for American with Disabilities Act (ADA) accommodation, individuals may request assistance by contacting the ADA Coordinator, 801-214-2751 or adainfo@millcreekut.gov.

Exhibit "A" Project Location



Exhibit “B”
Conceptual Plans

Exhibit "C"
Certification

The undersigned Proposer certifies that it has not:

1. Provided an illegal gift or payoff to a City officer or employee or former City officer or employee or his or her relative or business entity;
2. Retained any person to solicit or secure this contract upon an agreement or understanding for commission, percentage, brokerage, or contingent fee, other than bona fide employees or bona fide commercial selling agencies for the purpose of securing business; or
3. Knowingly influenced and hereby promise that it will not knowingly influence a City officer, an employee, or a former City officer or employee to break any applicable ethical standard or rules.

The undersigned Proposer certifies that:

1. The Proposal is made in good faith.
2. The Proposal is made in conformity with the specifications and qualifications contained in the Request.

Name of Proposer: _____

Name of Authorized Representative: _____

Signature of Authorized Representative: _____

Address: _____

City/State/Zip: _____

Telephone Number: _____

Web Site Address: _____

Email Address: _____

Date Signed: _____

This drawing is an instrument of professional service. It is the property of Beecher Walker & Associates, LLC, and shall not be used, in whole or in part, for any other project without the written permission of Beecher Walker & Associates, LLC. The drawing is not to be used for any other purpose without the written permission of Beecher Walker & Associates, LLC.

D

C

B

A

PRINTED AT 12/23/2025 12:17:35 PM
Autodesk Docs: Millcreek Common Millcreek Common V26.rvt

1

2

3

4

5

6


7

ALT/NSPS LAND TITLE SURVEY

LOCATED IN THE SOUTHWEST QUARTER OF SECTION 25,
TOWNSHIP 1 SOUTH, RANGE 1 EAST,
SALT LAKE BASE AND MERIDIAN
MILLCREEK CITY, SALT LAKE COUNTY, UTAH



GRAPHIC SCALE

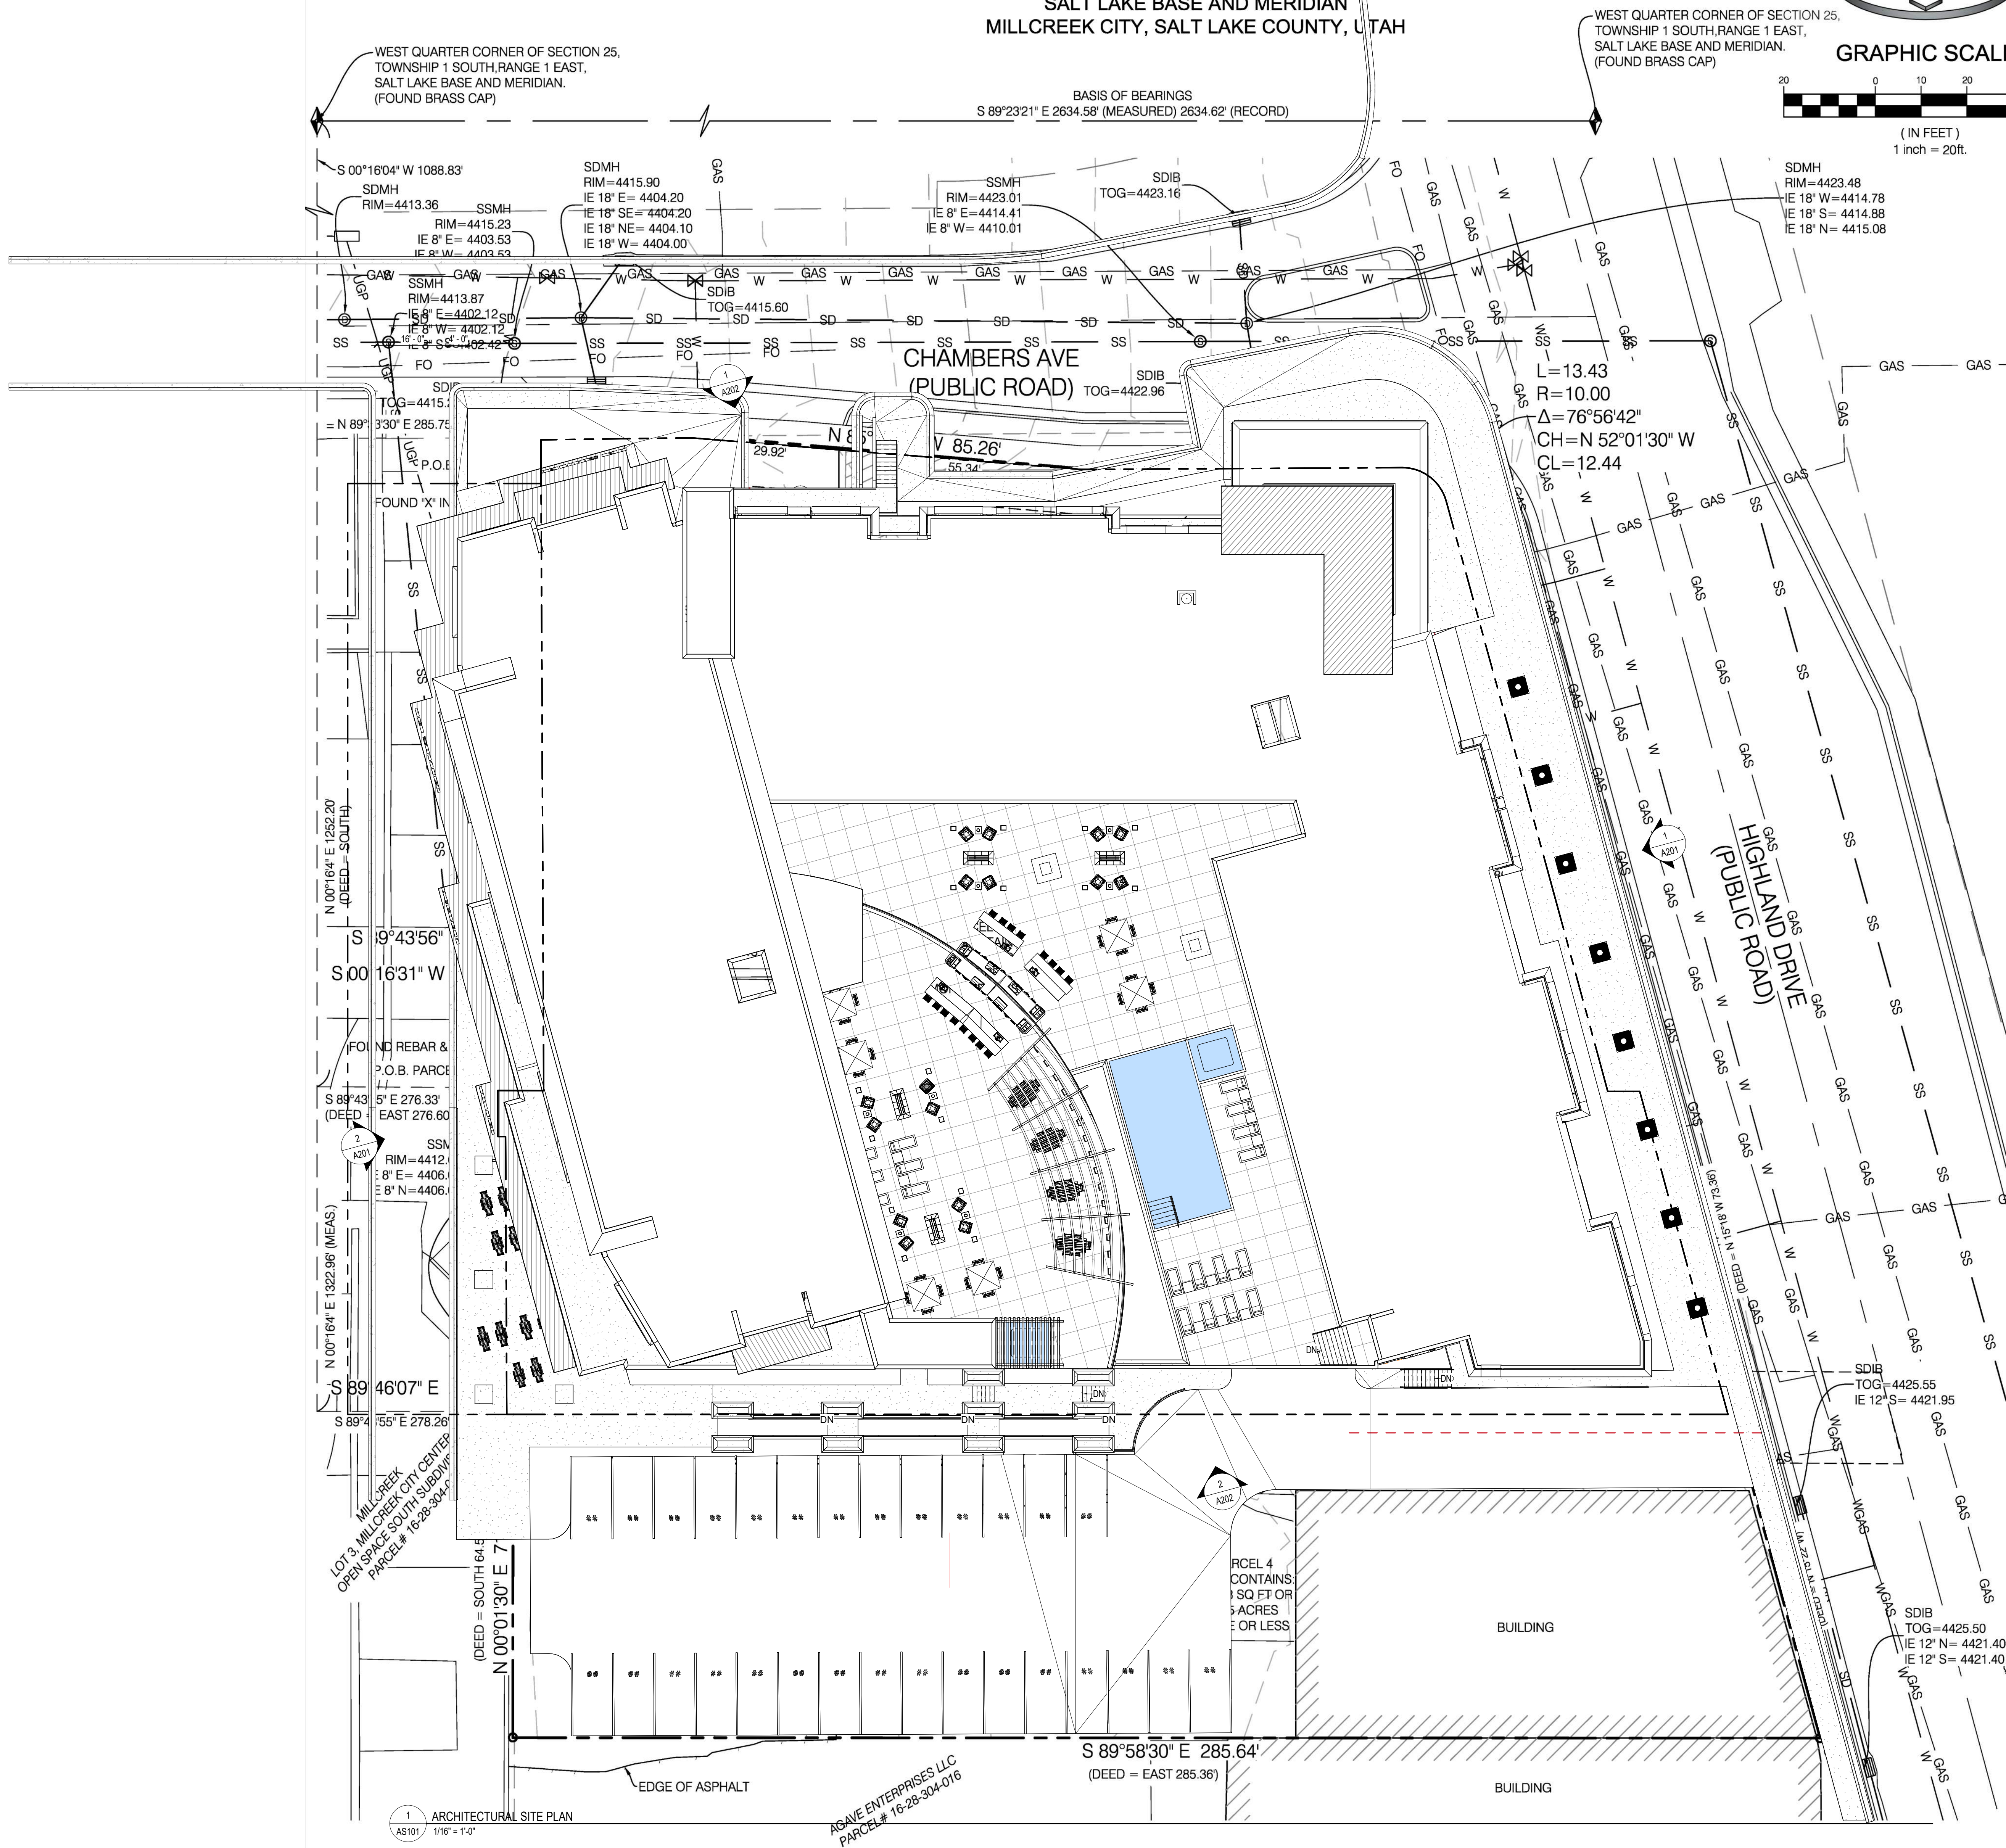

PARKING SCHEDULE

STALL TYPE	AMOUNT
LEVEL 0 RETAIL	
8' x 18' COMPACT	3
8' x 18' - 90 DEGREE	37
8' x 18' - STALL ADA 60' LEFT ACCESS	2
8' x 18' - STALL ADA 60' RIGHT ACCESS	1
8' x 18' - STALL ADA 108' RIGHT ACCESS	1
EV	
8' x 18' ELECTRIC VEHICLE	8
52	52
LEVEL 1 PARKING & CONDOS	
8' x 18' - 90 DEGREE	27
8' x 18' - STALL ADA 108' RIGHT ACCESS	1
EV	
8' x 18' - STALL ADA NO ACCESS EV	1
8' x 18' ELECTRIC VEHICLE	2
8' x 20' - PARALLEL	4
35	35
LEVEL 2 PARKING & CONDOS	
8' x 18' - 90 DEGREE	42
8' x 18' - STALL ADA 108' RIGHT ACCESS	1
8' x 18' - STALL ADA NO ACCESS	1
8' x 18' ELECTRIC VEHICLE	4
48	48
LEVEL 3 PARKING	
8' x 18' COMPACT	1
8' x 18' - 90 DEGREE	61
8' x 18' ELECTRIC VEHICLE	4
66	66
LEVEL 4 PARKING	
8' x 18' - 90 DEGREE	3
3	3
TOTAL	204

REV	DATE	DESCRIPTION
1		
2		
D

MILLCREEK COMMON
3210 SOUTH HIGHLAND DRIVE
MILLCREEK, UTAH 84106

beecherwalker
Architecture/Interiors
3115 EAST LON LANE #200
HOLLADAY, UTAH 84121
p. 801.438.9500 f. 801.438.9501

PROJECT NUMBER
565.2501
DWN BY
Author
CHKD BY
Checker
SCHEMATIC DESIGN

ARCHITECTURAL SITE
PLAN

DRAWING NUMBER

AS101

This drawing is an authorized professional drawing of BECHERWALKER & ASSOCIATES, L.P. and shall not be used, in whole or in part, for any other project without the written permission of an authorized representative of BECHERWALKER & ASSOCIATES, L.P. or its duly authorized agent.

Autodesk Docs: \\Millcreek Common\\MILLCREEK COMMON V26.rvt

PRINTED AT: 12/23/2025 12:17:41 PM



1 LEVEL -1 STORAGE FLOOR PLAN
A099 3/32" = 1'-0"

PARKING SCHEDULE

STALL TYPE	AMOUNT
LEVEL 0 RETAIL	
9' x 18' COMPACT	3
9' x 18' - 90 DEGREE	37
9' x 18' - STALL ADA 60° LEFT ACCESS	2
9' x 18' - STALL ADA 60° RIGHT ACCESS	1
9' x 18' - STALL ADA 108° RIGHT ACCESS	1
EV	110
9' x 18' ELECTRIC VEHICLE	8
52	52
LEVEL 1 PARKING & CONDOS	
9' x 18' - 90 DEGREE	27
9' x 18' - STALL ADA 108° RIGHT ACCESS	1
EV	1
9' x 18' - STALL ADA NO ACCESS EV	1
9' x 18' ELECTRIC VEHICLE	2
9' x 20' - PARALLEL	4
35	35
LEVEL 2 PARKING & CONDOS	
9' x 18' - 90 DEGREE	42
9' x 18' - STALL ADA 108° RIGHT ACCESS	1
9' x 18' - STALL ADA NO ACCESS	1
9' x 18' ELECTRIC VEHICLE	4
48	48
LEVEL 3 PARKING	
9' x 18' COMPACT	1
9' x 18' - 90 DEGREE	61
9' x 18' ELECTRIC VEHICLE	4
66	66
LEVEL 4 PARKING	
9' x 18' - 90 DEGREE	3
3	3
TOTAL	204

GYM PARKING SCHEDULE

STALL TYPE	AMOUNT
LEVEL 0 RETAIL	
9' x 18' - GYM PARKING	29
29	29
TOTAL	29

BOH SCHEDULE

NAME	AREA
LEVEL 00 STORAGE	
STORAGE	9,880 SF
9,880 SF	
LEVEL 1 PARKING & CONDOS	
BOH	228 SF
LAUNDRY	553 SF
BREAKROOM	110 SF
AHU	36 SF
926 SF	
LEVEL 2 PARKING & CONDOS	
HOUSE KEEPING	354 SF
COMPUTER	78 SF
ELEC.	18 SF
450 SF	
LEVEL 3 PARKING	
HOUSE KEEPING	354 SF
COMPUTER	78 SF
ELEC.	18 SF
450 SF	
LEVEL 4 PARKING	
COMPUTER	78 SF
ELEC.	18 SF
96 SF	
LEVEL 5	
COMPUTER	78 SF
ELEC.	18 SF
96 SF	
TOTAL	11,888 SF

RETAIL SCHEDULE

NAME	AREA
LEVEL 0 RETAIL	
RETAIL	3,133 SF
RETAIL	3,490 SF
RETAIL	1,680 SF
RETAIL	1,680 SF
RETAIL	2,458 SF
RETAIL	1,585 SF
TOTAL	12,427 SF

CONDO SCHEDULE

NAME	AREA
LEVEL 1 PARKING & CONDOS	
CONDO A	1,484 SF
CONDO B	1,769 SF
CONDO C	1,769 SF
CONDO D	1,424 SF
8,364 SF	
LEVEL 2 PARKING & CONDOS	
CONDO #6	1,485 SF
CONDO #7	1,842 SF
CONDO #8	1,769 SF
CONDO #9	1,844 SF
CONDO #10	1,424 SF
6,365 SF	
LEVEL 3 CONDOS	
CONDO #11	1,485 SF
CONDO #12	1,842 SF
CONDO #13	1,769 SF
CONDO #14	1,844 SF
CONDO #15	1,424 SF
6,365 SF	
LEVEL 4 CONDOS	
CONDO #16	1,485 SF
CONDO #17	1,842 SF
CONDO #18	1,769 SF
CONDO #19	1,844 SF
CONDO #20	1,424 SF
6,365 SF	
LEVEL 5 CONDOS	
CONDO #21	1,485 SF
CONDO #22	1,842 SF
CONDO #23	1,769 SF
CONDO #24	1,844 SF
CONDO #25	1,424 SF
6,365 SF	
TOTAL	41,825 SF

HOTEL SCHEDULE

NAME	QTY	AREA
LEVEL 1 PARKING & CONDOS		
DBL QUEEN	4	1,492 SF
DBL QUEEN ADA	1	462 SF
DBL QUEEN MOD	1	477 SF
KING	5	1,585 SF
KING C.	1	317 SF
12		4,333 SF
LEVEL 2 PARKING & CONDOS		
DBL KING SUITE	1	576 SF
DBL QUEEN	8	2,983 SF
DBL QUEEN ADA	2	925 SF
DBL QUEEN MOD	1	477 SF
KING	5	1,585 SF
KING C.	2	635 SF
KING SUITE	1	538 SF
20		7,116 SF
LEVEL 3 PARKING		
DBL QUEEN	7	2,610 SF
DBL QUEEN ADA	3	1,298 SF
DBL QUEEN MOD	1	477 SF
KING	8	2,537 SF
KING C.	1	318 SF
20		7,240 SF
LEVEL 4 PARKING		
DBL QUEEN	8	2,983 SF
DBL QUEEN ADA	2	925 SF
DBL QUEEN MOD	1	477 SF
KING	24	7,298 SF
KING C.	1	318 SF
KING MOD	1	595 SF
NORTH STAIR	1	188 SF
38		12,694 SF
TOTAL: 110		39,227 SF

MILLCREEK COMMON
3210 SOUTH HIGHLAND DRIVE
MILLCREEK, UTAH 84106


beecherwalker
Architecture/Interiors
BEECHERWALKER.COM
p. 801.438.9500 3115 EAST LON LANE #200
f. 801.438.9501 HOLLADAY, UTAH 84121

PROJECT NUMBER
565.2501
DWN BY
Author
CHKD BY
Checker
SCHEMATIC DESIGN

LEVEL 00 FLOOR PLAN

DRAWING NUMBER

A099

 

LEVEL 1 PARKING & CONDOS		
QOL QUEEN		1 1,492 SF
QOL QUEEN A		1 462 SF
QOL QUEEN MOD		1 477 SF
QOL QUEEN		5 1,585 SF
QOL KING		1 477 SF
QOL KING C		1 477 SF
12		4,333 SF
LEVEL 2 PARKING & CONDOS		
QOL KING SUITE		1 576 SF
QOL QUEEN		2 2,260 SF
QOL QUEEN A		2 925 SF
QOL QUEEN MOD		1 477 SF
QOL QUEEN		5 1,585 SF
QOL KING C		2 635 SF
QOL SUITE		1 538 SF
20		7,718 SF
LEVEL 3 PARKING		
QOL QUEEN		7 2,610 SF
QOL QUEEN A		3 1,295 SF
QOL QUEEN MOD		1 477 SF
QOL QUEEN		8 2,537 SF
QOL KING		1 318 SF
20		7,240 SF
LEVEL 4 PARKING		
QOL QUEEN		8 2,983 SF
QOL QUEEN A		2 925 SF
QOL QUEEN MOD		1 477 SF
QOL QUEEN		8 2,537 SF
QOL KING		1 318 SF
20		7,242 SF
LEVEL 5		
QOL QUEEN		8 2,983 SF
QOL QUEEN A		2 925 SF
QOL QUEEN MOD		1 477 SF
QOL QUEEN		8 2,537 SF
QOL KING		7,268 SF
QOL KING C		1 318 SF
QOL KING		1 505 SF
QOL NORTH STAR		1 188 SF
38		12,054 SF
TOTAL: 110		39,227 SF

D

MILLCREEK COMMON
3210 SOUTH HIGHLAND DRIVE
MILLCREEK, UTAH 84106



PROJECT NUMBER	
565.2501	
DWN BY Author	CHKD BY Checker


A

SCHEMATIC DESIGN

LEVEL 0 FLOOR PLAN

DRAWING NUMBER

A100

 

LEVEL 5		
DBL QUEEN	8	2,983 SF
DBL QUEEN ADA	2	925 SF
DBL QUEEN MOD	1	477 SF
KING	24	7,298 SF
KING C.	1	318 SF
KING MOD	1	505 SF
NORTH STAIR	1	188 SF
38		12,694 SF
TOTAL: 110		39,227 SF

D

MILLCREEK COMMON
3210 SOUTH HIGHLAND DRIVE
MILLCREEK, UTAH 84106



PROJECT NUMBER 565.2501	
DWN BY Author	CHKD BY Checker

A

SCHEMATIC DESIGN

LEVEL 1 FLOOR PLAN

DRAWING NUMBER

A101

This drawing is an architectural representation of a building and is not to be used for construction or other purposes without the written permission of the architect.

Autodesk Docs: Millcreek Common/MILLCREEK COMMON V26.rvt

PRINTED AT: 12/23/2025 12:18:11 PM



PARKING SCHEDULE

STALL TYPE	AMOUNT
LEVEL 0 RETAIL	
9' x 18' COMPACT	3
9' x 18' - 90 DEGREE	37
9' x 18' - STALL ADA 80' LEFT ACCESS	2
9' x 18' - STALL ADA 108' RIGHT ACCESS	1
EV	1
9' x 18' ELECTRIC VEHICLE	8
52	52
LEVEL 1 PARKING & CONDOS	
9' x 18' - 90 DEGREE	27
9' x 18' - STALL ADA 108' RIGHT ACCESS	1
EV	1
9' x 18' - STALL ADA NO ACCESS EV	1
9' x 18' ELECTRIC VEHICLE	2
9' x 20' - PARALLEL	4
35	35
LEVEL 2 PARKING & CONDOS	
9' x 18' - 90 DEGREE	42
9' x 18' - STALL ADA 108' RIGHT ACCESS	1
9' x 18' - STALL ADA NO ACCESS	1
9' x 18' ELECTRIC VEHICLE	4
48	48
LEVEL 3 PARKING	
9' x 18' COMPACT	1
9' x 18' - 90 DEGREE	81
9' x 18' ELECTRIC VEHICLE	4
66	66
LEVEL 4 PARKING	
9' x 18' - 90 DEGREE	3
3	3
TOTAL	204

BOH SCHEDULE

NAME	AREA
LEVEL 00 STORAGE	
STORAGE	9,880 SF
STORAGE	9,880 SF
LEVEL 1 PARKING & CONDOS	
BOH	228 SF
LAUNDRY	553 SF
BREAKROOM	110 SF
AHU	36 SF
928 SF	
LEVEL 2 PARKING & CONDOS	
HOUSE KEEPING	354 SF
COMPUTER	78 SF
ELEC.	18 SF
450 SF	
LEVEL 3 PARKING	
HOUSE KEEPING	354 SF
COMPUTER	78 SF
ELEC.	18 SF
450 SF	
LEVEL 4 PARKING	
COMPUTER	78 SF
ELEC.	18 SF
96 SF	
LEVEL 5	
COMPUTER	78 SF
ELEC.	18 SF
96 SF	
TOTAL	11,888 SF

RETAIL SCHEDULE

NAME	AREA
LEVEL 0 RETAIL	
RETAIL	3,133 SF
RETAIL	3,490 SF
RETAIL	1,680 SF
RETAIL	1,666 SF
RETAIL	2,458 SF
TOTAL	12,427 SF

CONDO SCHEDULE

NAME	AREA
LEVEL 1 PARKING & CONDOS	
CONDO A	1,484 SF
CONDO B	3,967 SF
CONDO C	1,789 SF
CONDO D	1,424 SF
8,364 SF	
LEVEL 2 PARKING & CONDOS	
CONDO #6	1,485 SF
CONDO #7	1,842 SF
CONDO #8	1,769 SF
CONDO #9	1,844 SF
CONDO #10	1,424 SF
8,365 SF	
LEVEL 3 CONDOS	
CONDO #11	1,485 SF
CONDO #12	1,842 SF
CONDO #13	1,769 SF
CONDO #14	1,844 SF
CONDO #15	1,424 SF
8,365 SF	
LEVEL 4 CONDOS	
CONDO #16	1,485 SF
CONDO #17	1,842 SF
CONDO #18	1,769 SF
CONDO #19	1,844 SF
CONDO #20	1,424 SF
8,365 SF	
LEVEL 5 CONDOS	
CONDO #21	1,485 SF
CONDO #22	1,842 SF
CONDO #23	1,769 SF
CONDO #24	1,844 SF
CONDO #25	1,424 SF
8,365 SF	
TOTAL	41,825 SF

HOTEL SCHEDULE

NAME	QTY	AREA
LEVEL 1 PARKING & CONDOS		
DBL QUEEN	4	1,492 SF
DBL QUEEN ADA	1	462 SF
DBL QUEEN MOD	1	477 SF
KING	5	1,595 SF
KING C.	1	317 SF
12		4,333 SF
LEVEL 2 PARKING & CONDOS		
DBL KING SUITE	1	576 SF
DBL QUEEN	8	2,983 SF
DBL QUEEN ADA	2	925 SF
DBL QUEEN MOD	1	477 SF
KING	5	1,595 SF
KING C.	2	635 SF
KING SUITE	1	638 SF
20		7,718 SF
LEVEL 3 PARKING		
DBL QUEEN	7	2,610 SF
DBL QUEEN ADA	3	1,298 SF
DBL QUEEN MOD	1	477 SF
KING	8	2,537 SF
KING C.	1	318 SF
20		7,240 SF
LEVEL 4 PARKING		
DBL QUEEN	8	2,983 SF
DBL QUEEN ADA	2	925 SF
DBL QUEEN MOD	1	477 SF
KING	8	2,539 SF
KING C.	1	318 SF
20		7,242 SF
LEVEL 5		
DBL QUEEN	8	2,983 SF
DBL QUEEN ADA	2	925 SF
DBL QUEEN MOD	1	477 SF
KING	24	7,298 SF
KING C.	1	318 SF
KING MOD	1	505 SF
NORTH STAIR	1	188 SF
38		12,694 SF
TOTAL: 110		39,227 SF

MILLCREEK COMMON
3210 SOUTH HIGHLAND DRIVE
MILLCREEK, UTAH 84106

beecherwalker
Architecture/Interiors
3115 EAST LON LANE #200
HOLLADAY, UTAH 84121
p. 801.438.9500
f. 801.438.9501

PROJECT NUMBER
565.2501
DWN BY
Author
CHKD BY
Checker
SCHEMATIC DESIGN

LEVEL 2 FLOOR PLAN

DRAWING NUMBER

A102

1 LEVEL 2 FLOOR PLAN
3/32" = 1'-0"

This drawing is an architectural representation of a building and is not intended to be used for any other purpose without the written permission of the architect.

Autodesk Docs: Millcreek Common/Millcreek Common V26.rvt

PRINTED AT 12/23/2025 12:18:22 PM

1 LEVEL 3 CONDOS
A103 3/32" = 1'-0"



PARKING SCHEDULE

STALL TYPE	AMOUNT
LEVEL 0 RETAIL	
9' x 18' COMPACT	3
9' x 18' - 90 DEGREE	37
9' x 18' - STALL ADA 80' LEFT ACCESS	2
9' x 18' - STALL ADA 80' RIGHT ACCESS	1
9' x 18' - STALL ADA 108' RIGHT ACCESS	1
EV	3
9' x 18' ELECTRIC VEHICLE	8
52	52
LEVEL 1 PARKING & CONDOS	
9' x 18' - 90 DEGREE	27
9' x 18' - STALL ADA 108' RIGHT ACCESS	1
EV	1
9' x 18' - STALL ADA NO ACCESS EV	1
9' x 18' ELECTRIC VEHICLE	2
9' x 20' - PARALLEL	4
35	35
LEVEL 2 PARKING & CONDOS	
9' x 18' - 90 DEGREE	42
9' x 18' - STALL ADA 108' RIGHT ACCESS	1
9' x 18' - STALL ADA NO ACCESS	1
9' x 18' ELECTRIC VEHICLE	4
48	48
LEVEL 3 PARKING	
9' x 18' COMPACT	1
9' x 18' - 90 DEGREE	61
9' x 18' ELECTRIC VEHICLE	4
66	66
LEVEL 4 PARKING	
9' x 18' - 90 DEGREE	3
3	3
TOTAL	204

BOH SCHEDULE

NAME	AREA
LEVEL 00 STORAGE	
STORAGE	9,880 SF
307	9,880 SF
LEVEL 1 PARKING & CONDOS	
BOH	228 SF
LAUNDRY	553 SF
BREAKROOM	110 SF
AHU	36 SF
928 SF	928 SF
LEVEL 2 PARKING & CONDOS	
HOUSE KEEPING	354 SF
COMPUTER	78 SF
ELEC.	18 SF
450 SF	450 SF
LEVEL 3 PARKING	
HOUSE KEEPING	354 SF
COMPUTER	78 SF
ELEC.	18 SF
450 SF	450 SF
LEVEL 4 PARKING	
COMPUTER	78 SF
ELEC.	18 SF
96 SF	96 SF
LEVEL 5	
COMPUTER	78 SF
ELEC.	18 SF
96 SF	96 SF
TOTAL	11,888 SF

RETAIL SCHEDULE

NAME	AREA
LEVEL 0 RETAIL	
RETAIL	3,133 SF
RETAIL	3,490 SF
RETAIL	1,680 SF
RETAIL	1,666 SF
RETAIL	2,458 SF
TOTAL	12,427 SF

CONDO SCHEDULE

NAME	AREA
LEVEL 1 PARKING & CONDOS	
CONDO A	1,484 SF
CONDO B	3,967 SF
CONDO C	1,789 SF
CONDO D	1,424 SF
8,364 SF	8,364 SF
LEVEL 2 PARKING & CONDOS	
CONDO #6	1,485 SF
CONDO #7	1,842 SF
CONDO #8	1,769 SF
CONDO #9	1,844 SF
CONDO #10	1,424 SF
8,365 SF	8,365 SF
LEVEL 3 CONDOS	
CONDO #11	1,485 SF
CONDO #12	1,842 SF
CONDO #13	1,769 SF
CONDO #14	1,844 SF
CONDO #15	1,424 SF
8,365 SF	8,365 SF
LEVEL 4 CONDOS	
CONDO #16	1,485 SF
CONDO #17	1,842 SF
CONDO #18	1,769 SF
CONDO #19	1,844 SF
CONDO #20	1,424 SF
8,365 SF	8,365 SF
LEVEL 5 CONDOS	
CONDO #21	1,485 SF
CONDO #22	1,842 SF
CONDO #23	1,769 SF
CONDO #24	1,844 SF
CONDO #25	1,424 SF
8,365 SF	8,365 SF
TOTAL	41,825 SF

HOTEL SCHEDULE

NAME	QTY	AREA
LEVEL 1 PARKING & CONDOS		
DBL QUEEN	4	1,492 SF
DBL QUEEN ADA	1	462 SF
DBL QUEEN MOD	1	477 SF
KING	5	1,595 SF
KING C.	1	317 SF
12		4,333 SF
LEVEL 2 PARKING & CONDOS		
DBL KING SUITE	1	575 SF
DBL QUEEN	8	2,983 SF
DBL QUEEN ADA	2	925 SF
DBL QUEEN MOD	1	477 SF
KING	5	1,595 SF
KING C.	2	635 SF
KING SUITE	1	638 SF
20		7,118 SF
LEVEL 3 PARKING		
DBL QUEEN	7	2,610 SF
DBL QUEEN ADA	3	1,298 SF
DBL QUEEN MOD	1	477 SF
KING	8	2,537 SF
KING C.	1	318 SF
20		7,240 SF
LEVEL 4 PARKING		
DBL QUEEN	8	2,983 SF
DBL QUEEN ADA	2	925 SF
DBL QUEEN MOD	1	477 SF
KING	8	2,539 SF
KING C.	1	318 SF
20		7,242 SF
LEVEL 5		
DBL QUEEN	8	2,983 SF
DBL QUEEN ADA	2	925 SF
DBL QUEEN MOD	1	477 SF
KING	24	7,298 SF
KING C.	1	318 SF
KING MOD	1	505 SF
NORTH STAIR	1	188 SF
38		12,694 SF
TOTAL: 110		39,227 SF

MILLCREEK COMMON
3210 SOUTH HIGHLAND DRIVE
MILLCREEK, UTAH 84106


beecherwalker
Architecture/Interiors
3115 EAST LON LANE #200
HOLLADAY, UTAH 84121
P. 801.438.9500
F. 801.438.9501
BEECHERWALKER.COM

PROJECT NUMBER
565.2501
DWN BY
Author
CHKD BY
Checker
SCHEMATIC DESIGN

LEVEL 3 FLOOR PLAN

DRAWING NUMBER

A103

 

LEVEL 2 PARKING & CONDOS

LEVEL 3 PARKING

LEVEL 4 PARKING			
-----------------	--	--	--

LEVEL 5		
DR. QUEEN	8	2.983 SE


U



LEVEL 4 FLOOR PLAN

DRAWING NUMBER

A104

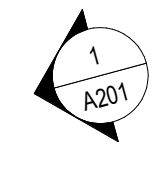

HOTEL SCHEDULE			
NAME	QTY	AREA	
LEVEL 1 PARKING & CONDOS			
DBL QUEEN	1	462	SF
DBL QUEEN ADA	1	492	SF
DBL QUEEN MOD	1	477	SF
KING	5	1,655	SF
KING C	1	1,317	SF
20		4,333	SF
LEVEL 2 PARKING & CONDOS			
DBL KING SUITE	1	576	SF
DBL QUEEN	8	2,983	SF
DBL QUEEN ADA	2	925	SF
DBL QUEEN MOD	1	477	SF
KING	5	1,655	SF
KING C	2	1,035	SF
KING SUITE	1	1,038	SF
20		7,718	SF
LEVEL 3 PARKING			
DBL QUEEN	7	2,610	SF
DBL QUEEN ADA	3	1,298	SF
DBL QUEEN MOD	1	477	SF
KING	8	2,537	SF
KING C	1	1,318	SF
20		7,240	SF
LEVEL 4 PARKING			
DBL QUEEN	8	2,863	SF
DBL QUEEN ADA	2	925	SF
DBL QUEEN MOD	1	477	SF
KING	8	2,539	SF
KING C	1	1,318	SF
20		7,742	SF
LEVEL 5			
DBL QUEEN	8	2,983	SF
DBL QUEEN ADA	2	925	SF
DBL QUEEN MOD	2	1,177	SF
KING	24	7,298	SF
KING C	1	1,318	SF
KING MOD	1	505	SF
NORTH STAIR	1	188	SF
		12,694	SF
Total: 110		39,227	SF

MILLCREEK COMMON
3210 SOUTH HIGHLAND DRIVE
MILLCREEK, UTAH 84106

This drawing is an integral part of the project and shall not be used, copied, or reproduced in any form without the written permission of the architect. The architect shall not be responsible for any errors or omissions in this drawing or any drawings derived from it.

Autodesk Docs: Millcreek Common/MILLCREEK COMMON V26.rvt

PRINTED AT 12/23/2025 12:19:27 PM

D

C

B

A



1 EAST ELEVATION
A201 3/32" = 1'-0"



2 WEST ELEVATION
A201 3/32" = 1'-0"

ELEVATION GENERAL NOTES:

- SEE A600 SERIES SHEETS FOR DOOR AND WINDOW TYPE ELEVATIONS.
- COORDINATE WINDOW HEIGHTS WITH WINDOW TYPE ELEVATIONS AND EXTERIOR ELEVATIONS.
- USE IMPACT RESISTANT EFS WITHIN 48" OF SIDEWALKS AND BUILDING ENTRANCES.

ELEVATION GENERAL NOTES:

- SEE A600 SERIES SHEETS FOR DOOR AND WINDOW TYPE ELEVATIONS.
- COORDINATE WINDOW HEIGHTS WITH WINDOW TYPE ELEVATIONS AND EXTERIOR ELEVATIONS.
- MECHANICAL CONTRACTOR TO COMBINE FACE PLATES FOR DRYER VENT AND EXHAUST ON EXTERIOR OF BUILDING.
- PROVIDE MOVEMENT JOINTS IN THE THIN BRICK VENEER SYSTEM AS DIRECTED PER THE BRICK INDUSTRY ASSOCIATION TECHNICAL NOTES 200 ON BRICK CONSTRUCTION.
- SHEET METAL FLASHING AND TRIM COLOR TO MATCH THE COLOR OF THE MATERIAL/FINISH THAT THE FLASHING AND TRIM RESTS UPON.
- FIBER CEMENT TRIM SHOWN AS BASIS-OF-DESIGN. CONTRACTOR TO ADD TRIM AS NECESSARY. PROVIDE ARCHITECT WITH ELEVATIONS OF ANY ADDED TRIM IN FIBER CEMENT SUBMITTAL.
- PROVIDE CORNER AND PERIMETER TRIM FOR ALUMINUM PLANK SIDING SYSTEM PER MANUFACTURER.

EXTERIOR MATERIALS BY ORIENTATION

MATERIAL	AREA	%
EAST		
*CONCRETE - CAST IN PLACE (EXPOSED)	278 SF	1%
*FIBER CEMENT PANEL (AGED PEWTER)	3,596 SF	17%
*RIBBED STONE	946 SF	4%
*THIN BRICK 1 (STAIRS)	1,420 SF	7%
*THIN BRICK 2 (CONDOS)	3,143 SF	15%
*THIN BRICK 3 (HOTEL)	11,830 SF	56%
	21,210 SF	100%
NORTH		
*CONCRETE - CAST IN PLACE (EXPOSED)	1,182 SF	7%
*CONCRETE SKIN PANEL	733 SF	4%
*FIBER CEMENT PANEL (AGED PEWTER)	2,540 SF	14%
*METAL - ACM PANEL	154 SF	1%
*RIBBED STONE	1,177 SF	7%
*SANDSTONE BLOCK	384 SF	2%
*THIN BRICK 1 (STAIRS)	1,310 SF	7%
*THIN BRICK 2 (CONDOS)	808 SF	5%
*THIN BRICK 3 (HOTEL)	9,512 SF	53%
	17,802 SF	100%
SOUTH		
*CONCRETE - CAST IN PLACE (EXPOSED)	3,531 SF	22%
*CONCRETE SKIN PANEL	545 SF	3%
*FIBER CEMENT PANEL (AGED PEWTER)	817 SF	5%
*METAL - ACM PANEL	105 SF	1%
*RIBBED STONE	1,401 SF	9%
*SANDSTONE BLOCK	598 SF	3%
*THIN BRICK 1 (STAIRS)	2,047 SF	13%
*THIN BRICK 2 (CONDOS)	740 SF	5%
*THIN BRICK 3 (HOTEL)	6,253 SF	39%
	15,997 SF	100%
WEST		
*CONCRETE - CAST IN PLACE (EXPOSED)	214 SF	1%
*CONCRETE SKIN PANEL	1,834 SF	12%
*FIBER CEMENT PANEL (AGED PEWTER)	317 SF	2%
*METAL - ACM PANEL	866 SF	6%
*RIBBED STONE	2,439 SF	16%
*SANDSTONE BLOCK	796 SF	5%
*THIN BRICK 1 (STAIRS)	1,711 SF	11%
*THIN BRICK 2 (CONDOS)	3,778 SF	25%
*THIN BRICK 3 (HOTEL)	3,124 SF	21%
	15,069 SF	100%
APPROXIMATE TOTAL S.F.	70,076 SF	

EXTERIOR MATERIALS TOTAL AMOUNT

NAME	AREA	%
*CONCRETE - CAST IN PLACE (EXPOSED)	5,204 SF	7%
*CONCRETE SKIN PANEL	3,112 SF	4%
*FIBER CEMENT PANEL (AGED PEWTER)	7,270 SF	10%
*METAL - ACM PANEL	1,125 SF	2%
*RIBBED STONE	5,963 SF	9%
*SANDSTONE BLOCK	1,728 SF	2%
*THIN BRICK 1 (STAIRS)	6,468 SF	9%
*THIN BRICK 2 (CONDOS)	8,469 SF	12%
*THIN BRICK 3 (HOTEL)	30,750 SF	44%
TOTAL:	70,109 SF	100%

WINDOW AREA		STOREFRONT AREA	
ORIENTATION	WINDOW AREA	ORIENTATION	STOREFRONT AREA
EAST	3,840 SF	EAST	535 SF
NORTH	2,910 SF	NORTH	1,421 SF
SOUTH	1,232 SF	SOUTH	630 SF
WEST	2,463 SF	WEST	1,563 SF

EXTERIOR MATERIALS LEGEND

- 01 CONCRETE - EXPOSED
- 02 CONCRETE SKIN PANEL
- 03 FIBER CEMENT PANEL (AGED PEWTER)
- 04 METAL - ACM PANEL
- 05 RIBBED STONE
- 06 SANDSTONE BLOCK
- 07 THIN BRICK 1 (STAIRS)
- 08 THIN BRICK 2 (CONDOS)
- 09 THIN BRICK 3 (HOTEL)

MILLCREEK COMMON
3210 SOUTH HIGHLAND DRIVE
MILLCREEK, UTAH 84106

beecherwalker
Architecture/Interiors
3115 EAST LON LANE #200
HOLLADAY, UTAH 84121
P. 801.438.9500
F. 801.438.9501
BEECHERWALKER.COM

PROJECT NUMBER
565.2501
DWN BY
Author
CHKD BY
Checker
SCHEMATIC DESIGN

EXTERIOR
ELEVATIONS

DRAWING NUMBER

A201

ELEVATION GENERAL NOTES:

- A. SEE A600 SERIES SHEETS FOR DOOR AND WINDOW TYPE ELEVATIONS.
B. COORDINATE WINDOW HEIGHTS WITH WINDOW TYPE ELEVATIONS AND EXTERIOR ELEVATIONS.
C. USE IMPACT RESISTANT EIFS WITHIN 48" OF SIDEWALKS AND BUILDING ENTRANCES.

ELEVATION GENERAL NOTES:

- A. SEE 6000 SERIES SHEETS FOR DOOR AND WINDOW TYPE ELEVATIONS.
- B. COORDINATE WINDOW HEIGHTS WITH WINDOW TYPE ELEVATIONS AND EXTERIOR ELEVATIONS.
- C. MECHANICAL CONTRACTOR TO COMBINE FACE PLATES FOR DRYER VENT AND EXHAUST ON EXTERIOR OF BUILDING.
- D. PROVIDE MOVEMENT JOINTS IN THE THIN BRICK VENEER SYSTEM AS DIRECTED PER THE BRICK AND MORTAR ASSOCIATION TECHNICAL JOURNAL ON BRICK CONSTRUCTION.
- E. SHEET METAL FLASHING AND TRIM COLOR TO MATCH THE COLOR OF THE MATERIAL/FINISH THAT THE FLASHING AND TRIM RESTS UPON.
- F. FIBER CEMENT TRIM SHOWN AS BASIS-OF-DESIGN. CONTRACTOR TO ADD TRIM AS NECESSARY. PROVIDE ARCHITECT WITH ELEVATIONS OF ANY ADDED TRIM IN FIBER CEMENT SUBMITTAL.
- G. PROVIDE FIBER CEMENT PERIMETER TRIM FOR ALUMINUM FLANK SIDING SYSTEM PER MANUFACTURER.

EXTERIOR MATERIALS BY ORIENTATION

MATERIAL	AREA	%
EAST		
*CONCRETE - CAST IN PLACE (EXPOSED)	276 SF	1%
*FIBER CEMENT PANEL (AGED PEWTER)	2,666 SF	17%
*RIBBED STONE	945 SF	4%
*THIN BRICK 1 (STAIRS)	1,420 SF	7%
*THIN BRICK 2 (CONDOS)	3,143 SF	15%
*THIN BRICK 3 (HOTEL)	11,830 SF	56%
	21,210 SF	100%
NORTH		
*CONCRETE - CAST IN PLACE (EXPOSED)	1,182 SF	7%
*CONCRETE CONCRETE PANEL	733 SF	3%
*FIBER CEMENT PANEL (AGED PEWTER)	2,540 SF	14%
*METAL - ACM PANEL	154 SF	1%
*RIBBED STONE	1,177 SF	7%
*SANDSTONE BLOCK	384 SF	2%
*THIN BRICK 1 (STAIRS)	1,310 SF	7%
*THIN BRICK 2 (CONDOS)	806 SF	5%
*THIN BRICK 3 (HOTEL)	9,512 SF	53%
	17,822 SF	100%
SOUTH		
*CONCRETE - CAST IN PLACE (EXPOSED)	3,531 SF	22%
*CONCRETE CONCRETE PANEL	545 SF	3%
*FIBER CEMENT PANEL (AGED PEWTER)	817 SF	5%
*METAL - ACM PANEL	105 SF	1%
*RIBBED STONE	1,401 SF	9%
*SANDSTONE BLOCK	558 SF	3%
*THIN BRICK 1 (STAIRS)	2,047 SF	13%
*THIN BRICK 2 (CONDOS)	740 SF	5%
*THIN BRICK 3 (HOTEL)	6,253 SF	39%
	15,957 SF	100%
WEST		
*CONCRETE - CAST IN PLACE (EXPOSED)	214 SF	1%
*CONCRETE CONCRETE PANEL	1,634 SF	12%
*FIBER CEMENT PANEL (AGED PEWTER)	317 SF	2%
*METAL - ACM PANEL	69 SF	0%
*RIBBED STONE	2,432 SF	16%
*SANDSTONE BLOCK	786 SF	5%
*THIN BRICK 1 (STAIRS)	1,711 SF	11%
*THIN BRICK 2 (CONDOS)	3,776 SF	26%
*THIN BRICK 3 (HOTEL)	3,124 SF	21%
	15,069 SF	100%
APPROXIMATE TOTAL S.F.	70,078 SF	

EXTERIOR MATERIALS TOTAL AMOUNT

NAME	AREA	%
*CONCRETE - CAST IN PLACE (EXPOSED)	5,204 SF	7%
*CONCRETE SKIN PANEL	3,112 SF	4%
*FIBER CEMENT PANEL (AGED PEWTER)	2,720 SF	10%
*METAL - ACM PANEL	1,125 SF	2%
*RIBBED STONE	5,963 SF	9%
*SANDSTONE BLOCK	1,728 SF	2%
*THIN BRICK 1 (STAIRS)	6,488 SF	9%
*THIN BRICK 2 (CONDOS)	8,469 SF	12%
*THIN BRICK 3 (HOTEL)	30,750 SF	44%
TOTAL:	70,109 SF	100%

WINDOW AREA		STOREFRONT AREA	
ORIENTATION	WINDOW AREA	ORIENTATION	STOREFRONT AREA
EAST	3,840 SF	EAST	535 SF
NORTH	2,910 SF	NORTH	1,421 SF
SOUTH	1,232 SF	SOUTH	430 SF
WEST	2,463 SF	WEST	1,563 SF

EXTERIOR MATERIALS LEGEND

- | | |
|----|----------------------------------|
| 01 | CONCRETE - EXPOSED |
| 02 | CONCRETE SKIN PANEL |
| 03 | FIBER CEMENT PANEL (AGED PEWTER) |
| 04 | METAL - ACM PANEL |
| 05 | RIBBED STONE |
| 06 | SANDSTONE BLOCK |
| 07 | THIN BRICK 1 (STAIRS) |
| 08 | THIN BRICK 2 (CONDOS) |
| 09 | THIN BRICK 3 (HOTEL) |

C
MILLCREEK COMMON
3210 SOUTH HIGHLAND DRIVE
MILLCREEK, UTAH 84106

B

beecherwalker
Architecture/Interiors

0. 801.438.9500 3115 EAST LION LANE #200
f. 801.438.9501 HOULADAY, UTAH 84121

BEECHERWALKER.COM

PROJECT NUMBER

OWN BY	CHKD BY
--------	---------

Author	Checker
--------	---------

SCHEMATIC DESIGN


EXTERIOR ELEVATIONS


DRAWING NUMBER

A202



C
MILLCREEK COMMON
3210 SOUTH HIGHLAND DRIVE
MILLCREEK, UTAH 84106

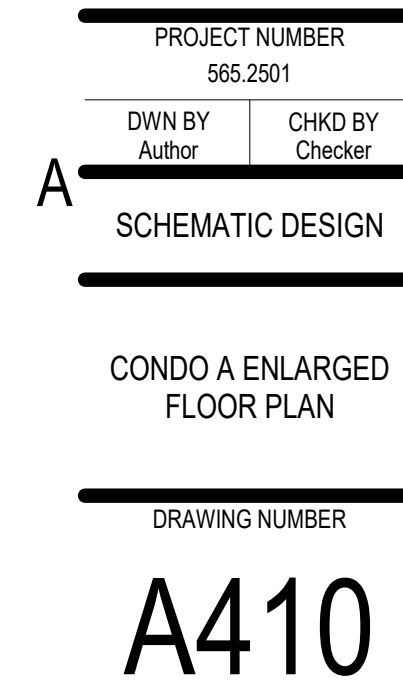

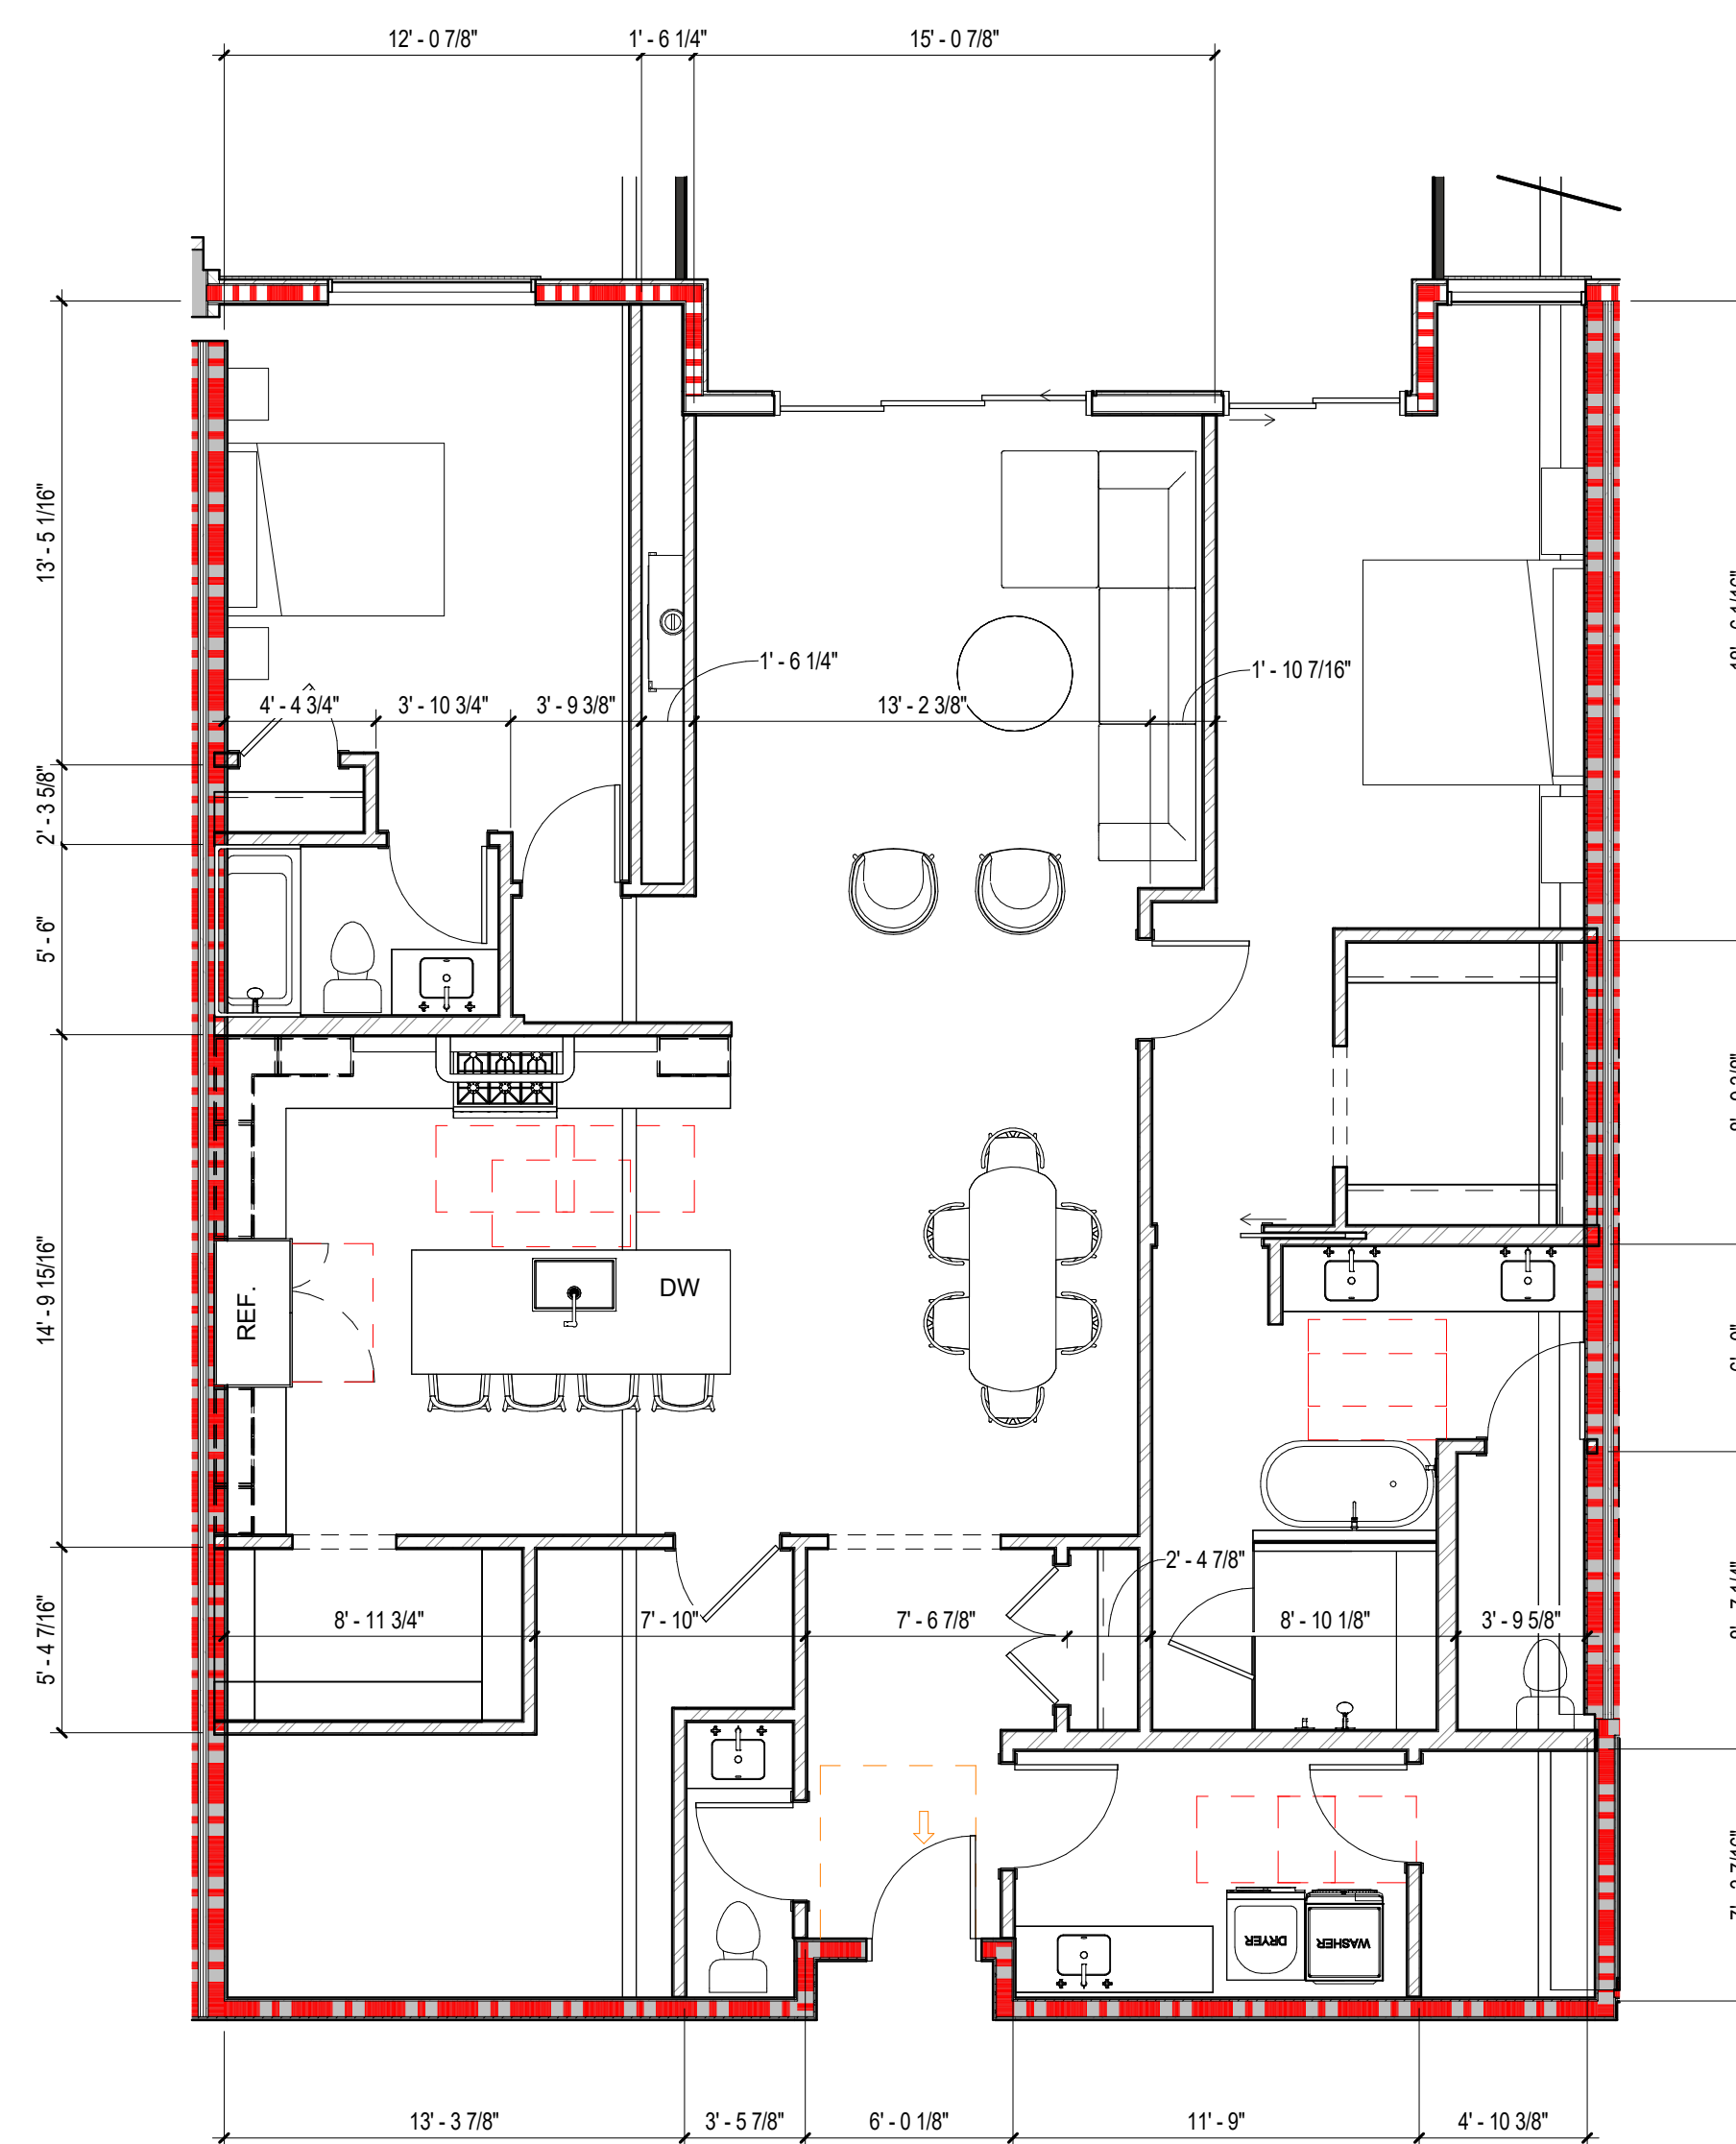

A3 CONDO B ENLARGED FINISH FLOOR PLAN
A411 3/16" = 1'-0"

This drawing is an instrument of professional service. It is the property of Beecher Walker & Associates, LLC, and shall not be used, in whole or in part, for any other project without the written permission of an authorized representative of Beecher Walker & Associates, LLC. Violation of this policy may result in disciplinary action and/or legal action.

D


C

B


A

PRINTED AT 12/23/2025 12:19:48 PM

A1
A412 CONDO C ENLARGED FLOOR PLAN
3/16" = 1'-0"

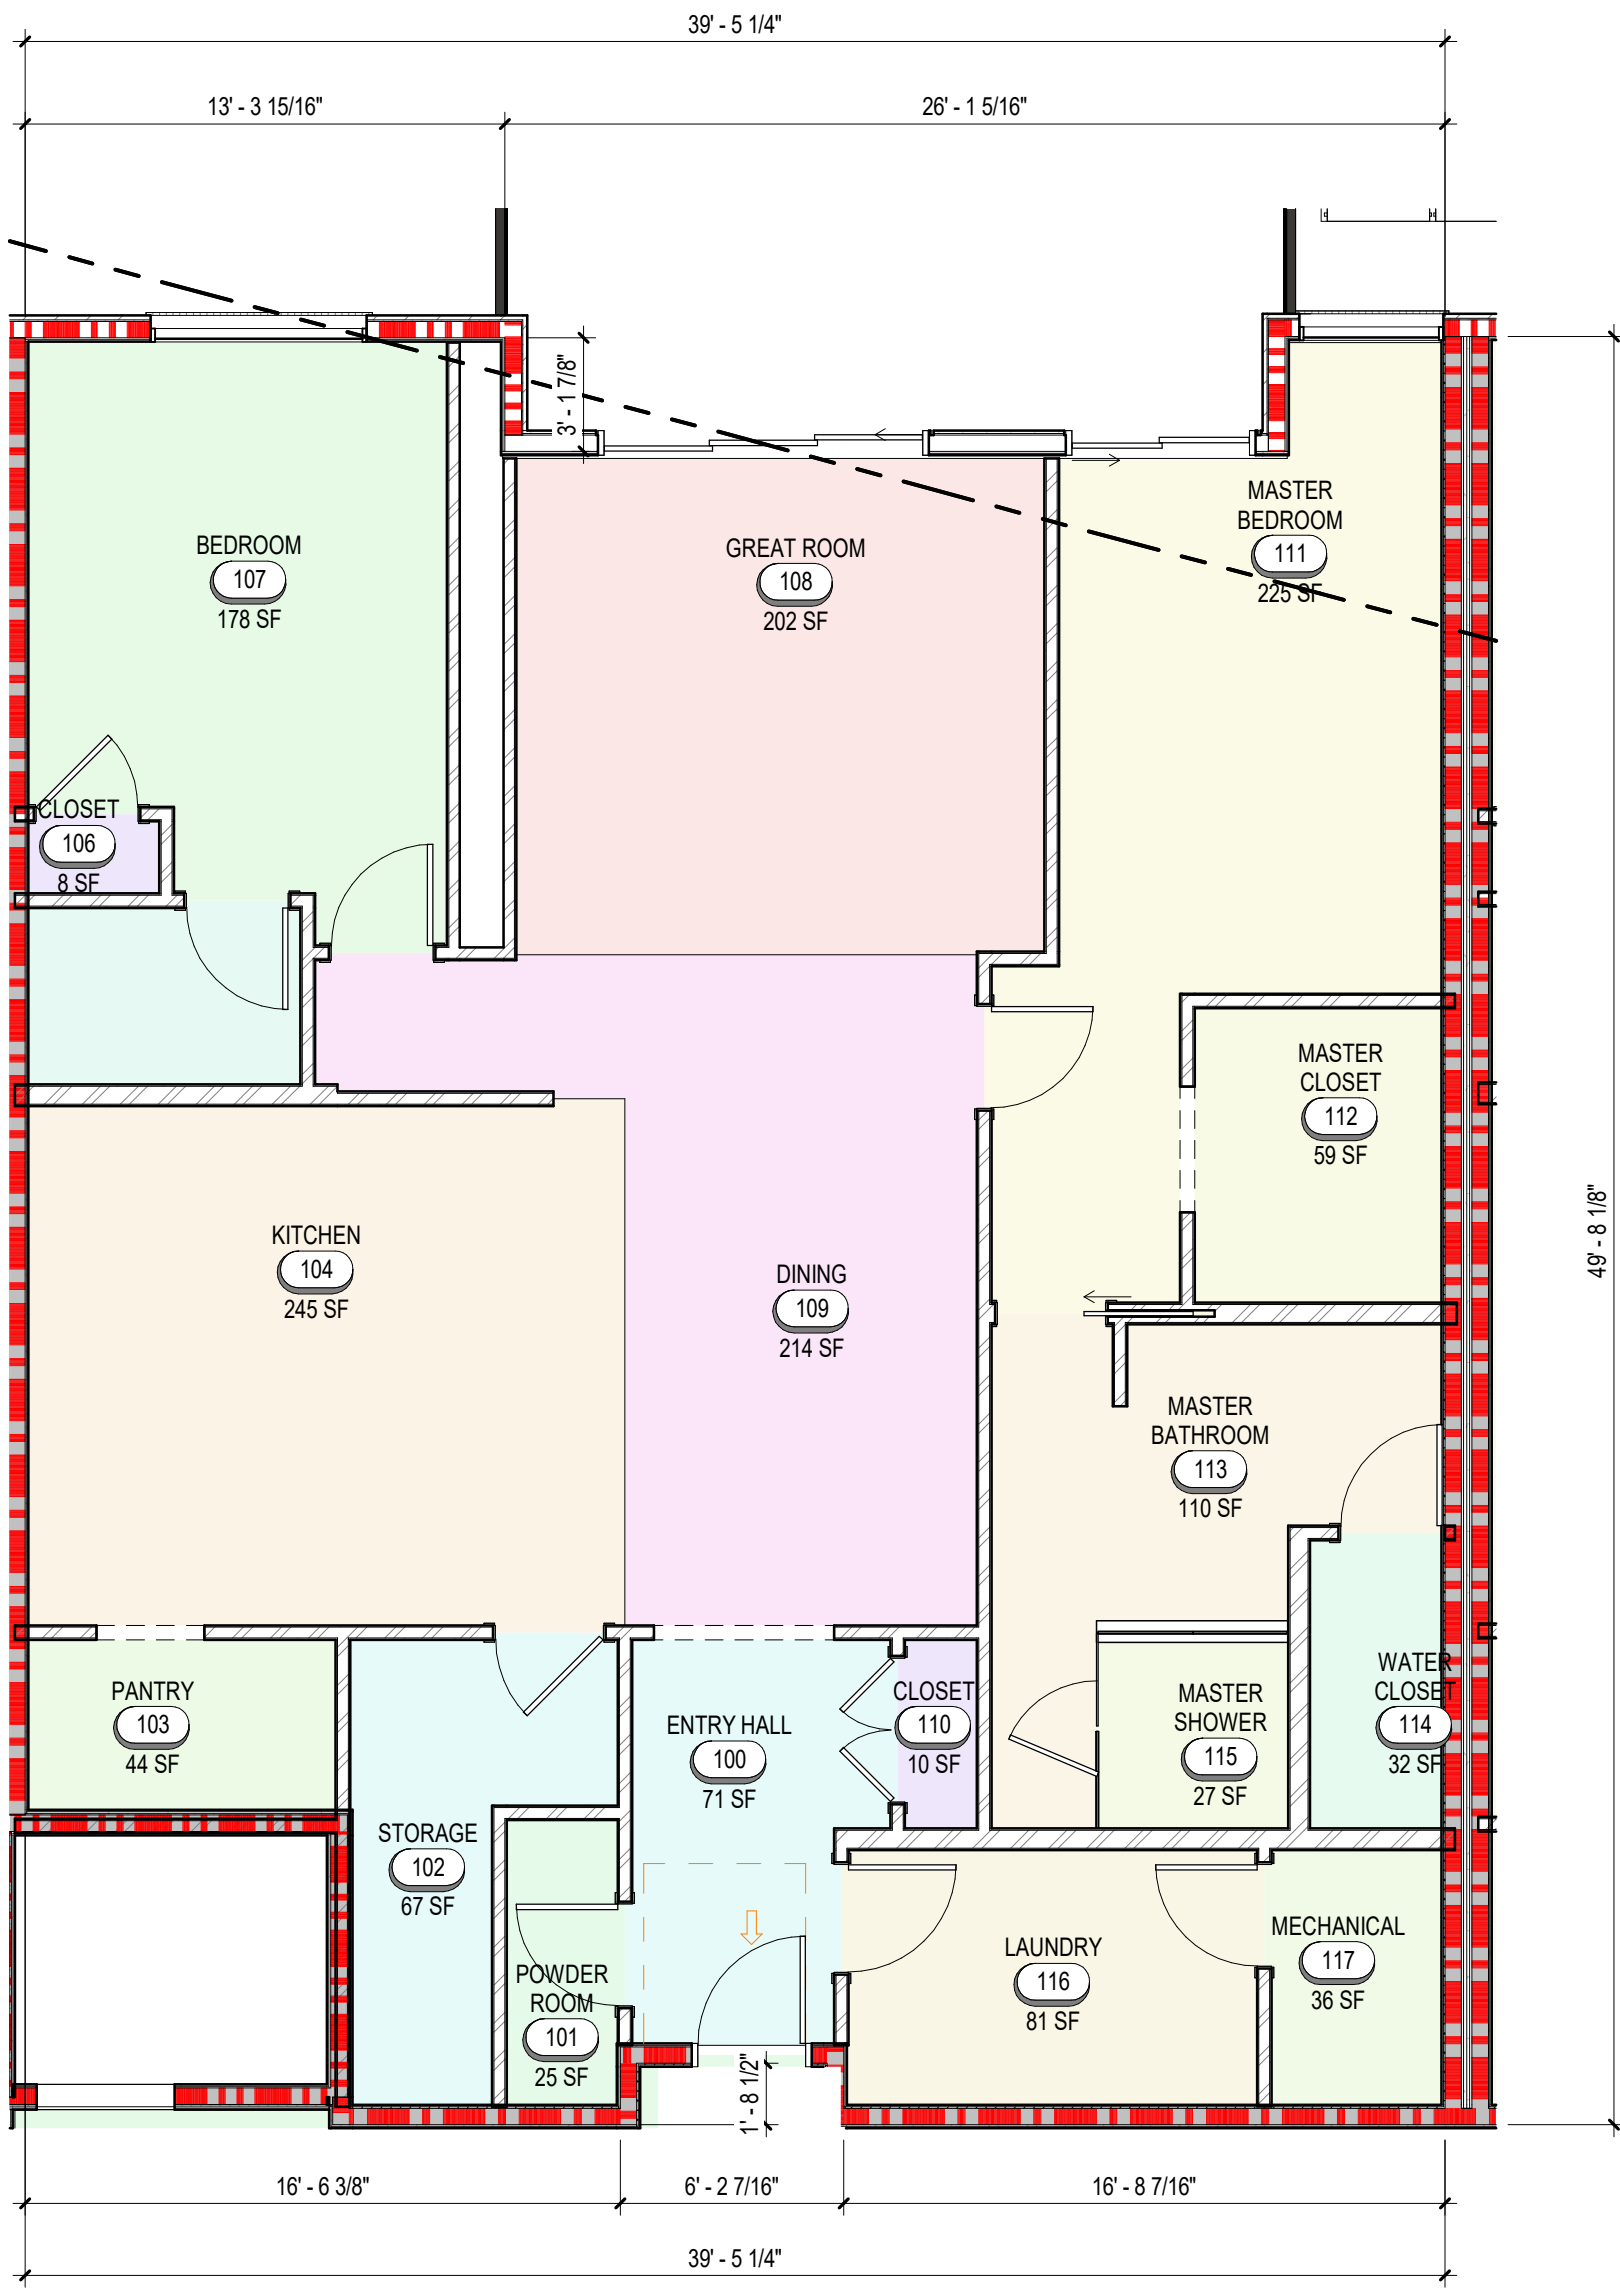

1
A412 CONDO C ENLARGED FINISH FLOOR PLAN1
3/16" = 1'-0"

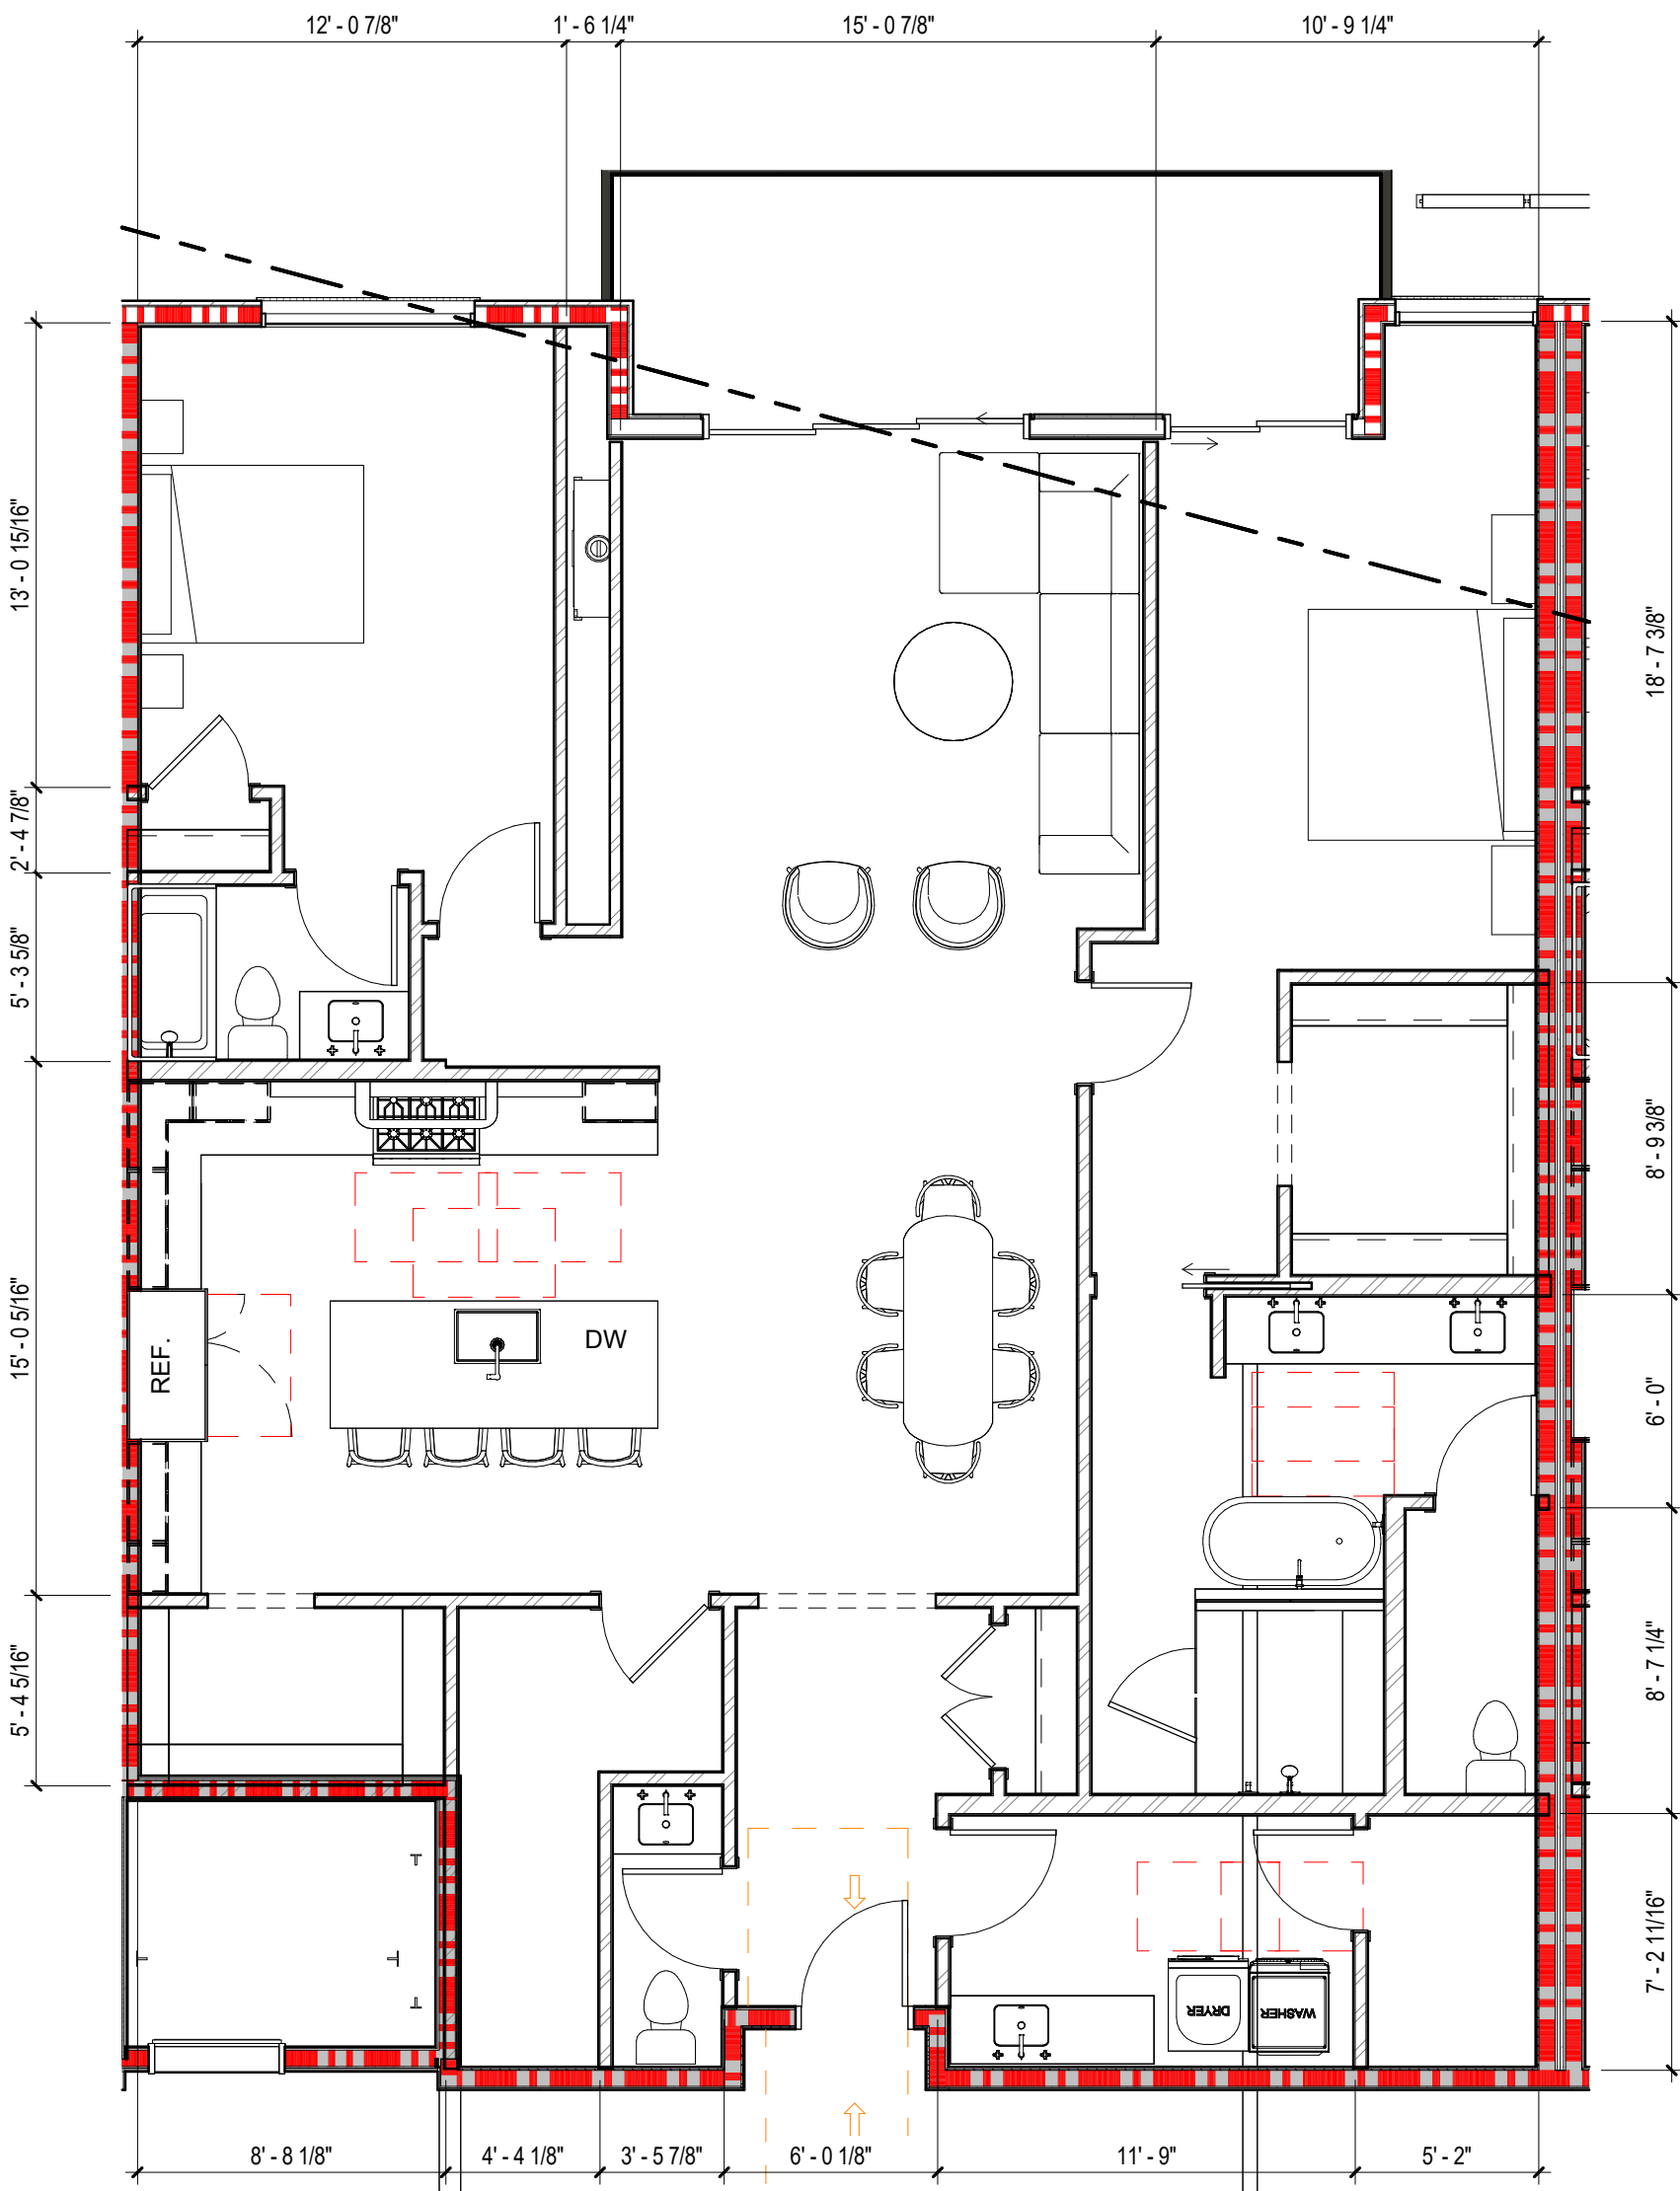

KEYNOTE LEGEND

MILLCREEK COMMON
3210 SOUTH HIGHLAND DRIVE
MILLCREEK, UTAH 84106

beecherwalker
Architecture/Interiors
3115 EAST LON LANE #200
HOLLADAY, UTAH 84121
P: 801.438.9500
F: 801.438.9501
BEECHERWALKER.COM

PROJECT NUMBER
565.2501
DWN BY
Author
CHKD BY
Checker
SCHEMATIC DESIGN

CONDO C ENLARGED
FLOOR PLAN

DRAWING NUMBER

A412

F

D

C

B

A

C

C
MILLCREEK COMMON
3210 SOUTH HIGHLAND DRIVE
MILLCREEK, UTAH 84106

E



PROJECT NUMBER



DWN BY	CHKD
--------	------

SCHEMATIC DESIGN

CONDO D ENLARG
FLOOR PLAN

DRAWING NUMBER

A413

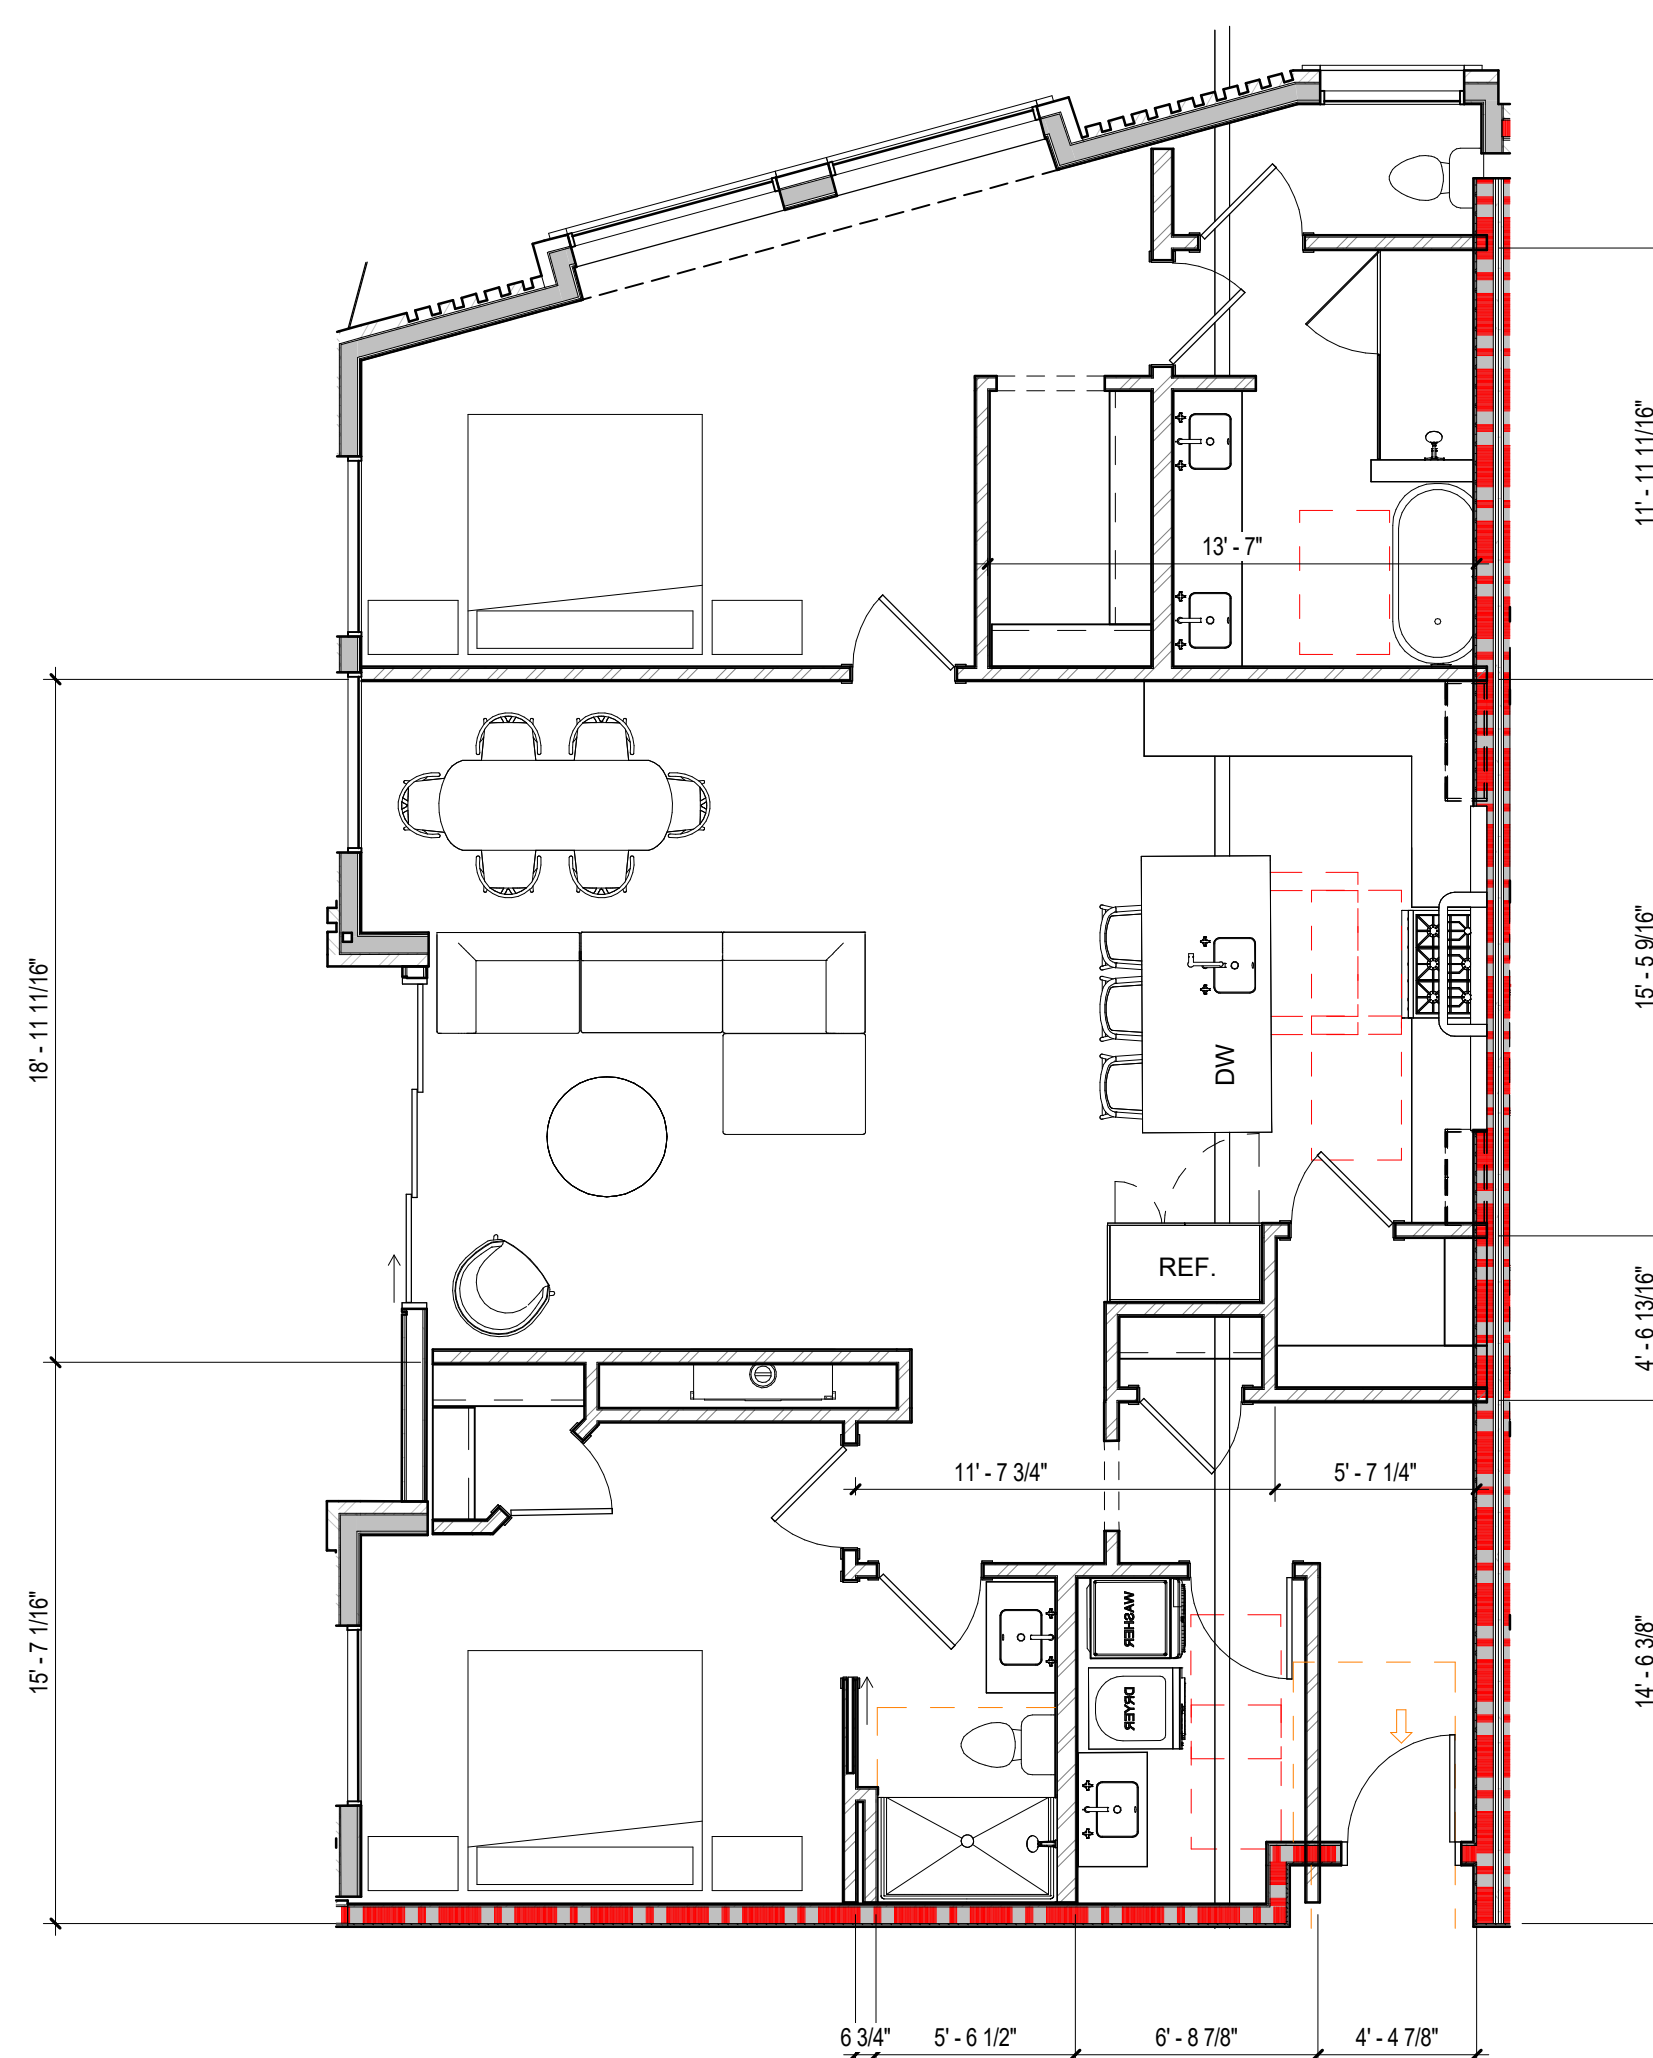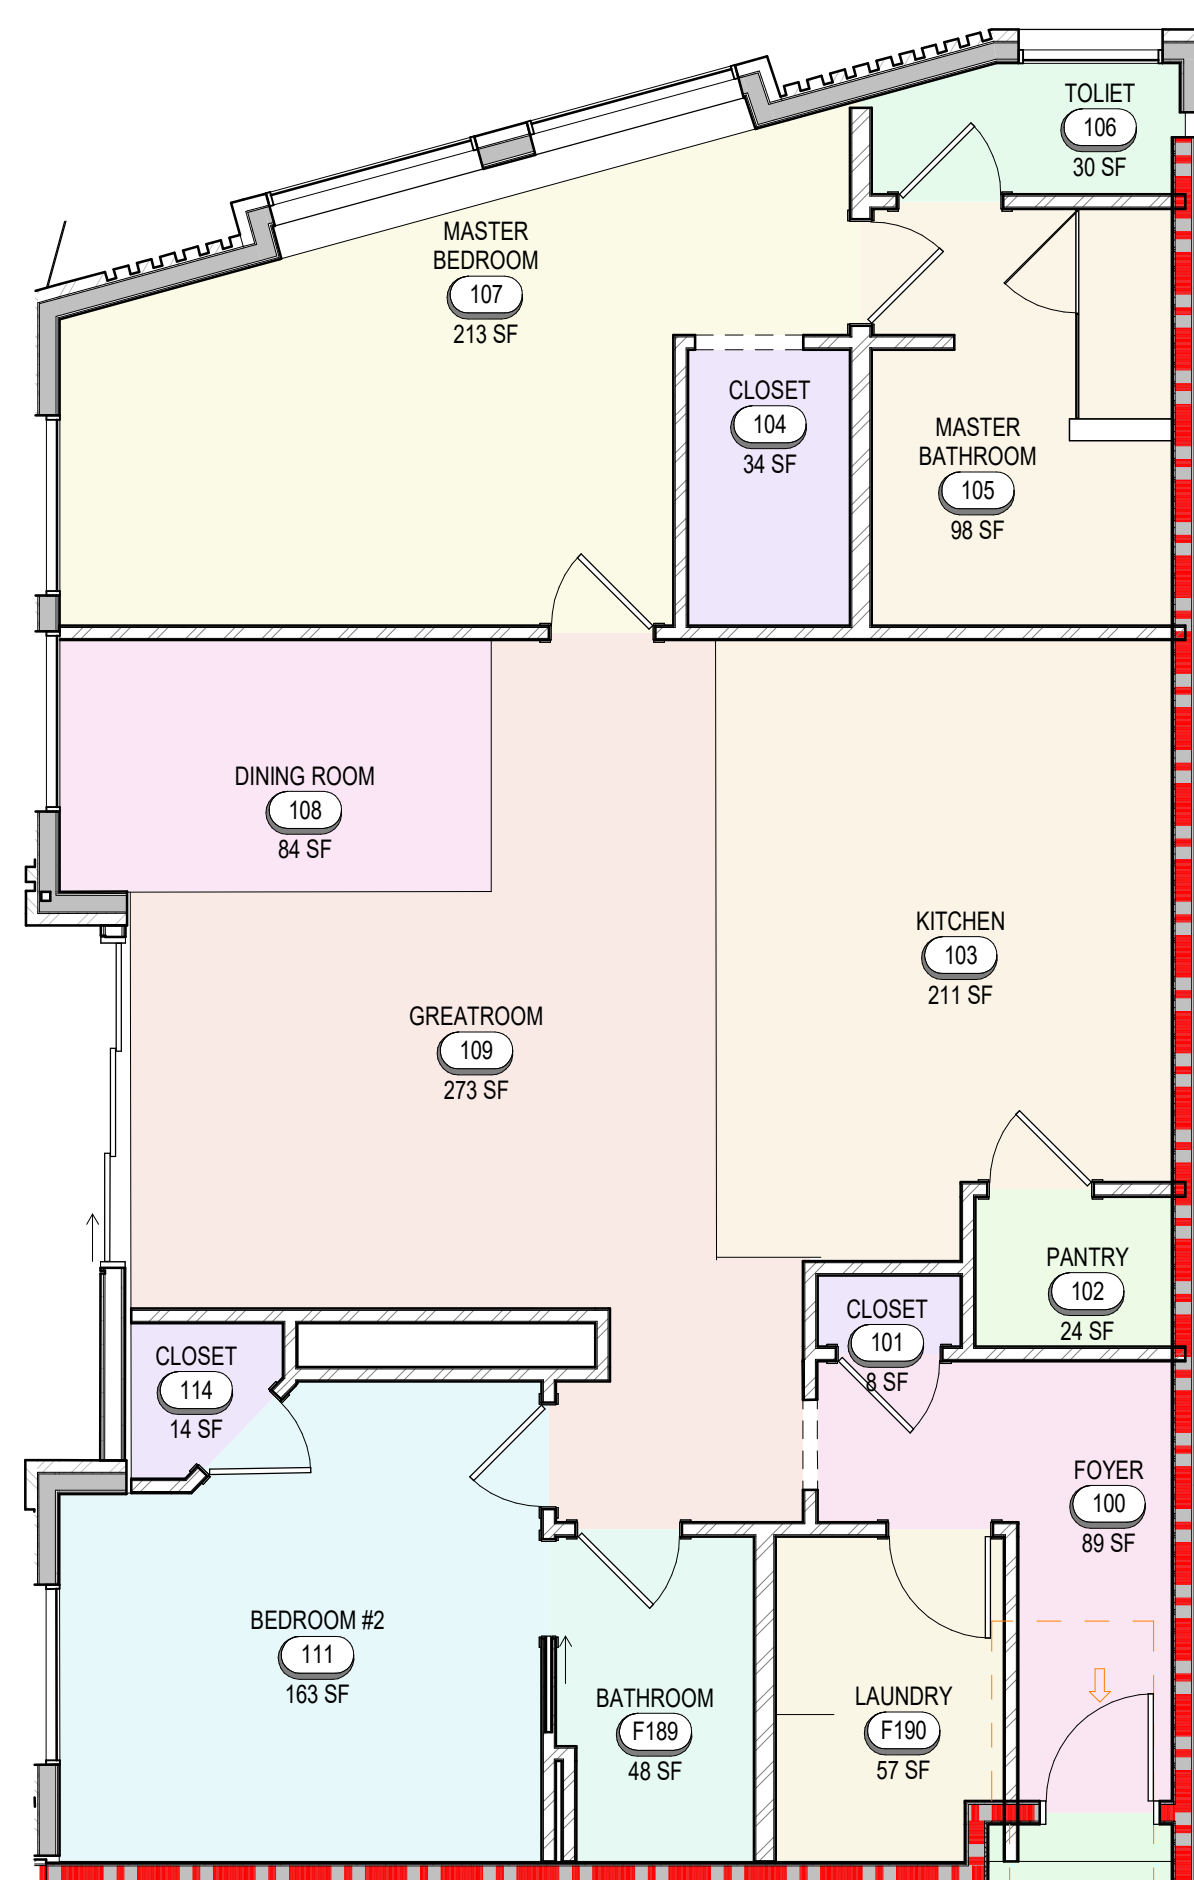

A1 CONDO D ENLARGED FLOOR PLAN
A413 3/16" = 1'-0"

A3 CONDO D ENLARGED FINISH FLOOR PLAN
A413 3/16" = 1'-0"

1
2
3
4
5
6
7
D
C
B
A
PRINTED AT 12/23/2025 12:19:58 PM Autodesk Docs: \\millcreek-common\\MILLCREEK COMMON V26.rvt



MARK	ISSUE DESCRIPTION	ISS. DATE	#	REV. DESCRIPTION	REV. DATE
F					
D					
C					
B					
A					

MILLCREEK COMMON
3210 SOUTH HIGHLAND DRIVE
MILLCREEK, UTAH 84106

beecherwalker
Architecture/Interiors
3115 EAST LON LANE #200 HOLLADAY, UTAH 84121
P. 801.438.9500 F. 801.438.9501 BEECHERWALKER.COM

PROJECT NUMBER
565.2501

DWN BY Author	CHKD BY Checker
------------------	--------------------

SCHEMATIC DESIGN

CONCEPT RENDERING

DRAWING NUMBER
A902

[illegible]

C
MILLCREEK COMMON
3210 SOUTH HIGHLAND DRIVE
MILLCREEK, UTAH 84106

B

beecherwalker
Architecture/Interiors

o. 801.438.9500
f. 801.438.9501

3115 EAST LION LANE, #200
HOLLADAY, UTAH 84121

BEECHERWALKER.COM

PROJECT NUMBER
565.2501

DWN BY Author	CHKD BY Checker
------------------	--------------------

SCHEMATIC DESIGN

CONCEPT RENDERING

DRAWING NUMBER

A903



E
C
E
A

E

1

C

E

A

3
MILLCREEK COMMON
33210 SOUTH HIGHLAND DRIVE
MILLCREEK, UTAH 84106



PROJECT NUMBER	
565.2501	
DWN BY	CHKD
Author	Check

A

SCHEMATIC DESIGN

CONCEPT RENDERING

DRAWING NUMBER

A904

[illegible]

C
MILLCREEK COMMON
3210 SOUTH HIGHLAND DRIVE
MILLCREEK, UTAH 84106

B

beecherwalker
Architecture/Interiors

o. 801.438.9500
f. 801.438.9501

3115 EAST LION LANE, #200
HOLLADAY, UTAH 84121

BEECHERWALKER.COM

PROJECT NUMBER
565.2501

DWN BY Author	CHKD BY Checker
------------------	--------------------

SCHEMATIC DESIGN

CONCEPT RENDERING

DRAWING NUMBER

A905

12/23/2025 12:15:55 PM
Autodesk Docs: Millcreek Commons
MILLCREEK COMMON V26.rvt



ISS. DATE		REV. DATE	
ISS. DATE		REV. DATE	
MILLCREEK COMMON
3210 SOUTH HIGHLAND DRIVE
MILLCREEK, UTAH 84106

beeherwalker
Architecture/Interiors
3115 EAST LON LANE #200
HOLLADAY, UTAH 84121
P: 801.438.9500
F: 801.438.9501
BEECHERWALKER.COM

PROJECT NUMBER
565.2501
DWN BY
Author
CHKD BY
Checker
SCHEMATIC DESIGN
CONCEPT RENDERING
DRAWING NUMBER
A906

The drawing is an architectural representation of a proposed project. It is not intended to be used for construction or as a basis for any other project. It is the property of Beecher Walker & Associates, LLC. and shall not be used, in whole or in part, for any other project without the written permission of Beecher Walker & Associates, LLC. All rights reserved. No part of this drawing may be reproduced or transmitted in any form or by any means electronic or mechanical, including photocopying, recording, or by any information storage and retrieval system, without the prior written permission of Beecher Walker & Associates, LLC.

D

C

B

A

Autodesk Docs: \\Millcreek Common\\MILLCREEK COMMON V26.rvt

PRINTED AT: 12/23/2025 12:20:05 PM



#	REV. DESCRIPTION	REV. DATE

#	ISS. DATE

MARK	ISSUE DESCRIPTION

D

C

B

A

MILLCREEK COMMON
3210 SOUTH HIGHLAND DRIVE
MILLCREEK, UTAH 84106


beecherwalker
Architecture/Interiors
3115 EAST LON LANE #200
HOLLADAY, UTAH 84121
P: 801.438.9500 F: 801.438.9501
BEECHERWALKER.COM

PROJECT NUMBER	565.2501
DWY BY	CHKD BY
Author	Checker

SCHEMATIC DESIGN

CONCEPT RENDERING

DRAWING NUMBER
A907

The drawing is an architectural rendering and is not to be used for construction purposes. It is intended for informational purposes only. For any other project, please contact the architect for a separate drawing.

D

C

B

A



Autodesk Docs: /Millcreek Common/MILLCREEK COMMON V26.rvt
PRINTED AT: 12/23/2025 12:20:00 PM

#	REV. DESCRIPTION	REV. DATE

D

MILLCREEK COMMON
3210 SOUTH HIGHLAND DRIVE
MILLCREEK, UTAH 84106

beecherwalker
Architecture/Interiors
3115 EAST LION LANE #200
HOLLADAY, UTAH 84121
P: 801.438.9500 F: 801.438.9501
BEECHERWALKER.COM

PROJECT NUMBER
565.2501
DWN BY
Author
CHKD BY
Checker
SCHEMATIC DESIGN

CONCEPT RENDERING

DRAWING NUMBER
A908

[illegible]

3
MILLCREEK COMMON
33210 SOUTH HIGHLAND DRIVE
MILLCREEK, UTAH 84106

B

beecherwalker
Architecture/Interiors

3115 EAST LONLANE #200
SLOAN, UTAH 84302

907.438.8500
907.438.8500

BEECHERWALKER.COM

PROJECT NUMBER	
565.2501	
DWN BY	CHKD
Author	Check

A

SCHEMATIC DESIGN

CONCEPT RENDERING

DRAWING NUMBER

A909

[illegible]

C
MILLCREEK COMMON
33210 SOUTH HIGHLAND DRIVE
MILLCREEK, UTAH 84106

B

 **beecherwalker**
Architecture/Interiors

o. 801.438.9500
f. 801.438.9501

3115 EAST LION LANE #200
HOLLADAY, UTAH 84121

BEECHERWALKER.COM

PROJECT NUMBER	
585.2501	
DWN BY Author	CHKD BY Checker

A SCHEMATIC DESIGN

CONCEPT RENDERING

DRAWING NUMBER

A910