


# ROADWAY EXPANSION CENTER STREET AND 300 WEST

CLARKSTON, UTAH  
SEPTEMBER 2022

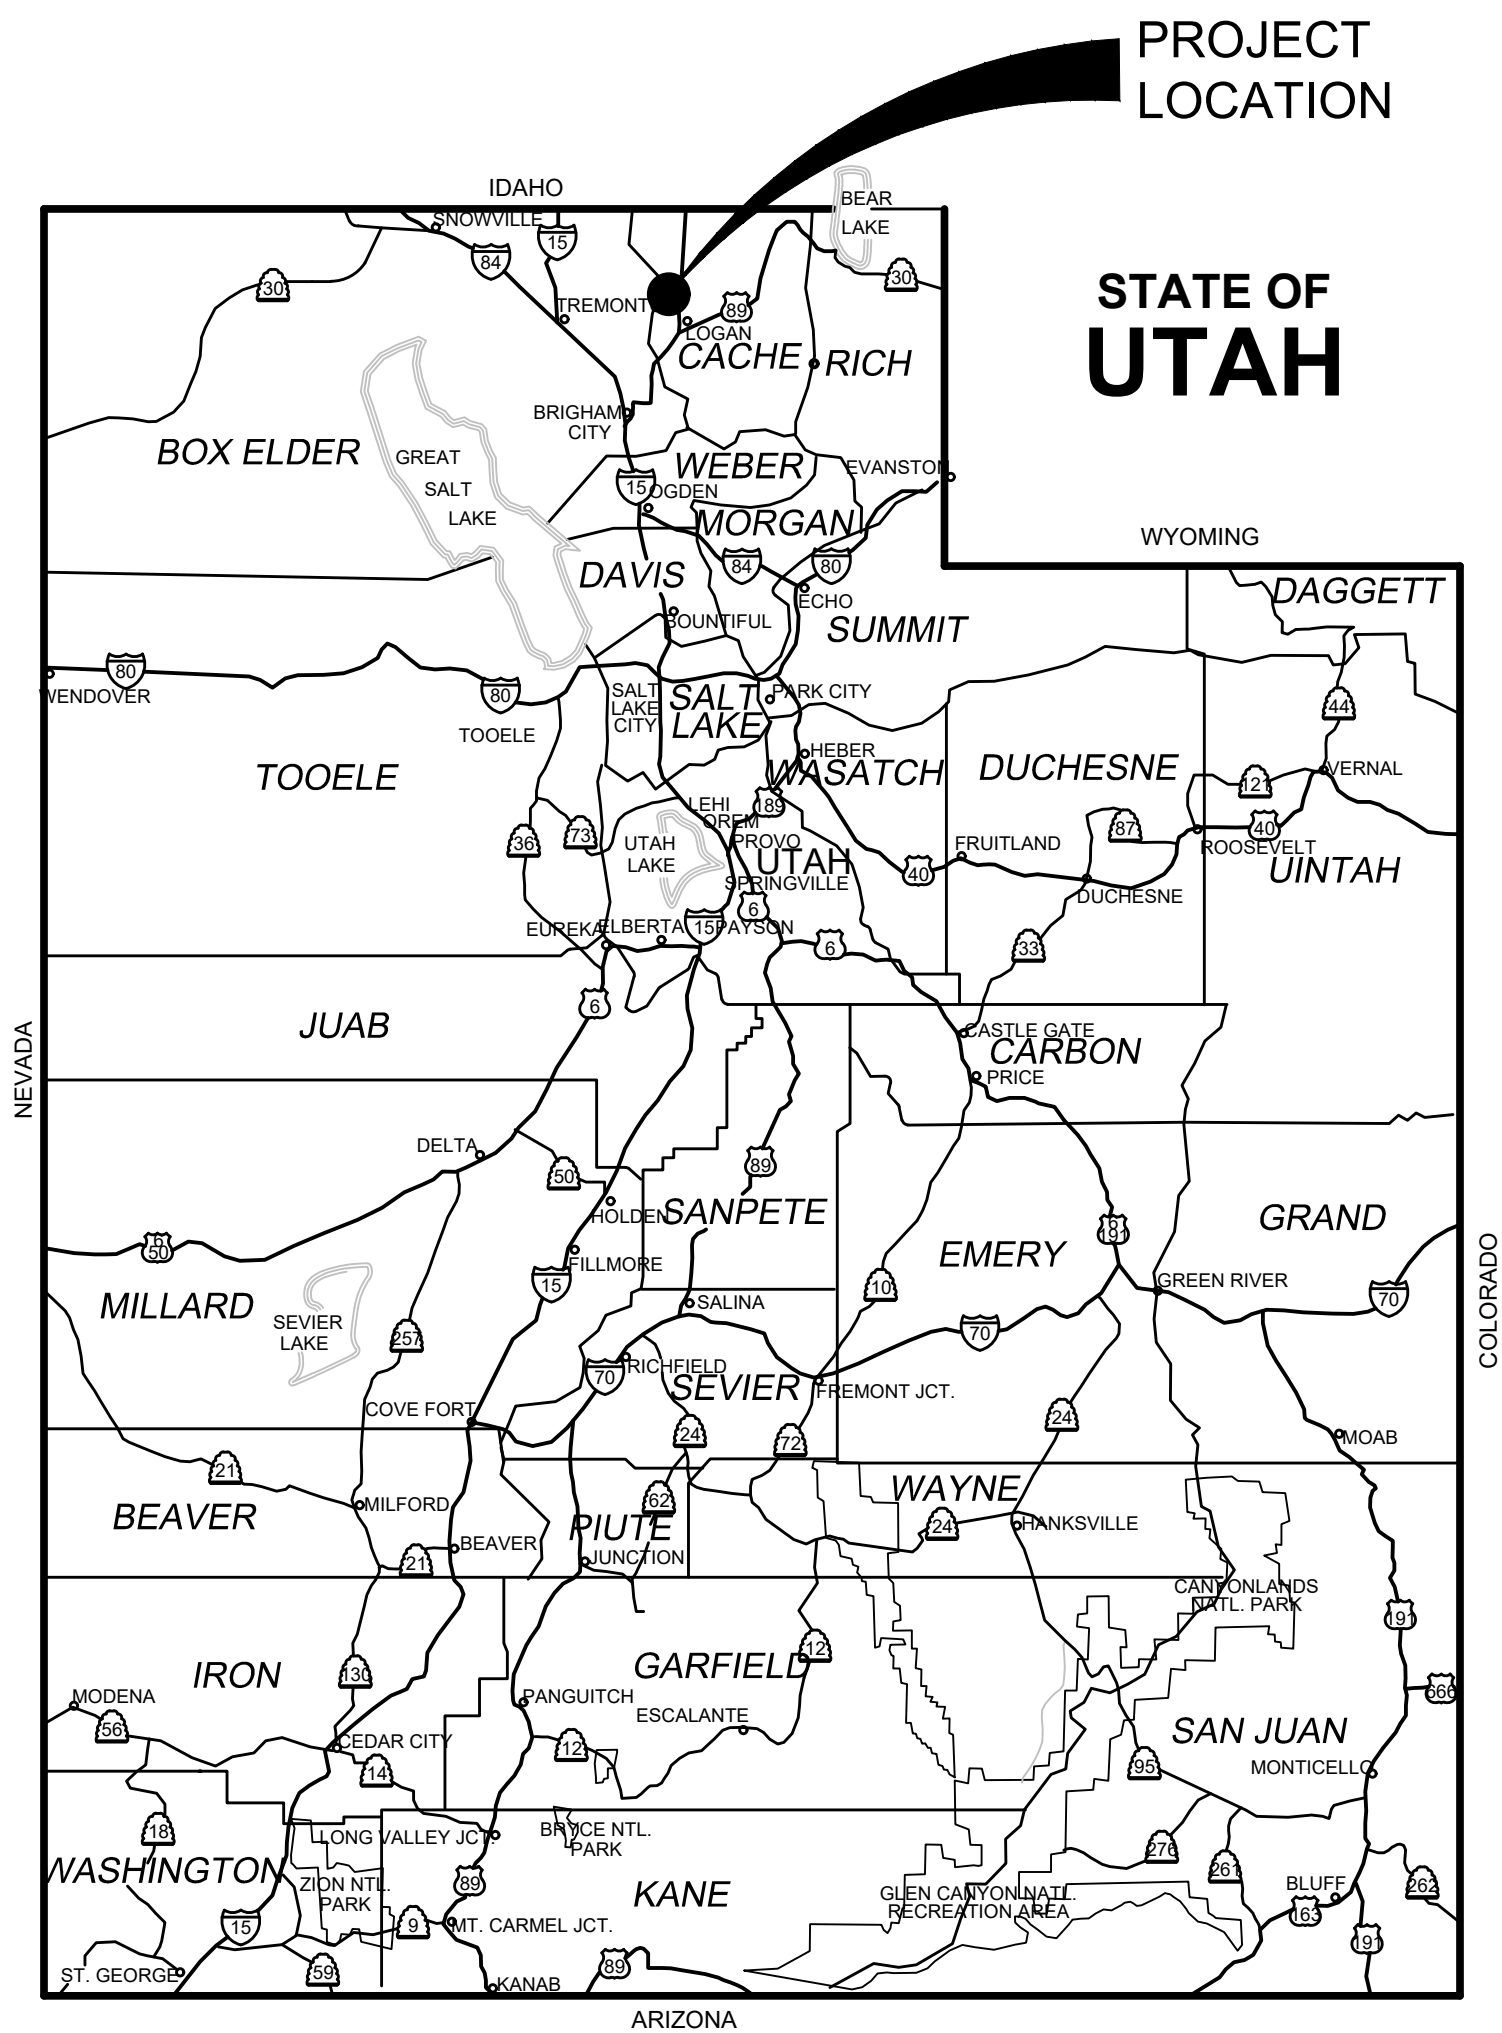

PROJECT LOCATION MAP  
N.T.S.

| SHEET INDEX |                                  |
|-------------|----------------------------------|
| NO.         | TITLE                            |
| C-00        | COVER SHEET                      |
| C-01        | GENERAL NOTES                    |
| C-10        | GENERAL SITE PLAN                |
| C-11        | PLAN AND PROFILE - CENTER STREET |
| C-12        | PLAN AND PROFILE - 300 WEST      |



VICINITY MAP  
N.T.S.



**FORSGREN**  
*Associates Inc.*  
95 WEST 100 SOUTH, STE. 115, LOGAN, UT 84321  
PH: 435.227.0333 FAX: 435.227.0334




F:\Logan\OfFiles\Structure\Projects\2214-22-0133 Kenny Hammon Clarkston Rd\CAD\Sheets\Civil\C-10-GSP.dwg - 9/9/2022 1:38 PM




DESIGN NOTES:  
ROAD SLOPES TO NOT EXCEED 10%

ROADWAY SECTION:  
12' DRIVE LANE W/ 2' SHOULDER


PAVEMENT SECTION:  
4" ROAD BASE ON 12" BASE COURSE.

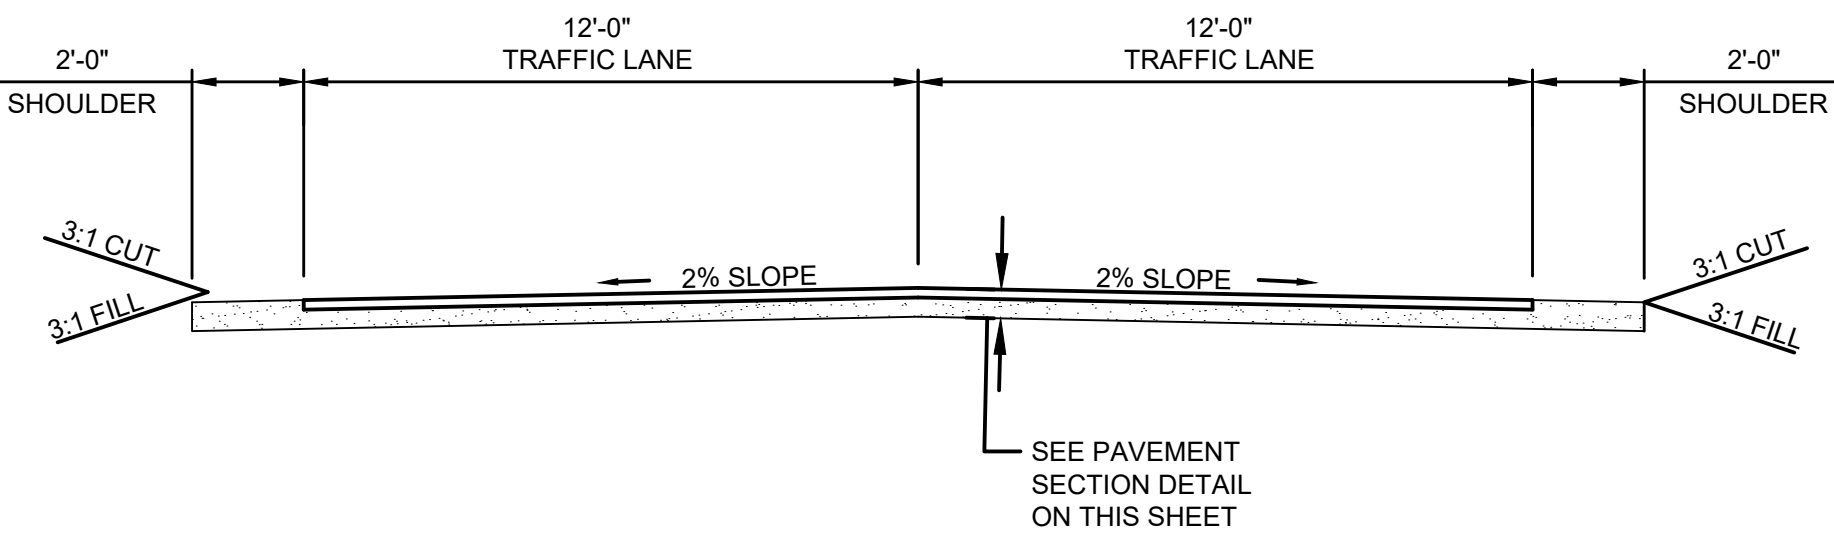

ROAD SECTION 01  
SCALE: N.T.S.

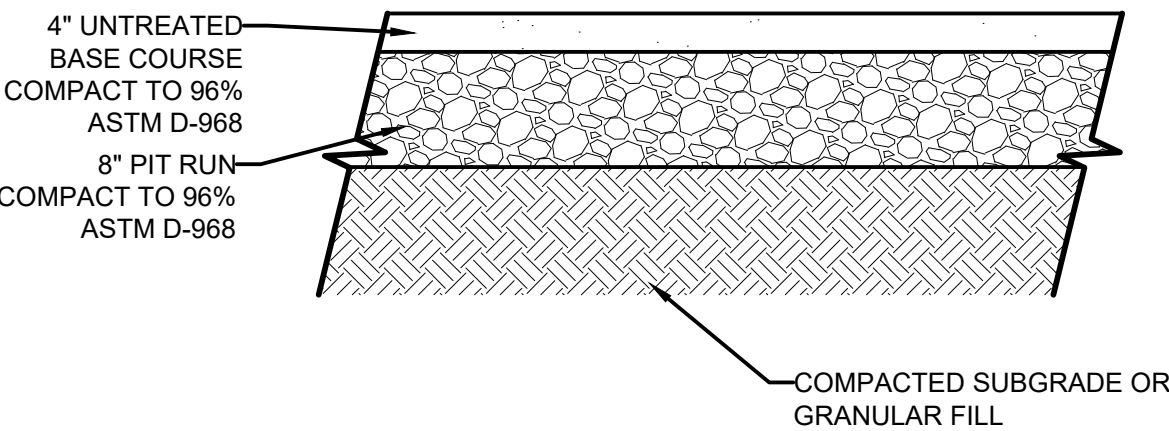


GRAVEL ROAD SECTION 02  
SCALE: N.T.S.

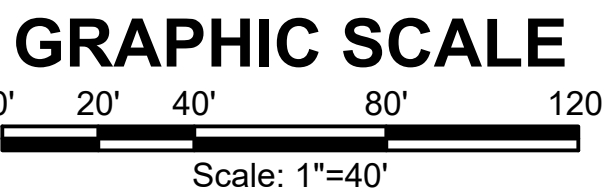

| NO. | REVISIONS | BY | DATE |
|-----|-----------|----|------|
|     |           |    |      |
|     |           |    |      |
|     |           |    |      |

|          |     |
|----------|-----|
| DRAWN    | JSS |
| DESIGNED | JSS |
| APPROVED | CLR |
| QA       | CLR |

ATTENTION  
LINE IS 1 INCH  
AT FULL SIZE  
(IF NOT 1" SCALE ACCORDINGLY)

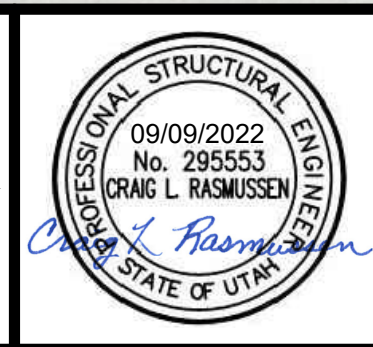




FORESIGHT LAND SURVERYING, INC.  
2005 NORTH 600 WEST  
LOGAN, UTAH 84321

**FORSGREN**  
*Associates Inc.*  
95 WEST 100 SOUTH, STE. 115, LOGAN, UT 84321  
PH: 435.227.0333 FAX: 435.227.0334



CLARKSTON ROADWAY EXPANSION  
GENERAL SITE PLAN

|             |            |
|-------------|------------|
| PROJECT NO: | 14-22-0133 |
| SHEET NO:   | C-10       |
| DATE:       | 09/2022    |
| PAGE NO:    | 2          |

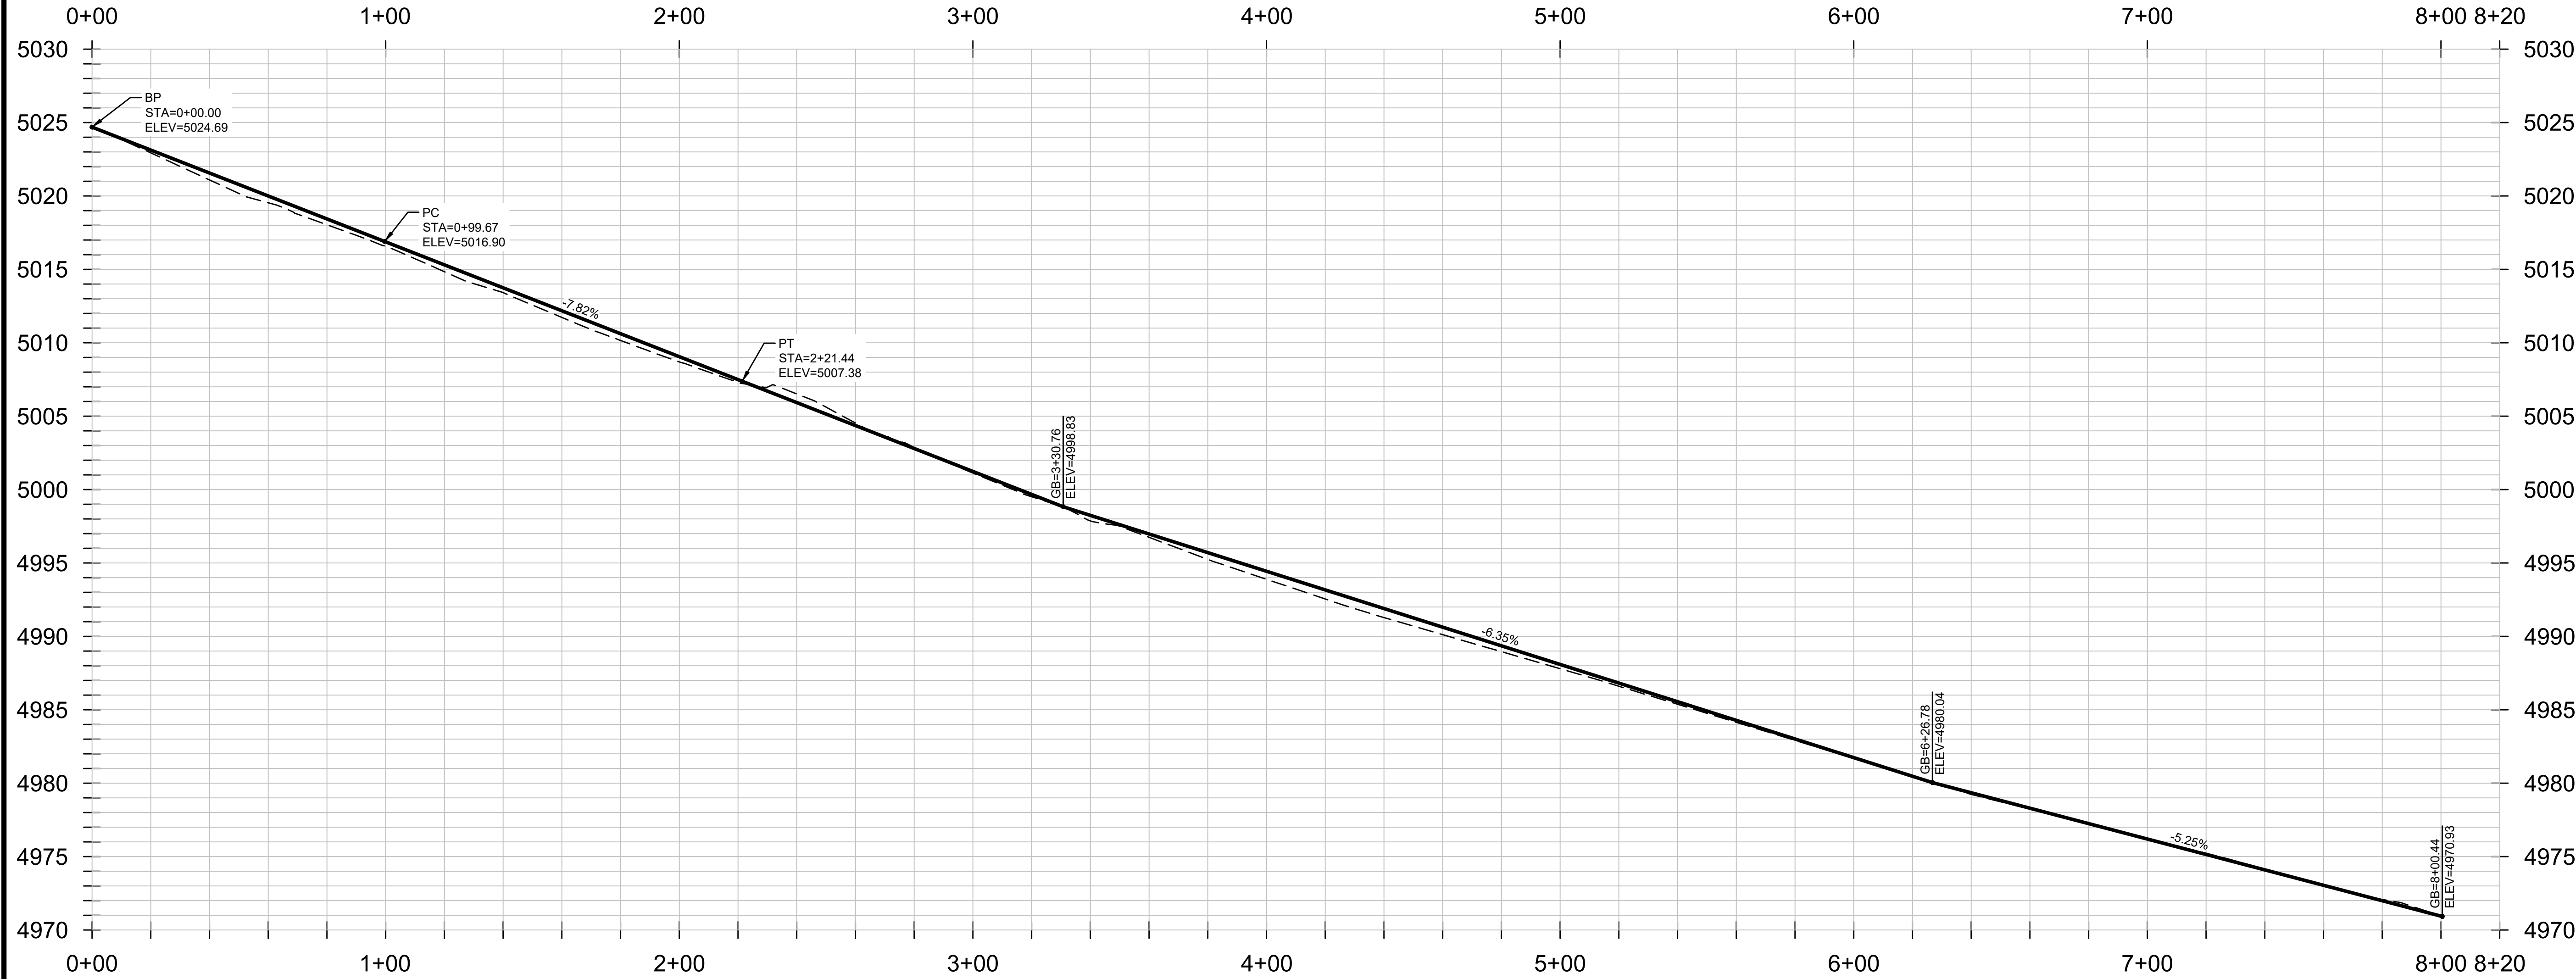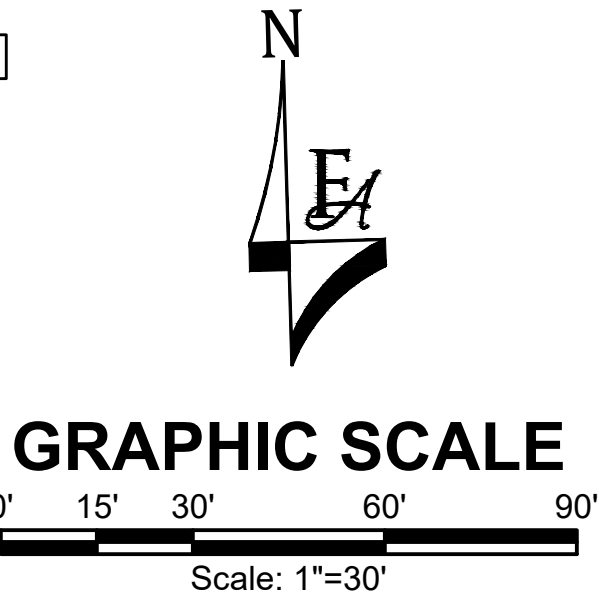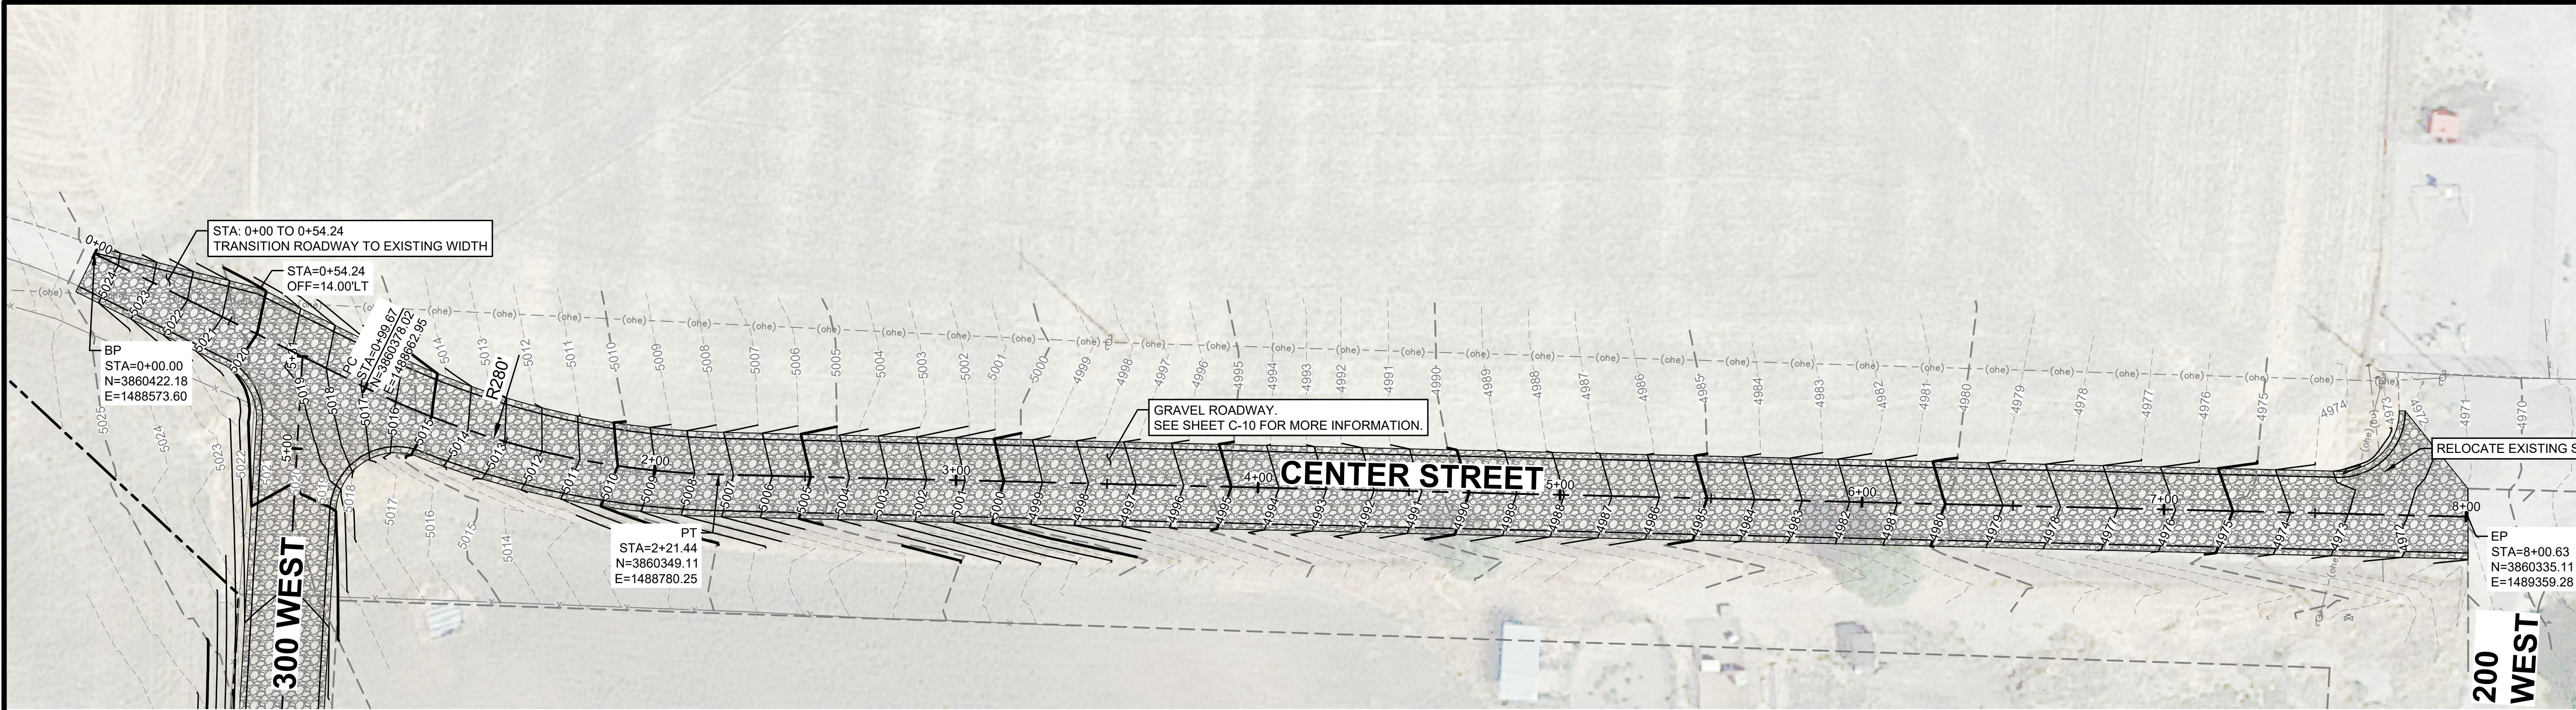

| NO. | REVISIONS | BY | DATE |
|-----|-----------|----|------|
|     |           |    |      |
|     |           |    |      |
|     |           |    |      |

|          |     |
|----------|-----|
| DRAWN    | JSS |
| DESIGNED | JSS |
| APPROVED | CLR |
| QA       | CLR |

**ATTENTION**  
LINE IS 1 INCH  
AT FULL SIZE  
(IF NOT 1" SCALE ACCORDINGLY)





FORESIGHT LAND SURVERYING, INC.  
2005 NORTH 600 WEST  
LOGAN, UTAH 84321

**FORSGREN**  
*Associates Inc.*  
95 WEST 100 SOUTH, STE. 115, LOGAN, UT 84321  
PH: 435.227.0333 FAX: 435.227.0334



|                                                      |               |                                  |
|------------------------------------------------------|---------------|----------------------------------|
| CLARKSTON ROADWAY EXPANSION                          |               | PROJECT NO:<br><b>14-22-0133</b> |
| PLAN AND PROFILE<br>CENTER STREET - STA. 0+00 TO END |               | SHEET NO:<br><b>C-11</b>         |
| DATE:<br>09/2022                                     | PAGE NO:<br>3 |                                  |

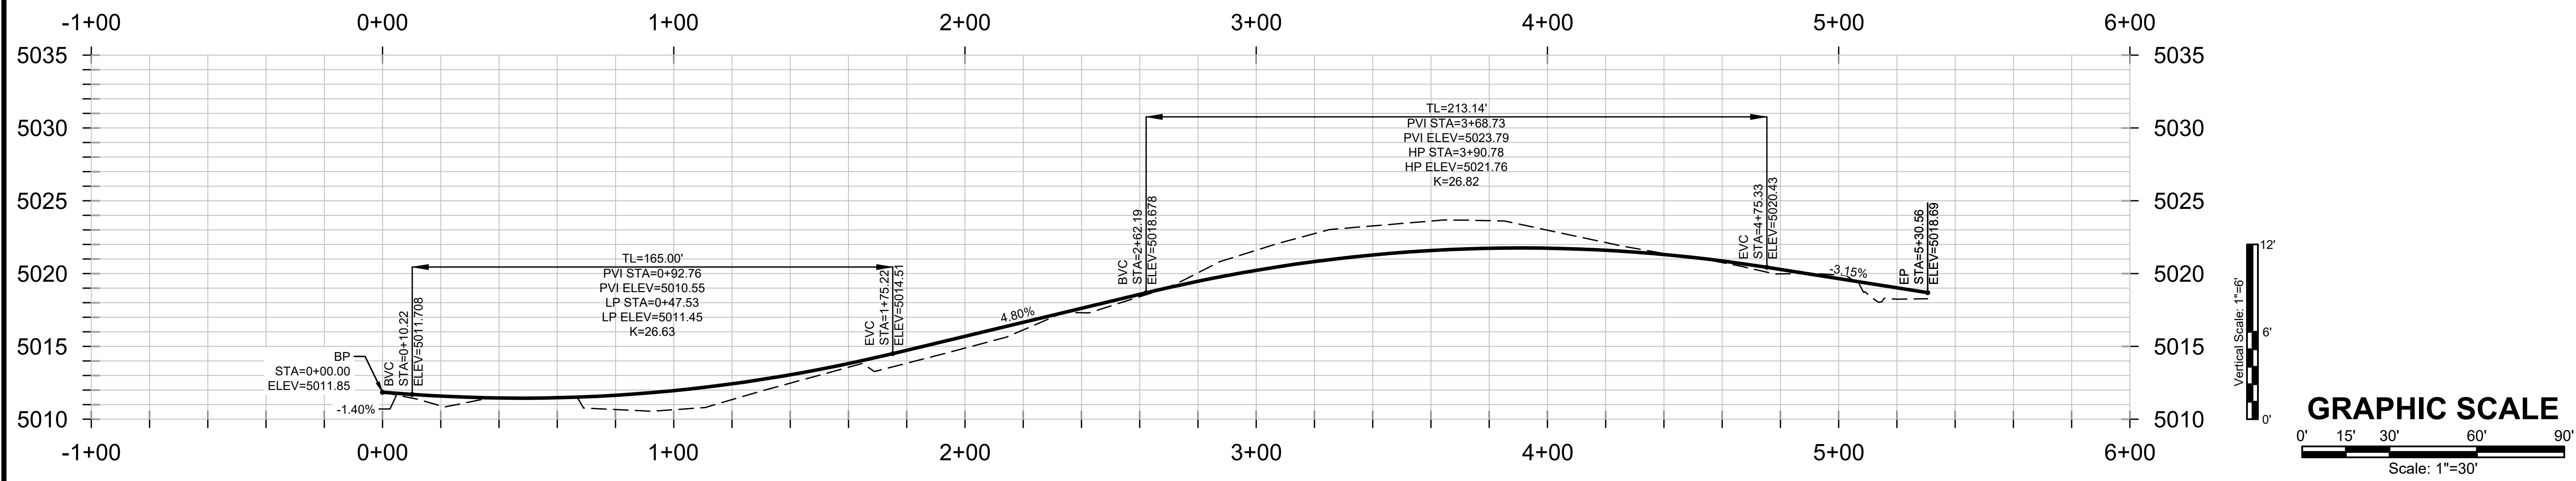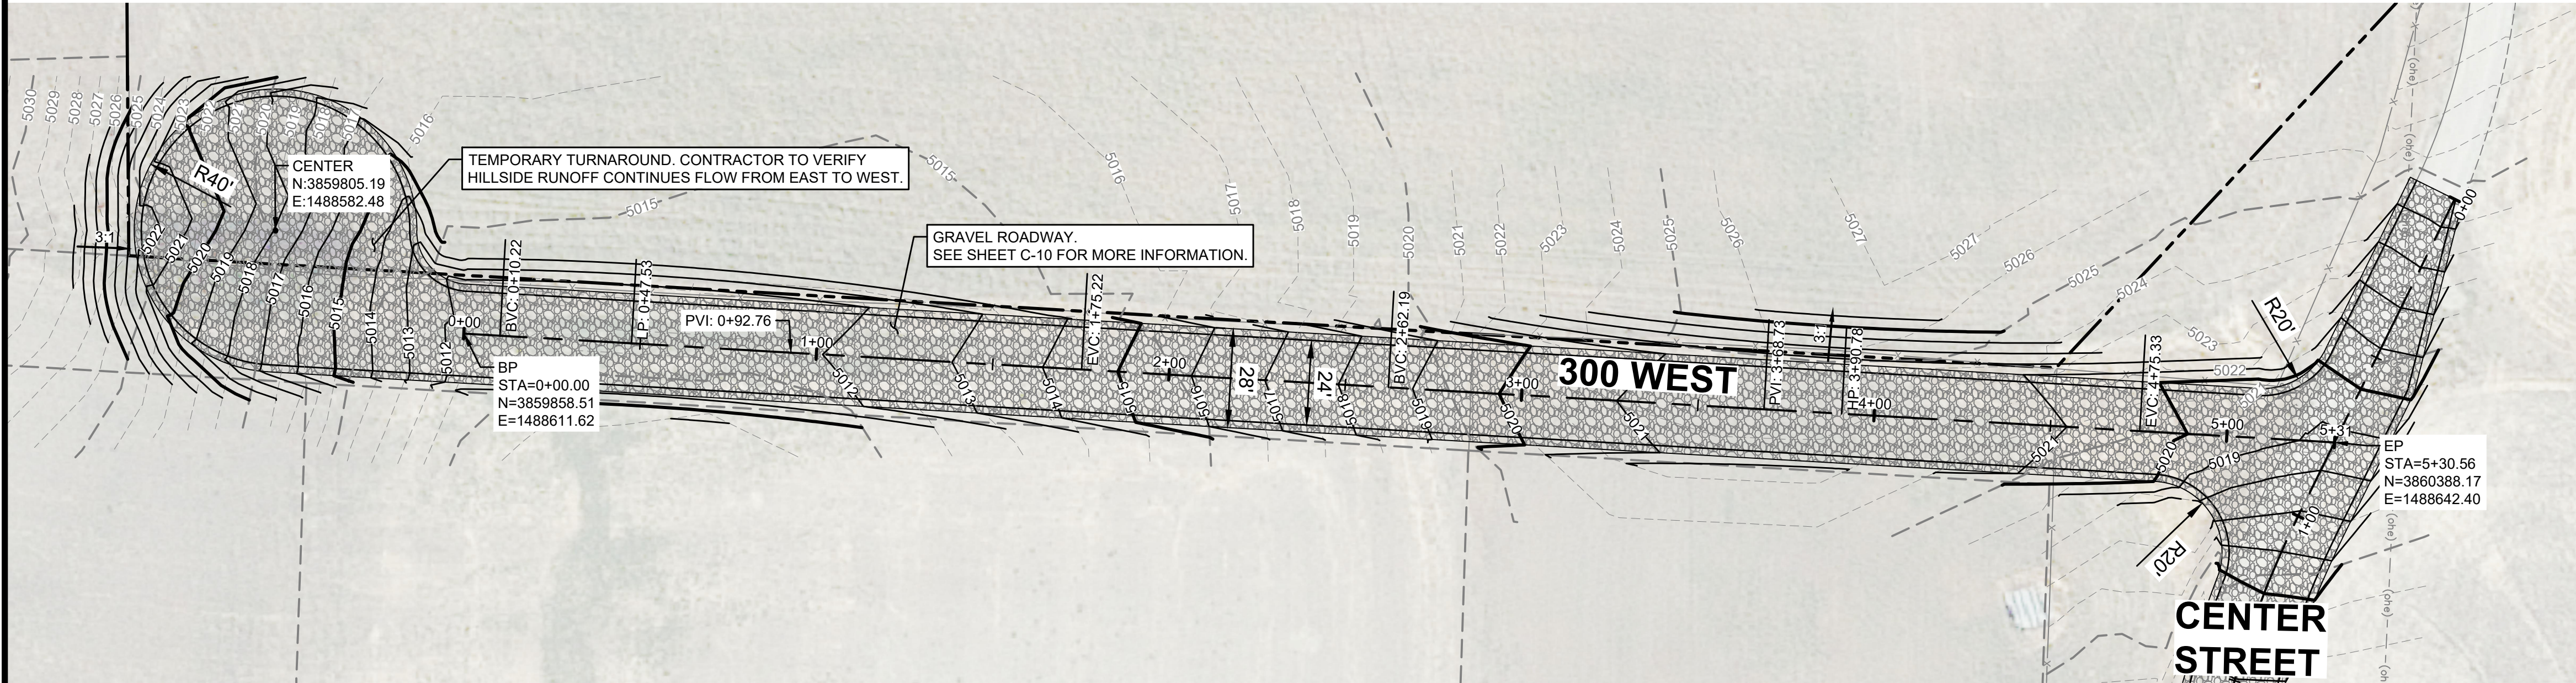

| <div>REVISIONS</div> <table border="1"><thead><tr><th>NO.</th><th>REVISIONS</th><th>BY</th><th>DATE</th></tr></thead><tbody><tr><td> </td><td> </td><td> </td><td> </td></tr><tr><td> </td><td> </td><td> </td><td> </td></tr><tr><td> </td><td> </td><td> </td><td> </td></tr></tbody></table> |           |    |      | NO. | REVISIONS | BY | DATE |  |  |  |  |  |  |  |  |  |  |  |  | <div>DRAWN</div> <div>DESIGNED</div> <div>APPROVED</div> <div>QA</div> <div>JSS</div> <div>JSS</div> <div>CLR</div> <div>CLR</div> |  | <div>ATTENTION</div> <div>LINE IS 1 INCH</div> <div>AT FULL SIZE</div> <div>(IF NOT 1" SCALE ACCORDINGLY)</div> |  | <div>09/09/2022</div> <div>No. 295553</div> <div>CRANG L. RASMUSSEN</div> <div>PROFESSIONAL ENGINEER</div> <div>STATE OF UTAH</div> |  | <div>FORESIGHT LAND SURVERYING, INC.</div> <div>2005 NORTH 600 WEST</div> <div>LOGAN, UTAH 84321</div> |  | <div>FORSGREN</div> <div>Associates Inc.</div> <div>95 WEST 100 SOUTH, STE. 115, LOGAN, UT 84321</div> <div>PH: 435.227.0333 FAX: 435.227.0334</div> |  | <div>811</div> <div>Know what's below.</div> <div>Call before you dig.</div> |  | <div>CLARKSTON ROADWAY EXPANSION</div> <div>PLAN AND PROFILE</div> <div>300 WEST - STA. 0+00 TO END</div> |  | <div>PROJECT NO:</div> <div>14-22-0133</div> <div>SHEET NO:</div> <div>C-12</div> <div>DATE:</div> <div>09/2022</div> <div>PAGE NO:</div> <div>4</div> |  |
|---|-----------|----|------|-----|-----------|----|------|--|--|--|--|--|--|--|--|--|--|--|--|---|--|---|--|---|--|---|--|---|--|------------------------------------------------------------------------------|--|---|--|---|--|
| NO.   | REVISIONS | BY | DATE |     |           
|   |           
F:\Logan\OfFiles\Structure\Projects\22114-22-0133 Kenny Hammon Clarkston Rd\CAD\Sheets\Civil\C-12-PP.dwg - 9/9/2022 1:38 PM