



Last Plotted: 5/13/2019 9:30:29 AM

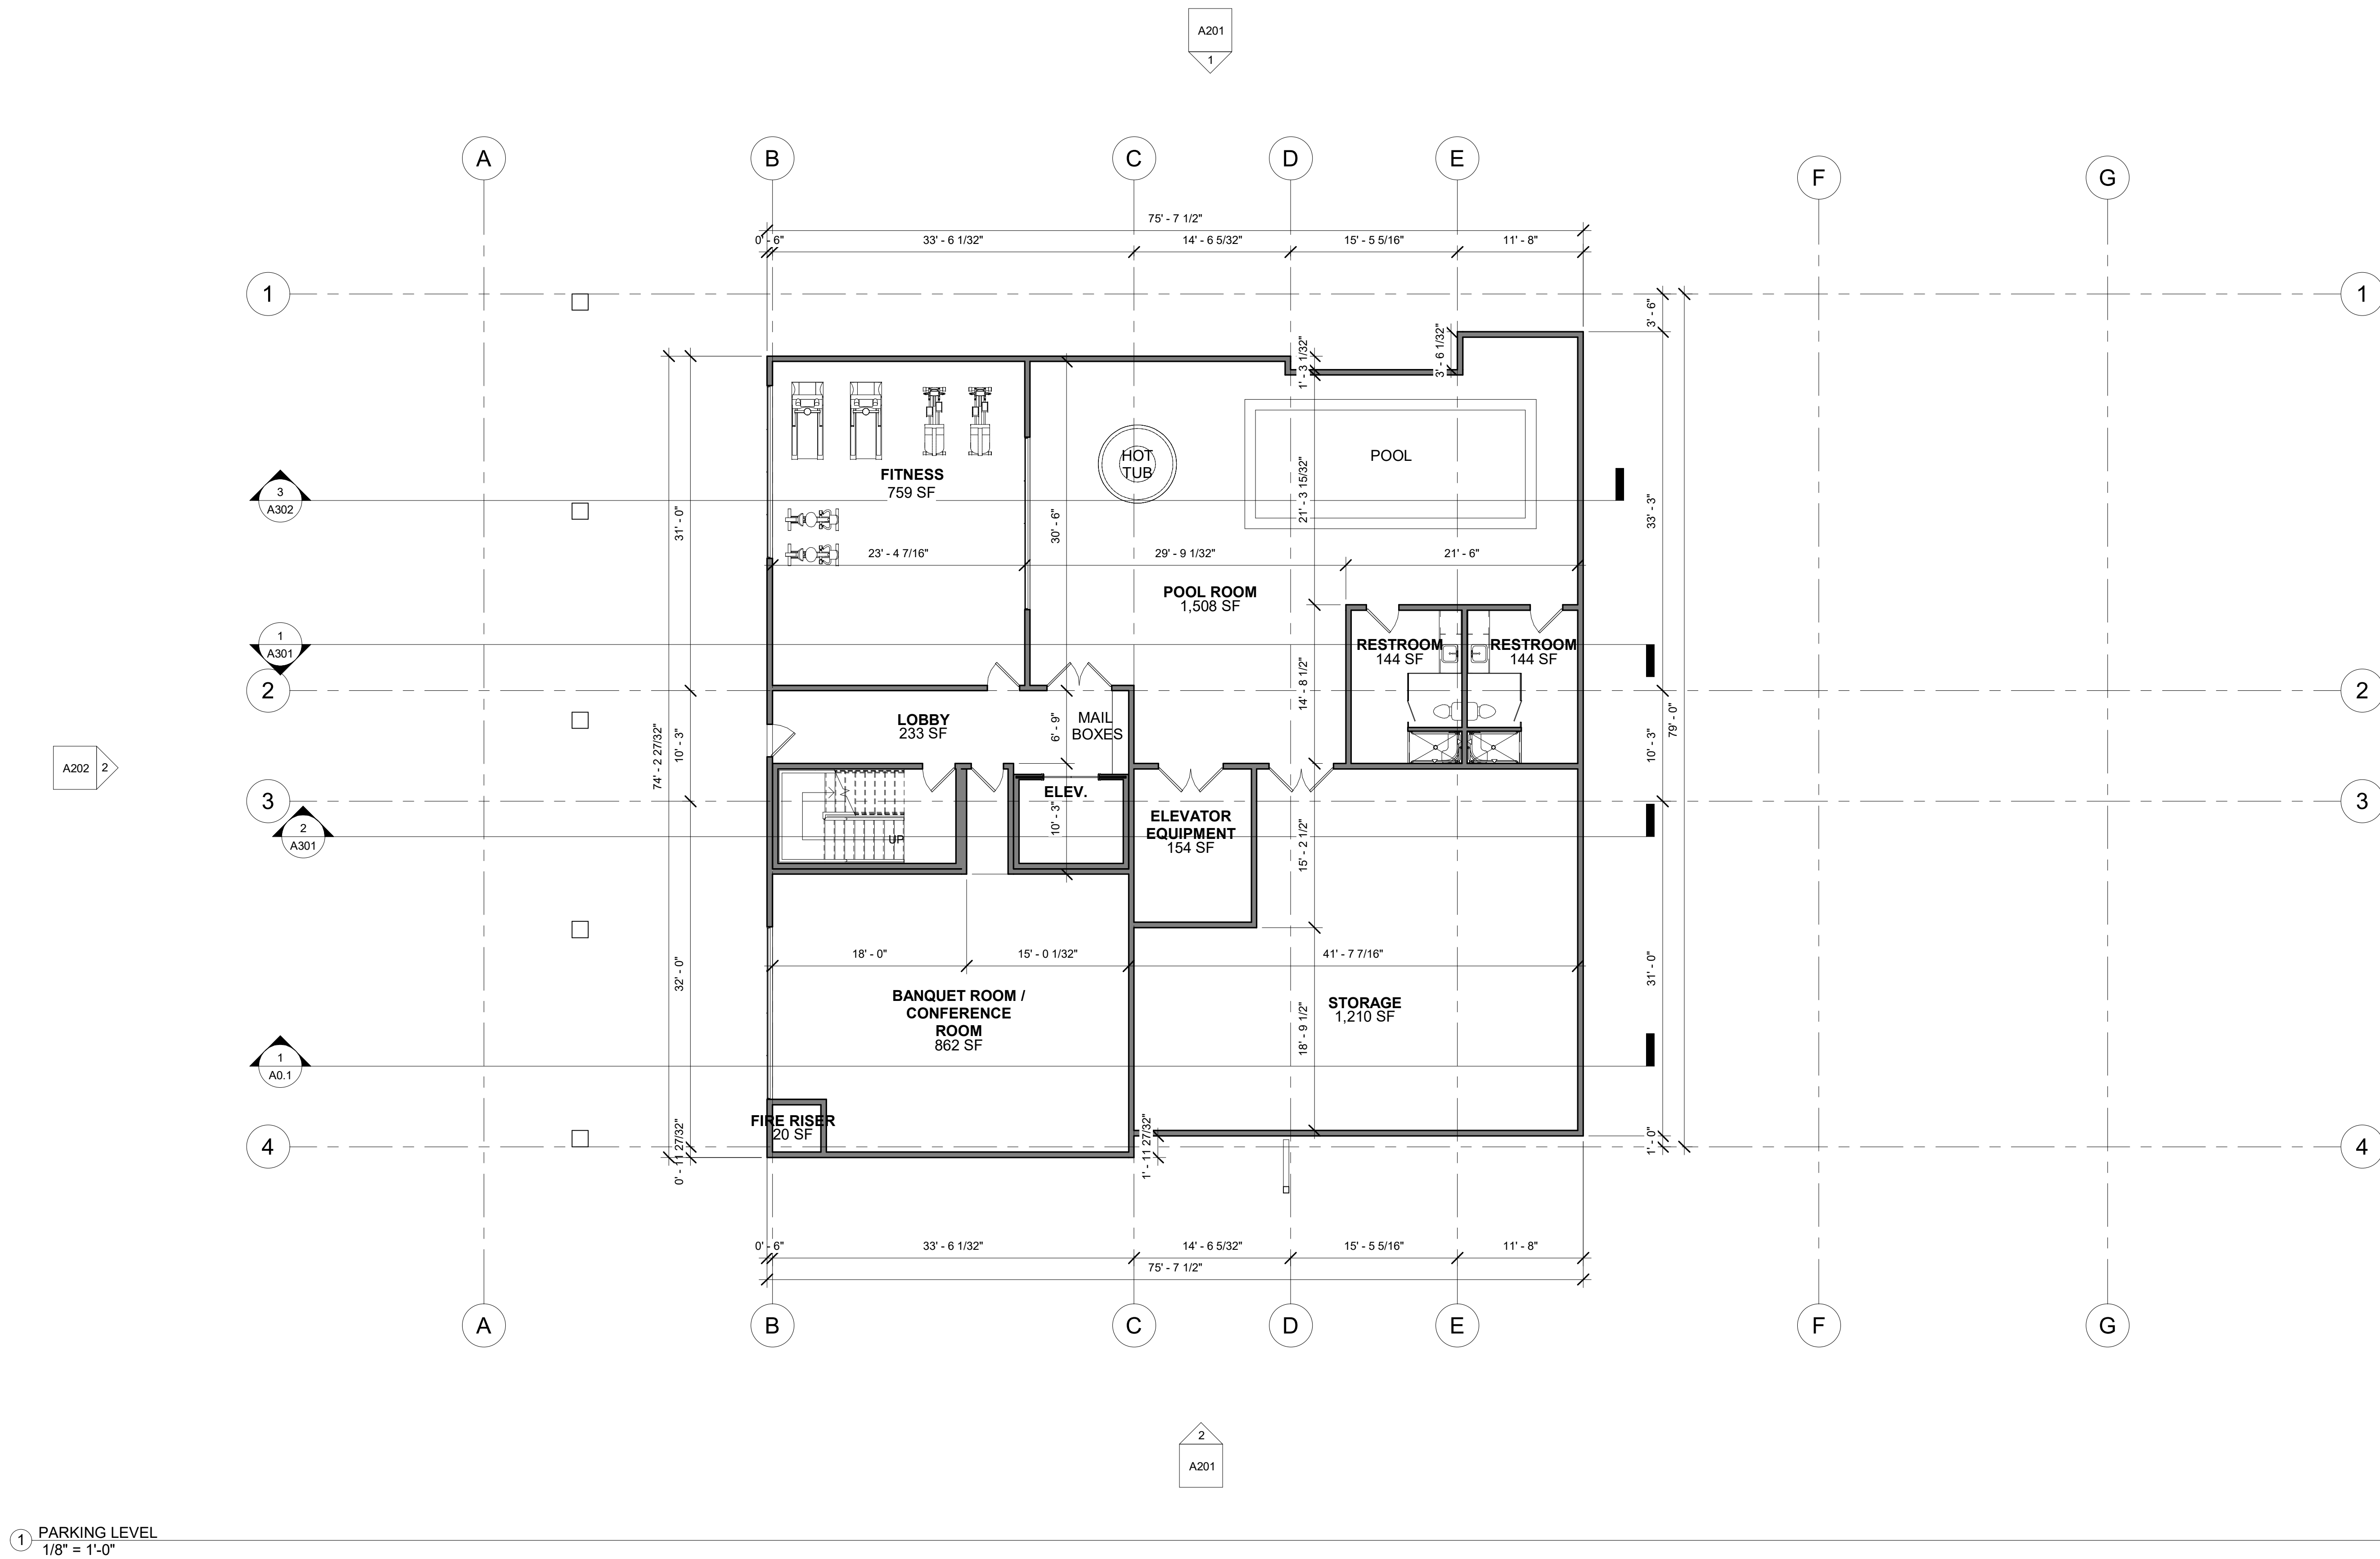


SUNSET

Last Printed: 5/13/2019 9:30:39 AM

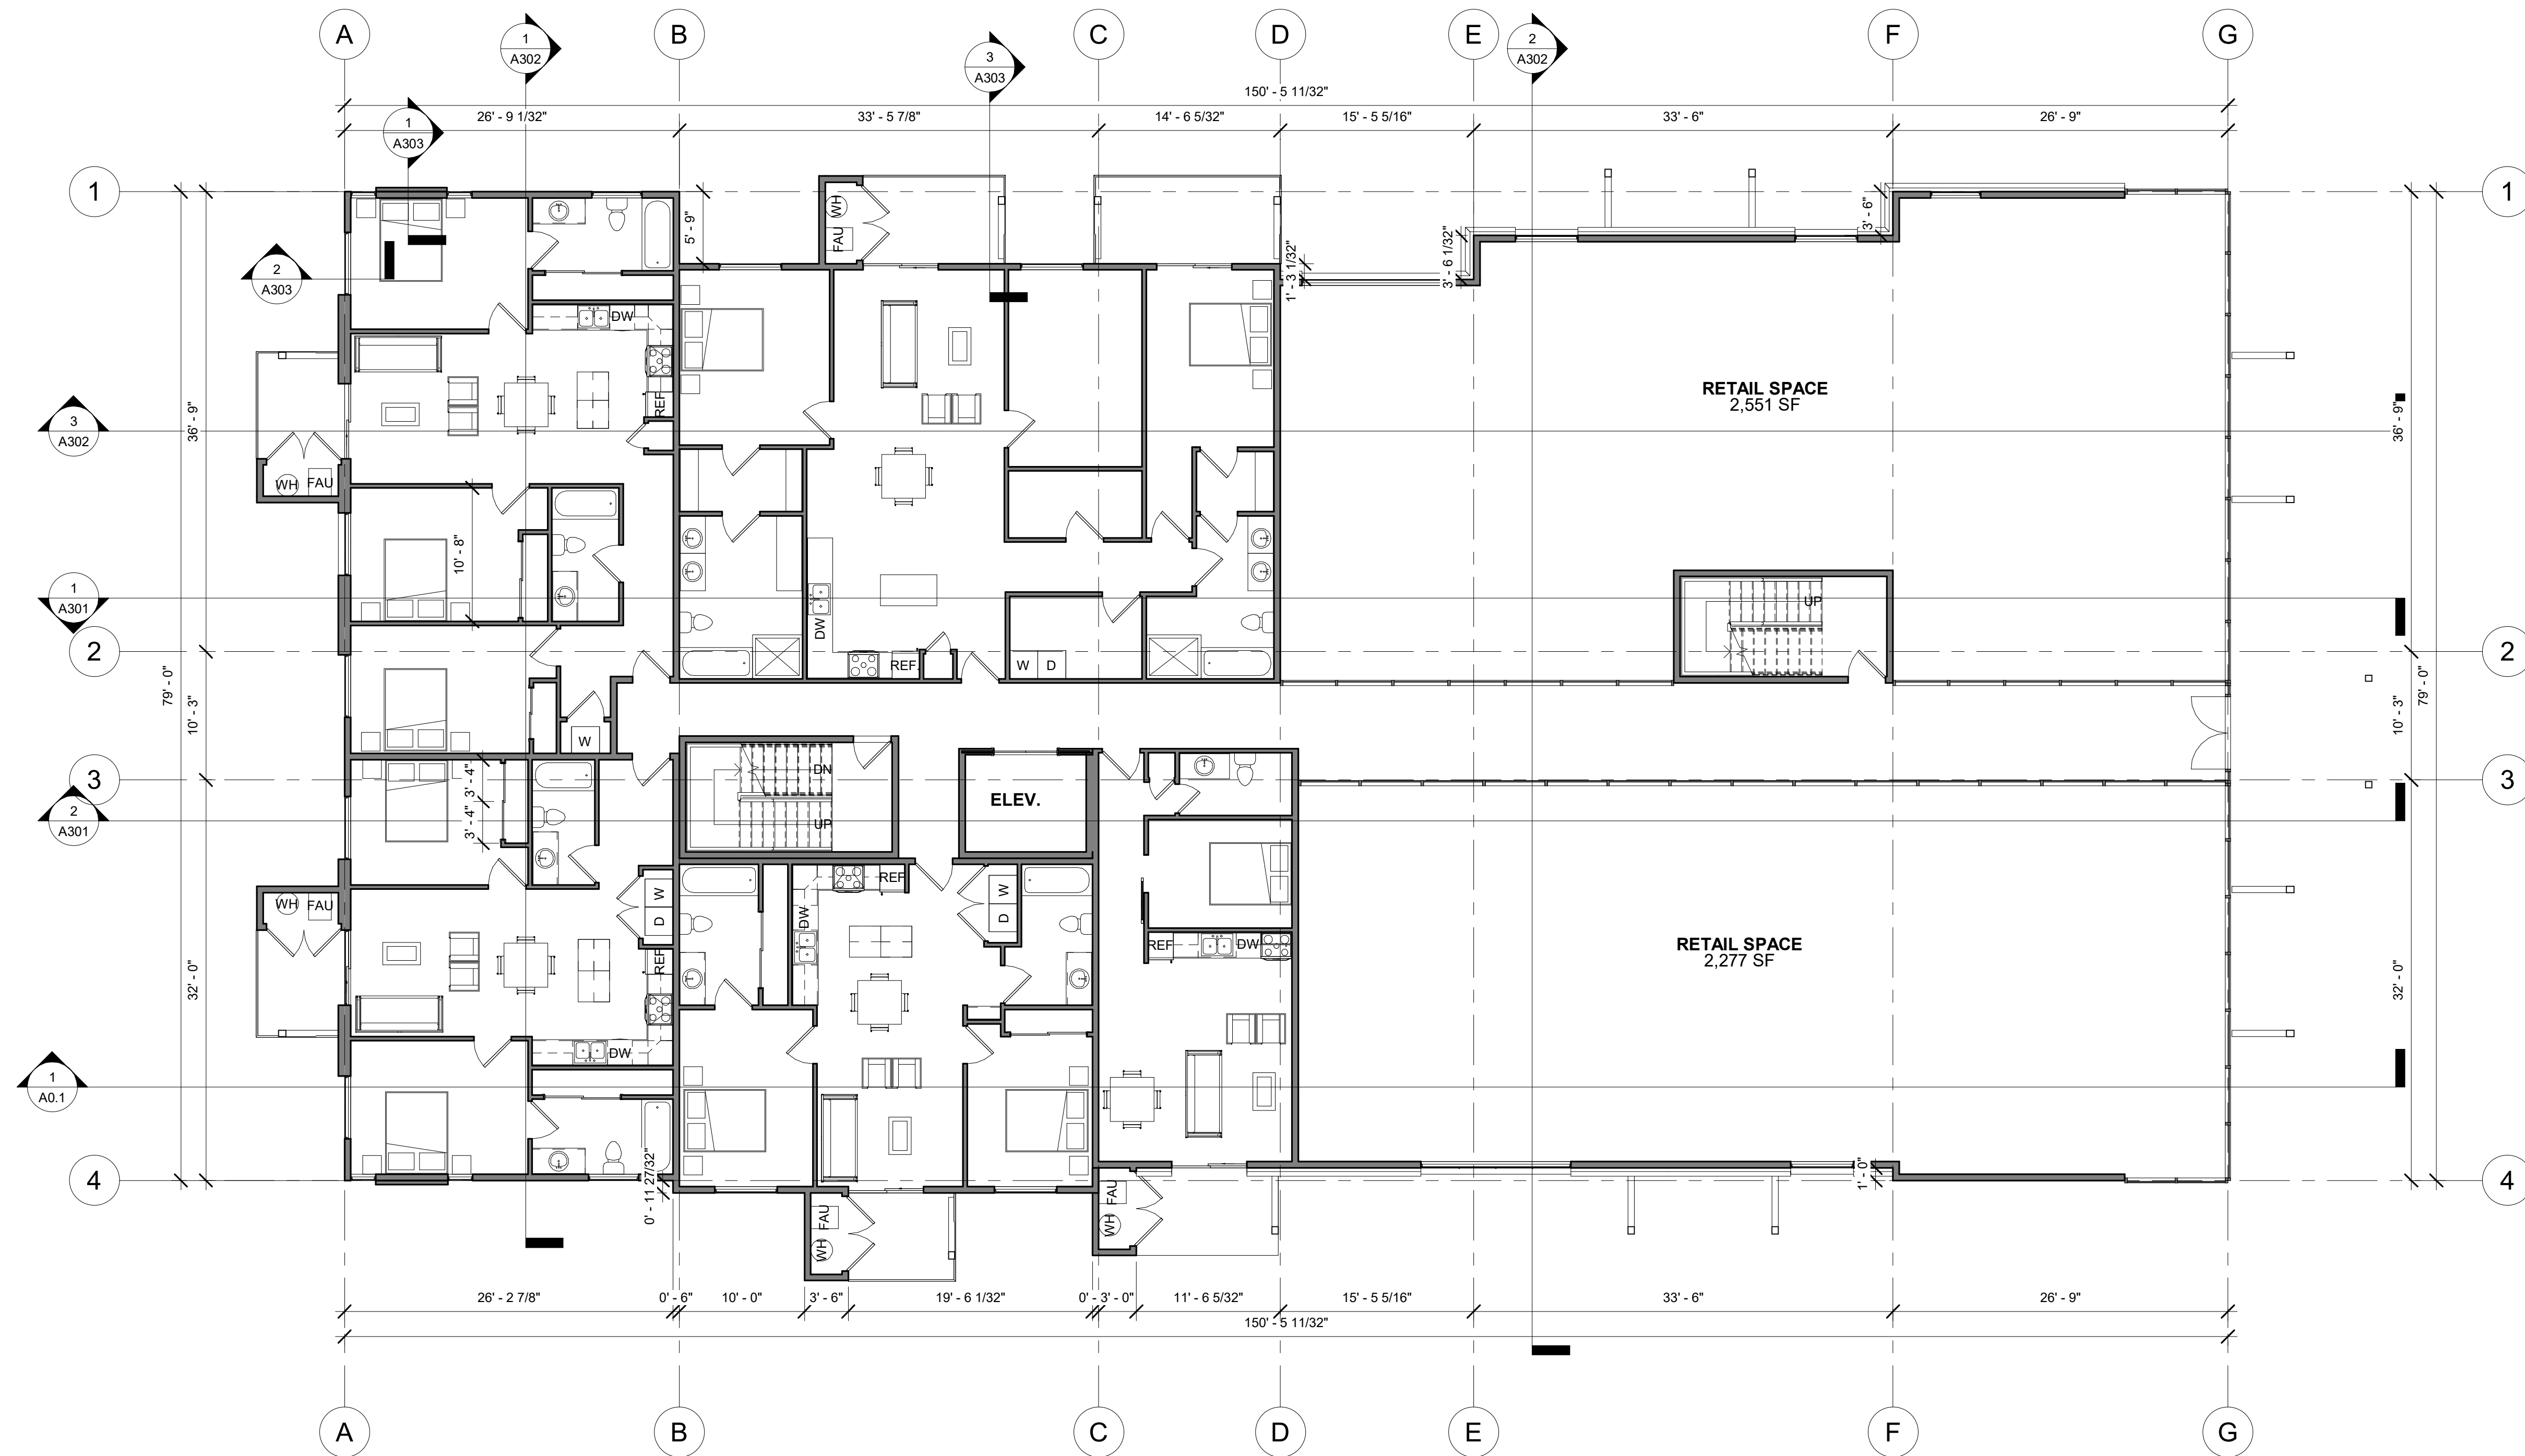

2 LEVEL 1
1/8" = 1'-0"

SUNSET

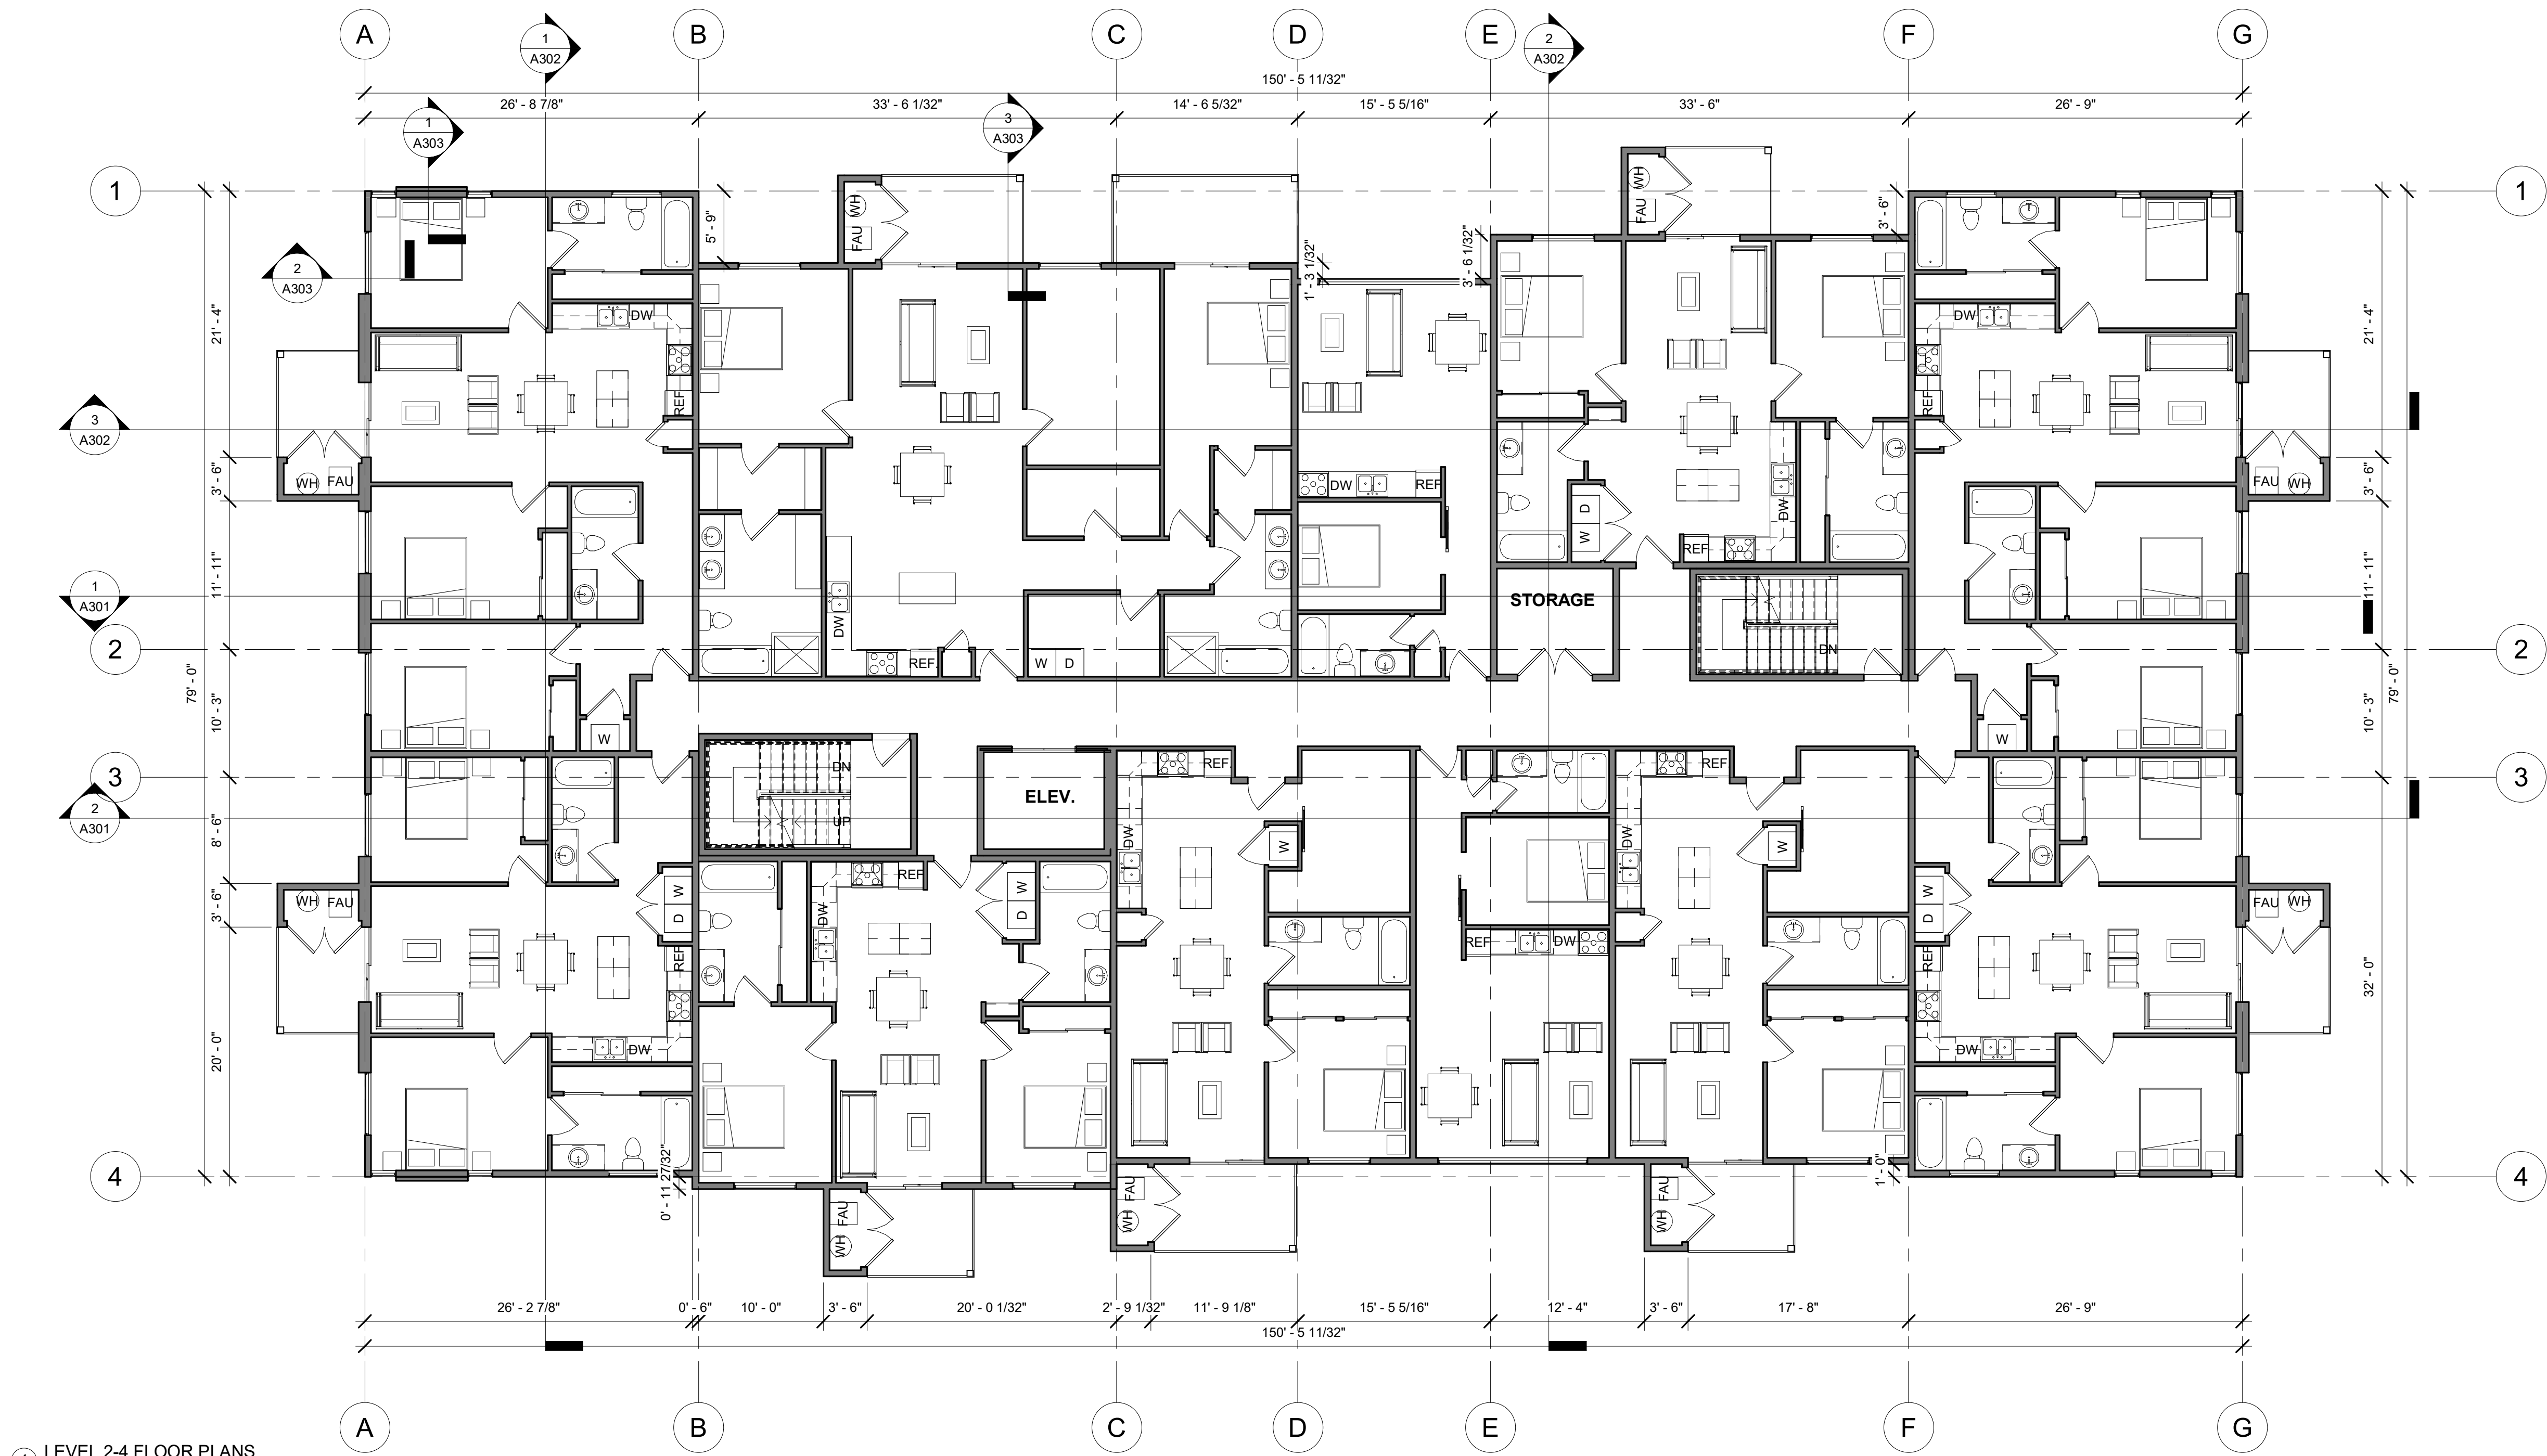


1 LEVEL 2-4 FLOOR PLANS
1/8" = 1'-0"

ARCHITECT'S INFORMATION:



Russell Platt Architecture
4301 West 4570 South
West Valley City, Utah 84120
801-580-0108

PROFESSIONAL STAMP:

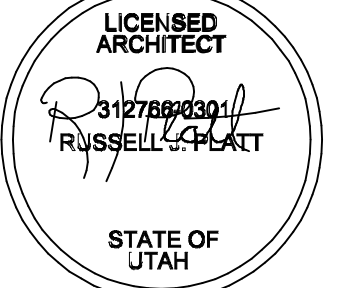

CODE OFFICIAL STAMP:

PROJECT NAME:

SUNSET

REVISIONS:

NO. DATE DESCRIPTION

ISSUED: 5-10-19

NO. DATE DESCRIPTION

OWNER PROJECT #:

RPA PROJECT #:

DRAWN BY:

CHECKED BY:

DESIGNED BY:

COPYRIGHT:
© 2018 RUSSELL PLATT ARCHITECTURE

SHEET TITLE:


LEVEL 2-4 FLOOR
PLANS

SHEET NUMBER:

A103

Last Plotted: 5/13/2019 9:30:32 AM

1 PENTHOUSE
1/8" = 1'-0"

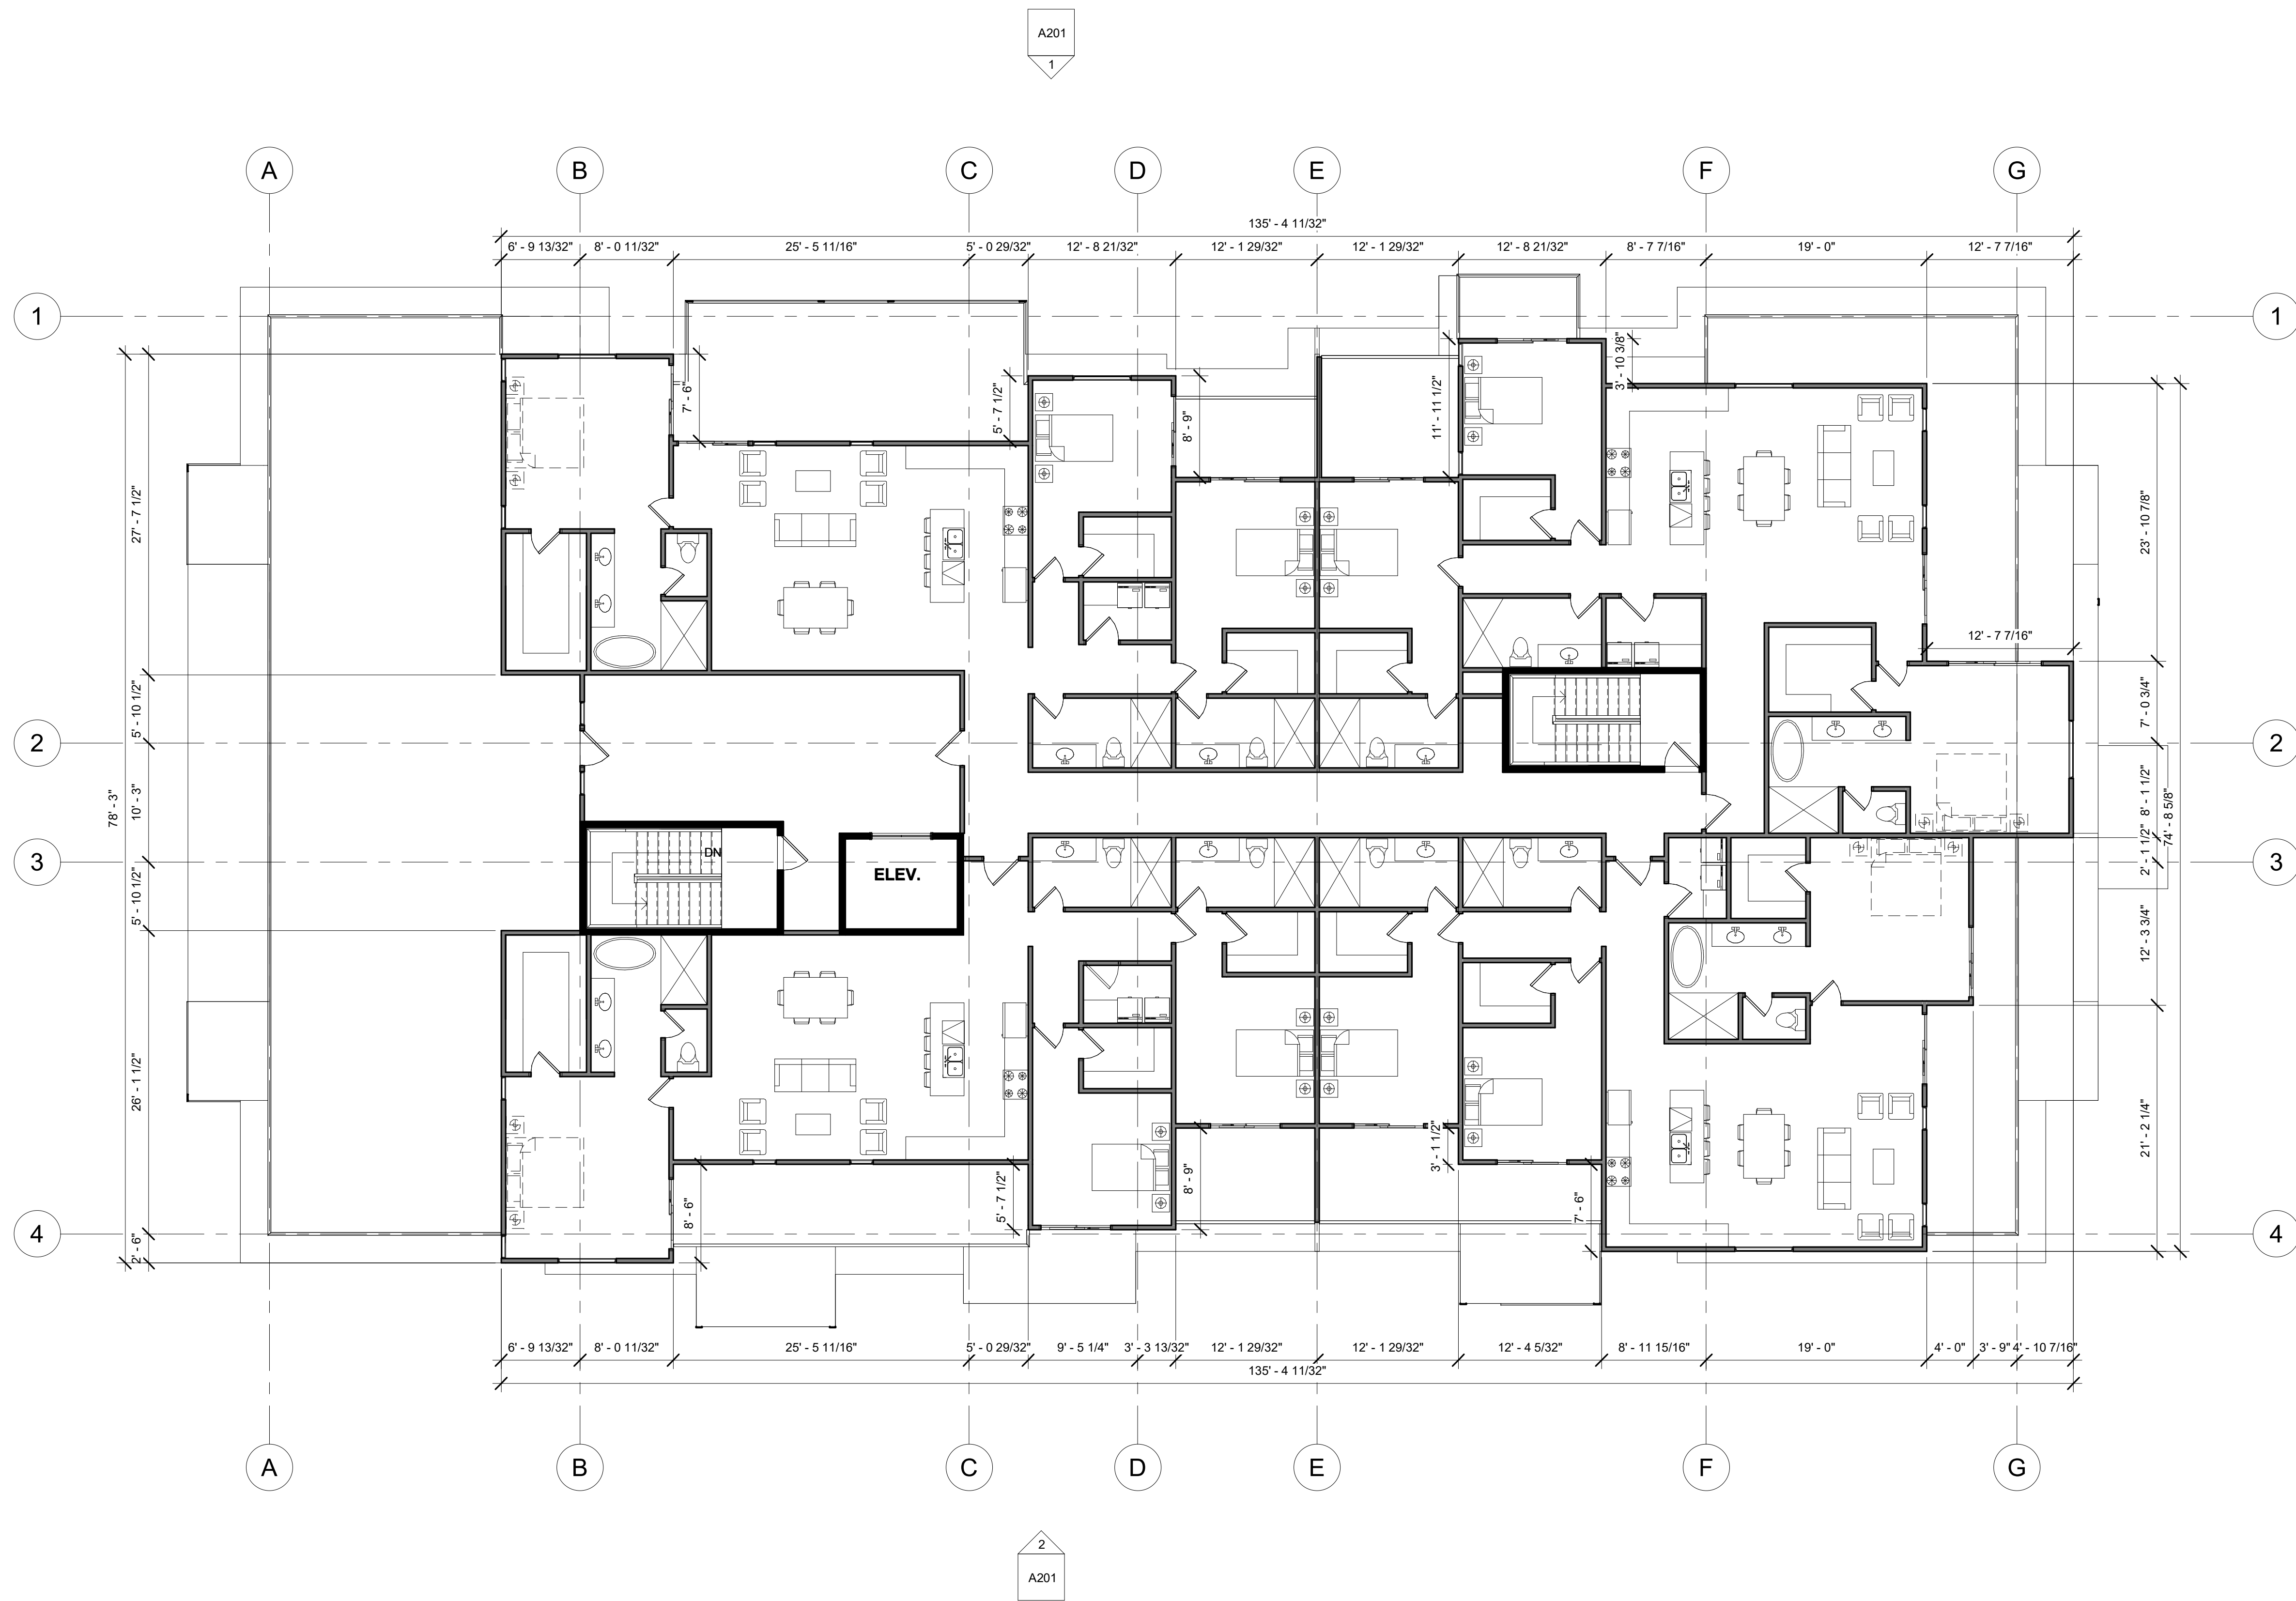

ARCHITECT'S INFORMATION:
RUSSELLPLATT
ARCHITECTURE

Russell Platt Architecture
4301 West 4570 South
West Valley City, Utah 84120
801-580-0108

PROFESSIONAL STAMP:
LICENSED
ARCHITECT
3127893301
RUSSELL PLATT
STATE OF
UTAH

CODE OFFICIAL STAMP:

PROJECT NAME:

SUNSET

REVISIONS:
NO. DATE DESCRIPTION

ISSUED: 5-10-19
NO. DATE DESCRIPTION

OWNER PROJECT #:
RPA PROJECT #:
DRAWN BY:
CHECKED BY:
DESIGNED BY:
COPYRIGHT:
© 2018 RUSSELL PLATT ARCHITECTURE

SHEET TITLE:
PENTHOUSE

SHEET NUMBER:
A105



ARCHITECT'S INFORMATION:

RUSSELL PLATT ARCHITECTURE

Russell Platt Architecture
4301 West 4570 South
West Valley City, Utah 84120
801-580-0108

PROFESSIONAL STAMP:

LICENSED ARCHITECT
3127892301
RUSSELL PLATT
STATE OF UTAH

CODE OFFICIAL STAMP:

PROJECT NAME:

SUNSET

REVISIONS:

NO.	DATE	DESCRIPTION

ISSUED: 5-10-19


NO.	DATE	DESCRIPTION

OWNER PROJECT #:
RPA PROJECT #:
DRAWN BY:
CHECKED BY:
DESIGNED BY:
COPYRIGHT:
© 2018 RUSSELL PLATT ARCHITECTURE

SHEET TITLE:
ELEVATIONS

SHEET NUMBER:
A201

Last Plotted: 5/13/2019 9:30:40 AM

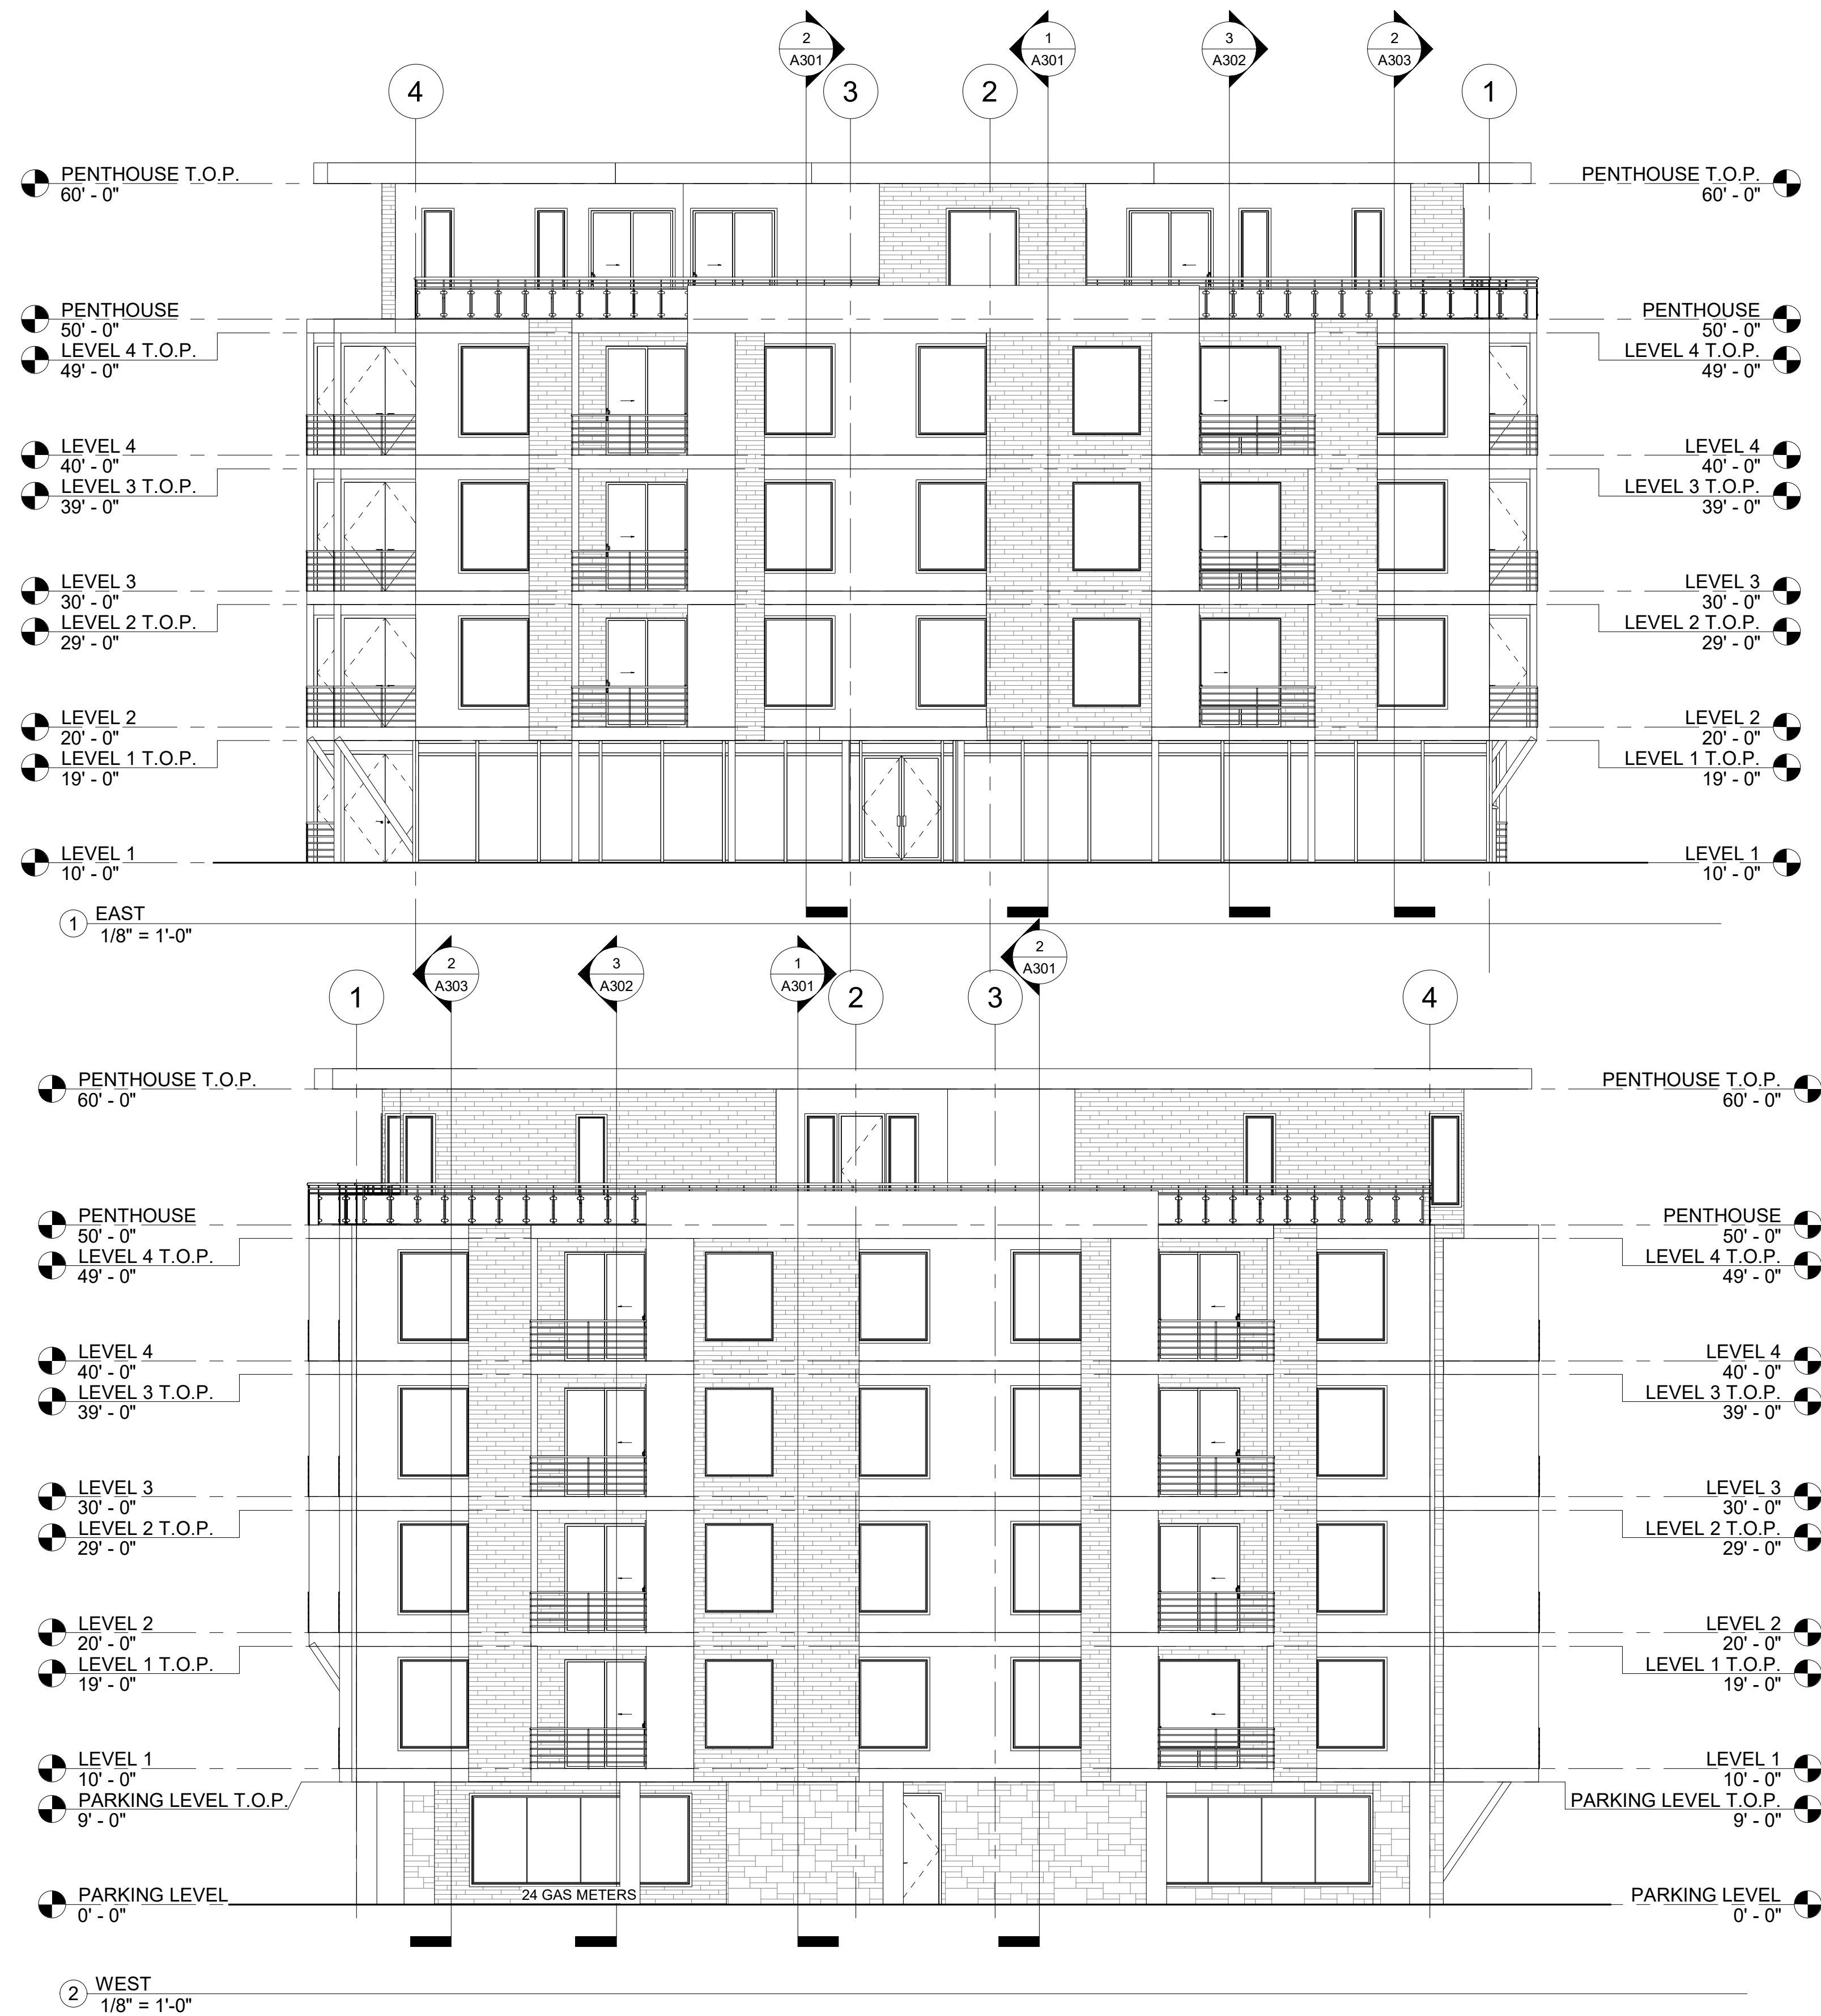


ARCHITECT'S INFORMATION:



Russell Platt Architecture
4301 West 4570 South
West Valley City, Utah 84120
801-580-0108

PROFESSIONAL STAMP:

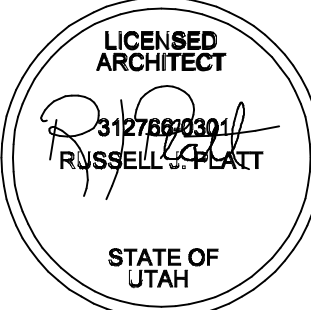

CODE OFFICIAL STAMP:

PROJECT NAME:

SUNSET

REVISIONS:

NO. DATE DESCRIPTION

ISSUED: 5-10-19

NO. DATE DESCRIPTION

OWNER PROJECT #:

RPA PROJECT #:

DRAWN BY:

CHECKED BY:

DESIGNED BY:

COPYRIGHT:

© 2018 RUSSELL PLATT ARCHITECTURE


SHEET TITLE:

ELEVATIONS

SHEET NUMBER:

A202

Last Printed: 5/13/2019 9:30:45 AM

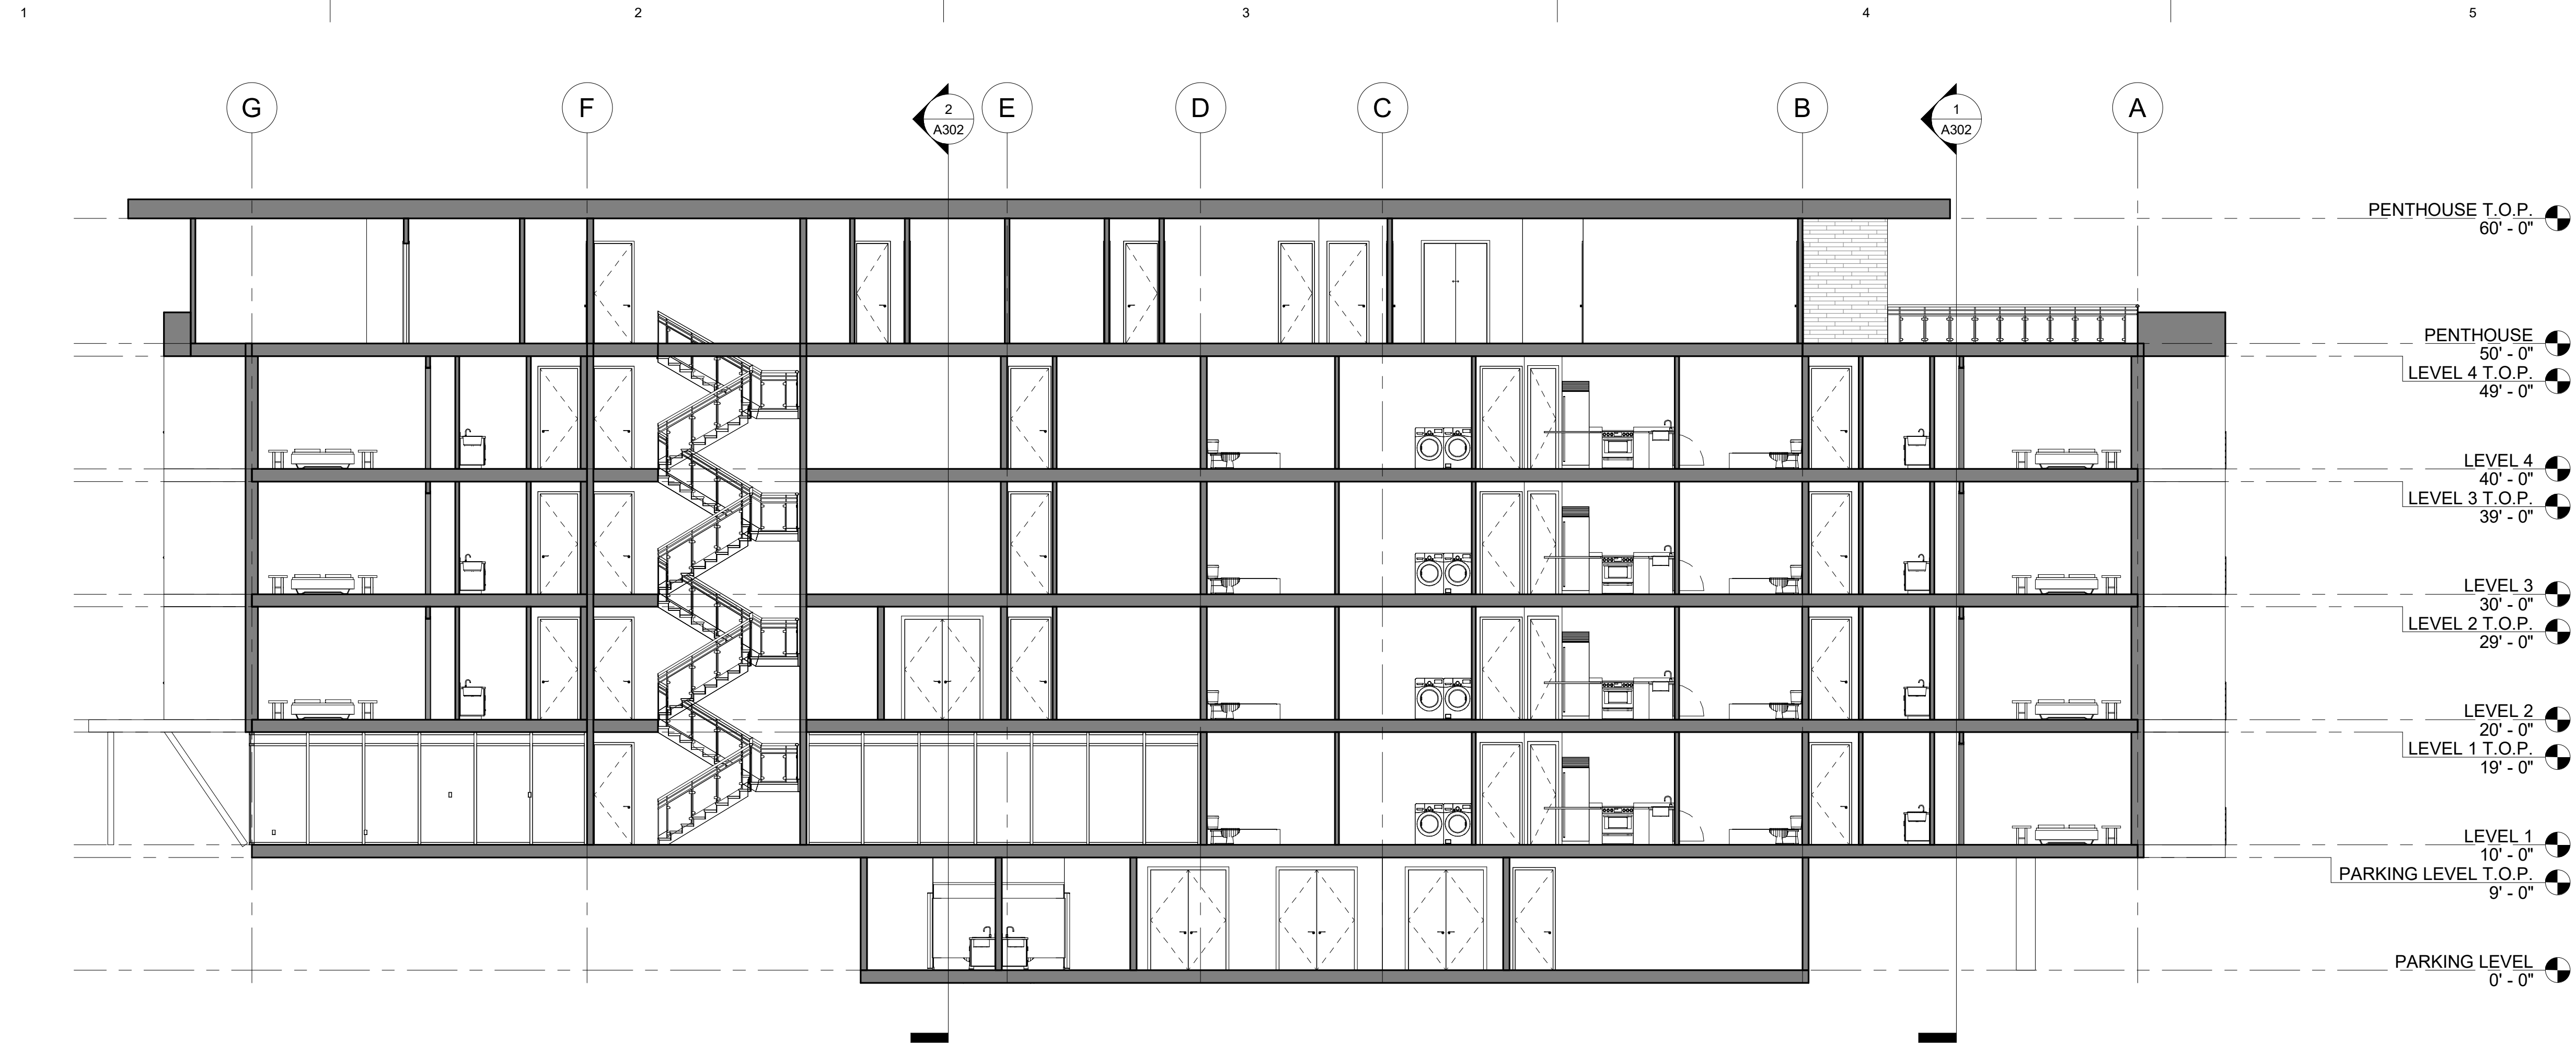


1 Section 1
1/8" = 1'-0"



2 Section 2
1/8" = 1'-0"

SUNSET

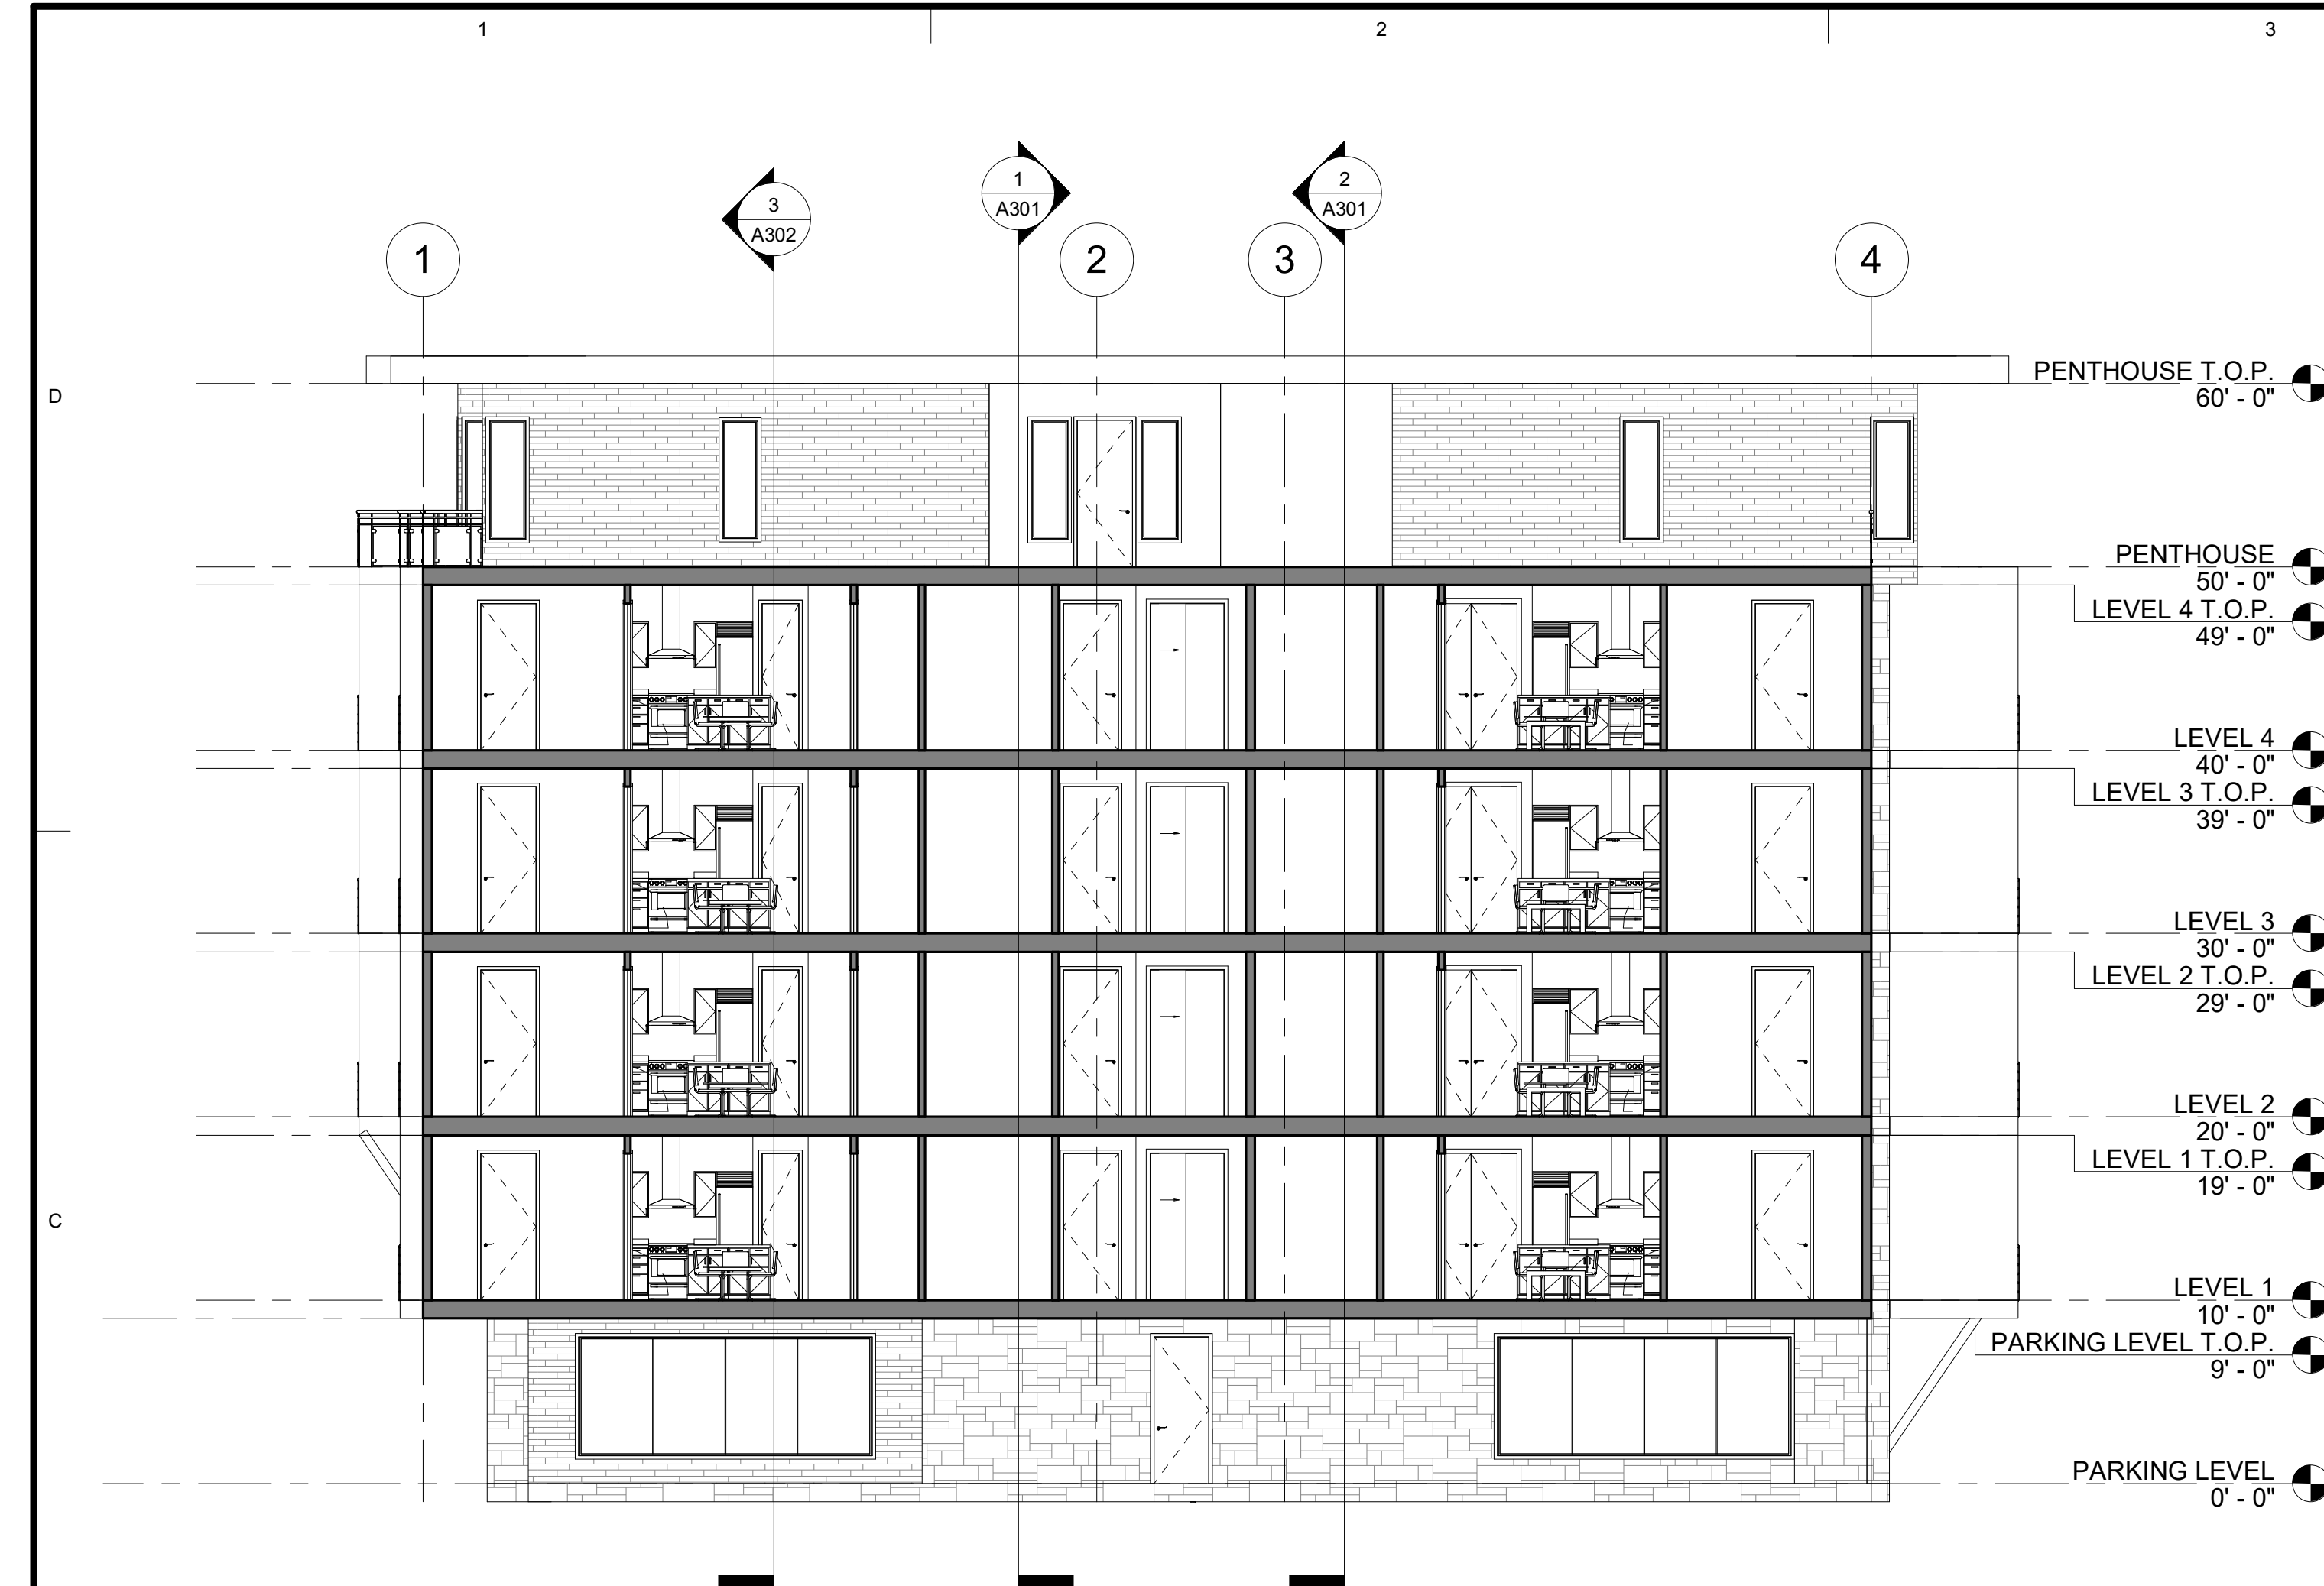

① Section 3
1/8" = 1'-0"



② Section 4
1/8" = 1'-0"



③ Section 5
1/8" = 1'-0"

ARCHITECT'S INFORMATION:

RUSSELL PLATT ARCHITECTURE

Russell Platt Architecture
4301 West 4570 South
West Valley City, Utah 84120
801-580-0108

PROFESSIONAL STAMP:

LICENSED ARCHITECT
31278923301
RUSSELL PLATT
STATE OF UTAH

CODE OFFICIAL STAMP:

PROJECT NAME:

SUNSET

REVISIONS:

NO.	DATE	DESCRIPTION

ISSUED: 5-10-19

NO.	DATE	DESCRIPTION

OWNER PROJECT #:
RPA PROJECT #:
DRAWN BY:
CHECKED BY:
DESIGNED BY:
COPYRIGHT:
© 2018 RUSSELL PLATT ARCHITECTURE

SHEET TITLE:

SECTIONS

SHEET NUMBER:

A302