


FF MAIN=4975.00
FF BASEMENT = 4964.00

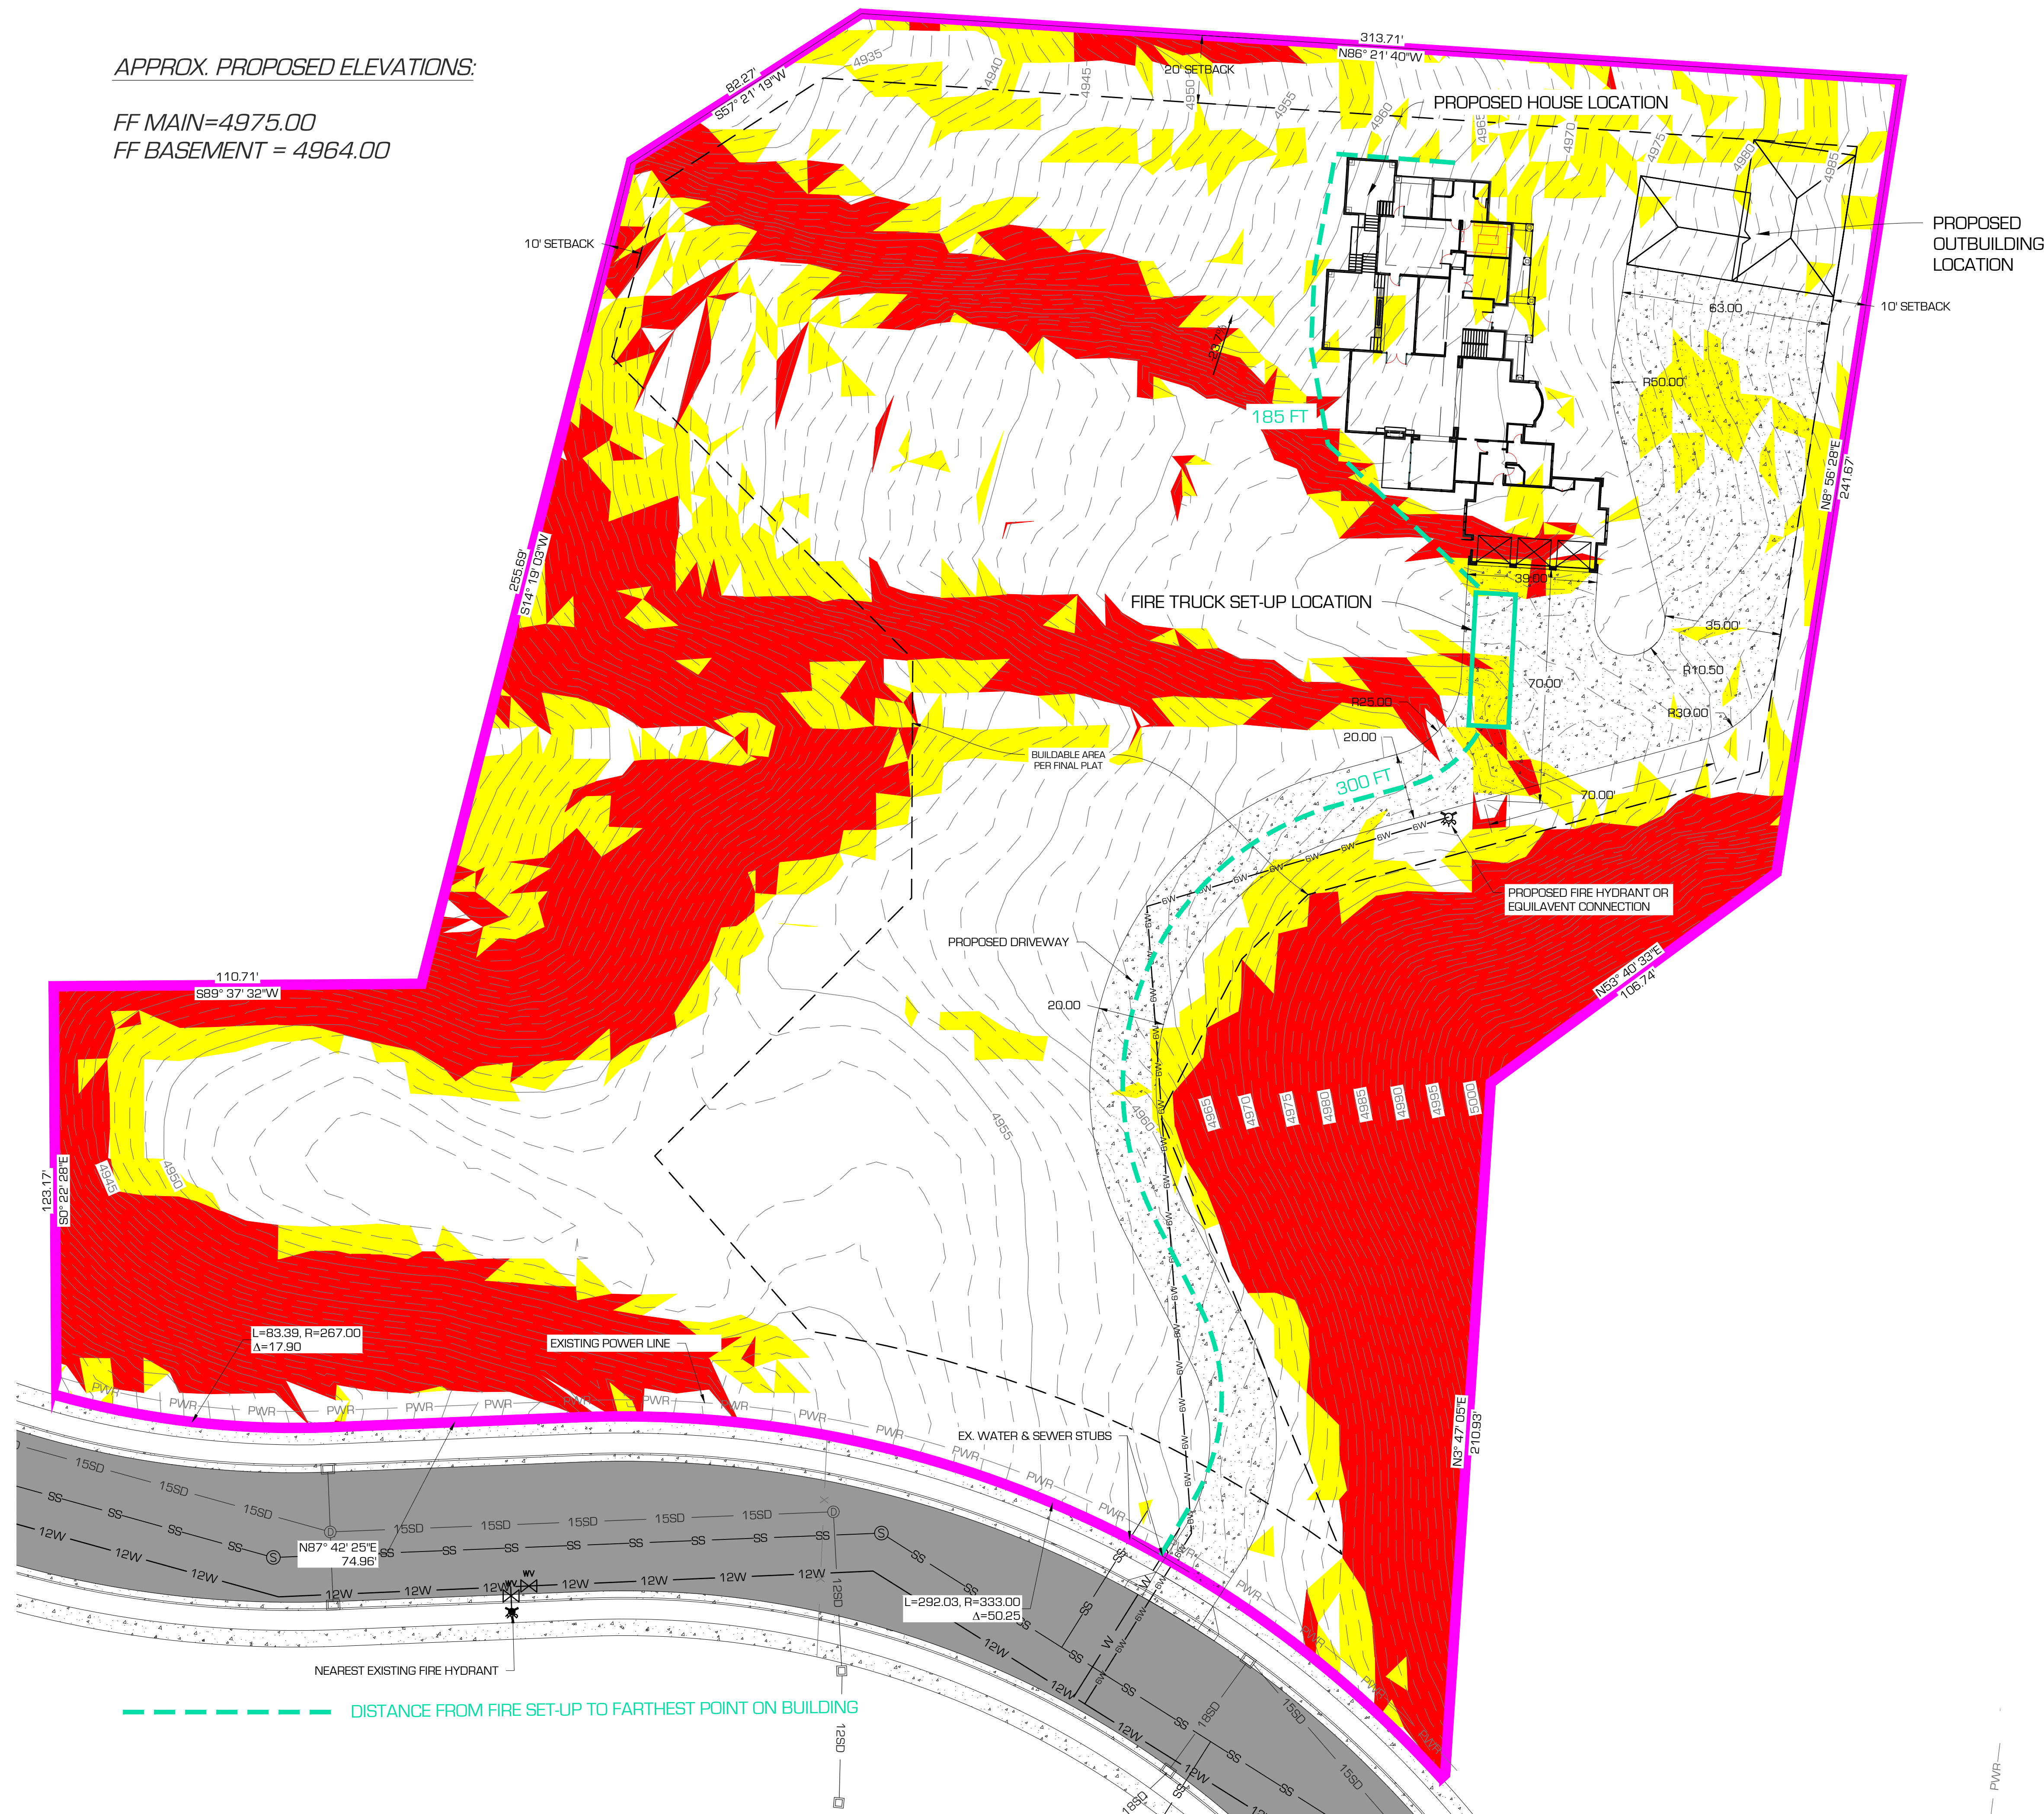

1. PRIOR TO BEGINNING CONSTRUCTION CONTRACTOR SHALL CONTACT ENGINEER TO ESTABLISH CONSTRUCTION STAKES AND/OR HORIZONTAL AND VERTICAL CONTROL FOR SITE.
2. COORDINATE ELEVATION OF FOOTING AND FOUNDATION WITH BENCHMARK CONTROL AND UTILITY (SEWER) INVERT ELEVATION.
3. EXISTING CONTOURS SHOWN PER SURVEY JUNE 2018.
4. COORDINATE ELEVATION OF TOP OF FOUNDATION WITH MAIN FLOOR AND FINISH GRADE PER ARCHITECTURAL DRAWINGS.
5. PROVIDE 2% 4X4 MIN. LANDING AT ALL DOOR ENTRANCES.
6. POTENTIALLY HAZARDOUS SLOPES:
 - 6.1. YELLOW SHADED AREAS = EXISTING 20-30% SLOPES
 - 6.2. RED SHADED AREAS = EXISTING +30% SLOPES

LOT 20 AMENDED LITTLE BALDY PLACE SUBDIVISION CONT 4.00
AC SIT SE/4 SEC 2 & NE/4 SEC 11 T 11N R 1E (SEE PLAT
02-005)

837 E SPRING CREEK PARKWAY
PROVIDENCE, UT 84332

7,743 SQ. FT MAIN HOUSE (TYPE V-B)

2,500 GPM FIRE FLOW REQUIRED BY HYDRANTS.

- IF FIRE FLOW REQUIREMENTS ARE NOT MET BY HYDRANTS A FIRE SUPPRESSION SYSTEM WILL BE INSTALLED.


WILDLAND URBAN INTERFACE HAZARD

ACCORDING TO TABLE 503.1 OF THE INTERNATIONAL WILDLAND URBAN INTERFACE CODE THERE ARE NO IGNITION RESISTANT MEASURES REQUIRED. THE HOME MEETS THE FOLLOWING CRITERIA:

- MODERATE FIRE HAZARD PER TABLE 502.1
 - DEFENSIBLE SPACE IS 1.5 X CONFORMING PER SECTION 603.
- THE FOLLOWING MEASURES WILL BE VOLUNTARILY ADDED:
- USE OF NON-COMBUSTIBLE FINISHES ON THE EXTERIOR WALL AREA.
 - MINIMAL TREES PLANTED NEAR HOME OFFERING THE 30 FOOT FUEL BREAK AROUND THE HOME.
 - WHERE AIR INTAKE VENTS OCCUR, THEY SHALL BE COVERED WITH WIRE MESH NO LARGER THAN $\frac{1}{8}$ " TO KEEP SPARKS FROM ENTERING HOME.

STEEP SLOPES:

NO STEEP SLOPES (30% OR GREATER) EXIST IN THE BUILDING AREA.

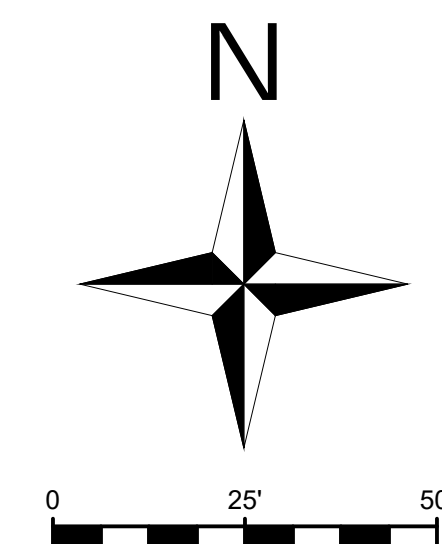

THESE PLANS AND SPECIFICATIONS ARE THE PROPERTY OF CIVIL SOLUTIONS GROUP, INC. AN SHALL NOT BE PHOTOCOPIED, RE-DRAWN, OR USED ON ANY OTHER PROJECT OTHER THAN THE PROJECT SPECIFICALLY DESIGNED FOR, WITHOUT WRITTEN PERMISSION. THE OWNERS AND ENGINEERS OF CIVIL SOLUTIONS GROUP, INC. DISCLAIM ANY LIABILITY FOR ANY CHANGES OR MODIFICATIONS MADE TO THESE PLANS OR THE DESIGN THEREON WITHOUT THEIR CONSENT. THESE PLANS ARE DRAWN TO SCALE WHEN PLOTTED ON A 24" X 36" SHEET OF PAPER. THESE PLANS ARE PRODUCED IN COLOR AND SHOULD BE PLOTTED AS SUCH.

civilsolutionsgroup inc.



CACHE VALLEY | P: 435.213.3762
SALT LAKE | P: 801.216.3192
UTAH VALLEY | P: 801.874.1432
info@civilsolutionsgroup.net
www.civilsolutionsgroup.net

SPAULDING RESIDENCE
LOT #20 AMENDED
LITTLE BALDY PLACE SUBDIVISION

[illegible]

PROJECT #:	19-148
DRAWN BY:	B. ELWOOD
PROJECT MANAGER:	M. TAYLOR
ISSUED:	5.22.2019



SITE PLAN

SHEET 1 OF 1