


EROSION CONTROL
(AS APPLICABLE PER LOCAL BUILDING CODE)

CONSTRUCTION EROSION CONTROL MEASURES SHALL BE INSTALLED AND MAINTAINED THROUGHOUT THE CONSTRUCTION PERIOD TO PREVENT EROSION AND SEDIMENTATION FROM THE CONSTRUCTION SITE. THE CONSTRUCTION SHALL BE DESIGNED AND CONSTRUCTED TO PREVENT EROSION AND SEDIMENTATION FROM THE CONSTRUCTION SITE. THE CONSTRUCTION SHALL BE DESIGNED AND CONSTRUCTED TO PREVENT EROSION AND SEDIMENTATION FROM THE CONSTRUCTION SITE.

CONSTRUCTION EROSION CONTROL MEASURES SHALL BE INSTALLED AND MAINTAINED THROUGHOUT THE CONSTRUCTION PERIOD TO PREVENT EROSION AND SEDIMENTATION FROM THE CONSTRUCTION SITE. THE CONSTRUCTION SHALL BE DESIGNED AND CONSTRUCTED TO PREVENT EROSION AND SEDIMENTATION FROM THE CONSTRUCTION SITE. THE CONSTRUCTION SHALL BE DESIGNED AND CONSTRUCTED TO PREVENT EROSION AND SEDIMENTATION FROM THE CONSTRUCTION SITE.


LOT COVERAGE CALCULATION	
HOUSE (FOOTPRINT)	2,718 SQ. FT.
GARAGE	1,227 SQ. FT.
PORCH	308 SQ. FT.
COVERED DECK	334 SQ. FT.
DECK (AT GARAGE)	84 SQ. FT.
DRIVEWAY & WALK	1,375 SQ. FT.
TOTAL	6,046 SQ. FT.
LOT AREA	26,387 SQ. FT.
6,046 / 26,387 = 22.9% LOT COVERAGE	

 

SITE PLAN
SCALE 1" = 20'-0" (11 X 17 PAPER) OR
1" = 10'-0" (22 X 34 PAPER)

LEGEND	
---	PROPERTY LINE
---	LO.D. / SILT FENCE
---	EASEMENT
→	DRAINAGE FLOW

850 EAST STREET

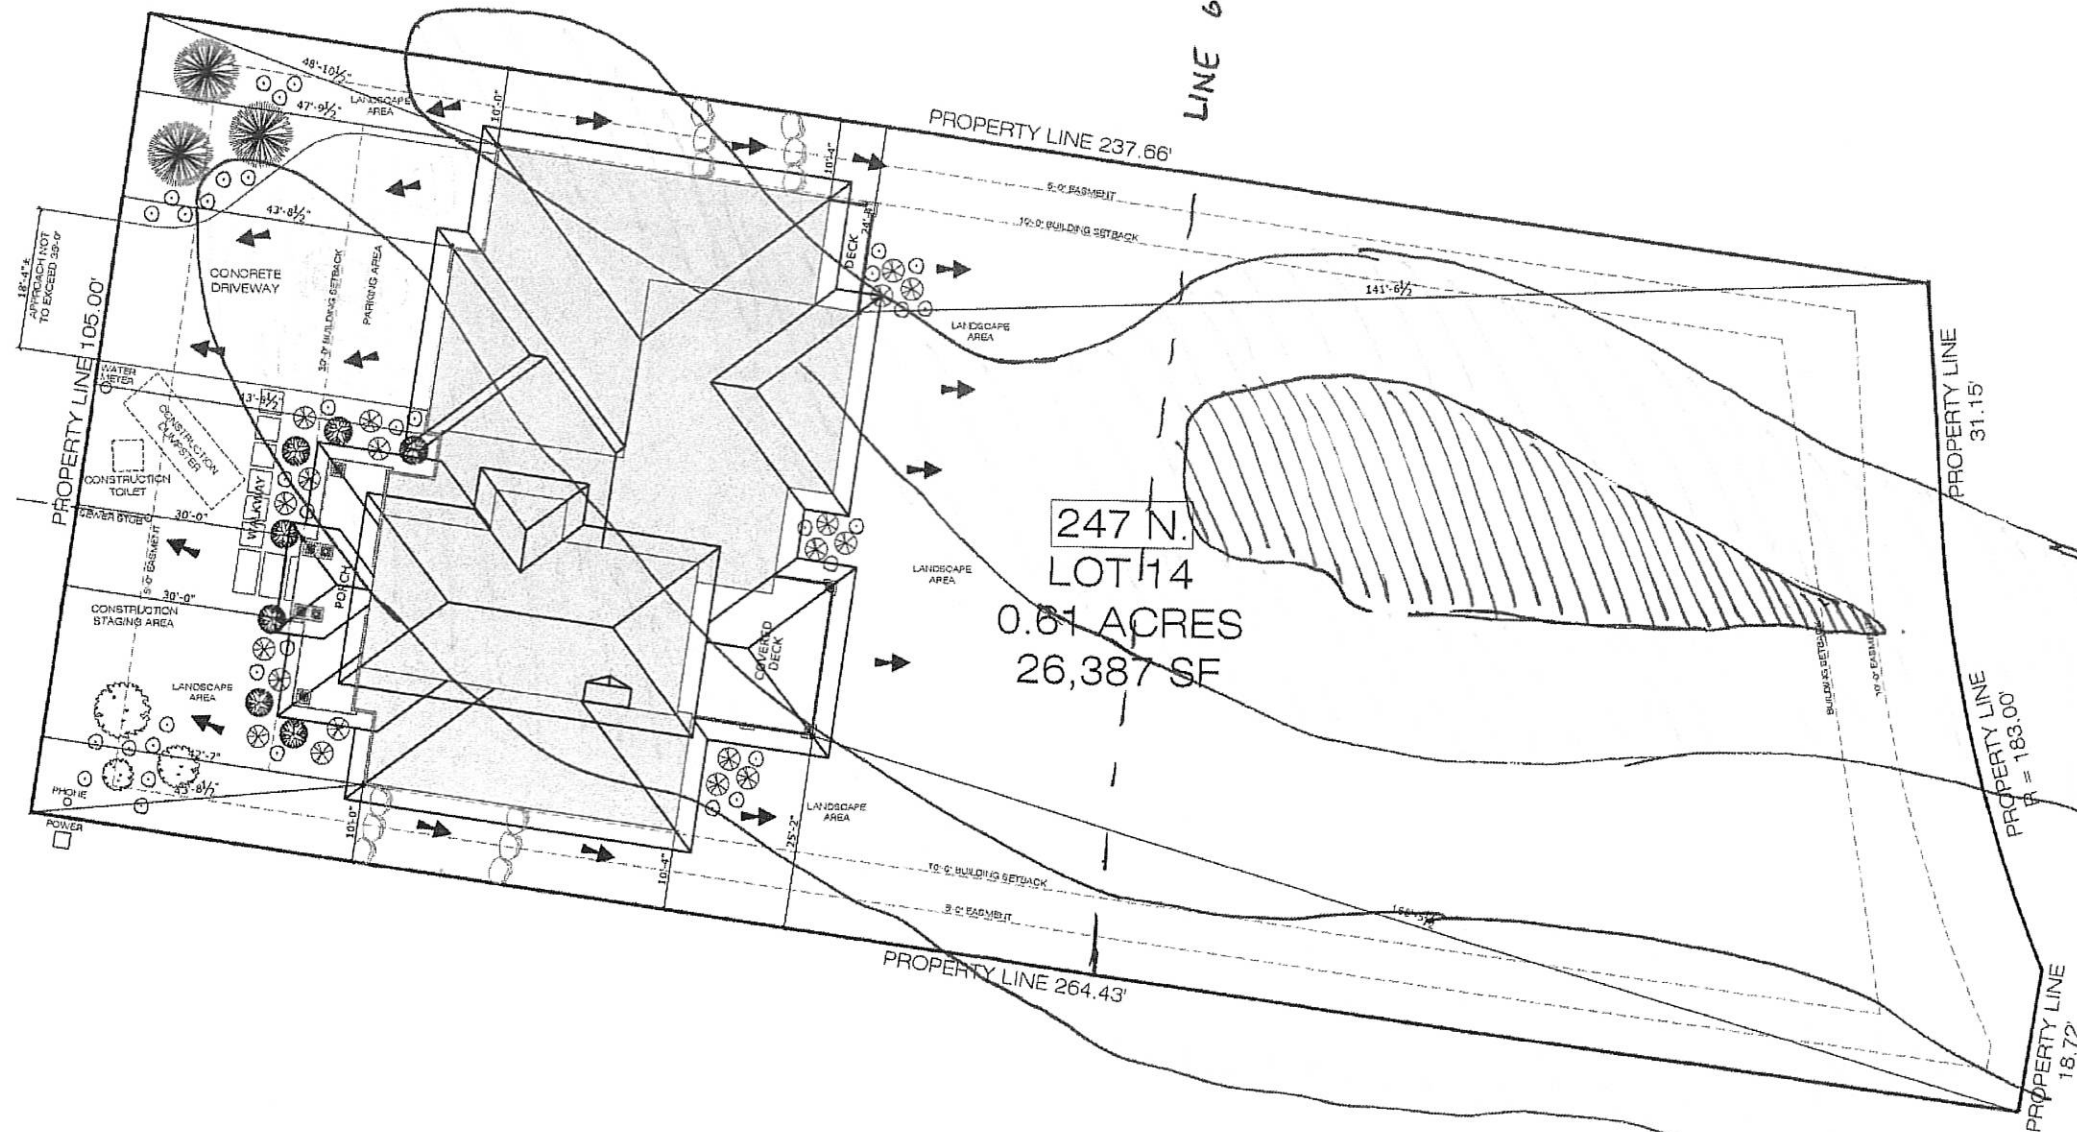

DG Drafting & Design
Since 1981 Custom Design Drafting Services
801.557.6711 | www.dgdraftingdesign.com

Brinton Residence
Lot # 14, Little Baldy Place
247 North 850 East
Providence, UT

Doug & Diane Brinton
435.734.1464 (Doug)
435.225.3573 (Diane)
dianebrinton@gmail.com



NO.	DESCRIPTION	DATE
1	REVISION	11/11/10
2	REVISION	11/11/10
AS1.0