

9/25/2019 1:21:16 PM



**Think
Architecture**

Architecture
Interior Design
Landscape Architecture
Land Planning
Construction
Management

1000 East, Suite 200
Salt Lake City, UT 84117
ph. 801.269.1055
fax. 801.269.1425
www.thinkaoc.com

The designs shown and described herein, including all technical drawings, graphic representation & models thereof, are proprietary & can not be copied, duplicated, or commercially exploited in whole or in part without the sole and express written permission from Think Architecture, Inc.

These drawings are available for limited review and evaluation by client's consultants, contractors, government agencies, vendors, and office personnel only in accordance with this notice.

Emporium RDA Mixed Use

Logan, Utah

PROJECT NO. 18136

DATE: Sept 25, 2019
REVISIONS:

SHEET TITLE:
SITE PLAN

SHEET NUMBER:
D001

DESIGN REVIEW



Think
Architecture

Architecture
Interior Design
Landscape Architecture
Land Planning
Construction
Management

1000 East, Suite 200
Salt Lake City, UT 84117
ph. 801.269.1055
fax. 801.269.1425
www.thinkaoc.com

The designs shown and described herein
including all technical drawings, graphic
representation & models thereof, are
proprietary & can not be copied, duplicated,
or commercially exploited in whole or in part
without the sole and express written
permission from Think Architecture, Inc.
These drawings are available for limited review
and evaluation by client's consultants,
contractors, government agencies, vendors,
and office personnel only in accordance with
the notice.

Emporium RDA Mixed Use

Logan, Utah


PROJECT NO. 18136

DATE: Sept 25, 2019
REVISIONS:

SHEET TITLE:
PLAZA PLAN

SHEET NUMBER:
D103

DESIGN REVIEW

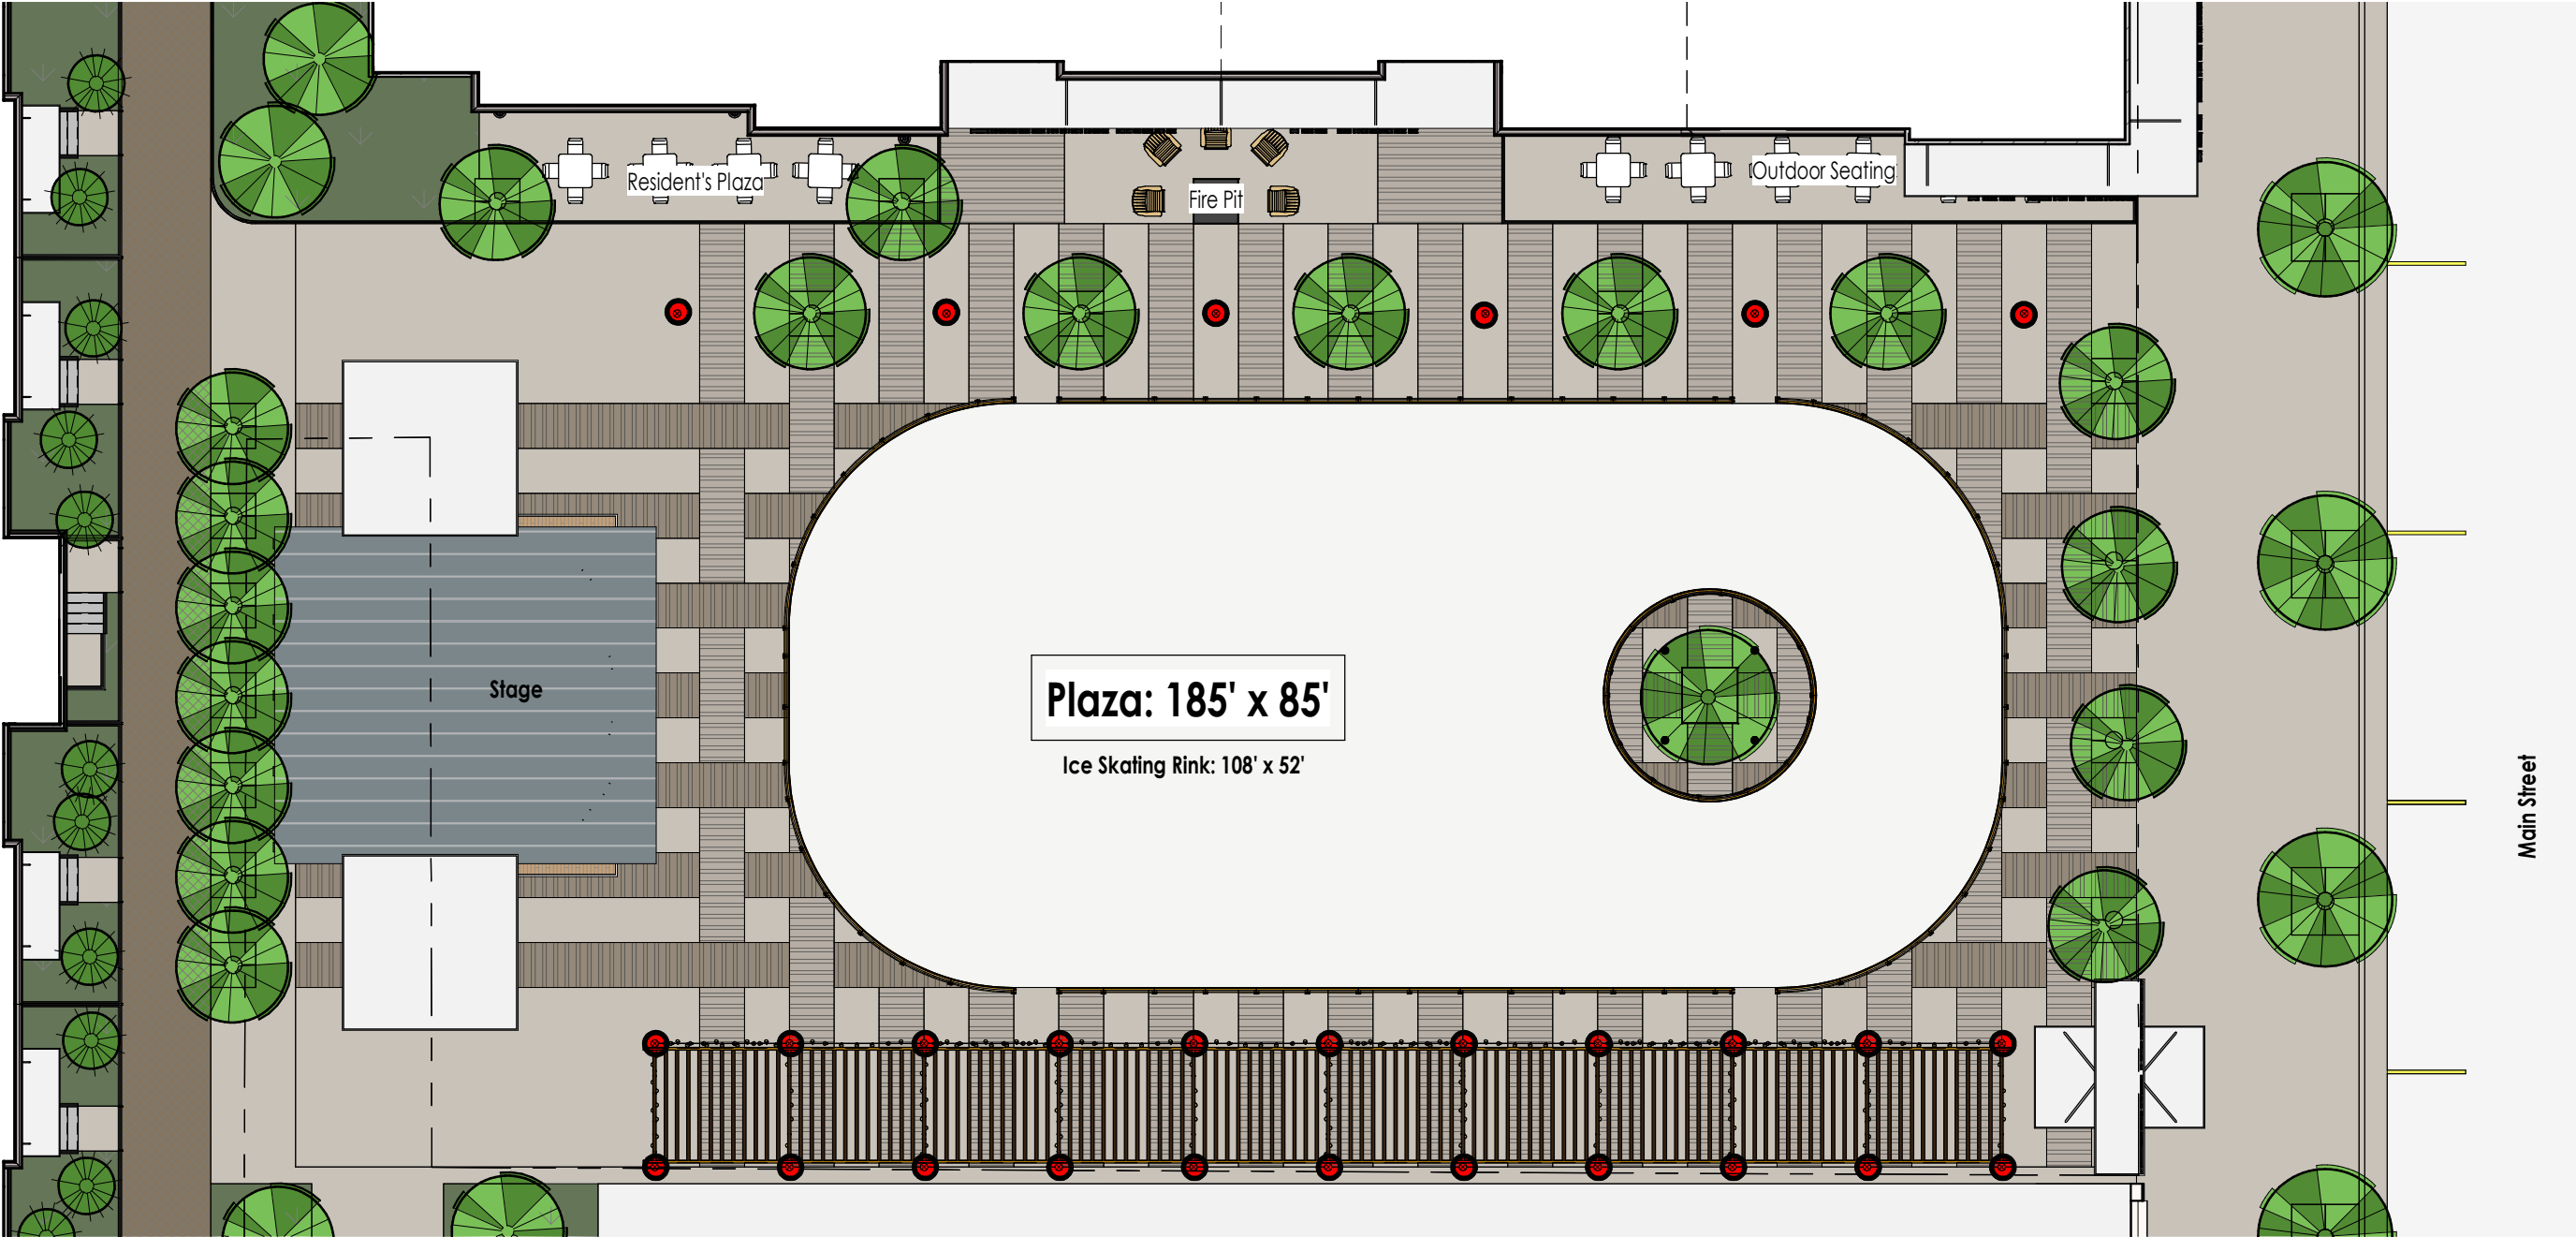

PLAZA IN WINTER

1/16" = 1'-0"

1
D103

9/25/2019 1:21:29 PM



Think
Architecture

Architecture
Interior Design
Landscape Architecture
Land Planning
Construction
Management

1000 East, Suite 200
Salt Lake City, UT 84117
ph. 801.269.1055
fax. 801.269.1425
www.thinkaoc.com

The designs shown and described herein, including all technical drawings, graphic representation & models thereof, are proprietary & can not be copied, duplicated, or commercially exploited in whole or in part without the sole and express written permission from Think Architecture, Inc.

These drawings are available for limited review and evaluation by client's consultants, contractors, government agencies, vendors, and office personnel only in accordance with the notice.

Emporium RDA Mixed Use

Logan, Utah


PROJECT NO. 18136

DATE: Sept 25, 2019
REVISIONS:

SHEET TITLE:
PLAZA PLAN


SHEET NUMBER:
D104

DESIGN REVIEW

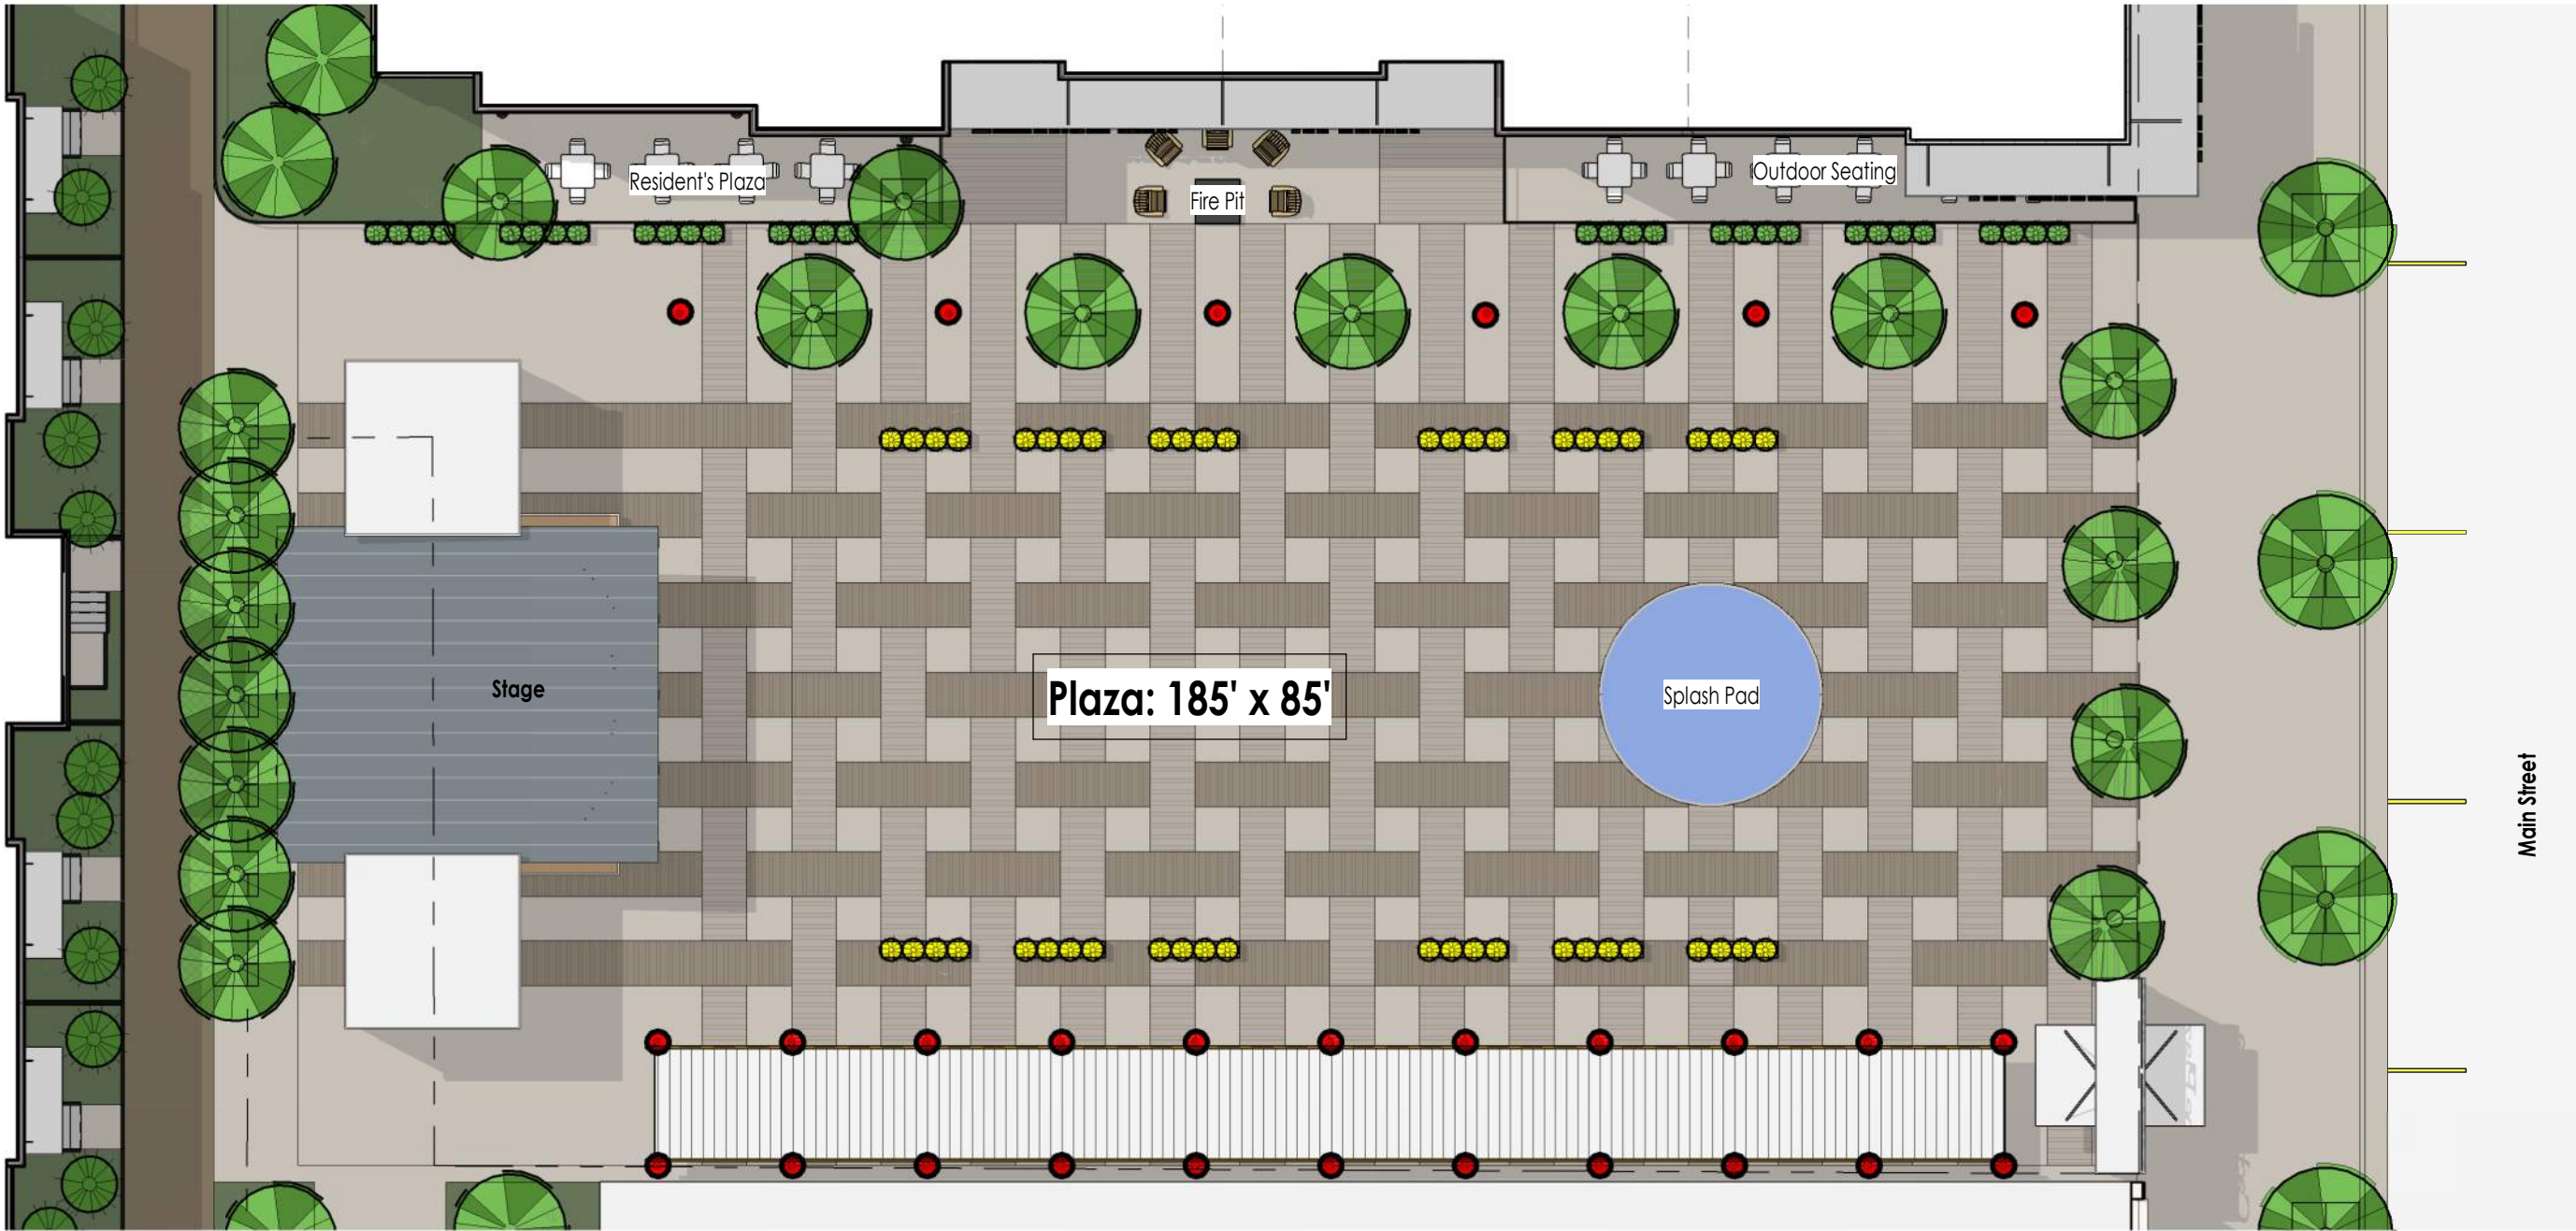

PLAZA IN SUMMER

1/16" = 1'-0"

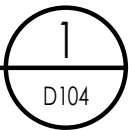

9/25/2019 1:21:32 PM



9/25/2019 1:21:33 PM

The plaza from the street