


APOLLO
DEVELOPMENT

2240 MURRAY HOLLADAY RD.
HOLLADAY CITY,
UTAH 84117

Prepared For: SOLSTICE DEVELOPMENT
4686 HIGHLAND DR. #224
MILLCREEK, UT 84117

P|H
ARCHITECTS

38 Taunton Hill Road
Newtown, Connecticut 06470
203-426-6500 tel. 203-426-6503 fax
ph-archs.com

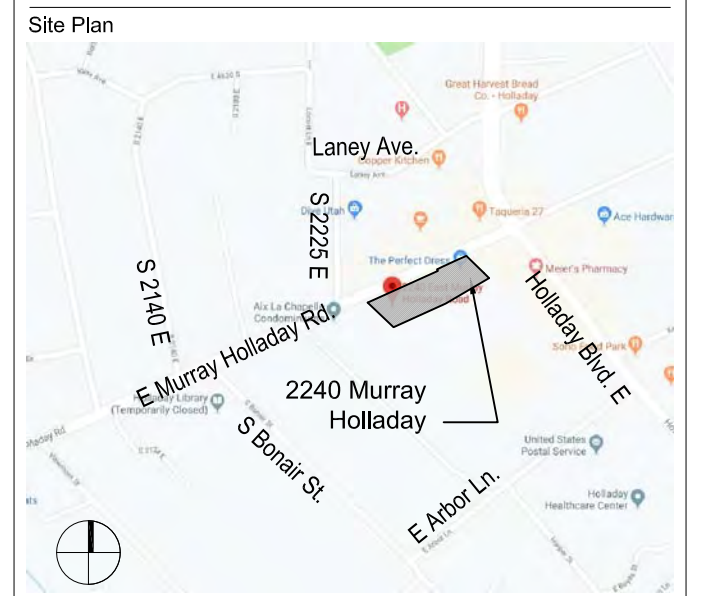

Project Team:
Architect and Planner:
P H Architects, LLC
38 Taunton Hill Road
Newtown, Connecticut 06470
(203) 426-6500 tel.
(203) 426-6503 fax
www.ph-archs.com

Civil Engineer:
EN SIGN
THE STANDARD IN ENGINEERING
45 W. 10000 S, Suite 500
Sandy, Utah 84070
(801) 255-0529 tel.
www.ensigneng.com

Seal


Revisions		
No.	Date	Issue
1	3/9/2010	DESIGN REVIEW BOARD
2	3/16/2010	CLIENT REVISIONS

EMERGENCY ACCESS
SITE PLAN


Date: 2010/01/10 Project No.:
Scale: 1"=20'-0" CAD File Name: base-hammer head
Design: sbz Checked:
Sheet No.:

A1.5

© P H ARCHITECTS, LLC

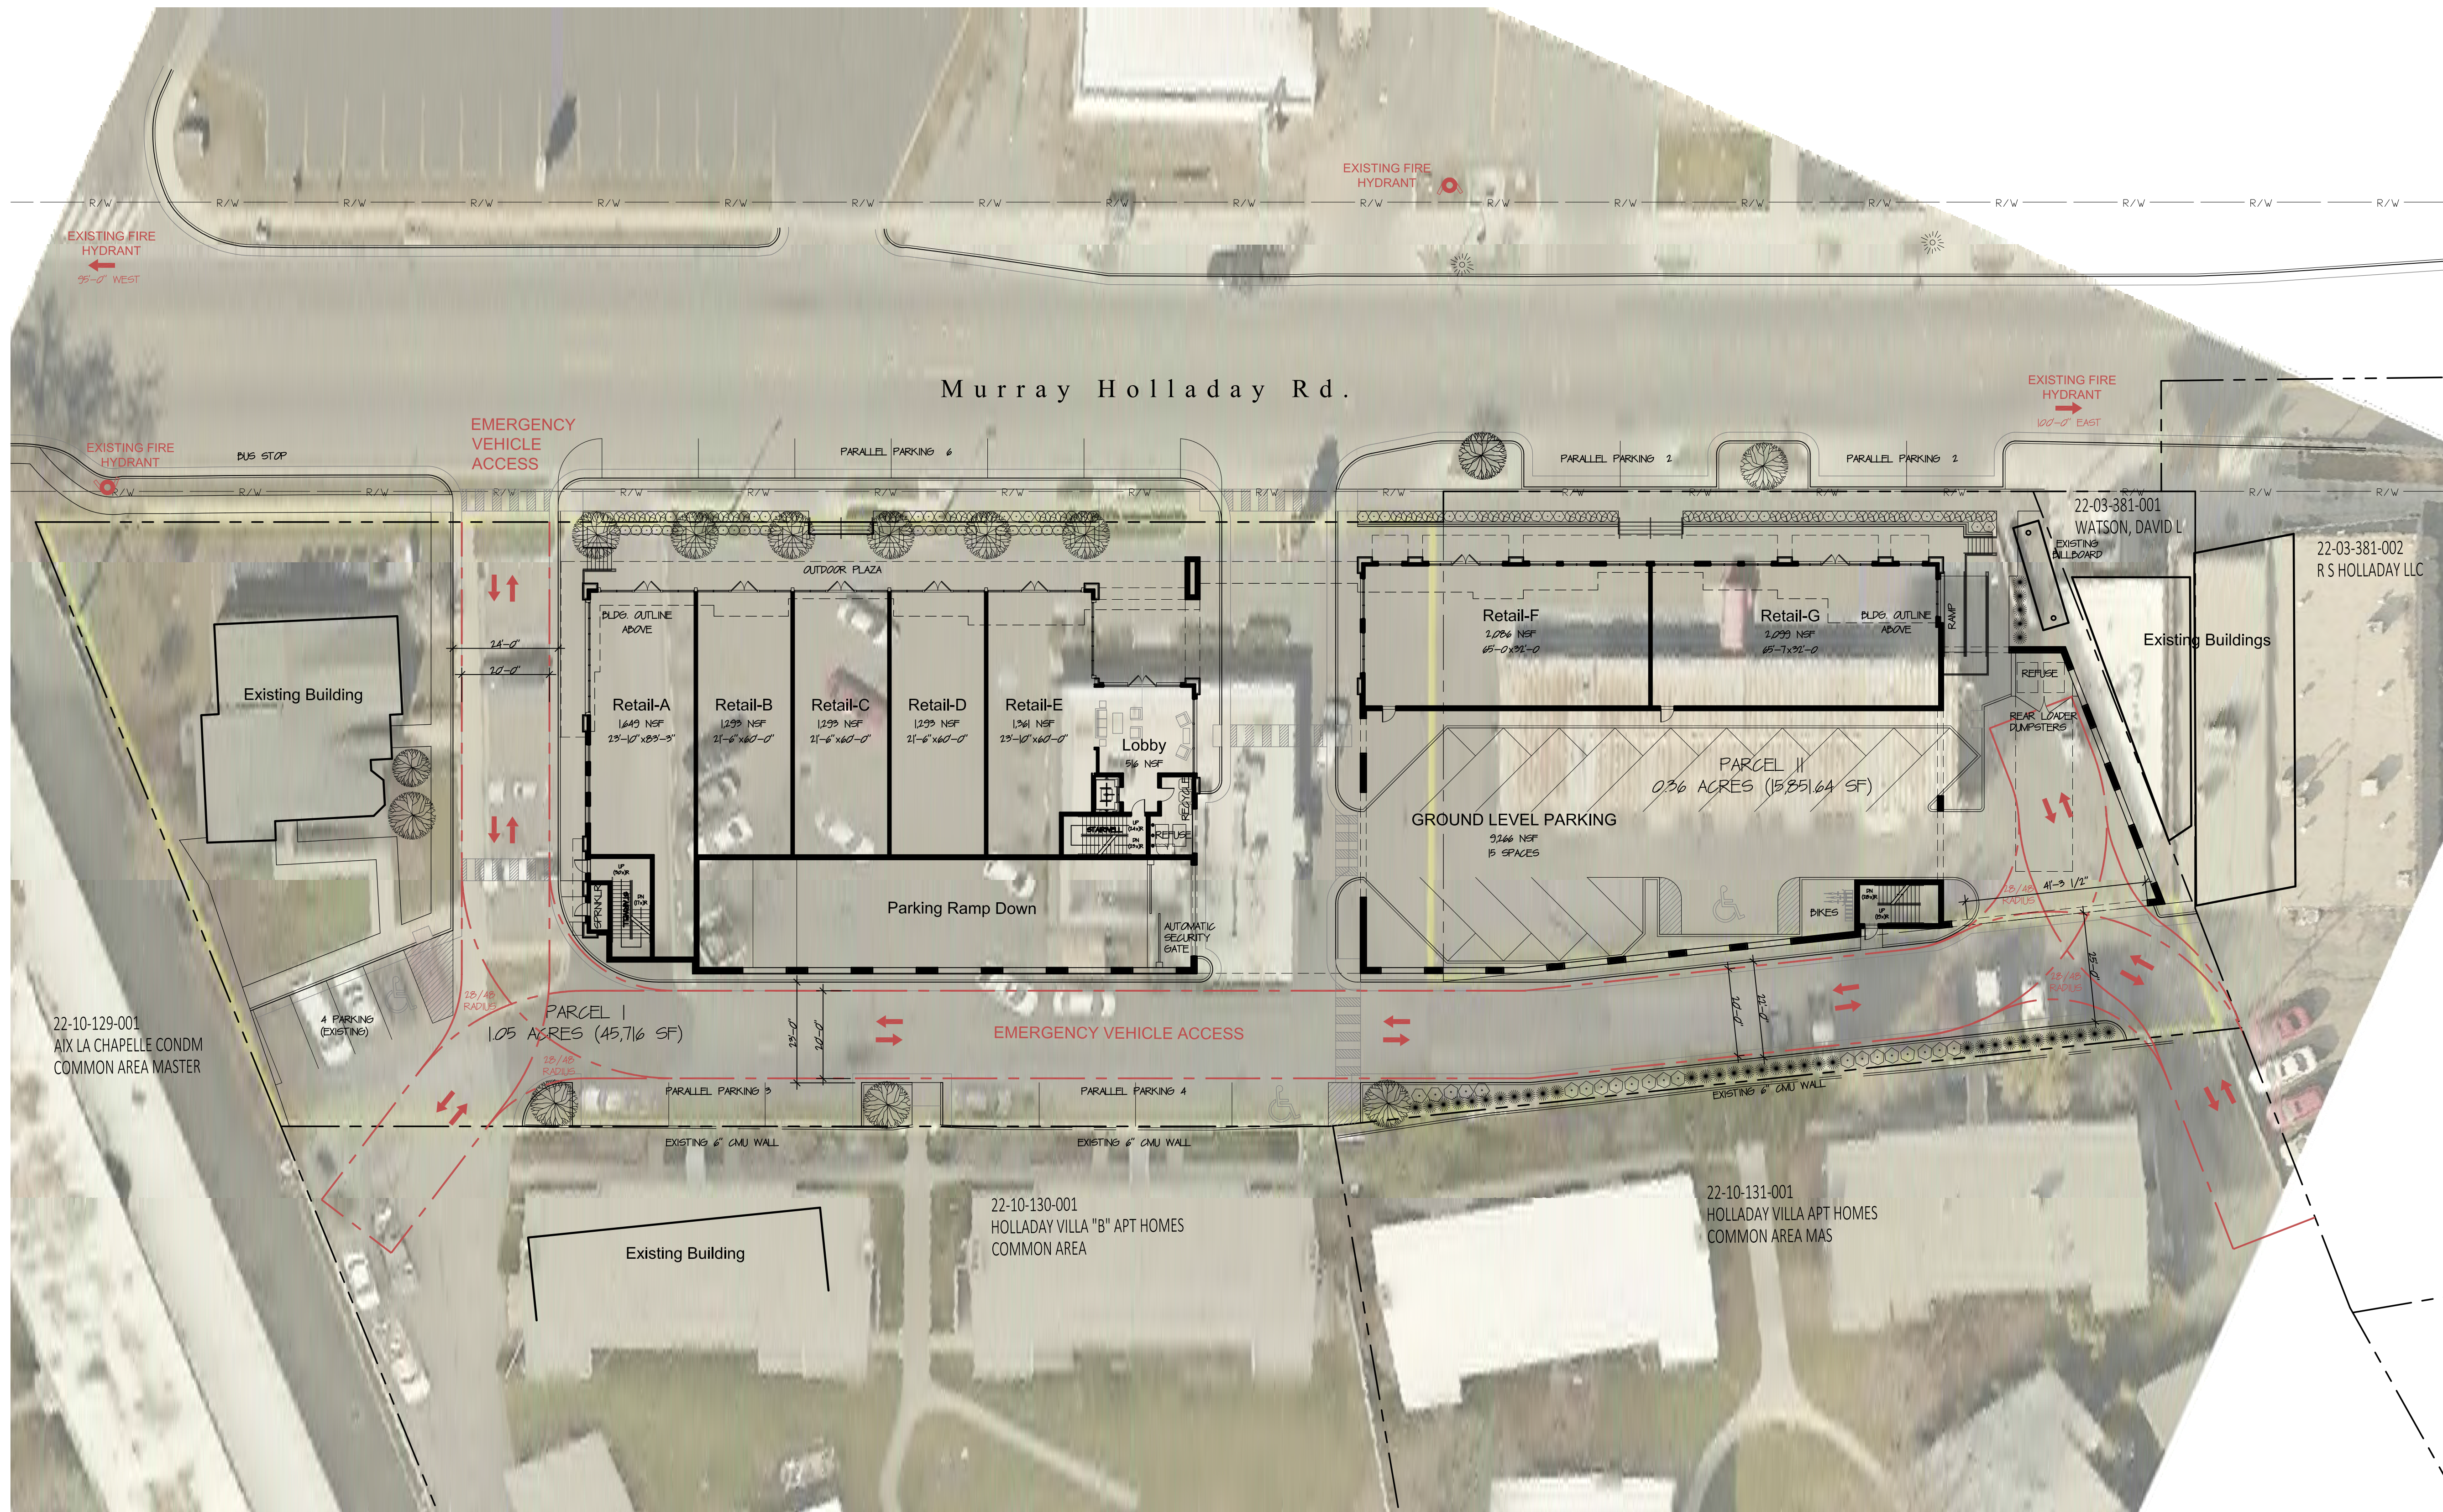

EMERGENCY ACCESS SITE PLAN
SCALE: 1"=20'-0"

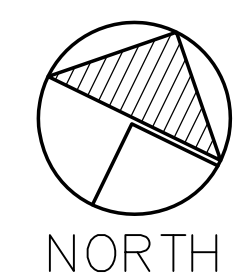

THIS DOCUMENT, AND THE
IDEAS AND DESIGNS
INCORPORATED HEREIN, AS
AN INSTRUMENT OF
PROFESSIONAL SERVICE, IS
THE PROPERTY OF
P H ARCHITECTS L.L.C.
AND IS NOT TO BE USED,
IN WHOLE OR IN PART,
FOR ANY OTHER PROJECT
WITHOUT THE WRITTEN
AUTHORIZATION OF
P H ARCHITECTS L.L.C.

WORK SHALL CONFORM
TO APPLICABLE CODES
AND REQUIREMENTS OF
UTILITIES AND
AUTHORITIES HAVING
JURISDICTION.

DO NOT SCALE THE
DRAWINGS.

VERIFY ALL DIMENSIONS
IN THE FIELD. REPORT
DISCREPANCIES.


APOLLO
DEVELOPMENT

2240 MURRAY HOLLADAY RD.
HOLLADAY CITY,
UTAH 84117

Prepared For: SOLSTICE DEVELOPMENT
4686 HIGHLAND DR. #224
MILLCREEK, UT 84117

P|H
ARCHITECTS

38 Taunton Hill Road
Newtown, Connecticut 06470
203-426-6500 tel. 203-426-6503 fax
ph-archs.com

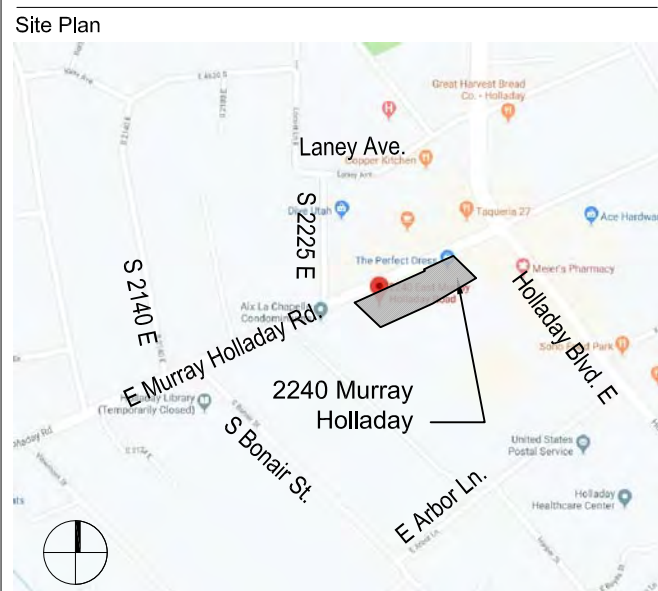

Project Team:
Architect and Planner:
P H Architects, LLC
38 Taunton Hill Road
Newtown, Connecticut 06470
(203) 426-6500 tel.
(203) 426-6503 fax
www.ph-archs.com

Civil Engineer:
ENSGN
THE STANDARD IN ENGINEERING
45 W. 10000 S, Suite 500
Sandy, Utah 84070
(801) 255-0529 tel.
www.ensgneng.com

Seal


Revisions		
No.	Date	Issue
1	3/9/2010	DESIGN REVIEW BOARD
2	3/16/2010	CLIENT REVISIONS

ELEVATIONS


Date: 2010/01/10 Project No.:
Scale: 1/16"=1'-0" master floor plans
Design: sbz
Sheet No.:
Checked:

A2.0

© P H ARCHITECTS, LLC

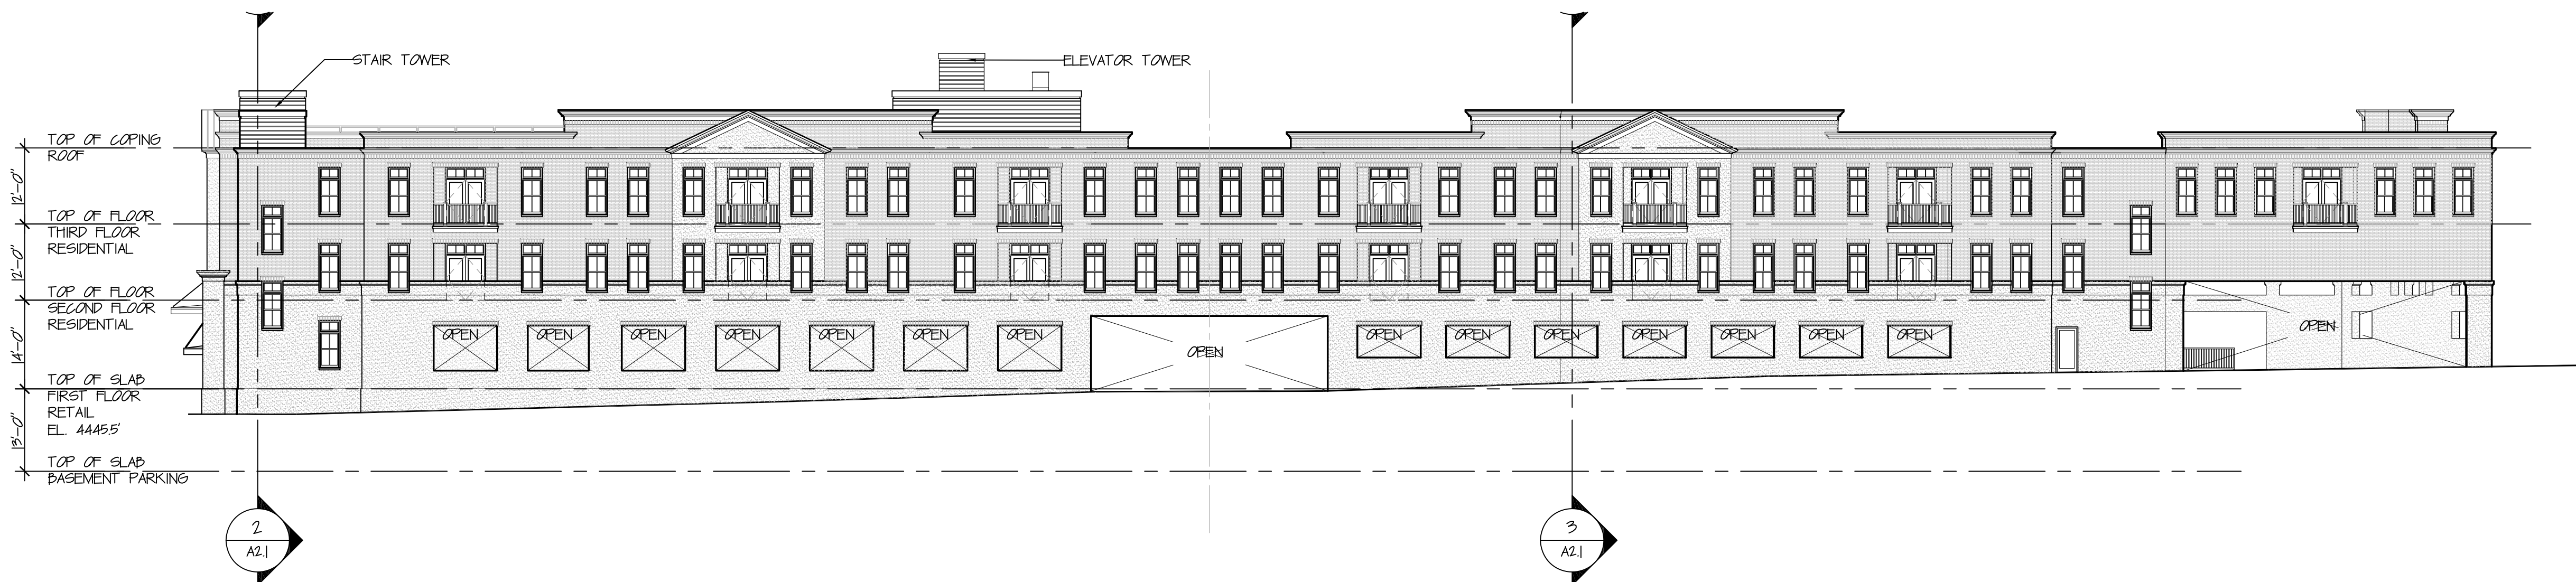

4 SOUTH ELEVATION
SCALE: 1/16"=1'-0"

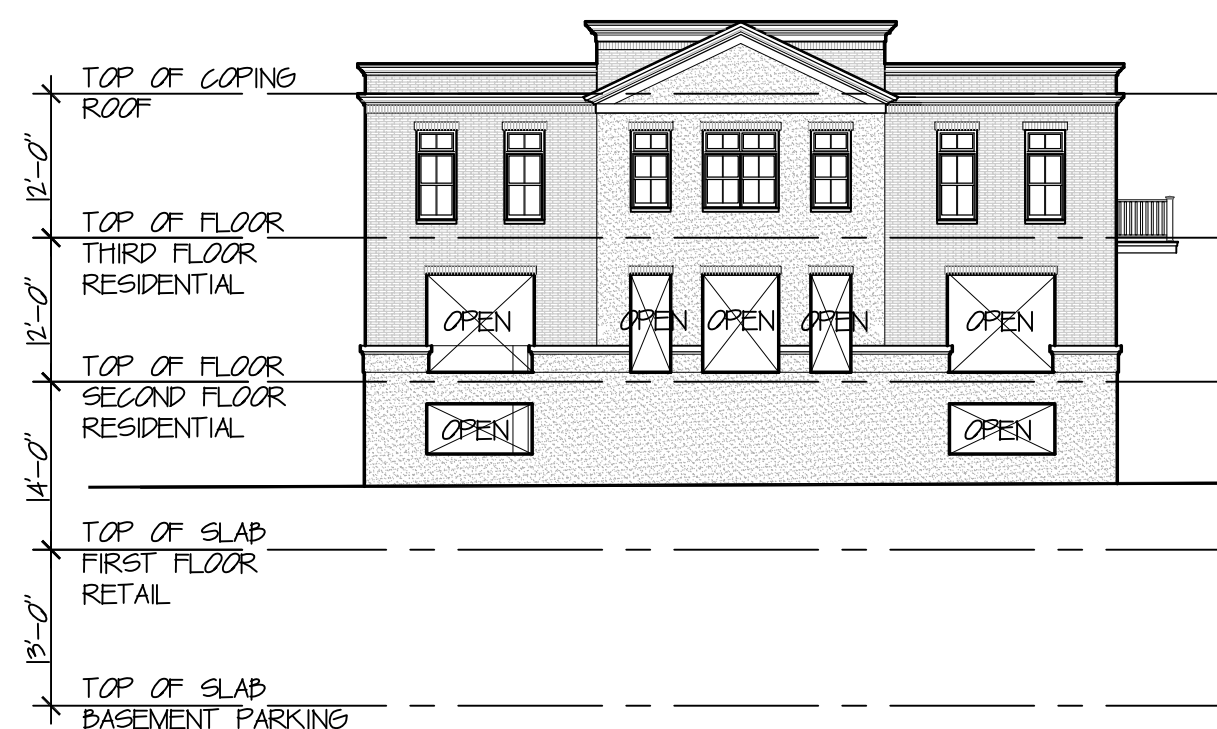

3 EAST ELEVATION
SCALE: 1/16"=1'-0"



2 WEST ELEVATION
SCALE: 1/16"=1'-0"



1 NORTH ELEVATION
SCALE: 1/16"=1'-0"

THIS DOCUMENT, AND THE IDEAS AND DESIGNS INCORPORATED HEREIN, AS AN INSTRUMENT OF PROFESSIONAL SERVICE, IS THE PROPERTY OF P H ARCHITECTS L.L.C. AND IS NOT TO BE USED, IN WHOLE OR IN PART, FOR ANY OTHER PROJECT WITHOUT THE WRITTEN AUTHORIZATION OF P H ARCHITECTS L.L.C.

WORK SHALL CONFORM TO APPLICABLE CODES AND REQUIREMENTS OF UTILITIES AND AUTHORITIES HAVING JURISDICTION.

DO NOT SCALE THE DRAWINGS.

VERIFY ALL DIMENSIONS IN THE FIELD. REPORT DISCREPANCIES.

2240 MURRAY HOLLADAY RD.
HOLLADAY CITY,
UTAH 84117

P | H
A R C H I T E C T S

[illegible]

ENSIGN
THE STANDARD IN ENGINEERING
45 W, 10000 S., Suite 500
Sandy, Utah 84070
(801) 255-0529 tel.
www.ensigneng.com



THIS DOCUMENT, AND THE IDEAS AND DESIGNS INCORPORATED HEREIN, AS AN INSTRUMENT OF PROFESSIONAL SERVICE, IS THE PROPERTY OF P H ARCHITECTS L.L.C. AND IS NOT TO BE USED, IN WHOLE OR IN PART, FOR ANY OTHER PROJECT WITHOUT THE WRITTEN AUTHORIZATION OF P H ARCHITECTS L.L.C.

WORK SHALL CONFORM TO APPLICABLE CODES AND REQUIREMENTS OF UTILITIES AND AUTHORITIES HAVING JURISDICTION.

DO NOT SCALE THE DRAWINGS.

VERIFY ALL DIMENSIONS IN THE FIELD. REPORT DISCREPANCIES.

Date:	2020/02/10	Project No.:	
Scale:	1/16" = 1'-0"	CAD File Name:	base-sections
Design:	sbz	Checked:	
Sheet No.:			

A2.1

APOLLO
DEVELOPMENT

2240 MURRAY HOLLADAY RD.
HOLLADAY CITY,
UTAH 84117

Prepared For: SOLSTICE DEVELOPMENT
4686 HIGHLAND DR. #224
MILLCREEK, UT 84117

P H
ARCHITECTS

38 Taunton Hill Road
Newtown, Connecticut 06470
203-426-6500 tel. 203-426-6503 fax
ph-archs.com



Project Team:
Architect and Planner:
P H Architects, LLC
38 Taunton Hill Road
Newtown, Connecticut 06470
(203) 426-6500 tel.
(203) 426-6503 fax
www.ph-archs.com
Civil Engineer:
EN SIGN
THE STANDARD IN ENGINEERING
45 W, 10000 S, Suite 500
Sandy Utah 84070
(801) 255-0529 tel.
www.ensigneng.com

Seal


Revisions		
No.	Date	Issue
1	3/3/2010	DESIGN REVIEW BOARD
2	3/16/2010	CLIENT REVISIONS

ARCHITECTURAL SITE PLAN
LIGHTING

Date: 2010/01/10 Project No.:
Scale: 1"=20'-0" CAD File Name: Base-Site Plan
Design: pep Checked:
Sheet No.:

A4.0

© P H ARCHITECTS, LLC

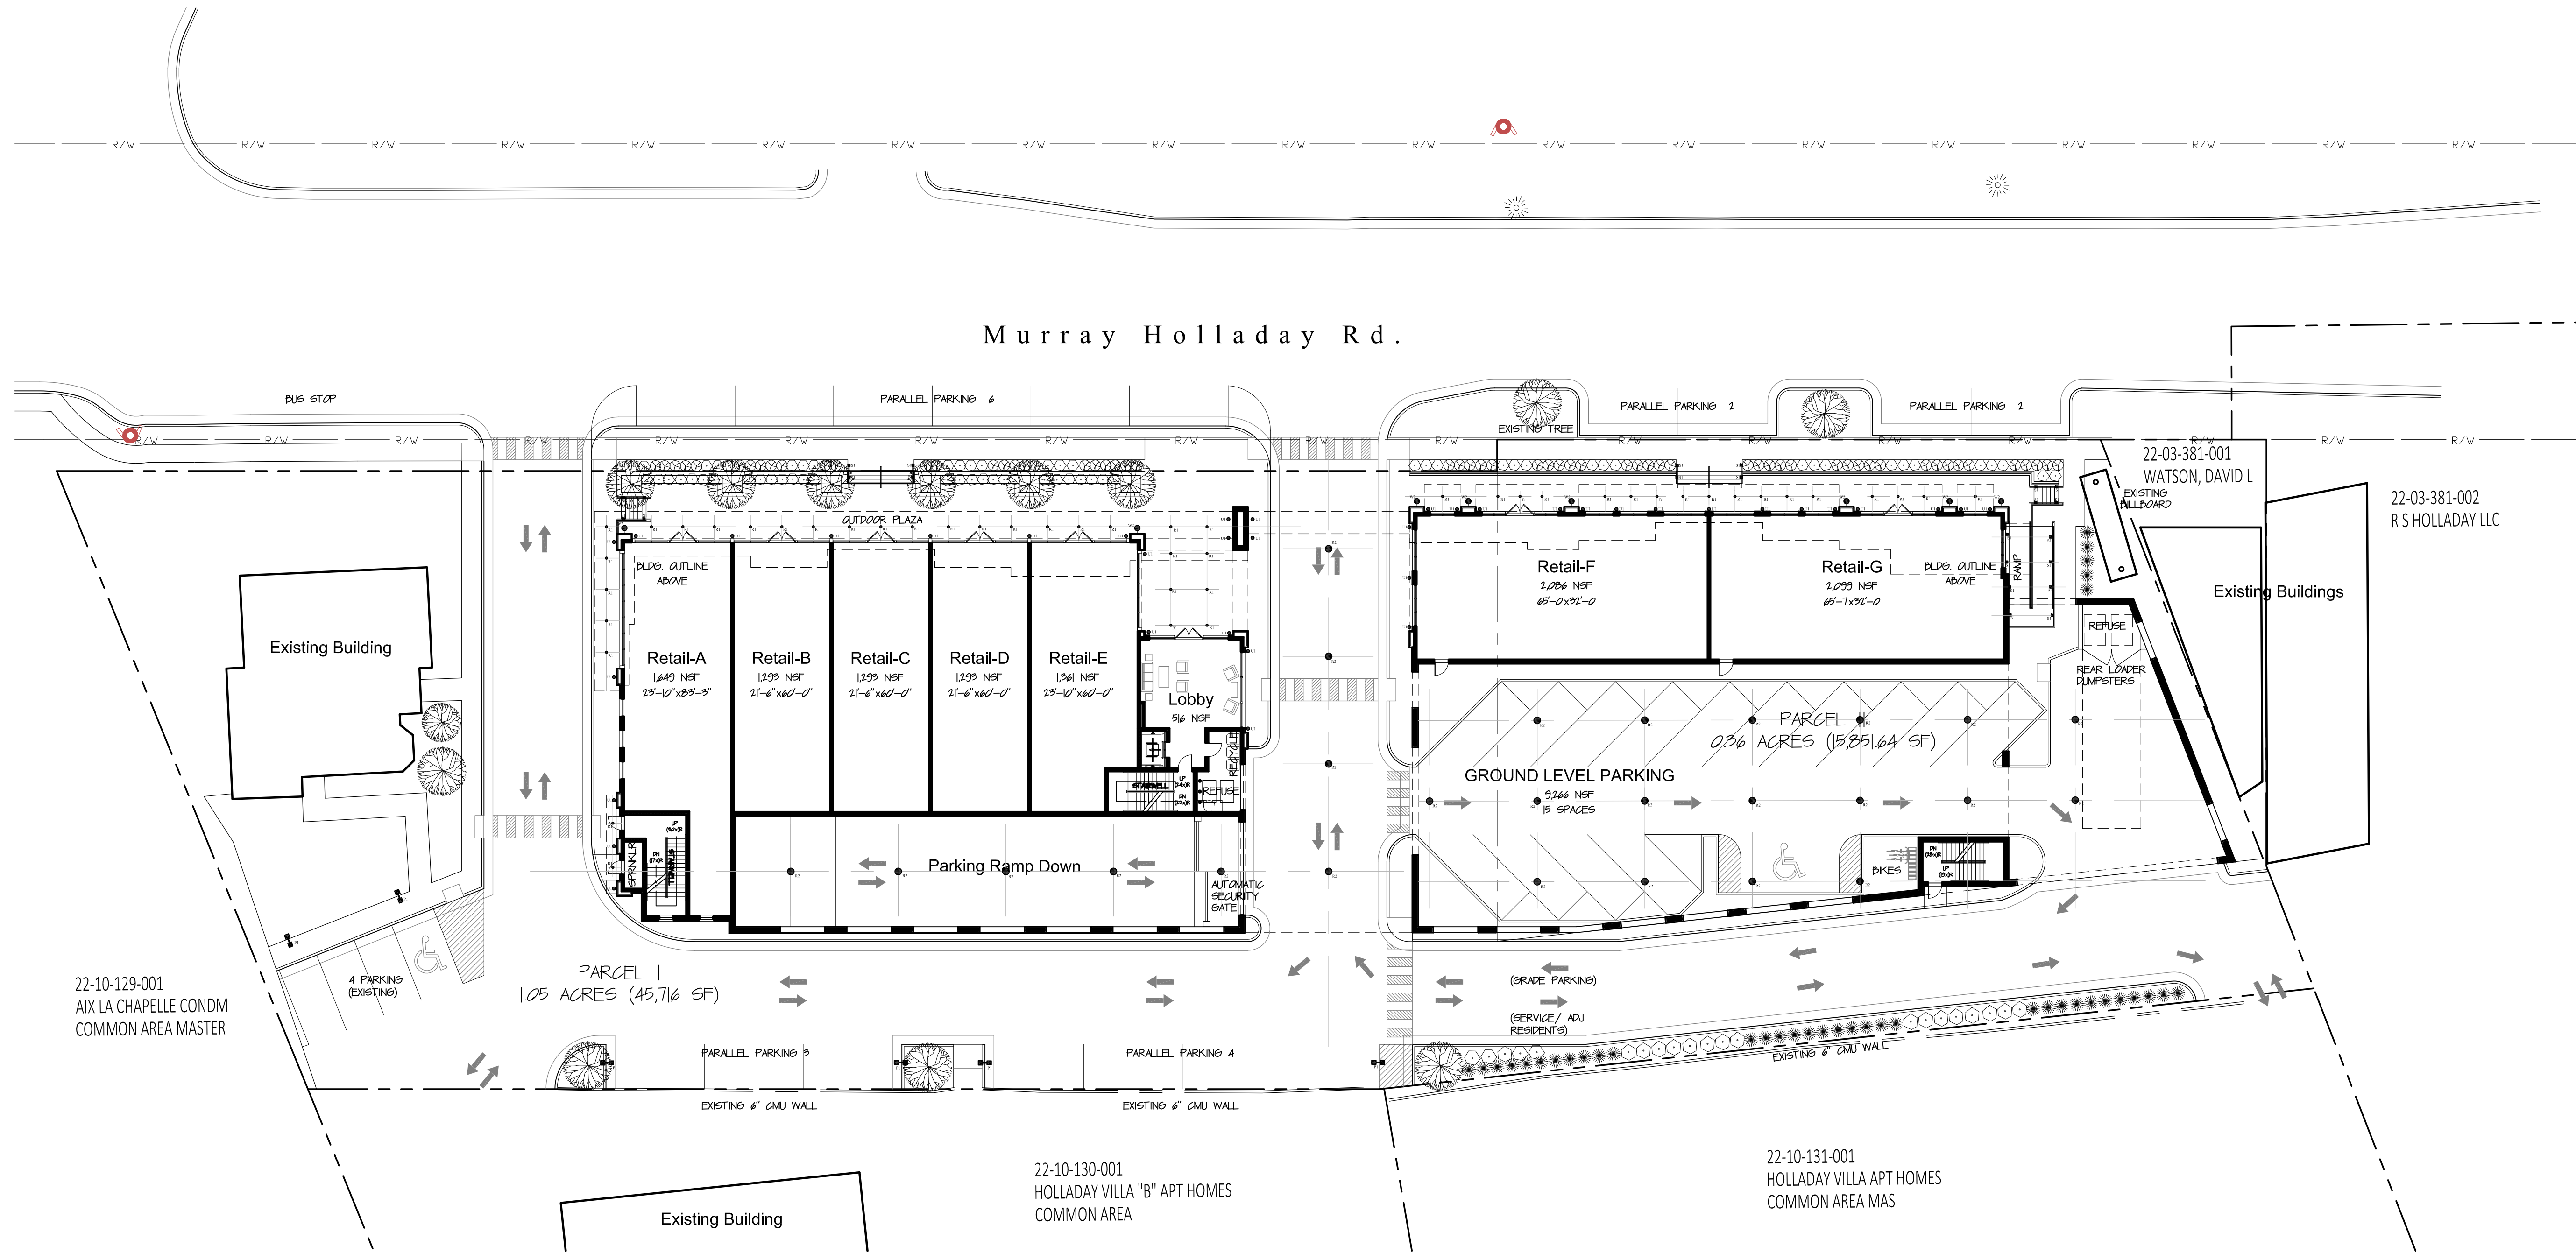

1 ARCHITECTURAL SITE PLAN - LIGHTING
A4.0 SCALE: 1"=20'-0"



2 POLE MOUNTED FIXTURE
A4.0 SCALE: NTS

HUBBELL LIGHTING-
KIM LIGHTING ALT2
(ALTITUDE)
ARCHITECTURAL
AREA/SITE LIGHT
FIXTURE, 1 ARM SIDE
MOUNT ON 12'-0"
POLE




WAC LIGHTING-
WL-LED310 LEDME
STEP LIGHT,
BRONZE FINISH

3 EXTERIOR STEP LIGHT
A4.0 SCALE: NTS


LIGHT FIXTURE SCHEDULE

TYPE	MANUFACTURER	MOUNTING	LAMPS	DESCRIPTION
R1	LF ILLUMINATION, INC.	RECESSED	LED	OUTDOOR RECESSED FIXED DOWNLIGHT WITH DIE-CAST ALUMINUM TRIM. 26 WATT LED, MEDIUM BEAM
R2	KENDALL MANUFACTURING COMPANY	SURFACE MOUNTED	LED	OUTDOOR SURFACE MOUNTED PARKING GARAGE LIGHT FIXTURE
P1	HUBBELL LIGHTING (KIM LIGHTING)	POLE MOUNTED	LED	ALTITUDE 2 POLE MOUNTED PARKING LOT LIGHT FIXTURE WITH CUT-OFF ON SQUARE 12 FT POLE, DARK BRONZE FINISH
S1	WAC LIGHTING	RECESSED STEP LIGHT	LED	WL-LED310 RECESSED STEP LIGHT DIE-CAST ALUMINUM HOUSING, TRIM WITH LEN. LIGHT COLOR WHITE, BRONZE FINISH
U1	BEACHSIDE LIGHTING	INGROUND UPLIGHT	MR16 CERAMIC METAL HALIDE HID BULB OR RETROFIT LED	SOLID BRASS ADJUSTABLE INGROUND UPLIGHT L-210-A-CR 30W 25 DEG. NARROW FLOOD SUITABLE FOR VEHICULAR/ PEDESTRIAN TRAFFIC, 120V
W1	BEACHSIDE LIGHTING	OUTDOOR ARCHITECTURAL BUILDING FACADE WALL SCONCE DOWN LIGHT	LED	OUTDOOR BRASS DOWNLIGHT BUILDING FACADE LIGHTING WALL SCONCE, (ACCENT LIGHTING) SMALL SQUARE CANOPY, NARROW FLOOD, 120V
W2	BEVALO GAS LIGHTS	WALL SCONCE- GAS	N/A- GAS LANTERN	HANDMADE COPPER CONTEMPORARY STYLE FLUSH MOUNT WALL SCONCE, GAS LINE W/ 1/4" GAS LINE ADAPTOR

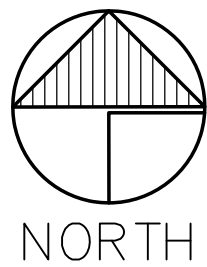

THIS DOCUMENT, AND THE IDEAS AND DESIGNS INCORPORATED HEREIN, AS AN INSTRUMENT OF PROFESSIONAL SERVICE, IS THE PROPERTY OF P H ARCHITECTS L.L.C. AND IS NOT TO BE USED, IN WHOLE OR IN PART, FOR ANY OTHER PROJECT WITHOUT THE WRITTEN AUTHORIZATION OF P H ARCHITECTS L.L.C.

WORK SHALL CONFORM TO APPLICABLE CODES AND REQUIREMENTS OF UTILITIES AND AUTHORITIES HAVING JURISDICTION. DO NOT SCALE THE DRAWINGS. VERIFY ALL DIMENSIONS IN THE FIELD. REPORT DISCREPANCIES.

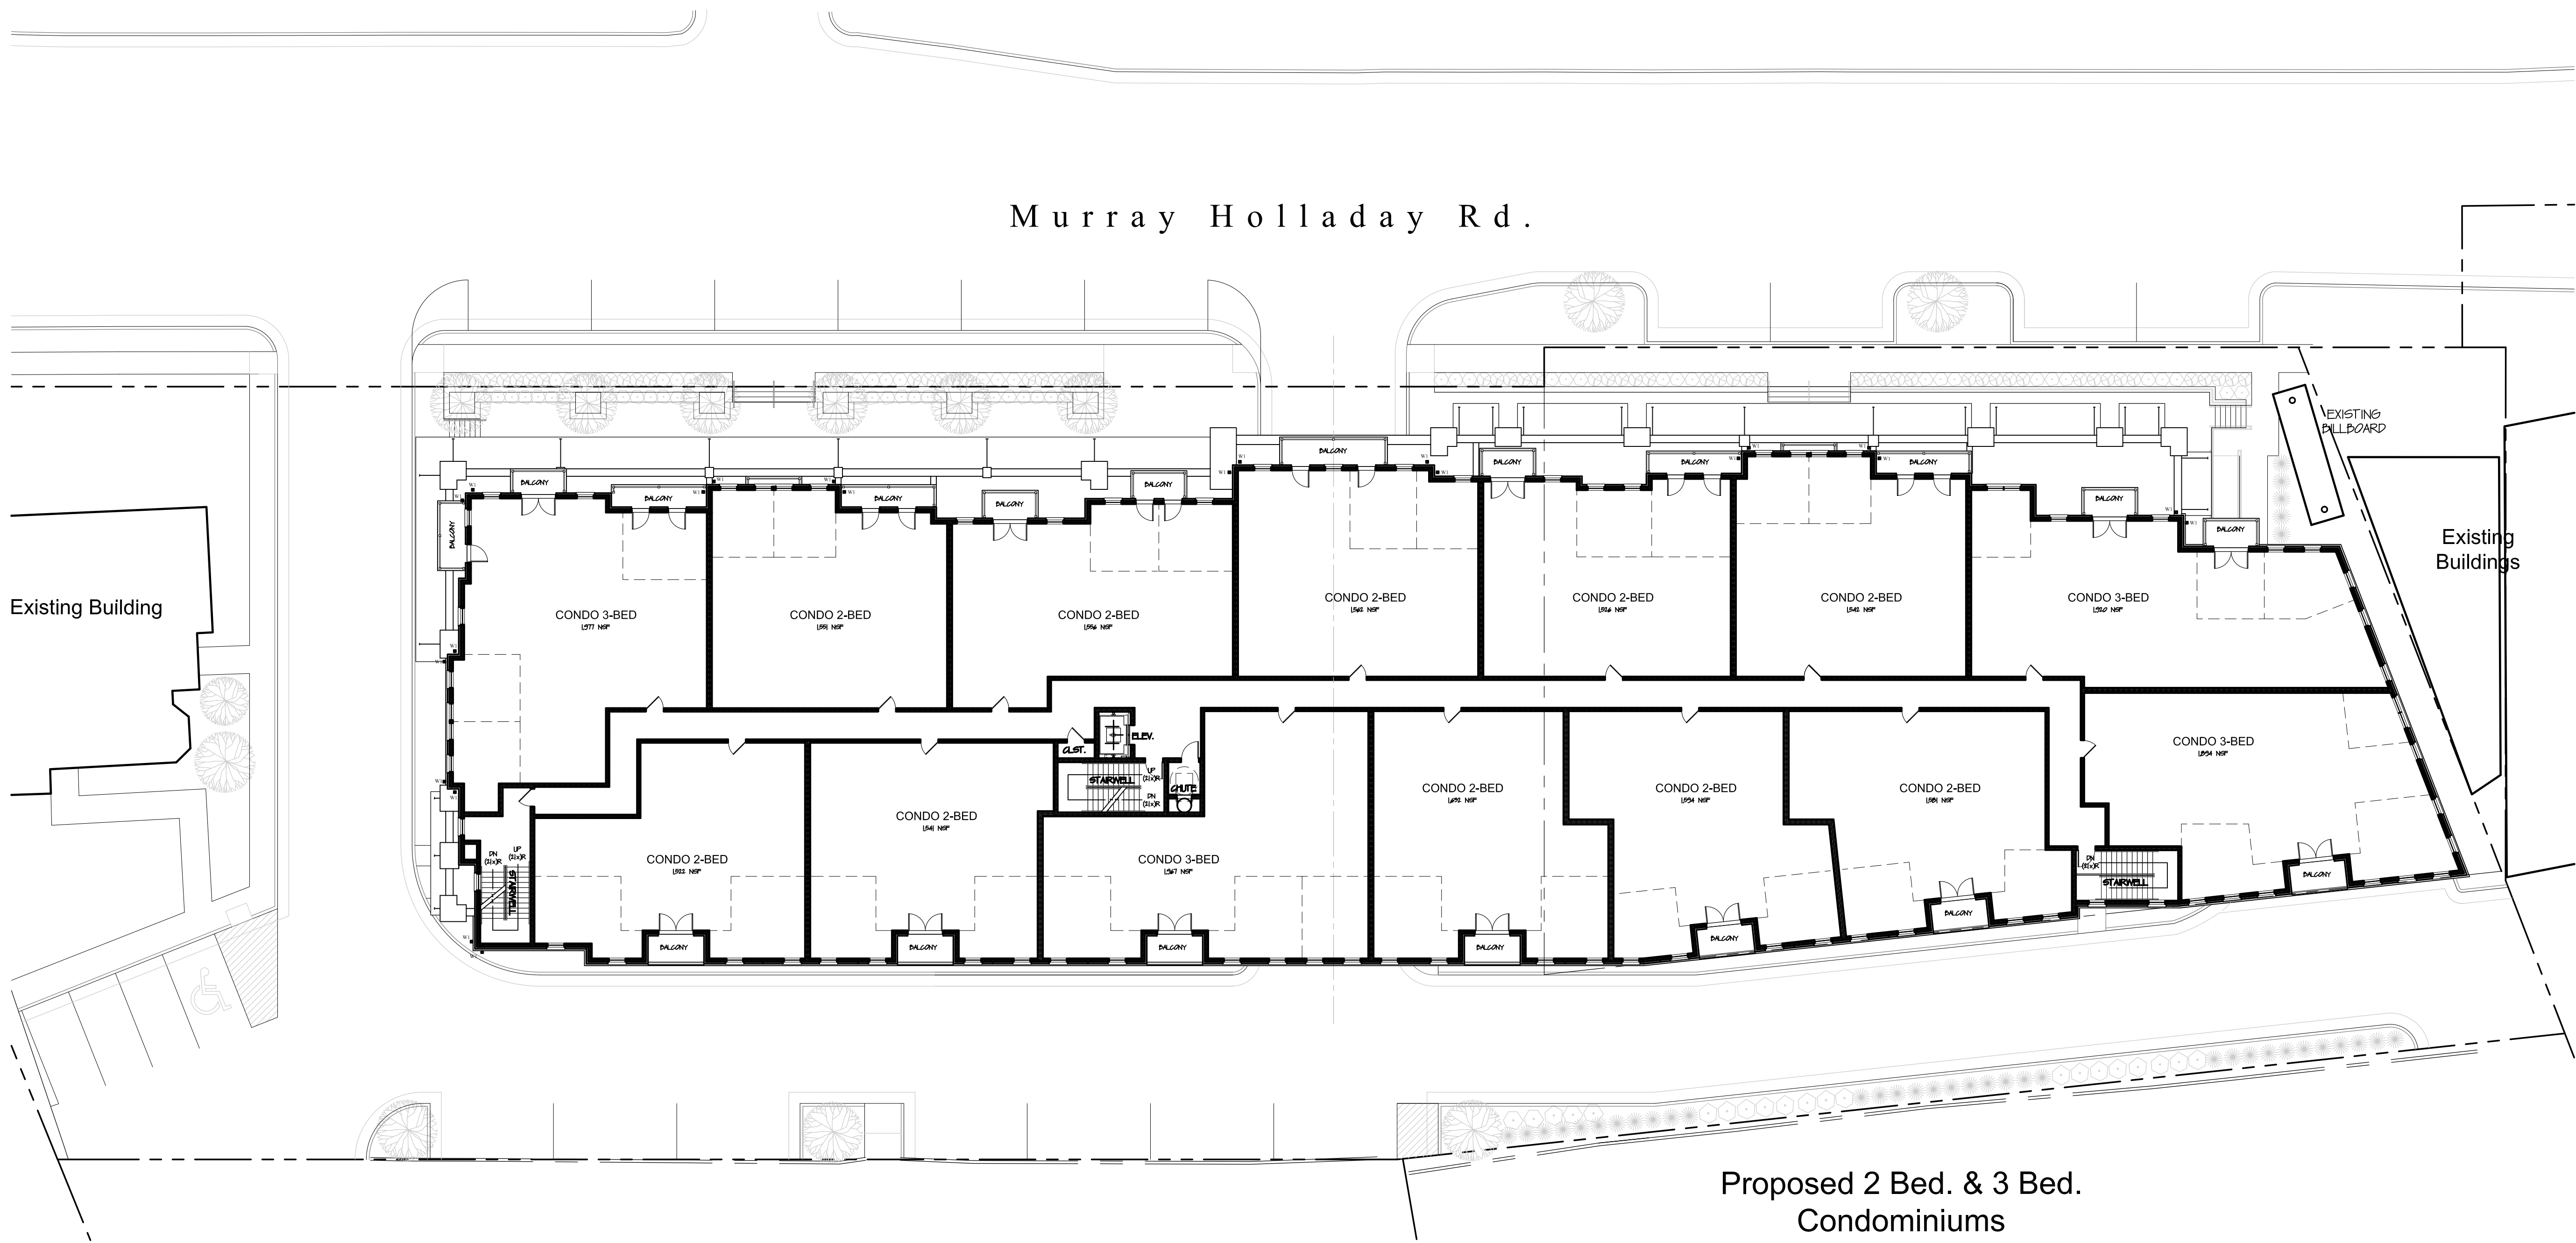

THIRD LEVEL FLOOR PLAN
ARCHITECTURAL LIGHTING PLAN
SCALE: 1/16"=1'-0"


LIGHT FIXTURE SCHEDULE				
TYPE	MANUFACTURER	MOUNTING	LAMPS	DESCRIPTION
R1	LF ILLUMINATION, INC.	RECESSED	LED	OUTDOOR RECESSED FIXED DOWNLIGHT WITH DIE-CAST ALUMINUM TRIM. 26 WATT LED, MEDIUM BEAM
R2	KENDALL MANUFACTURING COMPANY	SURFACE MOUNTED	LED	OUTDOOR SURFACE MOUNTED PARKING GARAGE LIGHT FIXTURE
P1	HUBBELL LIGHTING (KIM LIGHTING)	POLE MOUNTED	LED	ALTITUDE 2 POLE MOUNTED PARKING LOT LIGHT FIXTURE WITH CUT-OFF ON SQUARE 12 FT POLE, DARK BRONZE FINISH
S1	WAC LIGHTING	RECESSED STEP LIGHT	LED	WL-LED910 RECESSED STEP LIGHT DIE-CAST ALUMINUM HOUSING, TRIM WITH LEN. LIGHT COLOR WHITE, BRONZE FINISH
U1	BEACHSIDE LIGHTING	INEROUND UPLIGHT	MR16 CERMAIC METAL HALIDE MID BULD. OR RETROFIT LED	SOLID BRASS ADJUSTABLE INEROUND UPLIGHT L-200-A-CR 39W 25 DEG. NARROW FLOOD SUITABLE FOR VEHICULAR/ PEDESTRIAN TRAFFIC, 120V
W1	BEACHSIDE LIGHTING	OUTDOOR ARCHITECTURAL BUILDING FACADE WALL SCONCE DOWN LIGHT	LED	OUTDOOR BRASS DOWNLIGHT BUILDING FACADE LIGHTING WALL SCONCE, (ACCENT LIGHTING) SMALL SQUARE CANOPY, NARROW FLOOD, 120V
W2	BEVOLO GAS LIGHTS	WALL SCONCE- GAS	N/A- GAS LANTERN	HANDMADE COPPER CONTEMPORARY STYLE FLUSH MOUNT WALL SCONCE, GAS LINE W/ 1/4" GAS LINE ADAPTOR

THIS DOCUMENT, AND THE IDEAS AND DESIGNS INCORPORATED HEREIN, AS AN INSTRUMENT OF PROFESSIONAL SERVICE, IS THE PROPERTY OF P H ARCHITECTS L.L.C. AND IS NOT TO BE USED, IN WHOLE OR IN PART, FOR ANY OTHER PROJECT WITHOUT THE WRITTEN AUTHORIZATION OF P H ARCHITECTS L.L.C.

WORK SHALL CONFORM TO APPLICABLE CODES AND REQUIREMENTS OF UTILITIES AND AUTHORITIES HAVING JURISDICTION.

DO NOT SCALE THE DRAWINGS.

VERIFY ALL DIMENSIONS IN THE FIELD. REPORT DISCREPANCIES.

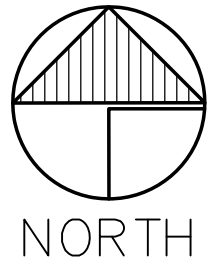

Prepared For: SOLSTICE DEVELOPMENT
4686 HIGHLAND DR. #224
MILLCREEK, UT 84117



38 Taunton Hill Road
Newtown, Connecticut 06470
203-426-6500 tel. 203-426-6503 fax
ph-archs.com



Project Team:
Architect and Planner:
P H Architects, LLC
38 Taunton Hill Road
Newtown, Connecticut 06470
(203) 426-6500 tel.
(203) 426-6503 fax
www.ph-archs.com


Civil Engineer:
EN SIGN
THE STANDARD IN ENGINEERING
45 W. 10000 S., Suite 500
Sandy Utah 84070
(801) 255-0529 tel.
www.ensigneng.com

Seal

Revisions		
No.	Date	Issue
2	3/16/2010	CLIENT REVISIONS

ARCHITECTURAL
LIGHTING PLAN

Date: 2/10/09/10
Scale: 1/16"=1'-0"
Design: pep
Sheet No.:
Project No.:
CAD File Name: Base-Site Plan
Checked:

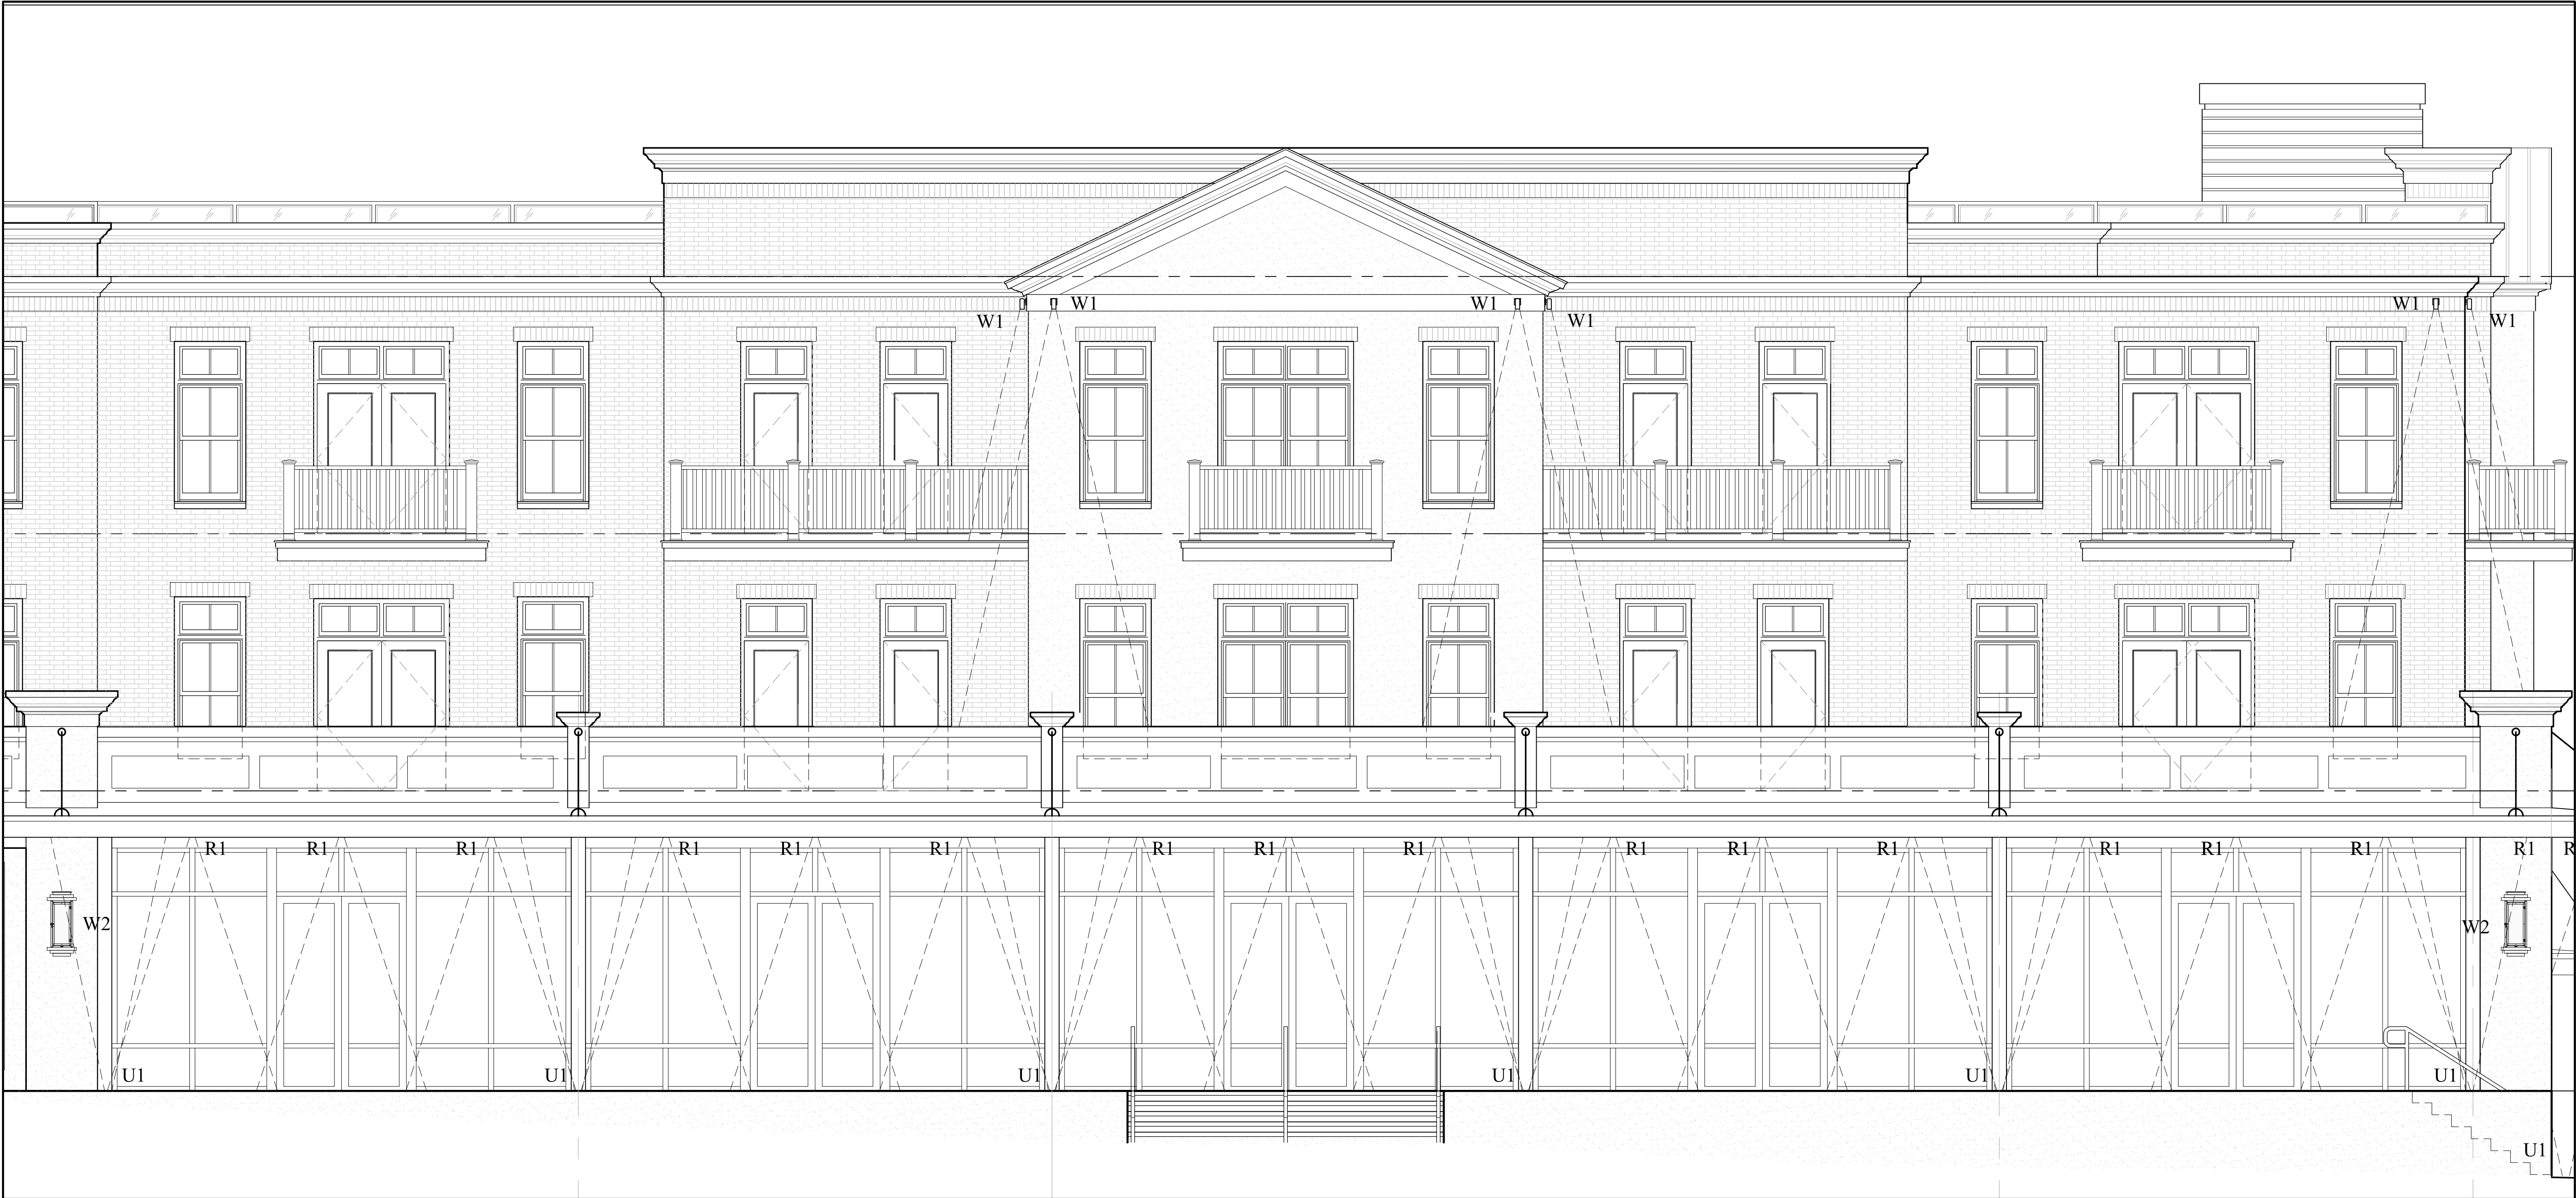

1 PARTIAL TYPICAL ELEVATION – LIGHTING
SCALE: 1/2"=1'-0"



BEVOLLO GAS LIGHT –
CONTEMPORARY
FLUSH MOUNT WALL
SCONCE – 36" TALL,
COPPER FINISH



OUTDOOR BRASS DOWNLIGHT
BUILDING FACADE LIGHTING
WALL SCONCE, (ACCENT
LIGHTING) SMALL SQUARE
CANOPY, NARROW FLOOD,
120V



SOLID BRASS ADJUSTABLE
INGROUND UPLIGHT
L-010-A-CR 33W 25 DEG.
NARROW FLOOD SUITABLE
FOR VEHICULAR/
PEDESTRIAN TRAFFIC

2 EXTERIOR WALL SCONCE – GAS
SCALE: NTS

3 BUILDING FACADE SCONCE LIGHTING – DOWN LIGHT
SCALE: NTS

4 ADJUSTABLE INGROUND UPLIGHT
SCALE: NTS

THIS DOCUMENT, AND THE
IDEAS AND DESIGNS
INCORPORATED HEREIN, AS
AN INSTRUMENT OF
PROFESSIONAL SERVICE, IS
THE PROPERTY OF
P H ARCHITECTS L.L.C.
AND IS NOT TO BE USED,
IN WHOLE OR IN PART,
FOR ANY OTHER PROJECT
WITHOUT THE WRITTEN
AUTHORIZATION OF
P H ARCHITECTS L.L.C.

WORK SHALL CONFORM
TO APPLICABLE CODES
AND REQUIREMENTS OF
UTILITIES AND
AUTHORITIES HAVING
JURISDICTION.

DO NOT SCALE THE
DRAWINGS.

VERIFY ALL DIMENSIONS
IN THE FIELD. REPORT
DISCREPANCIES.

APOLLO DEVELOPMENT

2240 MURRAY HOLLADAY RD.
HOLLADAY CITY,
UTAH 84117

Prepared For: SOLSTICE DEVELOPMENT
4686 HIGHLAND DR. #224
MILLCREEK, UT 84117

P H ARCHITECTS

38 Taunton Hill Road
Newtown, Connecticut 06470
203-426-6500 tel. 203-426-6503 fax
ph-archs.com



2240 MURRAY HOLLADAY RD.
HOLLADAY CITY,
UTAH 84117

P | H
A R C H I T E C T S


ENSIGN
THE STANDARD IN ENGINEERING
45 W, 10000 S., Suite 500
Sandy, Utah 84070
(801) 255-0529 tel.
www.ensigneng.com

Revisions		
No.	Date	Issue
1	3/9/2020	DESIGN REVIEW BOARD

Date:	2010/01/10	Project No.:	
Scale:	NTS	CAD File Name:	A50
Design:	sbz	Checked:	
Sheet No.:			

A5.0



1 PERSPECTIVE RENDERING
A50 SCALE: NTS

THIS DOCUMENT, AND THE
IDEAS AND DESIGN
INCORPORATED HEREIN, AS
AN INSTRUMENT OF
PROFESSIONAL SERVICE, IS
THE PROPERTY OF
P H ARCHITECTS L.L.C.
AND IS NOT TO BE USED,
IN WHOLE OR IN PART,
FOR ANY OTHER PROJECT
WITHOUT THE WRITTEN
AUTHORIZATION OF
P H ARCHITECTS L.L.C.


WORK SHALL CONFORM
TO APPLICABLE CODES
AND REQUIREMENTS OF
UTILITIES AND
AUTHORITIES HAVING
JURISDICTION.

DO NOT SCALE THE
DRAWINGS.

VERIFY ALL DIMENSIONS
IN THE FIELD. REPORT
DISCREPANCIES.



1 RENDERED ELEVATION
SCALE: NTS

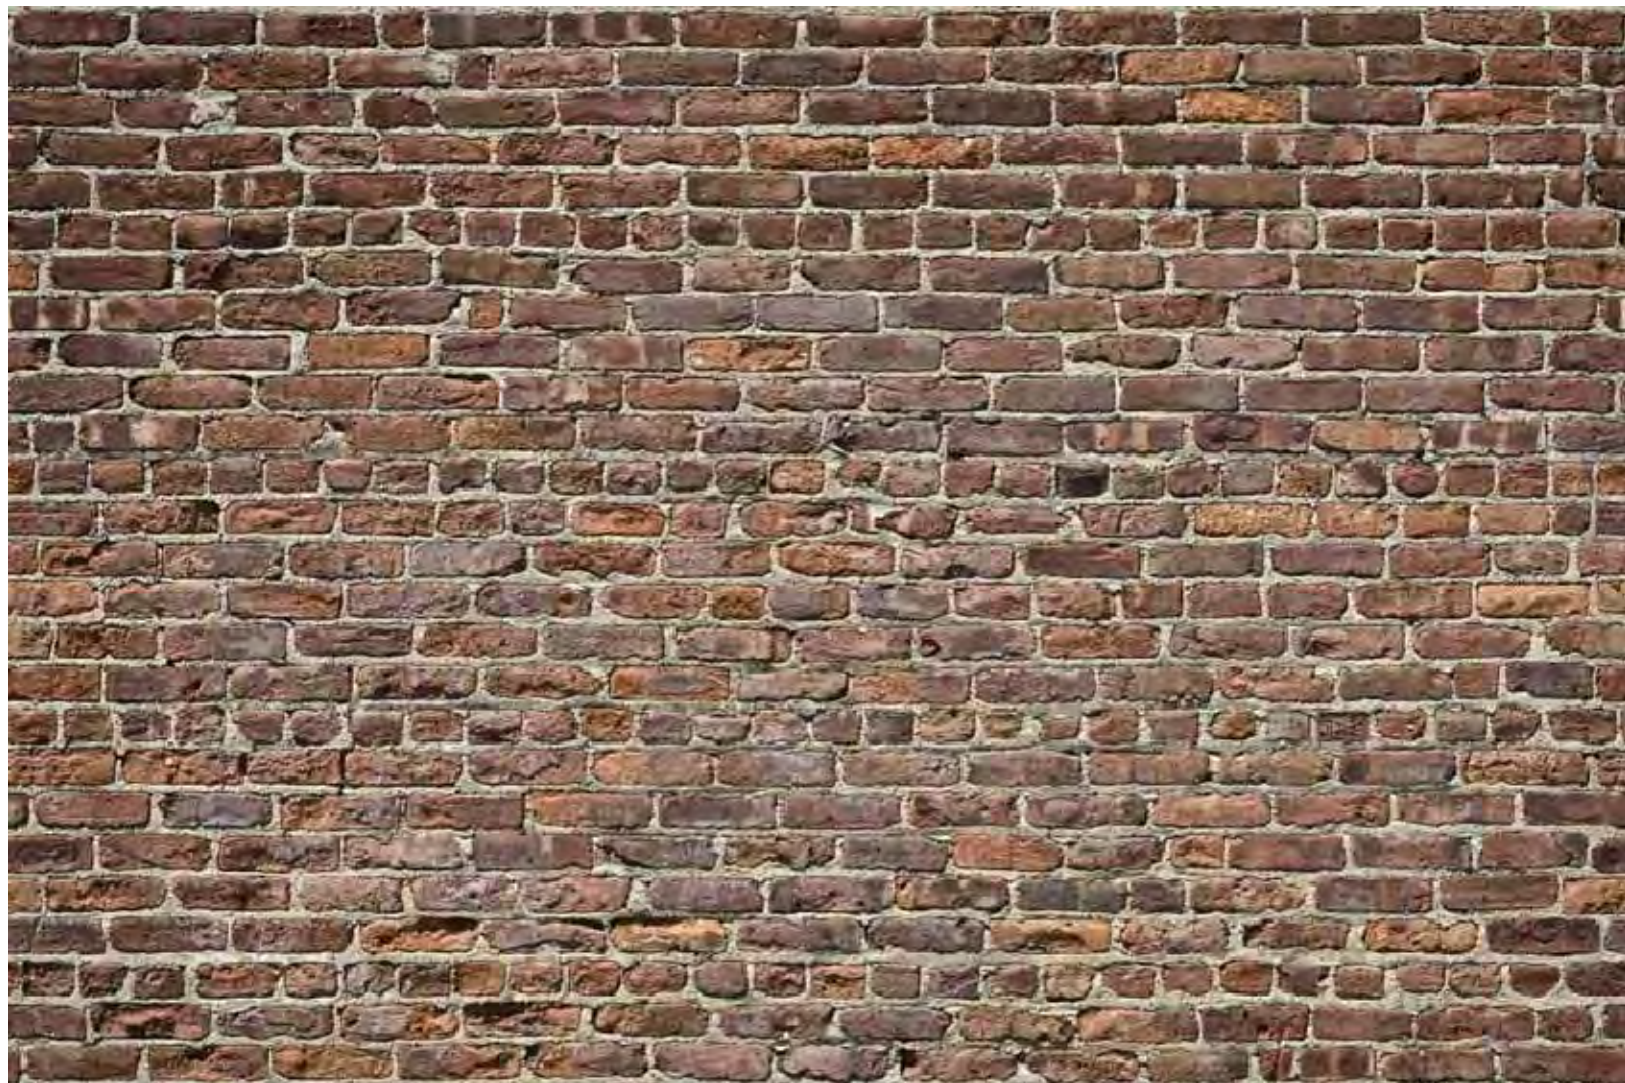

2 BRICK VENEER EXAMPLE
SCALE: NTS



3 ALUMINUM FACADE EXAMPLE
SCALE: NTS



4 BASE/GABLE MATERIAL- CEMENT PLASTER
SCALE: NTS



6 PAINTED METAL RAILING EXAMPLE
SCALE: NTS



5 BASE/GABLE MATERIAL- CEMENT PLASTER
SCALE: NTS

THIS DOCUMENT, AND THE IDEAS AND DESIGNS INCORPORATED HEREIN, AS AN INSTRUMENT OF PROFESSIONAL SERVICE, IS THE PROPERTY OF P H ARCHITECTS L.L.C. AND IS NOT TO BE USED, IN WHOLE OR IN PART, FOR ANY OTHER PROJECT WITHOUT THE WRITTEN AUTHORIZATION OF P H ARCHITECTS L.L.C.

WORK SHALL CONFORM TO APPLICABLE CODES AND REQUIREMENTS OF UTILITIES AND AUTHORITIES HAVING JURISDICTION.

DO NOT SCALE THE DRAWINGS.

VERIFY ALL DIMENSIONS IN THE FIELD. REPORT DISCREPANCIES.

APOLLO DEVELOPMENT

2240 MURRAY HOLLADAY RD.
HOLLADAY CITY,
UTAH 84117

Prepared For: SOLSTICE DEVELOPMENT
4686 HIGHLAND DR. #224
MILLCREEK, UT 84117

P|H
ARCHITECTS

38 Taunton Hill Road
Newtown, Connecticut 06470
203-426-6500 tel. 203-426-6503 fax
ph-archs.com



Project Team:

Architect and Planner:
P H Architects, LLC
38 Taunton Hill Road
Newtown, Connecticut 06470
(203) 426-6500 tel.
(203) 426-6503 fax
www.ph-archs.com

Civil Engineer:

EN SIGN
THE STANDARD IN ENGINEERING
45 W. 10000 S., Suite 500
Sandy, Utah 84070
(801) 255-0529 tel.
www.ensigneng.com


Seal

Revisions		
No.	Date	Issue
1	3/9/2010	DESIGN REVIEW BOARD

RENDERED ELEVATION

Date: 2010/01/10
Scale: NTS
Design: sbz
Sheet No.: A5.1

Project No.:
CAD File Name: A5.1
Checked:

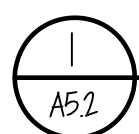

PERSPECTIVE RENDERING
SCALE: NTS

THIS DOCUMENT, AND THE IDEAS AND DESIGNS INCORPORATED HEREIN, AS AN INSTRUMENT OF PROFESSIONAL SERVICE, IS THE PROPERTY OF P H ARCHITECTS L.L.C. AND IS NOT TO BE USED, IN WHOLE OR IN PART, FOR ANY OTHER PROJECT WITHOUT THE WRITTEN AUTHORIZATION OF P H ARCHITECTS L.L.C.

WORK SHALL CONFORM TO APPLICABLE CODES AND REQUIREMENTS OF UTILITIES AND AUTHORITIES HAVING JURISDICTION.

DO NOT SCALE THE DRAWINGS.

VERIFY ALL DIMENSIONS IN THE FIELD. REPORT DISCREPANCIES.


APOLLO DEVELOPMENT

2240 MURRAY HOLLADAY RD.
HOLLADAY CITY,
UTAH 84117

Prepared For: SOLSTICE DEVELOPMENT
4686 HIGHLAND DR. #224
MILLCREEK, UT 84117

P|H
ARCHITECTS

38 Taunton Hill Road
Newtown, Connecticut 06470
203-426-6500 tel. 203-426-6503 fax
ph-archs.com

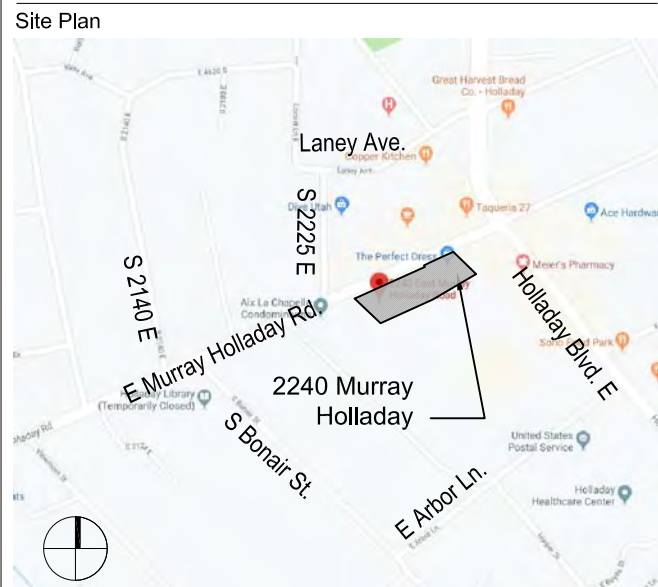

2240 MURRAY HOLLADAY RD.
HOLLADAY CITY,
UTAH 84117

P | H
A R C H I T E C T S


ENSIGN
THE STANDARD IN ENGINEERING
45 W, 10000 S., Suite 500
Sandy, Utah 84070
(801) 255-0529 tel.
www.ensigneng.com

Revisions		
No.	Date	Issue
1	3/9/2020	DESIGN REVIEW BOARD

Date:	2010/01/10	Project No.:	
Scale:	NTS	CAD File Name:	A53
Design:	sbz	Checked:	
Sheet No.:			

© P H ARCHITECTS, LLC



1 PERSPECTIVE RENDERING
A5.3 SCALE: NTS

THIS DOCUMENT, AND THE
IDEAS AND DESIGN
INCORPORATED HEREIN, AS
AN INSTRUMENT OF
PROFESSIONAL SERVICE, IS
THE PROPERTY OF
P H ARCHITECTS L.L.C.
AND IS NOT TO BE USED,
IN WHOLE OR IN PART,
FOR ANY OTHER PROJECT
WITHOUT THE WRITTEN
AUTHORIZATION OF
P H ARCHITECTS L.L.C.

WORK SHALL CONFORM
TO APPLICABLE CODES
AND REQUIREMENTS OF
UTILITIES AND
AUTHORITIES HAVING
JURISDICTION.

DO NOT SCALE THE
DRAWINGS.

VERIFY ALL DIMENSIONS
IN THE FIELD. REPORT
DISCREPANCIES.

2240 MURRAY HOLLADAY RD.
HOLLADAY CITY,
UTAH 84117

P | H
A R C H I T E C T S



45 W, 10000 S., Suite 500
Sandy, Utah 84070
(801) 255-0529 tel.
www.ensigneng.com

Revisions		
No.	Date	Issue
1	3/9/2020	DESIGN REVIEW BOARD

Date:	2010/03/09	Project No.:	
Scale:	NTS	CAD File Name:	A50
Design:	sbz	Checked:	
Sheet No.:			

PH ARCHITECTS, LLC



1 PERSPECTIVE RENDERING
A5.4 SCALE: NTS

THIS DOCUMENT, AND THE
IDEAS AND DESIGN
INCORPORATED HEREIN, AS
AN INSTRUMENT OF
PROFESSIONAL SERVICE, IS
THE PROPERTY OF
P H ARCHITECTS L.L.C.
AND IS NOT TO BE USED,
IN WHOLE OR IN PART,
FOR ANY OTHER PROJECT
WITHOUT THE WRITTEN
AUTHORIZATION OF
P H ARCHITECTS L.L.C.

WORK SHALL CONFORM
TO APPLICABLE CODES
AND REQUIREMENTS OF
UTILITIES AND
AUTHORITIES HAVING
JURISDICTION.

DO NOT SCALE THE
DRAWINGS.

VERIFY ALL DIMENSIONS
IN THE FIELD. REPORT
DISCREPANCIES.