


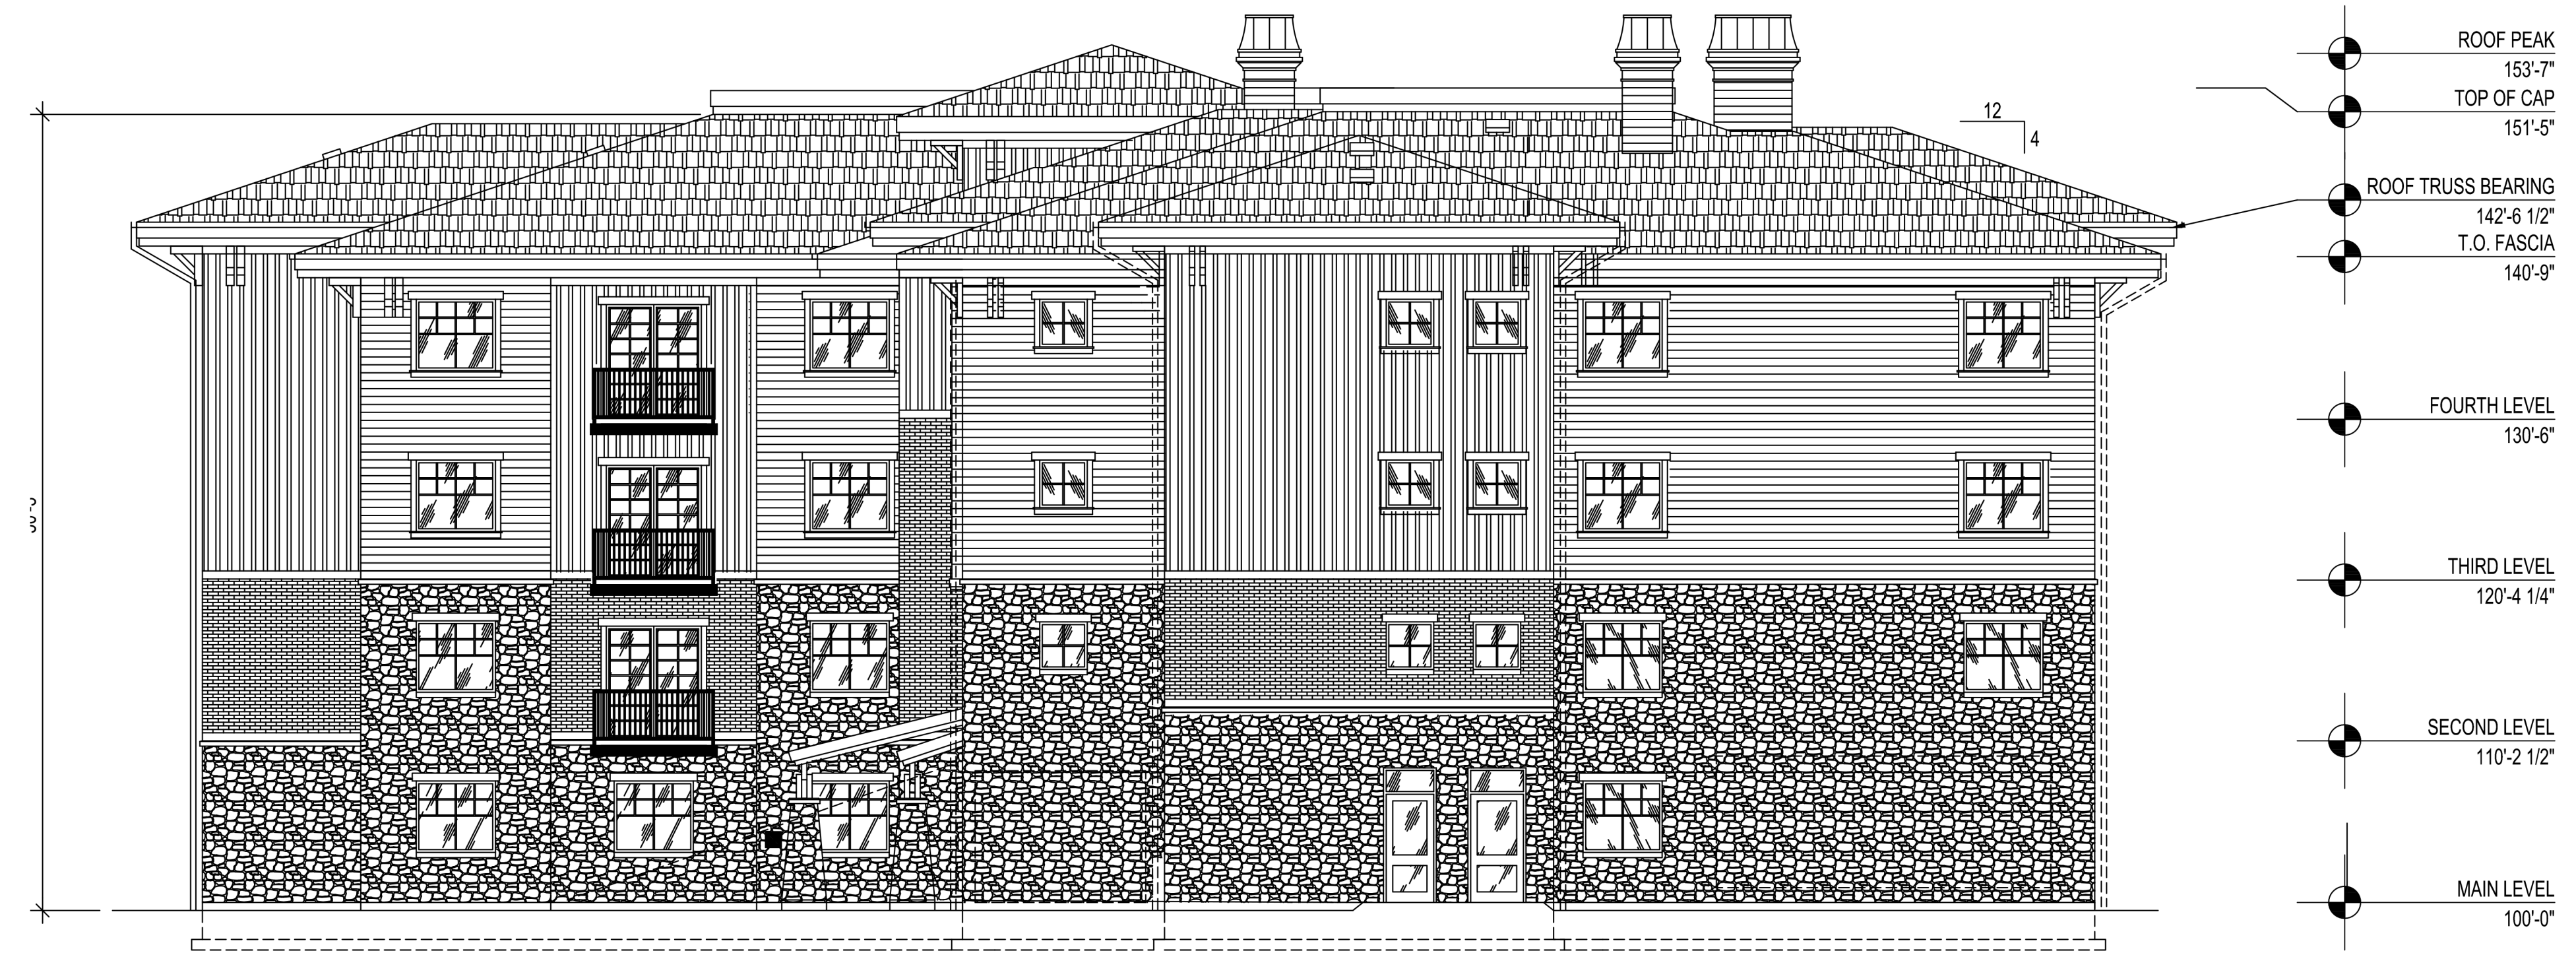

EXTERIOR ELEVATION (BUILDING 1)
SCALE: 1/8" = 1'-0"



EXTERIOR ELEVATION (BUILDING 1)
SCALE: 1/8" = 1'-0"

PAYSON SENIOR
LIVING APARTMENTS
PAYSON, UTAH
1 OCTOBER 2019



CURTIS MINER
ARCHITECTURE
233 SOUTH PLEASANT GROVE BLVD.
SUITE #105
PLEASANT GROVE, UTAH 84062
PHONE: (801) 769-3000
FAX: (801) 769-3001
cmautah@cmautah.com