


300 E Project - Typical Gravity Wall Section

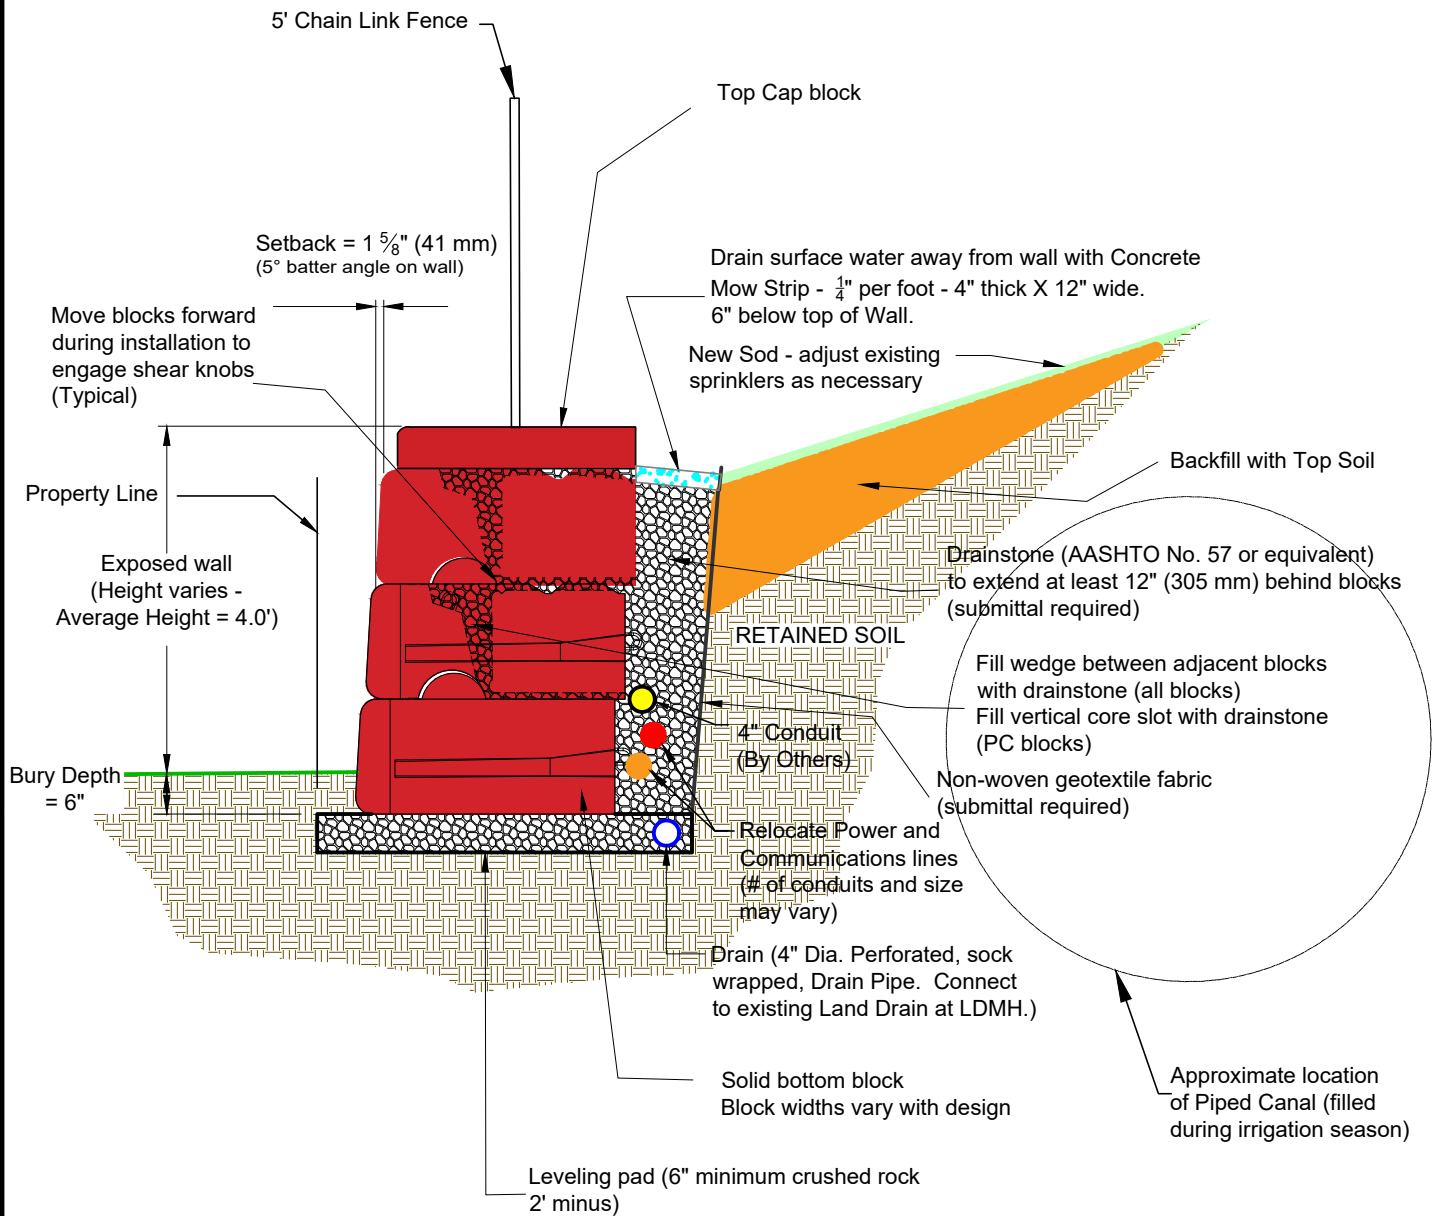

DRAWN BY:	LG
APPROVED BY:	LG - NOC
DATE:	26AUG2020
SHEET:	1 of 1

TITLE:	Typical Gravity Wall Detail
FILE:	