


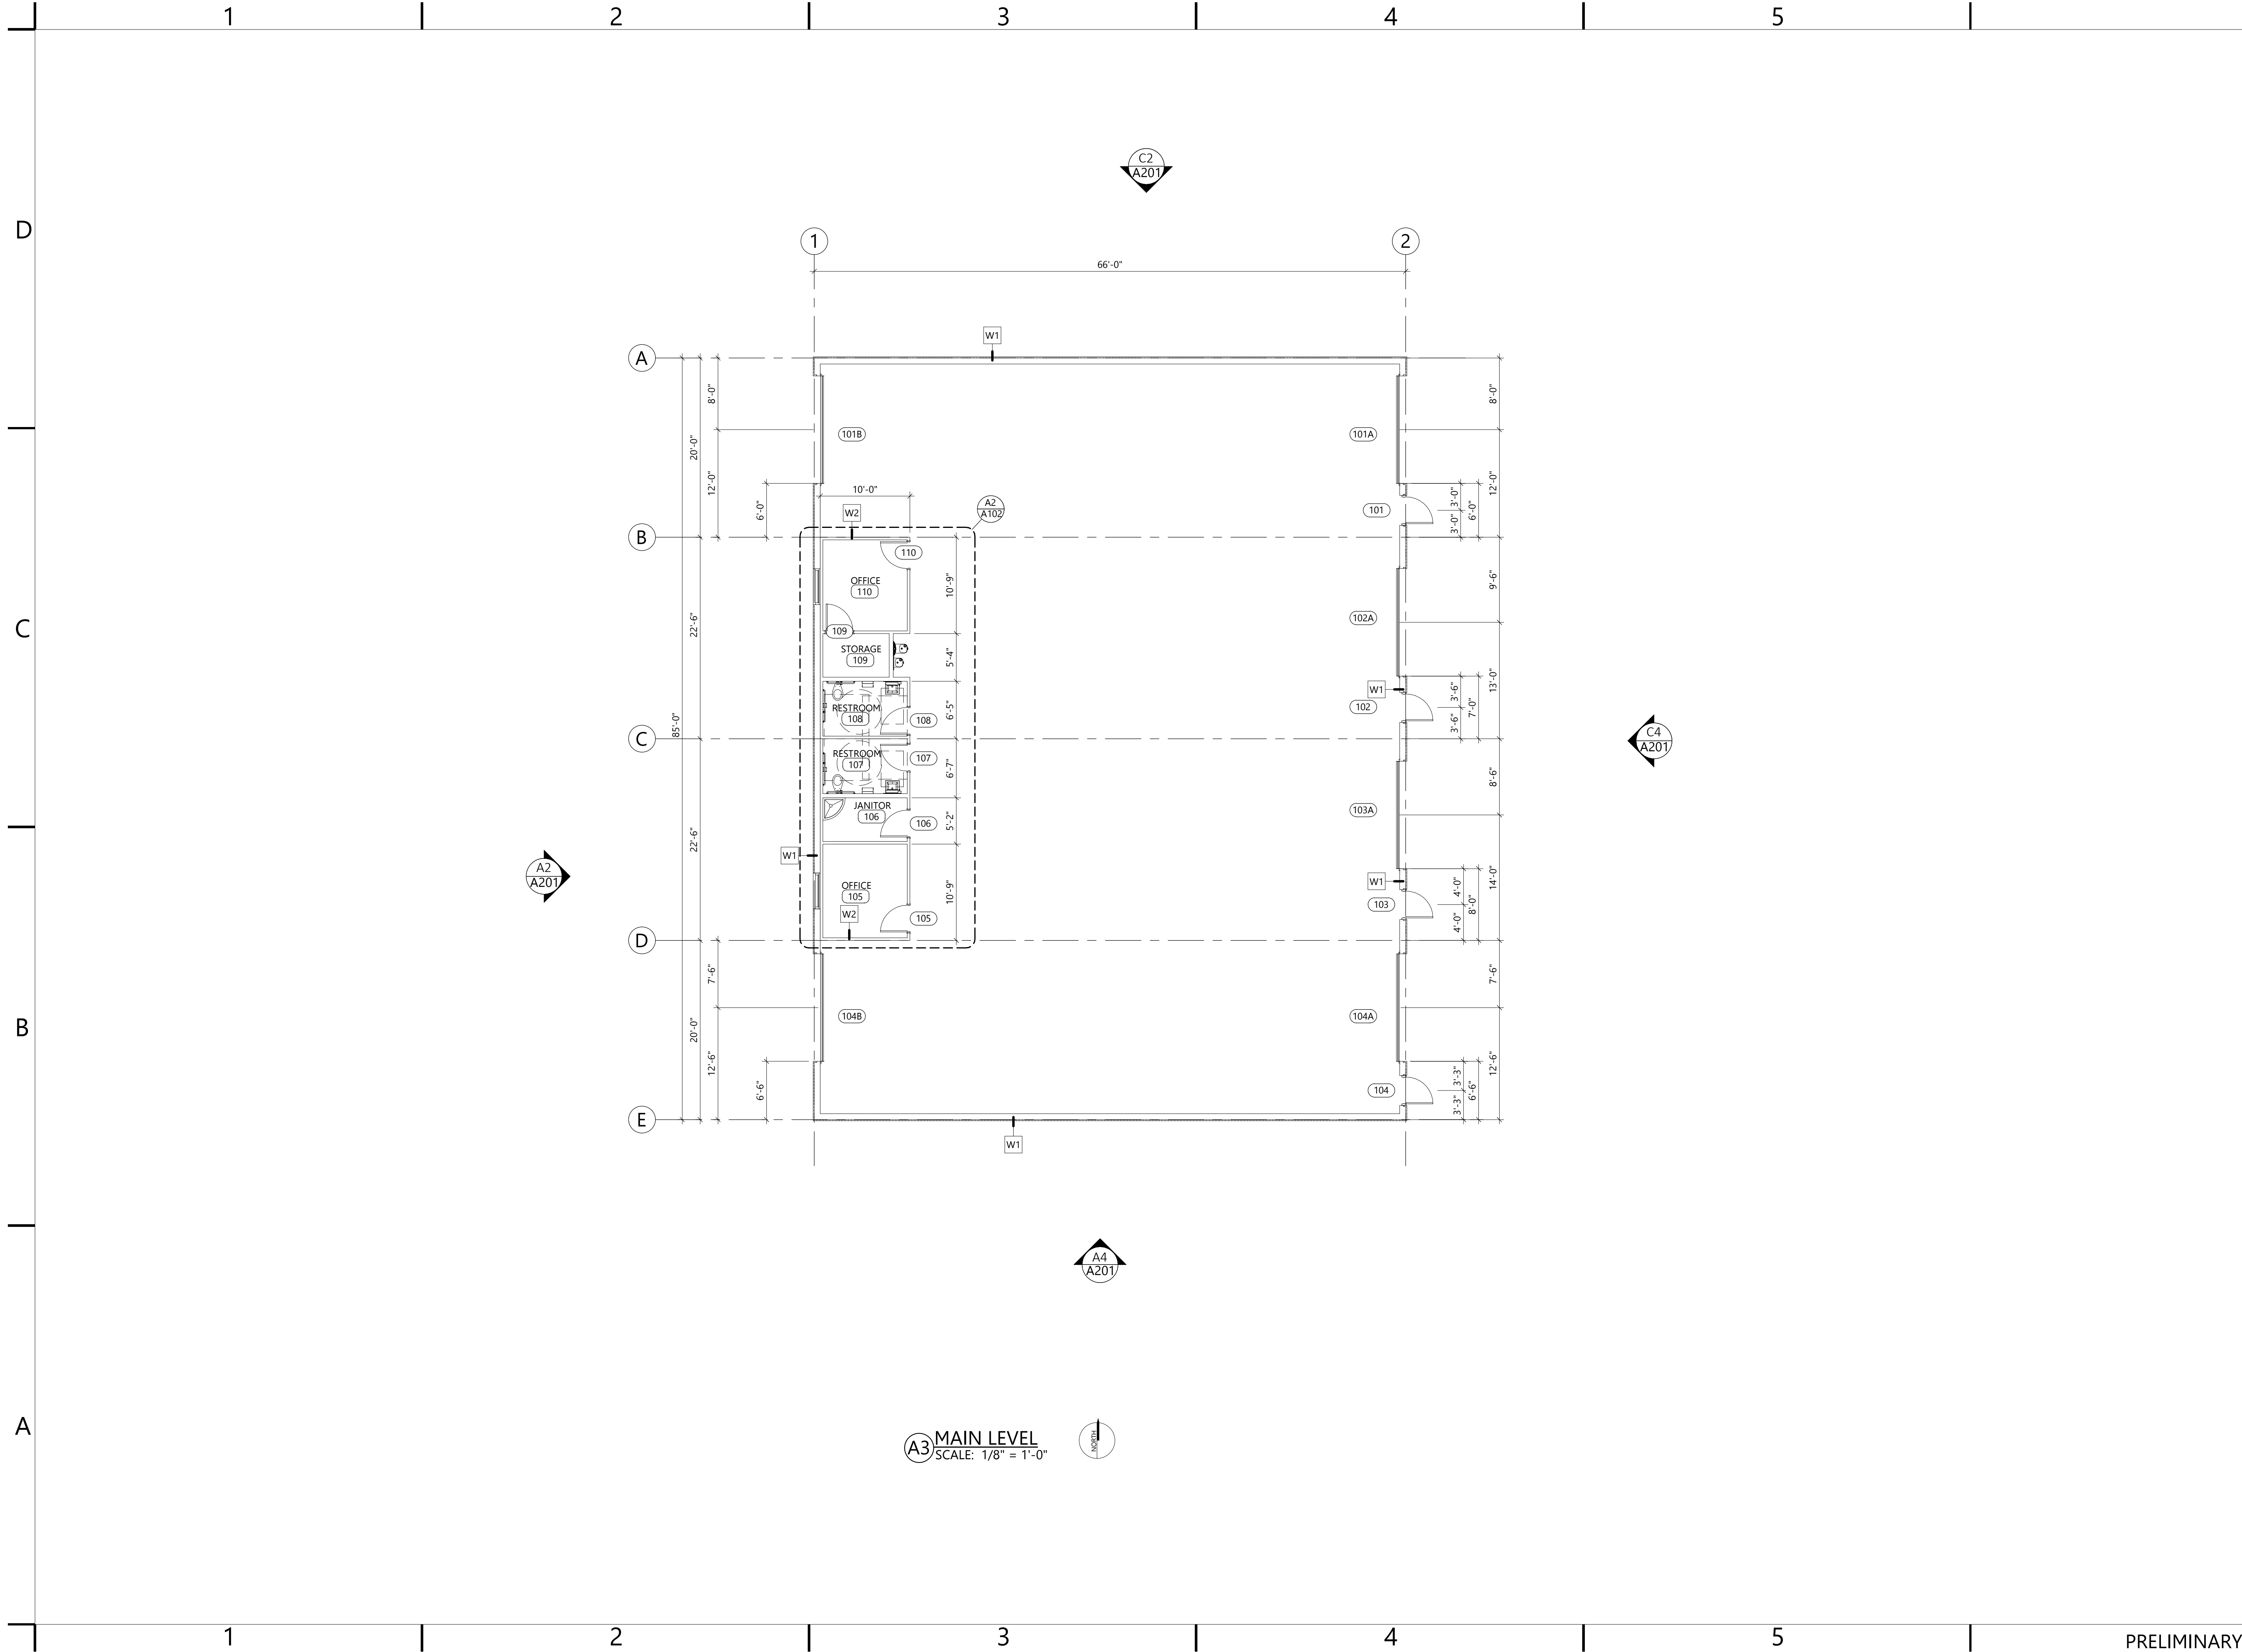

2120 NORTH MAIN STREET
LOGAN, UT 84341
T435 753.2850
F435 753.2851
©2021 CARTWRIGHT
<http://www.cartwright-aec.com>

K-LOW PROPERTIES - OFFICE SPACE

PROJECT ADDRESS

CARTWRIGHT PROJECT #	121055
DATE:	5/4/2021
DRAWN BY:	RA
CHECKED BY:	CW
APPROVED BY:	JMC

REVISIONS	
DATE	DESCRIPTION

FLOOR PLAN

A101

PRELIMINARY

5/4/2021 10:43:02 AM

#	DESCRIPTION
08BA	DOOR - FOR SIZES AND TYPES SEE DOOR SCHEDULE
10CA	1 1/2" DIA. X 48" HORIZONTAL GRAB BAR
10CB	1 1/2" DIA. X 36" HORIZONTAL GRAB BAR
10CC	1 1/2" DIA. X 18" VERTICAL GRAB BAR
10CD	TOILET TISSUE DISPENSER-PROVIDED BY OWNER THROUGH VENDOR & INSTALLED BY CONTRACTOR
10CE	SOAP DISPENSER-PROVIDED BY OWNER THROUGH VENDOR & INSTALLED BY CONTRACTOR
10CF	PAPER TOWEL DISPENSER- PROVIDED BY OWNER THROUGH VENDOR & INSTALLED BY CONTRACTOR
10CH	MIRROR - 24"W x 36"H
22DB	SINK - SEE PLUMBING DRAWINGS
22DF	TOILET-SEE GENERAL & PLUMBING DETAILS
22DK	DRINKING FOUNTAIN - SEE GENERAL DETAILS & PLUMBING DRAWINGS

2120 NORTH MAIN STREET
LOGAN, UT 84341
T435 753.2850
F435 753.2851
©2021 CARTWRIGHT

<http://www.cartwright-aec.com>

K-LOW PROPERTIES - OFFICE SPACE

PROJECT ADDRESS


CARTWRIGHT PROJECT #	121055
DATE:	5/4/2021
DRAWN BY:	RA
CHECKED BY:	CW
APPROVED BY:	JMC

REVISIONS	
DATE	DESCRIPTION


ENLARGED BATHROOM PLANS

A102


PRELIMINARY

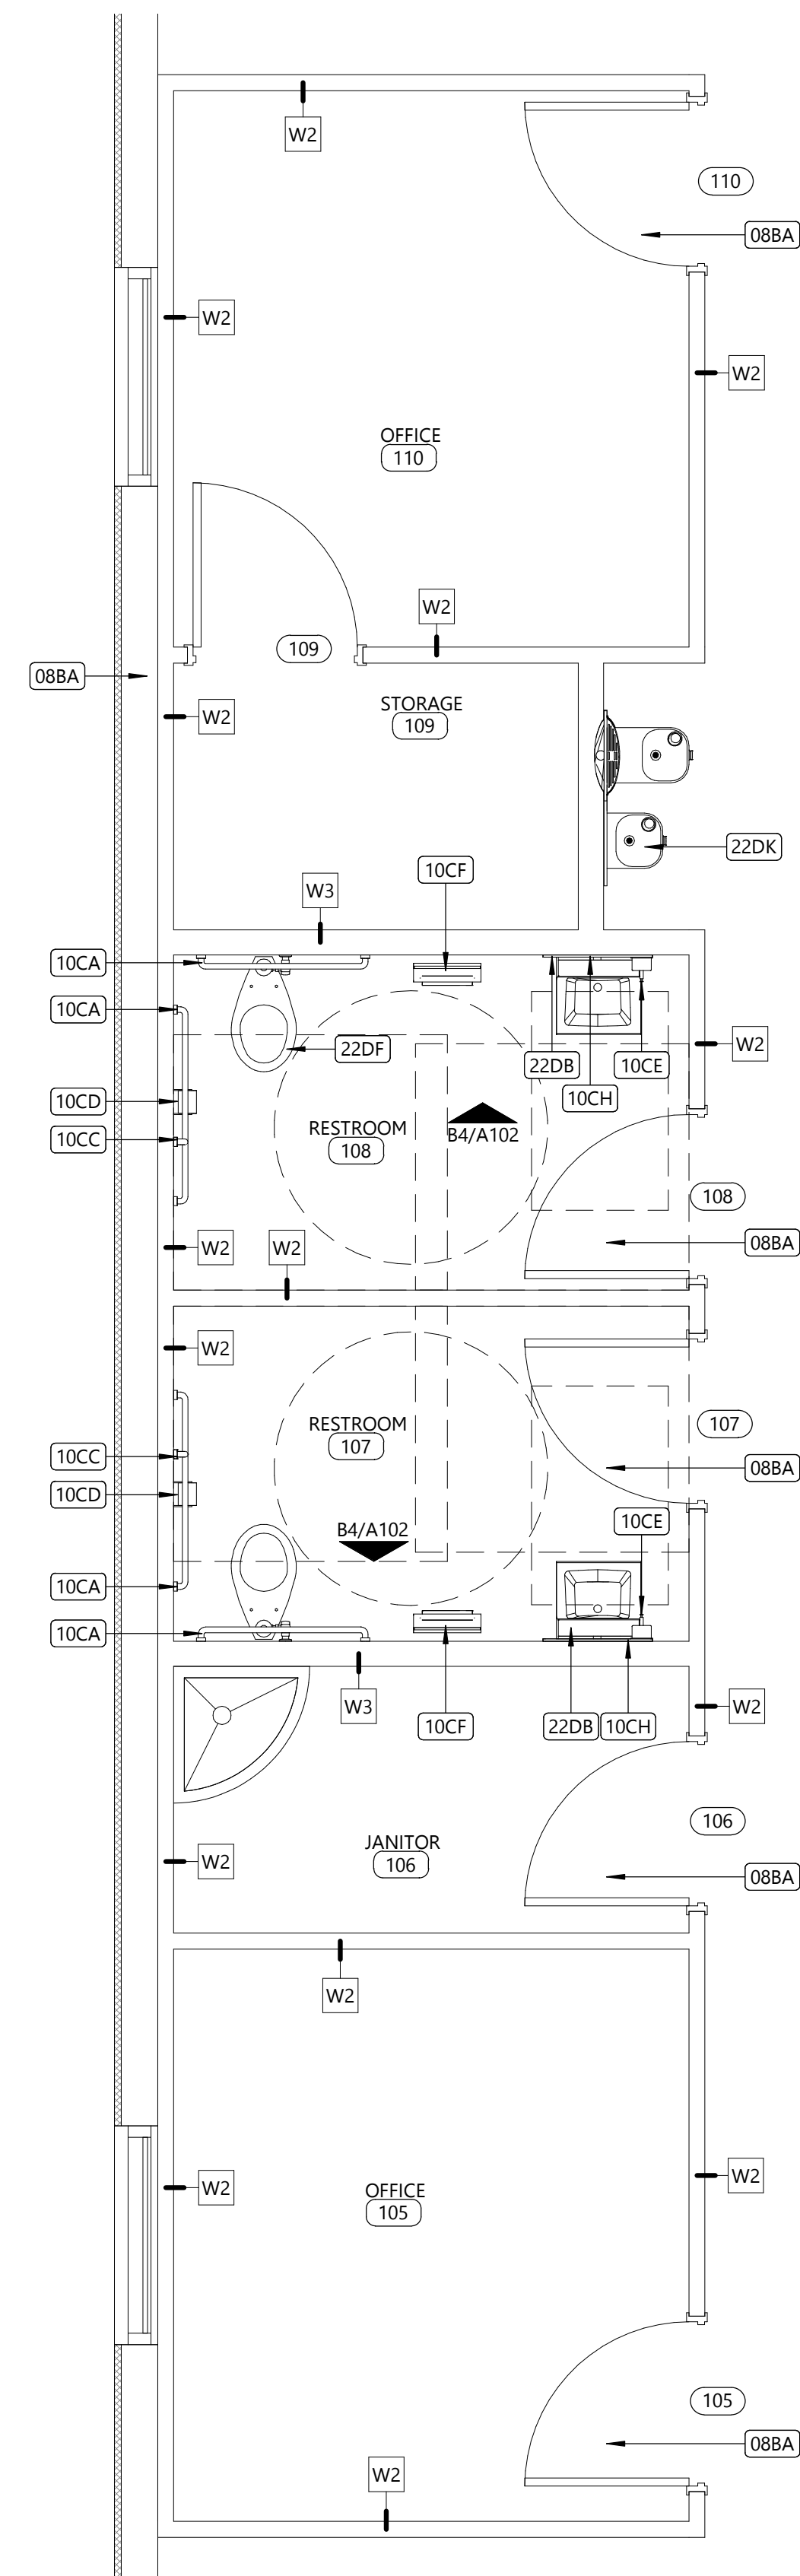

(A2) ENLARGED RESTROOM AND OFFICE
SCALE: 3/8" = 1'-0"

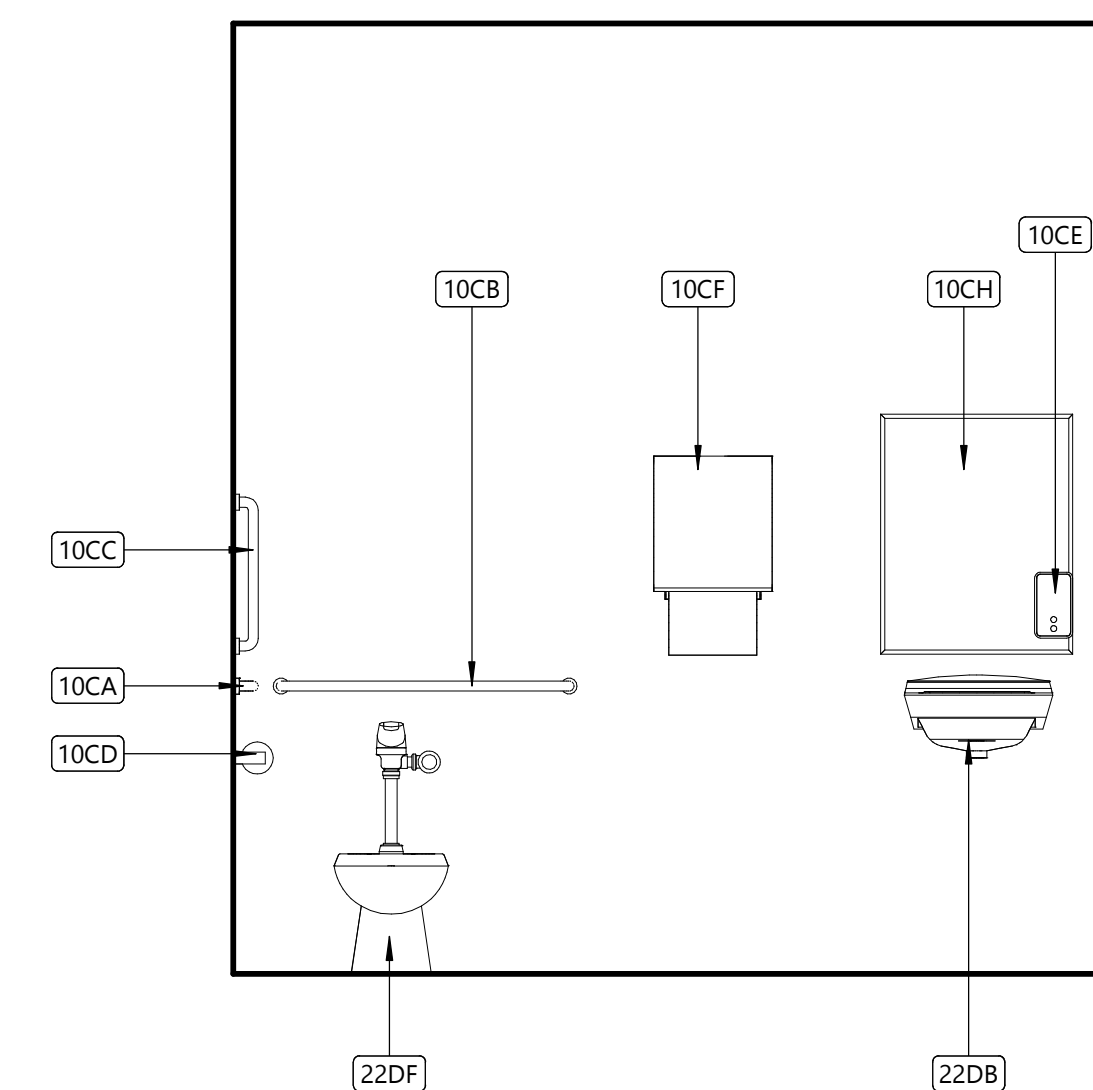

B4 RESTROOM ELEVATION
SCALE: 1/2" = 1'-0"

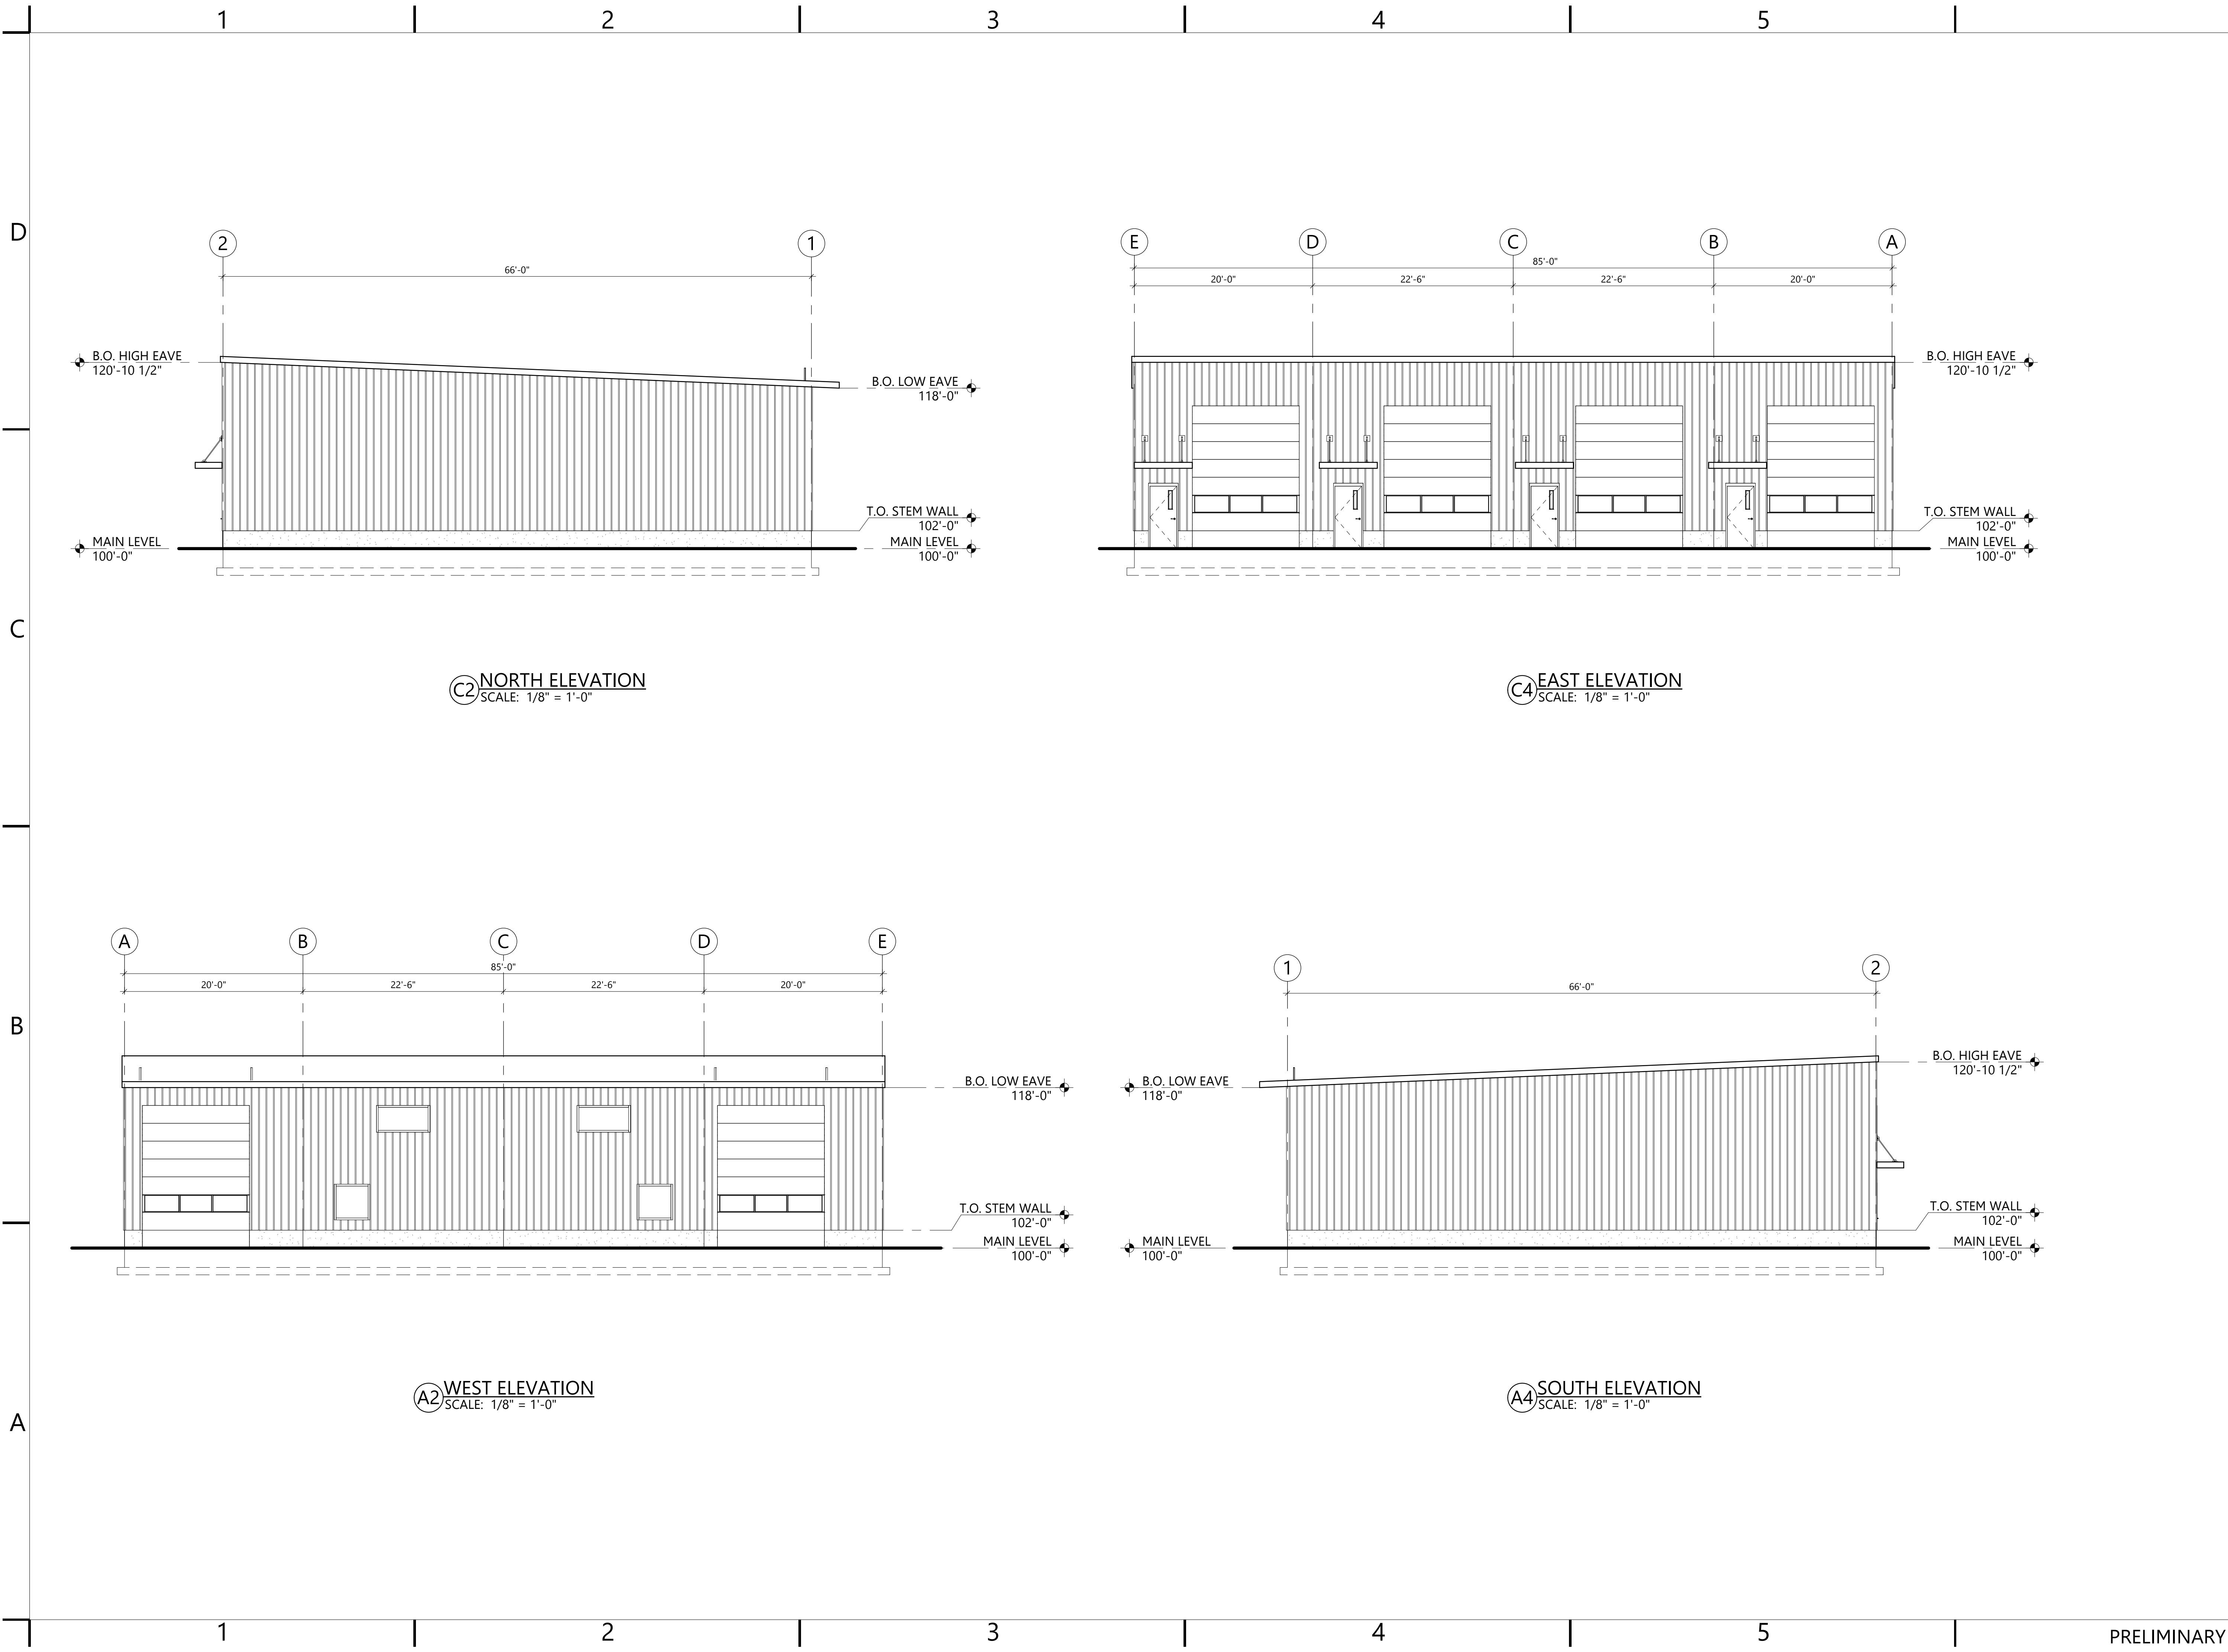

CARTWRIGHT
ARCHITECTS & ENGINEERS

2120 NORTH MAIN STREET
LOGAN, UT 84341
T435 753.2850
F435 753.2851
©2021 CARTWRIGHT
<http://www.cartwright-aec.com>

K-LOW PROPERTIES - OFFICE SPACE

PROJECT ADDRESS

CARTWRIGHT PROJECT #	121055
DATE:	5/4/2021
DRAWN BY:	RA
CHECKED BY:	CW
APPROVED BY:	JMC

REVISIONS	
DATE	DESCRIPTION

ARCHITECTURAL
ELEVATIONS

A201

PRELIMINARY

5/4/2021 10:30:05 AM