


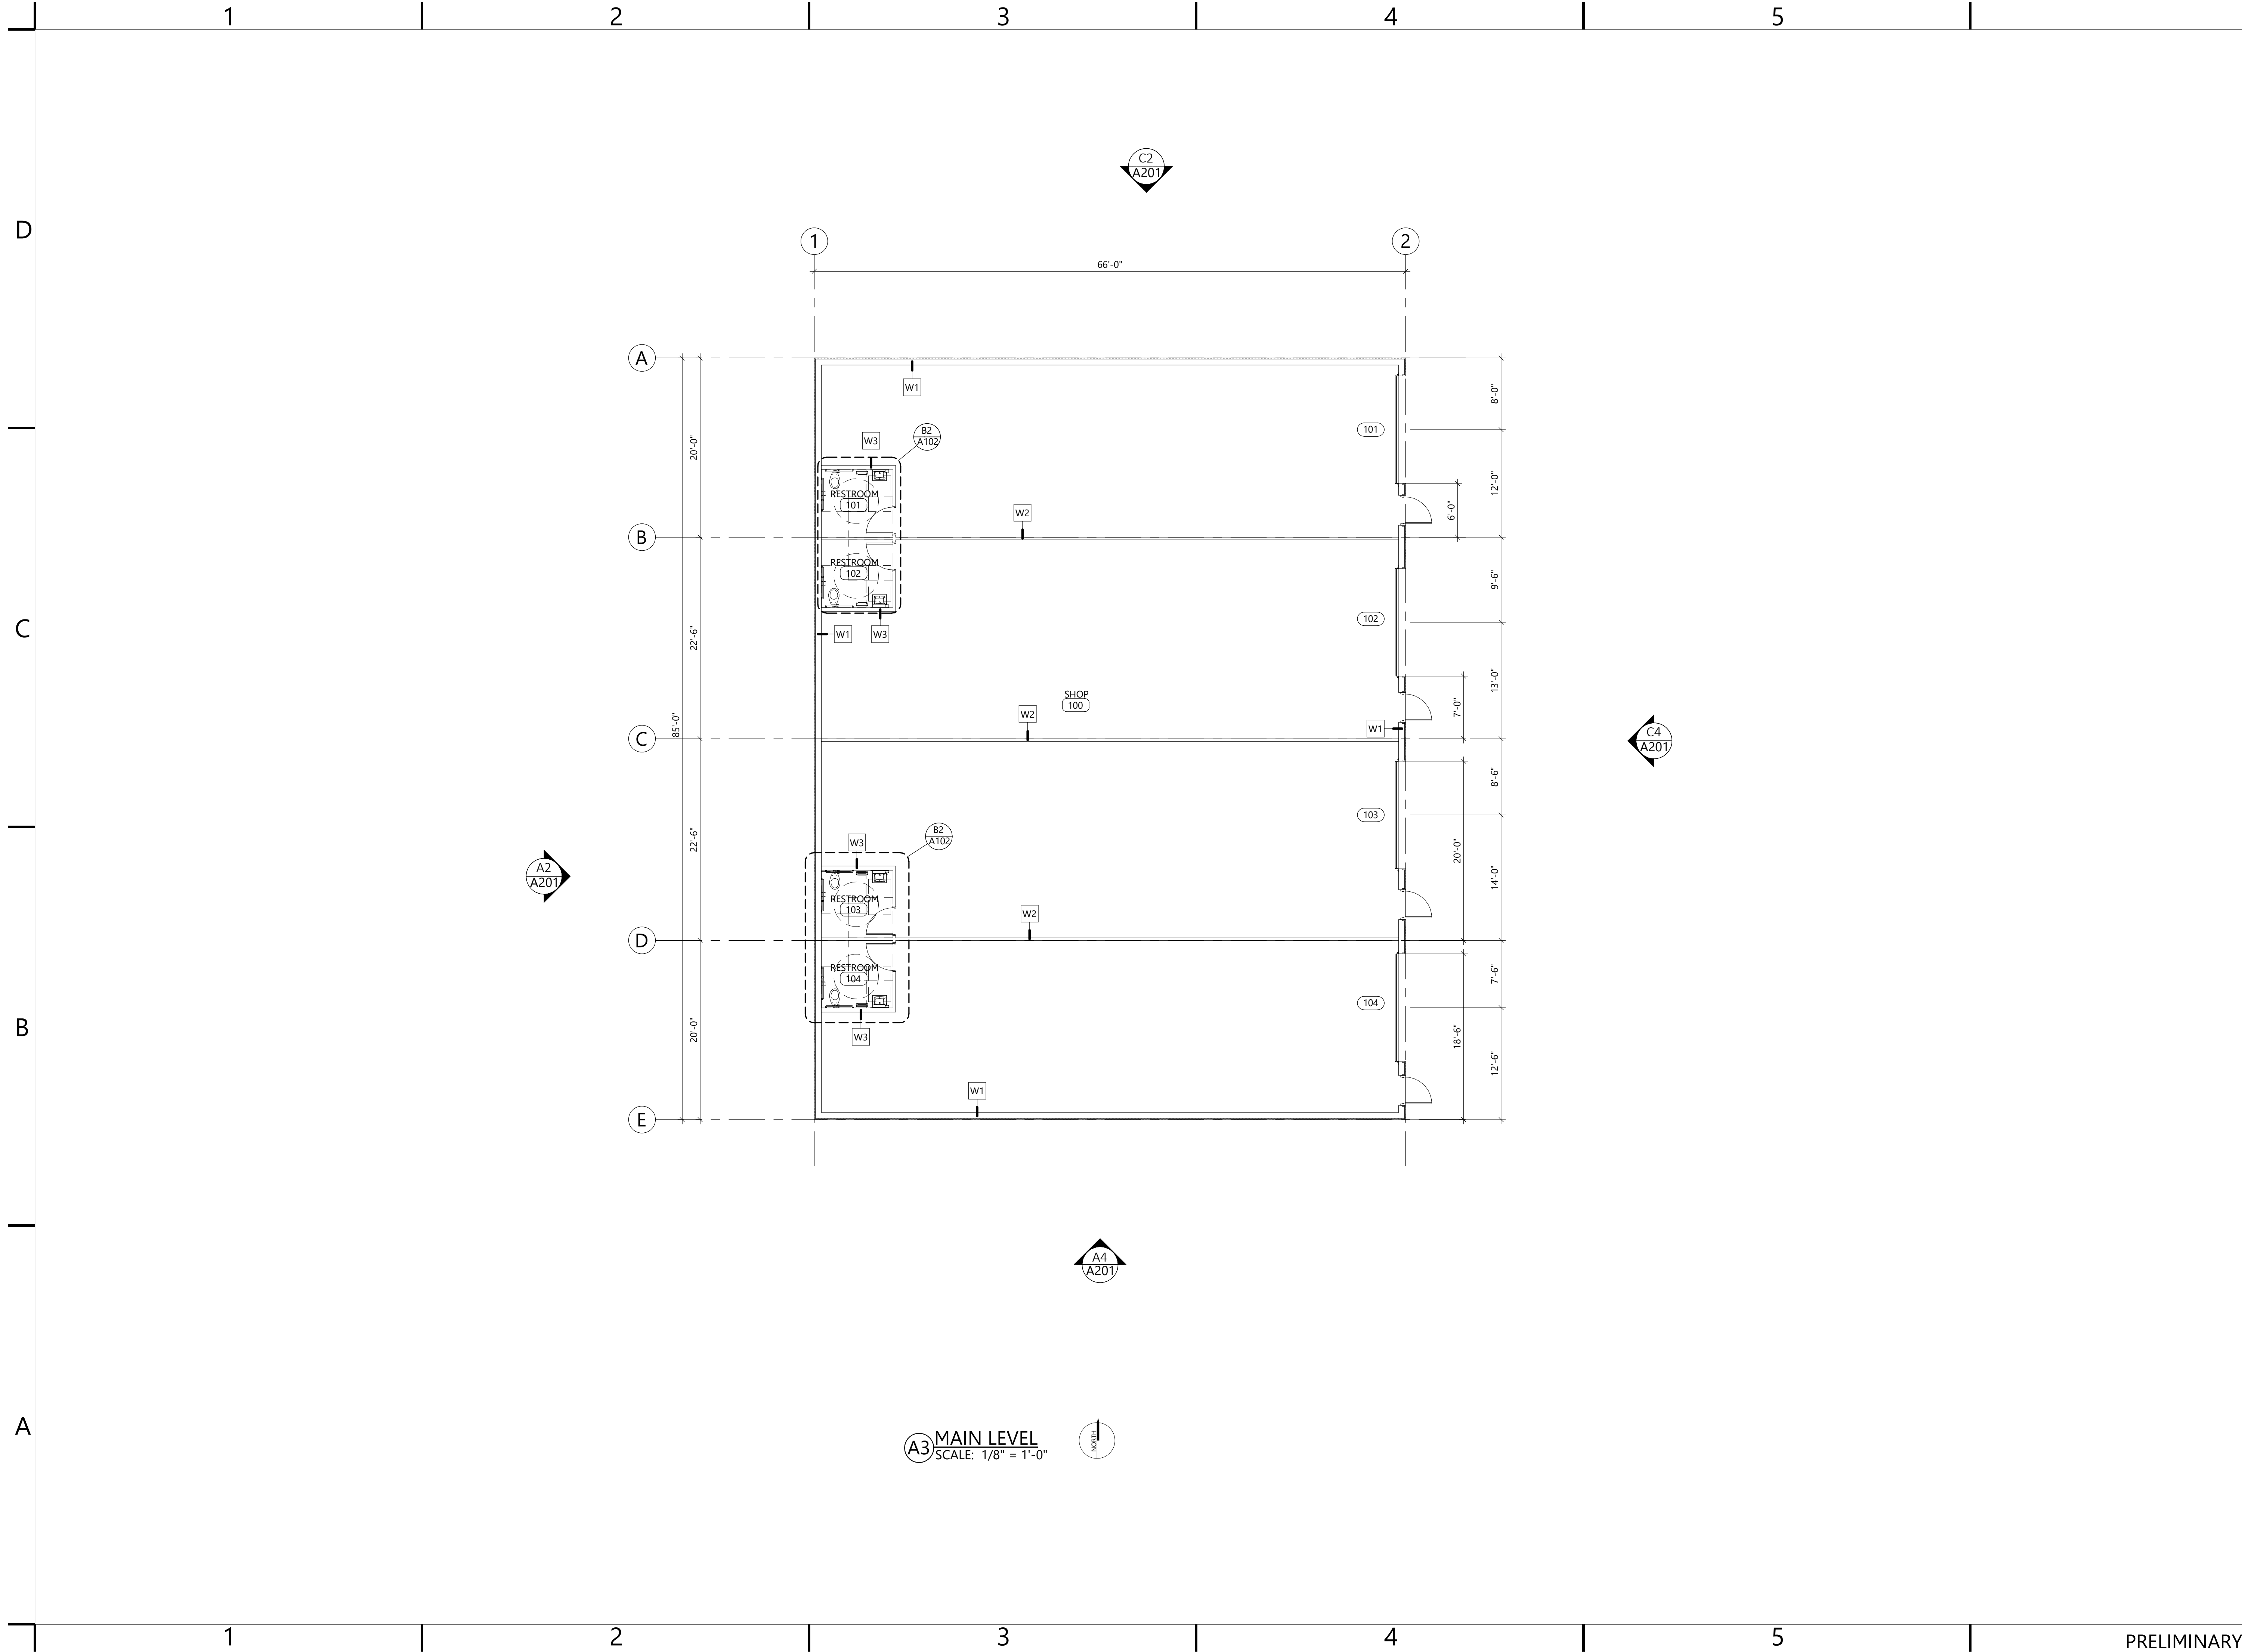

CARTWRIGHT
ARCHITECTS & ENGINEERS

2120 NORTH MAIN STREET
LOGAN, UT 84341
T435 753.2850
F435 753.2851
©2021 CARTWRIGHT
<http://www.cartwright-aec.com>

K-LOW PROPERTIES

PROJECT ADDRESS

CARTWRIGHT PROJECT # 121055

DATE: 5/4/2021

DRAWN BY: RA

CHECKED BY: CW

APPROVED BY: JMC

REVISIONS


DATE DESCRIPTION

FLOOR PLAN

A101

PRELIMINARY

5/4/2021 10:50:05 AM

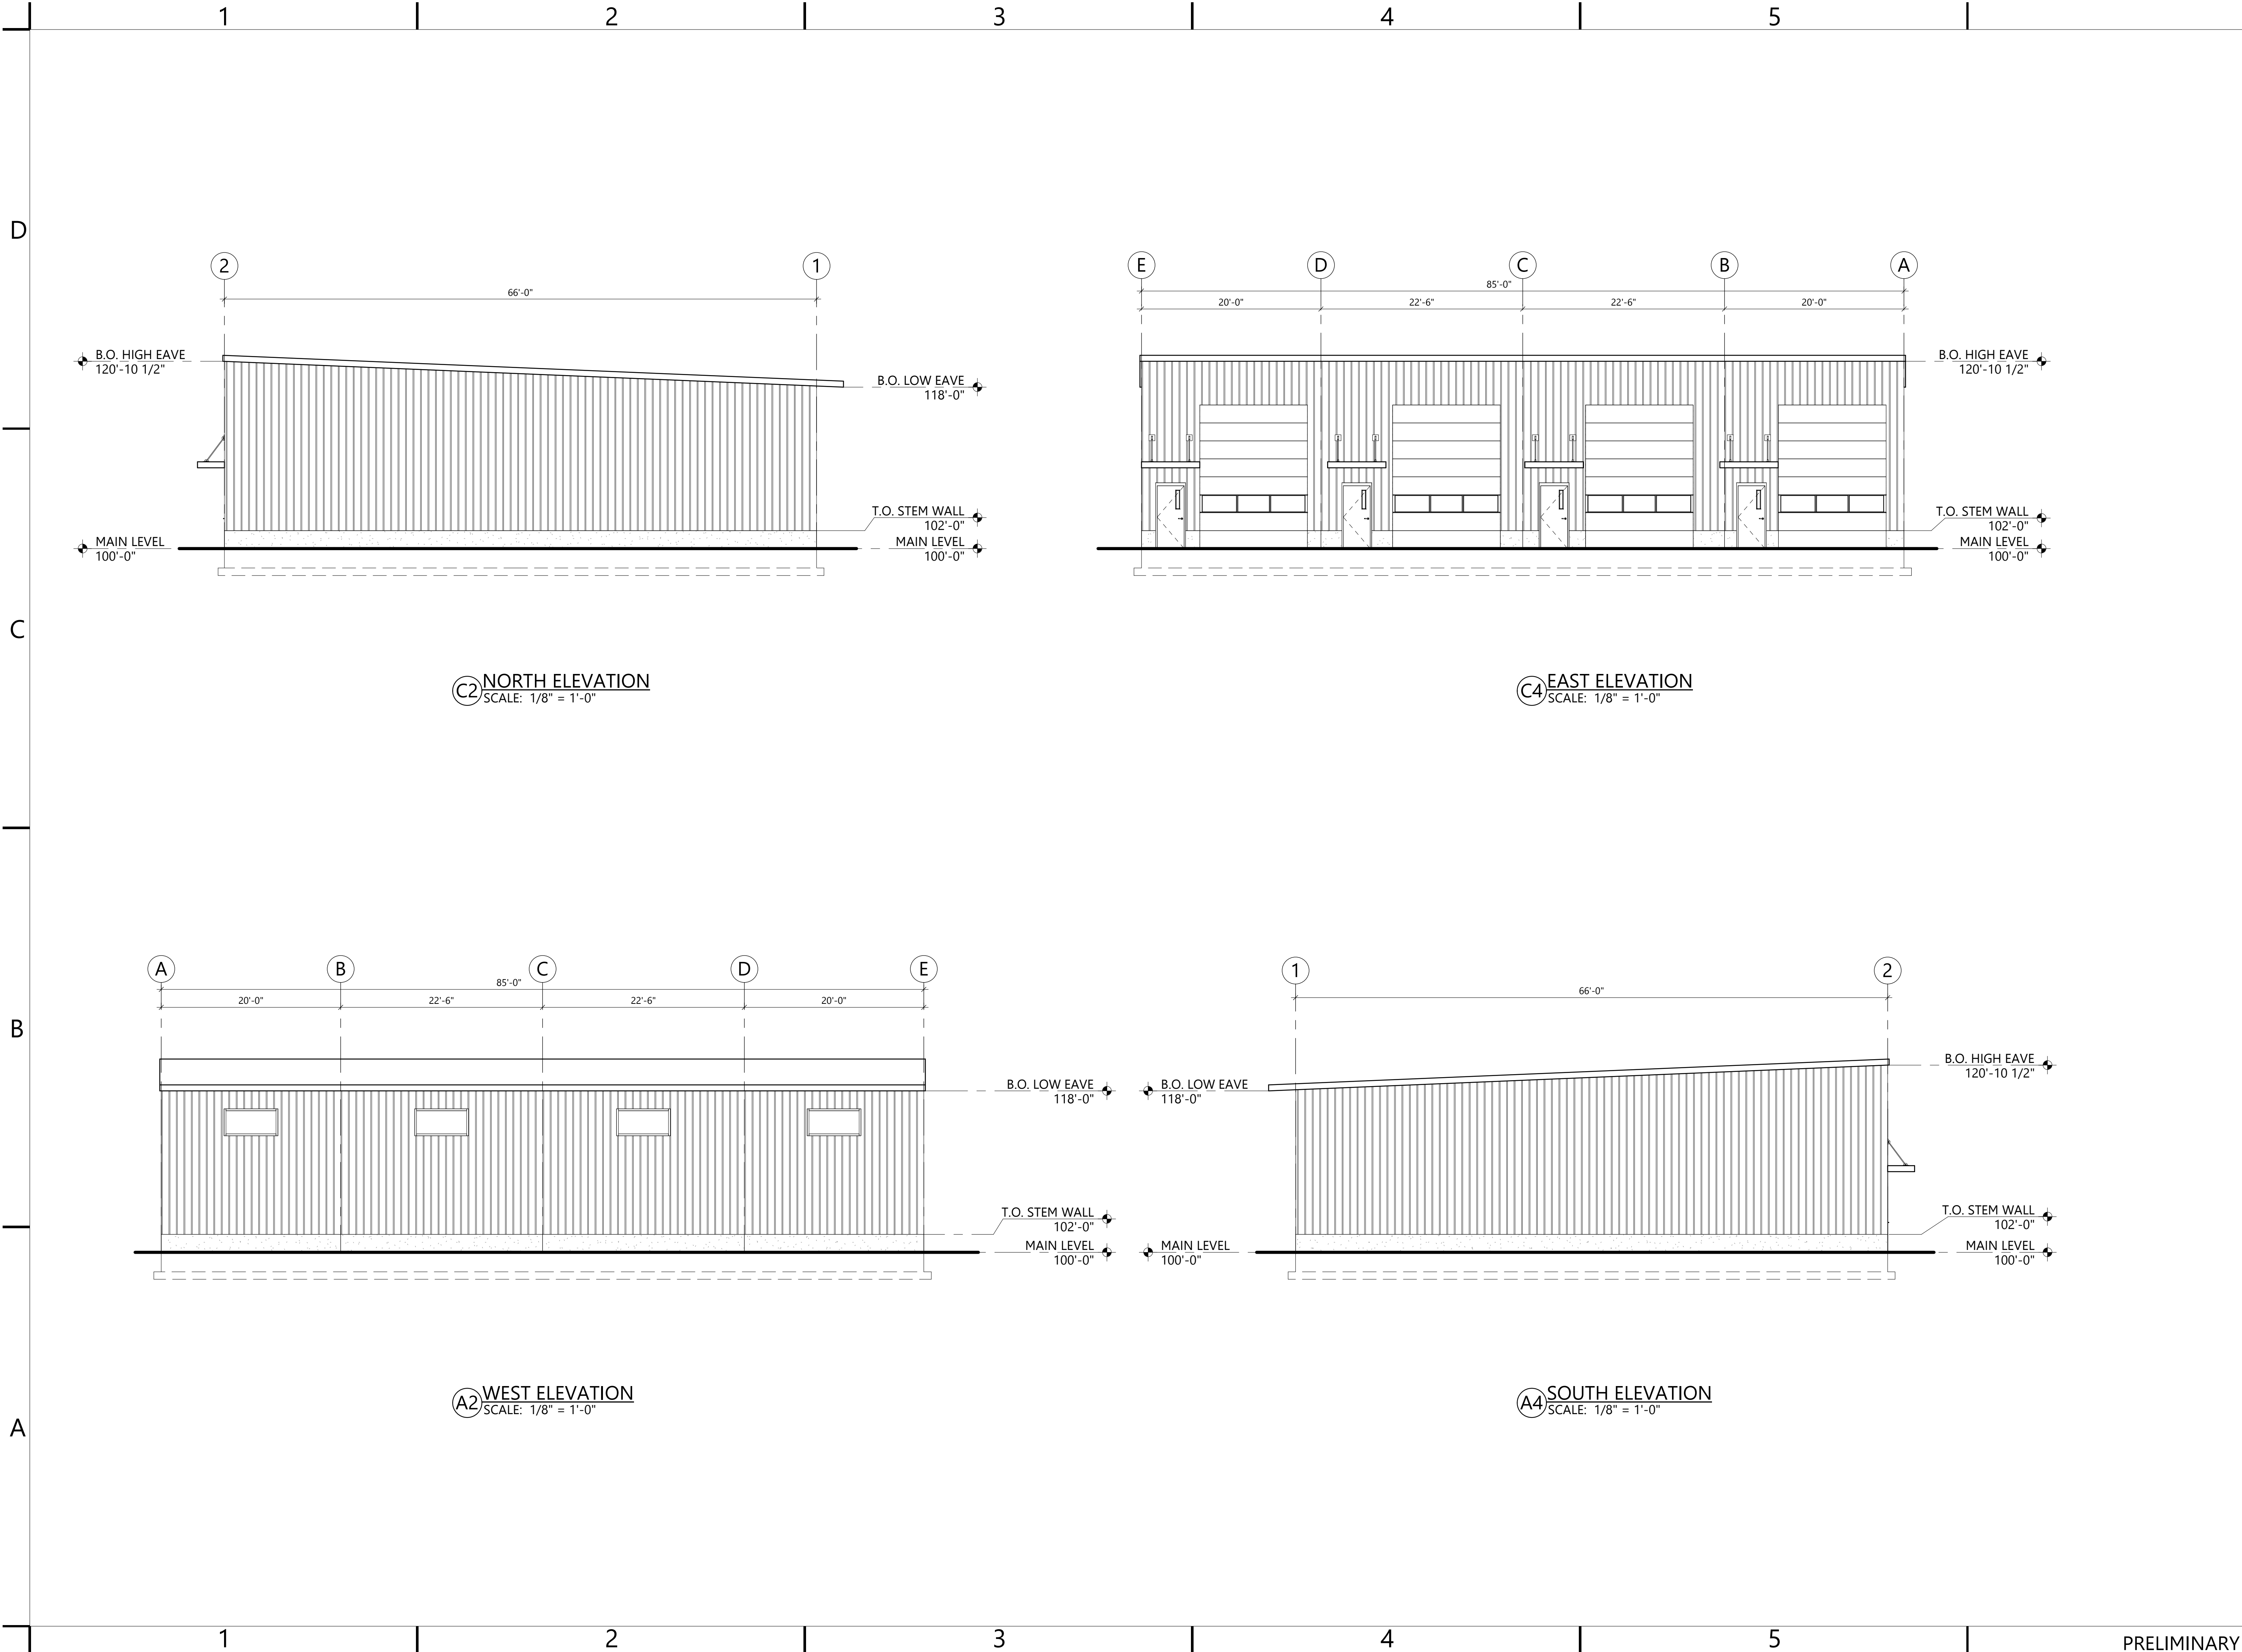

CARTWRIGHT
ARCHITECTS & ENGINEERS

2120 NORTH MAIN STREET
LOGAN, UT 84341
T435 753.2850
F435 753.2851
©2021 CARTWRIGHT
<http://www.cartwright-aec.com>

K-LOW PROPERTIES

PROJECT ADDRESS

CARTWRIGHT PROJECT #	121055
DATE:	5/4/2021
DRAWN BY:	RA
CHECKED BY:	CW
APPROVED BY:	JMC

REVISIONS	
DATE	DESCRIPTION

ARCHITECTURAL
ELEVATIONS

A201

PRELIMINARY

5/4/2021 10:50:07 AM