


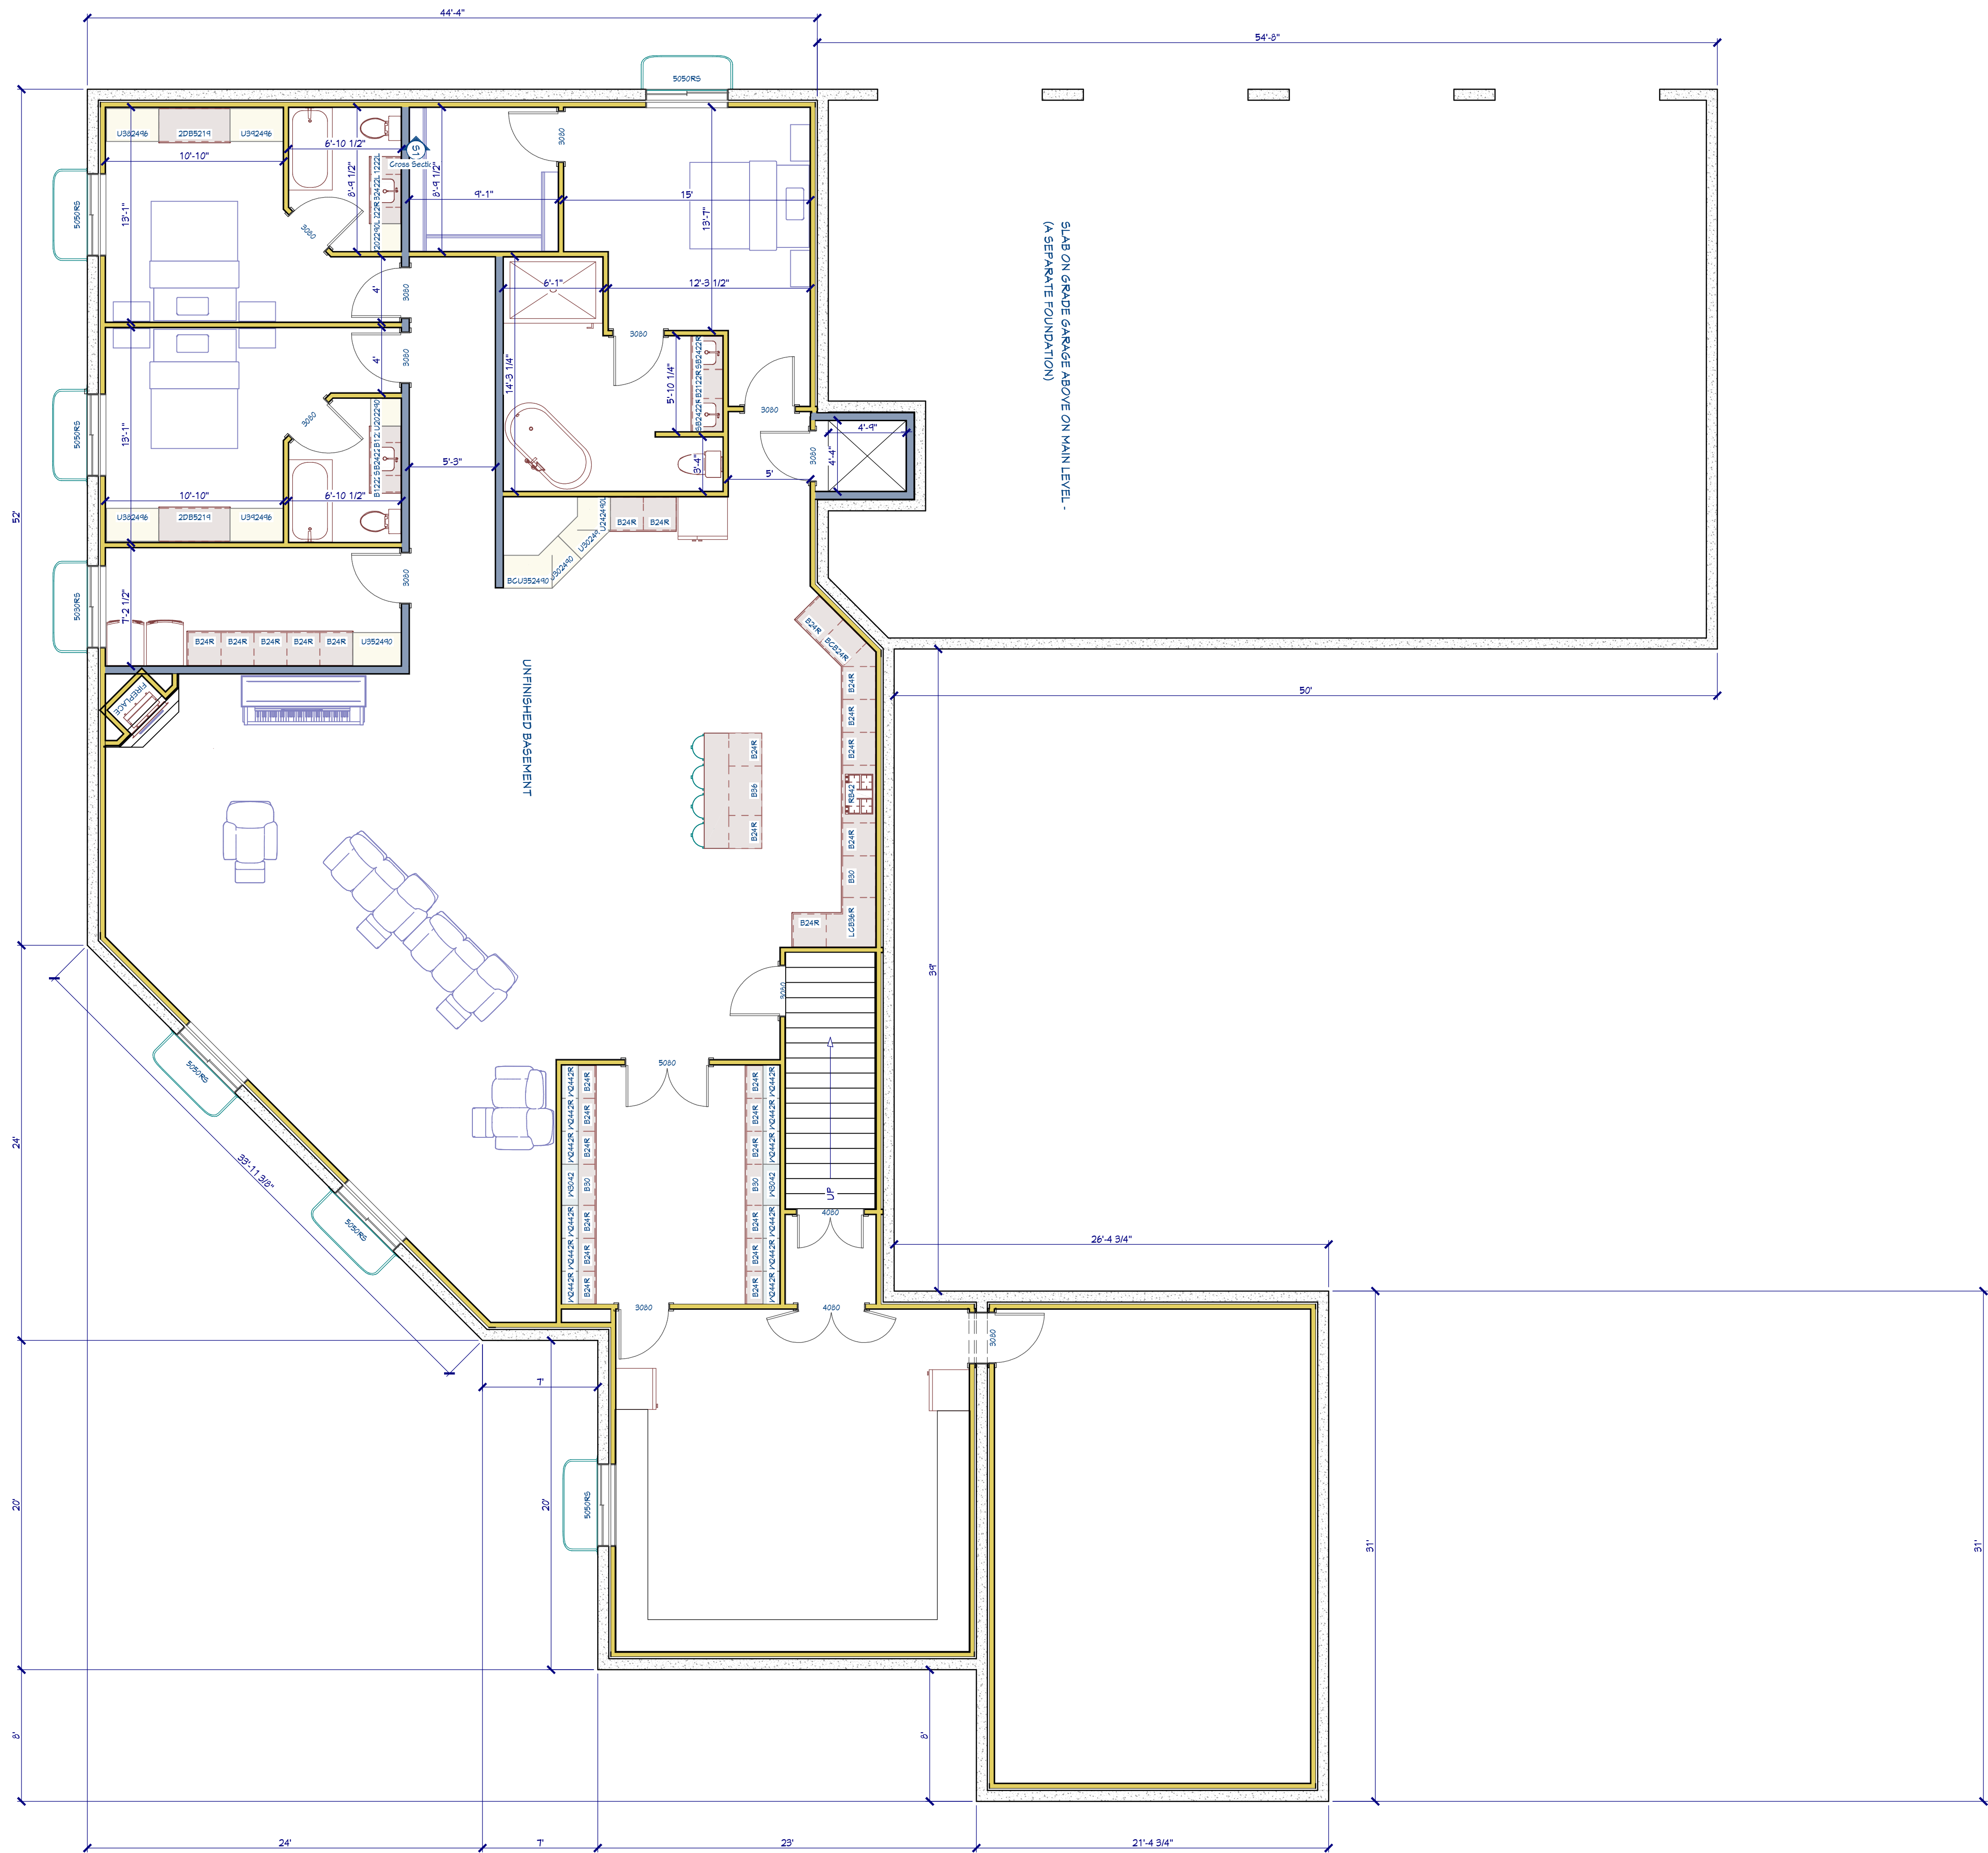

BASEMENT FLOOR PLAN
SCALE: 3/16"=1'-0"

E:\Draw Works Stuff\Draw2021\21083 Doyle & Mary Timmons Rockville Custom\21083 Doyle & Mary Timmons Rockville Home Finished Plans.layout

COPYRIGHT NOTICE:
IT IS UNLAWFUL TO COPY OR
USE THIS PLAN IN ANY WAY
EXCEPT BY THE CLIENT MENTIONED
HEREIN FOR THE PURPOSE OF
BUILDING THE PROJECT DOCUMENTED
IN THIS SET AND ON THE LOCATION
SHOWN WITHOUT THE WRITTEN
PERMISSION OF DRAW WORKS
QUALITY HOME DESIGN, INC.

DATE:
9/22/2021

DRAWN BY:
KT

PROJECT #21083

RESIDENCE FOR
DOYLE & MARY TIMMONS
449 W MAIN STREET
ROCKVILLE, UTAH

Draw Works
970 N 120 E
HURRICANE, UT 84737
435-634-1450

KEVIN D. THOMAS HOME DESIGNER

SHEET:
A-2



SQUARE FOOTAGES:
MAIN FLOOR LIVING AREA: 4,352 SF
BASEMENT LIVING AREA: 4,352 SF
GARAGE AREA: 1,704 SF

MAIN FLOOR PLAN
SCALE: 3/16"=1'-0"

COPYRIGHT NOTICE:
IT IS UNLAWFUL TO COPY OR
USE THIS PLAN IN ANY WAY
EXCEPT BY THE CLIENT MENTIONED
HEREIN FOR THE PURPOSE OF
BUILDING THE PROJECT DOCUMENTED
IN THIS SET AND ON THE LOCATION
SHOWN WITHOUT THE WRITTEN
PERMISSION OF DRAW WORKS
QUALITY HOME DESIGN, INC.

DATE:
9/22/2021

DRAWN BY:
KT

PROJECT #21083

RESIDENCE FOR
DOYLE & MARY TIMMONS
449 W MAIN STREET
ROCKVILLE, UTAH

Draw Works
970 N 120 E
HURRICANE, UT 84737
435-634-1450

KEVIN D. THOMAS HOME DESIGNER

SHEET:
A-4