


NORTH LOGAN DEVELOPMENT

CARTWRIGHT PROJECT #	
DATE:	
DRAWN BY:	Author
CHECKED BY:	Checker
APPROVED BY:	Approver
REVISIONS	
 DATE	DESCRIPTION

ARCHITECTURAL
SITE PLAN

AS1.1

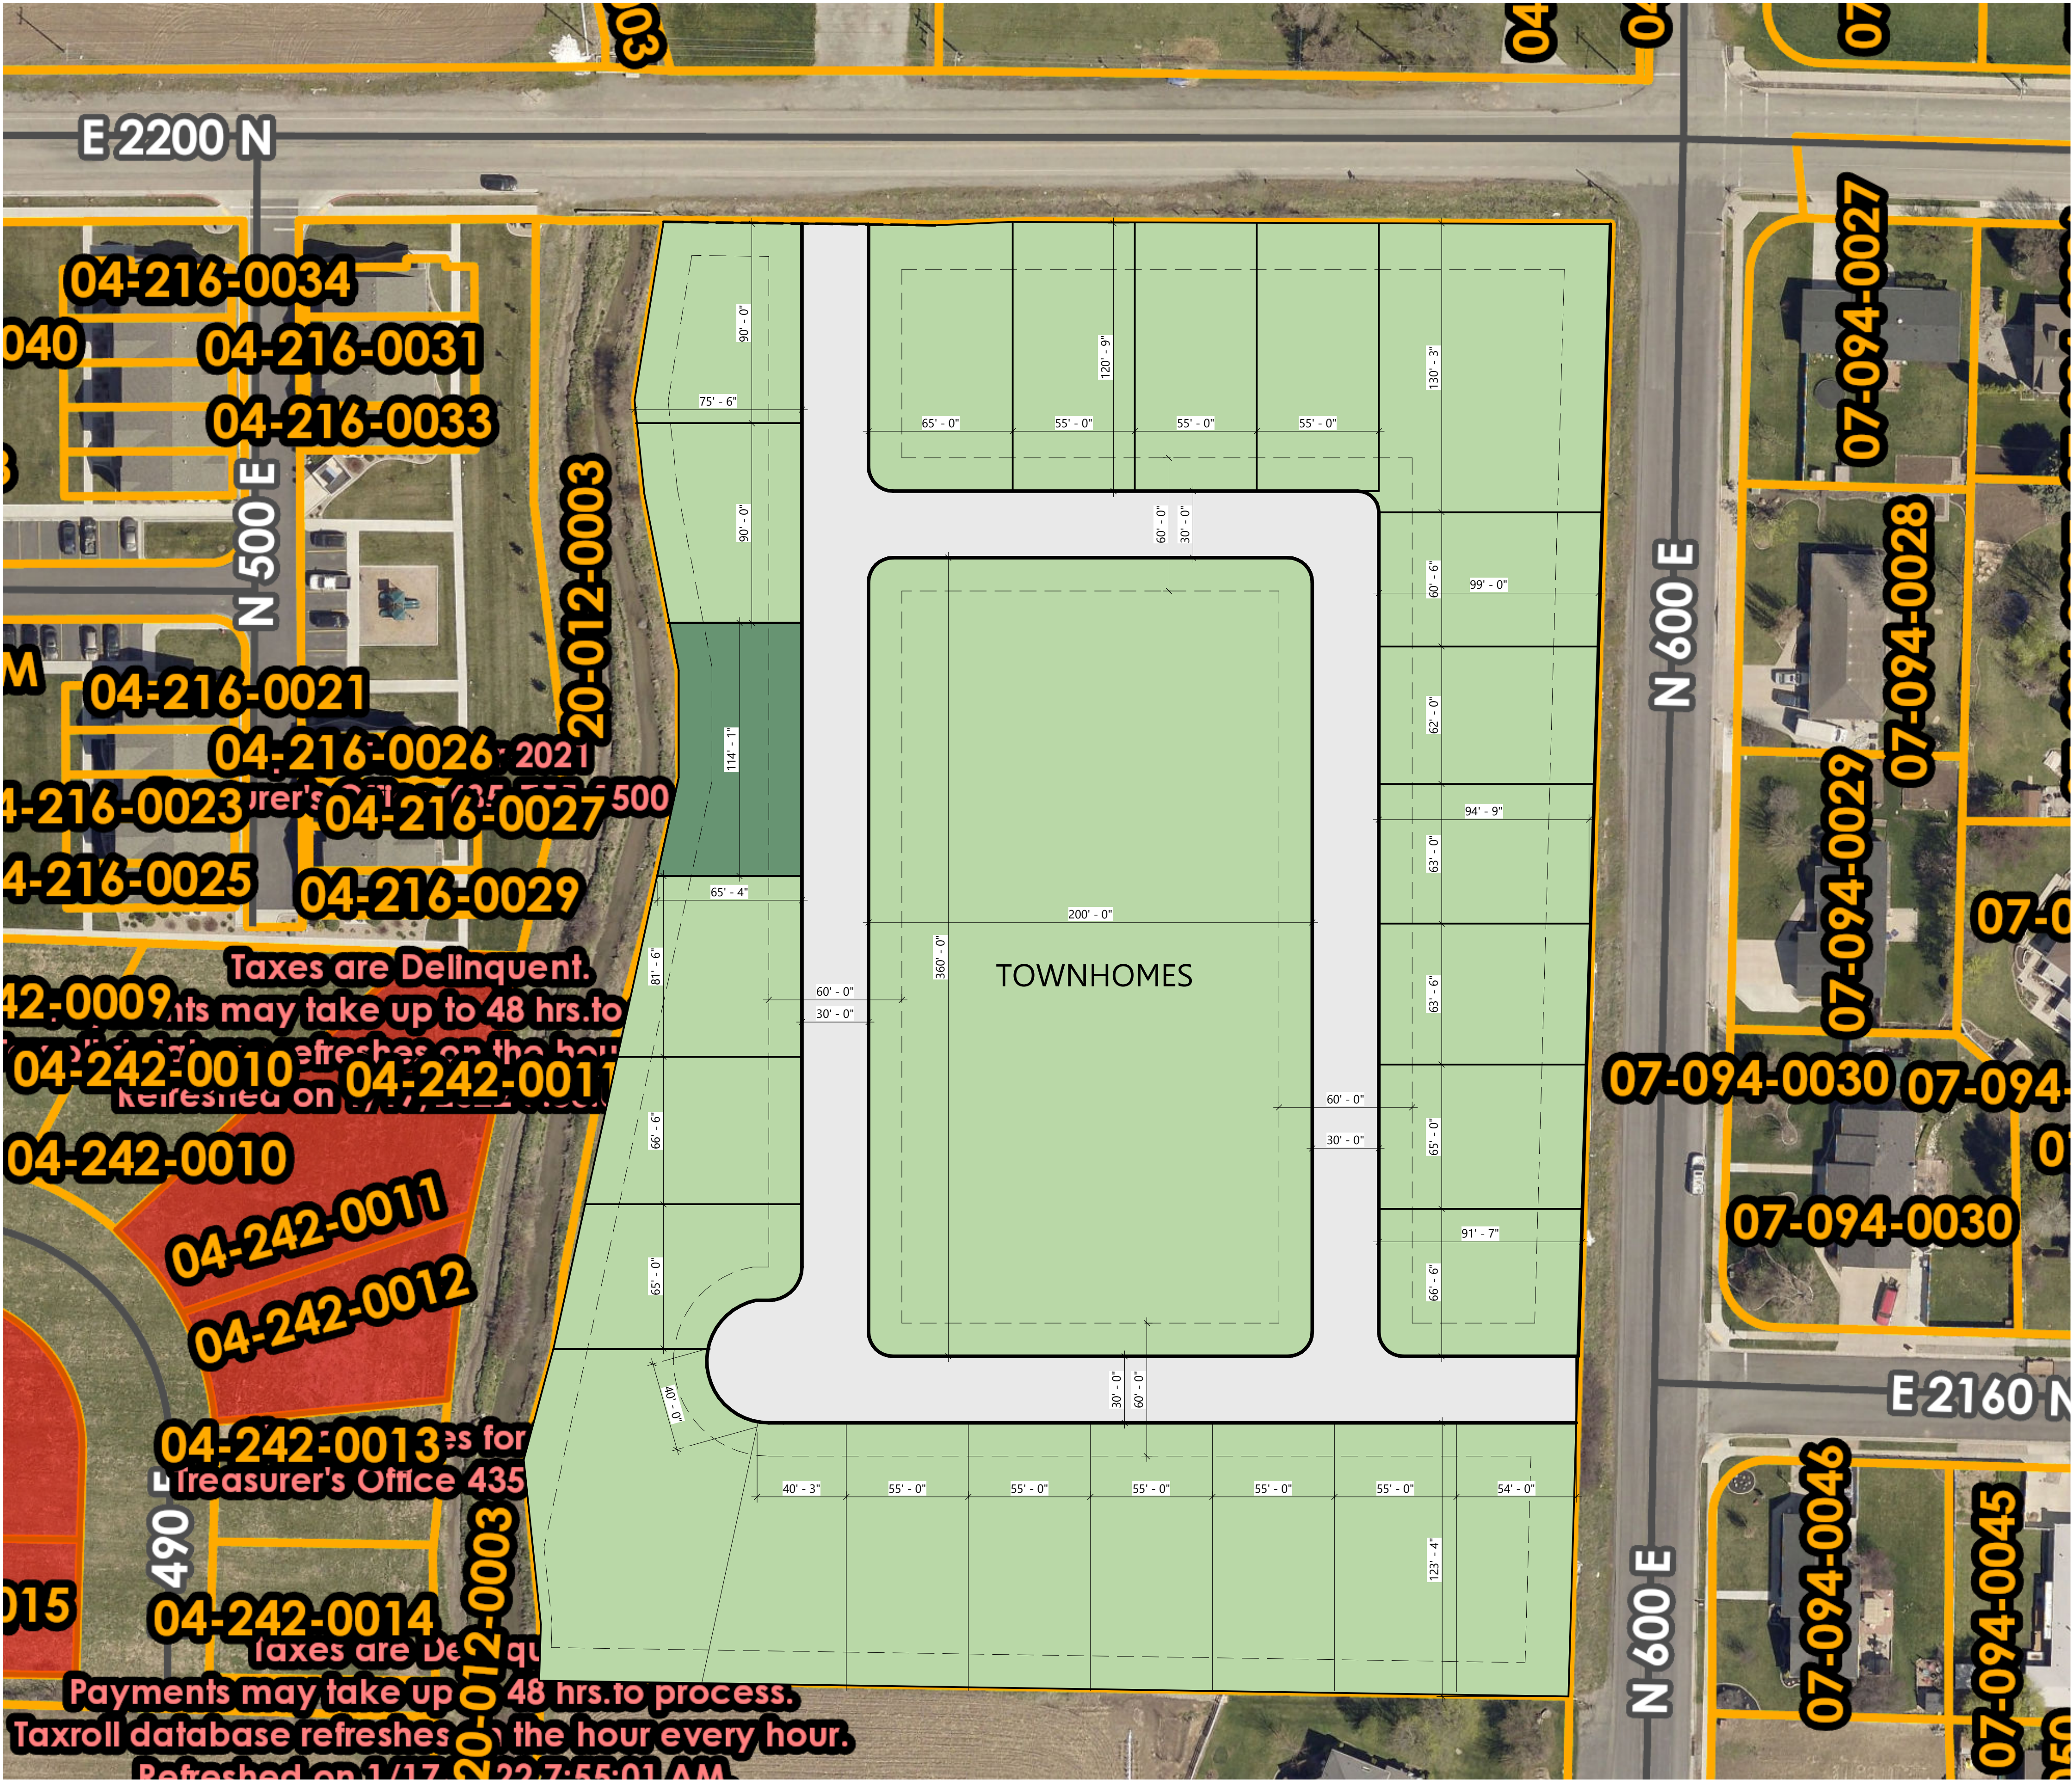

1 NORTH LOGAN LAND DEVELOPMENT
SCALE: 1" = 40'-0"