





URBAN INDUSTRIAL
E: JPARKINDSIGN@GMAIL.COM
PH: 801.866.5014

ATTENTION:
THESE PLANS, DRAWINGS, &
DESIGNS ARE THE PROPERTY
OF URBAN INDUSTRIAL. ALL
RIGHTS ARE RESERVED, &
SHALL NOT BE RE-USED,
REPRODUCED, OR COPIED
WITHOUT EXPRESS WRITTEN
CONSENT OF URBAN
INDUSTRIAL. UNDER PENALTY
OF PROSECUTION, THESE
PRINTS ARE RELEASED FOR ONE
TIME USE OF CONSTRUCTION
FOR THE SPECIFIED ADDRESS

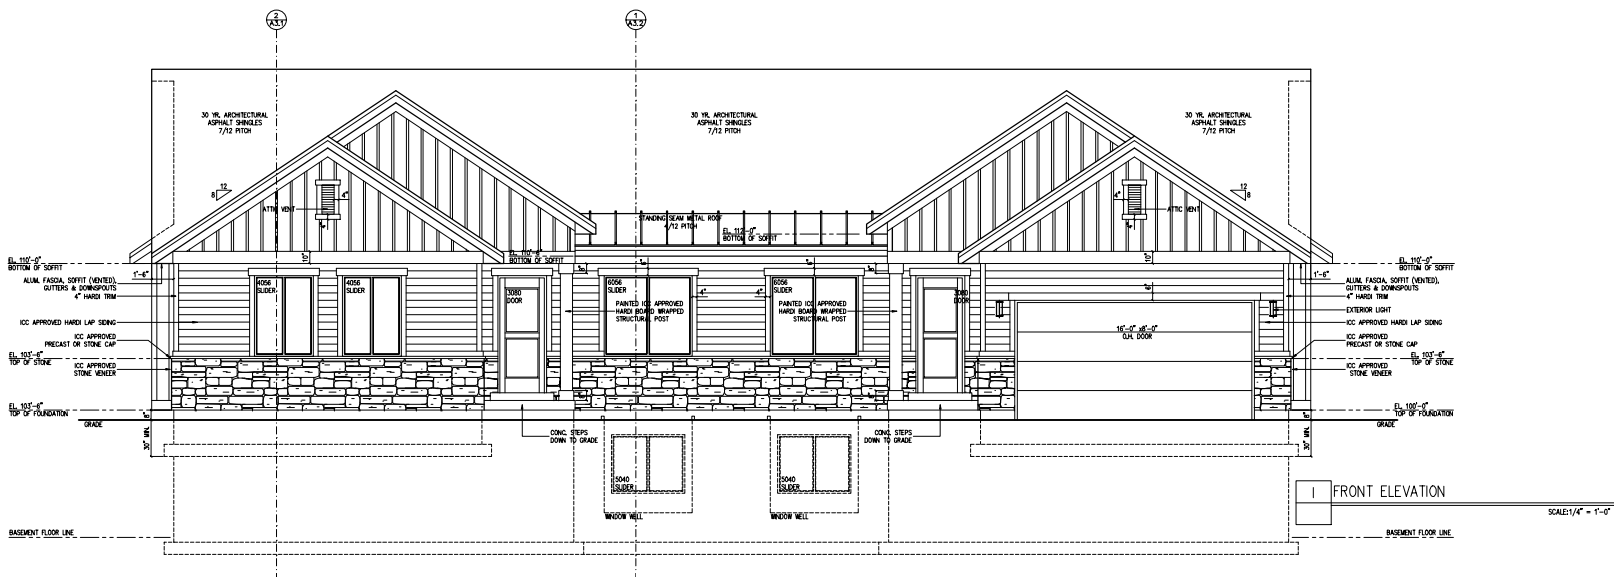

1 FRONT ELEVATION

SCALE: 1/4" = 1'-0"

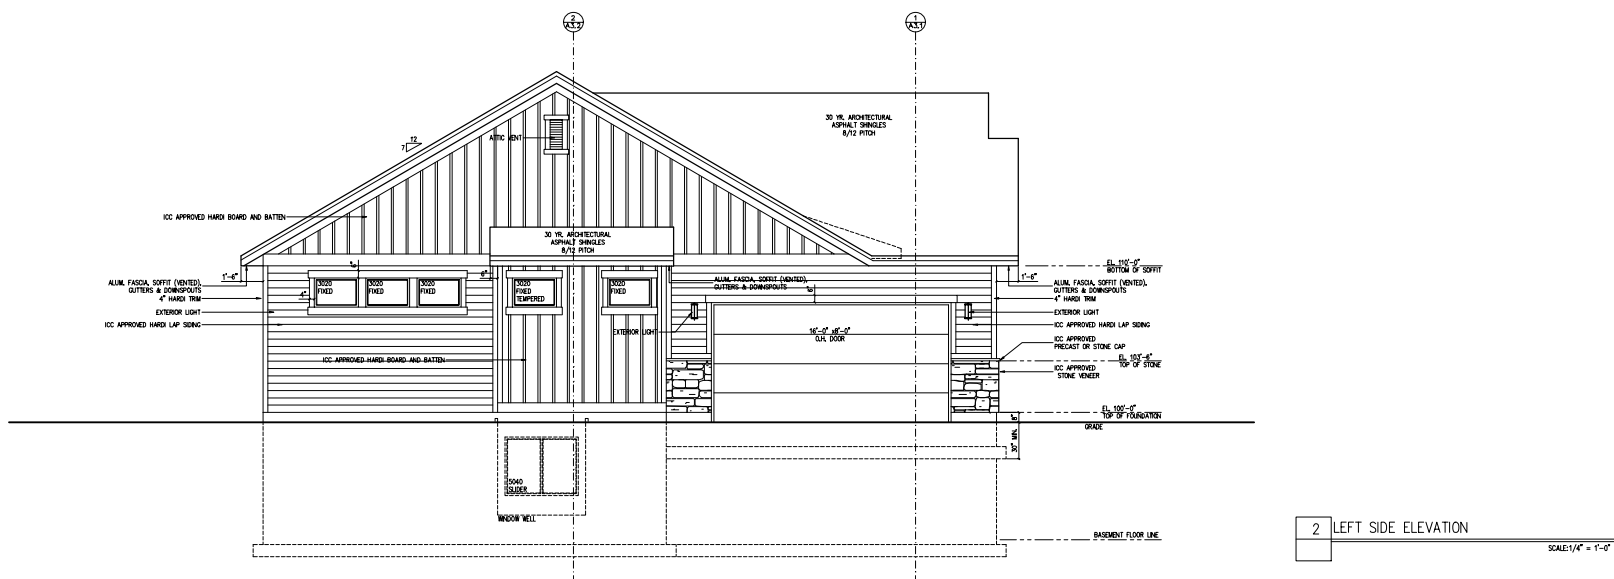

2 LEFT SIDE ELEVATION

SCALE: 1/4" = 1'-0"

EXTERIOR ELEVATIONS

EVOLVE REAL ESTATE & MANAGEMENT

110 SOUTH 300 WEST LOTS 4A & 4B
PAYSON, UTAH

REVISIONS

PLAN DATE
MARCH 2022

SHEET NUMBER

A2.1