



Wednesday, February 7, 2024
Development Review Committee

DEVELOPMENT REVIEW COMMITTEE AGENDA

PUBLIC NOTICE is hereby given that the Development Review Committee of Spanish Fork, Utah, will hold a regular meeting at the City Council Chambers at Library Hall, 80 South Main Street, Second Floor, Spanish Fork, Utah, commencing at 10:00 a.m. This meeting is not available to attend virtually.

1. Approval of Minutes

A. January 24, 2024.

2. Site Plan

A. CHASE BANK. This proposal involves a commercial development located at 1352 North Market Place Drive.

3. Final Plat

A. WYNDSONG SUBDIVISION. This proposal involves the development of 19 residential lots for single family homes located at 349 East 1350 South.

4. Concept Review

A. HEAPS CONCEPT.

B. PEREZ CONCEPT.

C. RIDING PARCELS CONCEPT.

D. SPANISH SPRINGS PHASES 3 & 4 CONCEPT.

5. Annexation

A. JIM JENSON STEPHENS/HILL ANNEXATION.

6. Discussion

A. CANYON COURT URBAN.

7. Adjourn

Draft Minutes
Spanish Fork City Development Review Committee
80 South Main Street
Spanish Fork, Utah
January 24, 2024

Staff Members Present: **Chris Thompson**, Public Works Director; **Seth Perrins**, City Manager; **Dave Anderson**, Community Development Director; **Brandon Snyder**, Senior Planner; **Mary Martin**, Associate Planner; **Kimberly Brenneman**, Development Coordination Manager; **Vaughn Pickell**, City Attorney; **Ana Burgi**, Assistant City Attorney; **John Little**, Chief Building Official; **Byron Haslam**, Senior Engineer; **Marcie Clark**, Department Development Secretary; **Zach Hendrickson**, Outside Plant Manager; **Jake Theurer**, Power and Light Superintendent; **Bart Morrill**, Parks Maintenance Supervisor; **Jason Turner**, Fire Marshall; **Kasey Woodard**, Division Secretary.

Citizens Present: Ryan Phelps, Dave Schoville, Shanice Hone, Ladd Timpson, Cory Andersen, Tate Murphey, Austin Pritchett, Jackie Larson, Mitch Cordner, Ken Cordner, Matt Gertge, Easton Gertge, Dustin McBride, Trevor Dickerson, Tyler Horan, Steven Isaacson

Chris Thompson called the meeting to order at 10:00 a.m.

MINUTES

January 10, 2024

Seth Perrins **moved** to approve the minutes of January 10, 2024.

Jake Theurer **seconded** and the motion **passed** all in favor.

PRELIMINARY PLAT and ZONE CHANGE

DB INDUSTRIAL

Mary Martin gave a brief explanation of the proposed Zone Change from R-R Rural Residential to I-1 Light Industrial and she stated there are a few remaining concerns regarding access to the site, the installation of irrigation and aligning the utilities to the site.

Byron Haslam stated they still need the easement on the North access and there was discussion on proposing an easement from Sunroc. He stated there was never an easement obtained from Sunroc and he stated they are currently on hold because of it.

Dave Anderson **moved** to recommend the approval of the proposed DB Industrial Preliminary Plat to City Council based on the following finding and subject to the following conditions:

Finding:

1. That the application conforms to the City's General Plan Designation and Zoning Map.

Conditions:

1. That the applicant meets the City's Development and Construction standards, zoning requirements, and other applicable City ordinances.
2. That the applicant addresses any red-lines.

John Little **seconded** and the motion **passed** all in favor.

After the motion was made, Seth Perrins asked if this will create a flag lot and he asked if there are any issues or concerns that need to be addressed today?

Chris Thompson stated that it is important that all the frontage of both lots be improved.

Seth Perrins asked if a joint access easement will be required between the flag lot and the driveway?

Dave Anderson stated he understood that this was to be the plan and Byron Haslam agreed this was to be the plan.

Byron Haslam stated two accesses have been proposed, and both lots will be able to use both accesses, including the third property will also have access. He stated this is included in the redlines.

SITE PLAN

SKYLINE NORTH AIRPORT

Brandon Snyder stated these next two items are together. He gave a brief explanation of the proposals. He stated there are no major concerns with either the Site Plan or the Final Plat.

Dave Anderson **moved** to approve the proposed Skyline North Airport Site Plan based on the following finding and subject to the following conditions:

Finding:

1. That the application conforms to the City's General Plan Designation and Zoning Map.

Conditions:

1. That the applicant meets the City's Development and Construction standards, zoning requirements, and other applicable City ordinances.
2. That the applicant addresses any red-lines

Jake Theurer **seconded** and the motion **passed** all in favor.

Dave Anderson asked Byron Haslam for clarification regarding the bonding and it was stated the City will have the applicant bond for the storm drain.

FINAL PLAT

SKYLINE NORTH AIRPORT

It was stated this is subdividing the lot into 14 condominium units.

There were no other concerns.

Vaughn Pickell **moved** to approve the proposed Skyline North Airport Final Plat based on the following finding and subject to the following conditions:

Finding:

1. That the application conforms to the City's General Plan Designation and Zoning Map.

Conditions:

1. That the applicant meets the City's Development and Construction standards, zoning requirements, and other applicable City ordinances.

2. That the applicant addresses any red-lines.
3. That the public infrastructure as required for the plat be bonded before the plat can be recorded.

Dave Anderson **seconded** and the motion **passed** all in favor.

CONDITIONAL USE PERMIT

2505 EAST T-MOBILE CELL TOWER MODIFICATION

Mary Martin stated this is making modifications to an existing cell tower.

Brandon Snyder provided current images of the cell tower. He stated this is fully enclosed in the public works compound that also contains power, water, and other utilities.

Vaughn Pickell asked if this is replacing the antenna and Brandon stated that this is upgrading the equipment at the base of the tower. There will be no new antenna or increase in tower height.

Dave Anderson **moved** to recommend the approval of the proposed 2505 East T-Mobile Cell Tower Modification Conditional Use Permit based on the following finding and subject to the following conditions:

Finding:

1. That the application conforms to the City's General Plan Designation and Zoning Map.

Conditions:

1. That the applicant meets the City's Development and Construction standards, zoning requirements, and other applicable City ordinances.
2. That the applicant addresses any red-lines.
3. That the applicant notifies the Power Department prior to work commencing.
4. That work hours be limited to 8 am to 6 pm.
5. Verification with the City that there is a current lease agreement for the area.

Jake Theurer **seconded** and the motion **passed** all in favor.

Jake Theurer reminded the applicant to maintain a distance of 10 feet for safety as there is a lot of power in that area.

ANNEXATIONS

WEST MEADOWS ANNEXATION

Brandon Snyder stated there will be a potential name change as there is an existing annexation with the same name at the County. He stated this may come back to the DRC for acceptance with a different name. He stated this is very similar to another annexation that was proposed to the City a year prior. He gave the location of the proposed area that is to be annexed into the City and stated it is within both our Annexation Policy Plan and the City's Growth Management Boundary Plan. He stated the County will need to review this configuration, and the City will need to review the proposal to ensure this does not create any peninsulas. He stated the current designation is Commercial and Mixed-Use and then Urban Density Residential. He stated that it is being proposed that if it is accepted for further study, that only the C-2 and R-R zoning be considered at this time.

Engineering has no comments.

Jake Theurer stated the dual power lines in the area need to be addressed.

Vaughn Pickell stated this proposal does not show any portion of the interstate right-of-way and it was stated that Travis Warren the City Surveyor caught this oversight and it is being addressed.

There was a brief discussion on the boundary line and where Spanish Fork City is responsible for.

Seth Perrins suggested not annexing the freeway. There was further discussion of the matter.

Dave Anderson stated there were properties within this annexation that were looked at being annexed previously, and he stated he had concerns at the time. He stated he does not have concerns with this proposal as he feels the timing is right and some of the concerns can be addressed. He is comfortable accepting this for further study.

Austin Pritchett stated the properties have already been sold to the County and Seth Perrins stated this meets the requirement.

Dave Anderson the road coming up from the south will be a big deal and will be very similar to Canyon Creek Parkway eventually.

Dave Anderson **moved** to recommend the City Council accept the proposed West Meadows Annexation for further study based on the following findings and subject to the following conditions:

Findings:

1. That the subject property is located within the City's Annexation Policy Boundary and Growth Management Boundary.
2. That the City's General Plan Land Use Designations currently for the annexation area are Commercial, Mixed Use and Urban Density Residential.
3. That the C-2 and R-R zones should be utilized at the time of annexation.
4. That utility and street dedications should be further discussed and addressed with the annexation.
5. That the applicant make any modifications to the boundary that are necessary to the process.

Conditions:

1. That the applicant enters into an Annexation Agreement.

Bart Morrill **seconded** and the motion **passed** all in favor.

CONCEPT REVIEW

RUSH FUNPLEX TOWNHOME CONCEPT

Brandon Snyder stated the applicant has provided an updated plat from what was previously reviewed by staff. He stated modifications were made to the location of the apartments to bring some additional units out to the street. He stated the applicants are looking for feedback on taking the north area of the property, and diverting from the City's General Plan designation of residential use, and seeking to have it zoned commercially to allow for the proposed entertainment use that is being discussed.

Steven Isaacson, the architect representing the concept, gave a brief explanation of the modifications that were made to the previously submitted plans.

Chris Thompson asked the applicant to give more information about the Funplex.

The applicant stated they are an entertainment use that offers bowling, arcades, laser tag and other entertainment opportunities. He stated this would be a single-story building that is roughly 75,000 square feet.

Dave Anderson stated there has been previous discussion held regarding this proposal and it was stated that the General Plan has this area designated exclusively for Residential Development.

Chris Thompson stated there are a few concerns regarding the interchange and the need for additional lanes.

Jake Theurer stated there are large distribution powerlines located underground and that will need to be relocated.

Seth Perrins asked what density is being proposed and Steven Isaacson stated that they looked at the City Code and it stated the density is 18-24 units per acre, which would allow them to build up to 100 townhomes if desired. He stated they are significantly under this density by only utilizing about 70-80% of that allowance.

Seth Perrins stated that with the City's higher density range of 18+ units per acre, it has certain requirements that involve street frontages and if the proposed density is under that number, this may not qualify for an R-4 density.

There was discussion regarding the proposed R-4 zoning due to the number of townhomes proposed. It was stated that the current design does not meet the criteria for the R-4 zoning if their density is higher than 12 units per area.

Seth Perrins stated he is interested in what the Planning Commission would have to say. He asked where the closest Funplex would be to Spanish Fork and it was stated there are locations in the Orem mall and in the Jordan Landing area. Seth Perrins asked what the noise levels would be and the applicant stated there is not much exterior noise. He stated the entertainment noises are enclosed within the building.

There was discussion on placing the Funplex next to the residential area and how the parking could impact the residences and it was suggested that a dividing wall should be considered.

Dave Anderson stated that he would like this to be discussed with the Planning Commission in two weeks and to get their thoughts and opinions.

DISCUSSION

RIVER RUN

Matt Gertge rose to speak briefly about the revisions that are being discussed today. He stated he is seeking feedback from the DRC today before this goes back to the Planning Commission.

There was discussion regarding some of the changes from the previous Preliminary Plat design.

Jake Theurer stated the applicants have been great to work with. He stated there is an existing SUVPS powerline that the applicants plan to build under, and he stated that this powerline is planned to be removed. He stated that until that powerline is relocated, if the developer is ahead of SUVPS, there may be costs incurred.

Dave Anderson gave a brief history of previous discussions that were held regarding this proposal. He feels this configuration is very compactly designed. He stated that he is very appreciative of the applicant working well with the City to come up with a better overall design.

Seth Perrins has questions regarding parking and it was stated that the units to the east have full length driveways and there will be street parking for the units on the other side. He states there are elements of the new design that he likes.

Dave Anderson shared other items of discussion including the road between Volunteer Drive and the City Fairgrounds needs to be wider than what is shown on the design.

Byron Haslam stated there was a meeting held that discussed this proposal but it was decided that it would be better kept at 60 feet as a traffic slowing measure.

Matt Gertge thanked the City for this, and stated they do not want traffic speeding through the neighborhood. He stated that Byron Haslam has given wonderful suggestions and been very accommodating.

There was a discussion regarding the City code and it was brought to the attention of the staff that the way the City code reads currently, requires multifamily developments to follow the Commercial Local Standards as they are not looked at residentially, they are viewed commercially, which require a 70-foot-wide road, not the 60-foot-wide road that is

required in residential areas. It was stated that the City has historically not followed this standard.

Dave Anderson stated this needs to be reviewed by staff, and he feels that there is not a need for all residential areas to have a 70-foot-wide road. He suggested staff can start looking at this next week.

There was a brief discussion regarding the Griffiths property owners.

THE ORCHARDS MASTER PLANNED DEVELOPMENT

Dave Anderson stated that he has a meeting set up with the developer. He stated this is a follow up conversation from the Planning Commission. He stated he wanted to get Vaughn Pickell's feedback on whether the City is under any obligation to provide any financial compensation for the easement. He stated that the applicant has expressed their thoughts that they would be compensated for a portion of that. He stated it was not his understanding that the City would be providing compensation for the dedication.

Vaughn Pickell stated that this surprises him as it was also his understanding that this was a willing dedication and that no financial compensation will be provided.

Seth Perrins stated that without the Master Planned Development Overlay, the development is allowed 14 lots. He stated that if the City must purchase the land, then the development will go back to 14 being only 14 lots. But if the applicant wishes to be approved for 16 lots, then they can have the 16 lots, but they will need to dedicate the ground. But the City will not be purchasing the land and approving 16 lots.

Vaughn Pickell stated the applicant is entitled to a standard subdivision that allows for 14 lots, but states this is not a standard subdivision and the applicant needs to show the City some benefit for allowing additional lots.

It was stated that if this discussion were for approval, it would be approved either way. But it was stated that the applicant can have 14 lots and be compensated for the land, or 16 lots and dedicate the land. But they will not be getting 16 lots and be compensated.

MCDONALD ZONE CHANGE

There have been previous discussions with the DRC regarding this Zone Change and it was stated that this discussion will be regarding the cross-access easement. It was stated this was recommended for approval of all 3 lots with the condition that the applicant provide

necessary access and parking easements to guarantee the different property owners within the development have adequate access and parking.

Brandon Snyder stated that since the meeting the applicant has reached out with concerns regarding the design layout or use of the bottom two lots. He stated it is the preference of the City to have all three lots rezoned at one time.

Dave Anderson suggested the DRC relents on the condition that with the Zone Change, the applicant provides the easement that provides access between the two lots that are south of the driveway that leads to the townhomes, because the driveway provides access to the two northernmost lots.

There was discussion regarding the lots and it was stated it has been common for property owners to record or split the parcel with the County and not going through the City. So, the subdividing of the parcel is not recognized by the City.

Vaughn Pickell stated he has spoken with the property owner and informed them that all three lots need to be platted as a subdivision rather than just created by deeds recorded by the County.

Brandon Snyder asked for clarification that if the applicant came to the City for any Site Plan or development application, that it would be required for the applicant to apply for a Preliminary Plat for the entire area first.

It was discussed that if any development is to occur, the property owner must first apply for a Preliminary Plat. It is stated in the City's Municipal Code that this must go through the City's process to be recognized by the City.

Chris Thompson suggested not allowing the property owner to subdivide the property until they go through the City's process and the suggested zoning be C-2.

Dave Anderson agreed with the suggested C-2 zoning and recommended that the City allow the Zone Change but suggested the City not allow the property owner to subdivide the property until the plat has been recorded and the right of way be dedicated.

LELAND MEADOWS PHASING PLAN

Byron Haslam stated this discussion is stemming from a previous DRC meeting. He stated there were concerns with 1700 West only partially being built. He stated the applicant has provided a temporary solution to the concerns until the full realignment of 1700 West can

be completed. He stated he does not have any major concerns with this proposal as it will be sufficient for the short term.

Brandon Snyder asked if there is a specific time frame when using the verbiage “short term” and it was stated this is regarding the phase lines on 1700 West.

Dean Ingram stated the road will temporarily be asphalt. He stated their plan is to install the curb, gutter, and sidewalk regardless.

Dave Anderson asked for clarification on the order or development.

Dean Ingram gave a brief explanation of their proposed phasing plan.

FIRE CODE REGULATIONS

APPENDIX L

Jason Turner rose to speak about the proposed adoption to the fire code. He stated this proposal would apply to warehouse buildings over 250,000 square feet. He provided a video for the committee to watch that goes over the new system.

Eddie Hales rose to briefly explain what is being proposed. He stated that this adoption could greatly increase fire response times and save firefighters from having to manually carry the air tubes up flights of stairs.

Dave Anderson is in favor of this proposal and would like to see a breakdown of the cost.

Jason Turner stated he has a meeting with The Firefighter Air Coalition the following day and will be getting an estimate that he can provide to the City for review.

Seth Perrins feels this is very beneficial to the high rises as was discussed. He asked how these work with the horizontal warehouses being developed.


Jason Turner **moved** to recommend the approval of the proposed Fire Code Regulations Appendix L to City Council as discussed.

Brandon Snyder **seconded** and the motion **passed** all in favor.

Bart Morrill moved to adjourn the meeting at 12:20 p.m.

Adopted:

Kasey Woodard
Community Development Division
Secretary

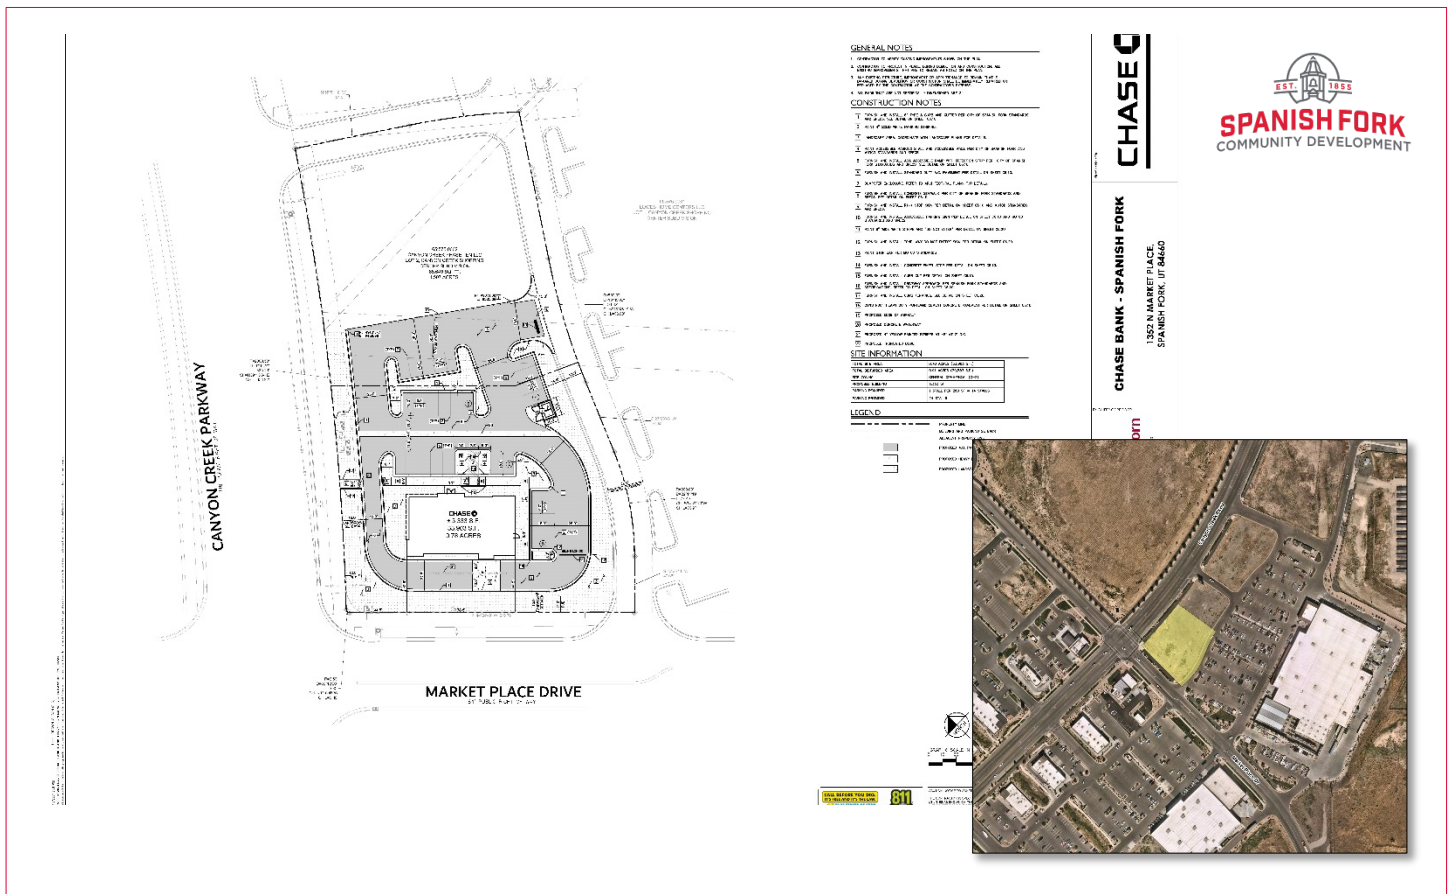

Chase Bank Site Plan Approval Request

February 7, 2024, Development Review Committee meeting.

Located at 1352 North Market Place Drive, including 0.78 acres.

The subject property is zoned C-2.

The applicant has requested that a Site Plan be approved for the development of a bank.

Key Issues

1. Improvements.

Recommendation

That the proposed Site Plan be approved based on the following finding and subject to the following conditions.

Finding

1. That the proposal conforms to the City's General Plan Designation and Zoning Map.

Conditions

1. That the applicant meets the City's Development and Construction standards, zoning requirements, and other applicable City ordinances.
2. That the applicant addresses any red-lines.

Exhibits

1. Site Plan.
2. Landscape Plan.
3. Building Elevations.

1332 N MARKET PLACE DRIVE, SPANISH FORK, UT 84860

TO SAY

[illegible][illegible][illegible]

Size	100 × 100	1000 × 1000
------	-----------	-------------

姓名	学号	成绩

JAWBIO STANDARD 22.6

COVER SHEET

304 李 敏



811
Know what's below.
Call before you dig.

[illegible]


STORM WATER POLLUTION PREVENTION PLAN
MAINTENANCE NOTES


4. ANALYZE THE DATA TO IDENTIFY TRENDS AND PATTERNS IN THE DATA. (e.g., ARE THERE ANY CORRELATIONS BETWEEN THE DATA?)
5. CONCLUDE THE ANALYSIS AND REPORT THE RESULTS. (e.g., WHAT ARE THE MAIN FINDINGS OF THE ANALYSIS?)
6. DISCUSS THE RESULTS AND THEIR IMPLICATIONS. (e.g., WHAT ARE THE MAIN FINDINGS OF THE ANALYSIS?)
7. CONCLUDE THE ANALYSIS AND REPORT THE RESULTS. (e.g., WHAT ARE THE MAIN FINDINGS OF THE ANALYSIS?)
8. DISCUSS THE RESULTS AND THEIR IMPLICATIONS. (e.g., WHAT ARE THE MAIN FINDINGS OF THE ANALYSIS?)
9. CONCLUDE THE ANALYSIS AND REPORT THE RESULTS. (e.g., WHAT ARE THE MAIN FINDINGS OF THE ANALYSIS?)
10. DISCUSS THE RESULTS AND THEIR IMPLICATIONS. (e.g., WHAT ARE THE MAIN FINDINGS OF THE ANALYSIS?)


SOIL EROSION / SEDIMENTATION CONTROL OPERATION
TIME SCHEDULE[illegible]


C0.10




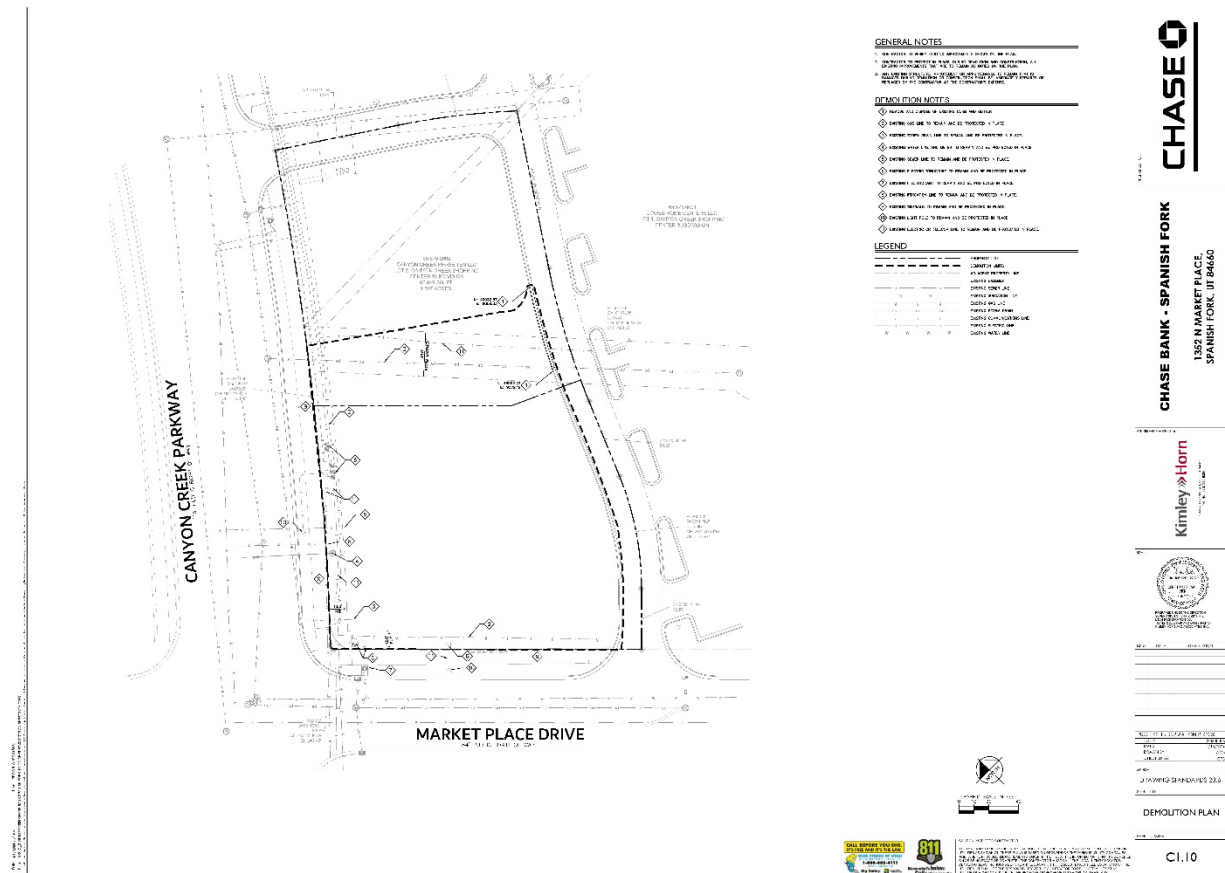


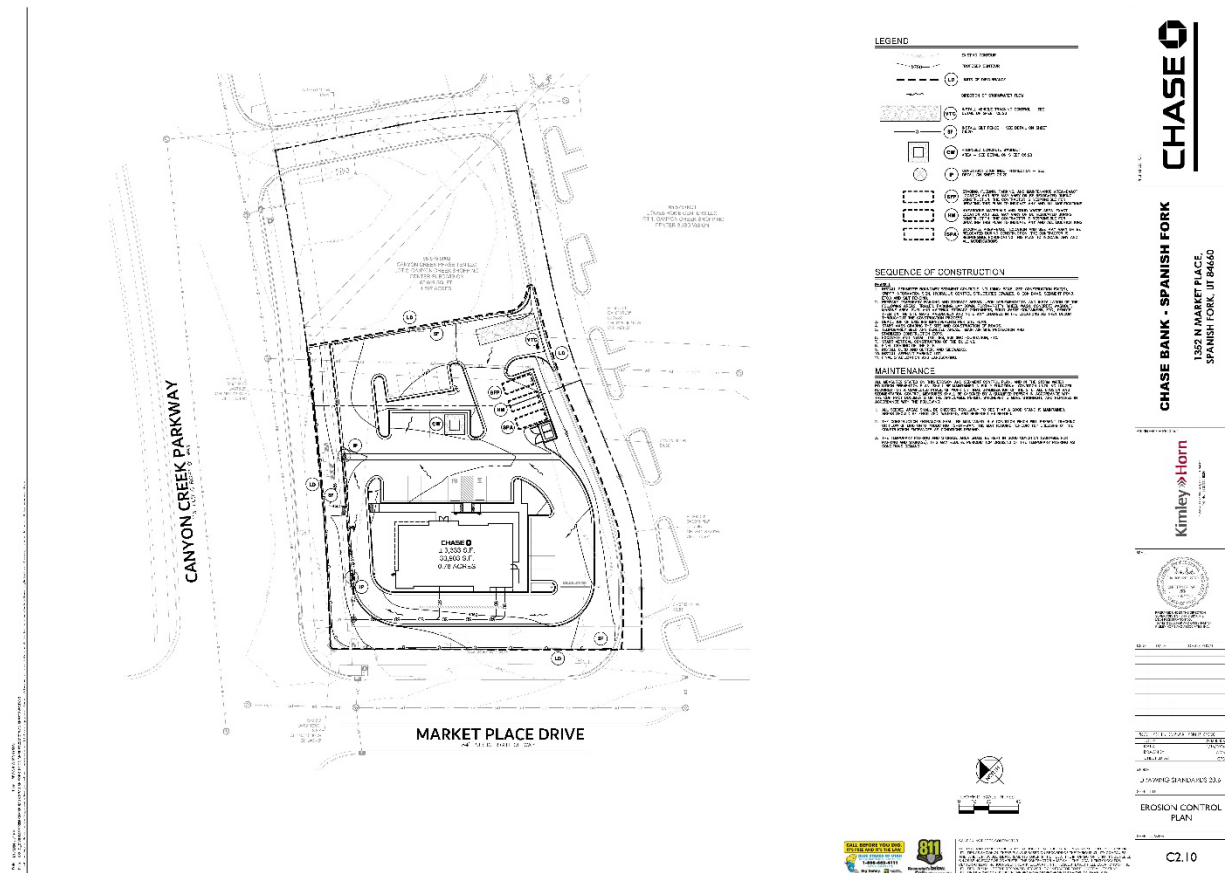



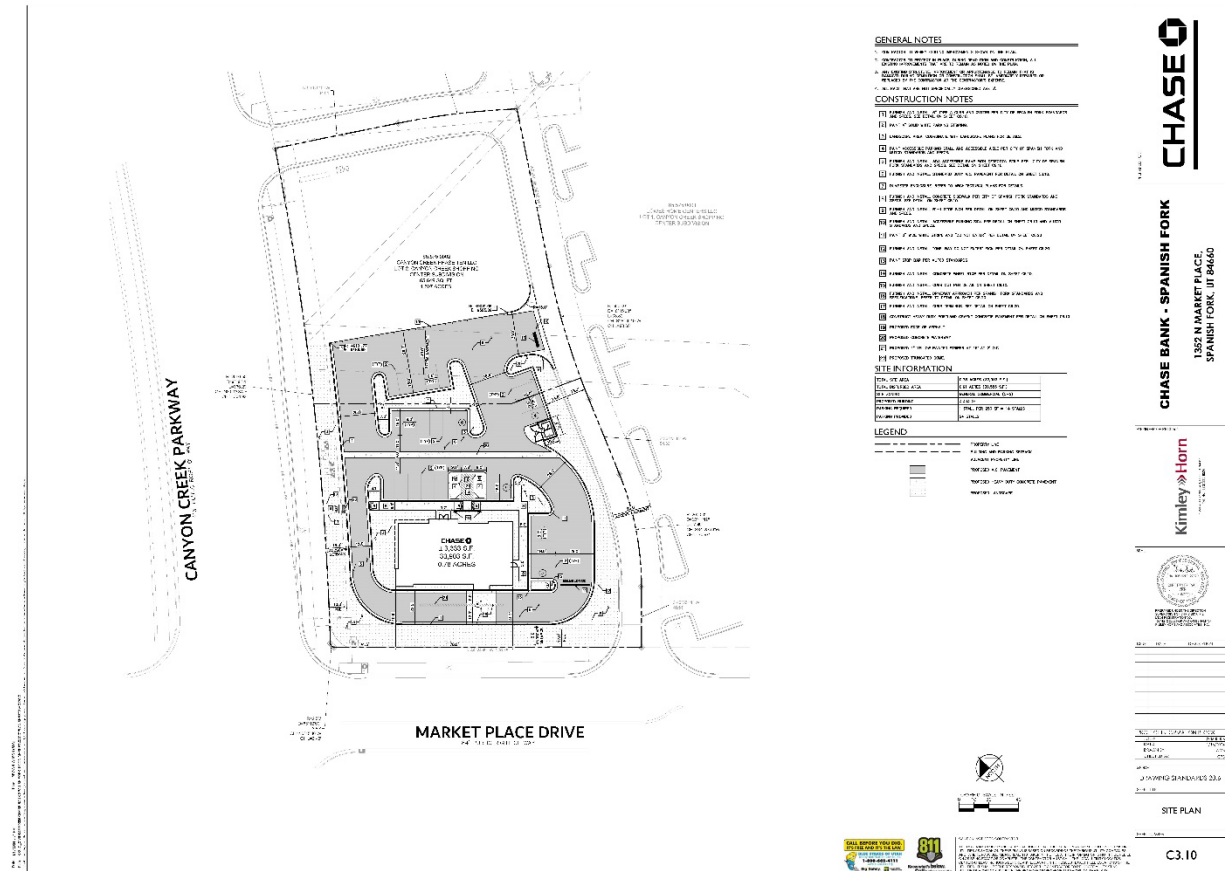


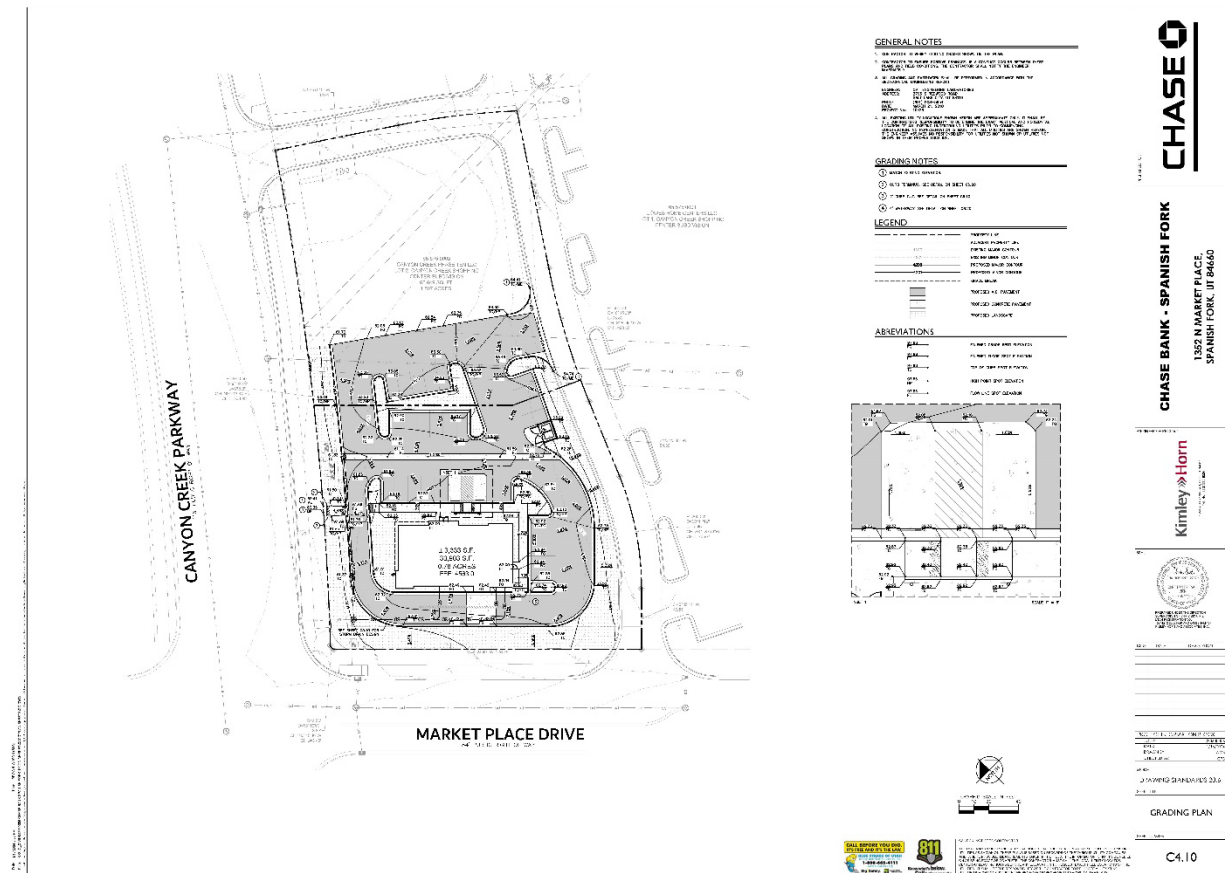

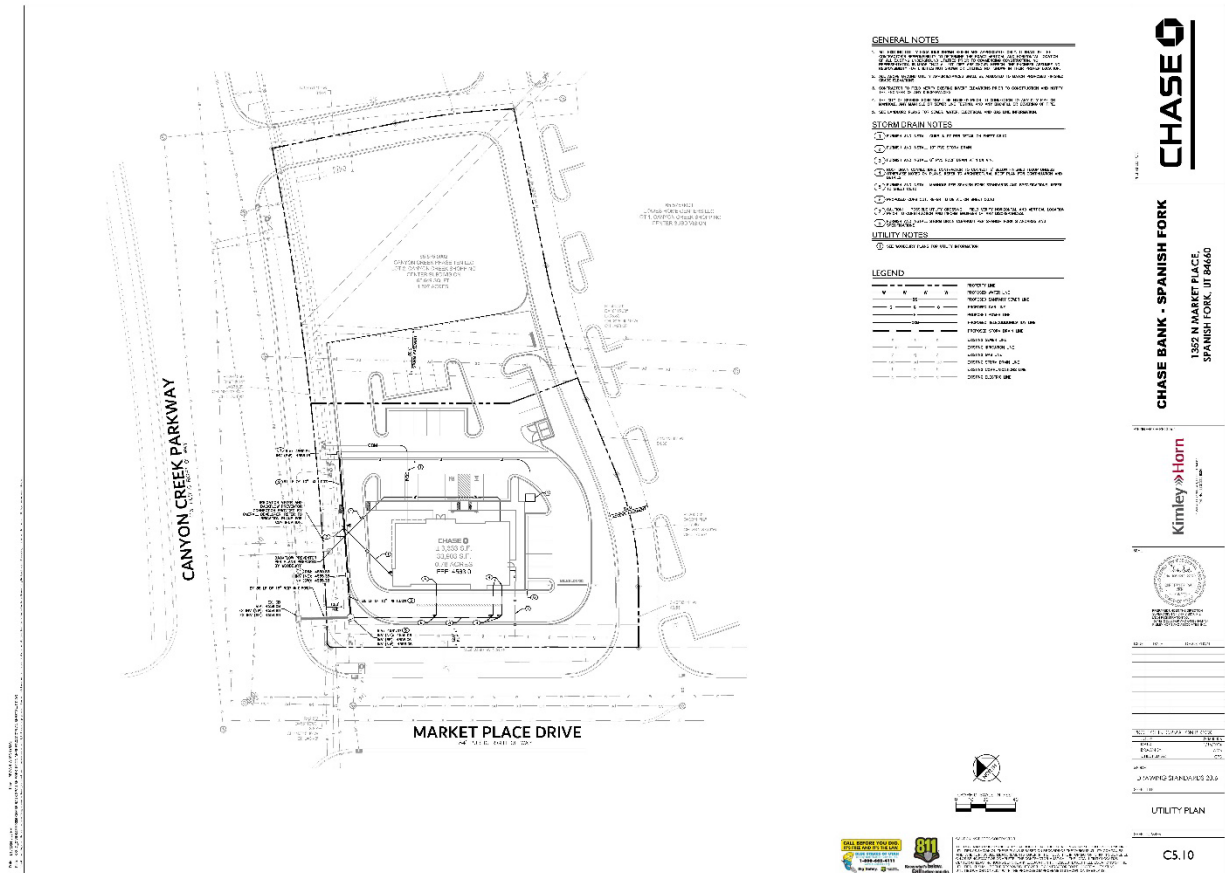


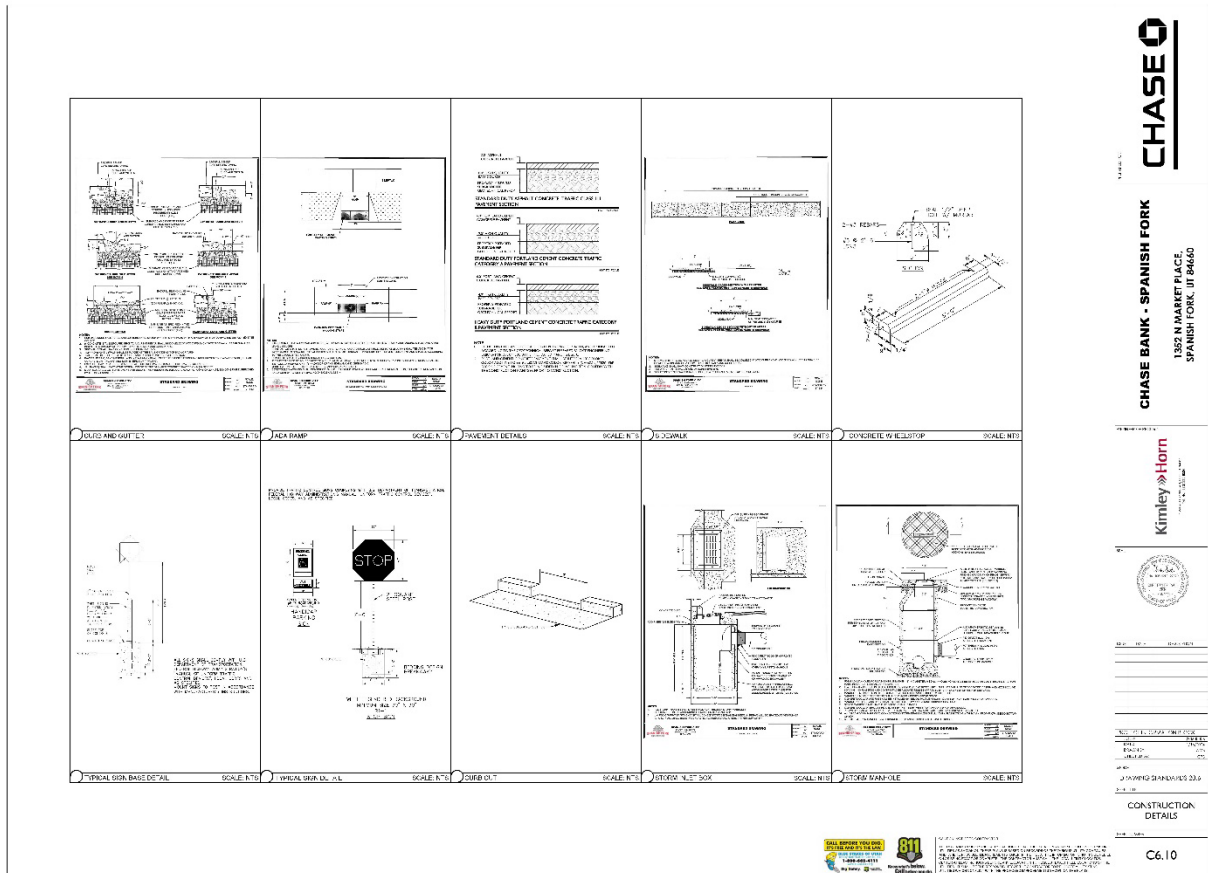

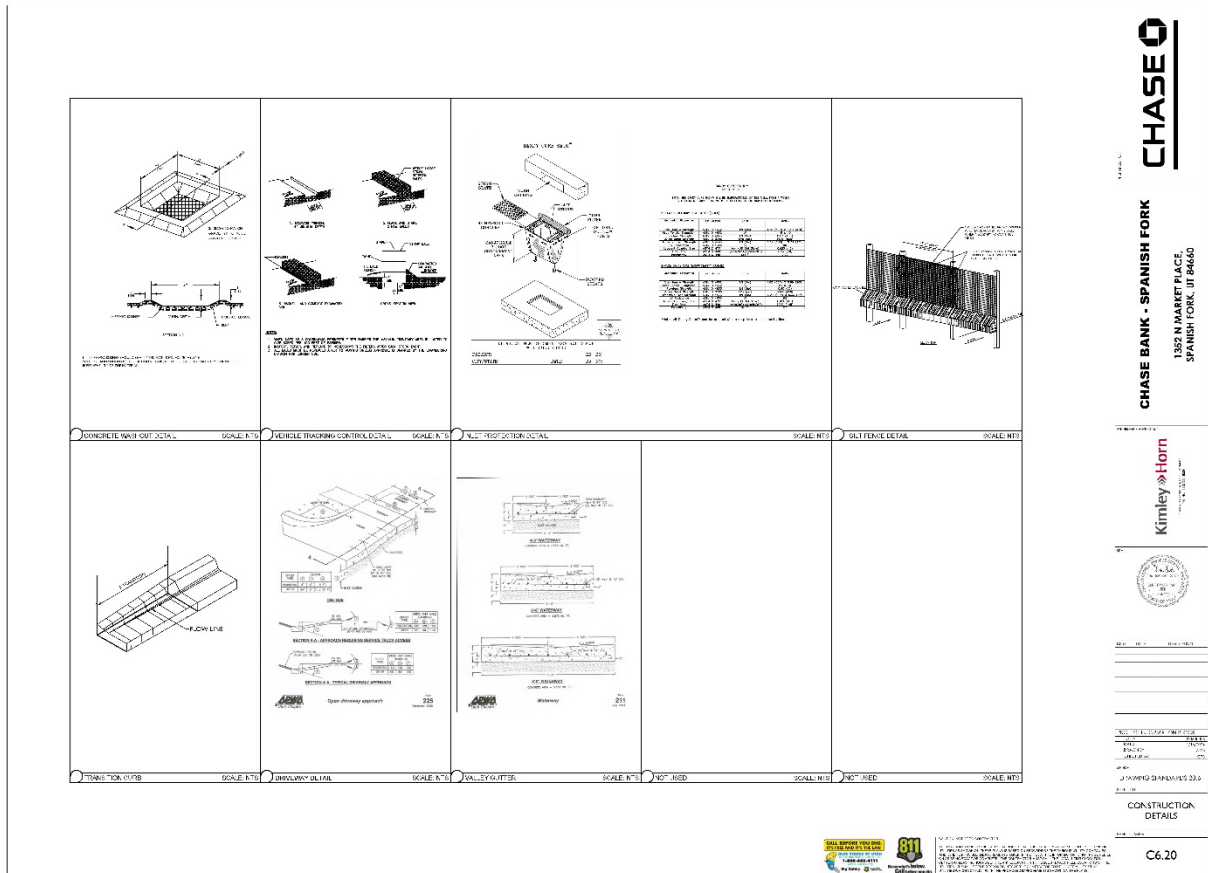

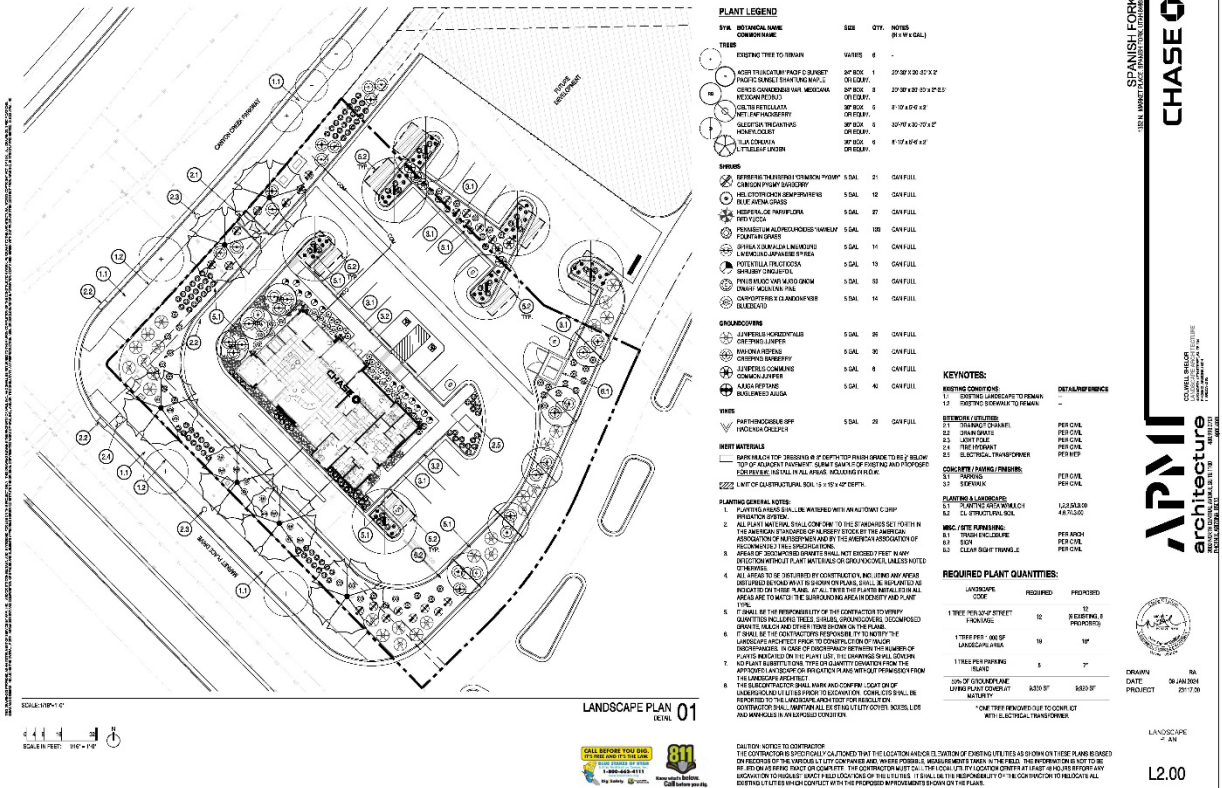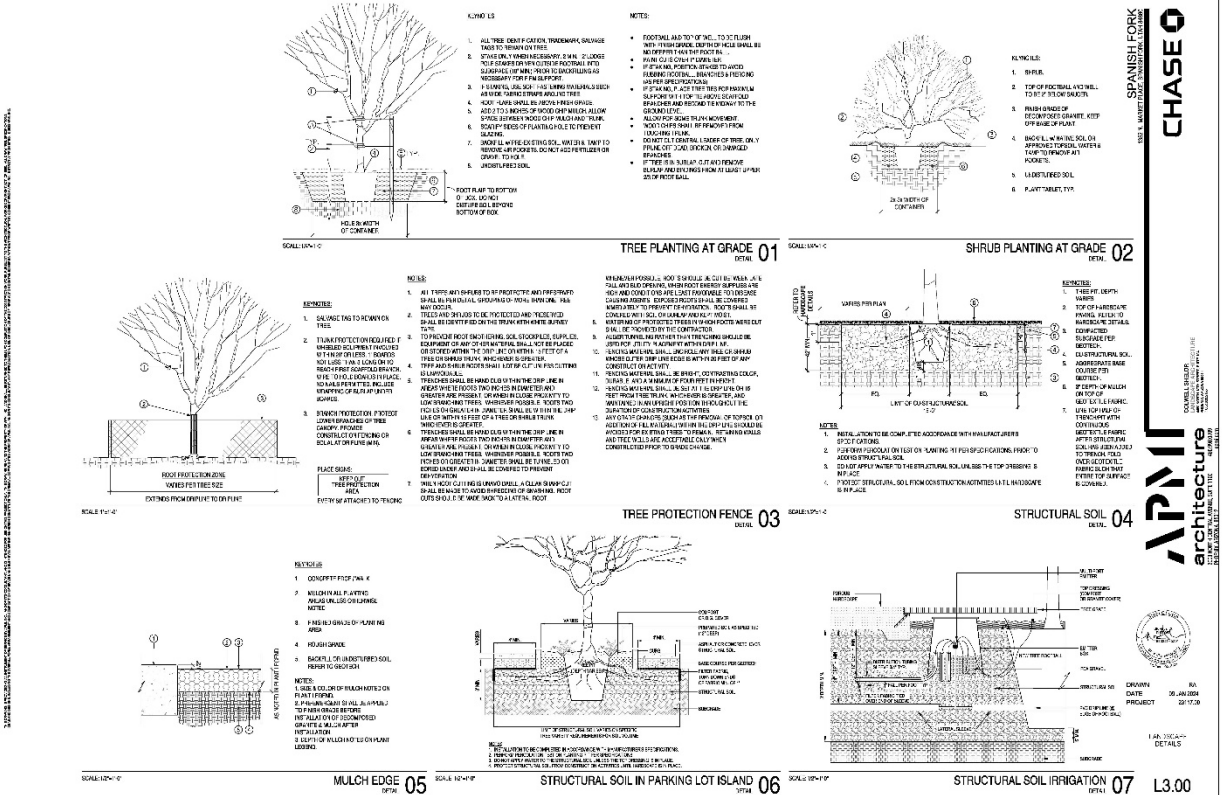

February 7, 2024

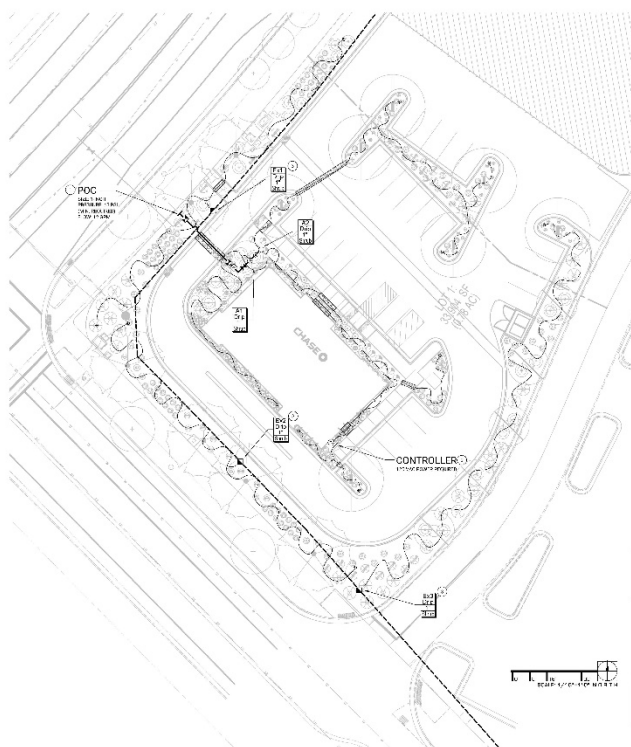

INSTALLATION GENERAL NOTES

- | | | |
|---|--|--|
| A | <p>“我听说你最近去了趟西藏，那里的风景一定很美吧？”</p> <p>“是啊，西藏的风景确实很美，尤其是那些壮丽的雪山和清澈的湖泊，让人流连忘返。不过，那里的生活条件却很艰苦，缺氧、寒冷，还有很多不便的地方。”</p> | <p>“西藏的风景确实很美，尤其是那些壮丽的雪山和清澈的湖泊，让人流连忘返。不过，那里的生活条件却很艰苦，缺氧、寒冷，还有很多不便的地方。”</p> |
| B | <p>“你最近去了趟西藏，那里的风景一定很美吧？”</p> <p>“是啊，西藏的风景确实很美，尤其是那些壮丽的雪山和清澈的湖泊，让人流连忘返。不过，那里的生活条件却很艰苦，缺氧、寒冷，还有很多不便的地方。”</p> | <p>“西藏的风景确实很美，尤其是那些壮丽的雪山和清澈的湖泊，让人流连忘返。不过，那里的生活条件却很艰苦，缺氧、寒冷，还有很多不便的地方。”</p> |
| C | <p>“你最近去了趟西藏，那里的风景一定很美吧？”</p> <p>“是啊，西藏的风景确实很美，尤其是那些壮丽的雪山和清澈的湖泊，让人流连忘返。不过，那里的生活条件却很艰苦，缺氧、寒冷，还有很多不便的地方。”</p> | <p>“西藏的风景确实很美，尤其是那些壮丽的雪山和清澈的湖泊，让人流连忘返。不过，那里的生活条件却很艰苦，缺氧、寒冷，还有很多不便的地方。”</p> |
| D | <p>“你最近去了趟西藏，那里的风景一定很美吧？”</p> <p>“是啊，西藏的风景确实很美，尤其是那些壮丽的雪山和清澈的湖泊，让人流连忘返。不过，那里的生活条件却很艰苦，缺氧、寒冷，还有很多不便的地方。”</p> | <p>“西藏的风景确实很美，尤其是那些壮丽的雪山和清澈的湖泊，让人流连忘返。不过，那里的生活条件却很艰苦，缺氧、寒冷，还有很多不便的地方。”</p> |

IRRIGATION LEGEND

- [illegible]

CONSTRUCTION NOTES

1. 本報刊登之廣告，其內容如有違反法律、公序良俗、或含有不當言論者，本報得隨時予以撤換，並得向有關主管機關檢舉，以維護社會風化及法律尊嚴。本報刊登之廣告，其內容如有違反法律、公序良俗、或含有不當言論者，本報得隨時予以撤換，並得向有關主管機關檢舉，以維護社會風化及法律尊嚴。

THE WEATHERMATIC IRRIGATION CONTROLLER MEETS CHASE REQUIREMENTS AND WILL PROVIDE UNIQUE CONNECTION TO THE BANK BUILDING MONITORING SYSTEM, LONG-TERM COMMUNICATIONS, AND MANAGED SERVICES. CONTACT THE DISTRIBUTOR FOR ALL IRRIGATION EQUIPMENT ORDERING.

REQUIRED: AFTER INSTALLATION AND ONLINE SET UP OF THE SMARTLINK CONTROL SYSTEM USING THE PRODUCT INSTRUCTIONS INCLUDED, CONTACT WEATHERMATIC TO PROVIDE THE SITE NAME AND CONTROLLER NAME IN SMARTLINK FOR FINAL ACTIVATION.
EMAIL: JPMSupport@weathermatic.com

CHASE BANK DESIGN NOTE

[illegible]

NOTE TO CONTRACTOR

[illegible]

Hines Inc.
 WATER ENGINEERING SERVICES
 333 N. CENTRAL RD., SUITE 201
 CHICAGO, ILLINOIS 60610
 TEL: 312.346.1000 FAX: 312.346.1001

SPANISH FORK
49 N. MARKET ST. ACROSS FROM THE BANK
CHASE

architecture
300 WEST 12TH AVENUE, SUITE 1000 DENVER, CO 80202
TEL: 303.733.1111 FAX: 303.733.1112
WWW.HKS.COM



DRAWN
DATE 2 JAN
PROJECT 2

IR1.0

SPANISH FORK
CHASE


architecture
02 379 2376 25 51 36 55 27



DATE 12/01/2011

IRRIGATION
DETAILS

IR2.0

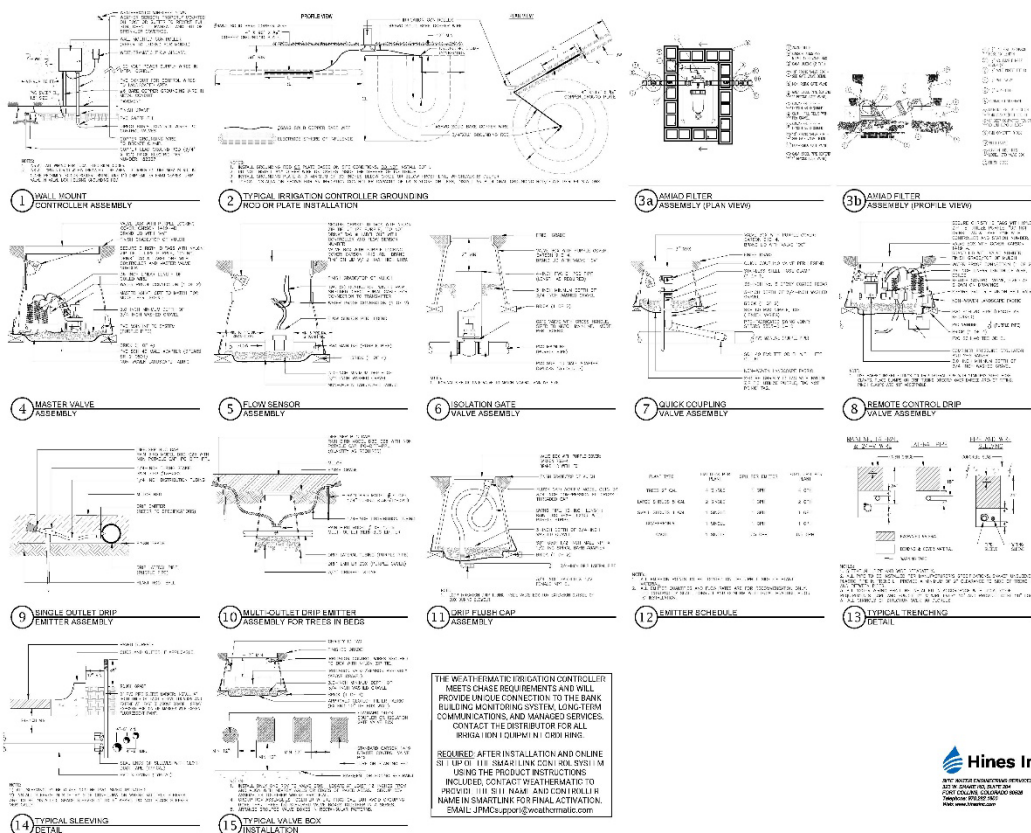

THE WEATHERMATIC IRRIGATION CONTROLLER MEETS CHASE REQUIREMENTS AND WILL PROVIDE UNIQUE CONNECTION TO THE BANK BUILDING MONITORING SYSTEM, LONG-TERM COMMUNICATIONS, AND MANAGED SERVICES. CONTACT THE DISTRIBUTOR FOR ALL IRRIGATION EQUIPMENT ORDERING.


REQUIRED: AFTER INSTALLATION AND ONLINE SET UP OF THE SMARTLINK CONTROL SYSTEM USING THE PRODUCT INSTRUCTIONS INCLUDED, CONTACT WEATHERMATIC TO PROVIDE THE SITE NAME AND CONTROLLER NAME IN SMARTLINK FOR FINAL ACTIVATION.
EMAIL: JPM@weathermatic.com


Hines Inc.
 317 W. SMITH RD, SUITE 204
 FORT COLLINS, COLORADO 80501
 Telephone: 970.222.5901

IRRIGATION
DETAILS

IR2.0



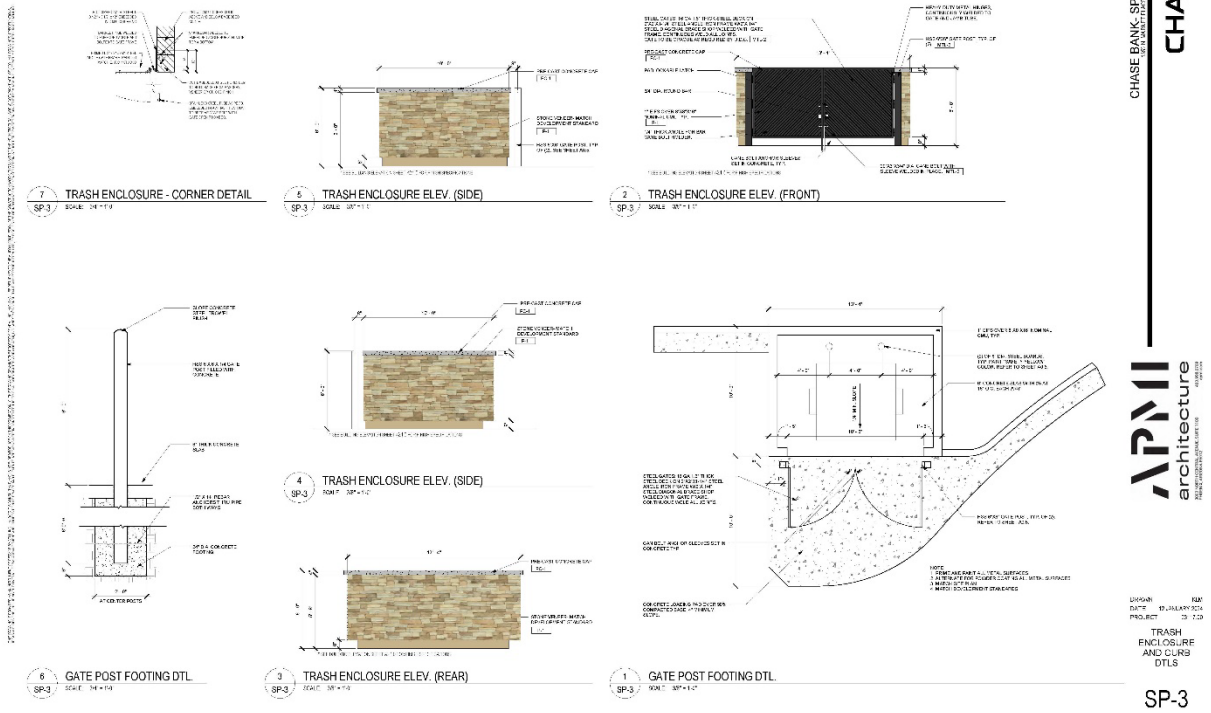

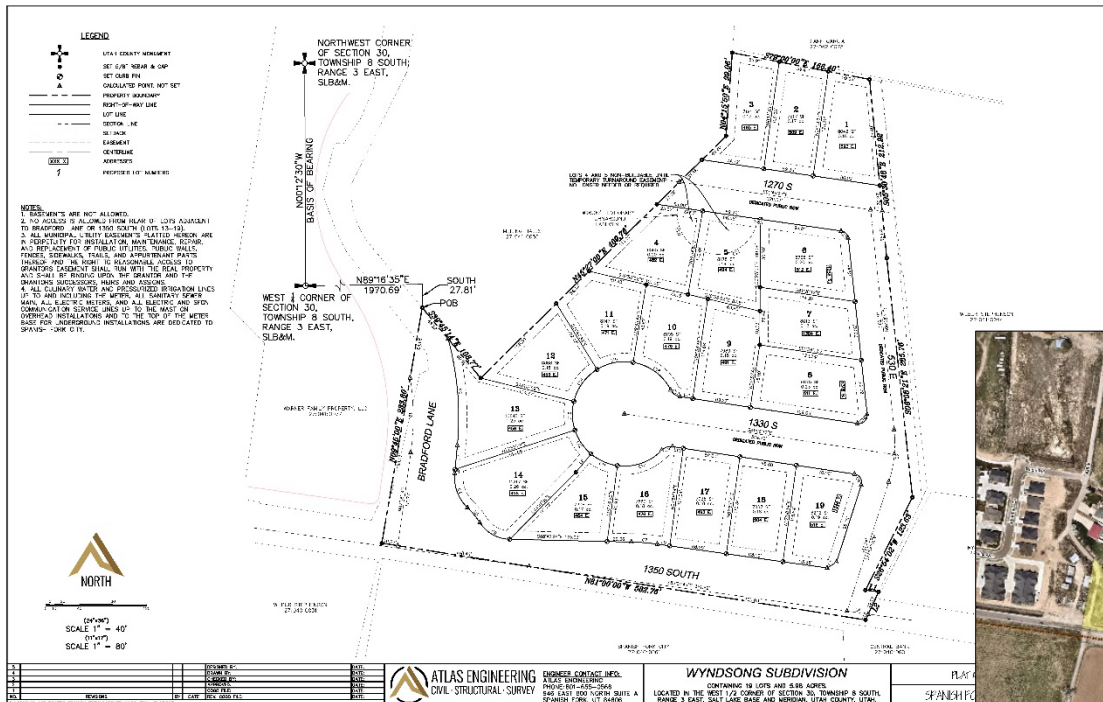

Wyndsong Subdivision Final Plat Approval Request

February 7, 2024, Development Review Committee meeting.

Located at 349 East 1350 South, including 5.98 acres.

The subject property is zoned R-1-8.

The applicant has requested Final Plat approval for a Master Planned Development that includes nineteen (19) residential lots.

Recommendation

That the proposed Final Plat be approved based on the following finding and subject to the following conditions.

Finding

1. That the proposal conforms to the City's General Plan Designation and Zoning Map.

Conditions



1. That the applicant meets the City's Development and Construction standards, zoning requirements, and other applicable City ordinances.
2. That the applicant addresses any red-lines.


Key Issues



1. Improvements.
2. Turnaround.
3. Street trees.
4. Grading.
5. Access.
6. Utilities.


Exhibits



1. Final Plat.
2. Landscaping.

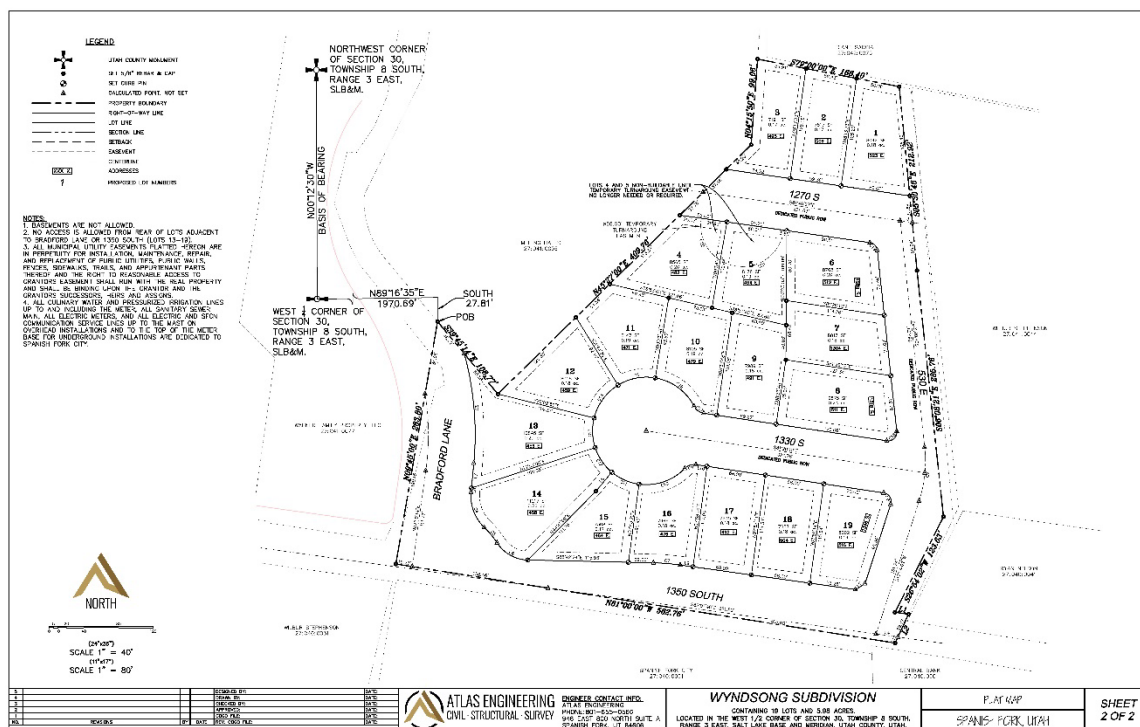
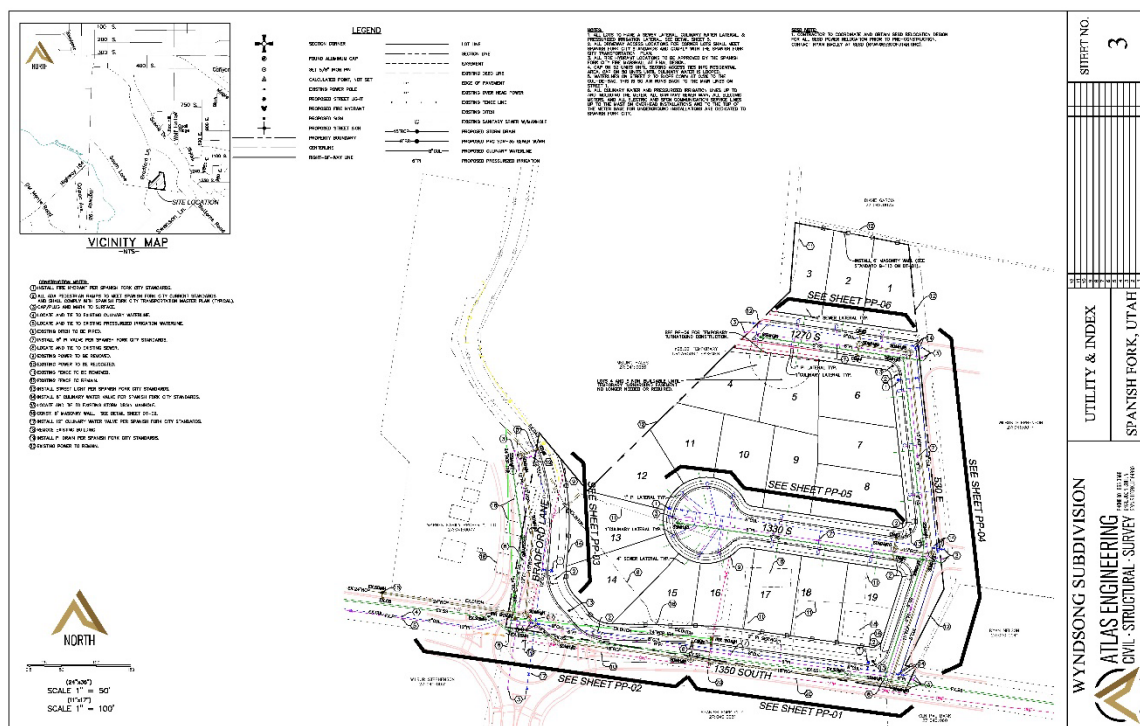


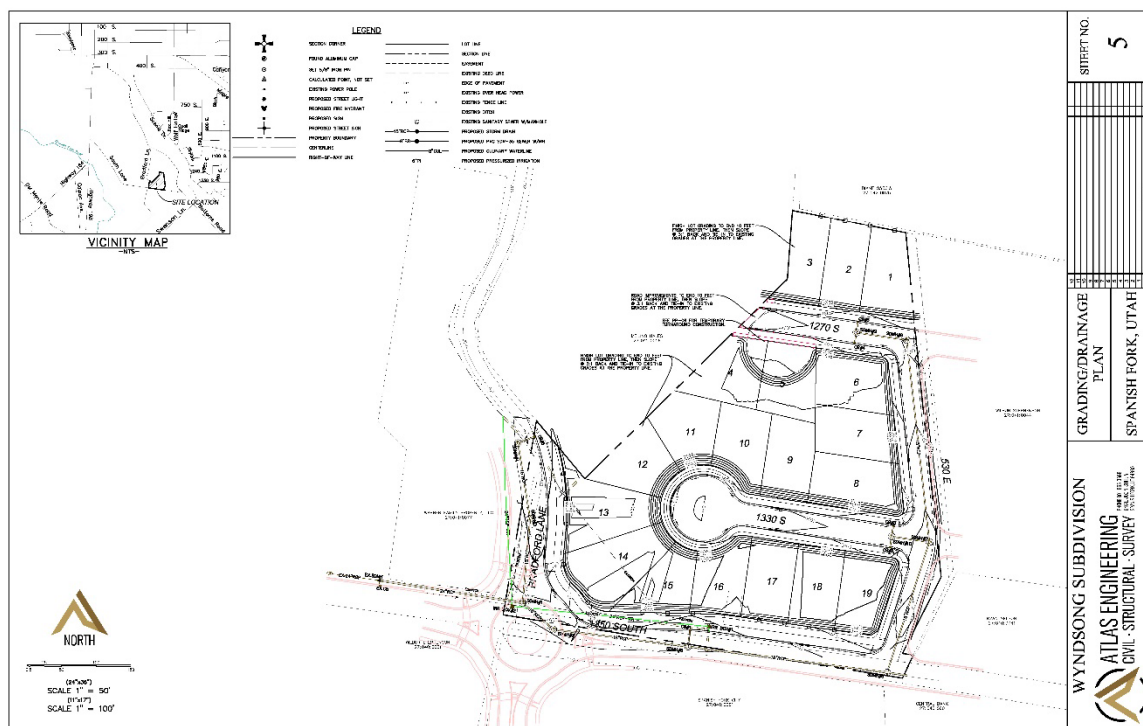


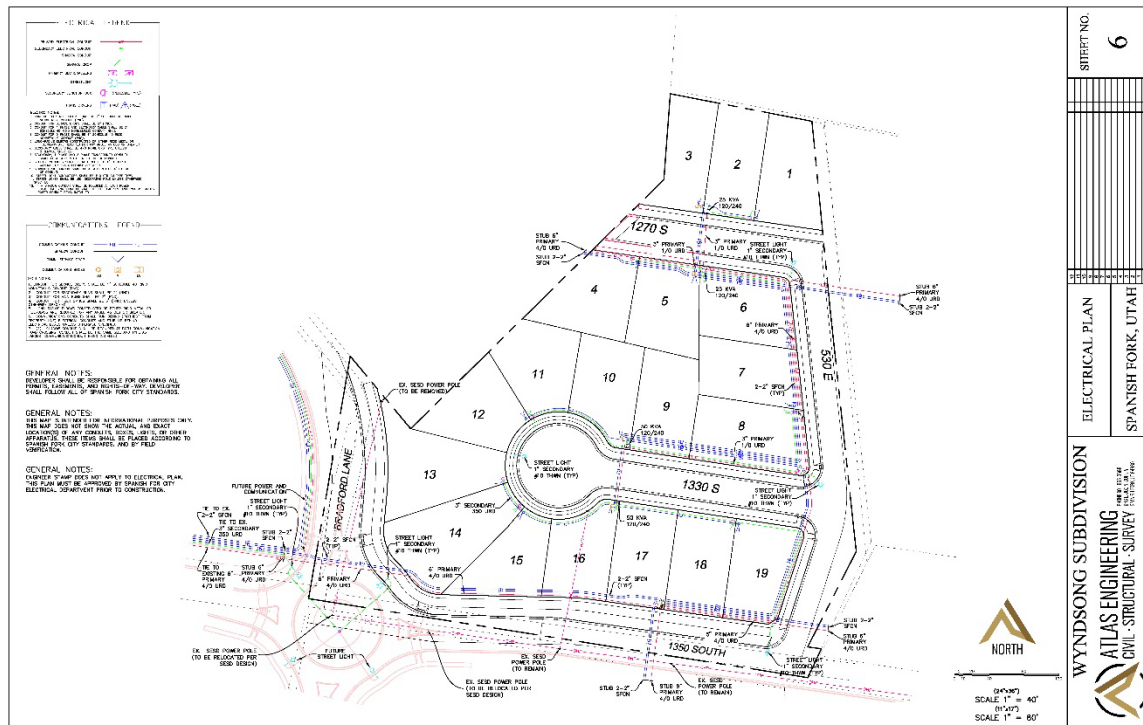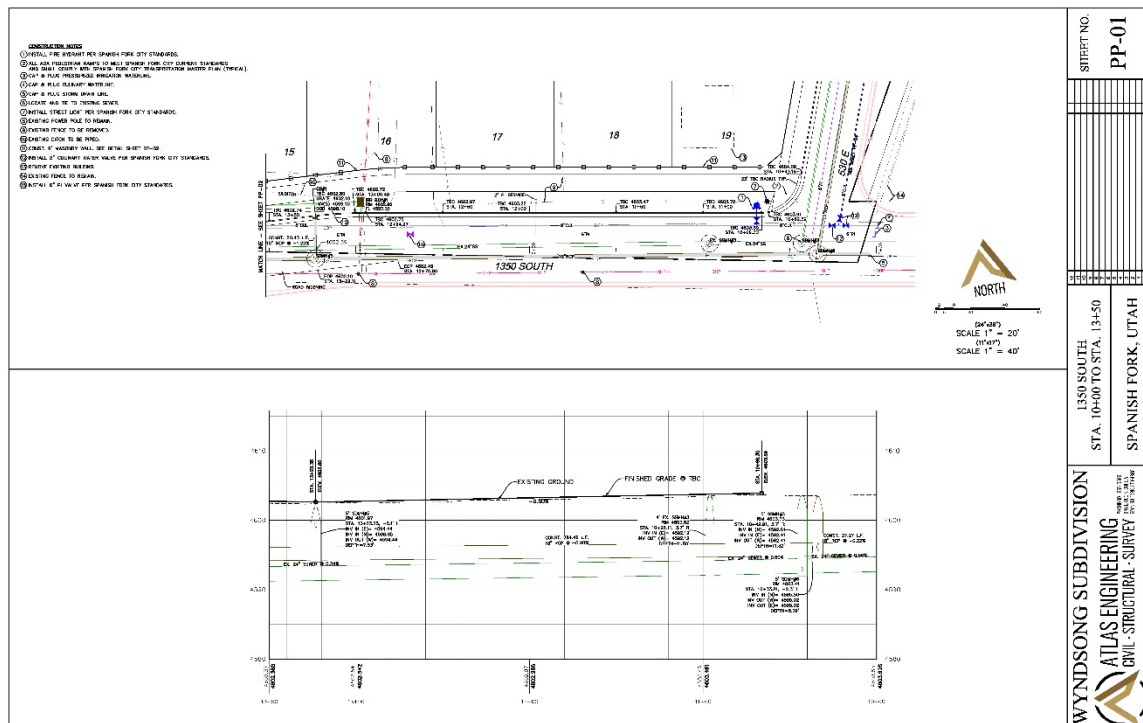


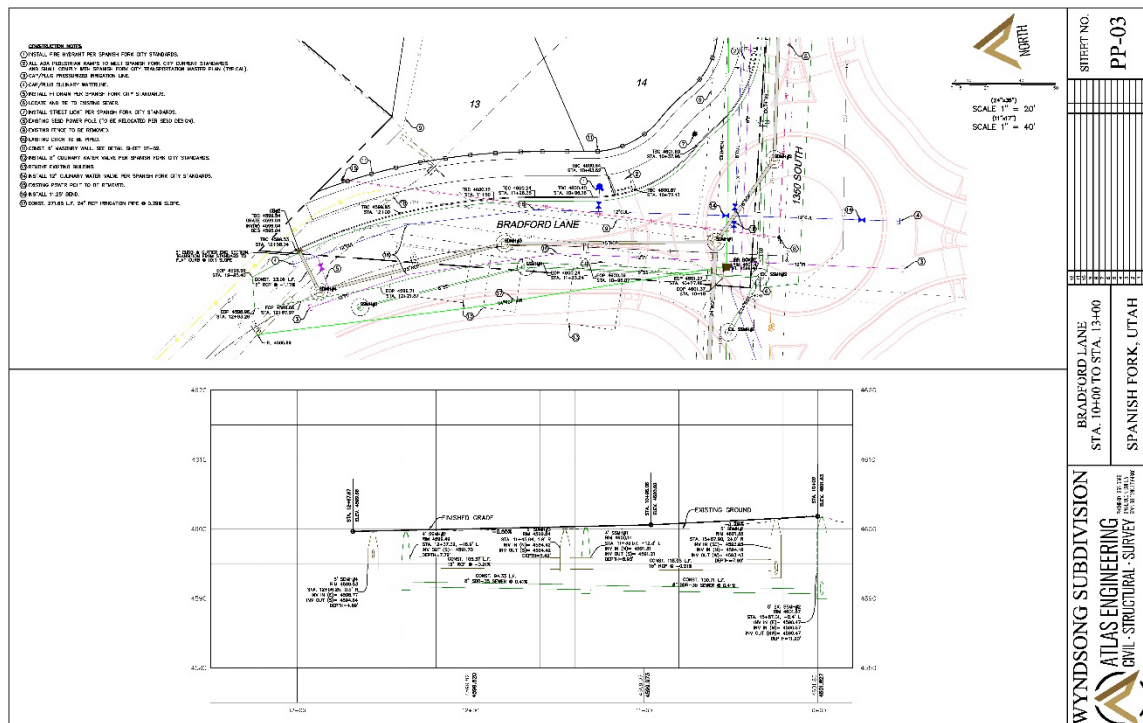


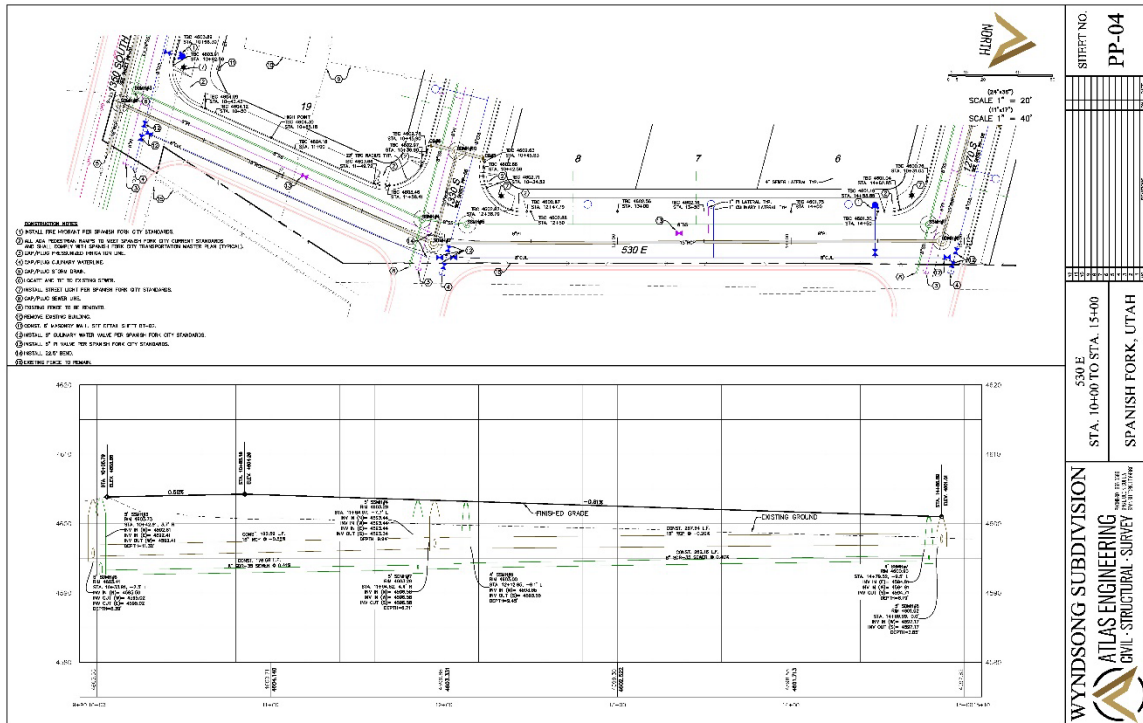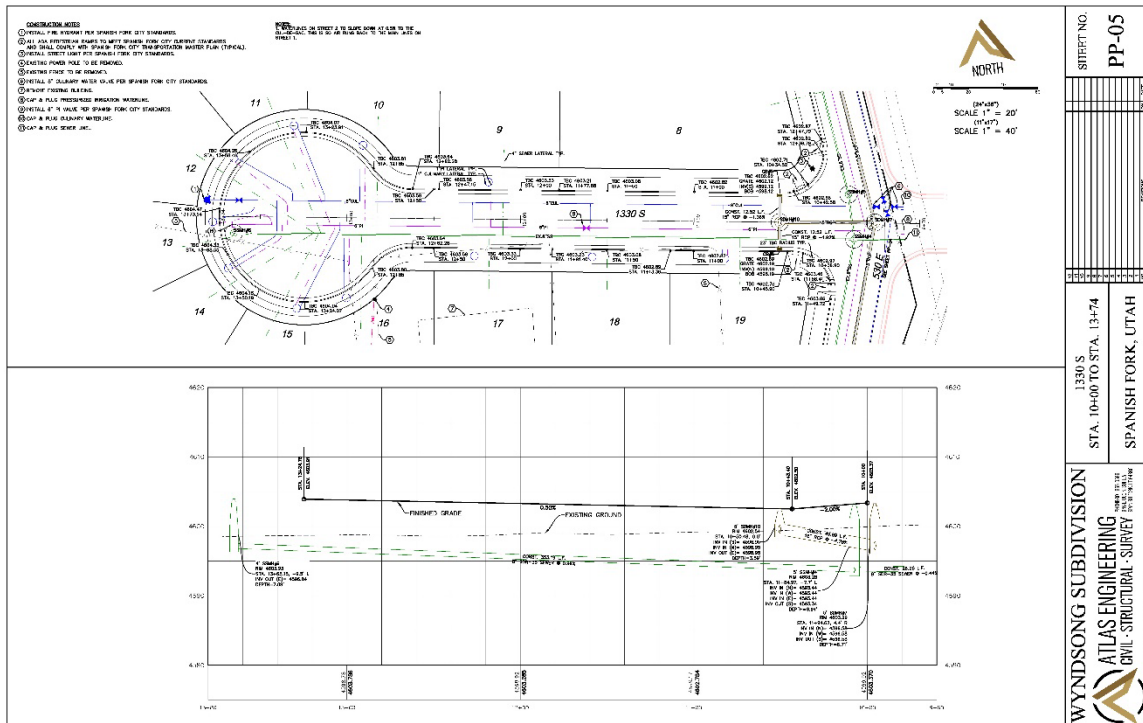


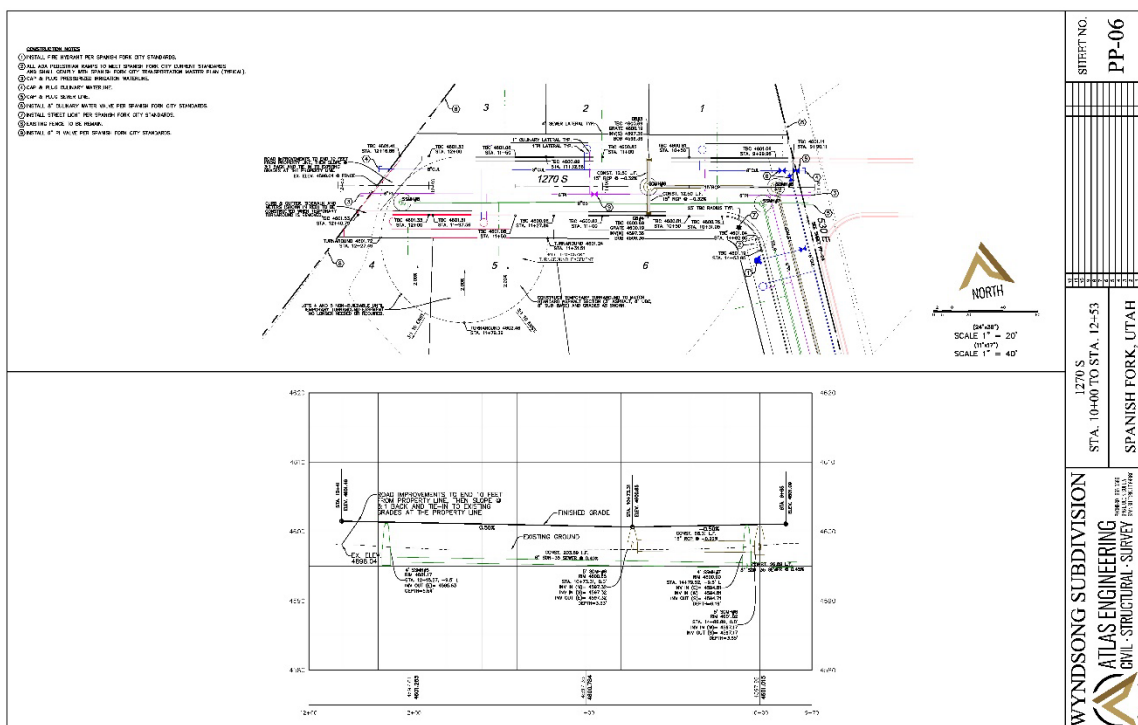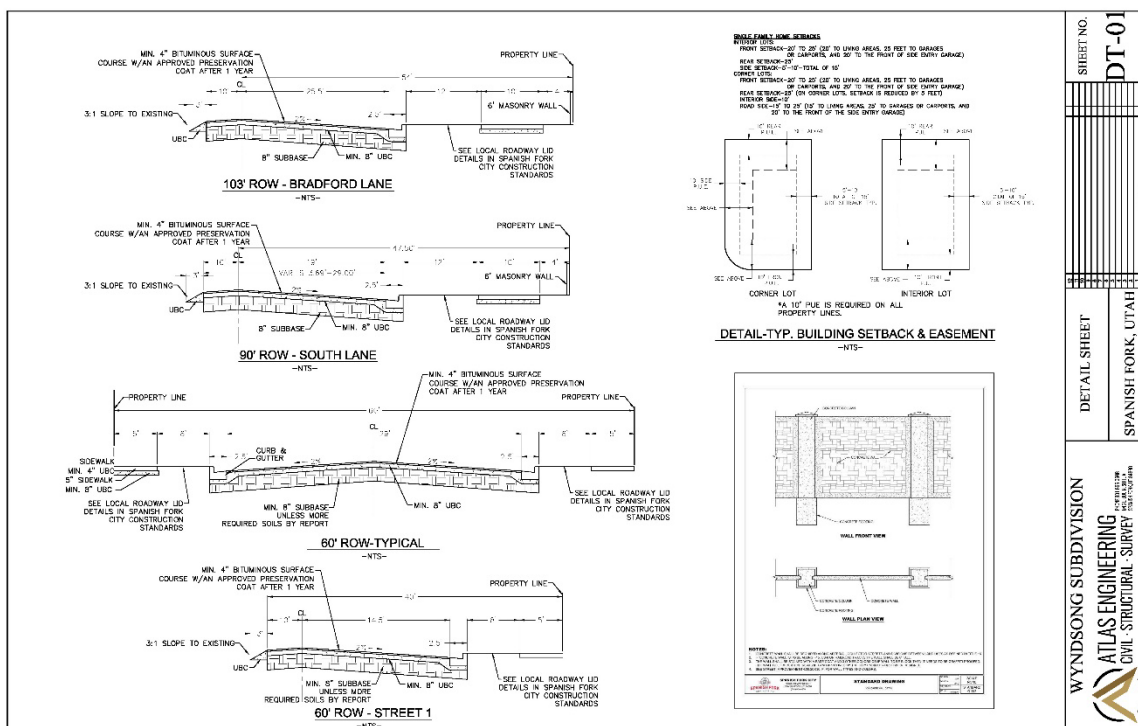

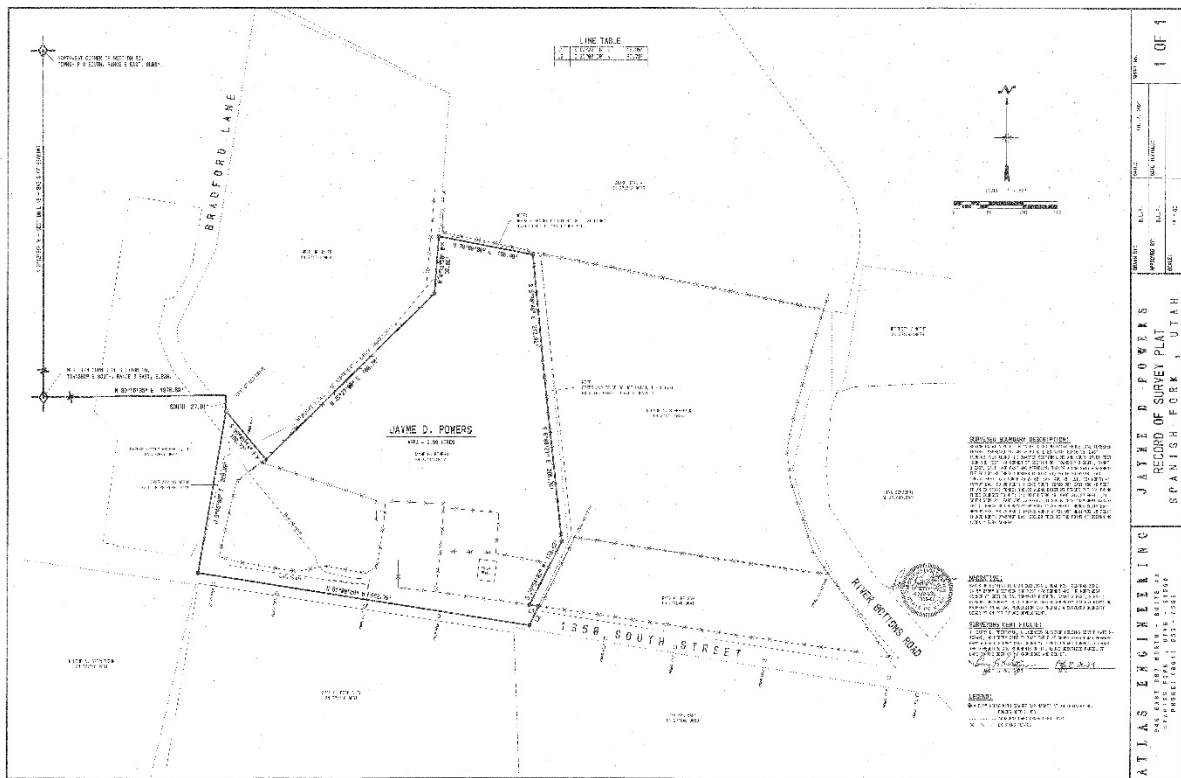



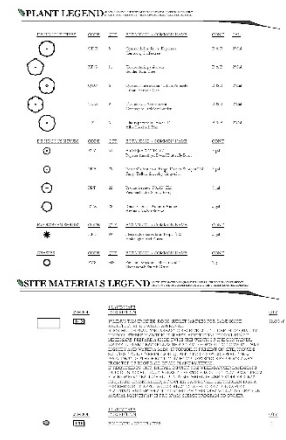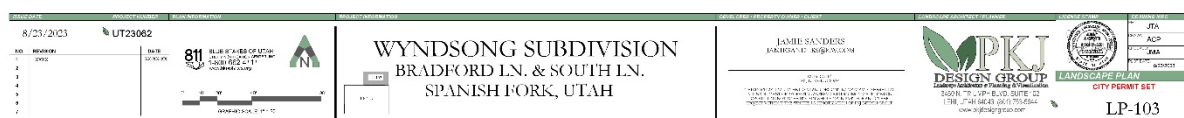

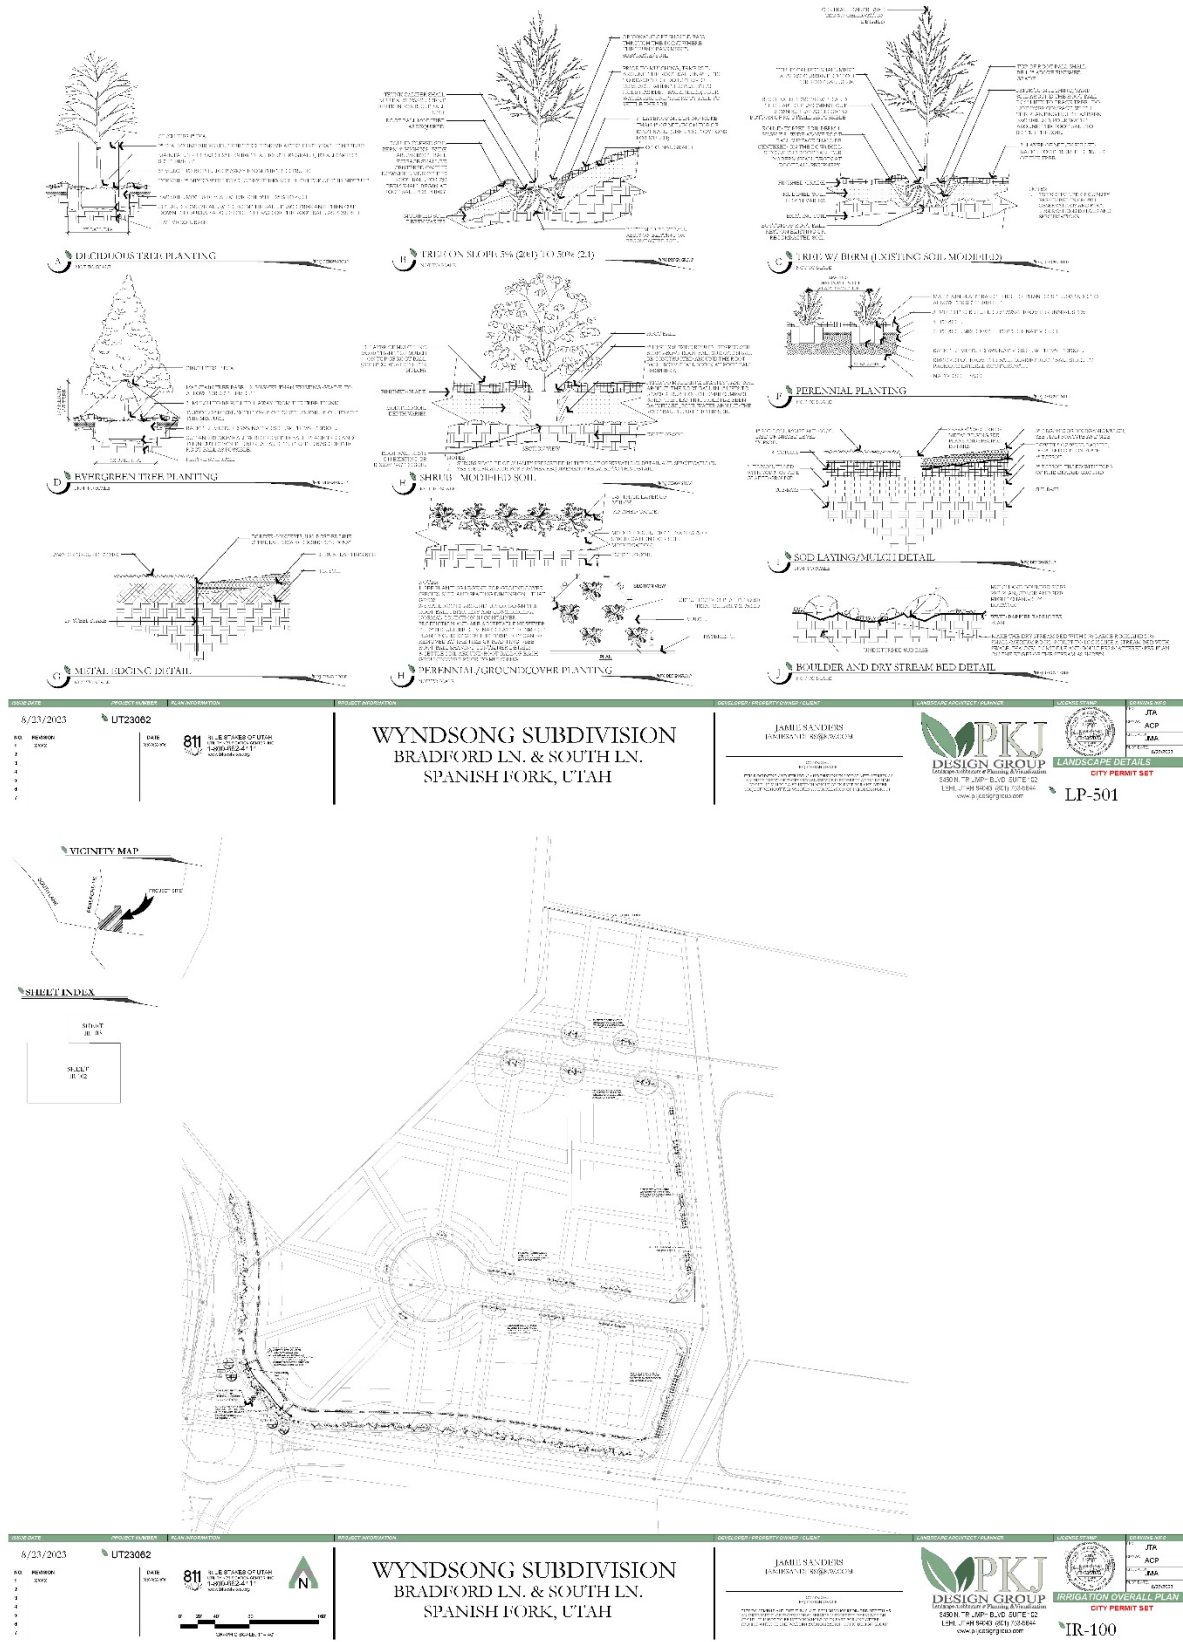


[illegible]

1. *Abstract*
2. *Introduction*
3. *Methods*
4. *Results*
5. *Discussion*
6. *Conclusion*
7. *References*
8. *Appendix*
9. *Tables*
10. *Figures*
11. *Supplementary Materials*
12. *Correspondence*
13. *Conflict of Interest*
14. *Acknowledgments*
15. *Author Contributions*
16. *References*
17. *Appendix*
18. *Tables*
19. *Figures*
20. *Supplementary Materials*
21. *Correspondence*
22. *Conflict of Interest*
23. *Acknowledgments*
24. *Author Contributions*
25. *References*
26. *Appendix*
27. *Tables*
28. *Figures*
29. *Supplementary Materials*
30. *Correspondence*
31. *Conflict of Interest*
32. *Acknowledgments*
33. *Author Contributions*
34. *References*
35. *Appendix*
36. *Tables*
37. *Figures*
38. *Supplementary Materials*
39. *Correspondence*
40. *Conflict of Interest*
41. *Acknowledgments*
42. *Author Contributions*
43. *References*
44. *Appendix*
45. *Tables*
46. *Figures*
47. *Supplementary Materials*
48. *Correspondence*
49. *Conflict of Interest*
50. *Acknowledgments*
51. *Author Contributions*
52. *References*
53. *Appendix*
54. *Tables*
55. *Figures*
56. *Supplementary Materials*
57. *Correspondence*
58. *Conflict of Interest*
59. *Acknowledgments*
60. *Author Contributions*
61. *References*
62. *Appendix*
63. *Tables*
64. *Figures*
65. *Supplementary Materials*
66. *Correspondence*
67. *Conflict of Interest*
68. *Acknowledgments*
69. *Author Contributions*
70. *References*
71. *Appendix*
72. *Tables*
73. *Figures*
74. *Supplementary Materials*
75. *Correspondence*
76. *Conflict of Interest*
77. *Acknowledgments*
78. *Author Contributions*
79. *References*
80. *Appendix*
81. *Tables*
82. *Figures*
83. *Supplementary Materials*
84. *Correspondence*
85. *Conflict of Interest*
86. *Acknowledgments*
87. *Author Contributions*
88. *References*
89. *Appendix*
90. *Tables*
91. *Figures*
92. *Supplementary Materials*
93. *Correspondence*
94. *Conflict of Interest*
95. *Acknowledgments*
96. *Author Contributions*
97. *References*
98. *Appendix*
99. *Tables*
100. *Figures*
101. *Supplementary Materials*
102. *Correspondence*
103. *Conflict of Interest*
104. *Acknowledgments*
105. *Author Contributions*
106. *References*
107. *Appendix*
108. *Tables*
109. *Figures*
110. *Supplementary Materials*
111. *Correspondence*
112. *Conflict of Interest*
113. *Acknowledgments*
114. *Author Contributions*
115. *References*
116. *Appendix*
117. *Tables*
118. *Figures*
119. *Supplementary Materials*
120. *Correspondence*
121. *Conflict of Interest*
122. *Acknowledgments*
123. *Author Contributions*
124. *References*
125. *Appendix*
126. *Tables*
127. *Figures*
128. *Supplementary Materials*
129. *Correspondence*
130. *Conflict of Interest*
131. *Acknowledgments*
132. *Author Contributions*
133. *References*
134. *Appendix*
135. *Tables*
136. *Figures*
137. *Supplementary Materials*
138. *Correspondence*
139. *Conflict of Interest*
140. *Acknowledgments*
141. *Author Contributions*
142. *References*
143. *Appendix*
144. *Tables*
145. *Figures*
146. *Supplementary Materials*
147. *Correspondence*
148. *Conflict of Interest*
149. *Acknowledgments*
150. *Author Contributions*
151. *References*
152. *Appendix*
153. *Tables*
154. *Figures*
155. *Supplementary Materials*
156. *Correspondence*
157. *Conflict of Interest*
158. *Acknowledgments*
159. *Author Contributions*
160. *References*
161. *Appendix*
162. *Tables*
163. *Figures*
164. *Supplementary Materials*
165. *Correspondence*
166. *Conflict of Interest*
167. *Acknowledgments*
168. *Author Contributions*
169. *References*
170. *Appendix*
171. *Tables*
172. *Figures*
173. *Supplementary Materials*
174. *Correspondence*
175. *Conflict of Interest*
176. *Acknowledgments*
177. *Author Contributions*
178. *References*
179. *Appendix*
180. *Tables*
181. *Figures*
182. *Supplementary Materials*
183. *Correspondence*
184. *Conflict of Interest*
185. *Acknowledgments*
186. *Author Contributions*
187. *References*
188. *Appendix*
189. *Tables*
190. *Figures*
191. *Supplementary Materials*
192. *Correspondence*
193. *Conflict of Interest*
194. *Acknowledgments*
195. *Author Contributions*
196. *References*
197. *Appendix*
198. *Tables*
199. *Figures*
200. *Supplementary Materials*
201. *Correspondence*
202. *Conflict of Interest*
203. *Acknowledgments*
204. *Author Contributions*
205. *References*
206. *Appendix*
207. *Tables*
208. *Figures*
209. *Supplementary Materials*
210. *Correspondence*
211. *Conflict of Interest*
212. *Acknowledgments*
213. *Author Contributions*
214. *References*
215. *Appendix*
216. *Tables*
217. *Figures*
218. *Supplementary Materials*
219. *Correspondence*
220. *Conflict of Interest*
221. *Acknowledgments*
222. *Author Contributions*
223. *References*
224. *Appendix*
225. *Tables*
226. *Figures*
227. *Supplementary Materials*
228. *Correspondence*
229. *Conflict of Interest*
230. *Acknowledgments*
231. *Author Contributions*
232. *References*
233. *Appendix*
234. *Tables*
235. *Figures*
236. *Supplementary Materials*
237. *Correspondence*
238. *Conflict of Interest*
239. *Acknowledgments*
240. *Author Contributions*
241. *References*
242. *Appendix*
243. *Tables*
244. *Figures*
245. *Supplementary Materials*
246. *Correspondence*
247. *Conflict of Interest*
248. *Acknowledgments*
249. *Author Contributions*
250. *References*
251. *Appendix*
252. *Tables*
253. *Figures*
254. *Supplementary Materials*
255. *Correspondence*
256. *Conflict of Interest*
257. *Acknowledgments*
258. *Author Contributions*
259. *References*
260. *Appendix*

[illegible]

1. *Journal of the American Statistical Association*, 1990, 85, 1003-1010.
2. *Journal of the American Statistical Association*, 1991, 86, 1003-1010.
3. *Journal of the American Statistical Association*, 1992, 87, 1003-1010.
41. *Journal of the American Statistical Association*, 2030, 125, 1003-1010.

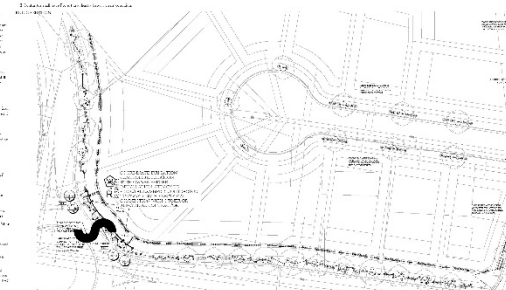[illegible]

Bil. Day 2: Initial observation and initial adaptation to German as a 2nd language						
Age	10;0	10;0	10;0	10;0	10;0	10;0
Gender	Male	Female	Male	Female	Male	Female
Age	10;0	10;0	10;0	10;0	10;0	10;0
Gender	Male	Female	Male	Female	Male	Female

Note: Bil. Day 2: Initial observation and initial adaptation to German as a 2nd language

Bil. Day 3: Initial observation and initial adaptation to German as a 2nd language						
Age	10;0	10;0	10;0	10;0	10;0	10;0
Gender	Male	Female	Male	Female	Male	Female
Age	10;0	10;0	10;0	10;0	10;0	10;0
Gender	Male	Female	Male	Female	Male	Female

Note: Bil. Day 3: Initial observation and initial adaptation to German as a 2nd language

Bil. Day 4: Initial observation and initial adaptation to German as a 2nd language						
Age	10;0	10;0	10;0	10;0	10;0	10;0
Gender	Male	Female	Male	Female	Male	Female
Age	10;0	10;0	10;0	10;0	10;0	10;0
Gender	Male	Female	Male	Female	Male	Female

Note: Bil. Day 4: Initial observation and initial adaptation to German as a 2nd language

28. ALAUND, K. D. and J. C. CHAMBERLAIN. 1982. EFFECTS OF COLD-TEMPERATURE COMBUSTION

8/23/2023

NO. REVISION

1. 0000

PROJECT NUMBER: UT23092

DATE: 8/23/2023

811

1-800-855-8111

www.811.utah.gov

N

0 10 20 FEET

GRAPHIC SCALE: 1" = 40'

WYNDSONG SUBDIVISION

BRADFORD I.N. & SOUTH I.N.

SPANISH FORK, UTAH

JAMIE SANDERS

JAMIE@PKJDESIGN.COM

PKJ DESIGN GROUP

3000 N. 7500 E. SUITE 100

SPRINGDALE, UT 84661

PH: 435-555-1234

CELL: 435-555-1234

FAX: 435-555-1234

WWW.PKJDESIGN.COM

JIA

ACP

SEA

NOTES

CITY PERMIT SET

IR-101

WYNDSONG SUBDIVISION

BRADFORD I.N. & SOUTH I.N.

SPANISH FORK, UTAH

8/23/2023

NO. REVISION

1. 0000

PROJECT NUMBER: UT23092

DATE: 8/23/2023

811

1-800-855-8111

www.811.utah.gov

N

0 10 20 FEET

GRAPHIC SCALE: 1" = 40'

WYNDSONG SUBDIVISION

BRADFORD I.N. & SOUTH I.N.

SPANISH FORK, UTAH

JAMIE SANDERS

JAMIE@PKJDESIGN.COM

PKJ DESIGN GROUP

3000 N. 7500 E. SUITE 100

SPRINGDALE, UT 84661

PH: 435-555-1234

CELL: 435-555-1234

FAX: 435-555-1234

WWW.PKJDESIGN.COM

JIA

ACP

SEA

NOTES

CITY PERMIT SET

IR-102

[illegible]

8/23/2023 **UT23002**

WYNSONG SUBDIVISION
BRADFORD LN. & SOUTH LN.
SPANISH FORK, UTAH

JAMIE SANDERS
LICENSED PROFESSIONAL ENGINEER, UTAH

PKJ DESIGN GROUP
1000 N. 700 E. SUITE 100
SPANISH FORK, UT 84643
www.pkjdesign.com

IR-103


8/23/2023 **UT23002**

WYNSONG SUBDIVISION
BRADFORD LN. & SOUTH LN.
SPANISH FORK, UTAH

JAMIE SANDERS
LICENSED PROFESSIONAL ENGINEER, UTAH

PKJ DESIGN GROUP
1000 N. 700 E. SUITE 100
SPANISH FORK, UT 84643
www.pkjdesign.com


IR-501

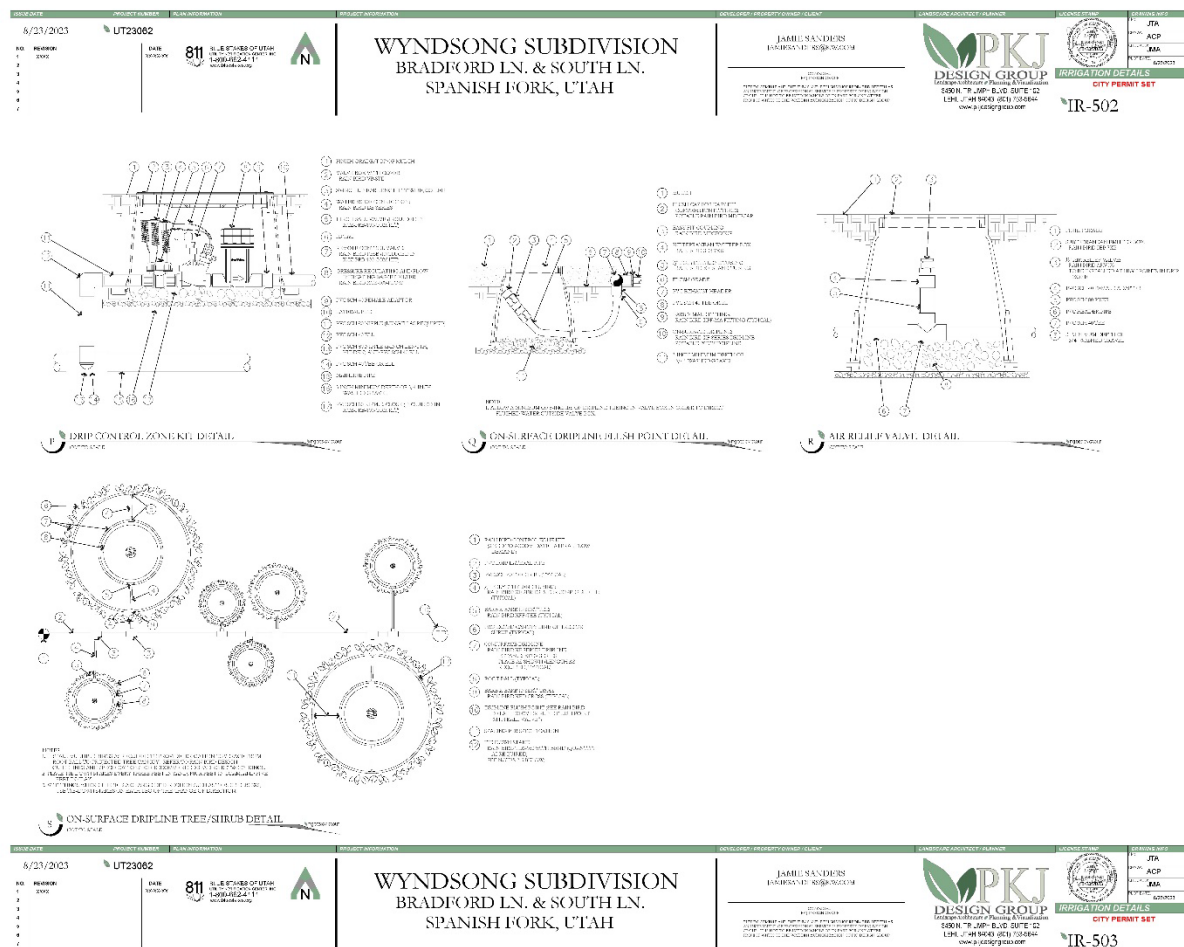

WYNDSONG SUBDIVISION

A RESIDENTIAL SUBDIVISION
SPANISH FORK, UTAH
FINAL PLAN SET

-SHEET INDEX-

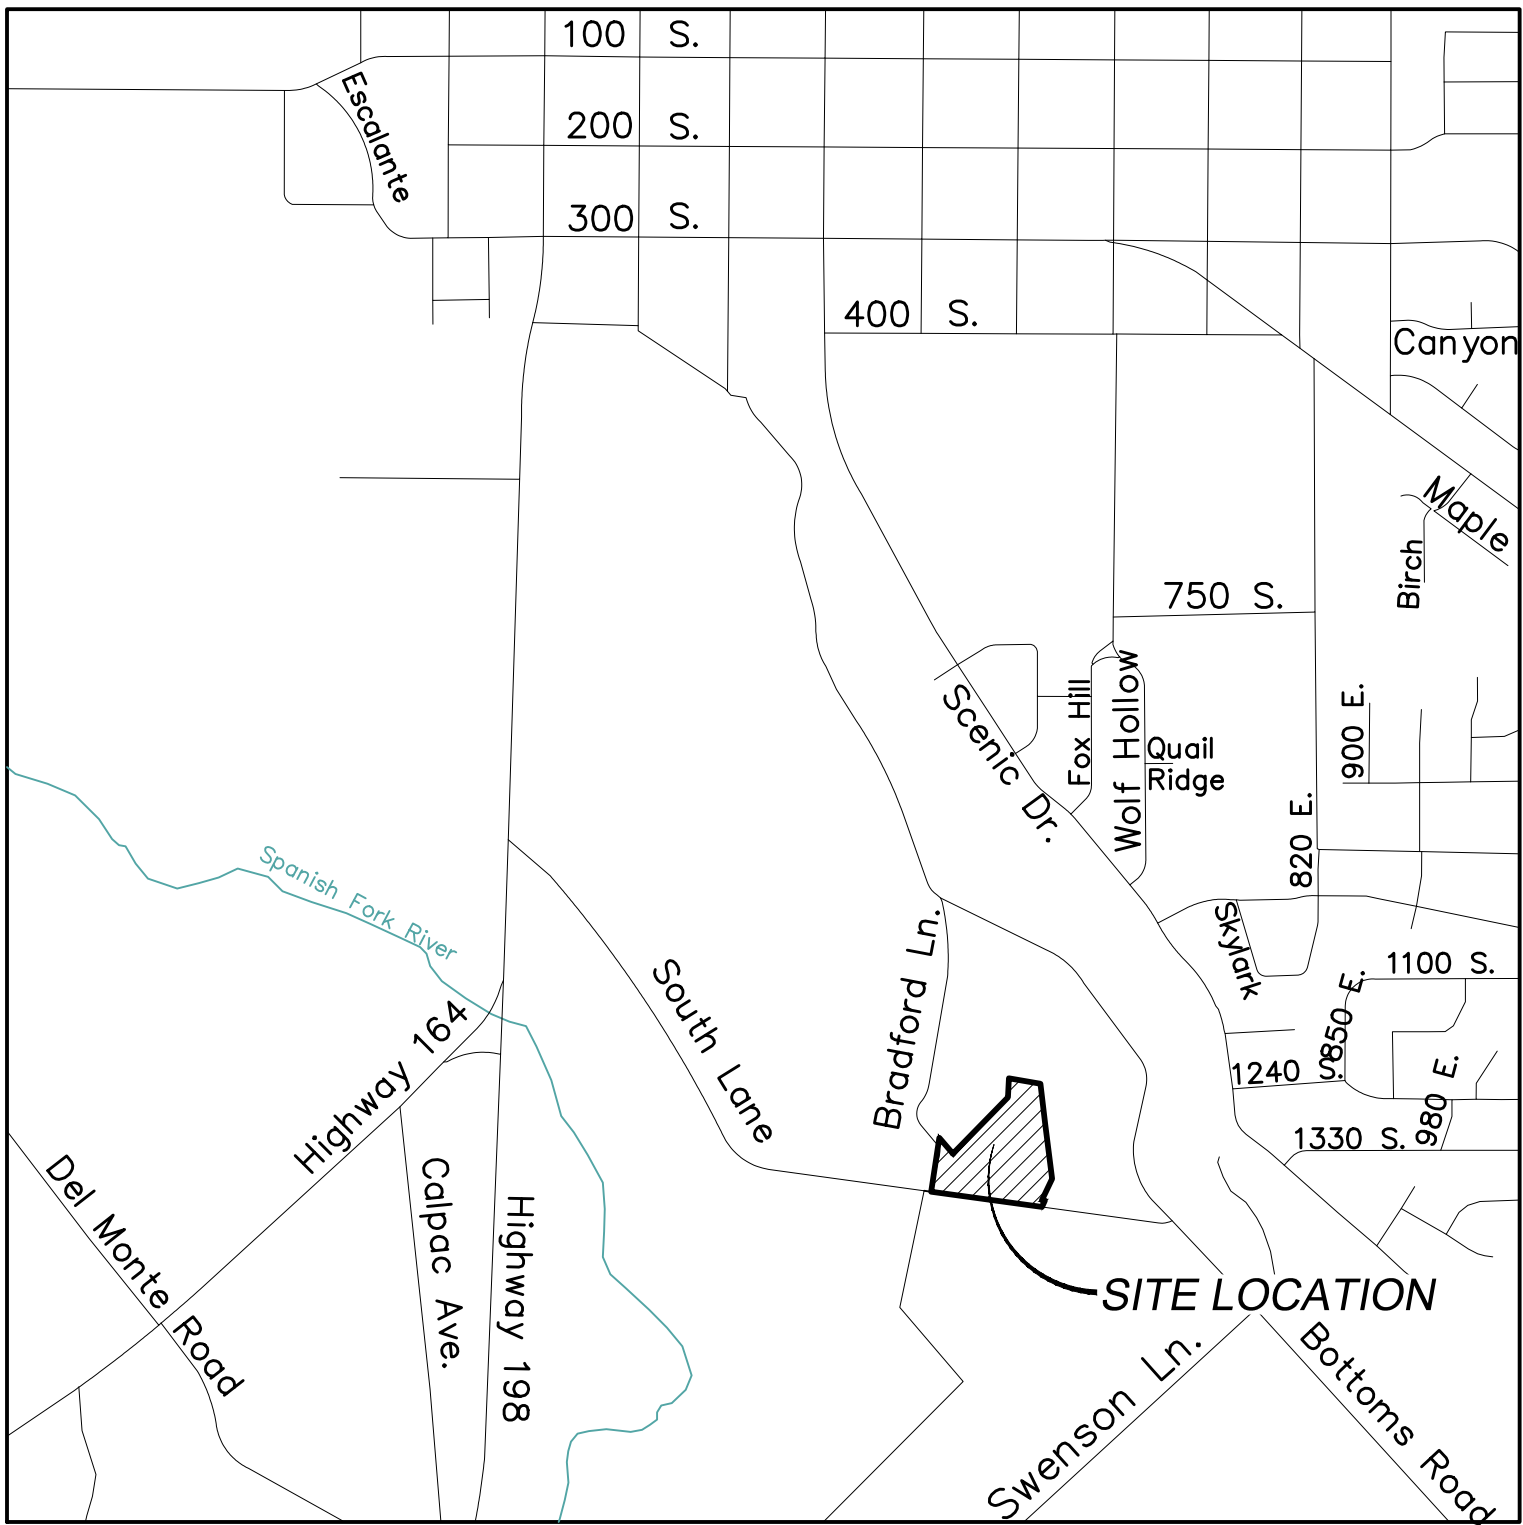

VICINITY MAP
-NTS-

SHEET	SHEET NAME
1	COVER
2	FINAL PLAT
3	UTILITY & INDEX
4	EXISTING TOPOGRAPHY
5	DRAINAGE PLAN
6	ELECTRICAL PLAN
PP-01	PLAN & PROFILE – 1350 SOUTH – STA. 10+00 TO 13+50
PP-02	PLAN & PROFILE – 1350 SOUTH – STA. 13+50 TO 18+05
PP-03	PLAN & PROFILE – BRADFORD LANE – STA. 10+00 TO 13+00
PP-04	PLAN & PROFILE – STREET 1 – STA. 10+00 TO 15+00
PP-05	PLAN & PROFILE – STREET 2 – STA. 10+00 TO 13+74
PP-06	PLAN & PROFILE – STREET 3 – STA. 10+00 TO 12+53
DT-01	DETAIL SHEET
ROS	RECORD OF SURVEY

GENERAL NOTES:


- CONTRACTOR TO FIELD VERIFY HORIZONTAL AND VERTICAL LOCATIONS OF ALL EXISTING UTILITIES PRIOR TO COMMENCEMENT OF CONSTRUCTION, AND REPORT ANY DISCREPANCIES TO THE ENGINEER.
- ANY AND ALL DISCREPANCIES IN THESE PLANS ARE TO BE BROUGHT TO THE ENGINEER'S ATTENTION PRIOR TO COMMENCEMENT OF CONSTRUCTION.
- BEFORE PROCEEDING WITH THIS WORK, THE CONTRACTOR SHALL CAREFULLY CHECK AND VERIFY ALL CONDITIONS, QUANTITIES, DIMENSIONS, AND GRADE ELEVATIONS, AND SHALL REPORT ALL DISCREPANCIES TO THE ENGINEER.
- ALL DRINKING WATER AND PRESSURIZED IRRIGATION LINES UP TO AND INCLUDING THE METER, ALL SANITARY SEWER MAINS, ALL ELECTRICAL METERS, AND ALL ELECTRIC AND SFCN COMMUNICATION SERVICE LINES UP TO THE MAST ON OVERHEAD INSTALLATIONS AND TO THE TOP OF THE METER BASE FOR UNDERGROUND INSTALLATIONS ARE DEDICATED TO SPANISH FORK CITY.
- ALL CONSTRUCTION WILL CONFORM TO SPANISH FORK CITY CONSTRUCTION STANDARDS.

CONTRACTOR NOTE:

THE SIZE, ELEVATION, & LOCATIONS OF EXISTING IMPROVEMENTS AND UTILITIES SHOWN HEREON ARE ASSUMED AND APPROXIMATELY SHOWN BASED UPON THE FIELD DATA FROM THE SURVEY. ALL SIZES, LOCATIONS & ELEVATIONS ARE TO BE VERIFIED. IF THERE ARE DIFFERENCES OR DISCREPANCIES, ATLAS ENGINEERING, LLC NEEDS TO BE NOTIFIED BEFORE CONSTRUCTION. ATLAS ENGINEERING, LLC WILL NOT BE LIABLE OR RESPONSIBLE FOR REMOVAL, CONSTRUCTION, OR INSTALLATION OF IMPROVEMENTS THAT ARE NOT IN ACCORDANCE WITH THESE PLANS. ANY AND ALL CHANGES OR VARIATIONS IN THE REMOVAL, CONSTRUCTION OR INSTALLATION OF THE IMPROVEMENTS MADE WITHOUT THE APPROVAL OF THE DESIGNER WILL RESULT IN SOLE LIABILITY TO THE CONTRACTOR. IN ADDITION, ATLAS ENGINEERING, LLC ASSUMES NO RESPONSIBILITY FOR ANY AND ALL EXISTING UTILITIES NOT SHOWN ON THIS PLAN AND ASSUMES NO LIABILITY FOR FAILURE TO EXACTLY LOCATE ALL EXISTING UTILITIES, SHOULD THERE BE INCIDENT.

SESD NOTE:

- CONTRACTOR TO COORDINATE AND OBTAIN SESD RELOCATION DESIGN FOR ALL SESD POWER RELOCATION PRIOR TO PRE-CONSTRUCTION. CONTACT RYAN BAGLEY AT SESD (RYAN@SESDOFUTAH.ORG).

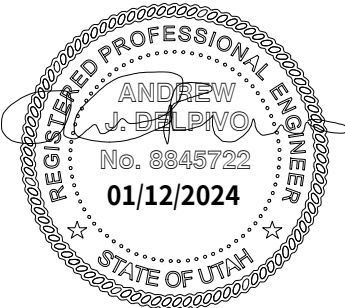

OWNER/DEVELOPER


MELISSA NELSON / JAMIE SANDERS
mnelsonutahrealtor@gmail.com
jamiesanders@kw.com
801-636-5735

WYNDSONG SUBDIVISON



ATLAS ENGINEERING
CIVIL · STRUCTURAL · SURVEY

PHONE: 801-655-0566
946 E. 800 N. SUITE A
SPANISH FORK, UT 84660

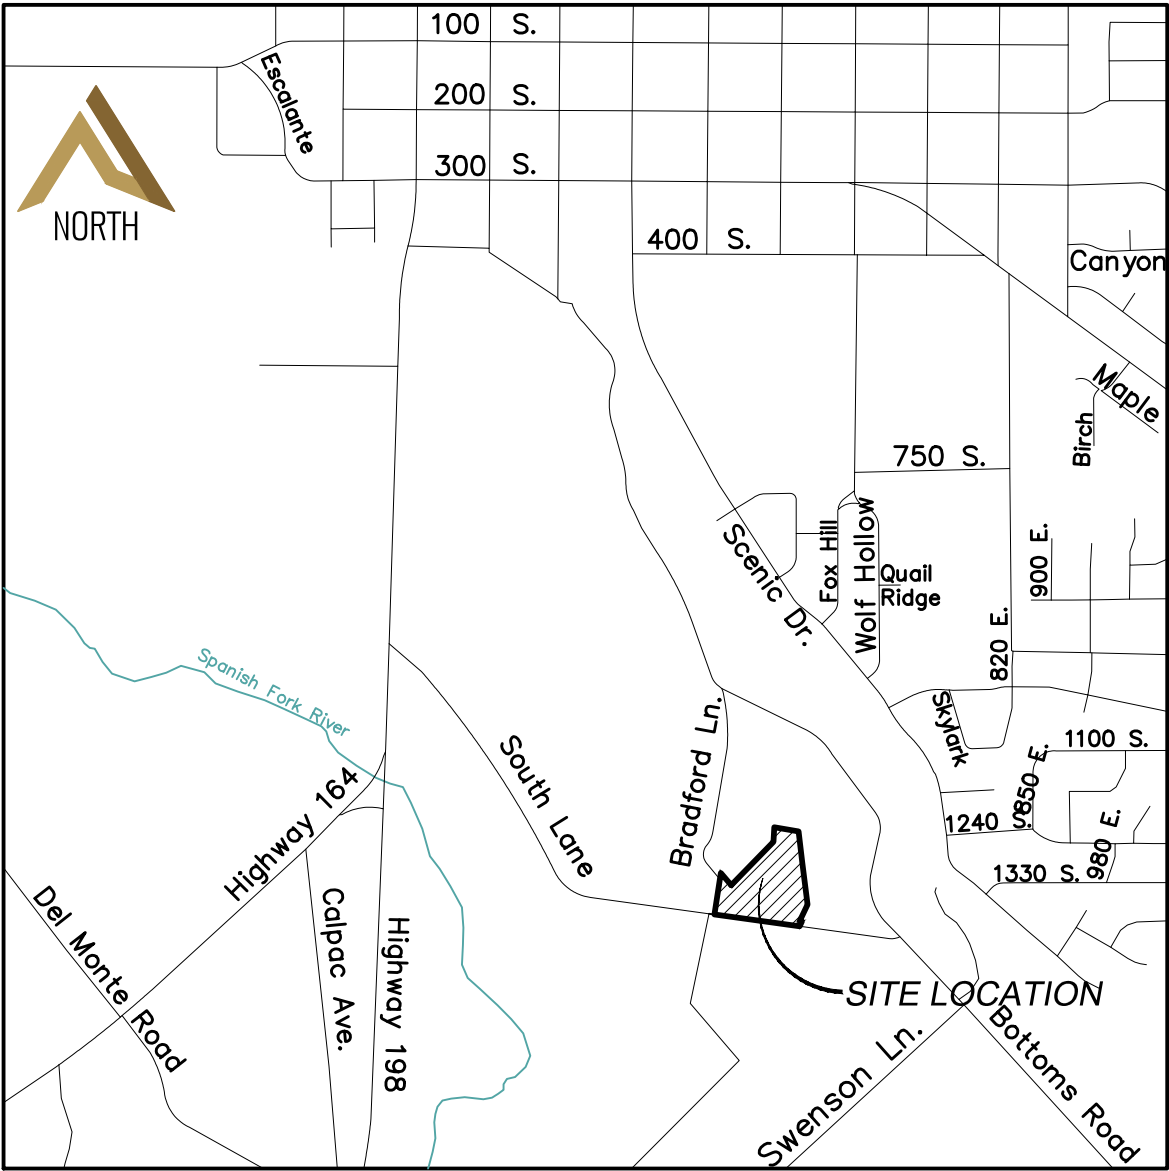


VICINITY MAP
-NTS-

- NOTES**
1. VERTICAL DATA BASED ON NAVD 29.
 2. COORDINATE SYSTEM = NAD83.
 3. PROJECT TO BE COMPLETED IN 1 PHASE.
 4. DEVELOPMENT IS TO BE A MASTER PLANNED DEVELOPMENT AS DESCRIBED IN CITY CODE 15.3.24.030.
 5. HOME ELEVATIONS AND MASTER PLANNED DEVELOPMENT STANDARDS TO BE REVIEWED AT TIME OF BUILDING PERMITS. PLEASE REFER TO REQUIREMENTS IN CITY CODE 15.3.24.030-D. ARCHITECTURE.
 6. THIS SUBDIVISION IS TO FOLLOW THE APPROVED TREE PLANTING PLAN SUBMITTED WITH THE PLAT AND ASSOCIATED CITY TREE PLANTING REQUIREMENTS.

OWNER/DEVELOPER
MELISSA NELSON / JAMIE SANDERS
mnelsonutahrealtor@gmail.com
jamiesanders@kw.com
801-636-5735

DATA TABLE
TOTAL ACREAGE=5.98
TOTAL # OF LOTS=19
TOTAL # OF LOTS PER ACRE=3.18
ACREAGE OF LOTS=3.66 ACRES
AVERAGE LOT SIZE= 8,394 SQ. FT.
ACREAGE IN ROADS=2.32 ACRES
TOTAL ACREAGE OF OPEN SPACE/PONDS=0
% OF OPEN SPACE=0%
ZONING=R-1-8

SINGLE FAMILY HOME SETBACKS
INTERIOR LOTS:
FRONT SETBACK-20' TO 25' (20' TO LIVING AREAS, 25 FEET TO GARAGES OR CARPORTS, AND 20' TO THE FRONT OF SIDE ENTRY GARAGE)
REAR SETBACK-25'
SIDE SETBACK-5'-10'-TOTAL OF 15'
CORNER LOTS:
FRONT SETBACK-20' TO 25' (20' TO LIVING AREAS, 25 FEET TO GARAGES OR CARPORTS, AND 20' TO THE FRONT OF SIDE ENTRY GARAGE)
REAR SETBACK-25' (ON CORNER LOTS, SETBACK IS REDUCED BY 5 FEET)
INTERIOR SIDE-10'
ROAD SIDE-15' TO 25' (15' TO LIVING AREAS, 25' TO GARAGES OR CARPORTS, AND 20' TO THE FRONT OF THE SIDE ENTRY GARAGE)

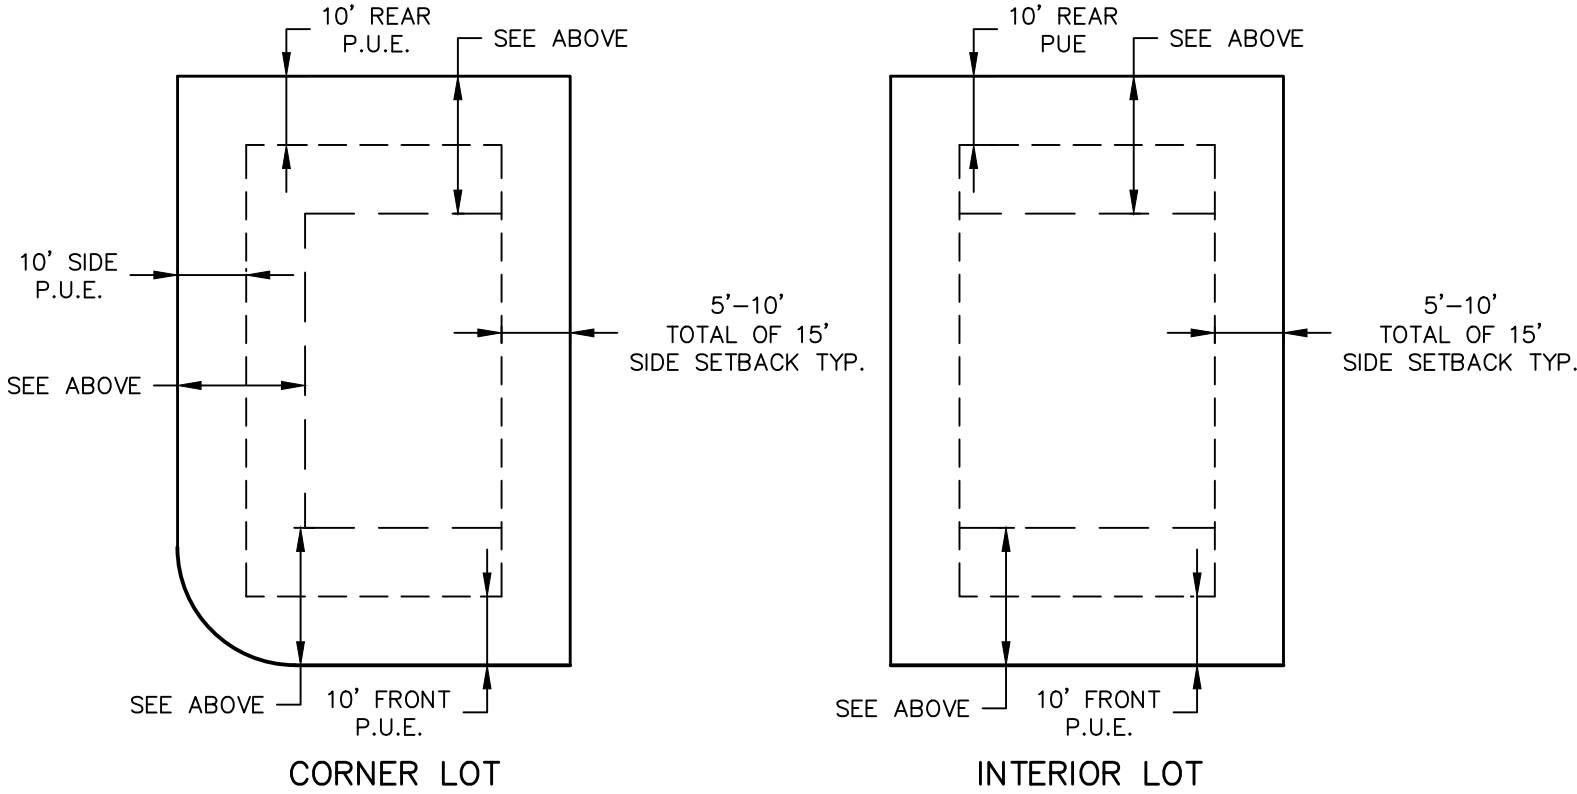

DETAIL-TYP. BUILDING SETBACK & EASEMENT
-NTS-

LEGEND

- SECTION CORNER
- FOUND ALUMINUM CAP
- SET 5/8" IRON PIN
- CALCULATED POINT, NOT SET
- EXISTING POWER POLE
- PROPOSED STREET LIGHT
- PROPOSED FIRE HYDRANT
- PROPOSED SIGN
- PROPOSED STREET SIGN
- PROPERTY BOUNDARY
- CENTERLINE
- RIGHT-OF-WAY LINE
- LOT LINE
- SECTION LINE
- EASEMENT
- EXISTING DEED LINE
- EDGE OF PAVEMENT
- EXISTING OVER HEAD POWER
- EXISTING FENCE LINE
- EXISTING DITCH
- EXISTING SANITARY SEWER W/MANHOLE
- PROPOSED STORM DRAIN
- PROPOSED PVC SDR-35 SEWER W/MH
- PROPOSED CULINARY WATERLINE
- PROPOSED PRESSURIZED IRRIGATION
- SETBACK

LINE TABLE		
LINE	DIRECTION	LENGTH
L1	S82°22'16"E	15.85'
L2	S25°00'00"W	36.78'
L3	S81°46'27"E	14.05'
L4	S82°01'46"E	25.37'
L5	N57°56'08"E	12.87'
L6	N39°49'15"E	28.52'
L7	S5°20'38"W	28.79'
L8	S5°20'38"W	4.72'
L9	S82°01'46"E	14.90'
L10	N81°26'12"W	12.88'
L11	S81°26'12"E	15.12'
L12	N25°00'00"E	7.61'

CURVE TABLE					
CURVE	LENGTH	RADIUS	CHORD DIST.	CHORD BRG.	DELTA
C1	88.92'	300.00'	88.60'	N0°31'14"W	16°58'57"
C2	62.94'	150.00'	62.48'	N5°52'50"E	24°02'24"
C3	127.49'	354.00'	126.81'	N4°58'25"W	20°38'06"
C4	45.08'	50.00'	43.57'	S20°29'10"E	51°39'35"
C5	23.02'	98.50'	22.97'	N39°37'16"W	13°23'22"
C6	42.35'	43.50'	40.70'	S60°49'00"E	55°46'49"
C7	30.78'	264.00'	30.77'	N85°22'11"W	6°40'51"
C8	17.34'	10.00'	15.25'	N31°46'05"W	99°20'14"
C9	14.20'	15.00'	13.68'	S71°26'39"W	54°14'18"
C10	57.82'	62.00'	55.75'	S71°02'26"W	53°25'52"
C11	34.70'	62.00'	34.25'	N66°12'41"W	32°03'53"
C12	34.70'	62.00'	34.25'	N34°08'48"W	32°03'53"
C13	34.70'	62.00'	34.25'	N2°04'55"W	32°03'53"
C14	47.94'	62.00'	46.76'	N36°06'13"E	44°18'24"
C15	44.70'	62.00'	43.74'	N78°54'36"E	41°18'24"
C16	57.61'	62.00'	55.56'	S53°49'03"E	53°14'18"
C17	14.20'	15.00'	13.68'	S54°19'03"E	54°14'18"
C18	18.27'	10.00'	15.84'	N46°12'43"E	104°42'10"
C19	13.20'	10.00'	12.26'	N43°57'24"W	75°38'06"
C20	56.44'	48.00'	53.25'	N24°16'05"W	67°22'31"
C21	96.35'	48.00'	80.97'	S64°32'18"W	115°00'44"

SURVEYOR'S CERTIFICATE

I, DAVID F. HUNT DO HEREBY CERTIFY THAT I AM A PROFESSIONAL LAND SURVEYOR, AND THAT I HOLD CERTIFICATE NO. 5243543 AS PRESCRIBED UNDER THE LAWS OF THE STATE OF UTAH. I FURTHER CERTIFY BY AUTHORITY OF THE OWNERS, I HAVE MADE A SURVEY OF SAID TRACT OF LAND SHOWN ON THIS PLAT AND DESCRIBED BELOW, AND HAVE SUBDIVIDED SAID TRACT OF LAND INTO LOTS, STREETS, AND EASEMENTS AND THAT THE SAME HAS BEEN CORRECTLY SURVEYED AND STAKED ON THE GROUND AS SHOWN ON THIS PLAT AND THAT THIS IS TRUE AND CORRECT.

DATE

BOUNDARY DESCRIPTION

BEGINNING AT A POINT WHICH LIES N89°16'35"E 1970.69 FEET ALONG THE QUARTER SECTION LINE AND SOUTH 27.81 FEET FROM THE WEST 1/4 CORNER OF SECTION 30, TOWNSHIP 8 SOUTH, RANGE 3 EAST, SALT LAKE BASE AND MERIDIAN; AND RUNNING THENCE S39°45'14"E 108.77 FEET; THENCE N45°27'00"E 409.76 FEET; THENCE N04°15'50"E 99.06 FEET; THENCE S79°00'00"E 166.40 FEET; THENCE S05°30'48"E 212.92 FEET; THENCE S06°08'21"E 285.76 FEET; THENCE S26°54'02"W 123.63 FEET; THENCE S82°22'16"E 15.85 FEET; THENCE S25°00'00"W 36.78 FEET; THENCE N81°00'00"W 582.76 FEET; THENCE N09°45'00"E 283.80 FEET TO THE POINT OF BEGINNING. CONTAINS 5.98 ACRES.

OWNER'S DEDICATION

(I)WE, _____ BEING THE UNDERSIGNED OWNER(S) OF ALL THE PROPERTY DESCRIBED IN THE SURVEYOR'S CERTIFICATE HEREON AND SHOWN ON THIS MAP, HAVE CAUSED THE SAME TO BE SUBDIVIDED INTO LOTS, STREETS, AND EASEMENTS AND DO HEREBY DEDICATE THE STREETS AND OTHER PUBLIC AREAS AS INDICATED HEREON FOR PERPETUAL USE OF THE PUBLIC.

IN WITNESS HEREOF WE HAVE HEREUNTO SET OUR HANDS(S) THIS _____ DAY OF _____, A.D. 2023.

MEMBER: _____

MEMBER: _____

MEMBER: _____

CORPORATE ACKNOWLEDGMENT

STATE OF UTAH _____ S.S.
COUNTY OF UTAH _____
ON THE _____ DAY OF _____, A.D. 2023 PERSONALLY APPEARED BEFORE ME _____ WHOSE IDENTITY IS PERSONALLY KNOWN TO ME OR PROVEN IN THE BASIS OF SATISFACTORY EVIDENCE AND WHO BY ME DULY SWORN/AFFIRED, DID SAY THAT THEY ARE THE _____ OF _____ AND THAT SAID DOCUMENT WAS SIGNED BY THEM IN BEHALF OF SAID _____ BY AUTHORITY OF ITS BYLAWS, OR RESOLUTION OF ITS BOARD OF DIRECTORS, AND SAID _____ ACKNOWLEDGED TO ME THAT SAID _____ EXECUTED THE SAME.

A NOTARY PUBLIC COMMISSIONED IN THE STATE OF UTAH

COMMISSION NUMBER / EXPIRES _____ PRINTED FULL NAME OF NOTARY

ACCEPTANCE BY LEGISLATIVE BODY

THE _____ OF _____ COUNTY OF UTAH, APPROVES THIS SUBDIVISION AND HEREBY ACCEPTS THE DEDICATION OF ALL STREETS, EASEMENTS, AND OTHER PARCELS OF LAND INTENDED FOR PUBLIC PURPOSES FOR THE PERPETUAL USE OF THE PUBLIC THIS _____ DAY OF _____ A.D. 2023.

APPROVED _____ APPROVED _____
CITY MANAGER CITY ATTORNEY
APPROVED _____ ATTEST _____
ENGINEER (SEE SEAL) CLERK-RECORDER
APPROVED _____
COMMUNITY DEVELOPMENT DIRECTOR

WYNDSONG SUBDIVISION

A RESIDENTIAL SUBDIVISION IN
SPANISH FORK, UTAH COUNTY, UTAH

CONTAINING 19 LOTS AND 5.98 ACRES.
LOCATED IN THE WEST 1/2 CORNER OF SECTION 30, TOWNSHIP 8 SOUTH, RANGE 3 EAST, SALT LAKE BASE AND MERIDIAN, UTAH COUNTY, UTAH.

CLERK-RECORDER SEAL	SURVEYOR'S SEAL	NOTARY PUBLIC SEAL	CITY ENGINEER SEAL	COUNTY RECORDER SEAL
---------------------	-----------------	--------------------	--------------------	----------------------

LEGEND

	UTAH COUNTY MONUMENT
	SET 5/8" REBAR & CAP
	SET CURB PIN
	CALCULATED POINT, NOT SET
	PROPERTY BOUNDARY
	RIGHT-OF-WAY LINE
	LOT LINE
	SECTION LINE
	SETBACK
	EASEMENT
	CENTERLINE
	ADDRESSES
	PROPOSED LOT NUMBERS

NOTES:

1. BASEMENTS ARE NOT ALLOWED.
2. NO ACCESS IS ALLOWED FROM REAR OF LOTS ADJACENT TO BRADFORD LANE OR 1350 SOUTH (LOTS 13-19).
3. ALL MUNICIPAL UTILITY EASEMENTS PLATTED HEREON ARE IN PERPETUITY FOR INSTALLATION, MAINTENANCE, REPAIR, AND REPLACEMENT OF PUBLIC UTILITIES, PUBLIC WALLS, FENCES, SIDEWALKS, TRAILS, AND APPURTENANT PARTS THEREOF AND THE RIGHT TO REASONABLE ACCESS TO GRANTORS EASEMENT SHALL RUN WITH THE REAL PROPERTY AND SHALL BE BINDING UPON THE GRANTOR AND THE GRANTORS SUCCESSORS, HEIRS AND ASSIGNS.
4. ALL CULINARY WATER AND PRESSURIZED IRRIGATION LINES UP TO AND INCLUDING THE METER, ALL SANITARY SEWER MAIN, ALL ELECTRIC METERS, AND ALL ELECTRIC AND SFCN COMMUNICATION SERVICE LINES UP TO THE MAST ON OVERHEAD INSTALLATIONS AND TO THE TOP OF THE METER BASE FOR UNDERGROUND INSTALLATIONS ARE DEDICATED TO SPANISH FORK CITY.



(24"x36")
SCALE 1" = 40'
(11"x17")
SCALE 1" = 80'

NORTHWEST CORNER
OF SECTION 30,
TOWNSHIP 8 SOUTH,
RANGE 3 EAST,
SLB&M.

N00°12'30"W
BASIS OF BEARING

WEST 1/4 CORNER OF
SECTION 30,
TOWNSHIP 8 SOUTH,
RANGE 3 EAST,
SLB&M.

N89°16'35"E
1970.69'

SOUTH
27.81'

POB

BRADFORD LANE

WARNER FAMILY PROPERTY, LLC
27: 041: 0077

WILBUR STEPHENSON
27: 040: 0031

MEILING HALES
27: 041: 0056

DIANE GARCIA
27: 042: 0075


WILBUR STEPHENSON
27: 041: 0044

RYAN NELSON
27: 040: 0041

SPANISH FORK CITY
27: 040: 0061

CENTRAL BANK
27: 040: 0060

5			DESIGNED BY:	DATE:
4			DRAWN BY:	DATE:
3			CHECKED BY:	DATE:
2			APPROVED:	DATE:
1			COGO FILE:	DATE:
NO.	REVISIONS	BY	DATE	REV. COGO FILE:

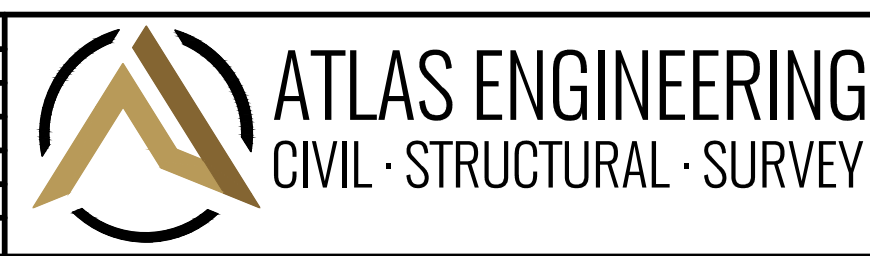

ENGINEER CONTACT INFO:
ATLAS ENGINEERING
PHONE: 801-655-0566
946 EAST 800 NORTH SUITE A
SPANISH FORK, UT 84606


WYNDSONG SUBDIVISION

CONTAINING 19 LOTS AND 5.98 ACRES.
LOCATED IN THE WEST 1/2 CORNER OF SECTION 30, TOWNSHIP 8 SOUTH,
RANGE 3 EAST, SALT LAKE BASE AND MERIDIAN, UTAH COUNTY, UTAH.

PLAT MAP


SPANISH FORK, UTAH

SHEET
2 OF 2

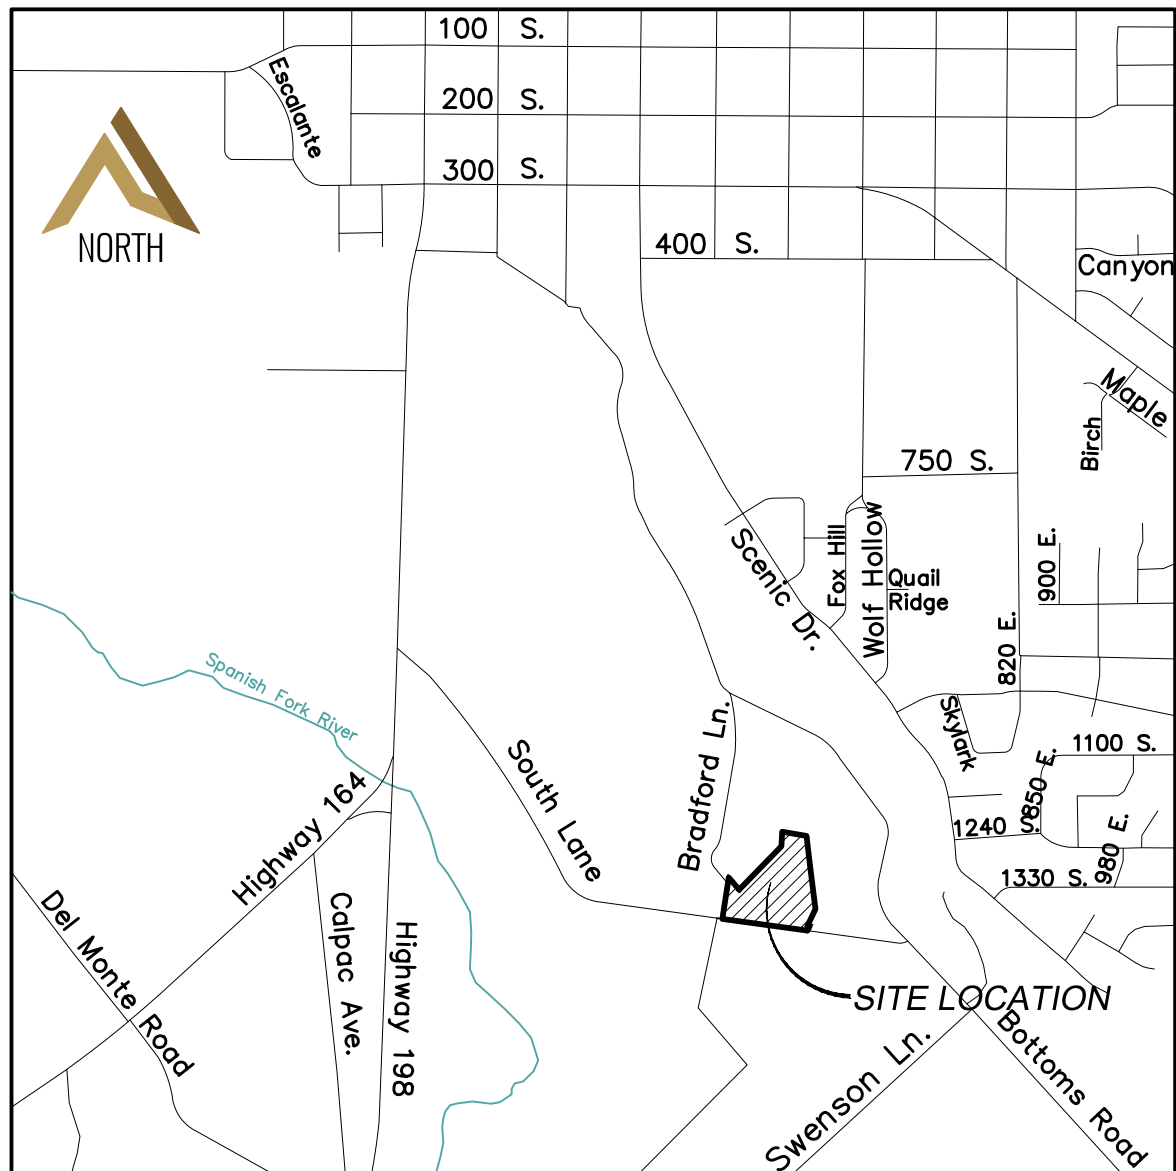


VICINITY MAP
-NTS-

- CONSTRUCTION NOTES:**
1. INSTALL FIRE HYDRANT PER SPANISH FORK CITY STANDARDS.
 2. ALL ADA PEDESTRIAN RAMPS TO MEET SPANISH FORK CITY CURRENT STANDARDS AND SHALL COMPLY WITH SPANISH FORK CITY TRANSPORTATION MASTER PLAN (TYPICAL).
 3. CAP/PLUG AND MARK TO SURFACE.
 4. LOCATE AND TIE TO EXISTING CULINARY WATERLINE.
 5. LOCATE AND TIE TO EXISTING PRESSURIZED IRRIGATION WATERLINE.
 6. EXISTING DITCH TO BE PIPED.
 7. INSTALL 6" PI VALVE PER SPANISH FORK CITY STANDARDS.
 8. LOCATE AND TIE TO EXISTING SEWER.
 9. EXISTING POWER TO BE REMOVED.
 10. EXISTING POWER TO BE RELOCATED.
 11. EXISTING FENCE TO BE REMOVED.
 12. EXISTING FENCE TO REMAIN.
 13. INSTALL STREET LIGHT PER SPANISH FORK CITY STANDARDS.
 14. INSTALL 8" CULINARY WATER VALVE PER SPANISH FORK CITY STANDARDS.
 15. LOCATE AND TIE TO EXISTING STORM DRAIN MANHOLE.
 16. CONST. 6' MASONRY WALL. SEE DETAIL SHEET DT-02.
 17. INSTALL 12" CULINARY WATER VALVE PER SPANISH FORK CITY STANDARDS.
 18. REMOVE EXISTING BUILDING.
 19. INSTALL PI DRAIN PER SPANISH FORK CITY STANDARDS.
 20. EXISTING POWER TO REMAIN.

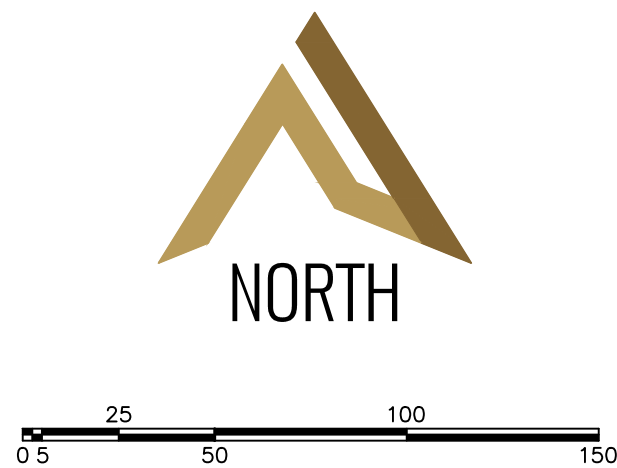

(24"x36")
SCALE 1" = 50'
(11"x17")
SCALE 1" = 100'

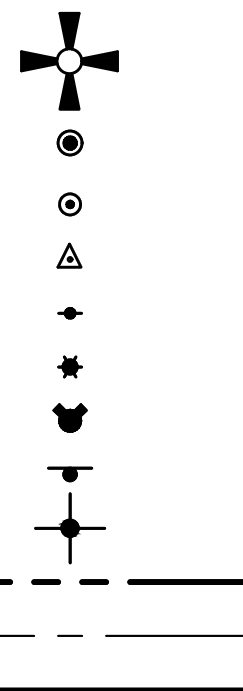


LEGEND	
SECTION CORNER	LOT LINE
FOUND ALUMINUM CAP	SECTION LINE
SET 5/8" IRON PIN	EASEMENT
CALCULATED POINT, NOT SET	EXISTING DEED LINE
EXISTING POWER POLE	EDGE OF PAVEMENT
PROPOSED STREET LIGHT	EXISTING OVER HEAD POWER
PROPOSED FIRE HYDRANT	EXISTING FENCE LINE
PROPOSED SIGN	EXISTING DITCH
PROPOSED STREET SIGN	EXISTING SANITARY SEWER W/MANHOLE
PROPERTY BOUNDARY	PROPOSED STORM DRAIN
CENTERLINE	PROPOSED PVC SDR-35 SEWER W/MH
RIGHT-OF-WAY LINE	PROPOSED CULINARY WATERLINE
	PROPOSED PRESSURIZED IRRIGATION

NOTES:


1. ALL LOTS TO HAVE A SEWER LATERAL, CULINARY WATER LATERAL, & PRESSURIZED IRRIGATION LATERAL. SEE DETAIL SHEET 5.
2. ALL DRIVEWAY ACCESS LOCATIONS FOR CORNER LOTS SHALL MEET SPANISH FORK CITY STANDARDS AND COMPLY WITH THE SPANISH FORK CITY TRANSPORTATION PLAN.
3. ALL FIRE HYDRANT LOCATIONS TO BE APPROVED BY THE SPANISH FORK CITY FIRE MARSHALL AT FINAL DESIGN.
4. CAP ON 92 UNITS UNTIL SECOND ACCESS TIES INTO RESIDENTIAL AREA. CAP ON 50 UNITS UNTIL CULINARY WATER IS LOOPEED.
5. WATERLINES ON STREET 2 TO SLOPE DOWN AT 0.5% TO THE CUL-DE-SAC. THIS IS SO AIR RUNS BACK TO THE MAIN LINES ON STREET 1.
6. ALL CULINARY WATER AND PRESSURIZED IRRIGATION LINES UP TO AND INCLUDING THE METER, ALL SANITARY SEWER MAIN, ALL ELECTRIC METERS, AND ALL ELECTRIC AND SFCN COMMUNICATION SERVICE LINES UP TO THE MAST ON OVERHEAD INSTALLATIONS AND TO THE TOP OF THE METER BASE FOR UNDERGROUND INSTALLATIONS ARE DEDICATED TO SPANISH FORK CITY.

SESD NOTE:

1. CONTRACTOR TO COORDINATE AND OBTAIN SESD RELOCATION DESIGN FOR ALL SESD POWER RELOCATION PRIOR TO PRE-CONSTRUCTION. CONTACT RYAN BAGLEY AT SESD (RYAN@SESDOFUTAH.ORG).

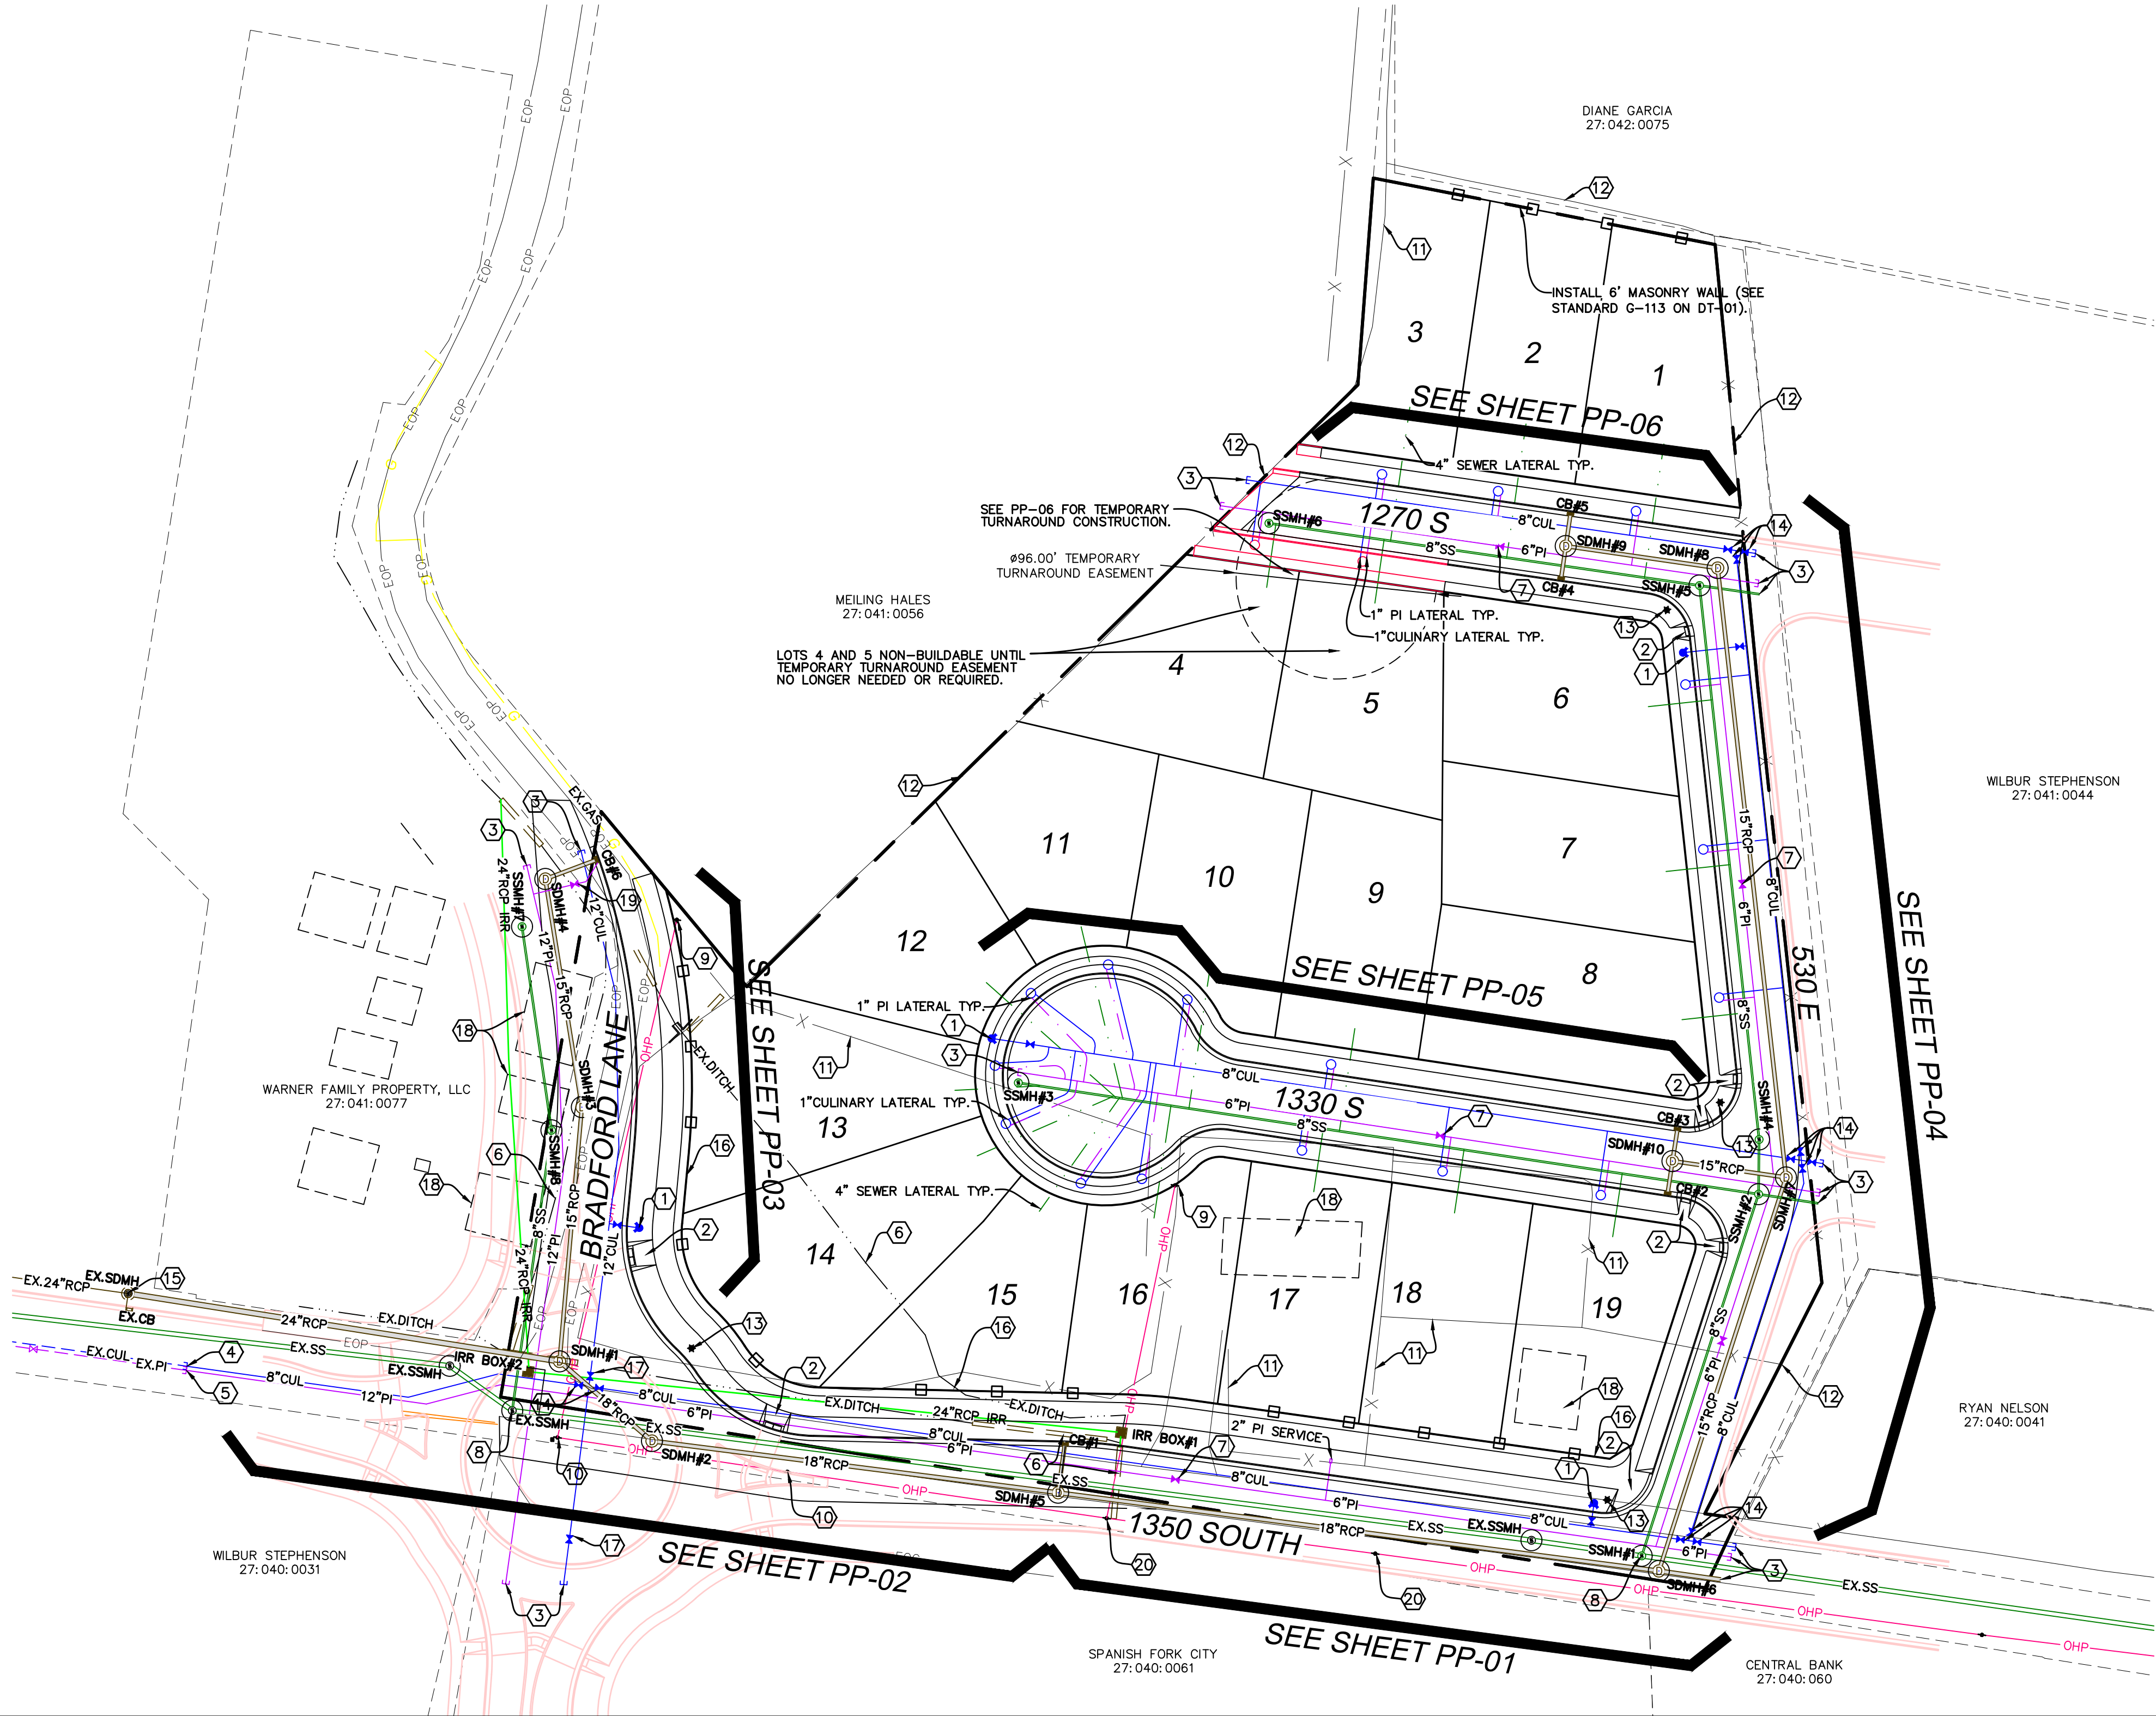

WYNDSONG SUBDIVISION

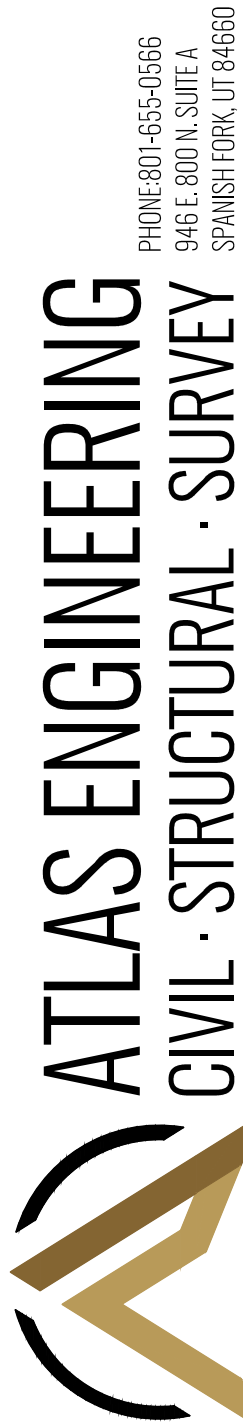

ATLAS ENGINEERING
CIVIL · STRUCTURAL · SURVEY

PHONE 801-455-0565
946 E. 800 N. SUITE A
SPANISH FORK, UT 84660


UTILITY & INDEX

SPANISH FORK, UTAH

SHEET NO.

3

Z:\2019\19-123 Powers Spanish Fork\CD\PRELIMINARY\03-SITE PLAN recover.dwg 2/1/2023 9:25:40 AM MST

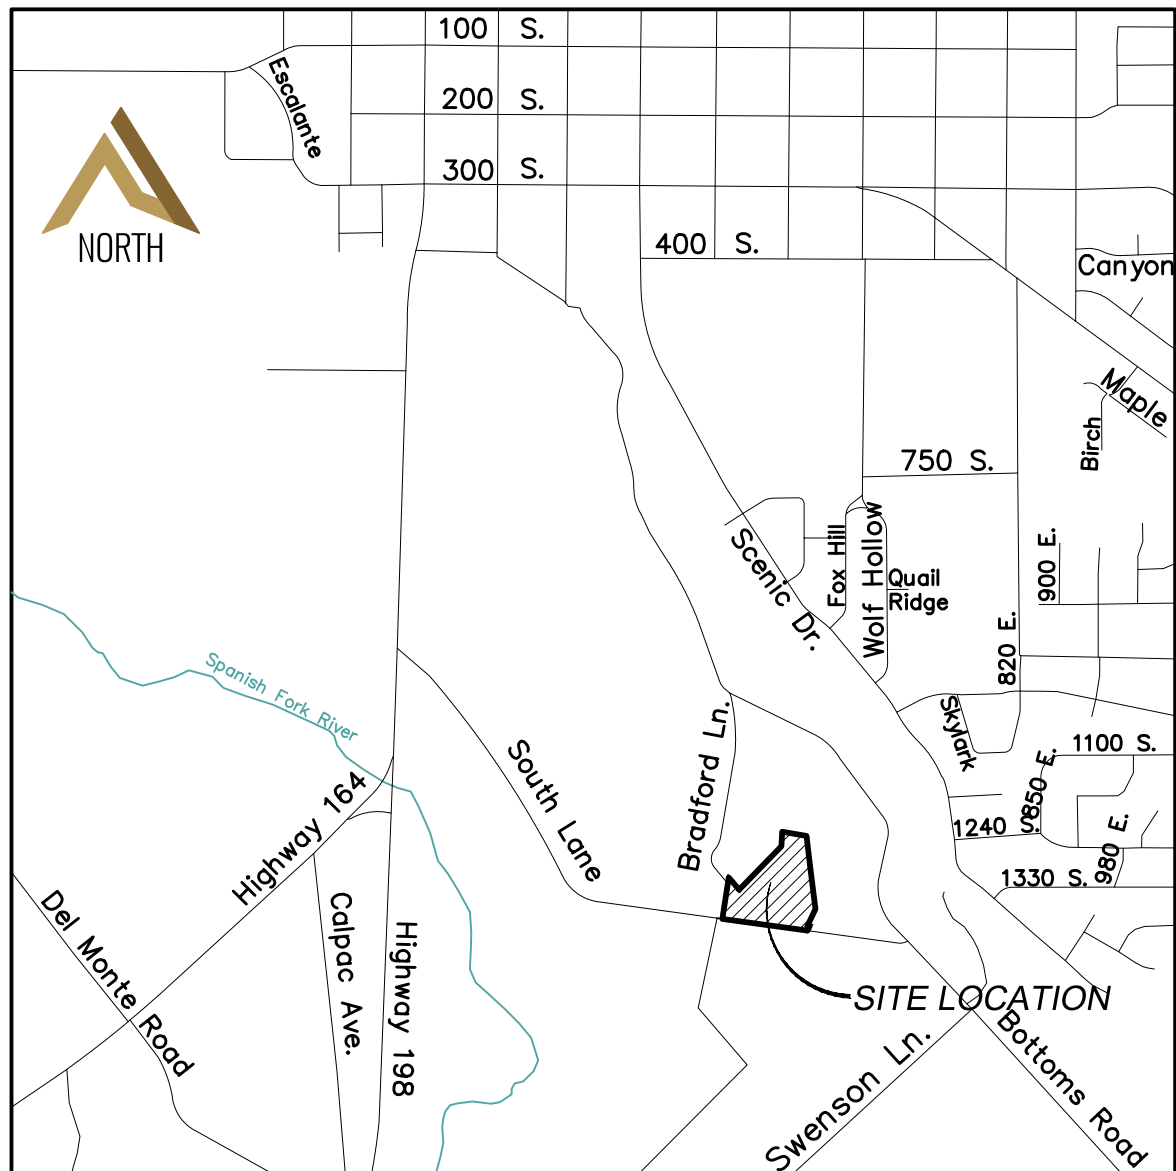


VICINITY MAP
-NTS-

CONSTRUCTION NOTES:

- EXISTING DITCH TO BE PIPED.
- EXISTING IRRIGATION TO REMAIN.
- EXISTING POWER TO BE REMOVED.
- EXISTING POWER TO BE RELOCATED.
- EXISTING FENCE TO BE REMOVED.
- EXISTING FENCE TO REMAIN.
- EXISTING BUILDING TO BE REMOVED.
- EXISTING POWER TO REMAIN.

REPLACE EXISTING ASPHALT.

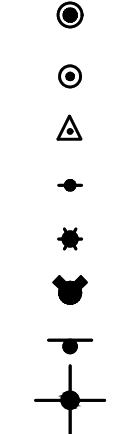


SECTION CORNER

- FOUND ALUMINUM CAP
- SET 5/8" IRON PIN
- CALCULATED POINT, NOT SET
- EXISTING POWER POLE
- PROPOSED STREET LIGHT
- PROPOSED FIRE HYDRANT
- PROPOSED SIGN
- PROPOSED STREET SIGN
- PROPERTY BOUNDARY
- CENTERLINE
- RIGHT-OF-WAY LINE

LEGEND

- LOT LINE
- SECTION LINE
- EASEMENT
- EXISTING DEED LINE
- EDGE OF PAVEMENT
- EXISTING OVER HEAD POWER
- EXISTING FENCE LINE
- EXISTING DITCH
- EXISTING SANITARY SEWER W/MANHOLE
- PROPOSED STORM DRAIN
- PROPOSED PVC SDR-35 SEWER W/MH
- PROPOSED CULINARY WATERLINE
- PROPOSED PRESSURIZED IRRIGATION

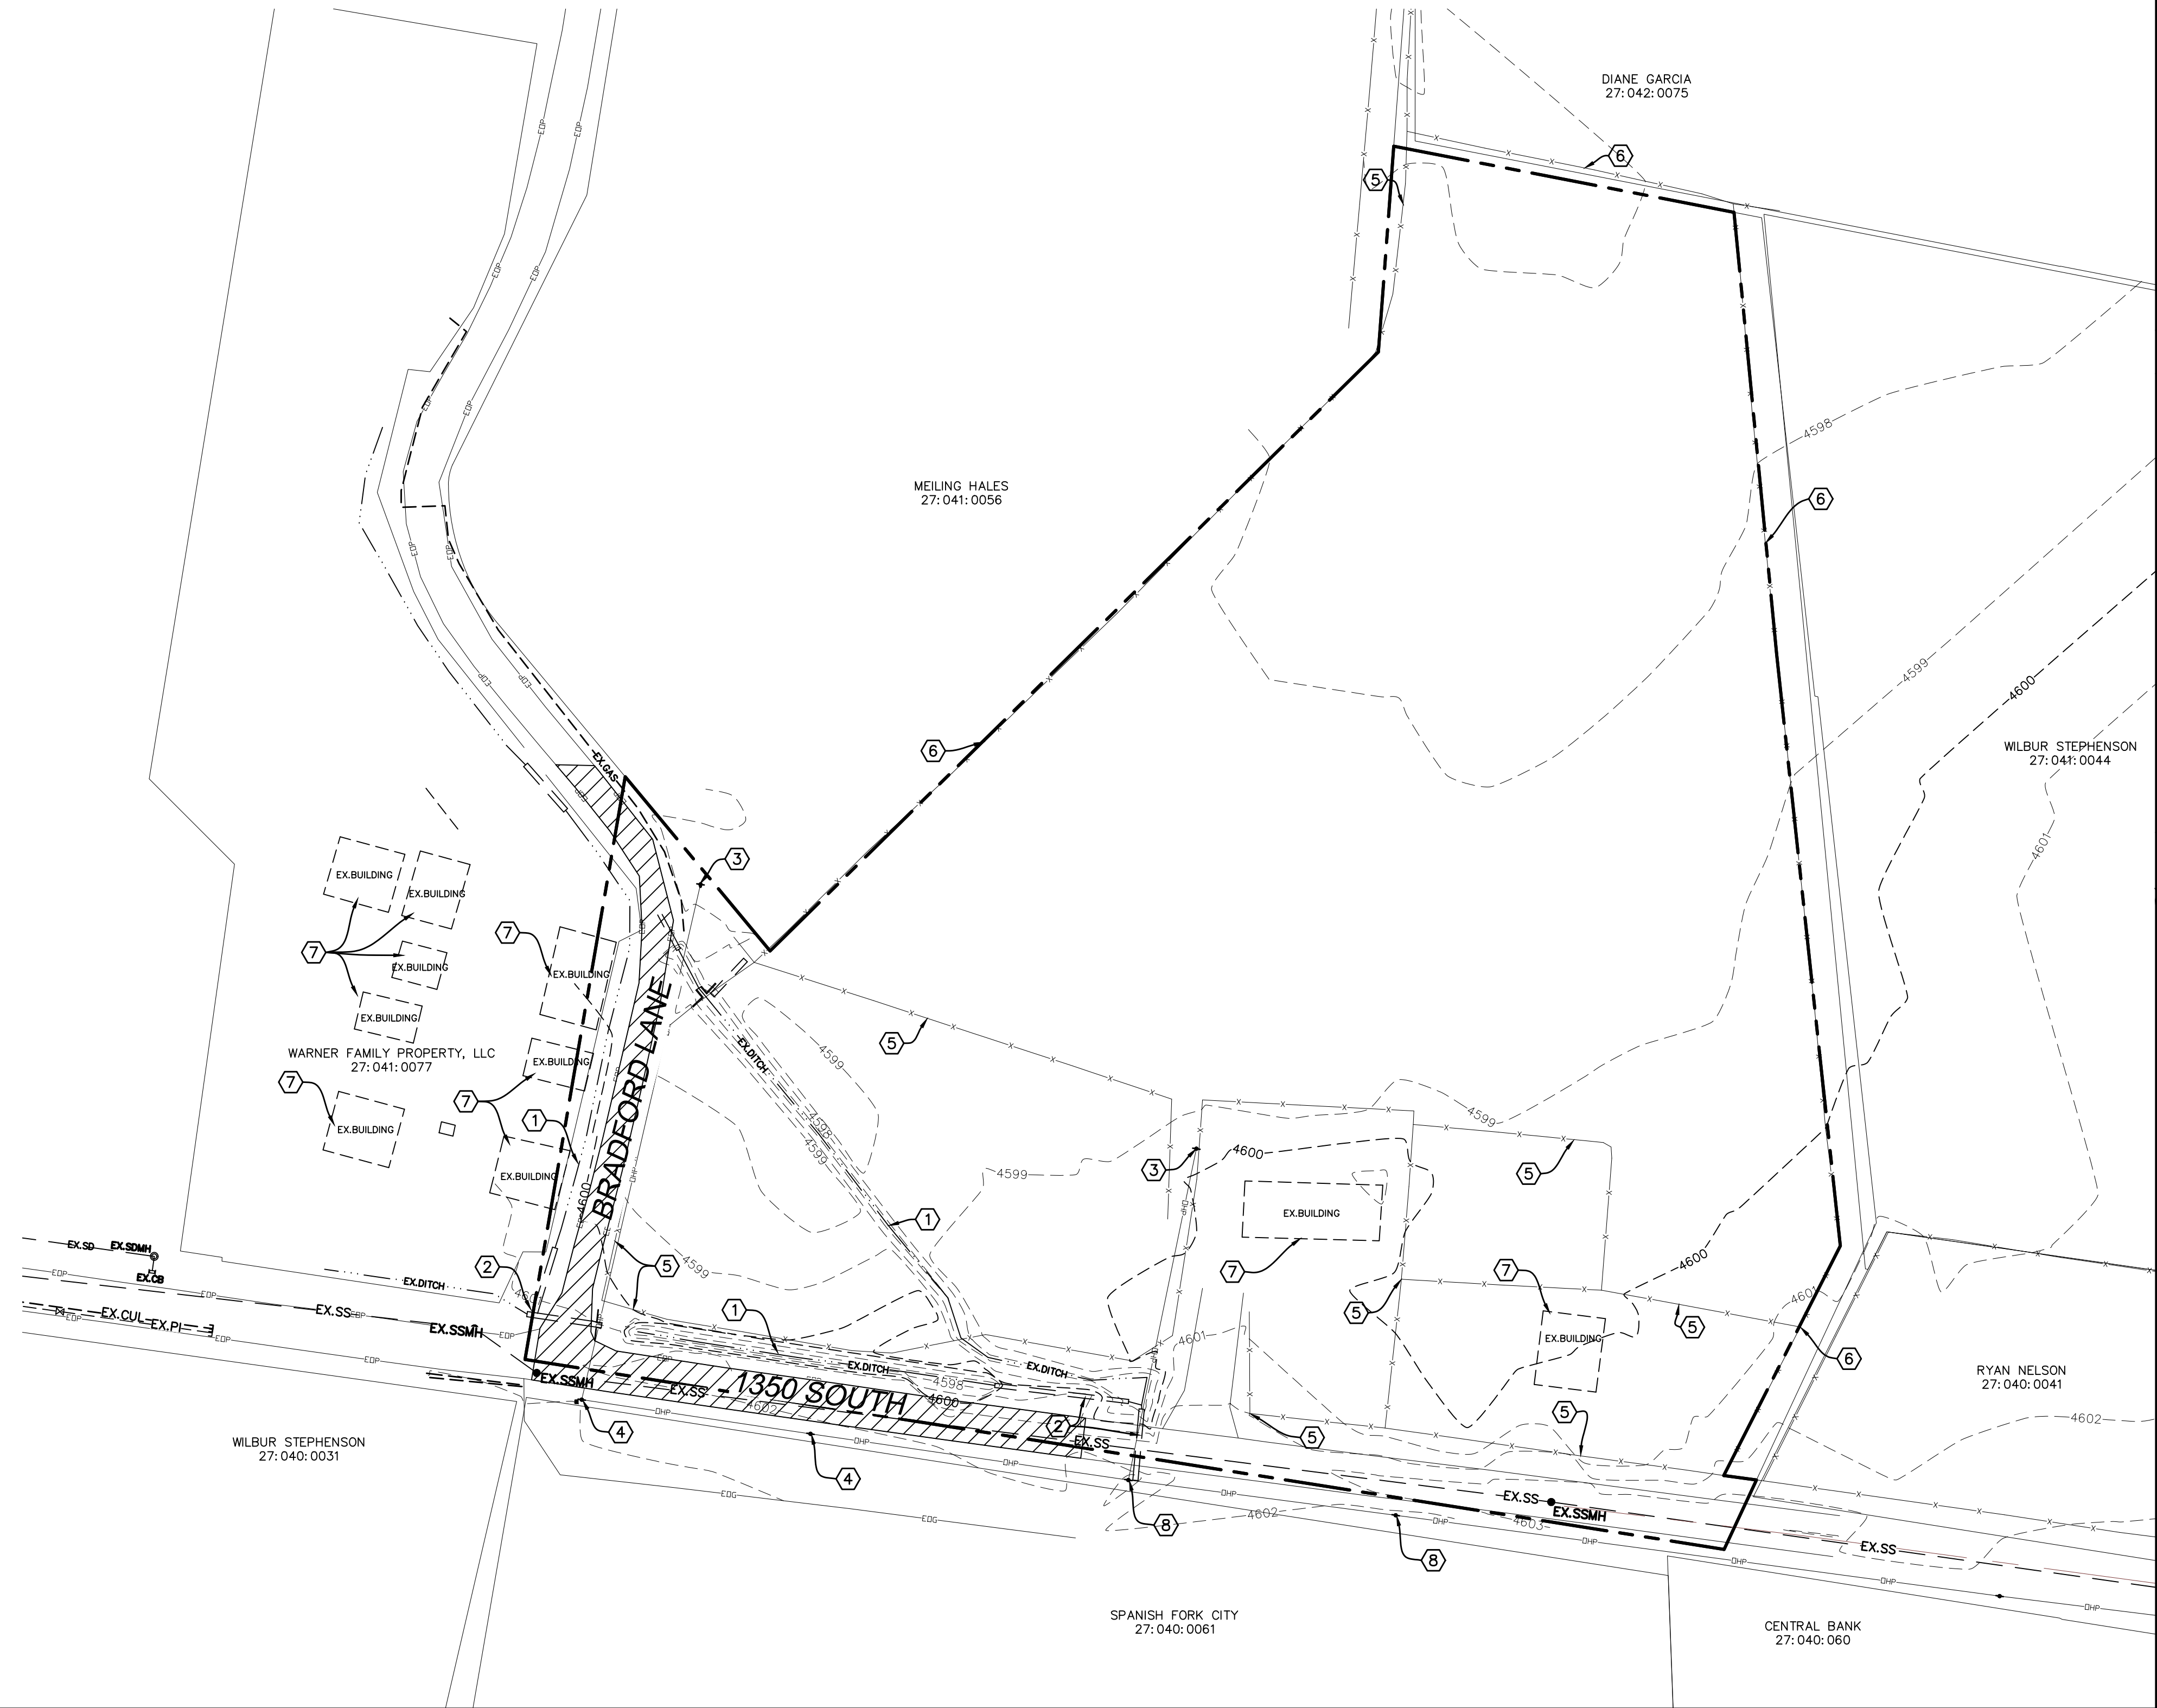

WYNDSONG SUBDIVISION

ATLAS ENGINEERING
CIVIL · STRUCTURAL · SURVEY

PHONE: 801-655-0565
945 E. 800 N. SUITE A
SPANISH FORK, UT 84660






EXISTING
TOPOGRAPHY

SPANISH FORK, UTAH

SHEET NO.

4

NO.	REVISIONS	BY	DATE
12			
11			
10			
9			
8			
7			
6			
5			
4			
3			
2			
1			

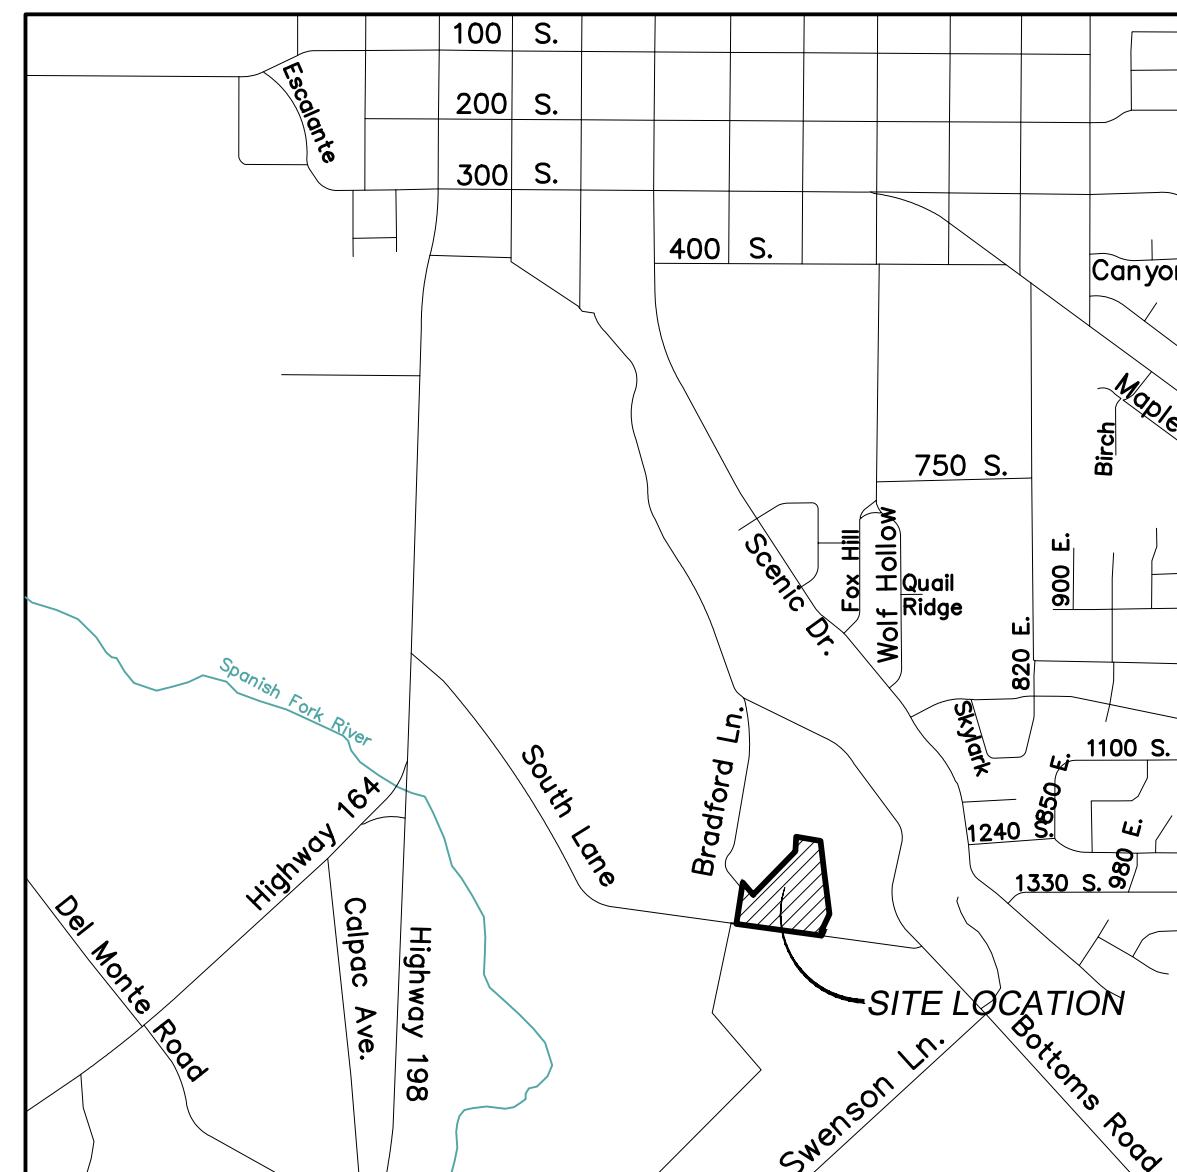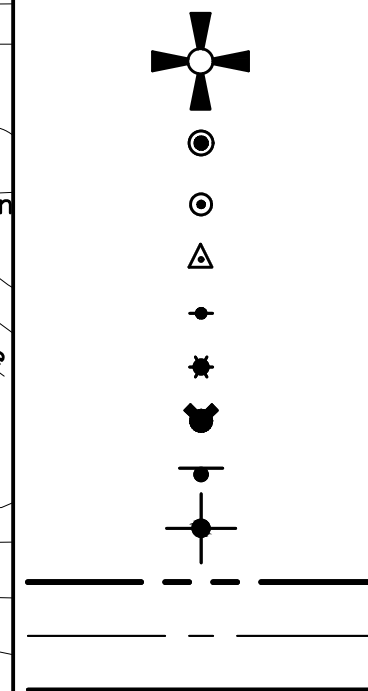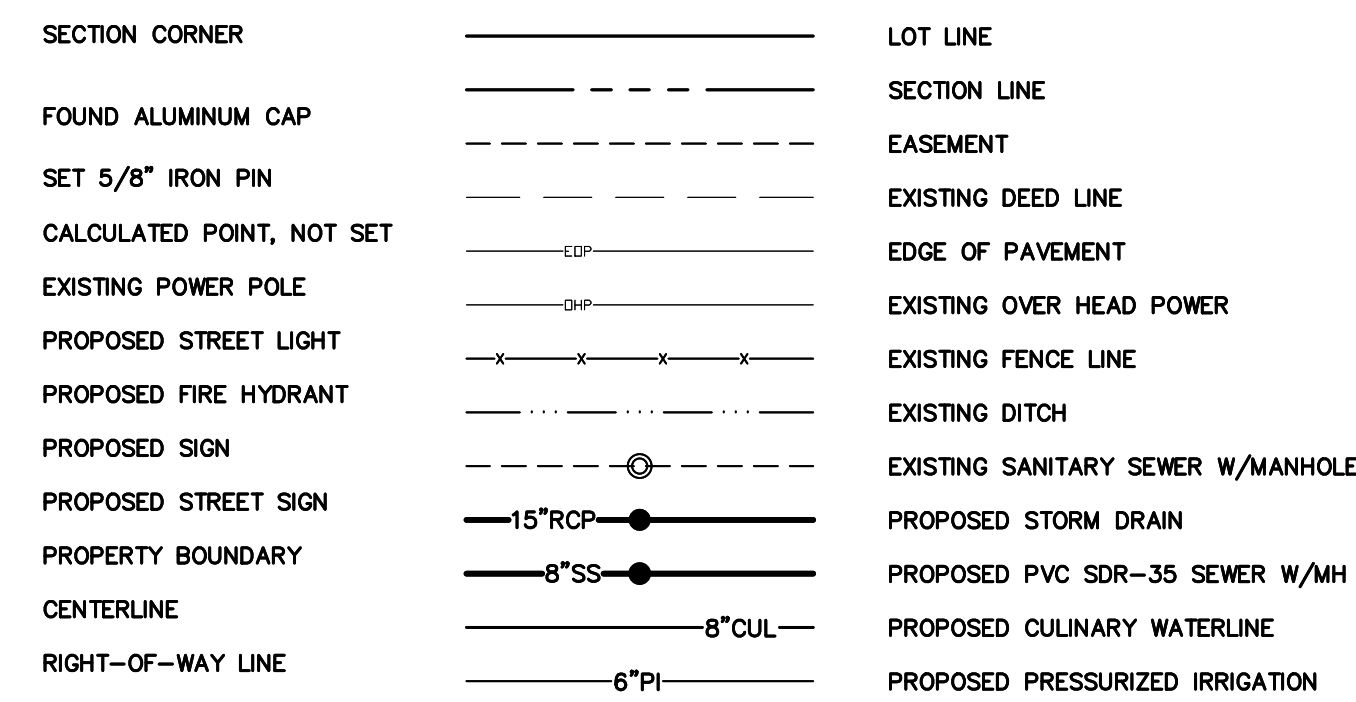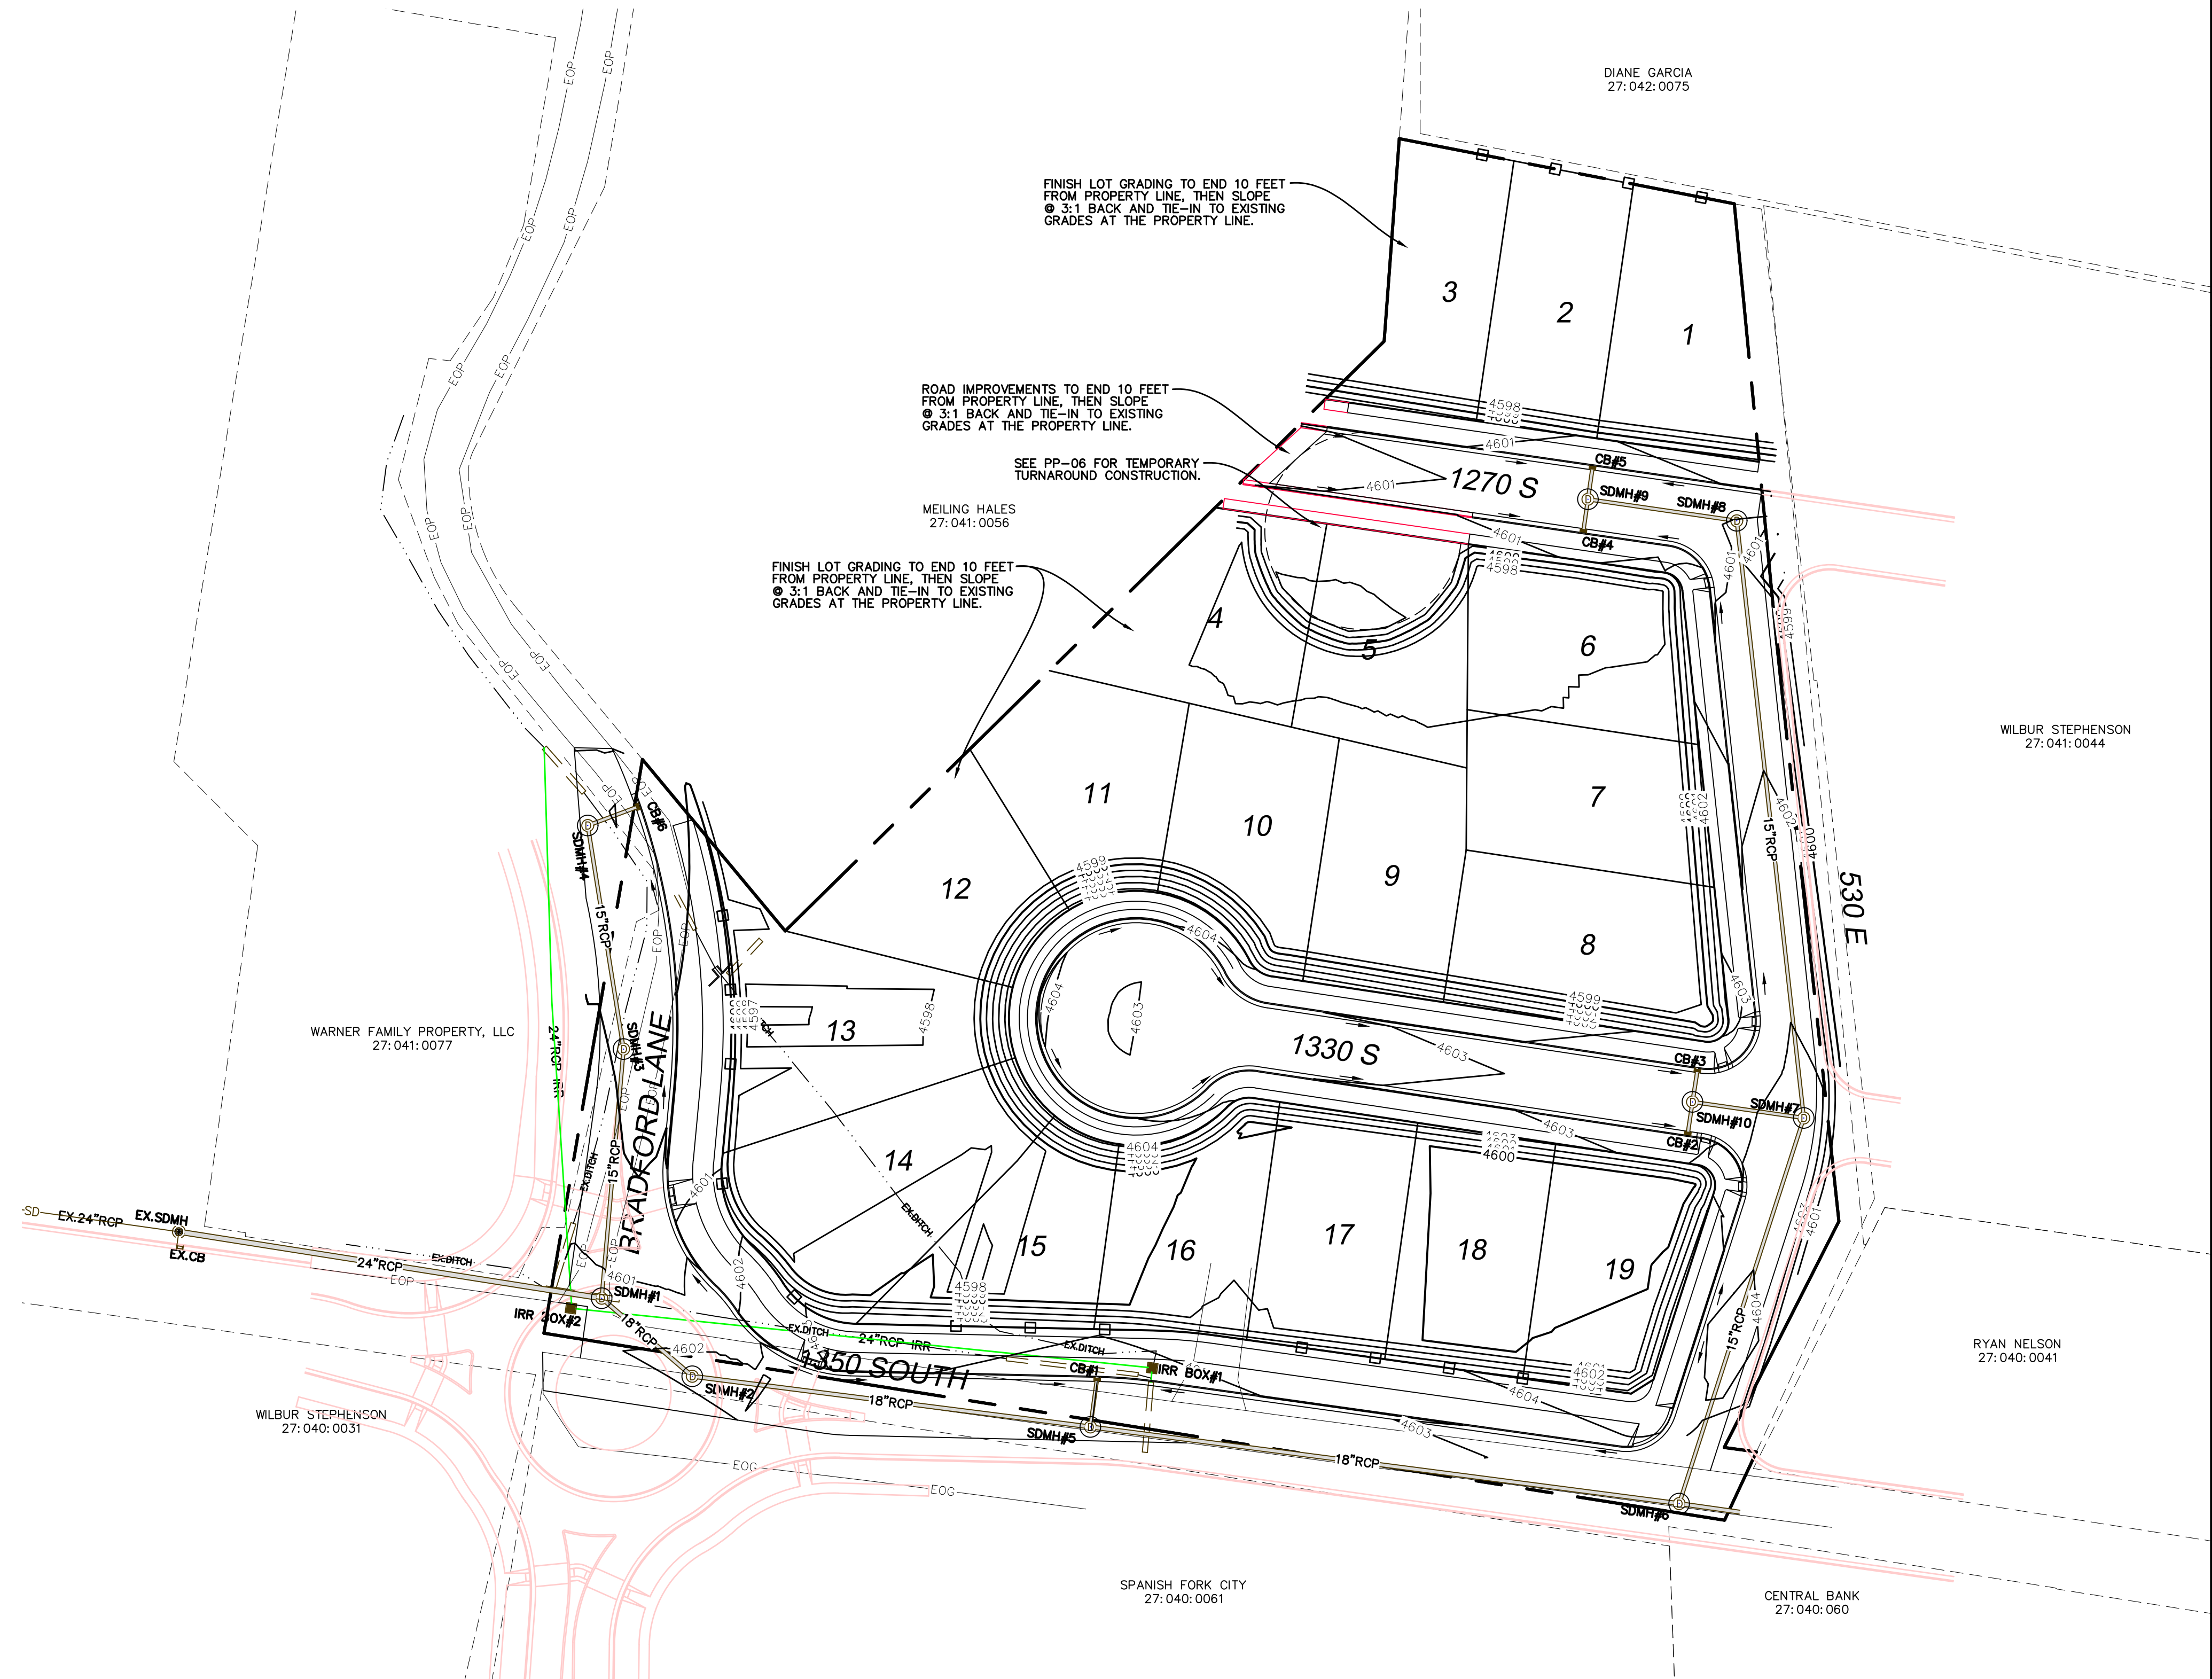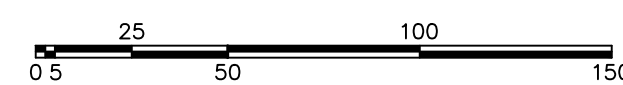

GRADING/DRAINAGE PLAN	12				
	11				
	10				
	9				
	8				
	7				
	6				
	5				
	4				
	3				
	2				
	1				
SPANISH FORK, UTAH	NO.	REVISIONS		BY	DATE

SHEET NO. 5

WYNDSONG SUBDIVISION

ATLAS ENGINEERING
CIVIL · STRUCTURAL · SURVEY

PHONE: 801-655-0566
346 E. 800 N. SUITE A
SPANISH FORK, UT 84660

Z:\2019\19-125 Powers Spanish Fork\CADD\PRELIMINARY\05-DRAINAGE PLAN.dwg 1/5/2023 1:01:14 PM MST

ELECTRICAL LEGEND

PRIMARY ELECTRICAL CONDUIT
SECONDARY ELECTRICAL CONDUIT
SHADOW CONDUIT
SERVICE DROP
PRIMARY SECTIONALIZERS
STREETLIGHT
SECONDARY JUNCTION BOX
TRANSFORMERS

ELECTRIC NOTES:
1. CONDUIT FOR STREET LIGHTS SHALL BE 1" SCHEDULE 40 RIGID NONMETALLIC CONDUIT (RNC).
2. CONDUIT FOR SERVICE DROPS SHALL BE 2" (RNC).
3. CONDUIT FOR 1 PHASE AND SECONDARY CABLE SHALL BE 3" SCHEDULE 40 RIGID NONMETALLIC CONDUIT (RNC).
4. CONDUIT FOR 3 PHASE SHALL BE 4" SCHEDULE 40 RIGID NONMETALLIC CONDUIT (RNC).
5. LONG-RADIUS ELBOWS CONSTRUCTED OF EITHER RIGID METAL OR FIBERGLASS ARE REQUIRED FOR ANY ANGLE 45 DEG OR GREATER.
6. SECONDARY CABLE SHALL BE 4/0 KVM URD TYPE UNLESS OTHERWISE SPECIFIED.
7. SECONDARY 1 PHASE AND 3 PHASE TRANSFORMER CONDUITS SHALL BE AT A DEPTH OF 4' TO TOP OF CONDUIT.
8. 3 PHASE CONDUITS SHALL BE AT A DEPTH OF 4' TO TOP OF CONDUIT, UNLESS OTHERWISE SPECIFIED.
9. SERVICE DROP CONDUIT SHALL BE AT A DEPTH OF 4' TO TOP OF CONDUIT.
10. STREET LIGHT CONDUITORS SHALL BE #10 STR CU TYPE THWN.
11. STREET LIGHTS SHALL BE LED, DECORATIVE POLE UNLESS OTHERWISE SPECIFIED.
12. (1) - SHADOW CONDUIT SHALL BE REQUIRED AT EACH POWER ROAD CROSSING, CONDUIT SHALL BE THE SAME SIZE AND TYPE AS LARGEST POWER CONDUIT BEING INSTALLED.

COMMUNICATIONS LEGEND


COMMUNICATIONS CONDUIT
SHADOW CONDUIT
COMM. SERVICE DROP
COMMUNICATIONS BOXES

SFCN NOTES:
1. CONDUIT FOR SERVICE DROPS SHALL BE 1" SCHEDULE 40 RIGID NONMETALLIC CONDUIT (RNC).
2. CONDUIT FOR SECONDARY RUNS SHALL BE 2" (RNC).
3. CONDUIT FOR MAIN RUNS SHALL BE 2" (RNC).
4. CONDUIT FOR FIBER OPTICS SHALL BE 3" (RNC) UNLESS OTHERWISE SPECIFIED.
5. LONG-RADIUS ELBOWS CONSTRUCTED OF EITHER RIGID METAL OR FIBERGLASS ARE REQUIRED FOR ANY ANGLE 45 DEG OR GREATER.
6. COMMUNICATIONS CONDUITS SHALL RUN BEHIND (FARTHEST FROM PROPERTY LINE) ELECTRICAL CONDUITS AND STUB UP BEHIND ELECTRICAL BOXES UNLESS OTHERWISE SPECIFIED.
7. (1) - SHADOW CONDUIT SHALL BE REQUIRED AT EACH COMMUNICATION ROAD CROSSING, CONDUIT SHALL BE THE SAME SIZE AND TYPE AS LARGEST COMMUNICATION CONDUIT BEING INSTALLED.

GENERAL NOTES:
DEVELOPER SHALL BE RESPONSIBLE FOR OBTAINING ALL PERMITS, EASEMENTS, AND RIGHTS-OF-WAY. DEVELOPER SHALL FOLLOW ALL OF SPANISH FORK CITY STANDARDS.

GENERAL NOTES:
THIS MAP IS INTENDED FOR INFORMATIONAL PURPOSES ONLY. THIS MAP DOES NOT SHOW THE ACTUAL, AND EXACT LOCATION(S) OF ANY CONDUITS, BOXES, LIGHTS, OR OTHER APPARATUS. THESE ITEMS SHALL BE PLACED ACCORDING TO SPANISH FORK CITY STANDARDS, AND BY FIELD VERIFICATION.

GENERAL NOTES:
ENGINEER STAMP DOES NOT APPLY TO ELECTRICAL PLAN. THIS PLAN MUST BE APPROVED BY SPANISH FORK CITY ELECTRICAL DEPARTMENT PRIOR TO CONSTRUCTION.

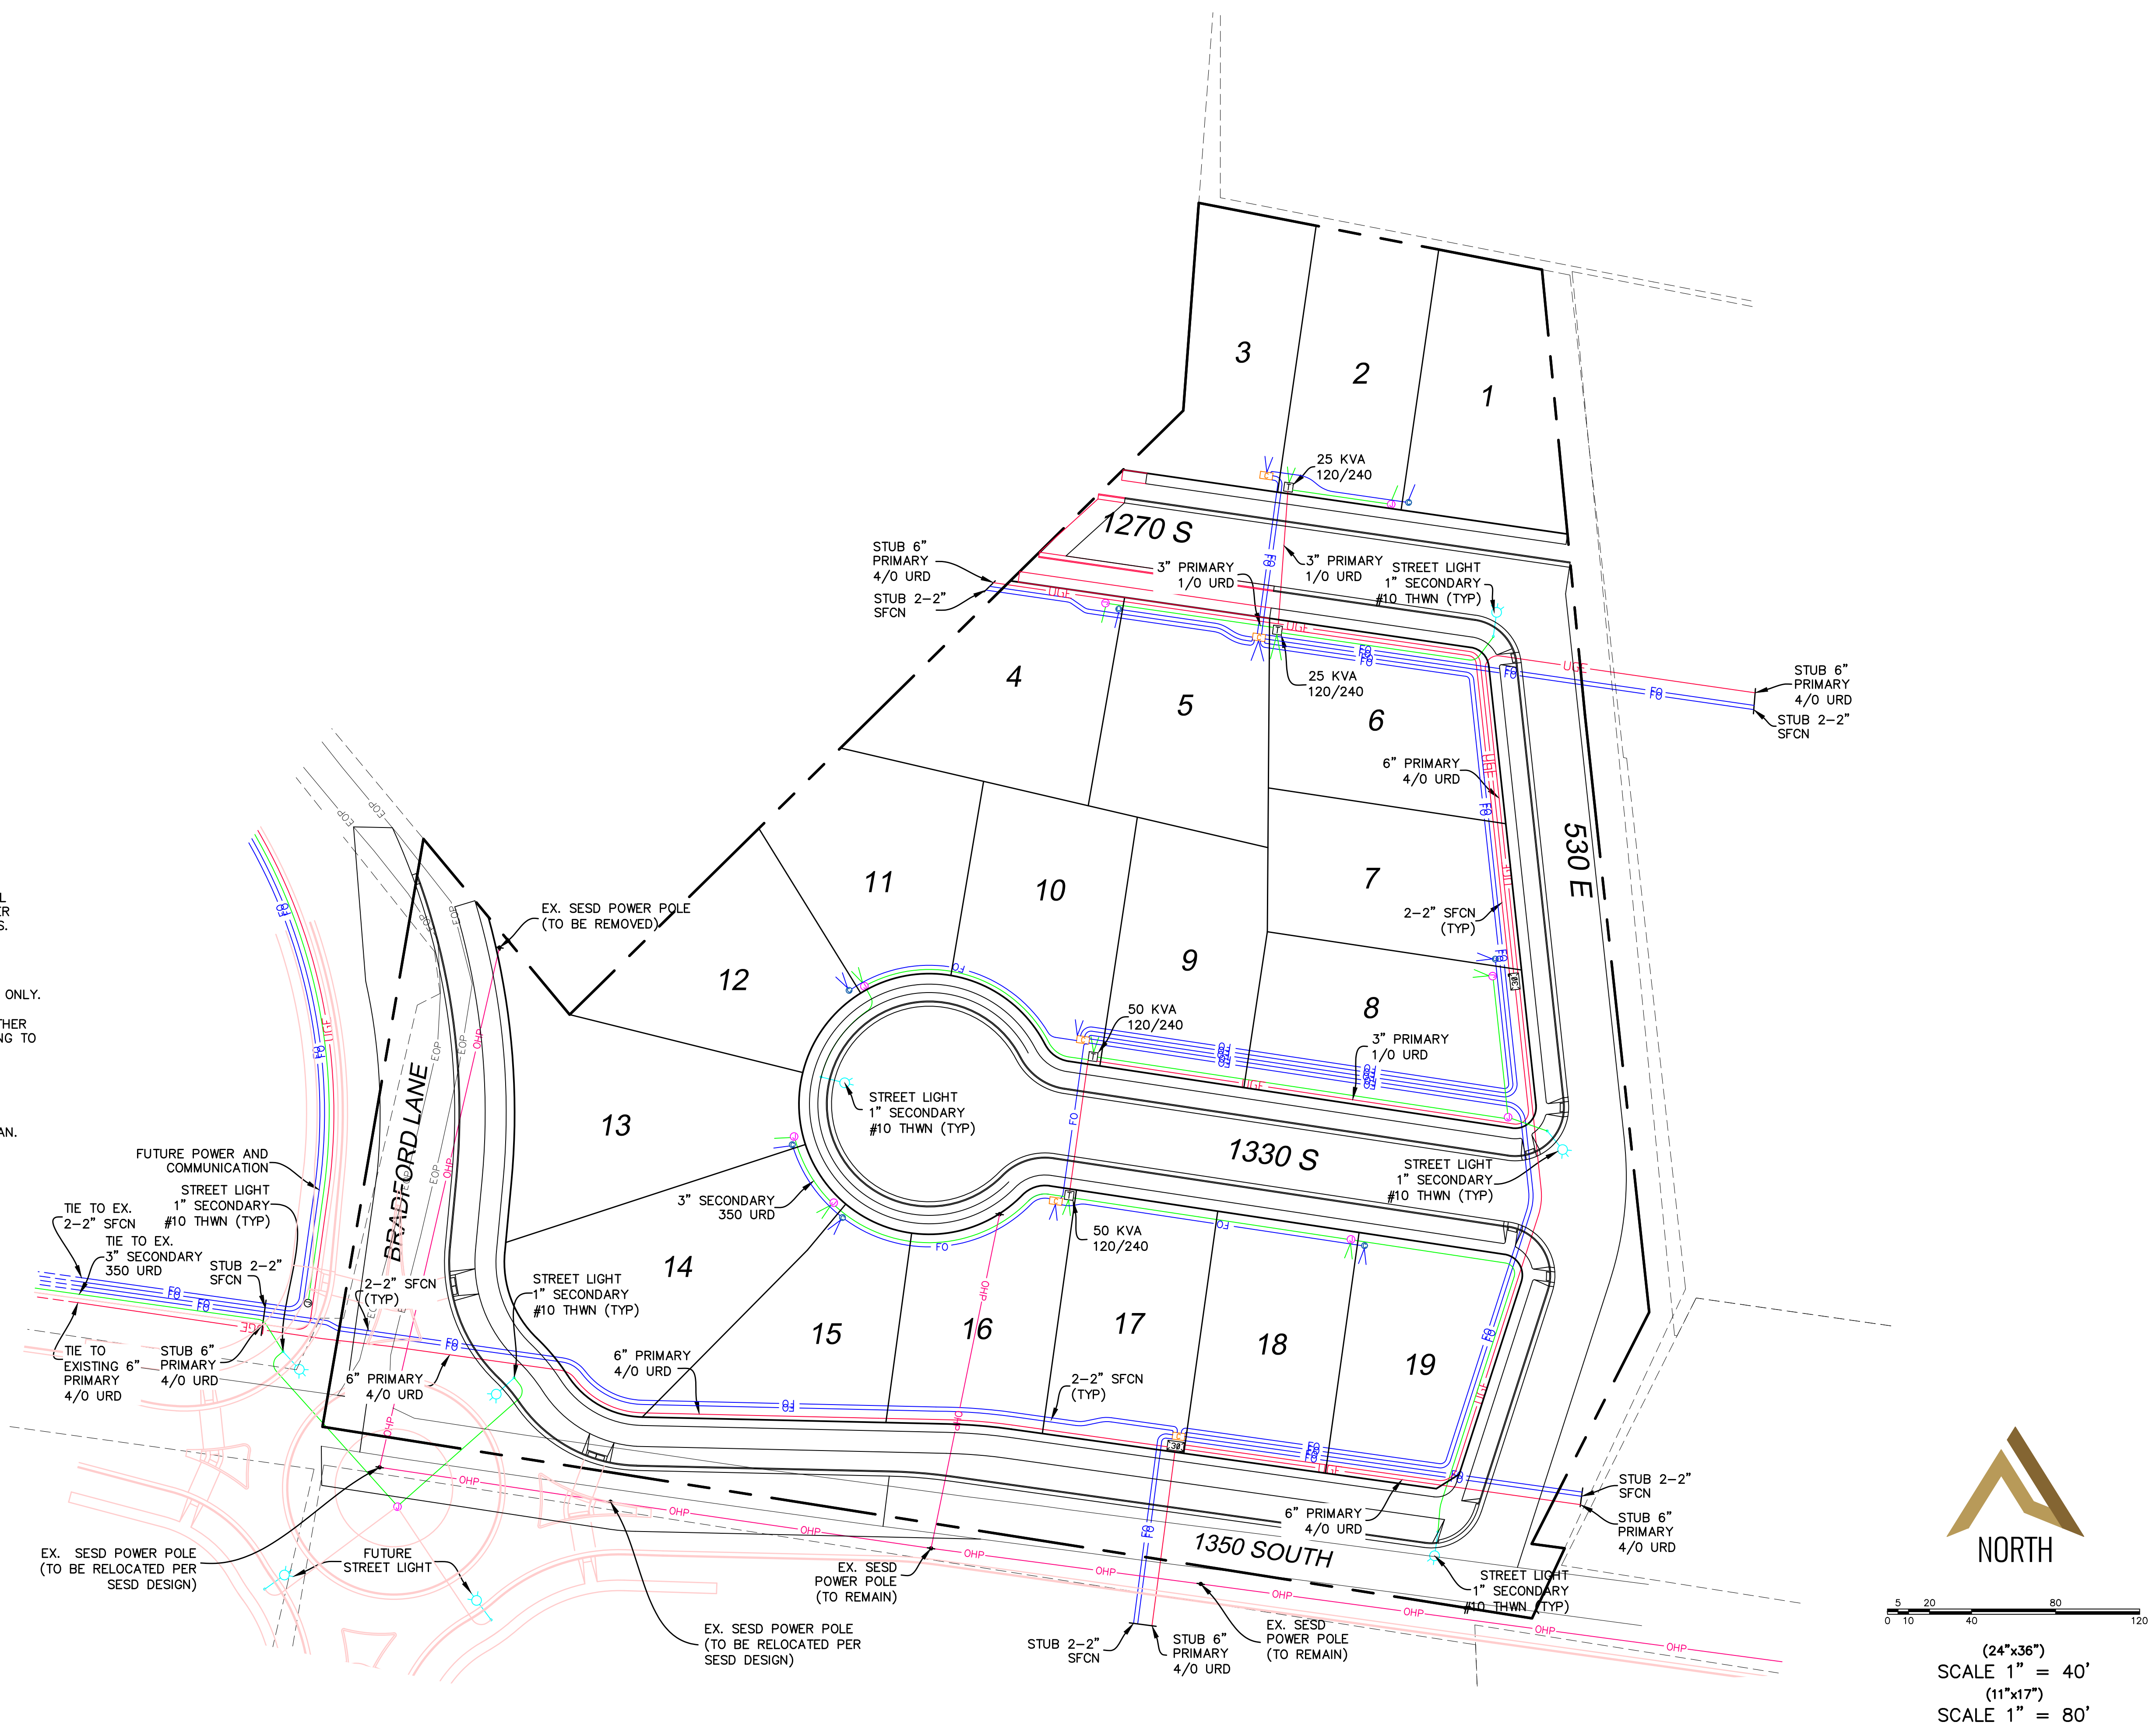

SHEET NO.

6

REVISIONS	
NO.	DATE
12	
11	
10	
9	
8	
7	
6	
5	
4	
3	
2	
1	

ELECTRICAL PLAN

SPANISH FORK, UTAH

WYNDSONG SUBDIVISION




ATLAS ENGINEERING
CIVIL · STRUCTURAL · SURVEY

PHONE 801-455-0565
945 E. 800 N. SUITE A
SPANISH FORK, UT 84650

2/20/2019-1/23 Powers, Spanish Fork, CAD/PRELIMINARY/06-ELECTRICAL - PLAN.dwg 1/5/2023 1:02:40 PM MST

CONSTRUCTION NOTES

1. INSTALL FIRE HYDRANT PER SPANISH FORK CITY STANDARDS.
2. ALL ADA PEDESTRIAN RAMPS TO MEET SPANISH FORK CITY CURRENT STANDARDS AND SHALL COMPLY WITH SPANISH FORK CITY TRANSPORTATION MASTER PLAN (TYPICAL).
3. CAP & PLUG PRESSURIZED IRRIGATION WATERLINE.
4. CAP & PLUG CULINARY WATERLINE.
5. CAP & PLUG STORM DRAIN LINE.
6. LOCATE AND TIE TO EXISTING SEWER.
7. INSTALL STREET LIGHT PER SPANISH FORK CITY STANDARDS.
8. EXISTING POWER POLE TO REMAIN.
9. EXISTING FENCE TO BE REMOVED.
10. EXISTING DITCH TO BE PIPED.
11. CONST. 6" MASONRY WALL. SEE DETAIL SHEET DT-02.
12. INSTALL 8" CULINARY WATER VALVE PER SPANISH FORK CITY STANDARDS.
13. REMOVE EXISTING BUILDING.
14. EXISTING FENCE TO REMAIN.
15. INSTALL 6" PI VALVE PER SPANISH FORK CITY STANDARDS.

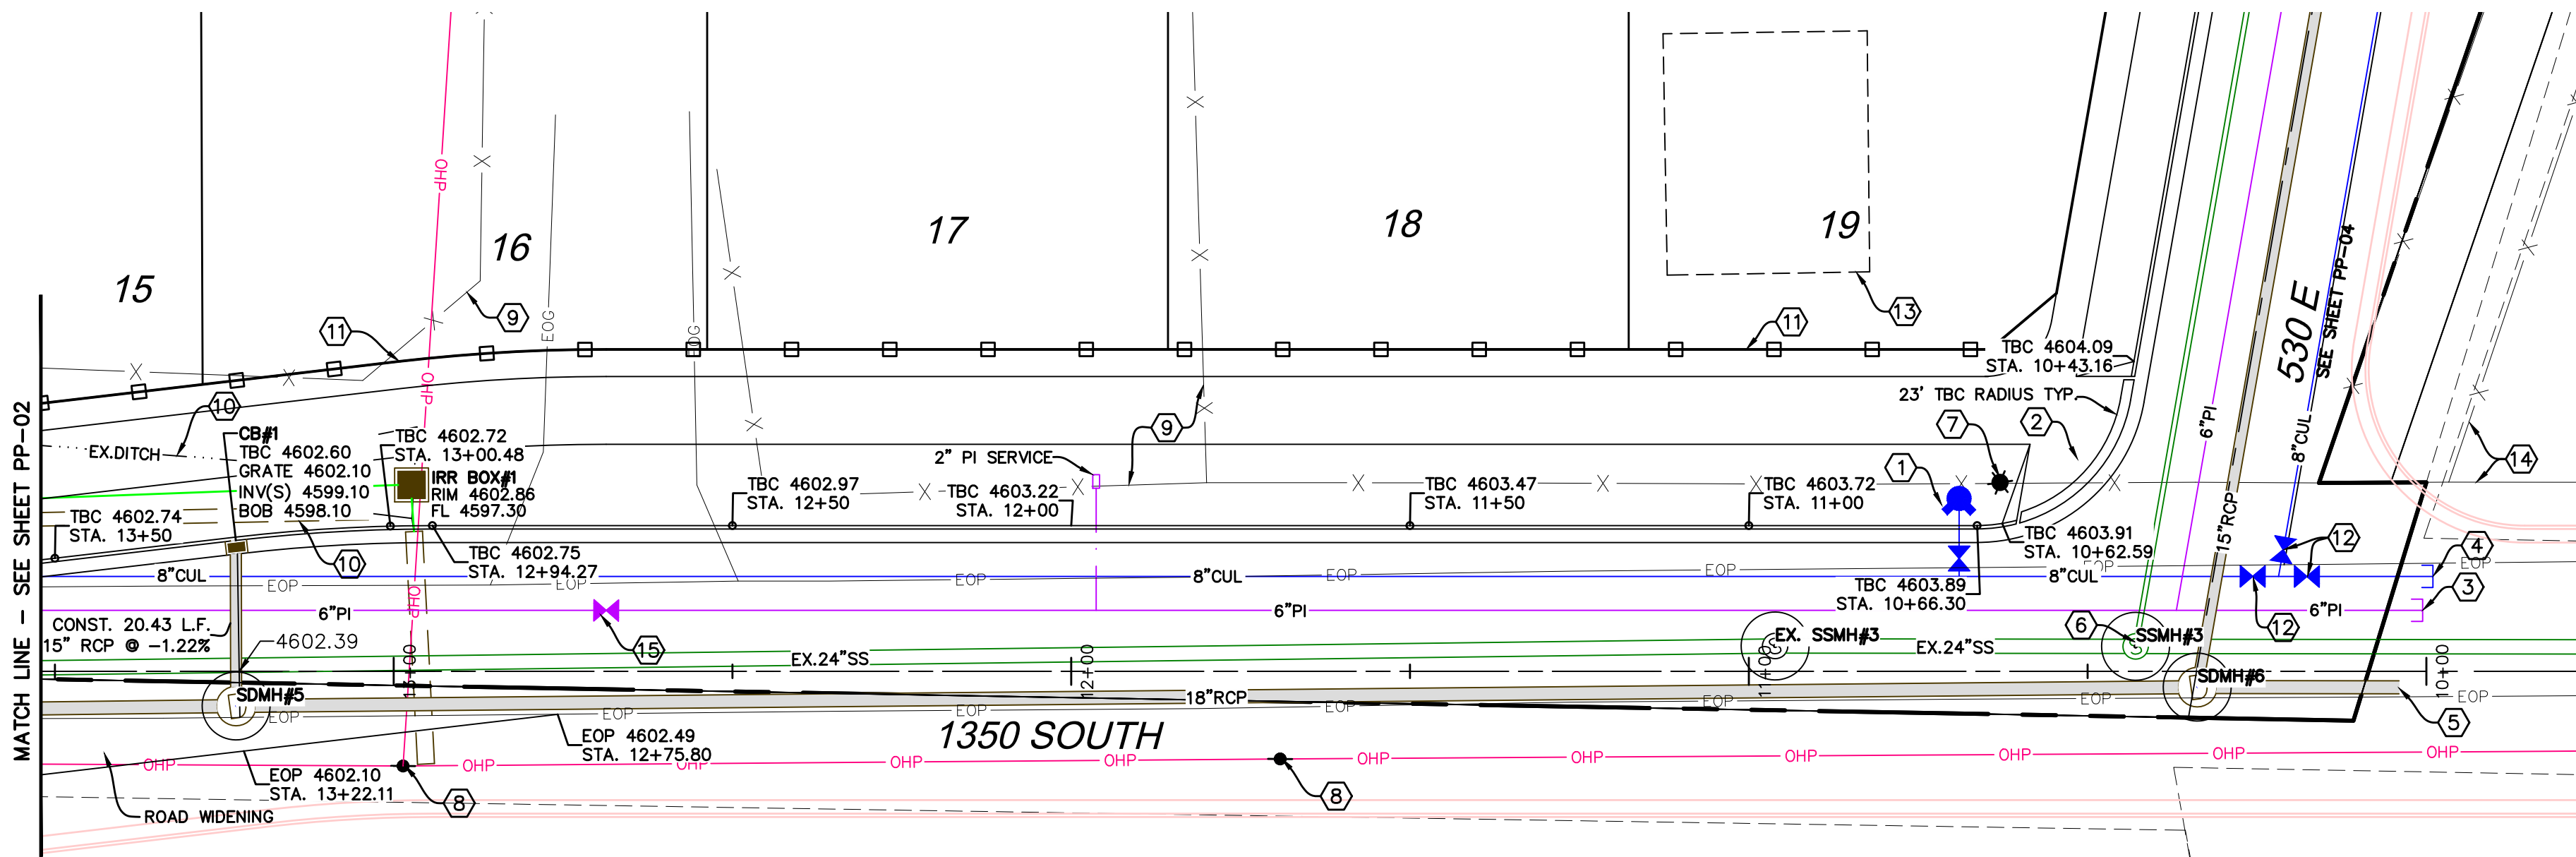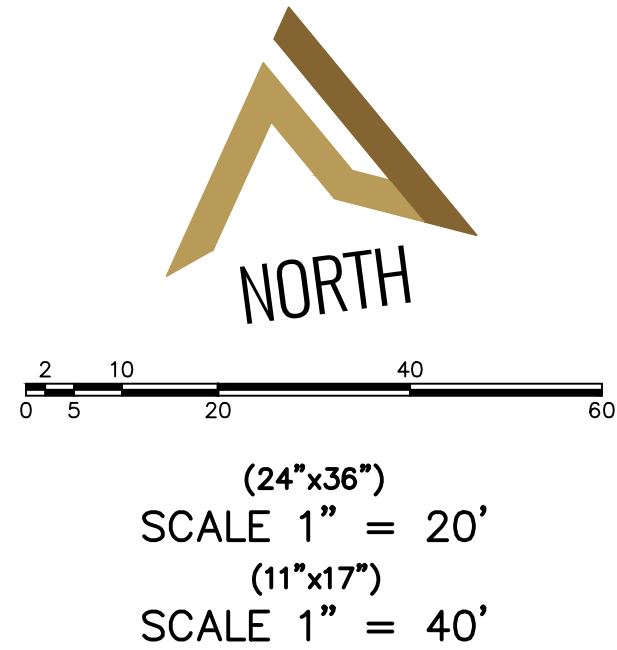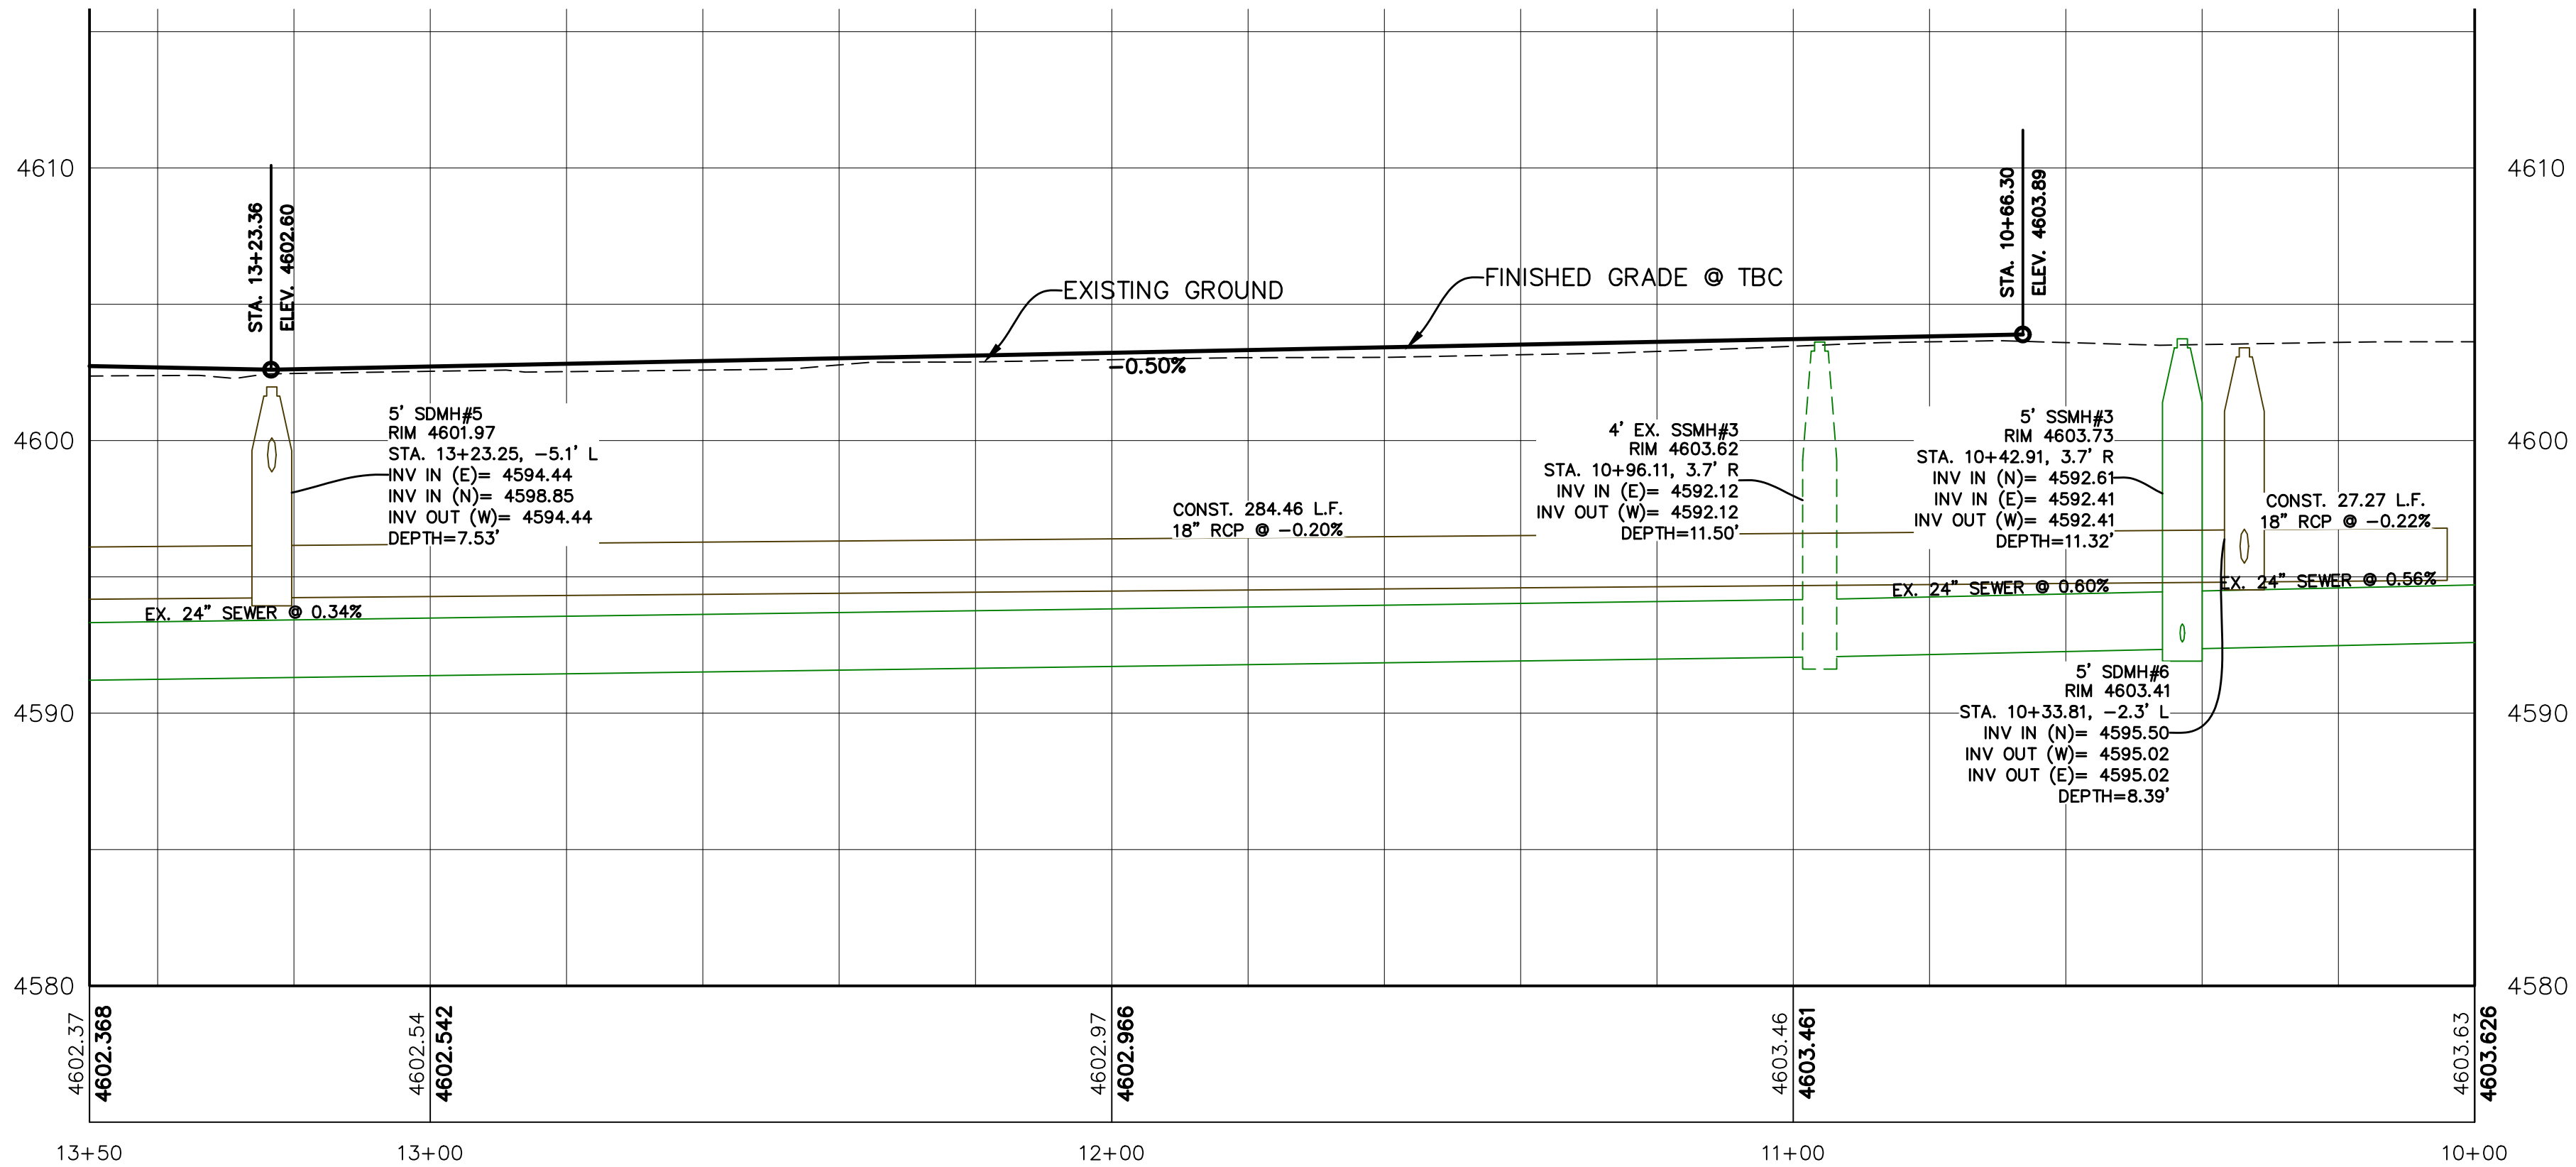

SHEET NO.

PP-01

1350 SOUTH
STA. 10+00 TO STA. 13+50

SPANISH FORK, UTAH

WYNDSONG SUBDIVISION

ATLAS ENGINEERING
CIVIL · STRUCTURAL · SURVEY





PHONE: 801-655-1665
946 E. 800 N. SUITE A
SPANISH FORK, UT 84601

Z:\2019\19-125 POWERS SPANISH FORK\CAAD\FINAL\PP-01.DWG

CONSTRUCTION NOTES

1. INSTALL FIRE HYDRANT PER SPANISH FORK CITY STANDARDS.
2. ALL ADA PEDESTRIAN RAMPS TO MEET SPANISH FORK CITY CURRENT STANDARDS AND SHALL COMPLY WITH SPANISH FORK CITY TRANSPORTATION MASTER PLAN (TYPICAL).
3. LOCATE AND TIE TO EXISTING PRESSURIZED IRRIGATION WATERLINE.
4. LOCATE AND TIE TO EXISTING CULINARY WATERLINE.
5. REMOVE EXISTING BUILDING.
6. LOCATE AND TIE TO EXISTING SEWER.
7. INSTALL STREET LIGHT PER SPANISH FORK CITY STANDARDS.
8. EXISTING SESD POWER POLE (TO BE RELOCATED PER SESD DESIGN).
9. EXISTING FENCE TO BE REMOVED.
10. EXISTING DITCH TO BE PIPED.
11. CONST. 6" MASONRY WALL. SEE DETAIL SHEET DT-02.
12. INSTALL 8" CULINARY WATER VALVE PER SPANISH FORK CITY STANDARDS.
13. INSTALL 12" CULINARY WATER VALVE PER SPANISH FORK CITY STANDARDS.
14. INSTALL 22.5" BEND.
15. CONST. 280.90 L.F. 24" RCP IRRIGATION PIPE @ 0.29% SLOPE.

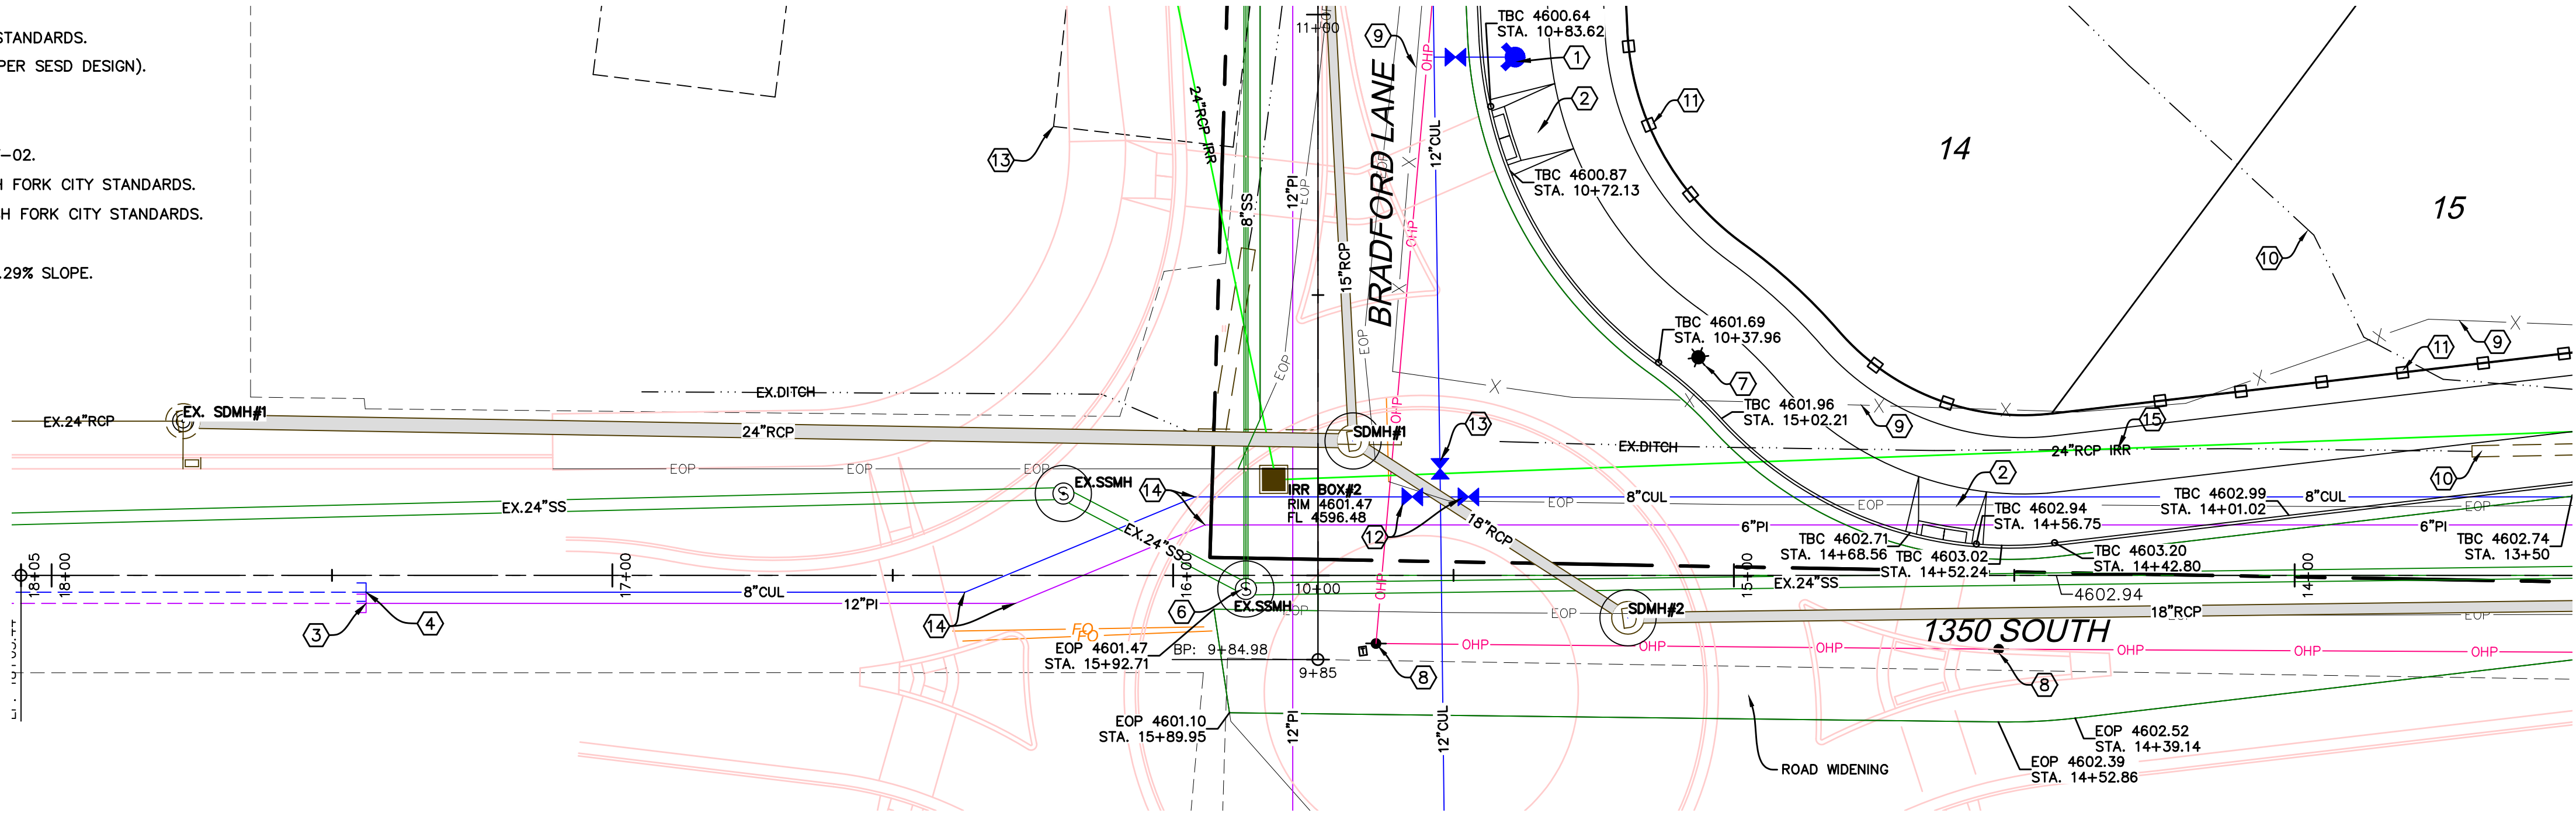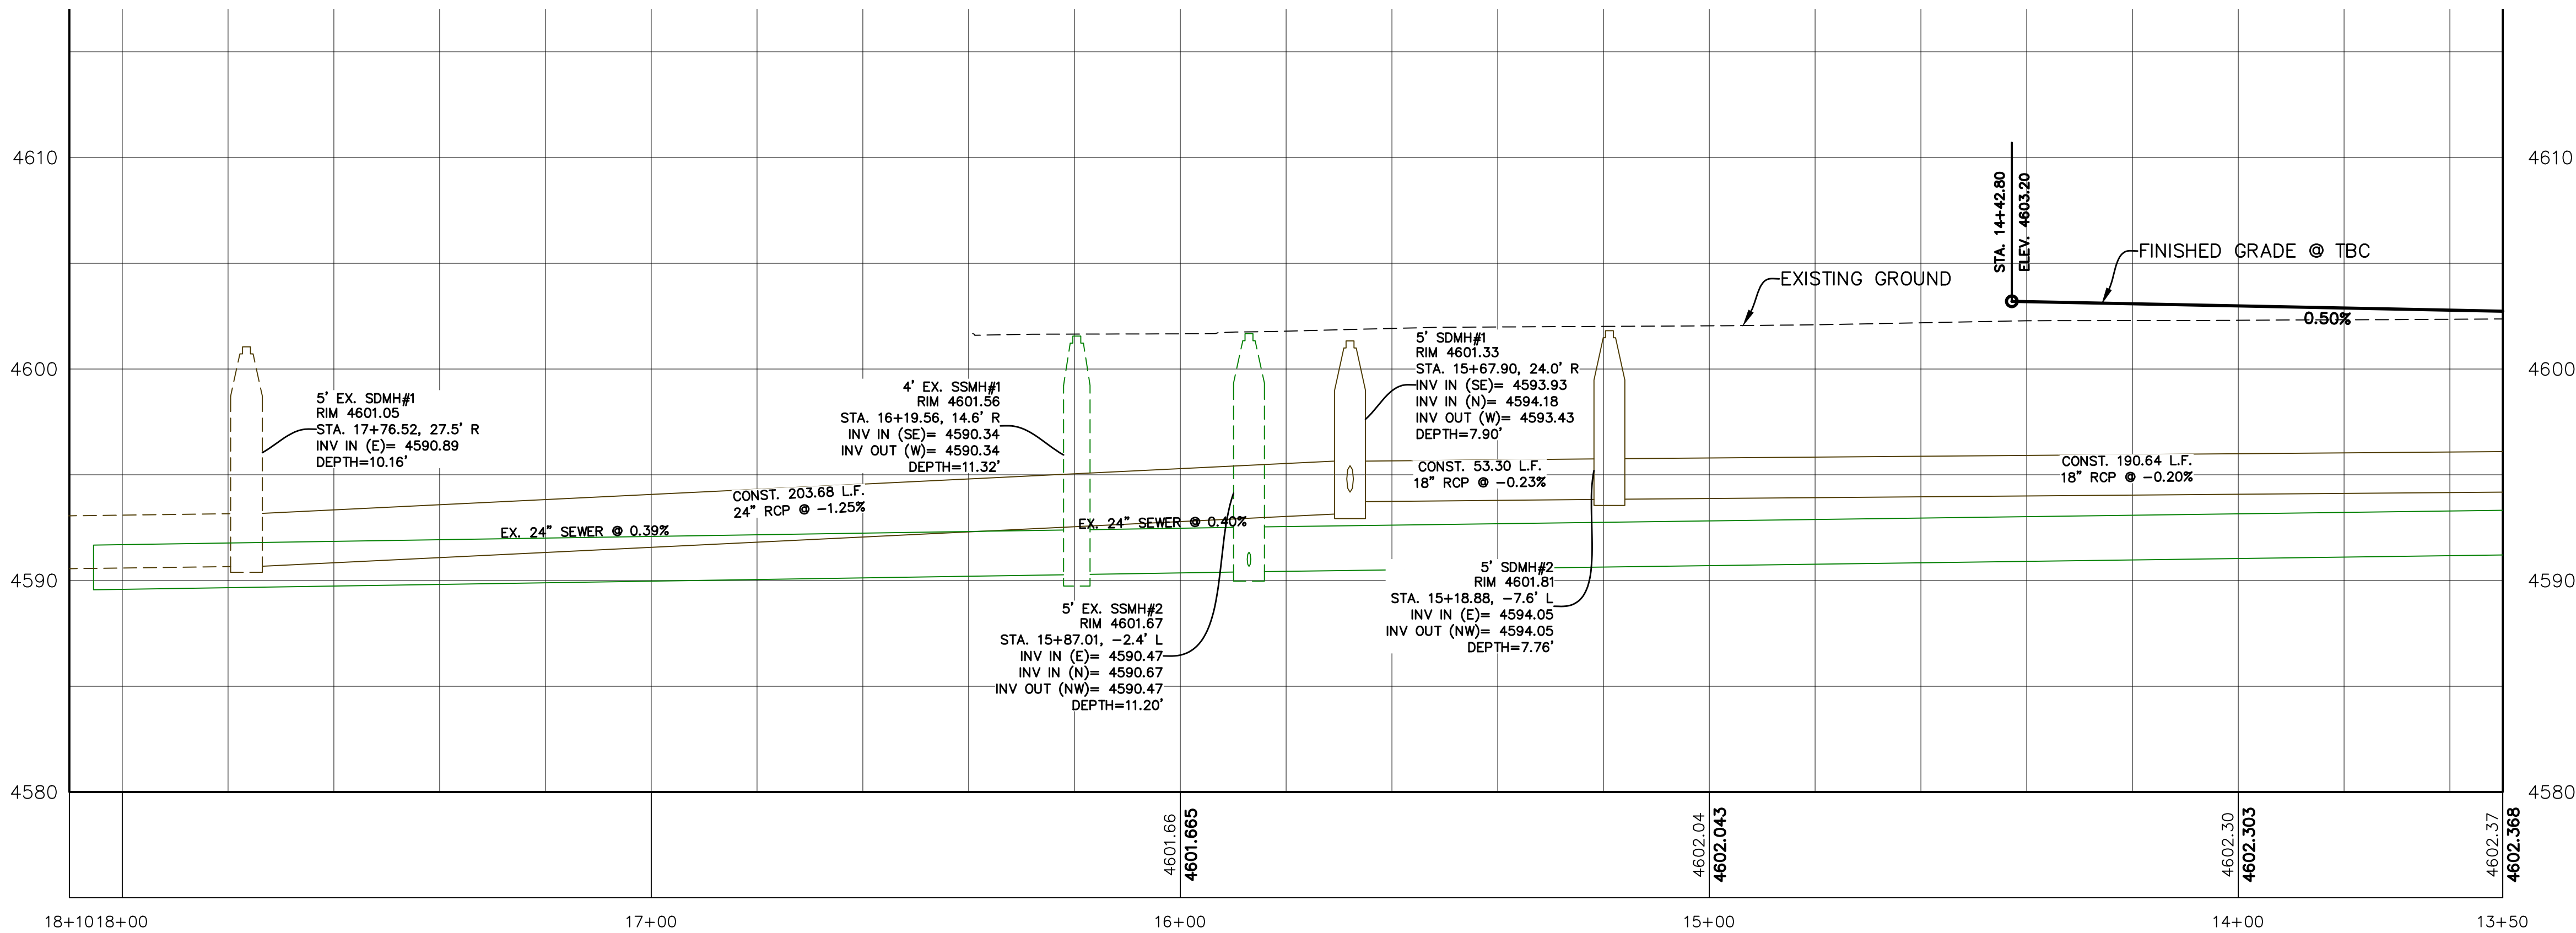

(24"x36")
SCALE 1" = 20'
(11"x17")
SCALE 1" = 40'

SHEET NO.

PP-02

1350 SOUTH
STA. 13+50 TO STA. 18+05

SPANISH FORK, UTAH



WYNDSONG SUBDIVISION

ATLAS ENGINEERING
CIVIL · STRUCTURAL · SURVEY



PHONE 801-655-6565
946 E. 800 N. SUITE A
SPANISH FORK, UT 84601

Z:\2019\19-125 POWERS SPANISH FORK\CA00.FINAL\PP-02.DWG

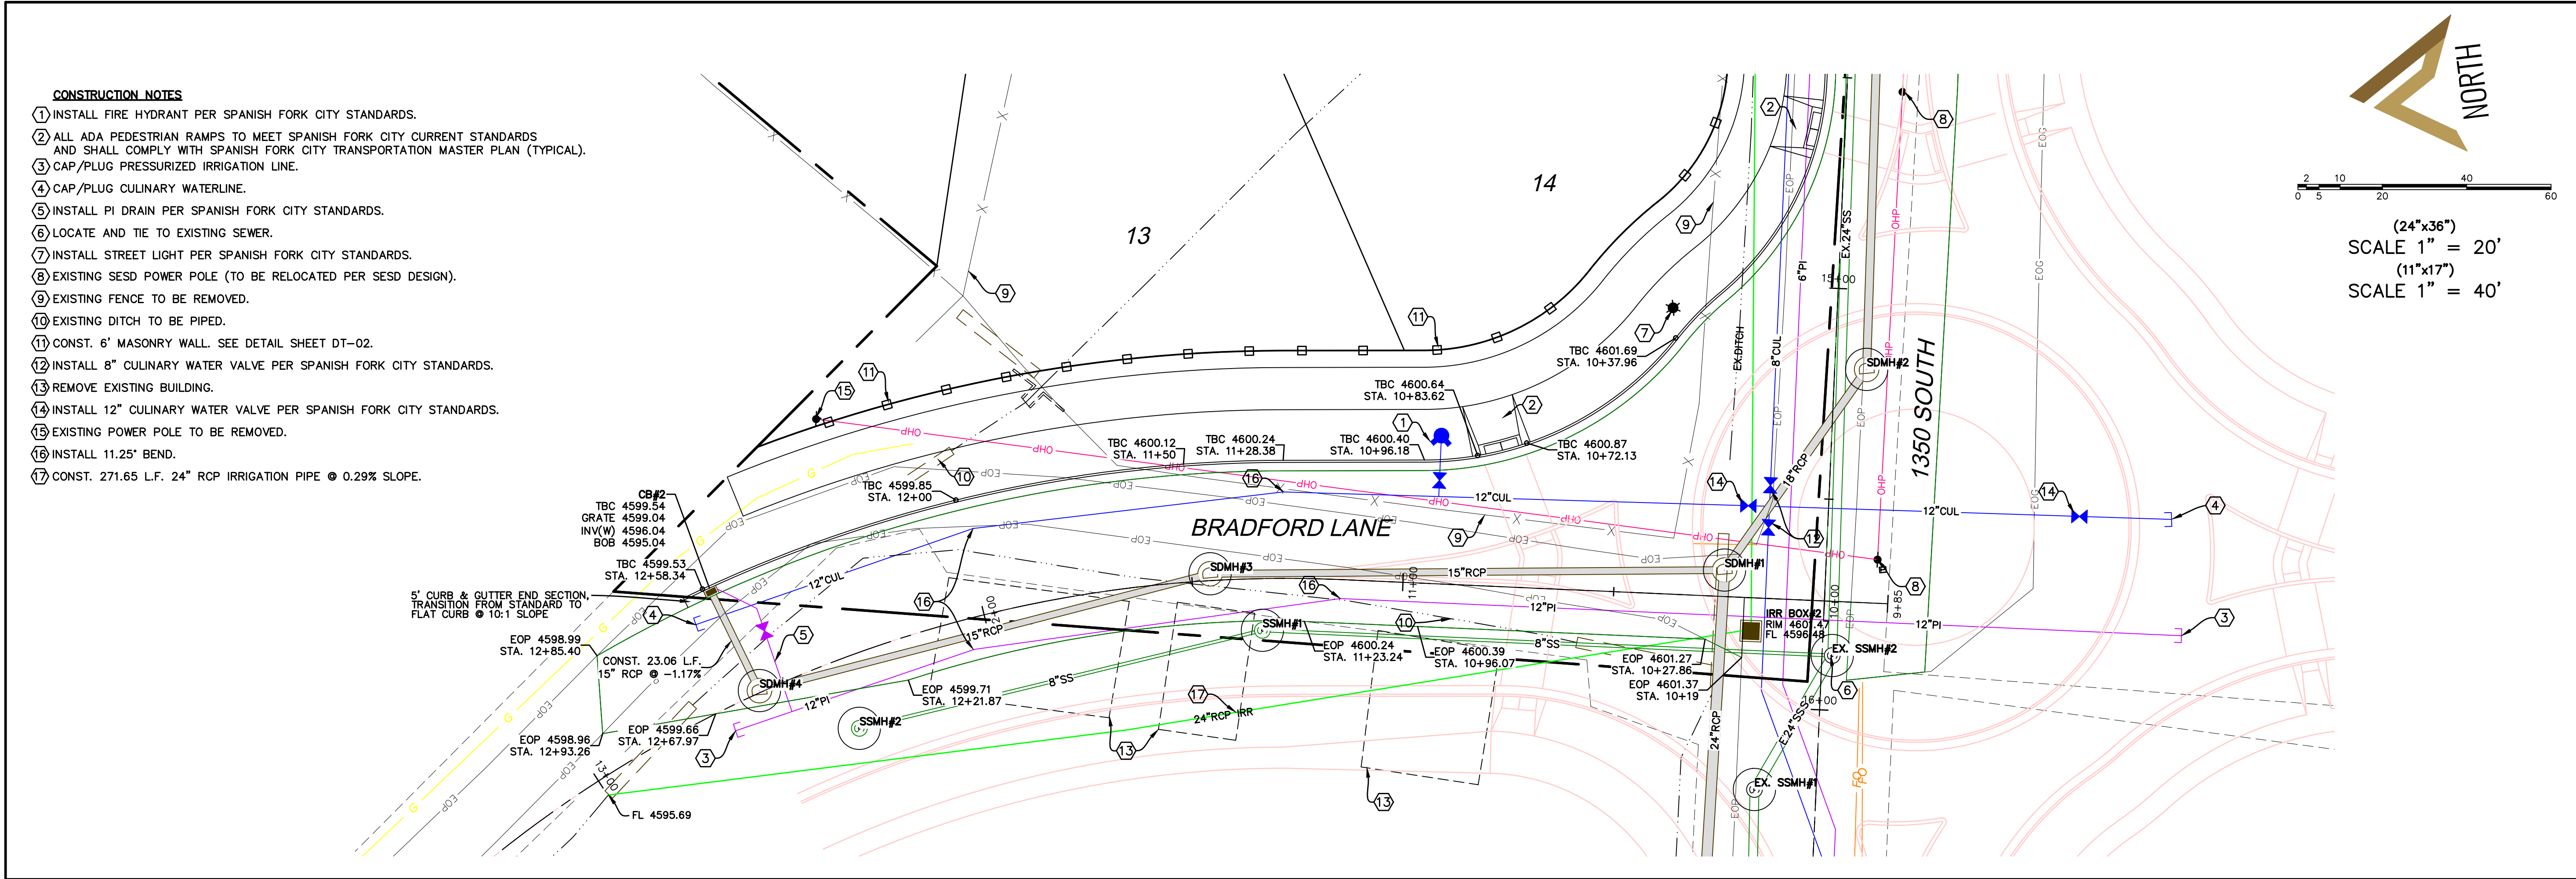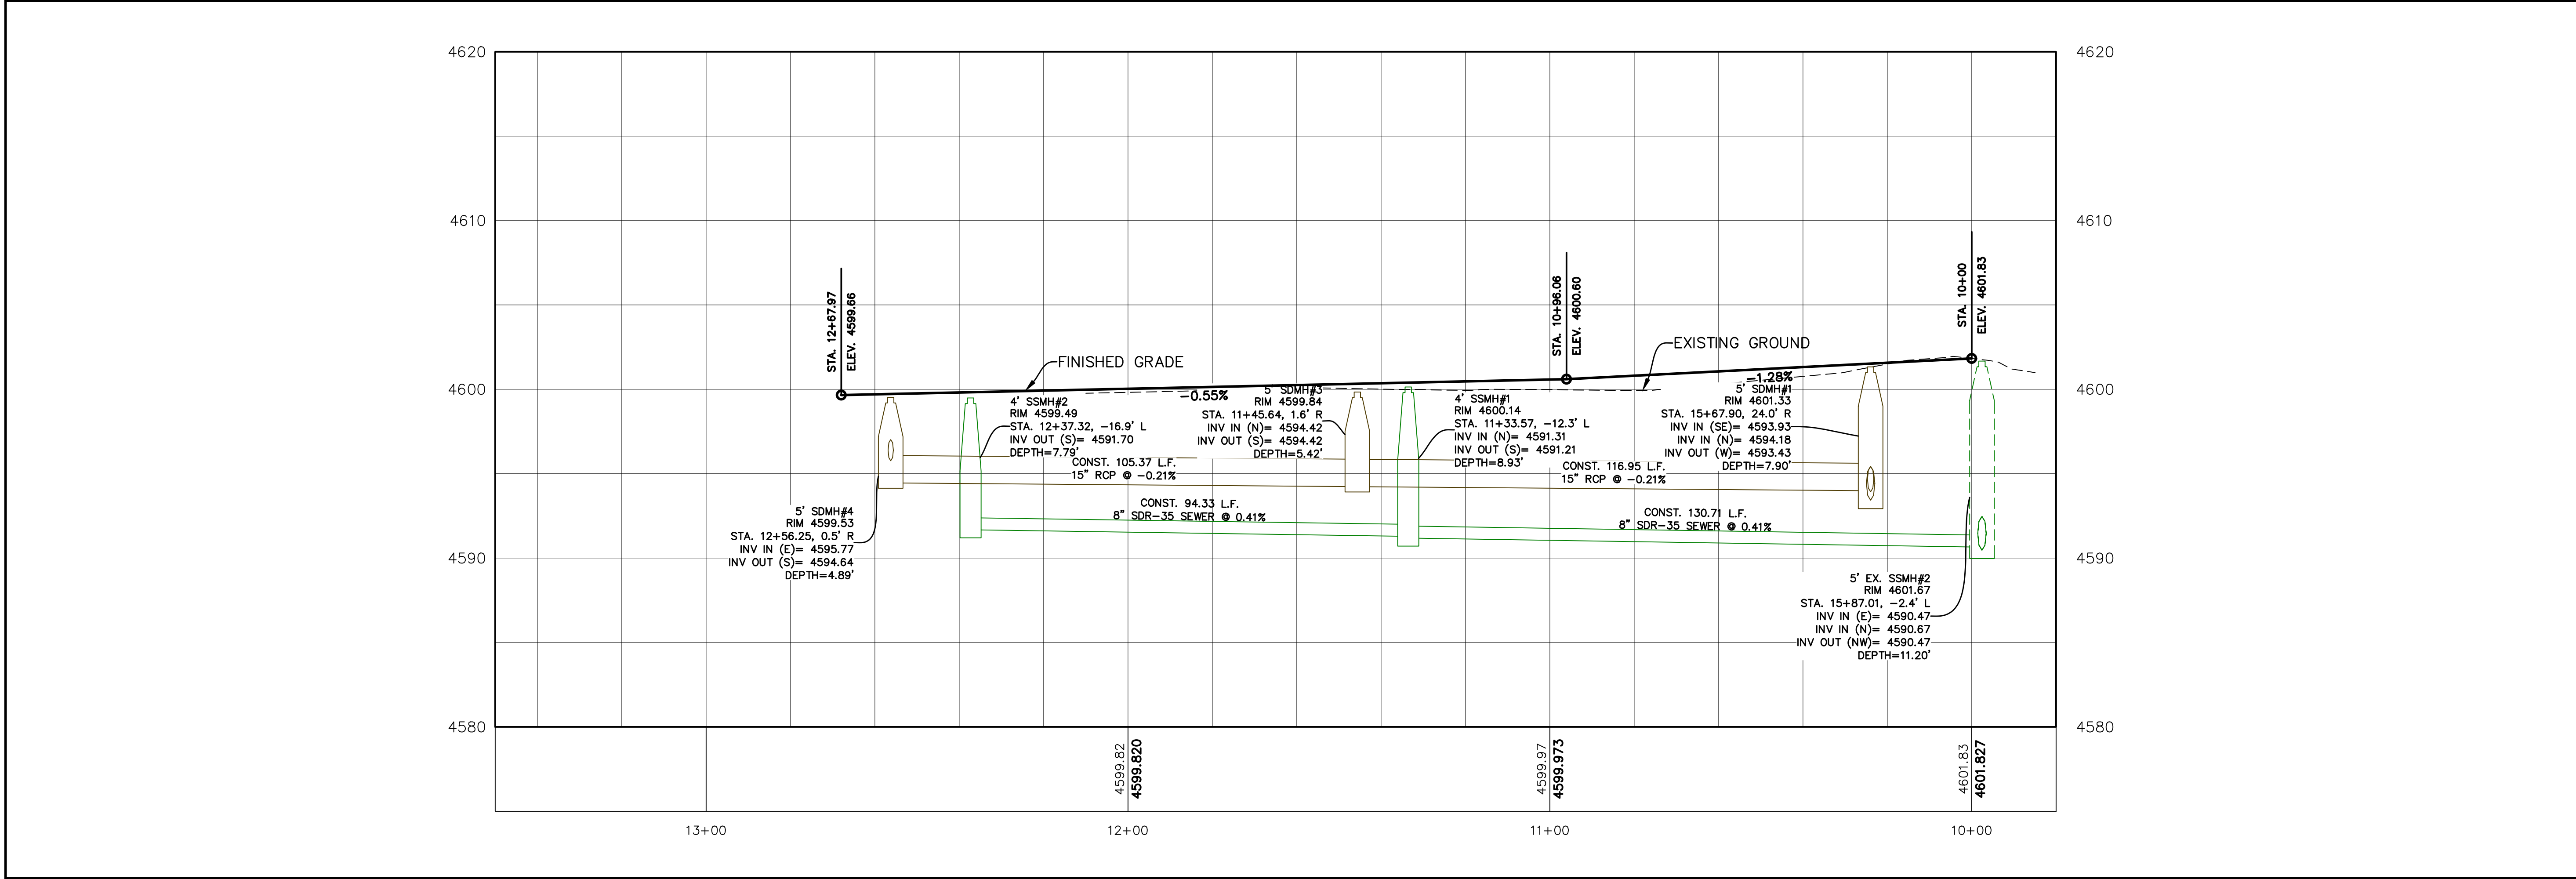

SHEET NO.

PP-03

NO.	DATE	BY	REVISIONS
12			
11			
10			
9			
8			
7			
6			
5			
4			
3			
2			
1			

BRADFORD LANE
STA. 10+00 TO STA. 13+00

SPANISH FORK, UTAH

WYNDSONG SUBDIVISION

ATLAS ENGINEERING
CIVIL · STRUCTURAL · SURVEY


PHONE: 801-655-0565
946 E. 800 N. SUITE A
SPANISH FORK, UT 84601

Z:\2019\19-125 POWERS SPANISH FORK\CAAD\FINAL\PP-03.DWG




0 5 10 20 40 60

(24"x36")
SCALE 1" = 20'
(11"x17")
SCALE 1" = 40'

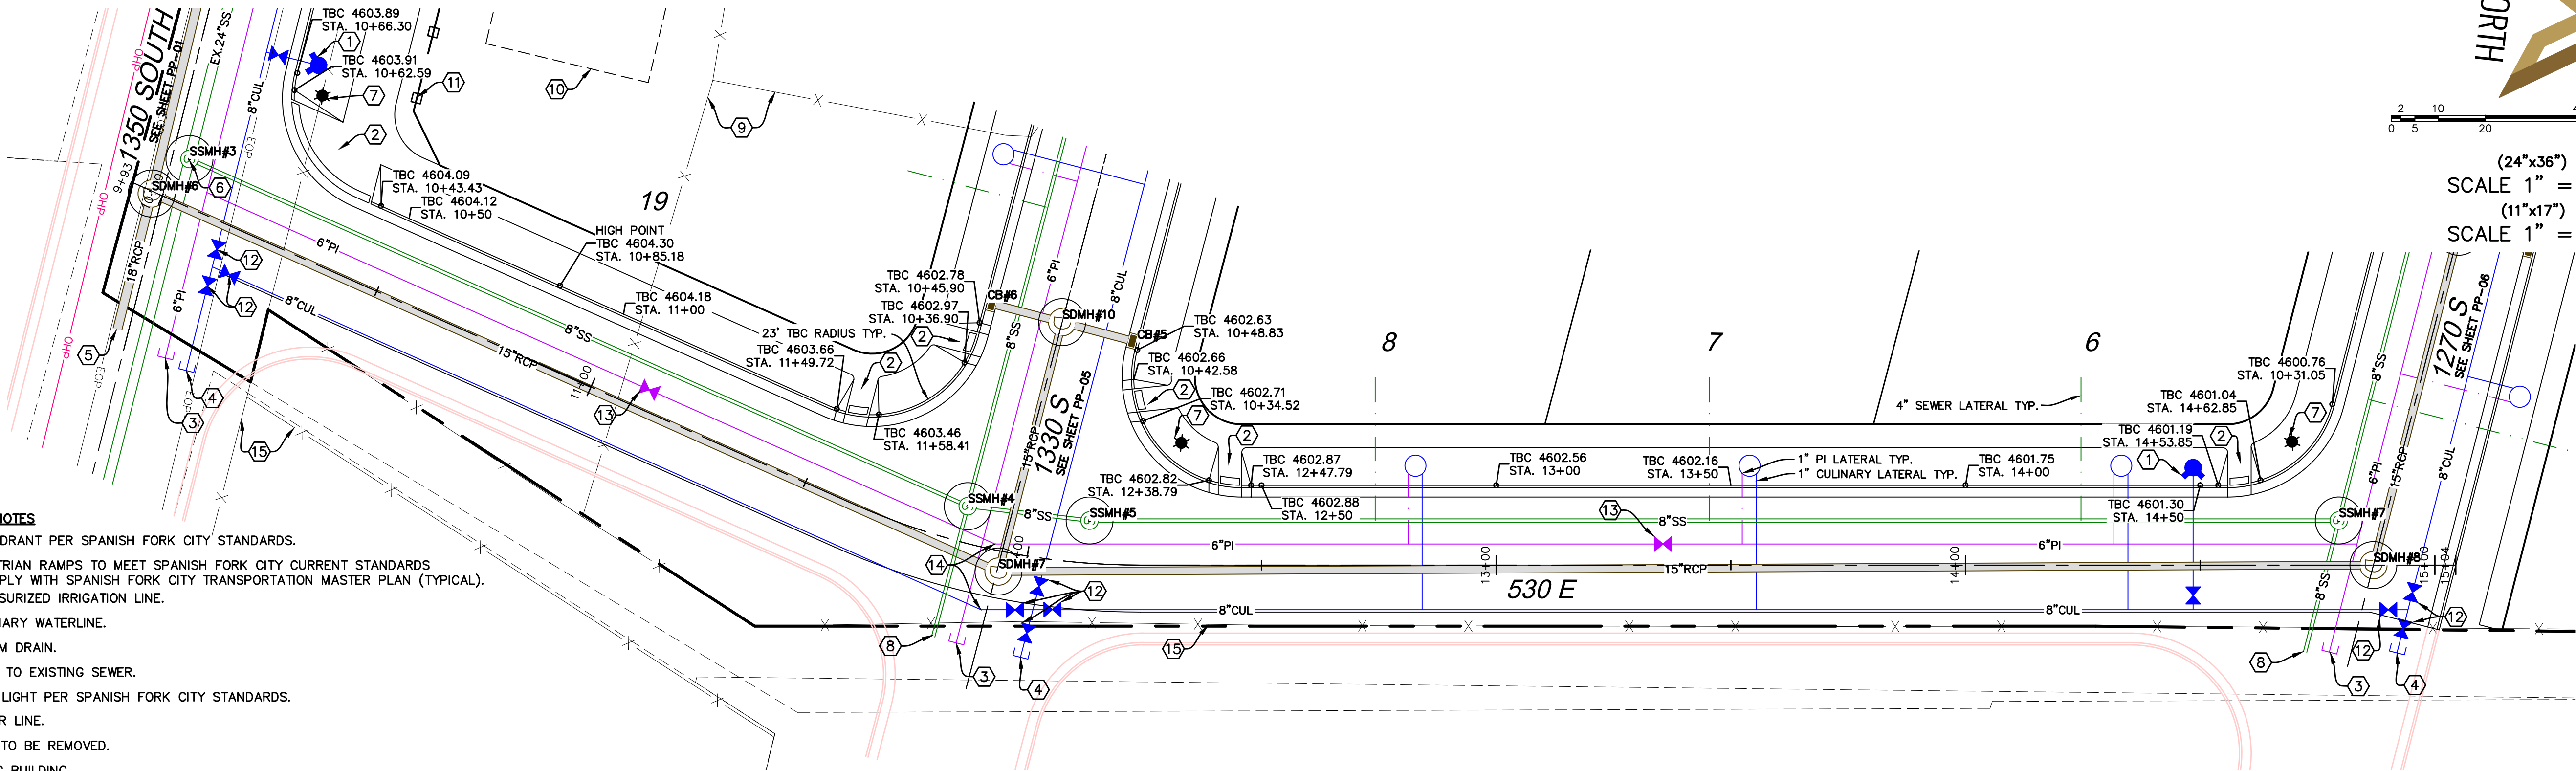

- CONSTRUCTION NOTES**
- 1) INSTALL FIRE HYDRANT PER SPANISH FORK CITY STANDARDS.
 - 2) ALL ADA PEDESTRIAN RAMPS TO MEET SPANISH FORK CITY CURRENT STANDARDS AND SHALL COMPLY WITH SPANISH FORK CITY TRANSPORTATION MASTER PLAN (TYPICAL).
 - 3) CAP/PLUG PRESSURIZED IRRIGATION LINE.
 - 4) CAP/PLUG CULINARY WATERLINE.
 - 5) CAP/PLUG STORM DRAIN.
 - 6) LOCATE AND TIE TO EXISTING SEWER.
 - 7) INSTALL STREET LIGHT PER SPANISH FORK CITY STANDARDS.
 - 8) CAP/PLUG SEWER LINE.
 - 9) EXISTING FENCE TO BE REMOVED.
 - 10) REMOVE EXISTING BUILDING.
 - 11) CONST. 6" MASONRY WALL. SEE DETAIL SHEET DT-02.
 - 12) INSTALL 8" CULINARY WATER VALVE PER SPANISH FORK CITY STANDARDS.
 - 13) INSTALL 6" PI VALVE PER SPANISH FORK CITY STANDARDS.
 - 14) INSTALL 22.5' BEND.
 - 15) EXISTING FENCE TO REMAIN.

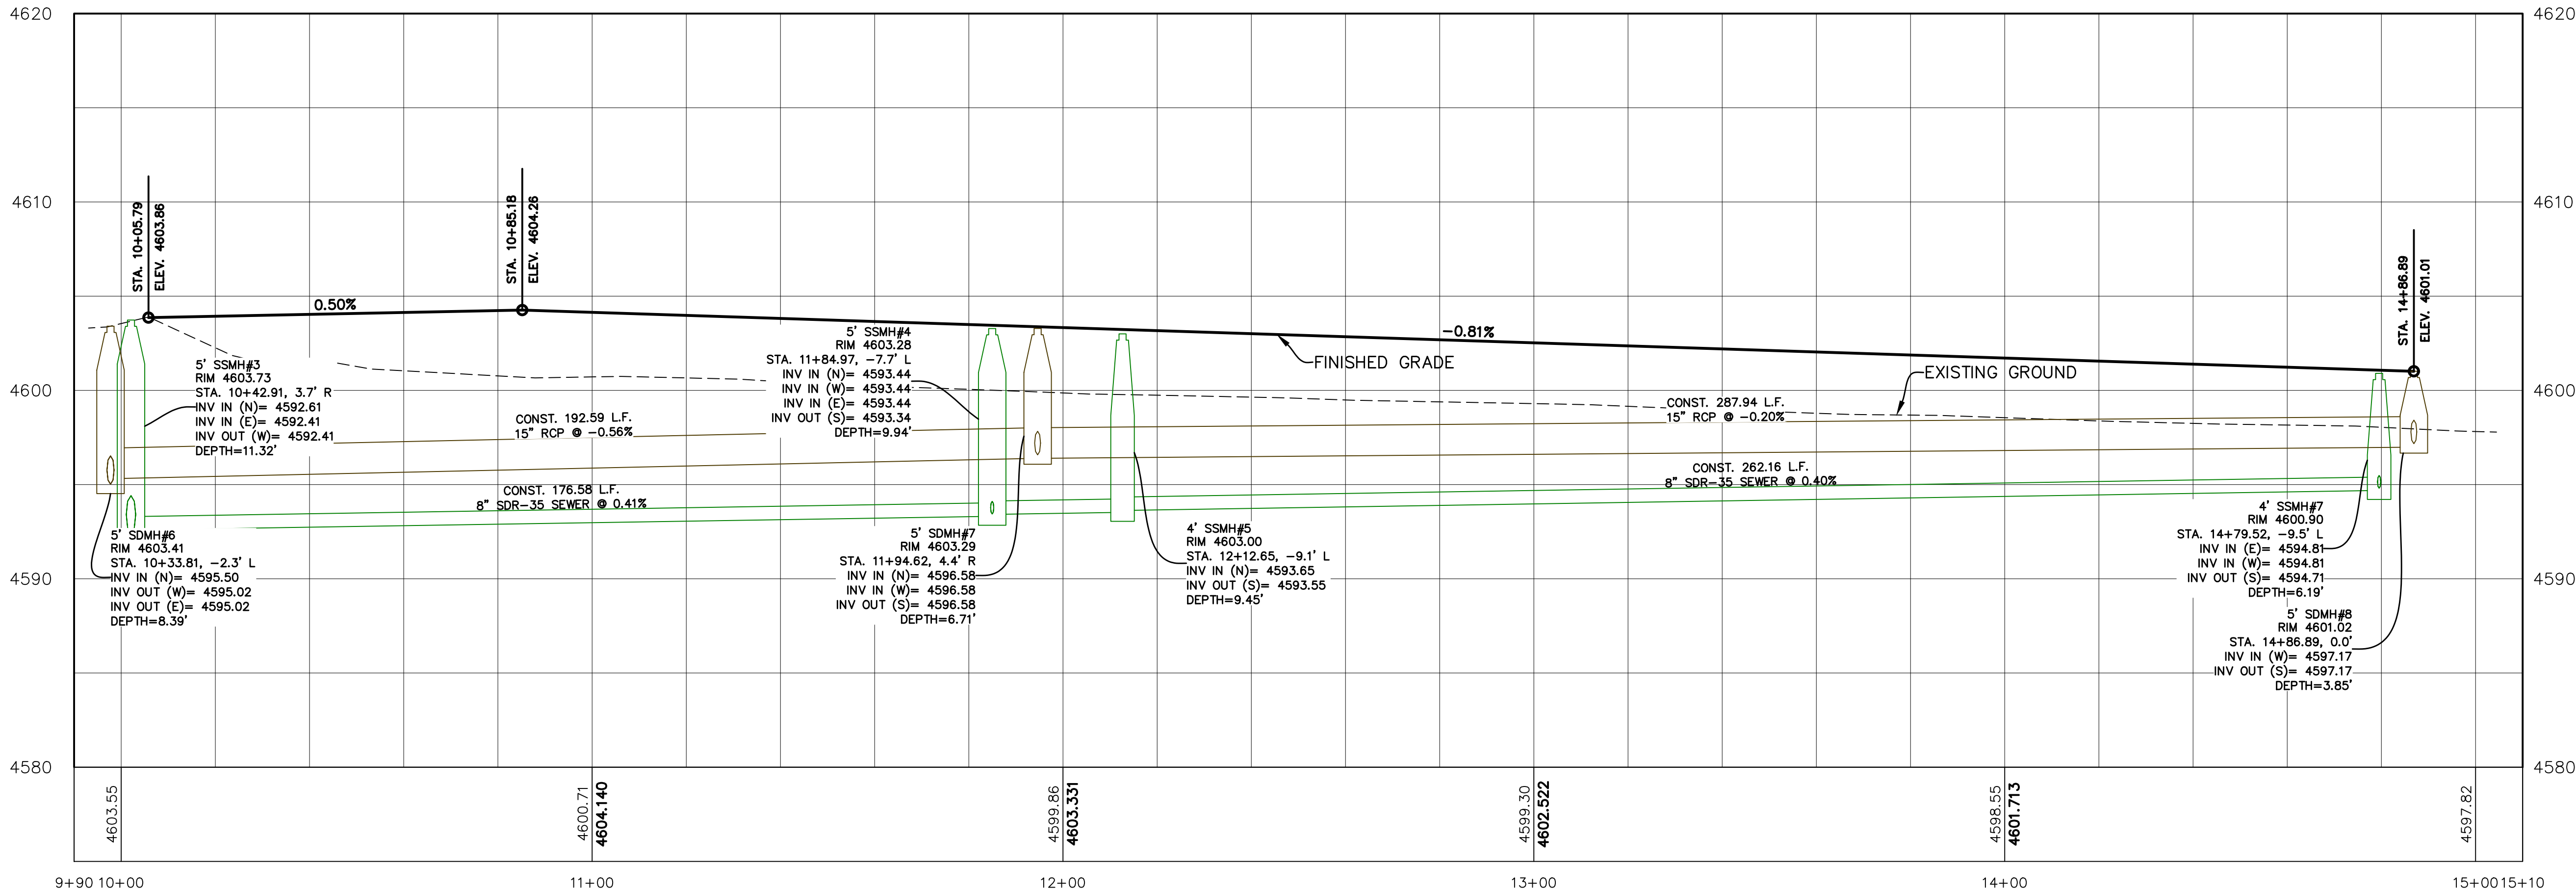

SHEET NO.

PP-04

530 E
STA. 10+00 TO STA. 15+00

SPANISH FORK, UTAH

WYNDSONG SUBDIVISION

ATLAS ENGINEERING
CIVIL · STRUCTURAL · SURVEY



PHONE 801-655-0555
946 E. 800 N. SUITE A
SPANISH FORK, UT 84660




Z:\2019\19-125 POWERS SPANISH FORK\CA00.FINAL\PP-04.DWG

CONSTRUCTION NOTES

- ① INSTALL FIRE HYDRANT PER SPANISH FORK CITY STANDARDS.
- ② ALL ADA PEDESTRIAN RAMPS TO MEET SPANISH FORK CITY CURRENT STANDARDS AND SHALL COMPLY WITH SPANISH FORK CITY TRANSPORTATION MASTER PLAN (TYPICAL).
- ③ INSTALL STREET LIGHT PER SPANISH FORK CITY STANDARDS.
- ④ EXISTING POWER POLE TO BE REMOVED.
- ⑤ EXISTING FENCE TO BE REMOVED.
- ⑥ INSTALL 8" CULINARY WATER VALVE PER SPANISH FORK CITY STANDARDS.
- ⑦ REMOVE EXISTING BUILDING.
- ⑧ CAP & PLUG PRESSURIZED IRRIGATION WATERLINE.
- ⑨ INSTALL 6" PI VALVE PER SPANISH FORK CITY STANDARDS.
- ⑩ CAP & PLUG CULINARY WATERLINE.
- ⑪ CAP & PLUG SEWER LINE..

NOTES:
1. WATT

NOTES:
1. WATERLINES ON STREET 2 TO SLOPE DOWN AT 0.5% TO THE CUL-DE-SAC. THIS IS SO AIR RUNS BACK TO THE MAIN LINES ON STREET 1.

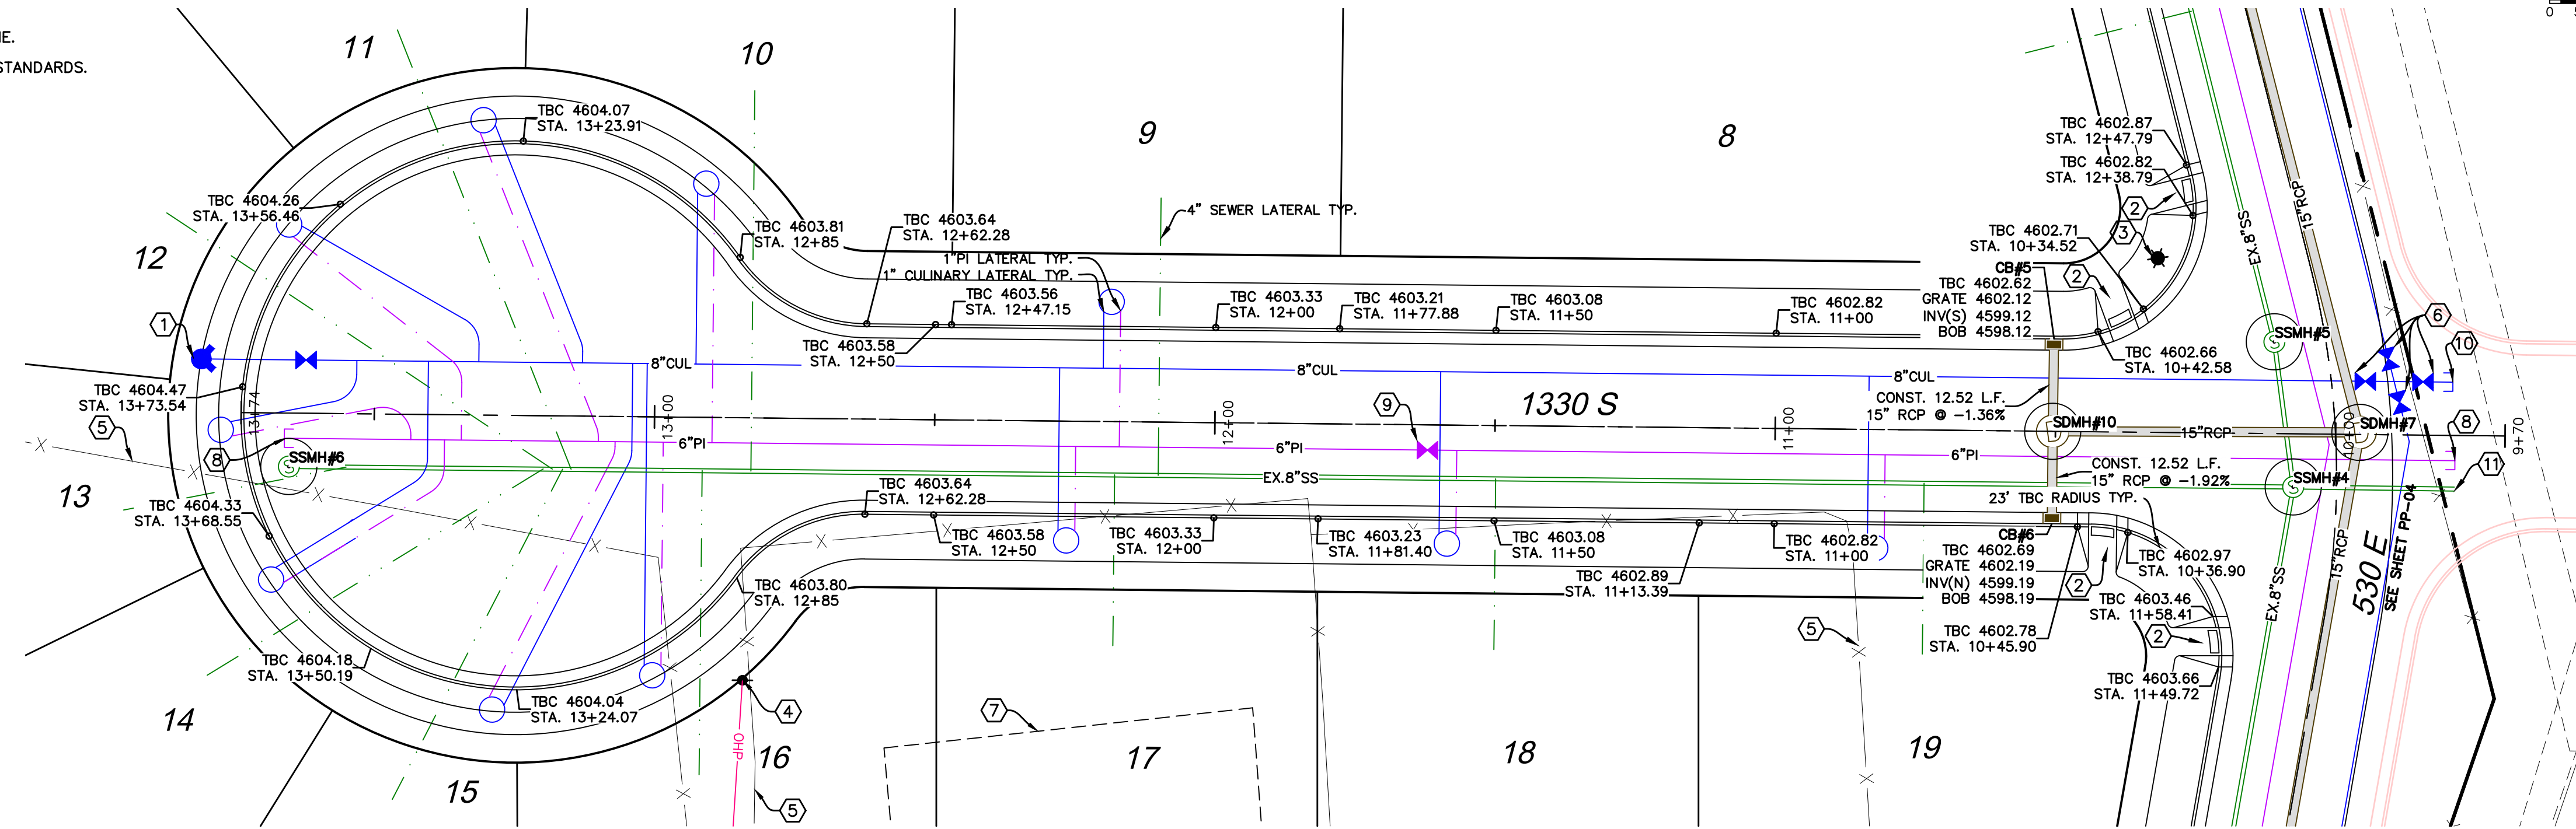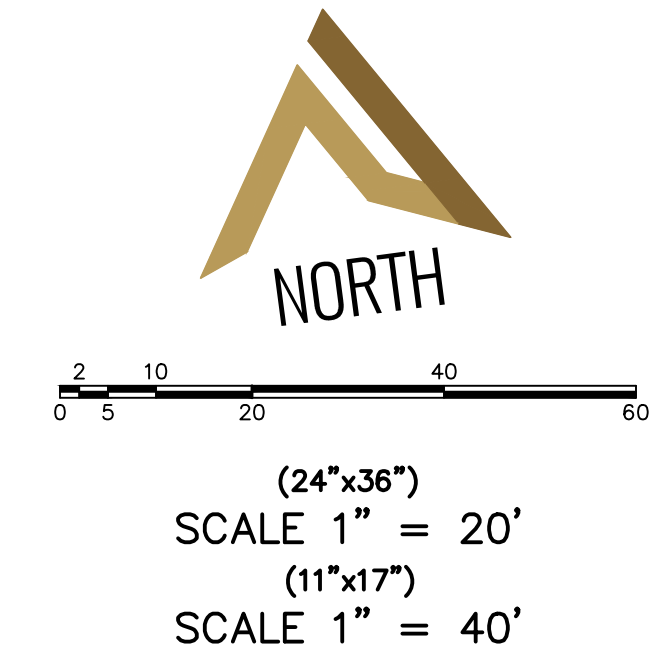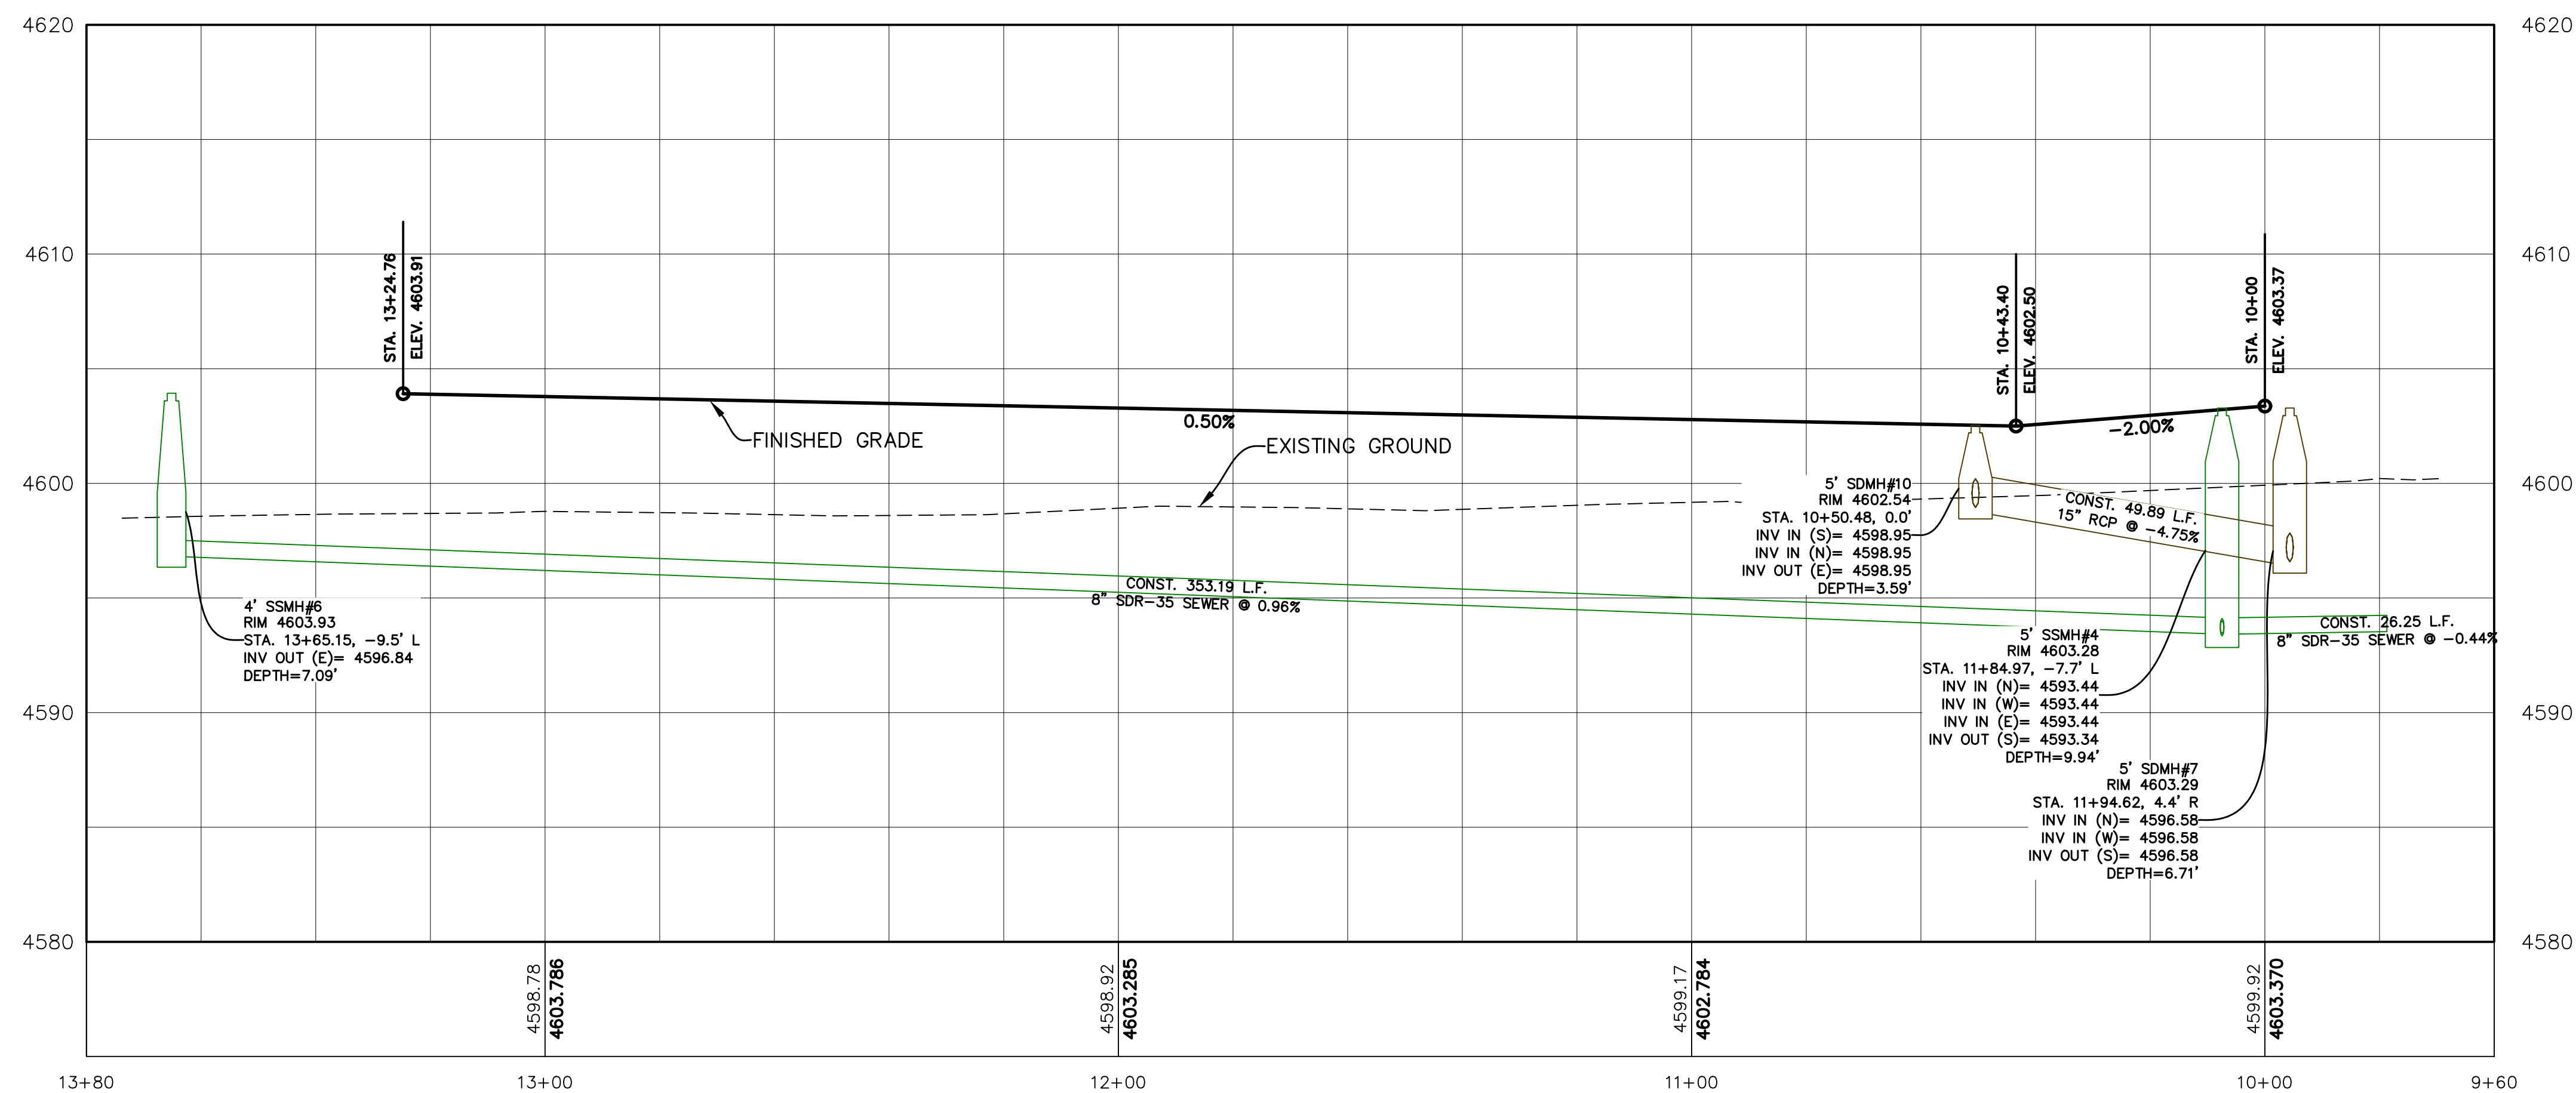

SHEET NO.

PP-05

1330 S
STA. 10+00 TO STA. 13+74

SPANISH FORK, UTAH

WYNDSONG SUBDIVISION

ATLAS ENGINEERING
CIVIL · STRUCTURAL · SURVEY



PHONE 801-555-0566
946 E. 800 N. SUITE A
SPANISH FORK, UT 84650

PHONE:801-655-0566
946 E. 800 N. SUITE A
SPANISH FORK, UT 84666

Z:\2019\19-125 POWERS SPANISH FORK\CADD\FINAL\PP-05.DWG

CONSTRUCTION NOTES

1. INSTALL FIRE HYDRANT PER SPANISH FORK CITY STANDARDS.
2. ALL ADA PEDESTRIAN RAMPS TO MEET SPANISH FORK CITY CURRENT STANDARDS AND SHALL COMPLY WITH SPANISH FORK CITY TRANSPORTATION MASTER PLAN (TYPICAL).
3. CAP & PLUG PRESSURIZED IRRIGATION WATERLINE.
4. CAP & PLUG CULINARY WATERLINE.
5. CAP & PLUG SEWER LINE.
6. INSTALL 8" CULINARY WATER VALVE PER SPANISH FORK CITY STANDARDS.
7. INSTALL STREET LIGHT PER SPANISH FORK CITY STANDARDS.
8. EXISTING FENCE TO BE REMAIN.
9. INSTALL 6" PI VALVE PER SPANISH FORK CITY STANDARDS.

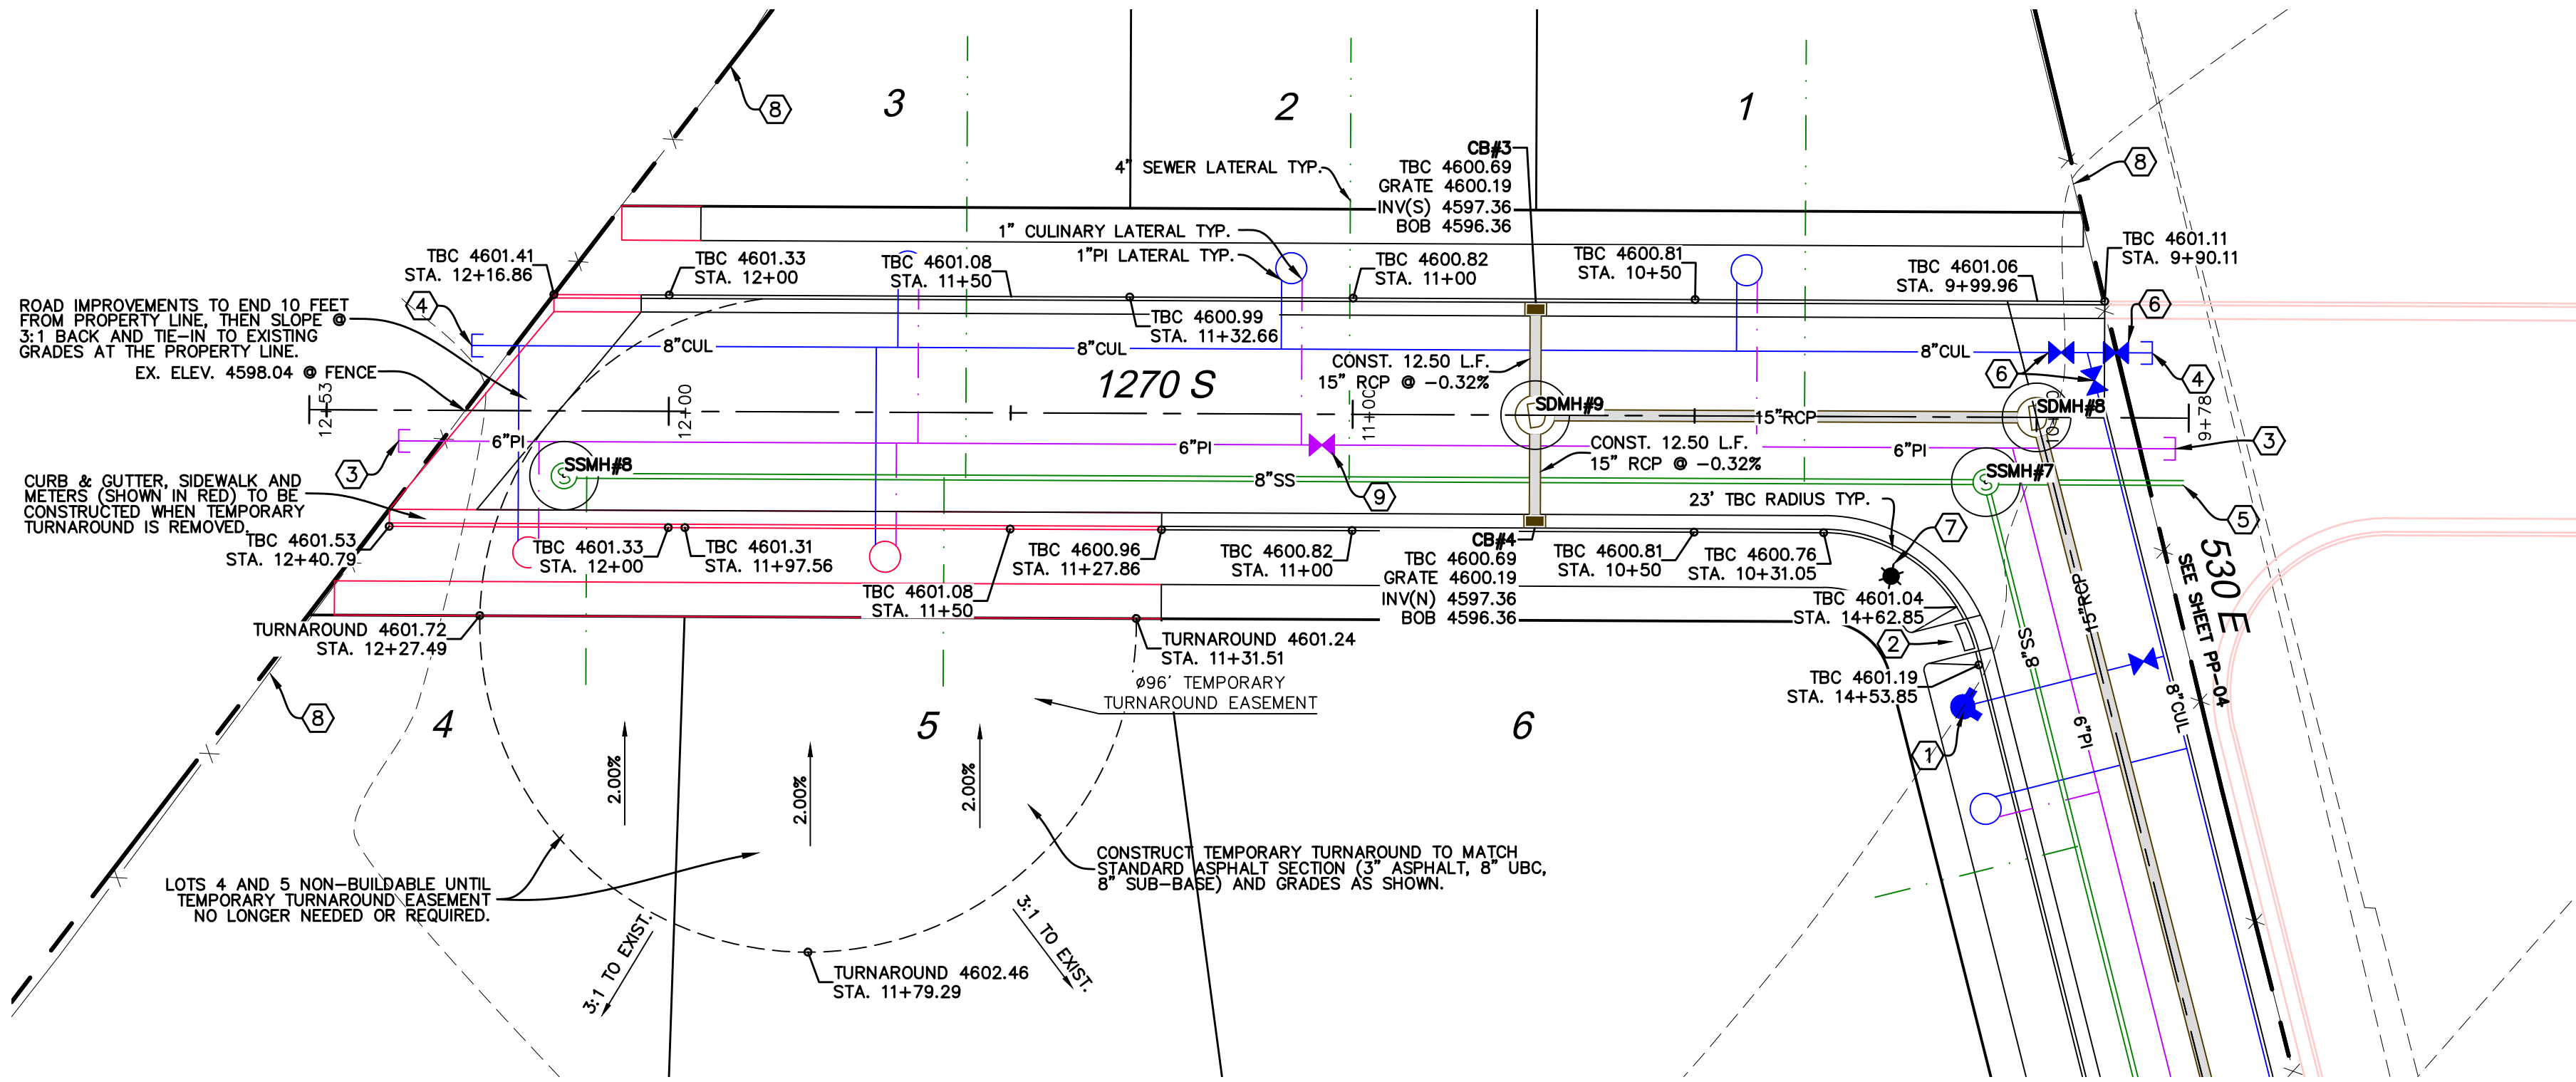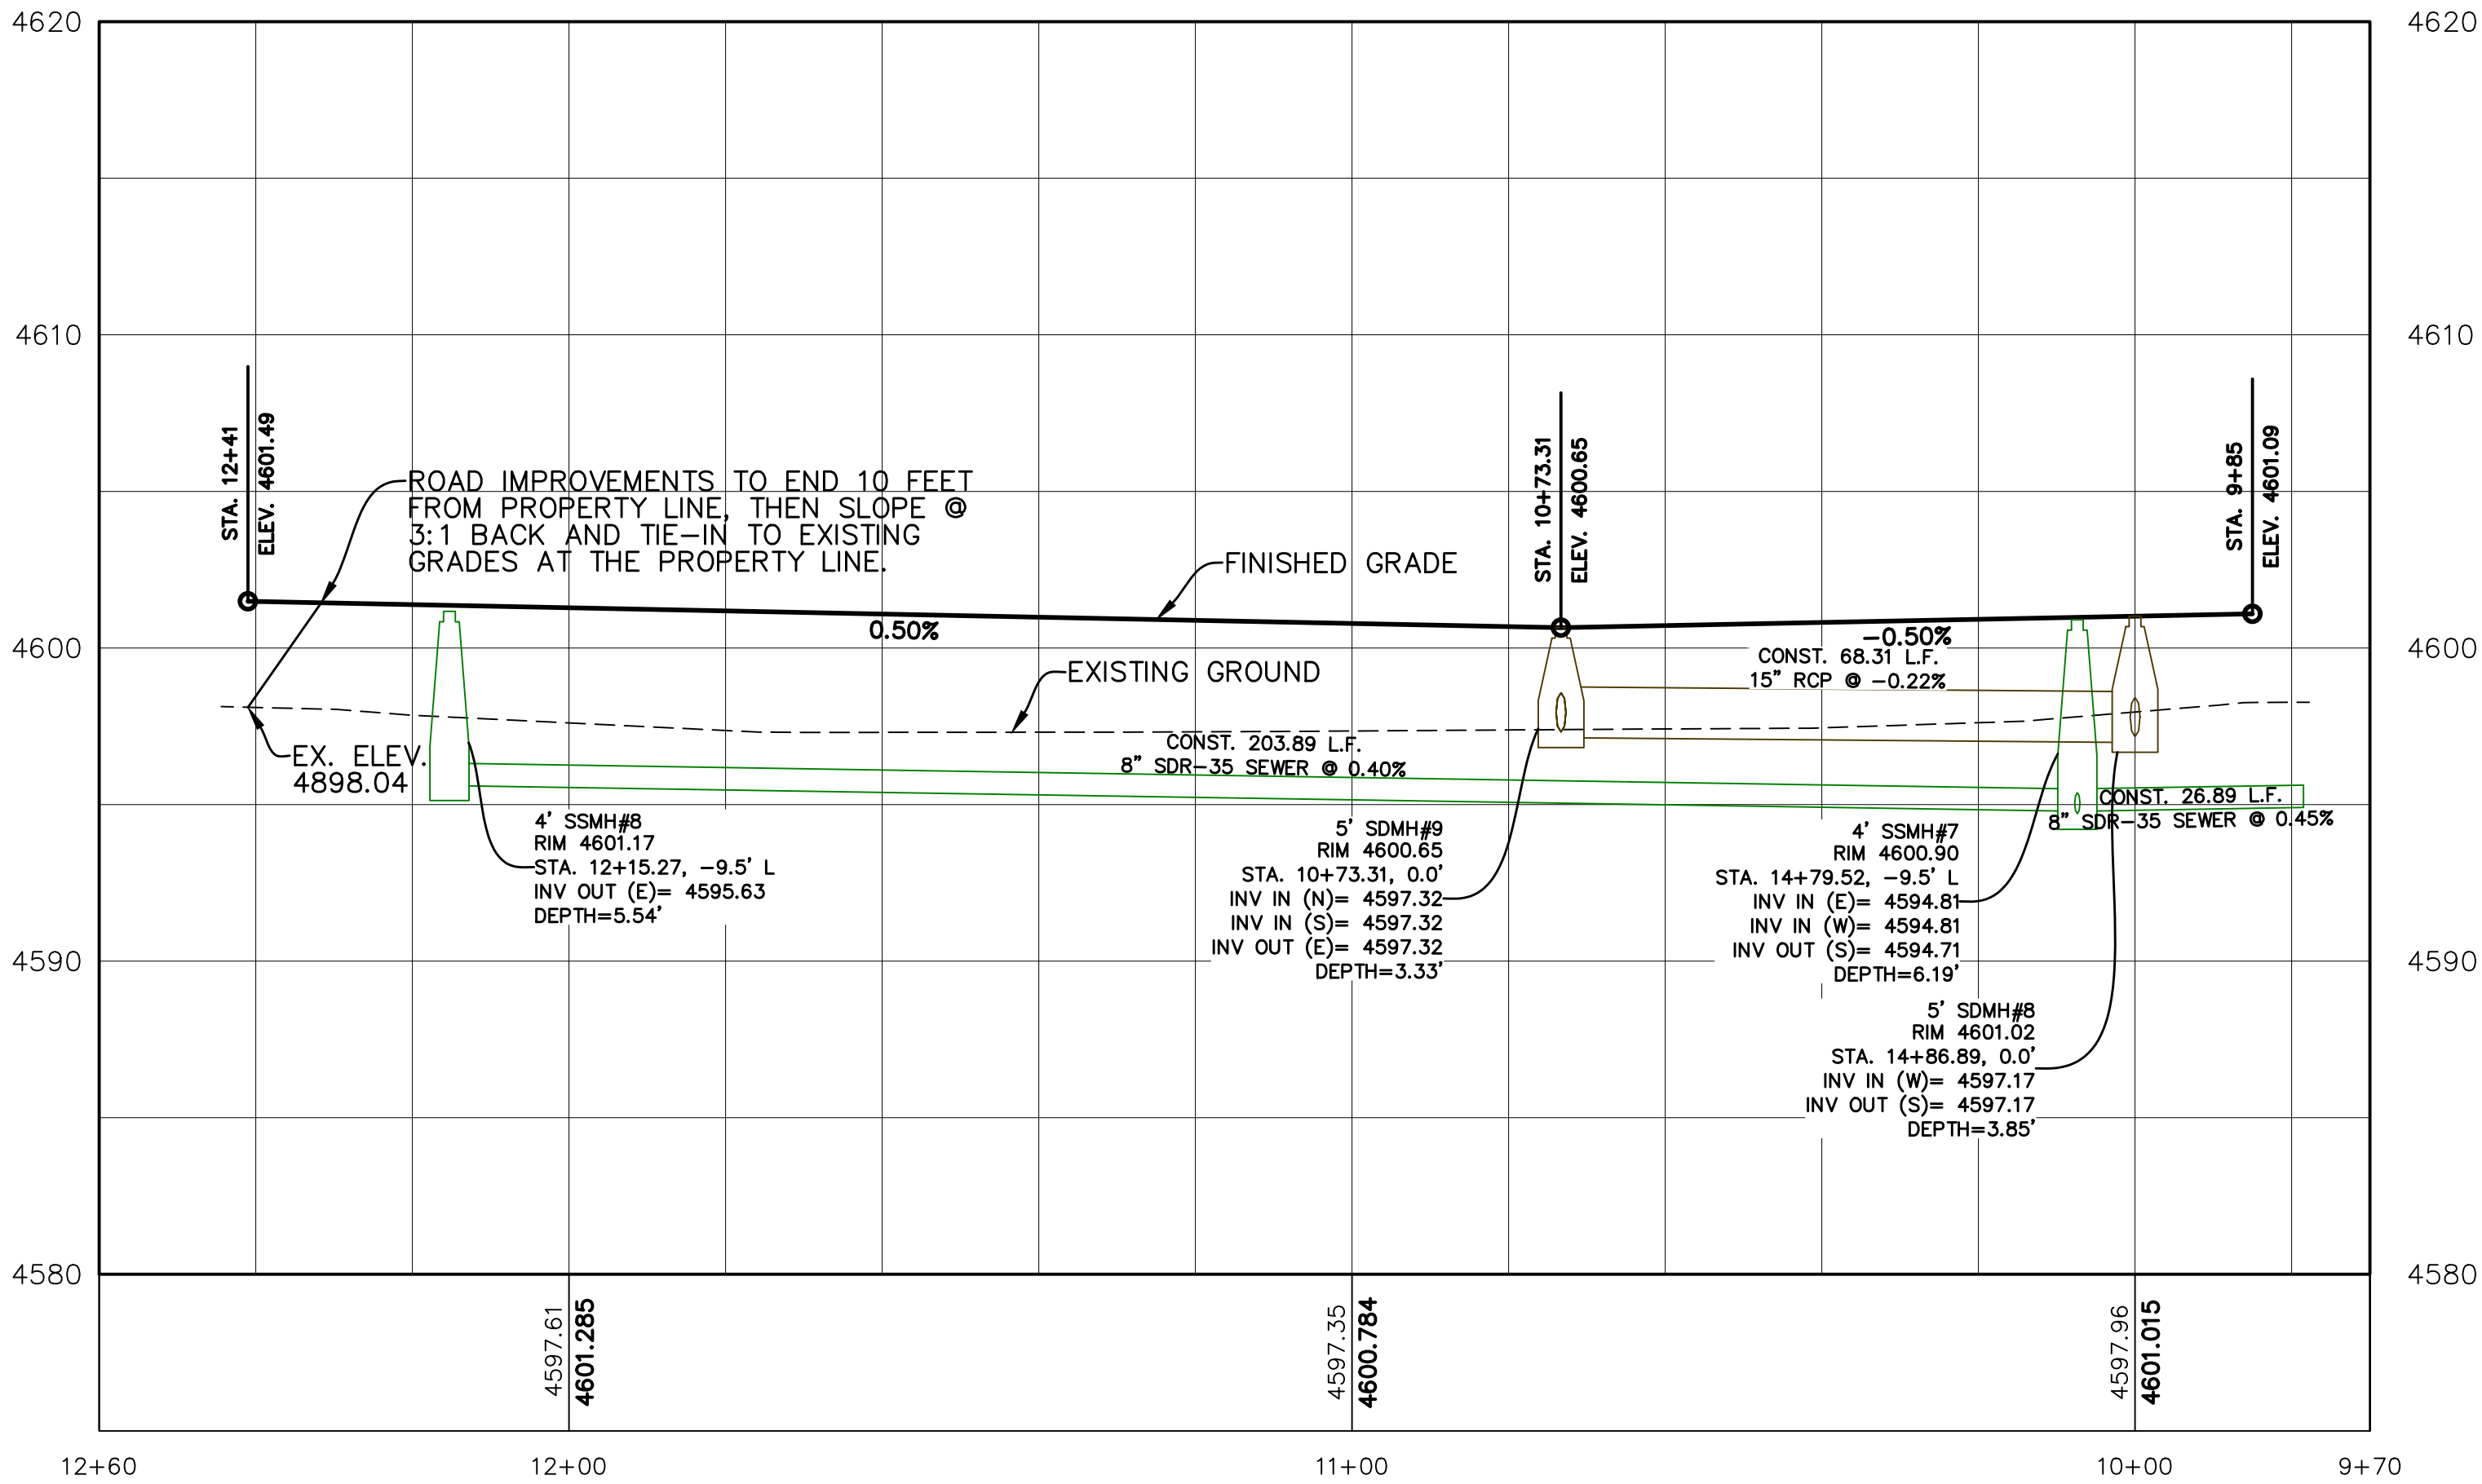

SHEET NO.

PP-06

1270 S
STA. 10+00 TO STA. 12+53

SPANISH FORK, UTAH


WYNDSONG SUBDIVISION

ATLAS ENGINEERING
CIVIL · STRUCTURAL · SURVEY




PHONE 801-655-0565
946 E. 800 N. SUITE A
SPANISH FORK, UT 84660


Z:\2019\19-125 POWERS SPANISH FORK\CADD\FINAL\PP-06.DWG

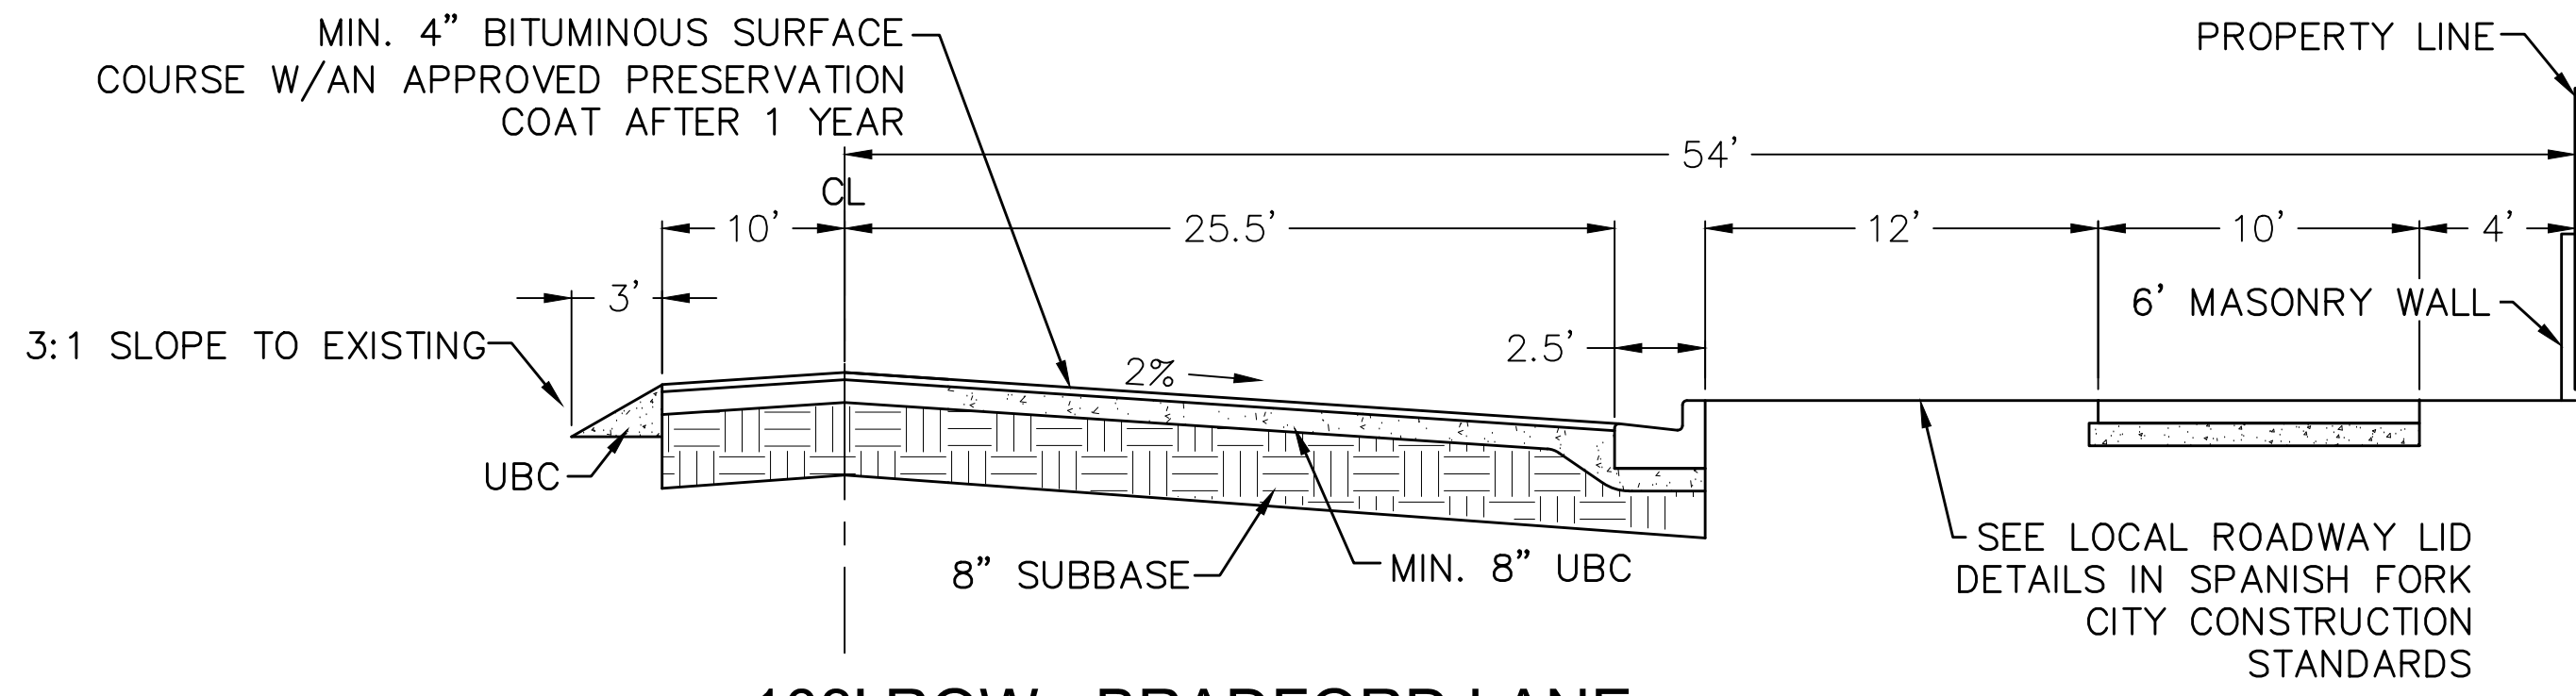


103' ROW - BRADFORD LANE
-NTS-

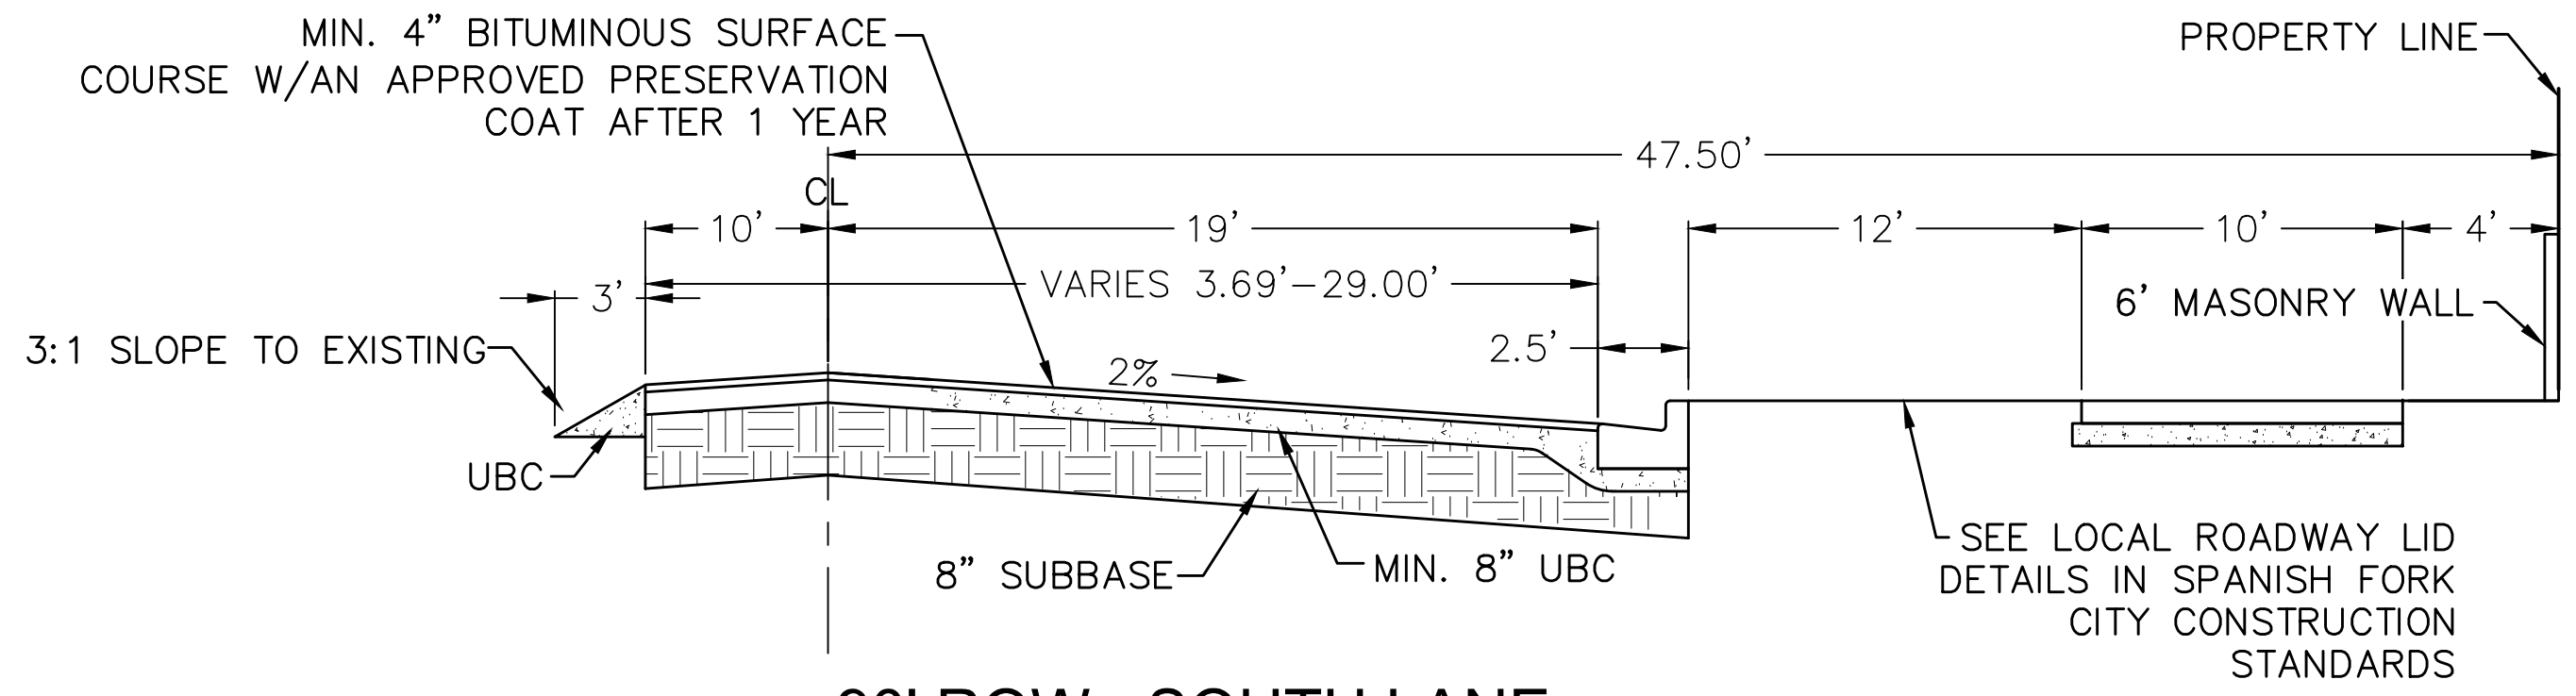

90' ROW - SOUTH LANE
-NTS-

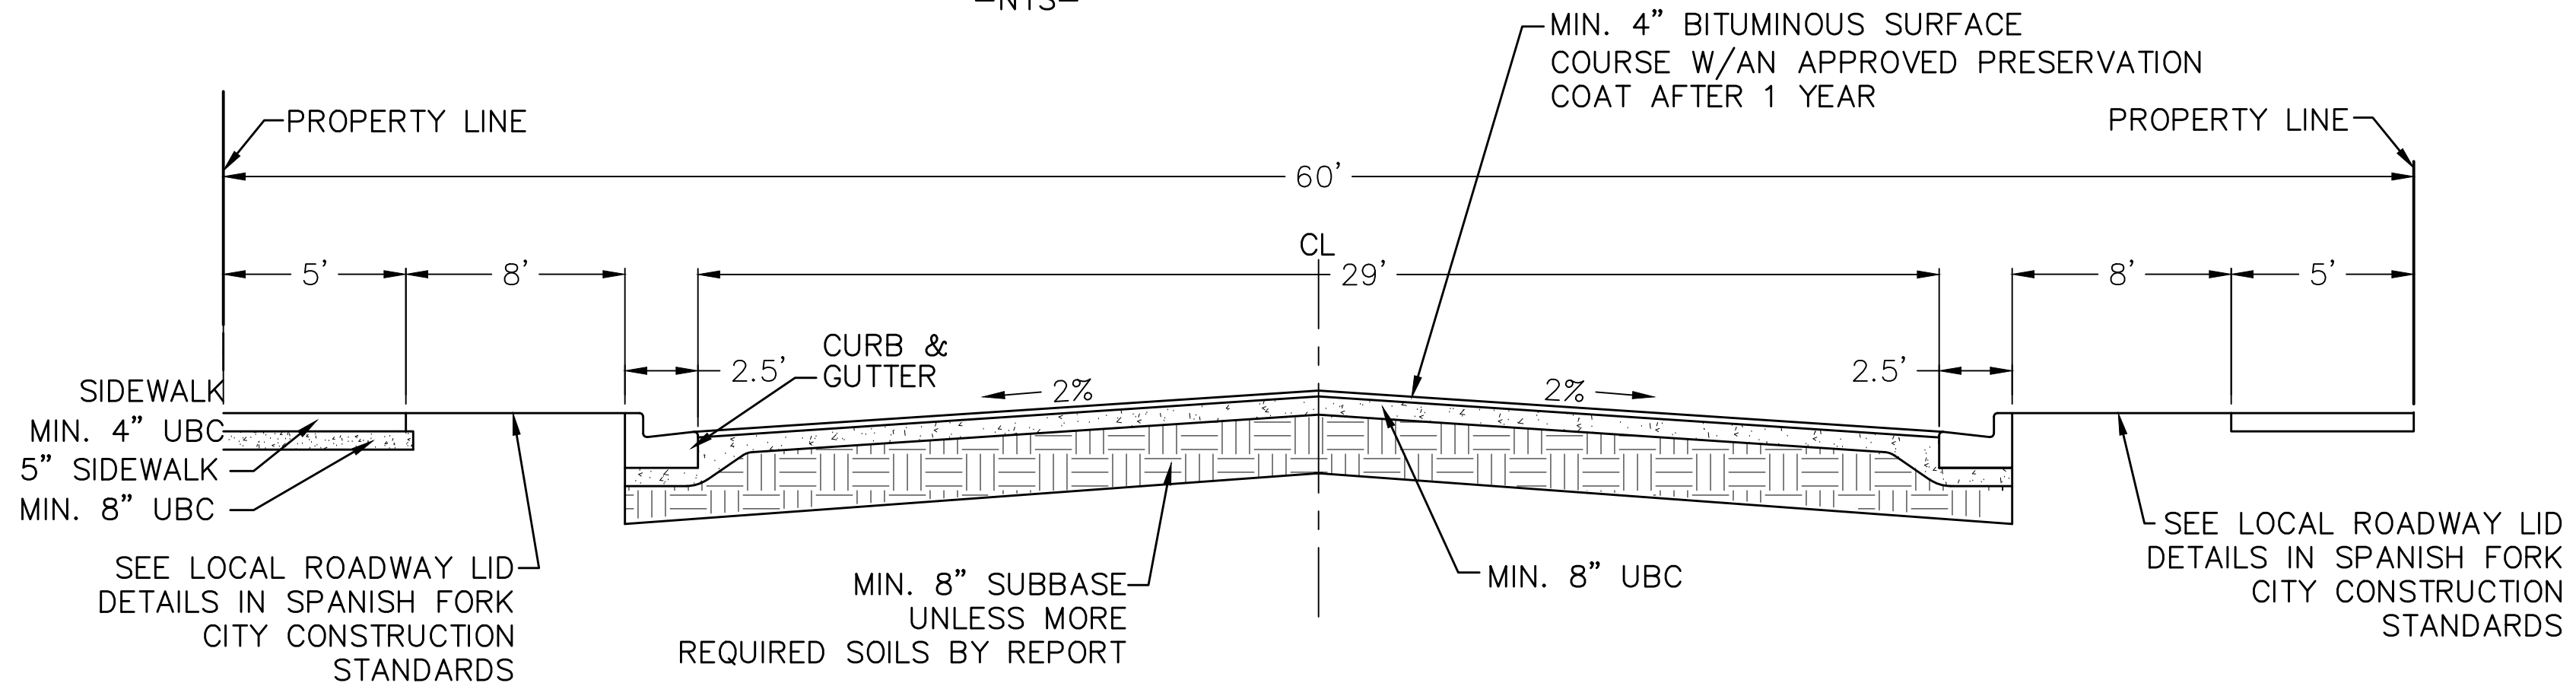


60' ROW-TYPICAL
-NTS-

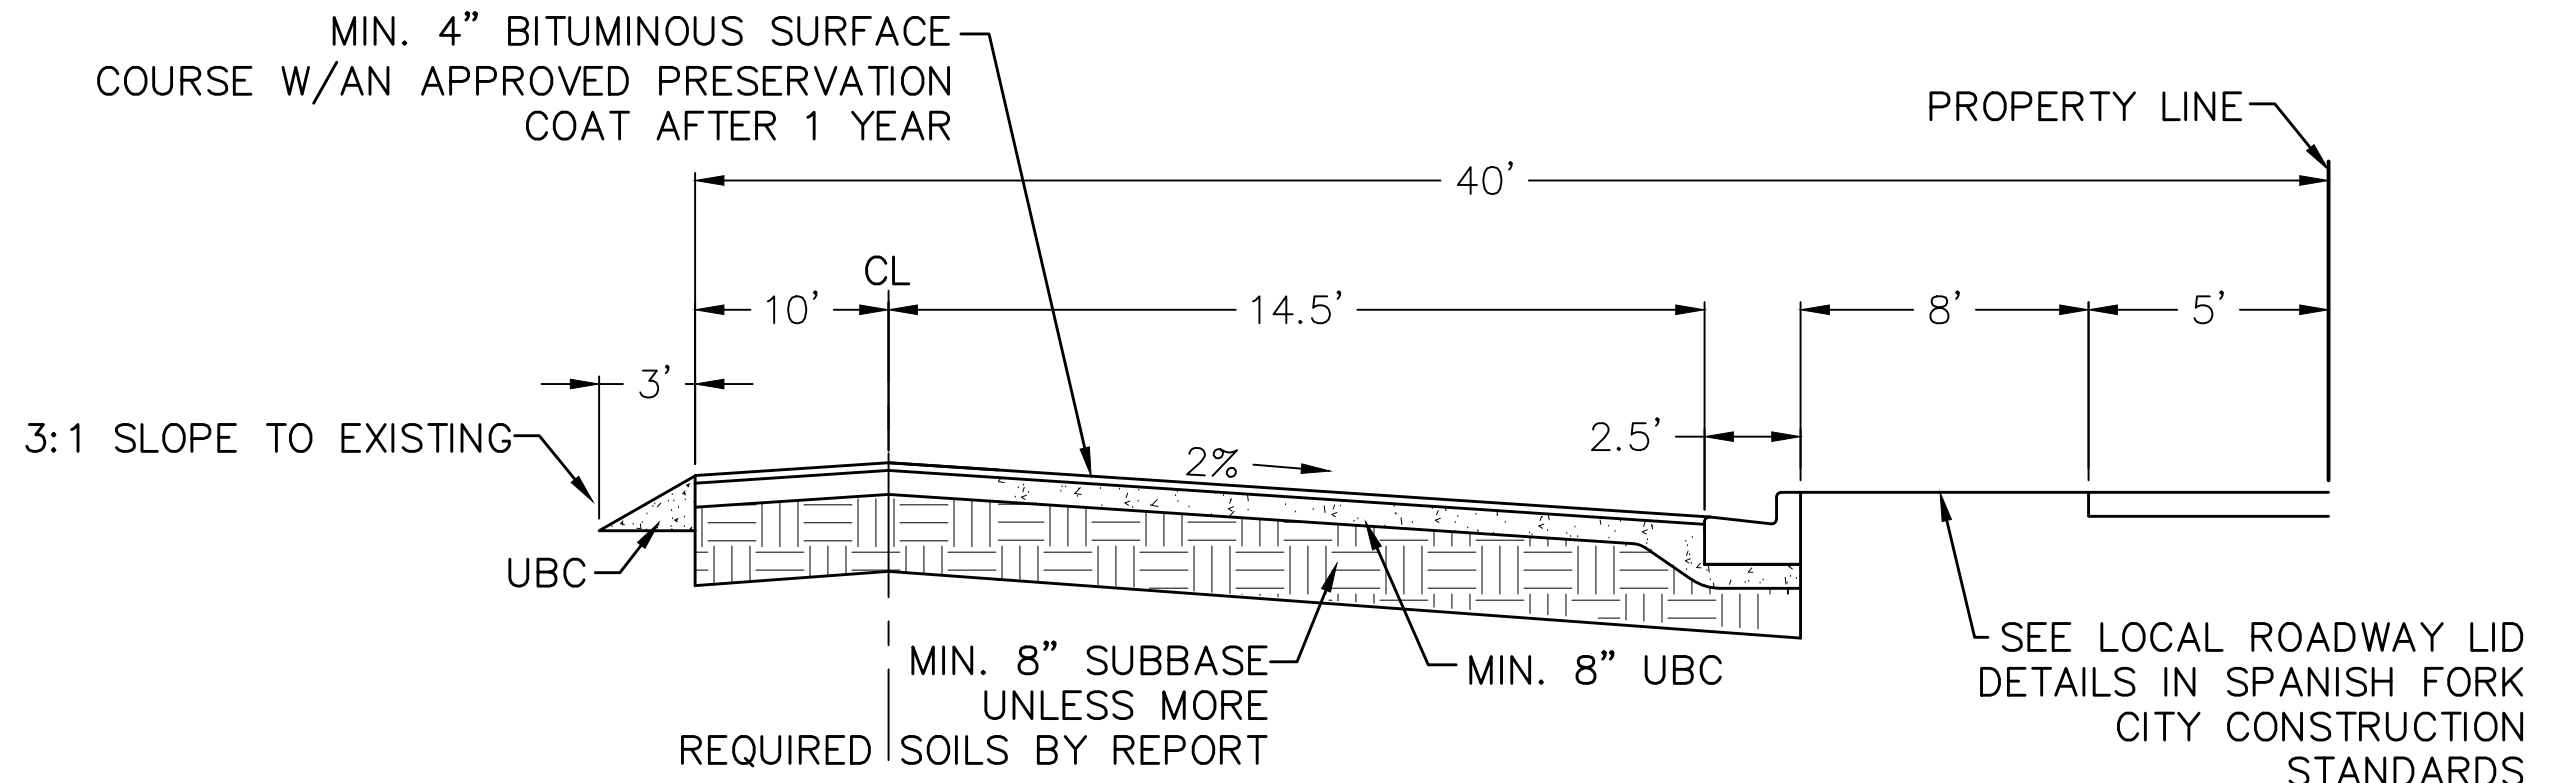


60' ROW - STREET 1
-NTS-

SINGLE FAMILY HOME SETBACKS
INTERIOR LOTS:
FRONT SETBACK-20' TO 25' (20' TO LIVING AREAS, 25 FEET TO GARAGES OR CARPORTS, AND 20' TO THE FRONT OF SIDE ENTRY GARAGE)
REAR SETBACK-25'
SIDE SETBACK-5'-10'-TOTAL OF 15'
CORNER LOTS:
FRONT SETBACK-20' TO 25' (20' TO LIVING AREAS, 25 FEET TO GARAGES OR CARPORTS, AND 20' TO THE FRONT OF SIDE ENTRY GARAGE)
REAR SETBACK-25' (ON CORNER LOTS, SETBACK IS REDUCED BY 5 FEET)
INTERIOR SIDE-10'
ROAD SIDE-15' TO 25' (15' TO LIVING AREAS, 25' TO GARAGES OR CARPORTS, AND 20' TO THE FRONT OF THE SIDE ENTRY GARAGE)

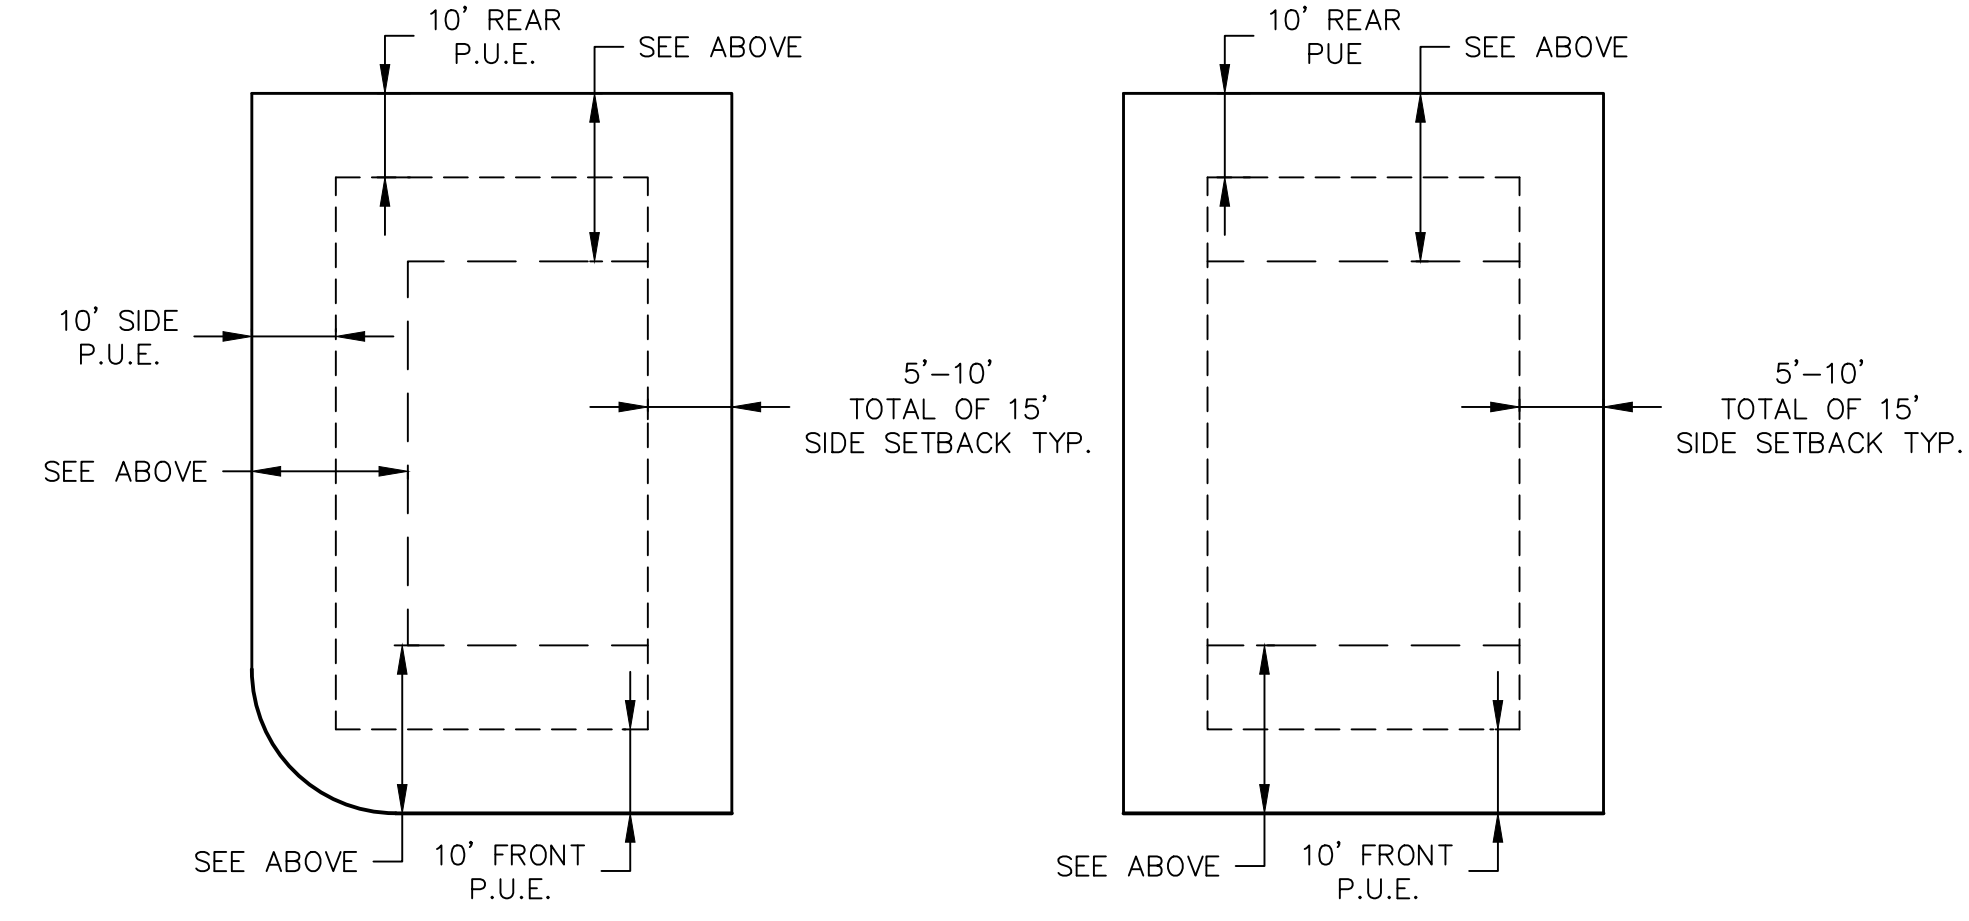

DETAIL-TYP. BUILDING SETBACK & EASEMENT
-NTS-

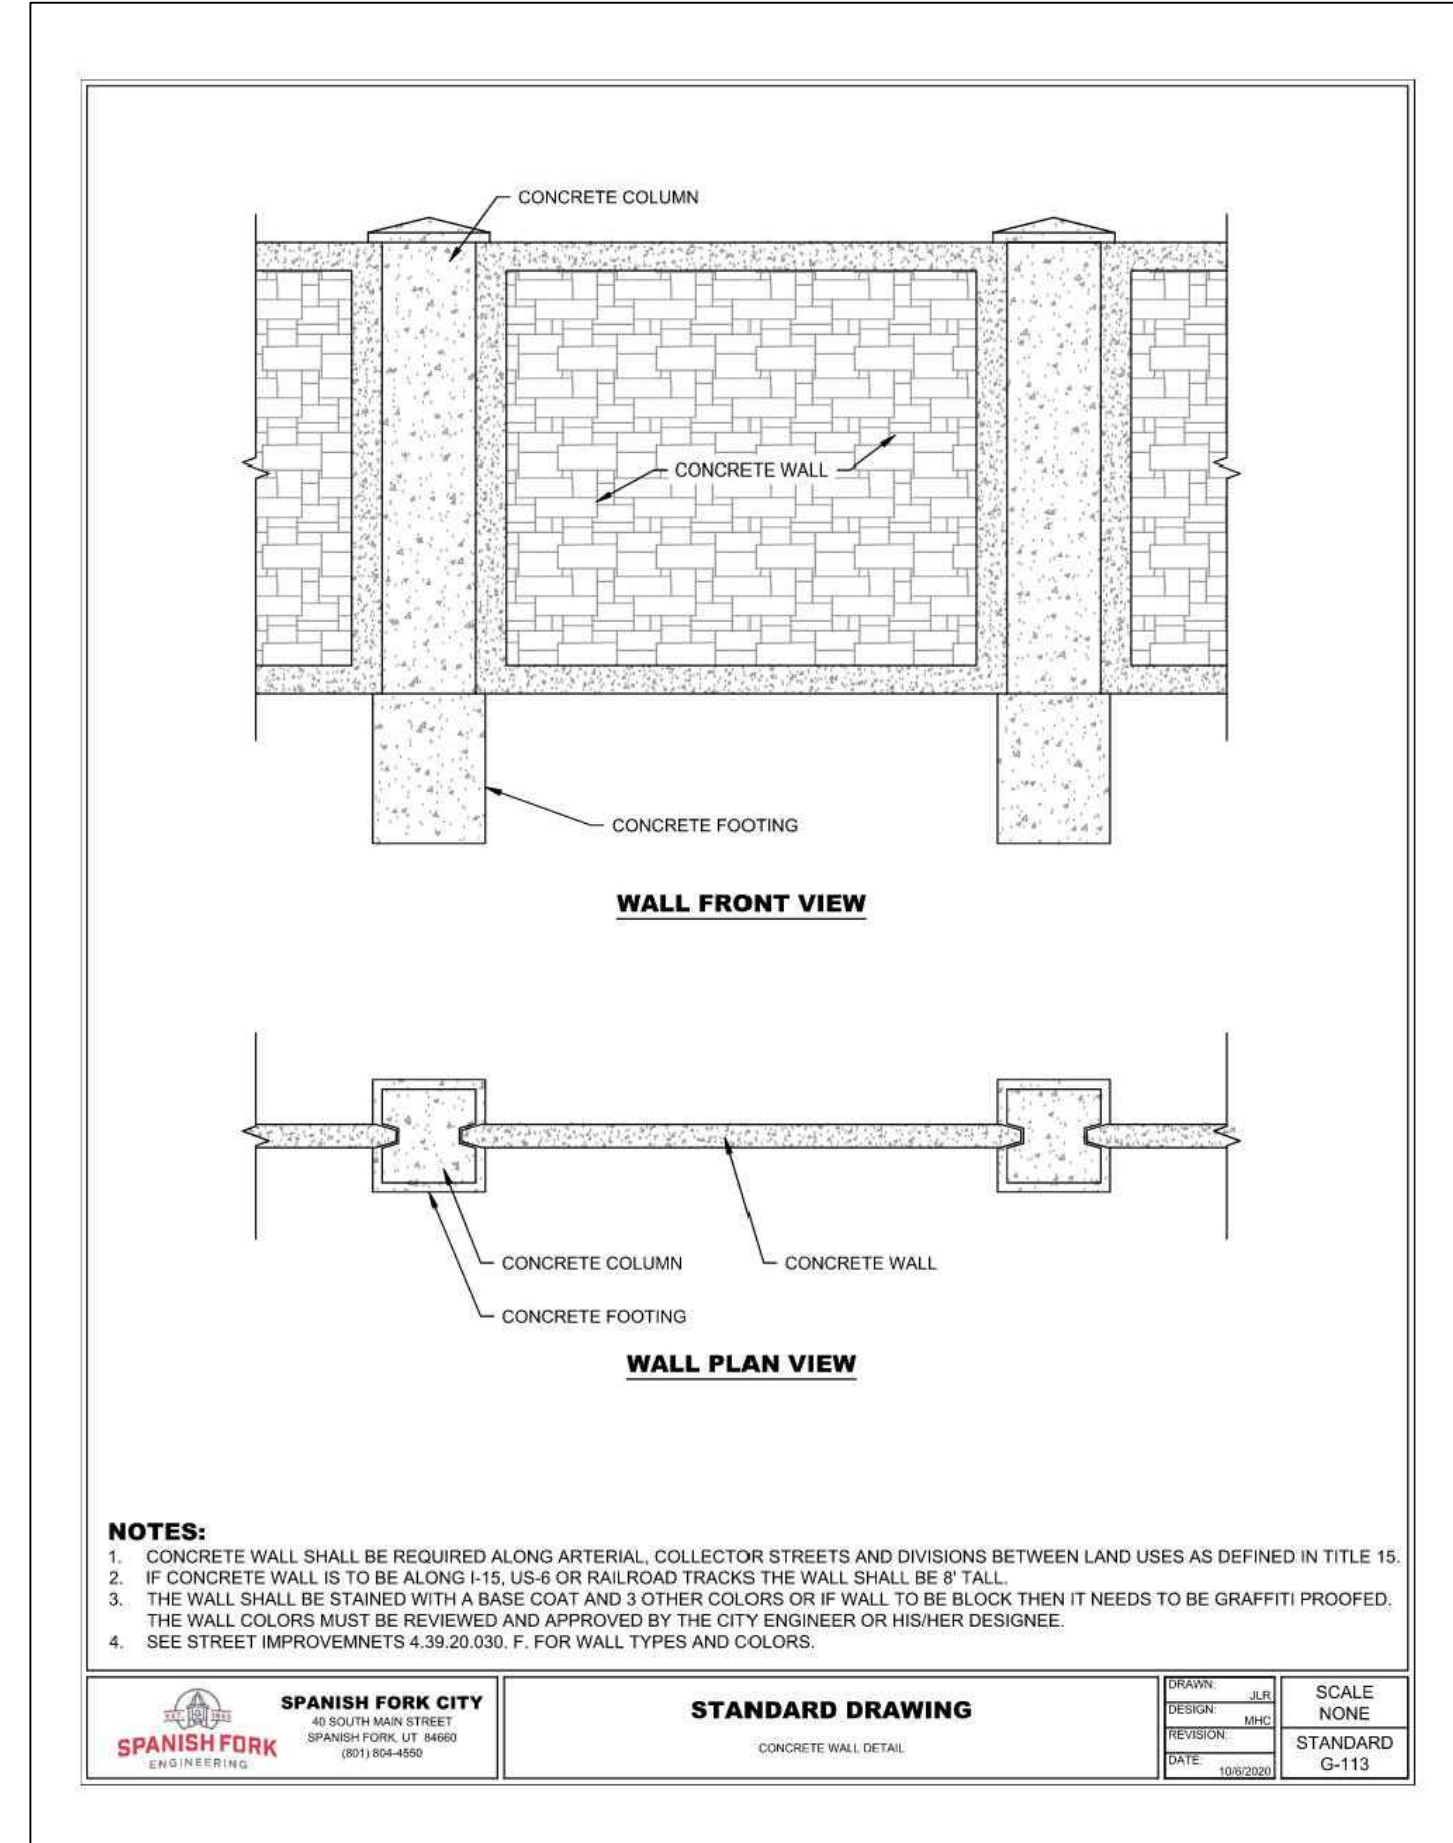

WYNDSONG SUBDIVISION

ATLAS ENGINEERING
CIVIL · STRUCTURAL · SURVEY

PHONE: 801-455-0565
945 E. 800 N. SUITE A
SPANISH FORK, UT 84660

SHEET NO.

DT-01

NO.	REVISIONS	DATE
12		
11		
10		
9		
8		
7		
6		
5		
4		
3		
2		
1		

DETAIL SHEET

SPANISH FORK, UTAH

NORTHWEST CORNER OF SECTION 30,
TOWNSHIP 8 SOUTH, RANGE 3 EAST, SLB&M.

N 0°12'30" W - SECTION LINE - BASIS OF BEARING

WEST 1/4 CORNER OF SECTION 30,
TOWNSHIP 8 SOUTH, RANGE 3 EAST, SLB&M.

N 89°16'35" E 1970.69'

SOUTH 27.81'

WARNER FAMILY PROPERTY, LLC
SN 27:041:0077

OVERLAPPING DEEDS
FALL IN PROPOSED ROAD

WILBUR A. STEPHENSON
SN 27:040:0031

SPANISH FORK CITY
SN 27:040:0061

JAYME D. POWERS

AREA = 5.98 ACRES

JAYME D. POWERS
SN 27:040:0055

LINE TABLE

L1	S 82°22'16" E	15.85'
L2	S 25°00'00" W	36.78'

NOTE:
DEEDS & FENCES DO NOT MATCH, I FOLLOWED
POWERS DEED TO AVOID CONFLICT.

NOTE:
DEEDS AND FENCE DO NOT MATCH, I FOLLOWED
EXISTING FENCE TO AVOID CONFLICT.

WILBUR A. STEPHENSON
SN 27:041:0044

RYAN G. NELSON
SN 27:040:0041

CENTRAL BANK
SN 27:040:0060

DIANE GARCIA
SN 27:042:0075

JEFFEREY VINCENT
SN 27:042:0079

NINA DENBERRY
SN 27:043:0041

SURVEYED BOUNDARY DESCRIPTION:

BEGINNING AT A POINT IN AN EXISTING BOUNDARY FENCE LINE AGREEMENT
ENTRY #90602:2017), WHICH POINT LIES NORTH 89°16'35" EAST
1970.69 FEET ALONG THE QUARTER SECTION LINE AND SOUTH 27.81 FEET
FROM THE WEST 1/4 CORNER OF SECTION 30, TOWNSHIP 8 SOUTH, RANGE
3 EAST, SALT LAKE BASE AND MERIDIAN; THENCE ALONG SAID AGREEMENT
THE FOLLOWING THREE COURSES TO WIT: (1) SOUTH 39°45'14" EAST
108.77 FEET, (2) NORTH 45°27'00" EAST 409.76 FEET, (3) NORTH 4°
15'50" EAST 99.86 FEET; THENCE SOUTH 79°00'00" EAST 166.40 FEET
TO AN EXISTING FENCE; THENCE ALONG EXISTING FENCES THE FOLLOWING
THREE COURSES TO WIT: (1) SOUTH 5°30'40" EAST 212.92 FEET, (2)
SOUTH 6°00'21" EAST 285.76 FEET, (3) SOUTH 26°54'02" WEST 123.63
FEET; THENCE SOUTH 82°22'16" EAST 15.85 FEET; THENCE SOUTH 25°
00'00" WEST 36.78 FEET; THENCE NORTH 81°00'00" WEST 582.76 FEET;
THENCE NORTH 9°45'00" EAST 293.80 FEET TO THE POINT OF BEGINNING
(AREA = 5.98 ACRES)

NARRATIVE:

BASIS OF BEARING IS UTAH COORDINATE BEARINGS, CENTRAL ZONE.
(N 0°12'30" W BETWEEN THE WEST 1/4 CORNER AND THE NORTHWEST
CORNER OF SECTION 30, TOWNSHIP 8 SOUTH, RANGE 3 EAST, SLB&M.)
PURPOSE OF SURVEY IS TO COMPARE DEEDED PROPERTY AGAINST EXISTING
PROPERTY IN ACTUAL POSSESSION AND PREPARE A SURVEYED BOUNDARY
DESCRIPTION FOR FUTURE DEVELOPMENT.


SURVEYORS CERTIFICATE:

I, BARRY L. PRETTYMAN, A LICENSED SURVEYOR HOLDING CERTIFICATE NO
166406, DO HEREBY CERTIFY THAT THE PLAT SHOWN HEREON WAS PREPARED
FROM A FIELD SURVEY MADE UNDER MY DIRECTION AND CORRECTLY SHOWS
THE DIMENSIONS AND MONUMENTS OF THE ABOVE DESCRIBED PARCEL OF
LAND TO THE BEST OF MY KNOWLEDGE AND BELIEF.

Barry L. Prettyman *Feb. 2, 2021*
BARRY L. PRETTYMAN DATE

LEGEND:

- = 5/8" REBAR WITH ORANGE CAP MARKED ATLAS ENGINEERING.
- POWERS DEED LINES
- - - - - ADJACENT LAND OWNER DEED LINES
- EXISTING FENCES

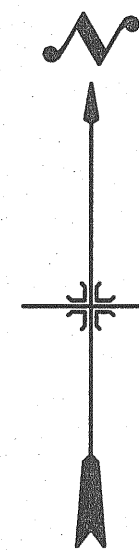

SCALE: 1" = 60'

ATLAS ENGINEERING

946 EAST 800 NORTH - SUITE #A
SPANISH FORK, UTAH - 84660
PHONE: (801) 655 - 0566


JAYME D POWERS
RECORD OF SURVEY PLAT
SPANISH FORK, UTAH

DRAWN BY: B.L.P.
APPROVED BY: B.L.P.
SCALE: 1" = 60'

DATE: FEB. 2, 2021
DATE REVISED:

SHEET No.

1 OF 1

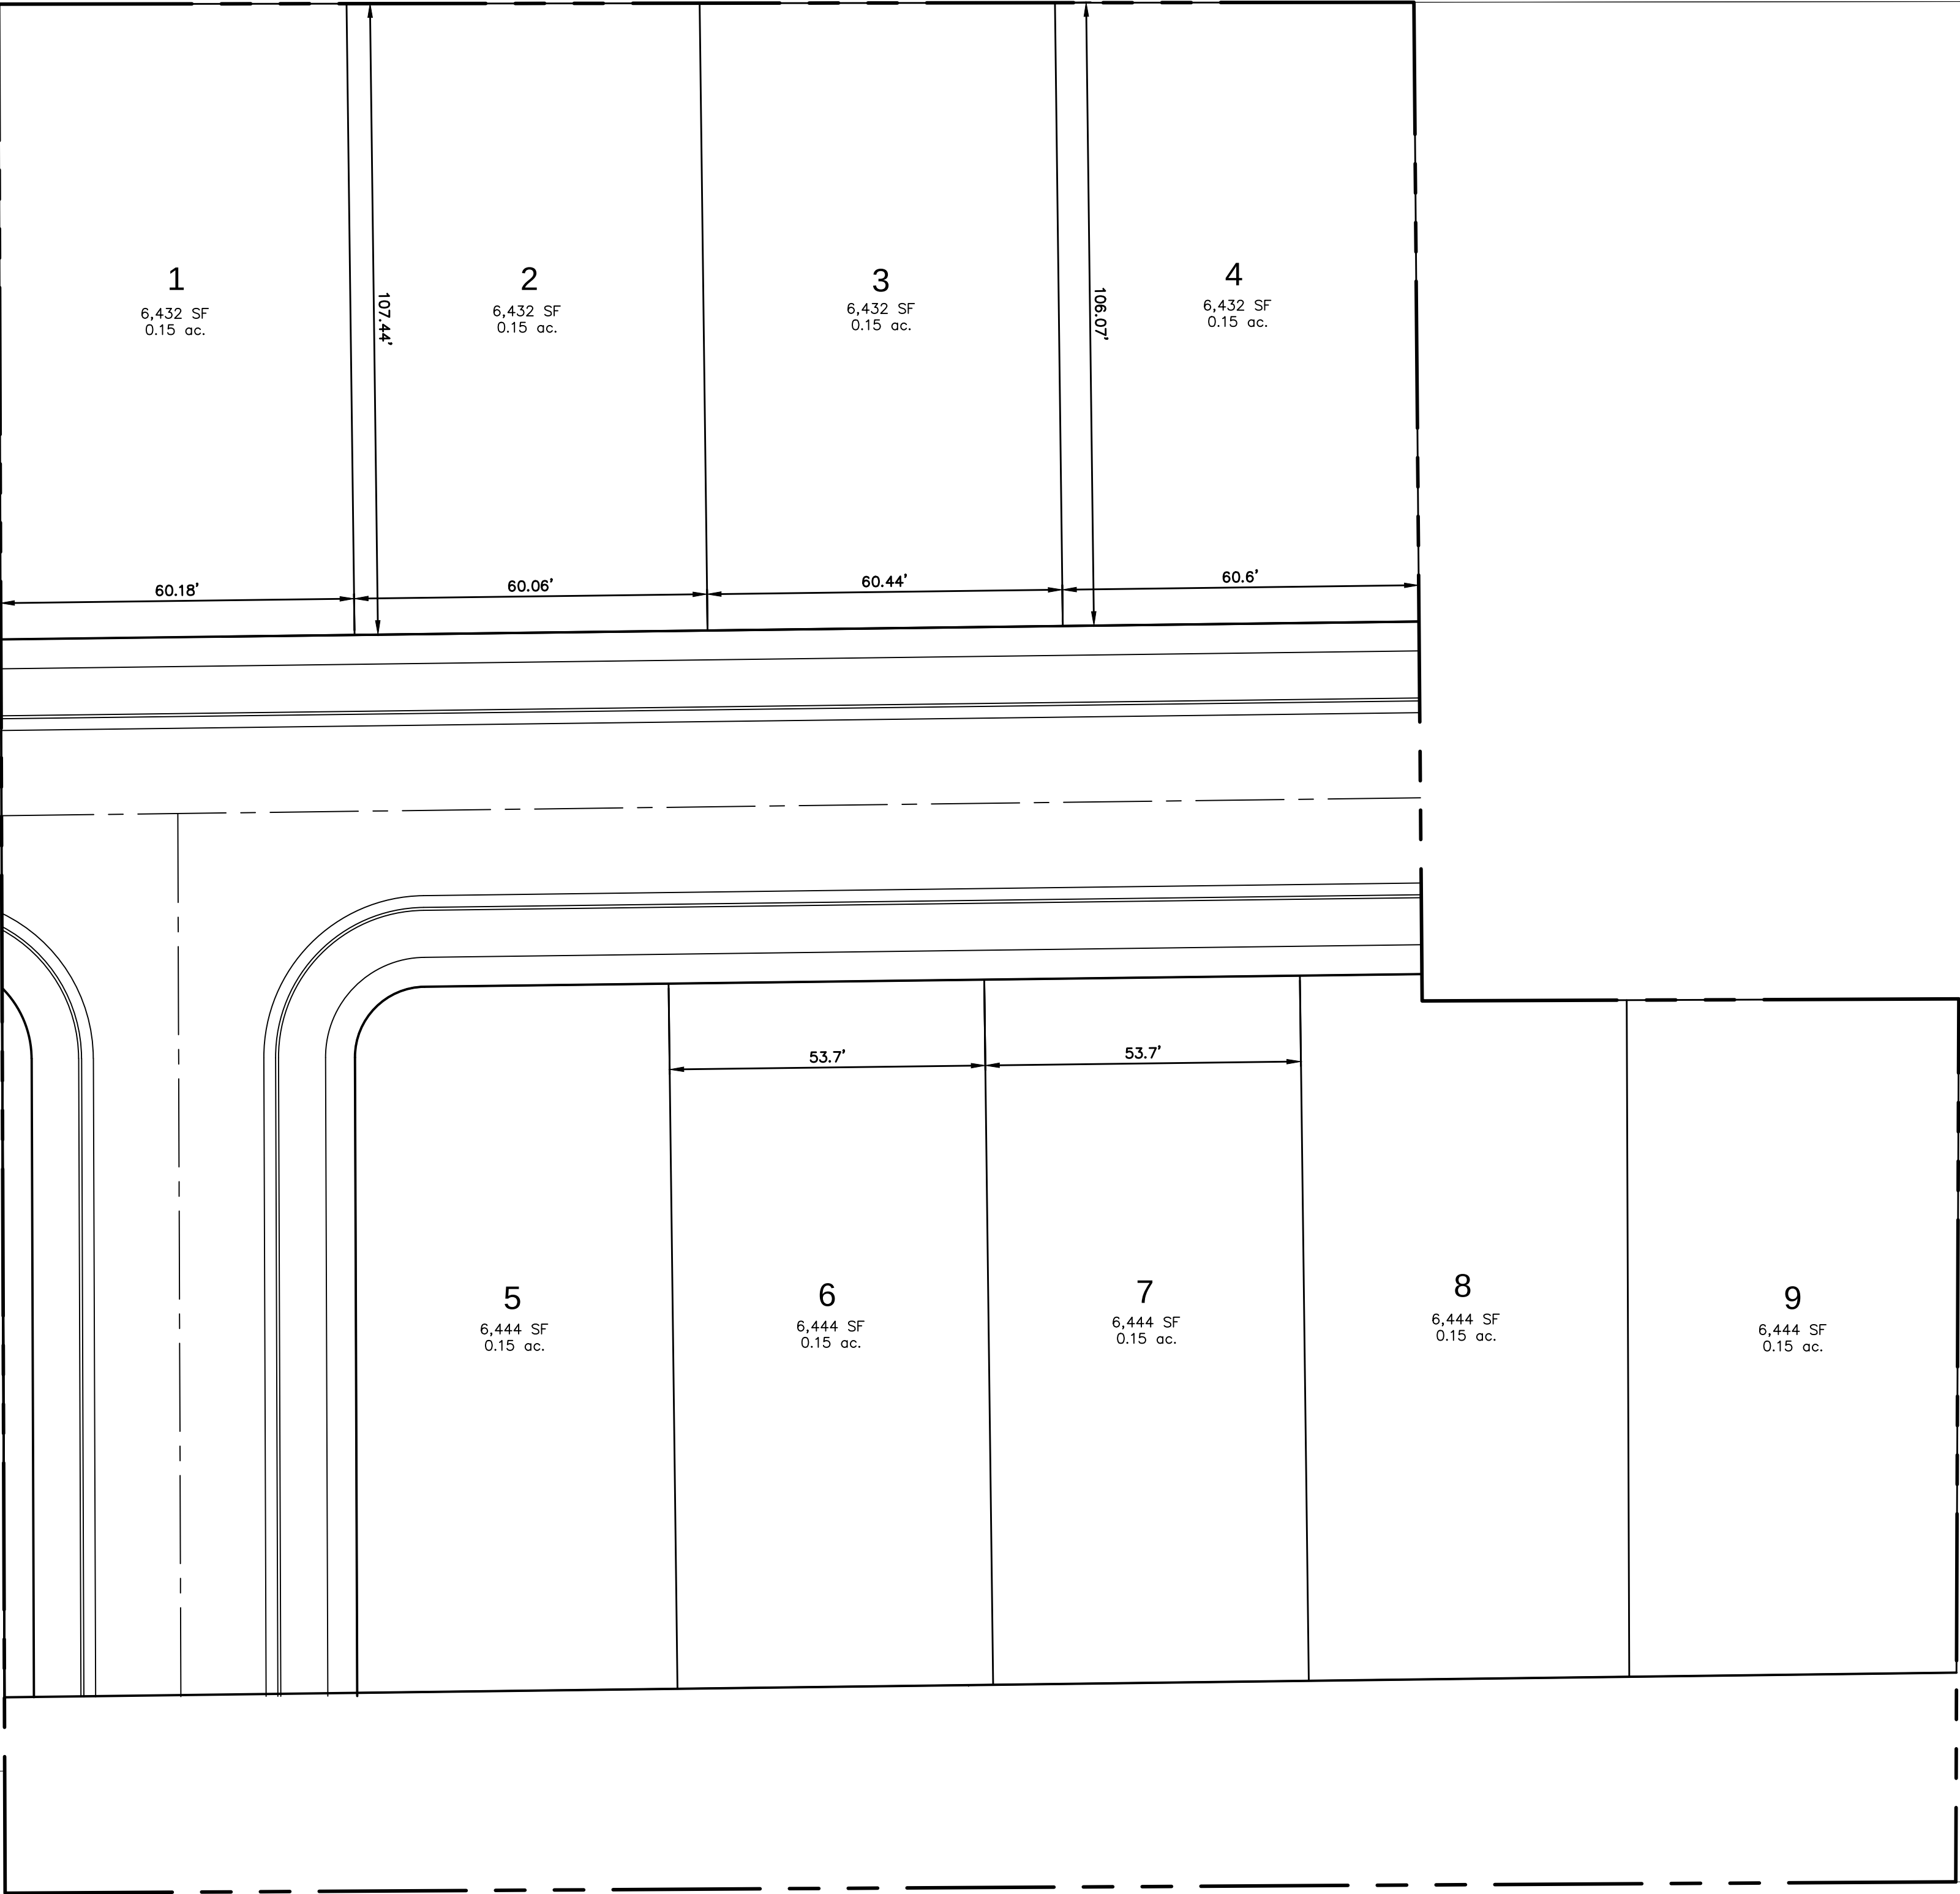

400 NORTH



(24"x36")
SCALE 1" = 20'
(11"x17")
SCALE 1" = 40'

ZIONS LANDING



ATLAS ENGINEERING
CIVIL · STRUCTURAL · SURVEY

PHONE 801-555-6565
946 E. 800 N. SUITE A
SPANISH FORK, UT 84660

CONCEPTUAL PLAN

SPANISH FORK, UTAH

REVISIONS												NO.	BY	DATE
12														
11														
SHEET NO.

1



(24"x36")
SCALE 1" = 50'
(11"x17")
SCALE 1" = 100'

PEREZ SPANISH FORK



ATLAS ENGINEERING
CIVIL · STRUCTURAL · SURVEY

PHONE: 801-655-6565
946 E. 800 N. SUITE A
SPANISH FORK, UT 84660


CONCEPT PLAN



SPANISH FORK, UTAH

SHEET NO.


1

NO.	REVISIONS	BY	DATE
12			
11			
10			
9			
8			
7			
6			
5			
4			
3			
2			
1			

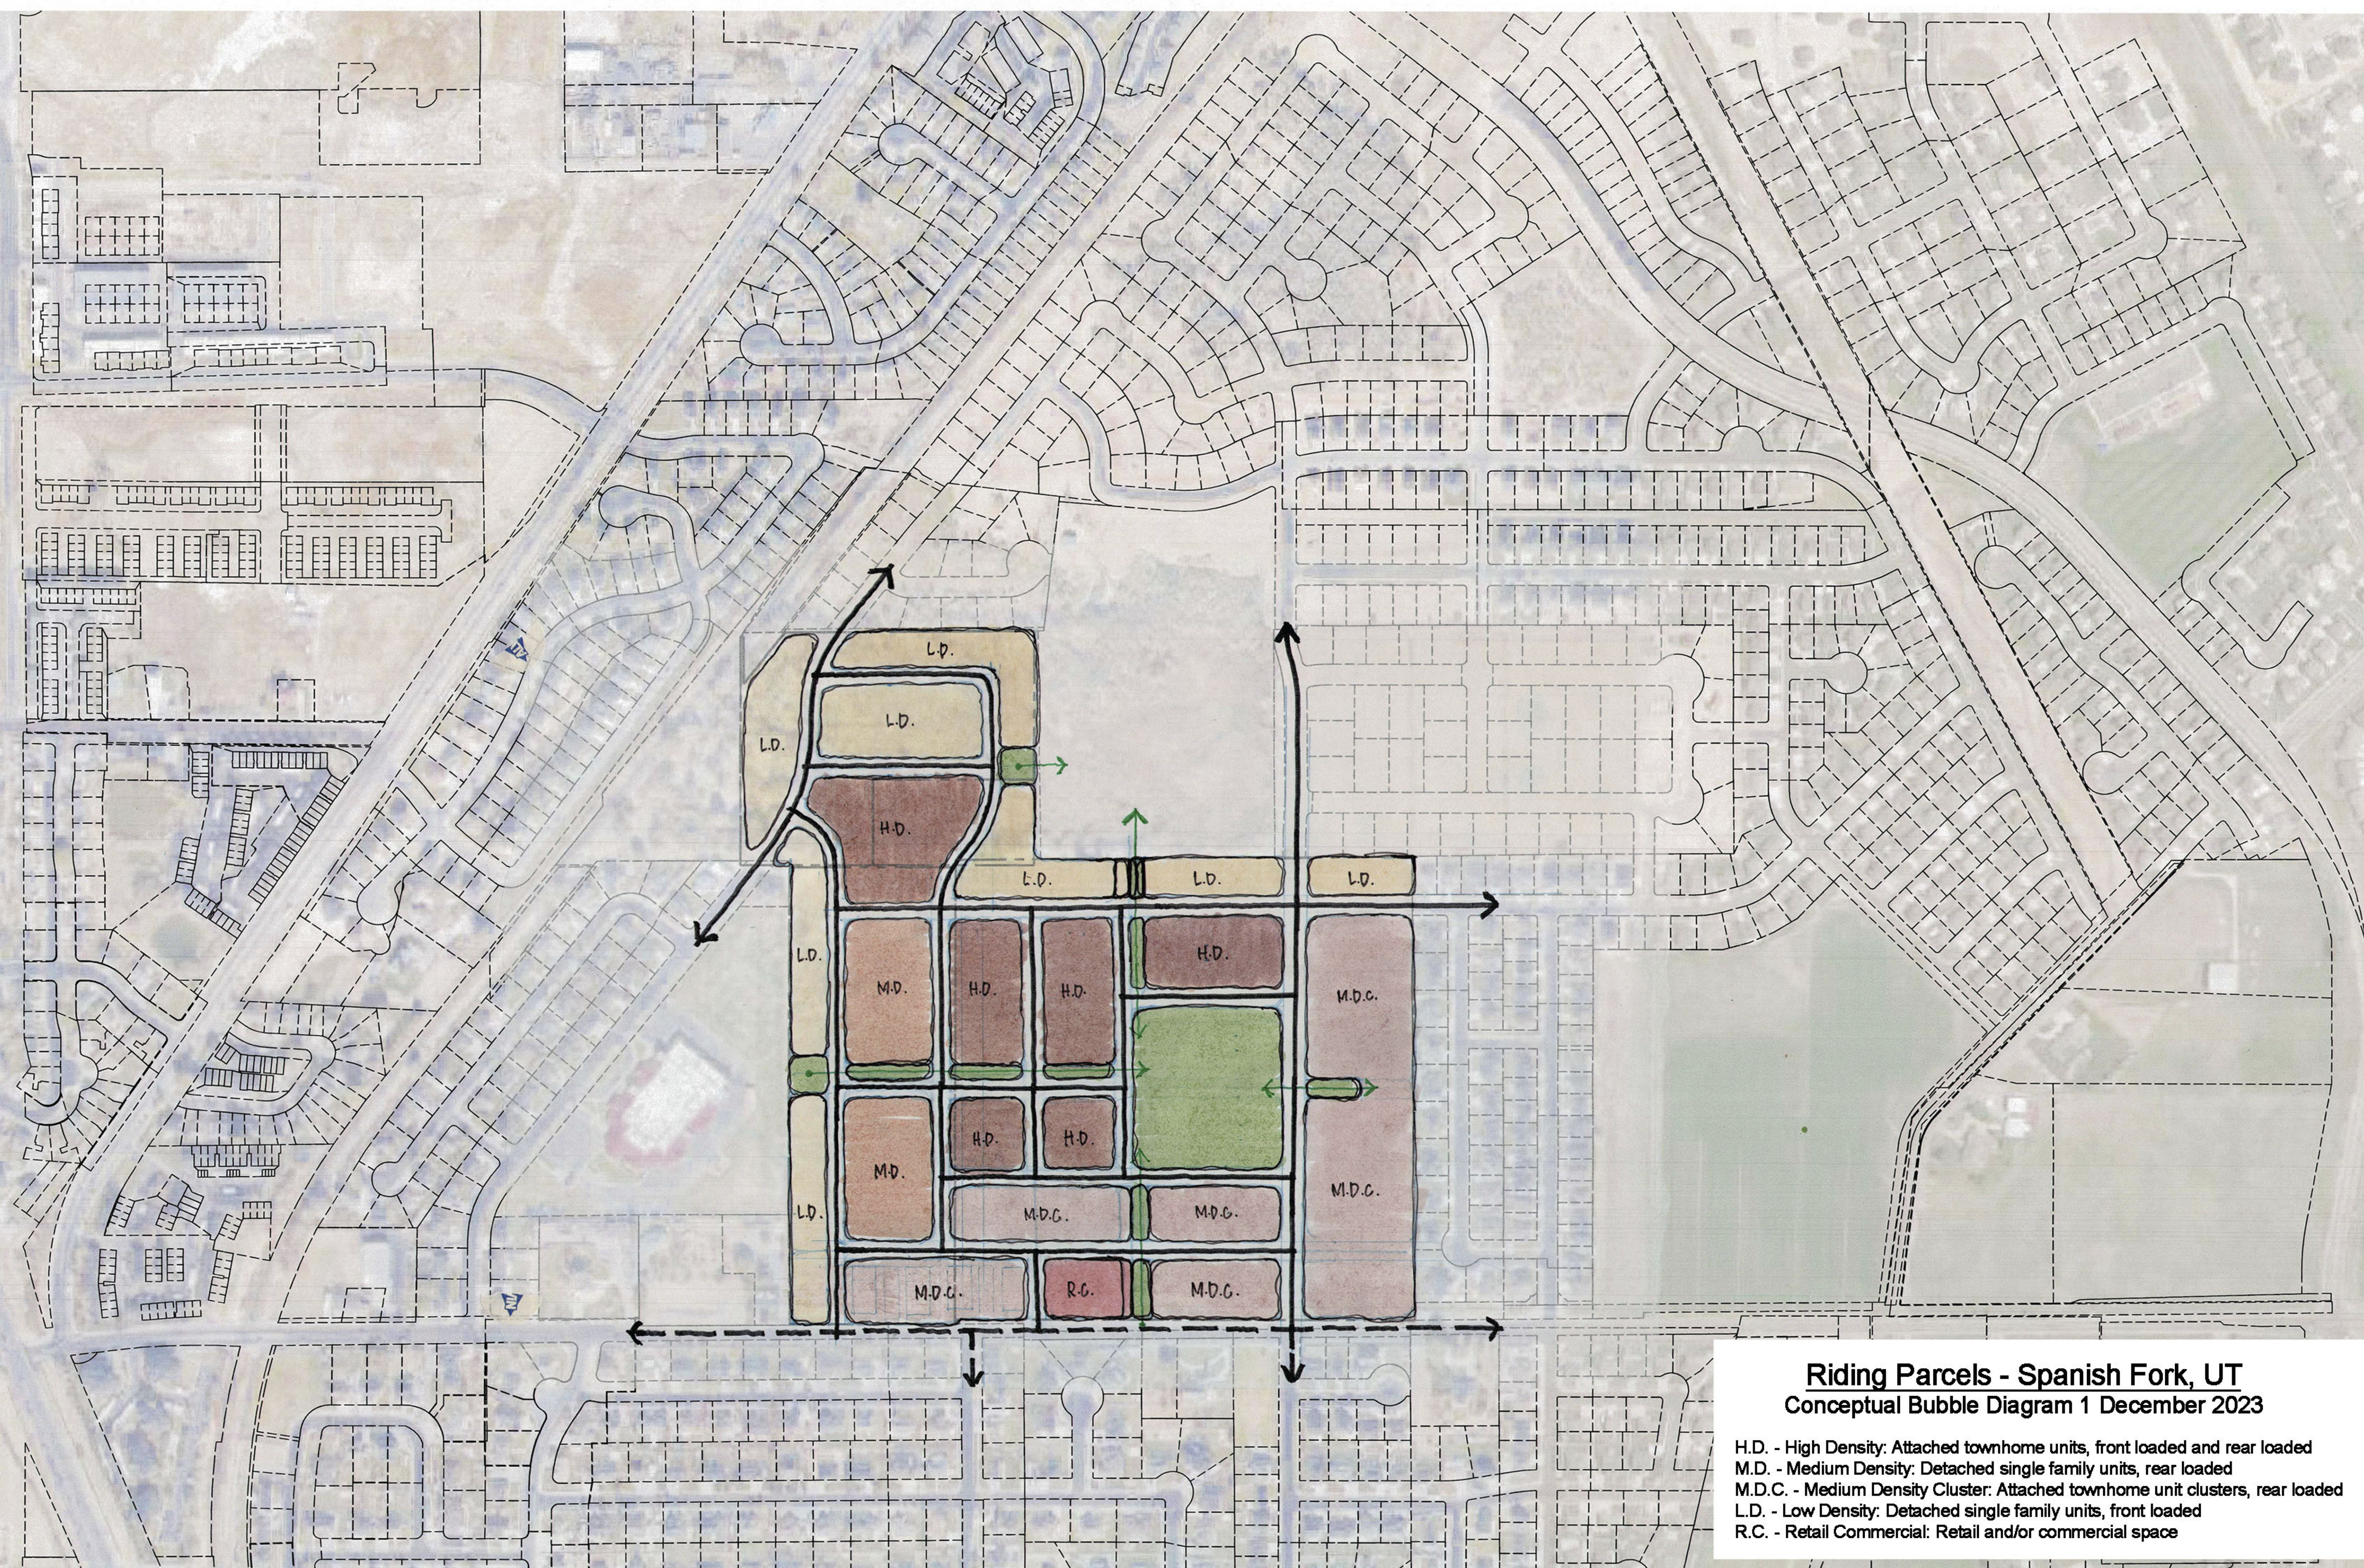

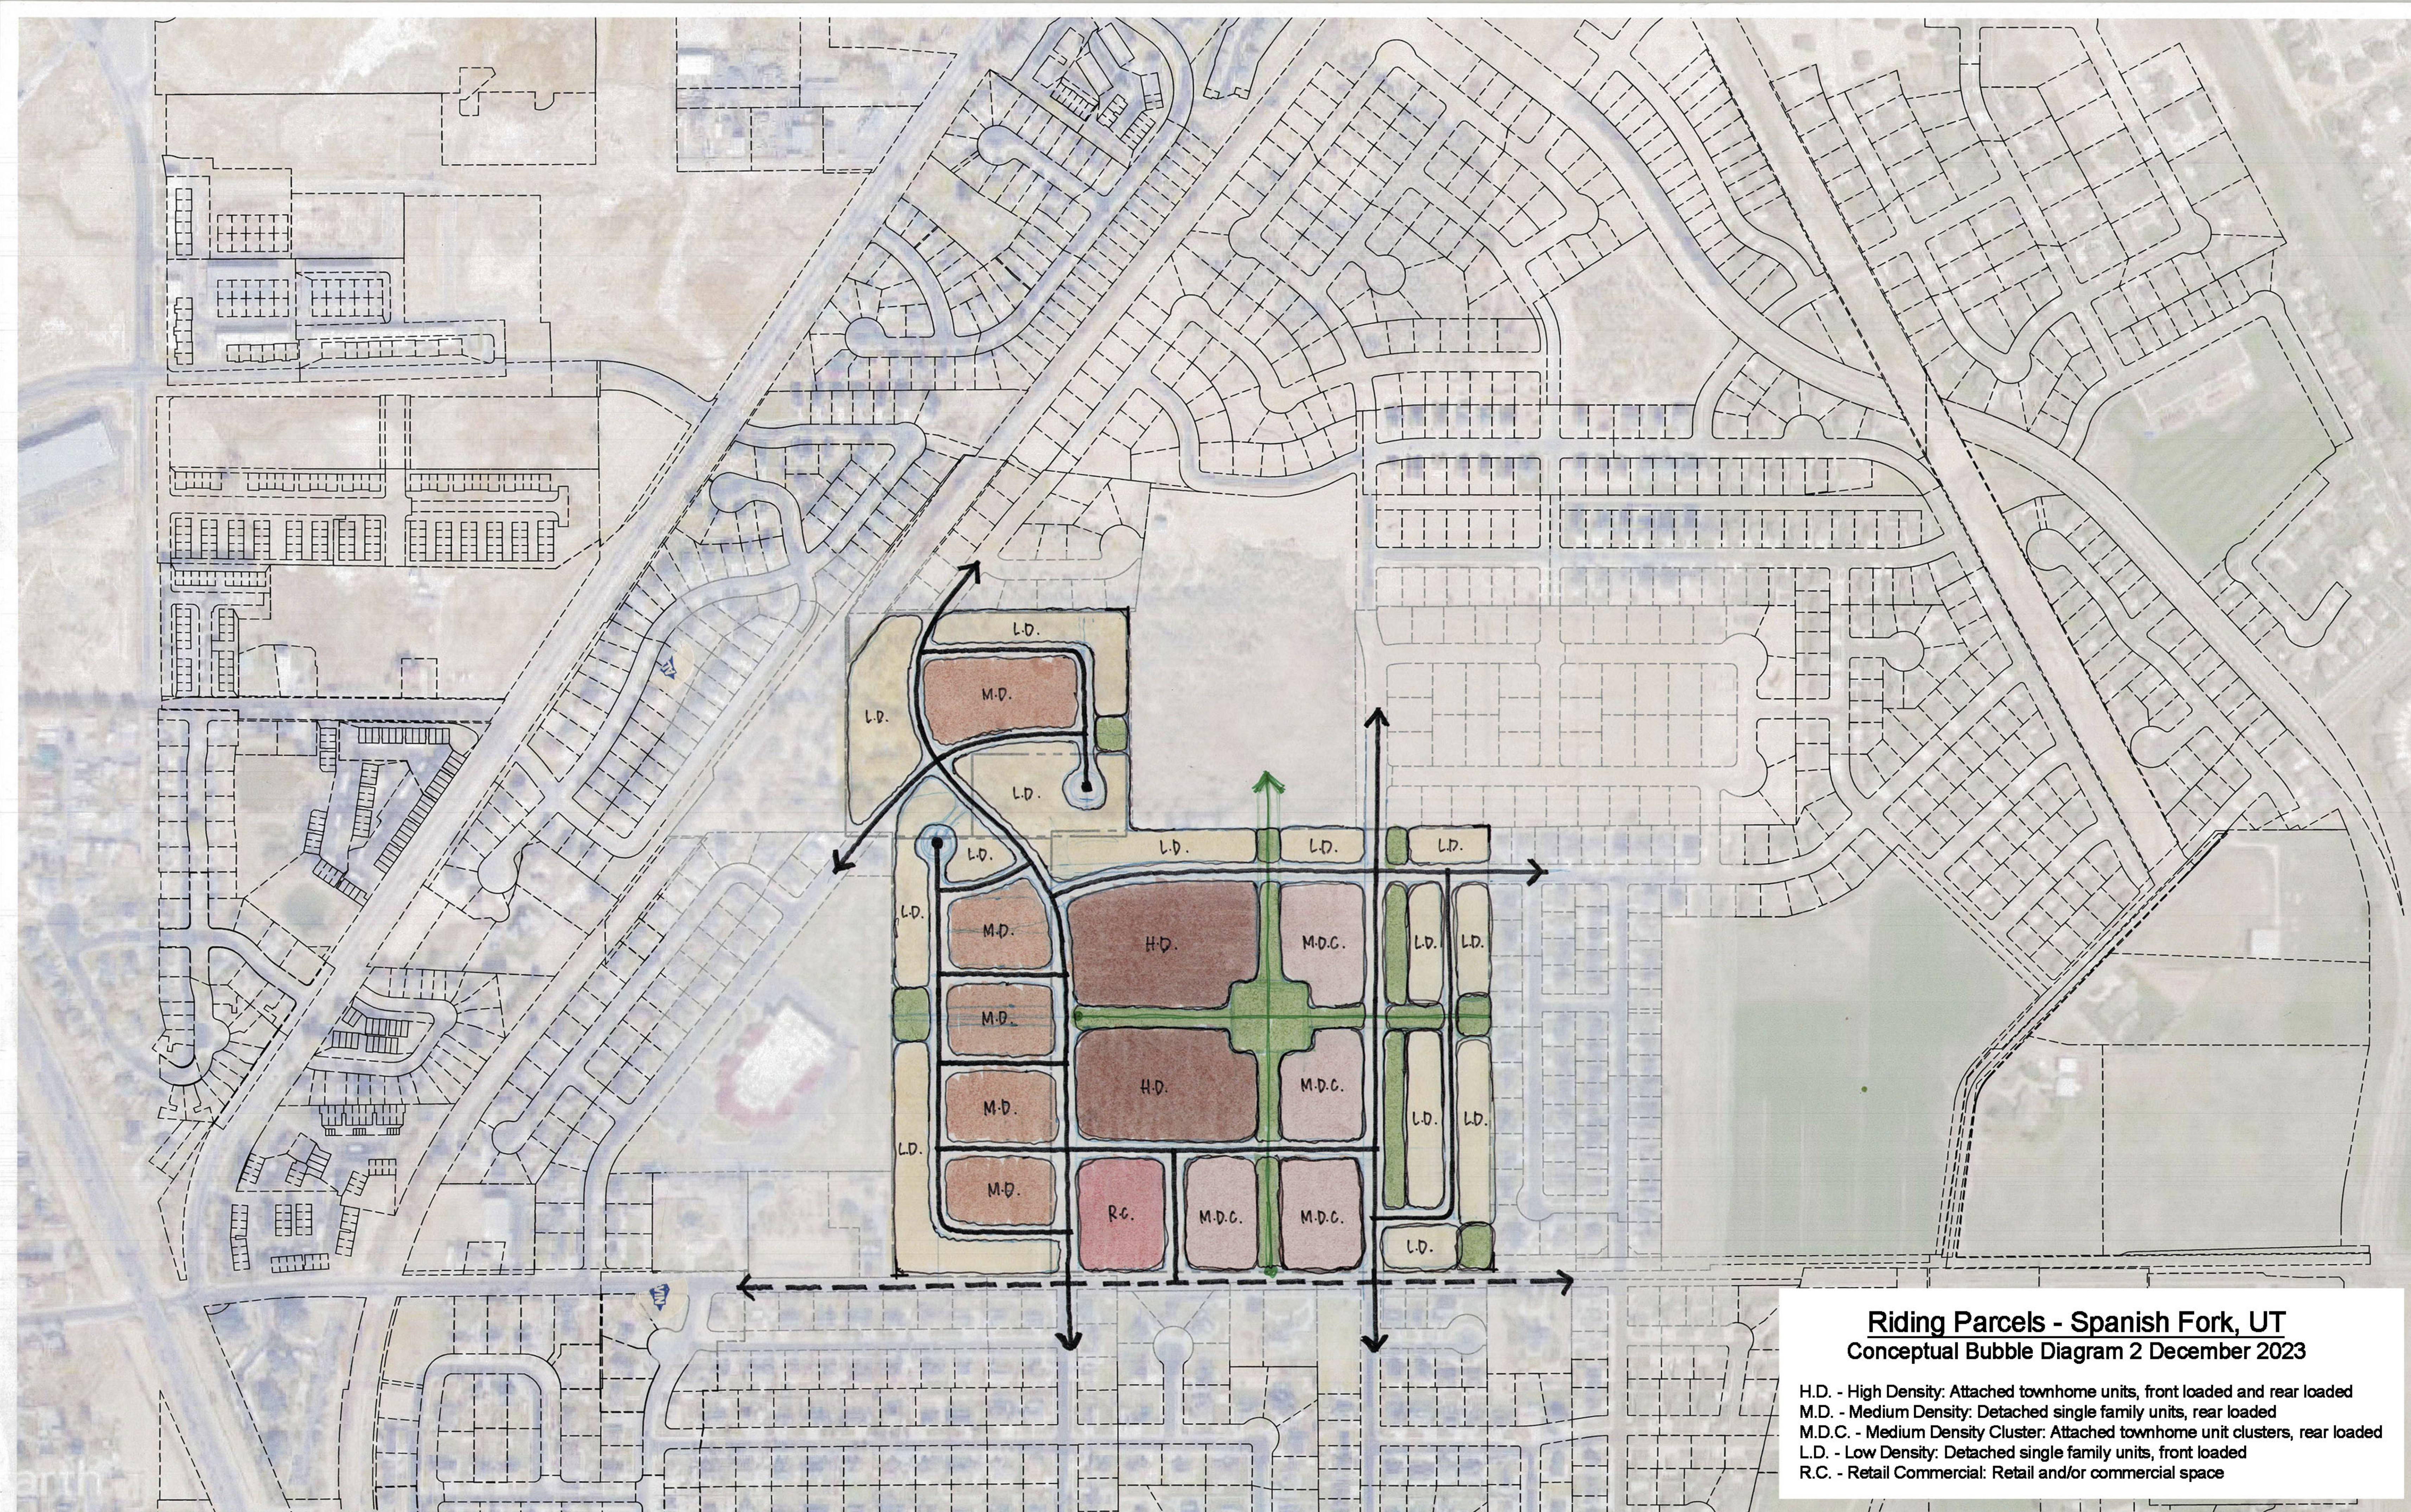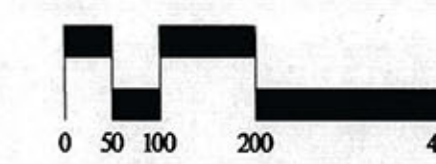

SCALE: 1"=200'

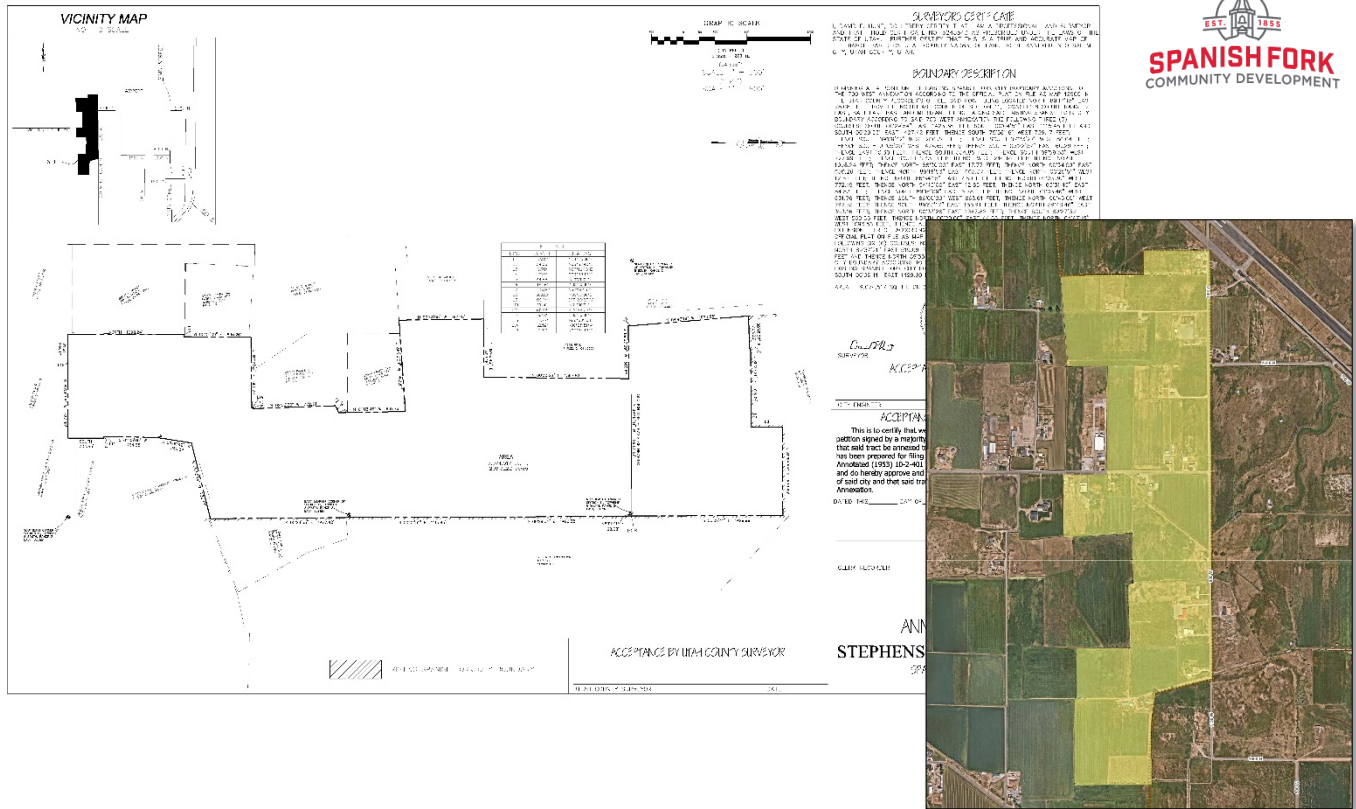

Jim Jensen, Stephens Hill Annexation Approval Request

February 7, 2024, Development Review Committee meeting.

Located at approximately 2000 North 1150 West, including 208.32 acres.

The subject property is currently outside City boundaries but is located within the City's Annexation Policy Boundary.

Key Issues

1. Annexation Configuration.
2. Growth Management Boundary.
3. General Plan.
4. Land Uses.
5. Zoning.
6. Utilities.
7. Power.
8. Access.

Recommendation

That the proposed Annexation be recommended for approval with R-R zoning based on the following findings.

Findings

1. That the subject property is located within the City's Annexation Policy Boundary.
2. That the City's General Plan Land Use Designation is Agricultural and Industrial.
3. That the R-R Rural Residential Zone is appropriate for the area at this time.

Exhibits

1. Annexation Plat.
2. Parcels.
3. Annexation Feasibility Report.

