


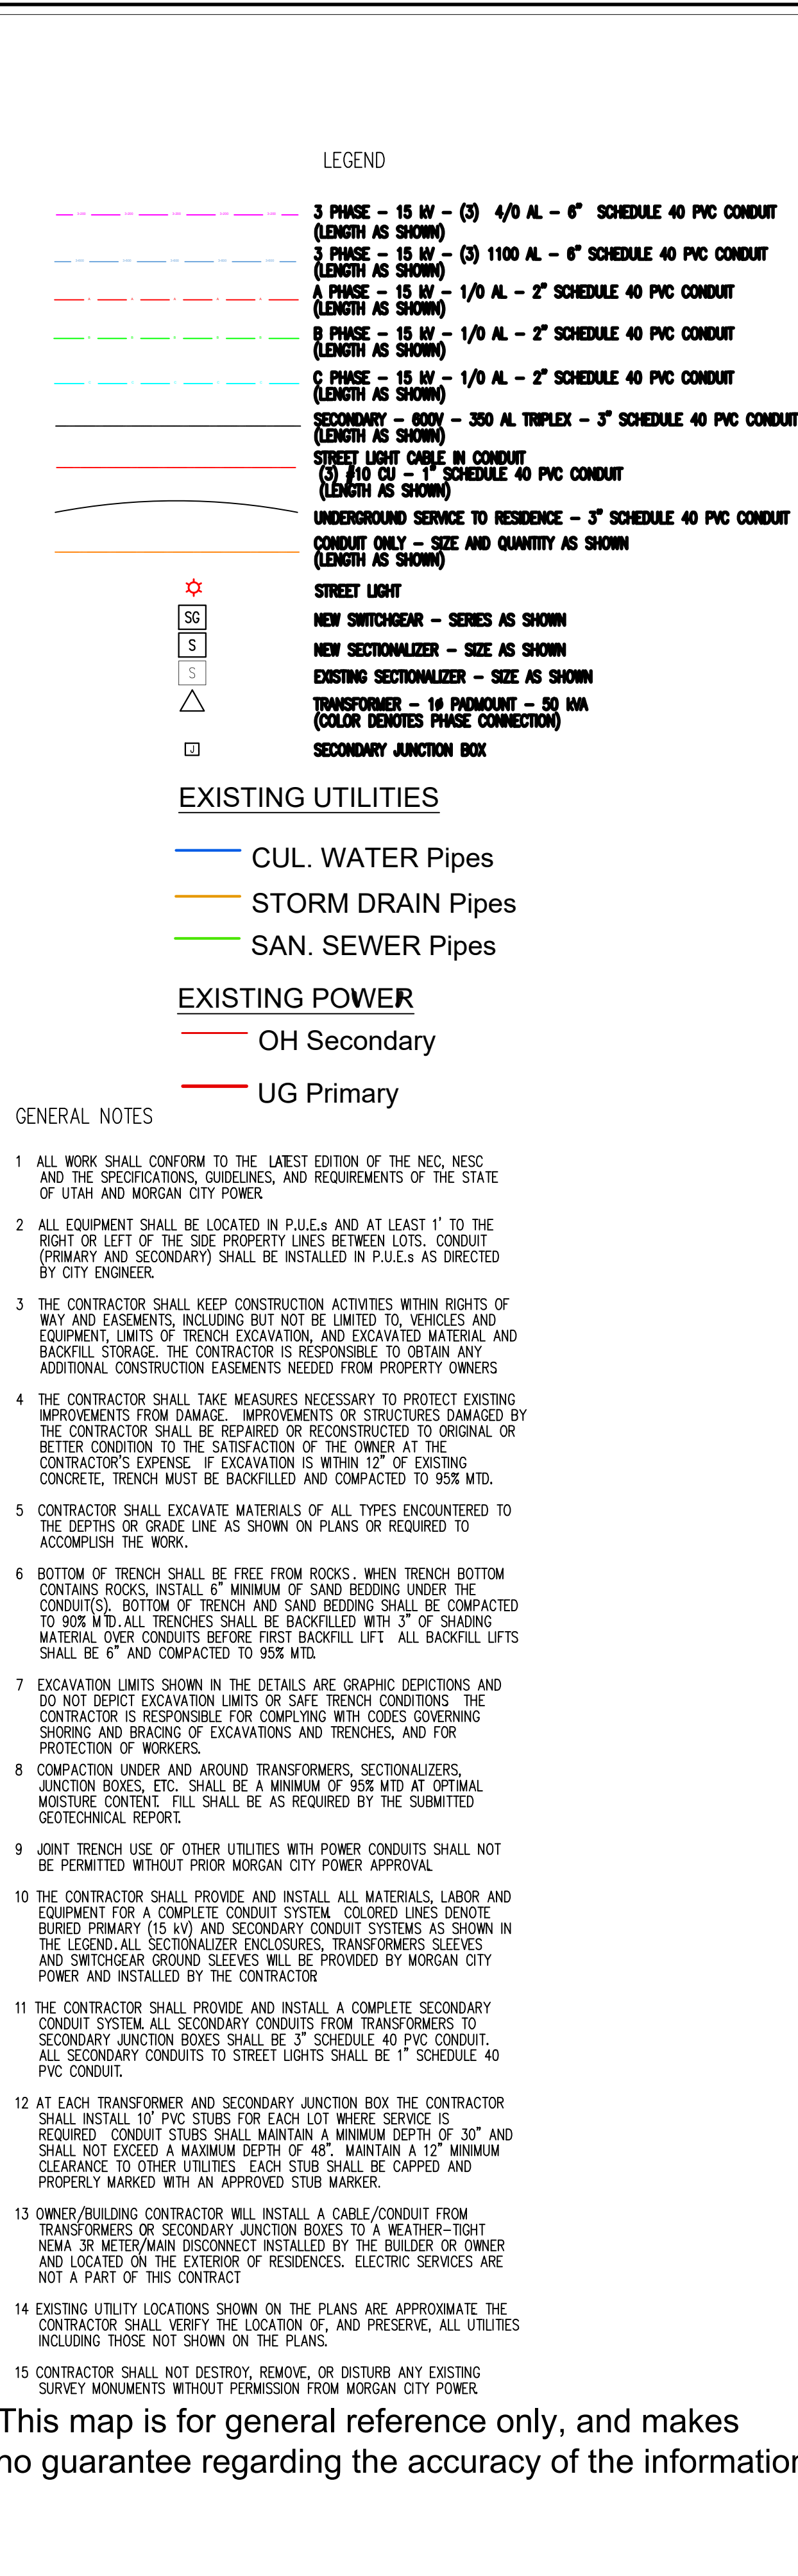

TYPE POWER		ACTIVE POWER ENGINEERING, LLC 1037 South 1510 East Spanish Fork, UT 84660 (435) 881-9953	SCALE:	
IN			DRAWN BY:	M. ANDERSON
UNDERGROUND			DATE DRAWN:	04/01/2024

MORGAN CITY POWER		ACTIVE POWER ENGINEERING, LLC 1037 South 1510 East Spanish Fork, UT 84660 (435) 881-9953	SCALE:		APPROVED DATE:		
ELECTRICAL PLAN			DRAWN BY:	M. ANDERSON	APPROVED BY:	DEVELOPER	MORGAN CITY POWER
STATE STREET UNDERGROUND			DATE DRAWN:	04/01/2024	SHEET SIZE:	36 X 24	