

**TOQUERVILLE CITY**  
**PLANNING COMMISSION MEETING AGENDA**  
**January 14, 2026, at 6:00 p.m.**  
**212 N. Toquer Blvd, Toquerville Utah**

**This meeting will also be broadcast via YouTube live on the Toquerville City YouTube channel at <https://www.youtube.com/channel/@toquervillecity>**

**A. CALL TO ORDER:**

1. Call to Order – Chair Haymore
2. Pledge of Allegiance – Commissioner Leavitt
3. Statement of Belief/Opening Prayer – Commissioner Harrison
4. Disclosures and Declaration of Conflicts from Commission Members.

**B. APPROVAL OF AGENDA:**

1. Approval of agenda order

**C. CONSENT AGENDA:**

1. Review and possible approval of meeting minutes from December 10, 2025, Planning Commission Meeting.

**D. BUSINESS ITEM(S):**

1. **Discussion and possible recommendation** on a Nightly Rental Application for 2 W Willow Lane, submitted by Travis and Janiece Olds. Tax ID: T-WLAN-1, current zoning is R-1-12 Single Family Residential.  
**A. Public Hearing:** Public input is sought on a Nightly Rental Application for 2 W Willow Lane, submitted by Travis and Janiece Olds. Tax ID: T-WLAN-1, current zoning is R-1-12 Single Family Residential.
2. **Discussion and possible approval** of a Preliminary Plat Application submitted by Firelight Development for phases four through seven of Residential Planning Area 1 within the Firelight MPDO (Tax ID's T-3-1-10-441-PV1 & T-3-1-10-442-PV1).  
**A. Public Hearing:** Public input is sought on a Preliminary Plat Application submitted by Firelight Development for phases four through seven of Residential Planning Area 1 (PA-1) within the Firelight MPDO (Tax ID's T-3-1-10-441-PV1 & T-3-1-10-442-PV1). The site, located south of Pond Hill Road and east of Firelight Drive, is currently zoned R-1-20 Single Family Residential.
3. **Discussion and possible approval** of a Preliminary Plat Application submitted by Firelight Development for phases eight through sixteen of Residential Planning Area 1 within the Firelight MPDO (Tax ID's T-100-A, T-3-1-10-142-A, T-3-1-3-200-PV1, T-199-PV1, T-196-PV1, T-1231, T-3-1-3-201-PV1, T-101-PV1, T-197-PV1, & T-104-A-1, T-3-1-10-140-PV1, T-3-1-3-232-PV1).  
**A. Public Hearing:** Public input is sought on a Preliminary Plat Application submitted by Firelight Development for phases eight through sixteen of Residential Planning Area 1 (PA-1) within the Firelight MPDO (Tax ID's T-100-A, T-3-1-10-142-A, T-3-1-3-200-PV1, T-199-PV1, T-196-PV1, T-1231, T-3-1-3-201-PV1, T-101-PV1, T-197-PV1, & T-104-A-1, T-3-1-10-140-PV1, T-3-1-3-232-PV1). The site, located between Toquerville Parkway and Firelight Drive, is currently zoned R-1-20 Single Family Residential.

**E. REPORTS:**

1. Planning Commission Chair
2. Planning Commissioners
3. Planning & Zoning Administrator, Emily Teaters
4. Assistant City Manager, Darrin LeFevre

**F. ADJOURN:**

In compliance with the Americans with Disabilities Act, individuals needing special accommodations (including auxiliary communicative aids and services) during this meeting should notify the City Office 435.635.1094, at least 48 hours in advance. This Agenda will be posted on the State website at <http://pmn.utah.gov>, posted on the Toquerville City website at [www.toquerville.utah.gov](http://www.toquerville.utah.gov), and at the City Office Building at 212 N Toquer Blvd. Posted January 13, 2026, by Toquerville City Recorder, Emily Teaters.

**TOQUERVILLE CITY**  
**PLANNING COMMISSION MEETING MINUTES**  
**December 10, 2025, at 6:00 pm**  
**212 N. Toquer Blvd, Toquerville Utah**

Present: Chair Val Preslar; Commissioners: Jenny Chamberlain, Dean Haymore, Lonnie Christensen, Angela Harrison; Commissioner Alternates: Glenn Leavitt, Mila Allinson; Staff: Planning and Zoning Administrator/Recorder Emily Teaters, Assistant City Manager Darrin LeFevre, City Attorney Kayla Gothard.

**A. CALL TO ORDER:**

<https://youtu.be/uODDDUPKPfE?si=chSOwriWYiVkrfZA&t=6>

Chair Val Preslar called the meeting to order at 6:00 p.m. Commissioner Harrison led the Pledge of Allegiance. The invocation was led by Chair Preslar. There were no declarations of conflicts.

**B. APPROVAL OF AGENDA:**

[https://youtu.be/uODDDUPKPfE?si=o5e8cYdJfNb\\_gMen&t=110](https://youtu.be/uODDDUPKPfE?si=o5e8cYdJfNb_gMen&t=110)

The Commissioners reviewed the agenda.

*Commissioner Haymore made a motion to approve the agenda as posted. Commissioner Harrison seconded the motion. Motion carried, 5-0. Lonnie Christensen – aye, Val Preslar – aye, Jenny Chamberlain – aye, Dean Haymore – aye, Angela Harrison – aye.*

**C. CONSENT AGENDA:**

<https://youtu.be/uODDDUPKPfE?si=0ks0BDUSEYRj3GJE&t=138>

1. Review and possible approval of meeting minutes from October 8, 2025, and November 12, 2025, Planning Commission Meetings.

Emily Teaters went over the corrections made to the minutes.

*Commissioner Chamberlain made a motion to approve the corrected minutes from October 8<sup>th</sup>, 2025, and November 12<sup>th</sup>, 2025. Commissioner Harrison seconded the motion. Motion carried, 4-0. Lonnie Christensen – aye, Jenny Chamberlain – aye, Dean Haymore – aye, Angela Harrison – aye, Val Preslar – abstain.*

**D. REPORTS:**

[https://youtu.be/uODDDUPKPfE?si=50C\\_2Ffk4Z1sLu2P&t=214](https://youtu.be/uODDDUPKPfE?si=50C_2Ffk4Z1sLu2P&t=214)

1. Planning Commissioners  
Commissioner Haymore stated he drove out to one of the sites regarding an agenda item. Commissioner Chamberlain encouraged both alternates, Mila Allinson and Glenn Leavitt, to submit letters of intent for Planning Commission.
2. Planning & Zoning Administrator, Emily Teaters  
Emily reported on the submitted preliminary plats for Firelight that are currently under staff review. She reminded everyone about the upcoming openings in the Planning Commission for two commissioners and one alternate.
3. Assistant City Manager, Darrin LeFevre  
Darrin LeFevre gave an update on the parkway regarding signs being analyzed by UDOT, Boulder Ridge Development, and the Chief Toquer Reservoir. Darrin also answered a question from

Commissioner alternate Mila Allinson regarding the lining on the damn being punctured. Commissioner Haymore brought up dirt being moved out in Firelight and Darrin went over the grading being done for the Firelight Community Center. He also addressed light concerns raised by Commissioner Haymore.

**E. BUSINESS ITEM(S):**

- 1. Discussion and possible recommendation** on an MPDO Concept Plan submitted by American Consulting and Engineering on behalf of Babylon Lands, LLC for Tax ID's: T-3-1-4-230, T-3-1-4-231, and T-3167.

[https://youtu.be/uODDDUPKPfE?si=nP\\_9Ztar0XoTE5j1&t=797](https://youtu.be/uODDDUPKPfE?si=nP_9Ztar0XoTE5j1&t=797)

Emily summarized the submitted MPDO Concept Plan. Adam Allen from American Consulting and Engineering reviewed the maps and plans, addressing questions from staff and the Planning Commission. Attorney Kayla Gothard expressed concerns about the concept plan regarding the proposed option B road, the permitted use table, and the open space. Commissioner Haymore raised concerns about protecting Devils Hole. Commissioner Christensen addressed Haymore's comments and shared his concerns with the submitted plan. The commissioners, staff, and Paul Morris discussed whether to remove the amphitheater from the permitted use table. Dan Catlin advised the Planning Commission on the review process and what they should consider when looking at the plan. The commissioners further discussed this item.

***Commissioner Chamberlain made a motion to recommend approval of the Silver Cliffs Summit MPDO to the City Council, finding that the parcels meet the minimum requirements for an MPDO overlay, and the conceptual plan meets the requirements of 10-15-C of Toquerville City Code, without the rode B option, and with changing the amphitheater in the use table to be a conditional use to be explained later in a development agreement. Commissioner Harrison seconded the motion. Motion carried, 5-0. Lonnie Christensen – aye, Val Preslar – aye, Jenny Chamberlain – aye, Dean Haymore – aye, Angela Harrison – aye.***

- 2. Discussion and possible approval** of a Preliminary Plat Application for Residential Planning Area 6 (Tax ID: T-182-A) in the Firelight MPDO.

<https://youtu.be/uODDDUPKPfE?si=wmi0bfU4OkuLKlIb&t=3918>

Emily summarized the Preliminary Plat and provided some background information on the item. Emily requested approval to be conditional upon a hillside development permit being issued for the area prior to final plat recording, also noting Firelight does not own the land yet therefore this approval is conditional until the property is owned by Firelight. Attorney Gothard highlighted some of the preconditions Emily requested. Chair Preslar opened the Public Hearing.

**A. Public Hearing:** Public input is sought on a Preliminary Plat Application submitted by Firelight Development. The site, located southwest of Toquerville Parkway and Westfield Road (Tax ID: T-182-A), is designated as Residential Planning Area 6 (PA-6) in the Firelight MPDO. The property is currently zoned R-1-20, Single Family Residential. Chair Preslar opened the Public Hearing. Amy Erickson asked where the maps could be found and where the site is located in comparison to her property. Wade Silva asked about the letter he received saying he was within 300 feet of the site. Chair Preslar closed the public hearing.

***Commissioner Haymore made a motion to close the public hearing. Commissioner Harrison seconded the motion. Motion carried, 5-0. Lonnie Christensen – aye, Val Preslar – aye, Jenny Chamberlain – aye, Dean Haymore – aye, Angela Harrison – aye.***

Commissioner Haymore brought up concerns related to parking within Planning Area 6. Adam



answered Commissioner Haymore's questions and noted all the roads in PA-6 will be public. The homes will also have 2 car garages and driveways. The Commissioners and staff discussed reviewing the City's parking ordinance. Adam answered more questions from Commissioner Haymore regarding storm drains. Darrin went over the drainage addressed in the preliminary plat. Attorney Gothard answered questions about the motion.

***Commissioner Chamberlain made a motion that the Planning Commission as Preliminary Land Use Authority approves the Preliminary Plat for Residential Planning Area 6 in the Firelight MPDO, finding that the application is complete under 10-19-C-3, and the City Subdivision Submittal Policy, and that this approval is preconditioned upon the Hillside Development Permit being approved prior to final plat approval, and preconditioned to the recording of an addendum to the development agreement, and subject to ensuring an access easement to the other property owner as discussed. Commissioner Harrison seconded the motion. Motion carried, 5-0. Lonnie Christensen – aye, Val Preslar – aye, Jenny Chamberlain – aye, Dean Haymore – aye, Angela Harrison – aye.***

3. Discussion and possible appointment of a Planning Commission Chair for 2026.  
<https://youtu.be/uODDDUPKPfE?si=b211V5gI4tpFOm3N&t=5505>

***Commissioner Harrison made a motion to nominate Dean Haymore as Chair for 2026. Commissioner Chamberlain seconded the motion. Motion carried, 5-0. Lonnie Christensen – aye, Val Preslar – aye, Jenny Chamberlain – aye, Dean Haymore – aye, Angela Harrison – aye.***

4. Discussion and possible appointment of a Planning Commission Pro Tempore for 2026.  
<https://youtu.be/uODDDUPKPfE?si=4f4buO9wM-AByYIF&t=5566>

***Commissioner Haymore made a motion to appoint Angela Harrison as Pro Tempore for 2026. Chair Preslar seconded the motion. Motion carried, 5-0. Lonnie Christensen – aye, Val Preslar – aye, Jenny Chamberlain – aye, Dean Haymore – aye, Angela Harrison – aye.***

**F. ADJOURN:**

<https://youtu.be/uODDDUPKPfE?si=bkeIsc1fOznC-B8z&t=5618>

***Commissioner Chamberlain made a motion to adjourn. Commissioner Haymore seconded the motion. Motion carried, 5-0. Lonnie Christensen – aye, Val Preslar – aye, Jenny Chamberlain – aye, Dean Haymore – aye, Angela Harrison – aye.***

Chair Preslar adjourned the meeting at 7:33 pm.

---

Planning Chair – Dean Haymore

---

Date

---

Attest: City Recorder – Emily Teaters

**Toquerville City Planning Commission Meeting**  
**Agenda Item Sheet**

**Meeting Date:** 01.14.2026

**Department:** Planning and Zoning

**Item Title:**

Discussion and possible recommendation on a Nightly Rental Application for 2 W Willow Lane, submitted by Travis and Janiece Olds. Tax ID: T-WLAN-1, current zoning is R-1-12 Single Family Residential.

**Presented By:** Emily Teaters

**Attachments:**

- Nightly Rental Application
- Site Plan

**Options:**

1. **Recommend Approval** – recommendation to Council to approve the nightly rental license.
2. **Table** – allows staff more time for research or additional changes.
3. **Recommend Denial** – recommend that City Council deny the nightly rental license, with findings supporting the denial.

**Possible Motion (Approval):**

*I move to recommend approval of the nightly rental permit application submitted by Travis and Janiece Olds for 2 W Willow Lane.*

**Background:**

Staff has reviewed this nightly rental application and finds it complete and in compliance with Title 10, Chapter 17 of the Toquerville City Code. The application includes all required materials and meets the City's standards for nightly rentals, including ownership limits, parking, fire safety, occupancy, and minimum distance requirements.

Olds

Permit/License #

12/11/2025 - 12/10/2027

Nightly Rental Application

Reference Number

General

Application Status

Status

Under Review

Active

Application Review Status

Pre-Review      Approved

Date Submitted

Planning & Zoning      Not Reviewed

12/02/2025

Hurricane Valley Fire      Approved

District

Final-Review      Not Reviewed

Fees

Payments

|                                |                 |                   |        |                 |
|--------------------------------|-----------------|-------------------|--------|-----------------|
| Nightly Rental Application Fee | \$400.00        | 12/11/2025        | Online | \$42.00         |
| Affected Property Owner Notice | \$42.00         | 12/02/2025        | Card   | \$400.00        |
| <b>Subtotal</b>                | <b>\$442.00</b> | <b>Total Paid</b> |        | <b>\$444.26</b> |
| <b>Processing Fee</b>          | <b>\$2.26</b>   |                   |        |                 |
| <b>Total</b>                   | <b>\$444.26</b> |                   |        |                 |
| <b>Amount Paid</b>             | <b>\$444.26</b> |                   |        |                 |
| <b>Total Due</b>               | <b>\$0.00</b>   |                   |        |                 |

Application Form Data

(Empty fields are not included)

First Name

Travis and Janiece

Last Name

Olds

Contact Email

[REDACTED]

Phone Number

[REDACTED]

Street Address

[REDACTED]

City

Toquerville

State

UT

Zip Code

84774

Mailing Address

[REDACTED]

City

Toquerville

State

UT

Zip Code

84774

Will there be a designated property manager/ emergency contact, other than the owner who will be responsible for ensuring compliance?

No

Address Of Subject Property

2 West Willow Lane

Tax ID Of Subject Property

T-WLAN-1

How will you operate the Nightly Rental?

Sole Proprietor

[REDACTED]

Upload Owners Affidavit

 PROPERTY OWNER (1).pdf

Upload a detailed site plan drawn to standard engineering scale for the lot showing additional parking stalls, existing and proposed buildings, existing streets, and a floor plan of the dwelling. The site plan must identify the required off-street parking to be used in connection with the nightly rental.

 2 W Willow Ln Site Plan.pdf

 Olds Floor Plan.pdf

---

Upload a map showing all properties within 300' of property boundaries.

 300 ft Property owners.pdf

---

Upload a Public Notice mailing list of all properties within 300 feet of property boundaries.

 Addresses 300 ft .pdf

---

How many affected properties are within 300 feet of the property boundaries?

28

---

Applicant must provide addressed and stamped envelopes for all properties within 300 feet of property boundaries. Envelopes must be delivered to the Toquerville City office (212 N. Toquer Blvd, Toquerville, UT). Address labels may be acquired from the Washington County Records Office. \*\*Application will not be considered complete until receipt of addressed and stamped envelopes.\*\*



Date self addressed envelopes received by Toquerville City

12/02/2025

---

Will the Nightly Rental be in a structure that is Temporary?

No

---

Will the Nightly Rental occur within and under one roof?

Yes

---

Will the Nightly Rental be in an detached accessory dwelling?

No

---

Will the maximum number of occupants per dwelling being used for the nightly rental be less than ten (10)?

Yes

---

Will the property have a minimum separation of five hundred feet (500') from other Nightly Rental properties?

Yes

---

## Signature

**Toquerville City, at its discretion, may require applicants to provide other documents and visual aids to assist with the impact upon the neighborhood and City. It is important that all applicable information noted above is submitted with the application. An incomplete application will not be scheduled for Planning Commission consideration. Once your application is deemed complete, it will be put on the agenda for the next Planning Commission meeting.**

I certify that all information contained herein is accurate, to the best of my knowledge. I certify that I have read, understand, and will comply with the nightly rental regulations listed in the Toquerville City Code Title 10, Chapter 13. I certify the property meets all local, safety, and building code requirements. I acknowledge that prior to using the property as a nightly rental, I must obtain all pertinent inspection approvals, business license approvals and pay all applicable fees. I acknowledge that the City has the right to inspect this property. I will notify that City of any changes to the permit. I understand I must keep a current business license and acknowledge that this permit is non-transferrable to another owner or another dwelling.

Electronically Signed



---

## Messages

01/05/2026 15:49 pm - Dana McKim

Fire Inspection Passed this date.

---

12/31/2025 12:35 pm - Dana McKim

Inspection scheduled for inspection on 12/5/26 at 3:00

 Vacation\_Rental\_Inspection-Copy\_20251212114225.pdf

---

12/11/2025 9:10 am - Mary Dockstader

Hi Travis, your application is awaiting payment for the Affected Property Owner Notice. Thank you.



---

## Internal Notes

12/02/2025 15:27 pm - Mary Dockstader



Lynn had applied for the wrong application previously and paid the fee. Fee payment was recorded to this application.

12/22/2025 14:08 pm - Emily Teaters



Spoke to Dana at the HVFD and explained that a fire inspection is required as a part of this application. She will reach out for payment and scheduling.

01/05/2026 15:49 pm - Dana McKim

Travis advised that his business is called the "Bucket List House".

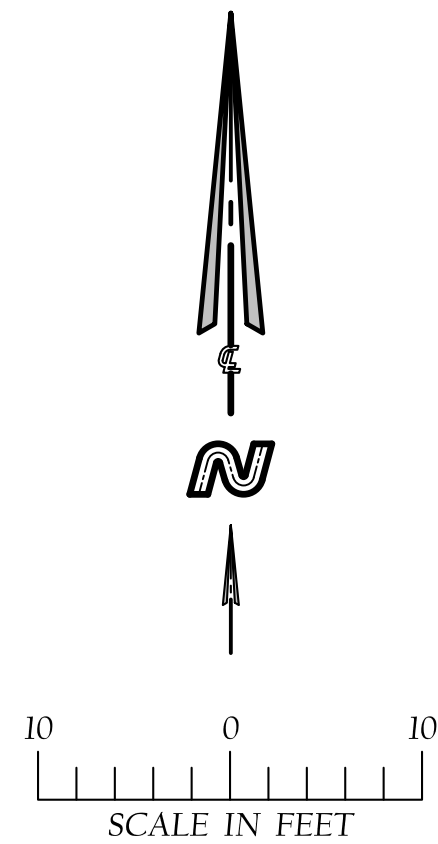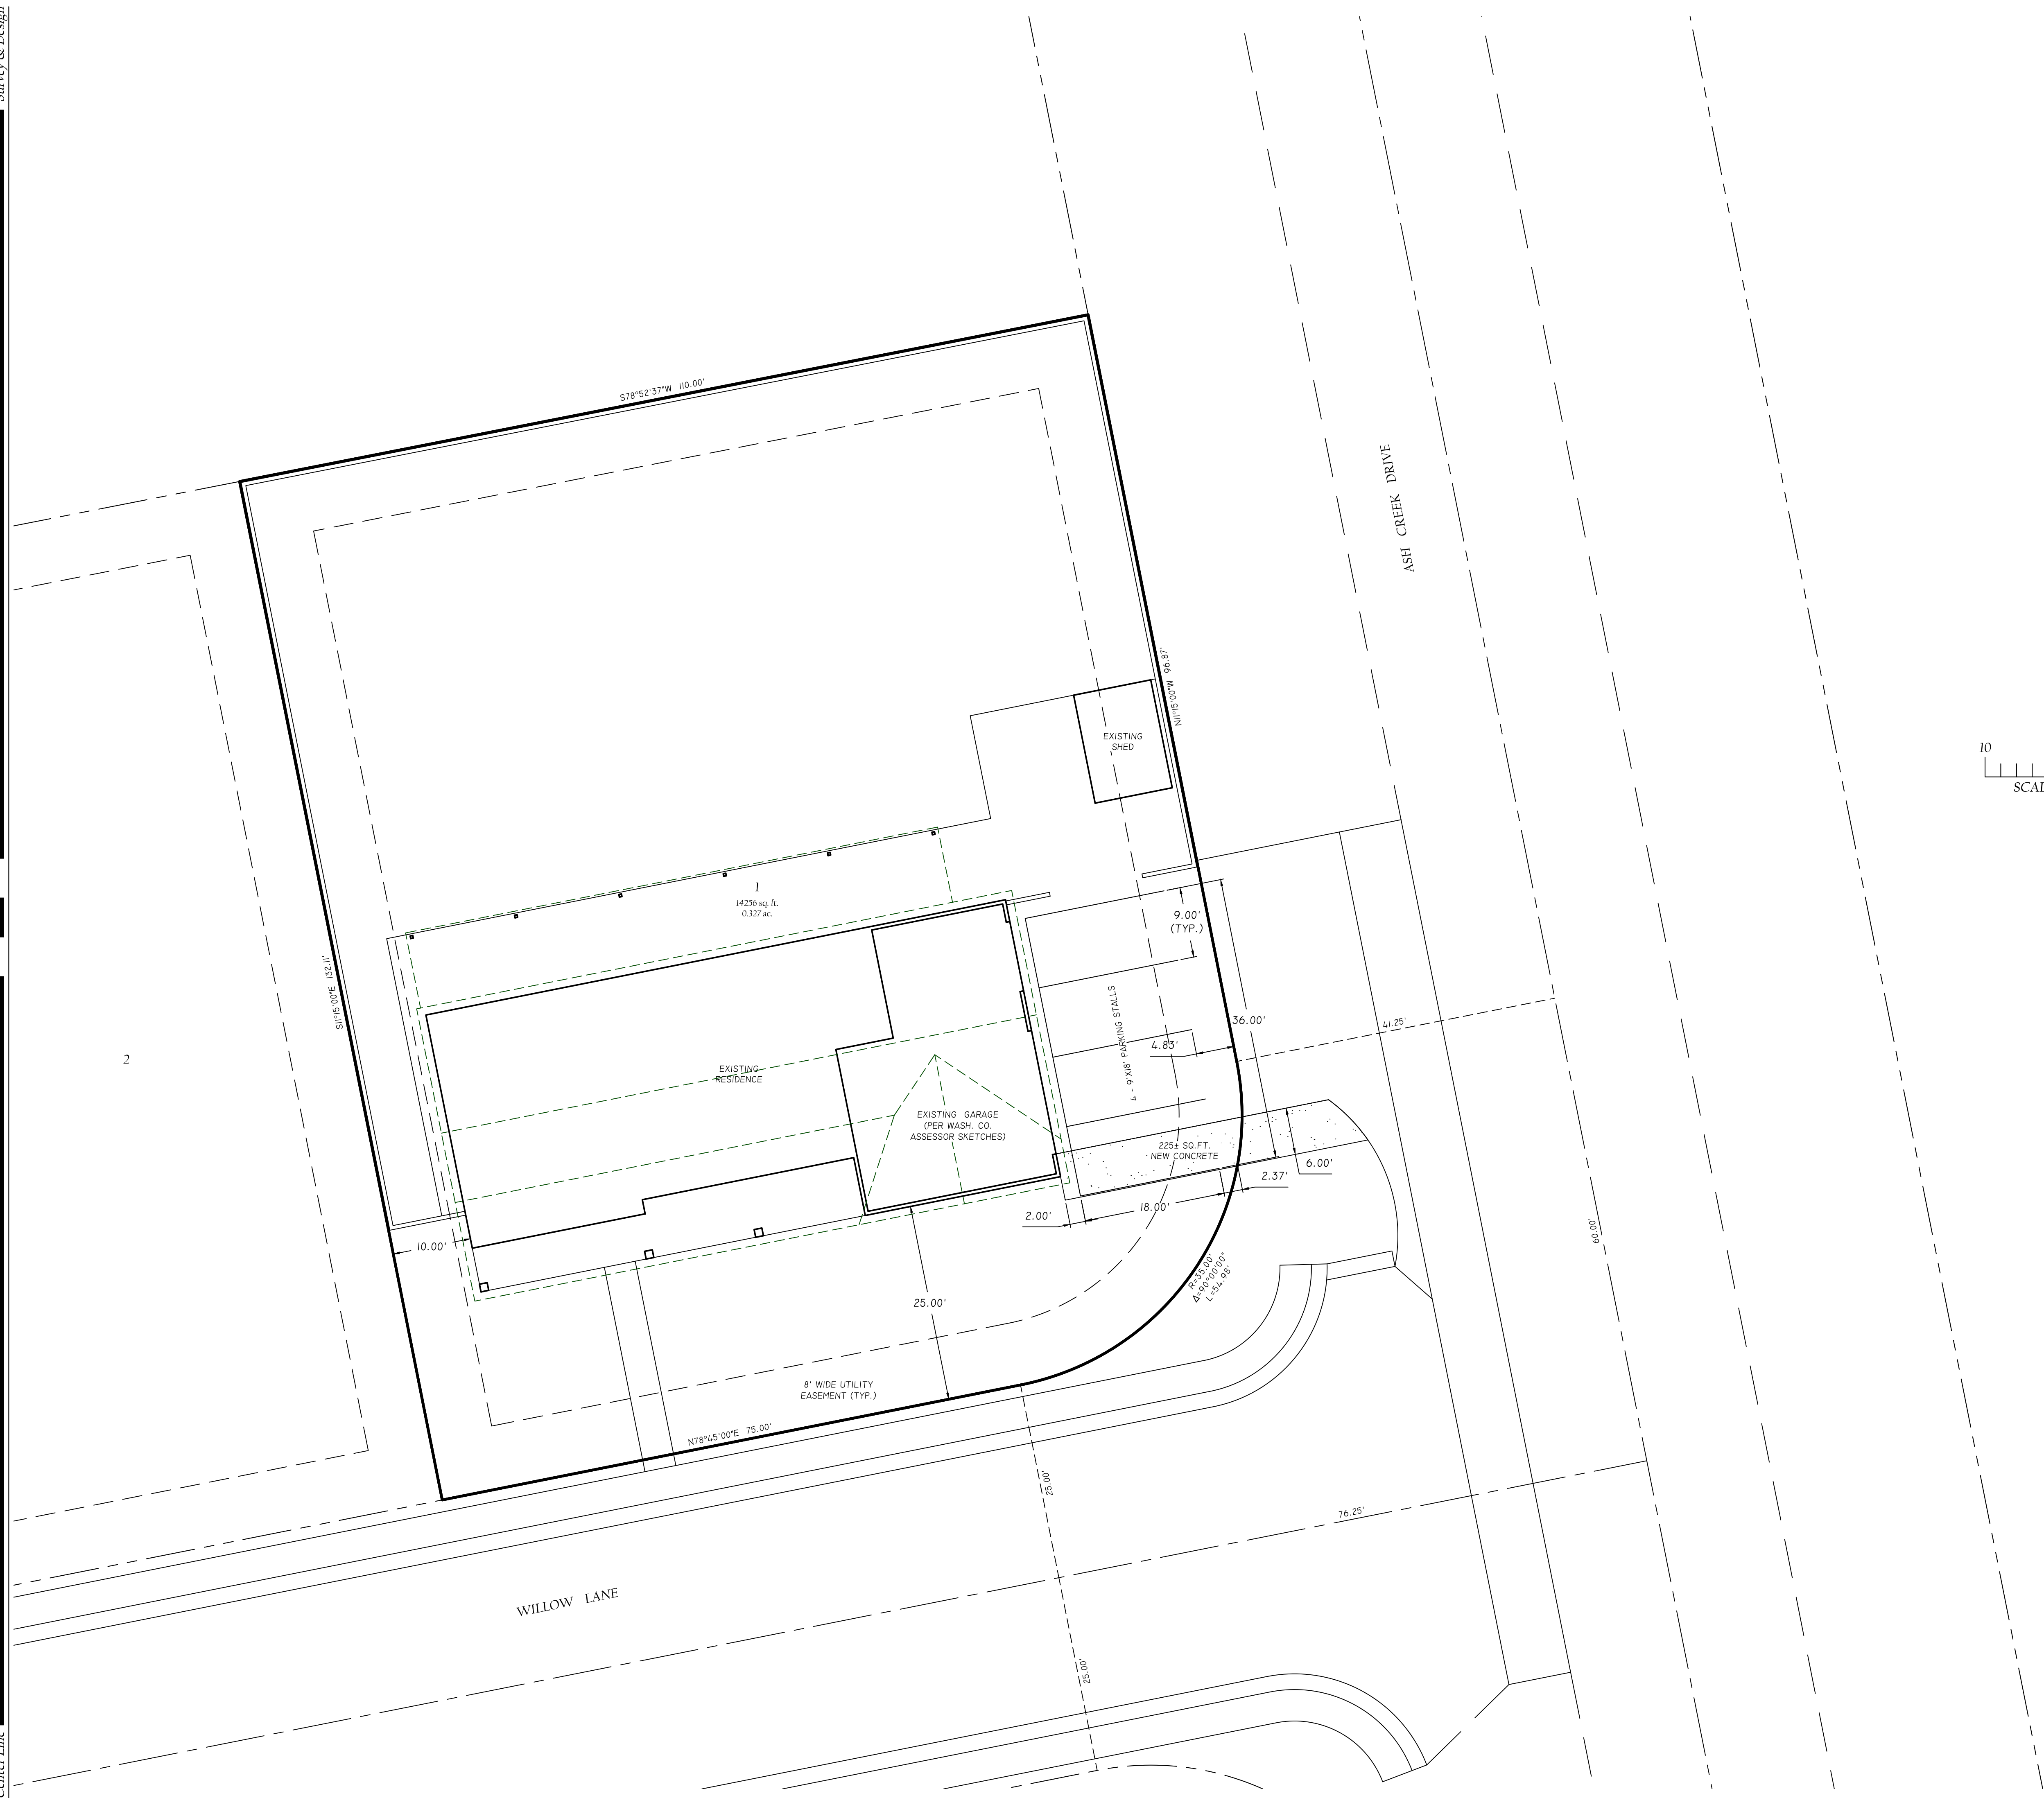

| REVISIONS |          |              |  |                                              |  |
|-----------|----------|--------------|--|----------------------------------------------|--|
|           |          |              |  |                                              |  |
|           |          |              |  |                                              |  |
| I         | 12-31-20 | B.E.T.       |  | LABEL EXISTING GARAGES AND DIMENSION PARKING |  |
| NO        | DATE     | APPROVED BY: |  | REMARKS                                      |  |

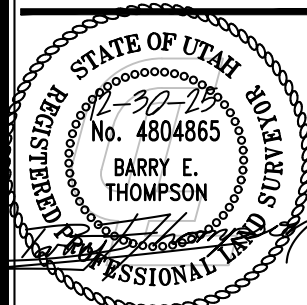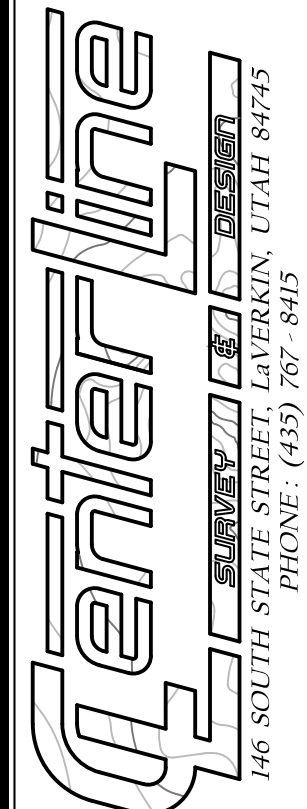

JOB # (CLIENT #):  
2507-0358 (1064)

---

FILE NAME:  
0358 Site Plan

**SITE PLAN**  
**WILLOW LANE LOT 1**  
**FOR**  
**LYNN OLDS**  
**2 W WILLOW LN**  
**TOQUERVILLE, UT**

DATE:  
JULY 15, 2025

SCALE:  
1" = 10'

SHEET

## Toquerville City Planning Commission Meeting

### Agenda Item Sheet

**Meeting Date:** 01.14.2026

**Department:** Planning & Zoning

**Item Title:**

Discussion and possible approval of a Preliminary Plat Application submitted by Firelight Development for phases four through seven of Residential Planning Area 1 within the Firelight MPDO (Tax ID's T-3-1-10-441-PV1 & T-3-1-10-442-PV1).

**Presented By:** Emily Teaters

**Attachments:**

- Preliminary Plat Packet
- Planning Area Map – Firelight MPDO

**Options:**

Approval/Remand

**Possible Motion (Approval):**

*I move that the Planning Commission, as the Preliminary Land Use Authority, approve the Preliminary Plat for Phases 4-7 in Residential Planning Area 1 of the Firelight MPDO, finding that the application is complete under 10-19C-3 and the City's Subdivision Submittal Policy, and that this approval is pre-conditioned upon a Hillside Development Permit being approved prior to Final Plat approval, if required.*

**Background:**

The Preliminary Plat submitted is for Phases 4-7 in Residential Planning Area 1 of the Firelight MPDO. A final site plan for this area has previously been approved by Planning Commission and City Council, and the lot layout has not changed significantly from that approved site plan.

Staff has reviewed the application and determined it to be complete in accordance with the Preliminary Plat requirements of the subdivision ordinance ([10-19C-3](#)) and the City's [Subdivision Submittal Policy](#). All additional reports required under the Subdivision Submittal Policy have been submitted, including preliminary drainage, grading, landscaping, utility plans, geotechnical report, title report, and hydrology report.

The Planning Commission acts as the Preliminary Land Use Authority under the subdivision code and is here to review the plat for compliance with City ordinances and standards. If everything meets the requirements, the Commission should approve the Preliminary Plat.




# SUNRIVER AT FIRELIGHT PHASE 4-7



## TOQUERVILLE, UTAH

### PRELIMINARY PLAT


December 2025

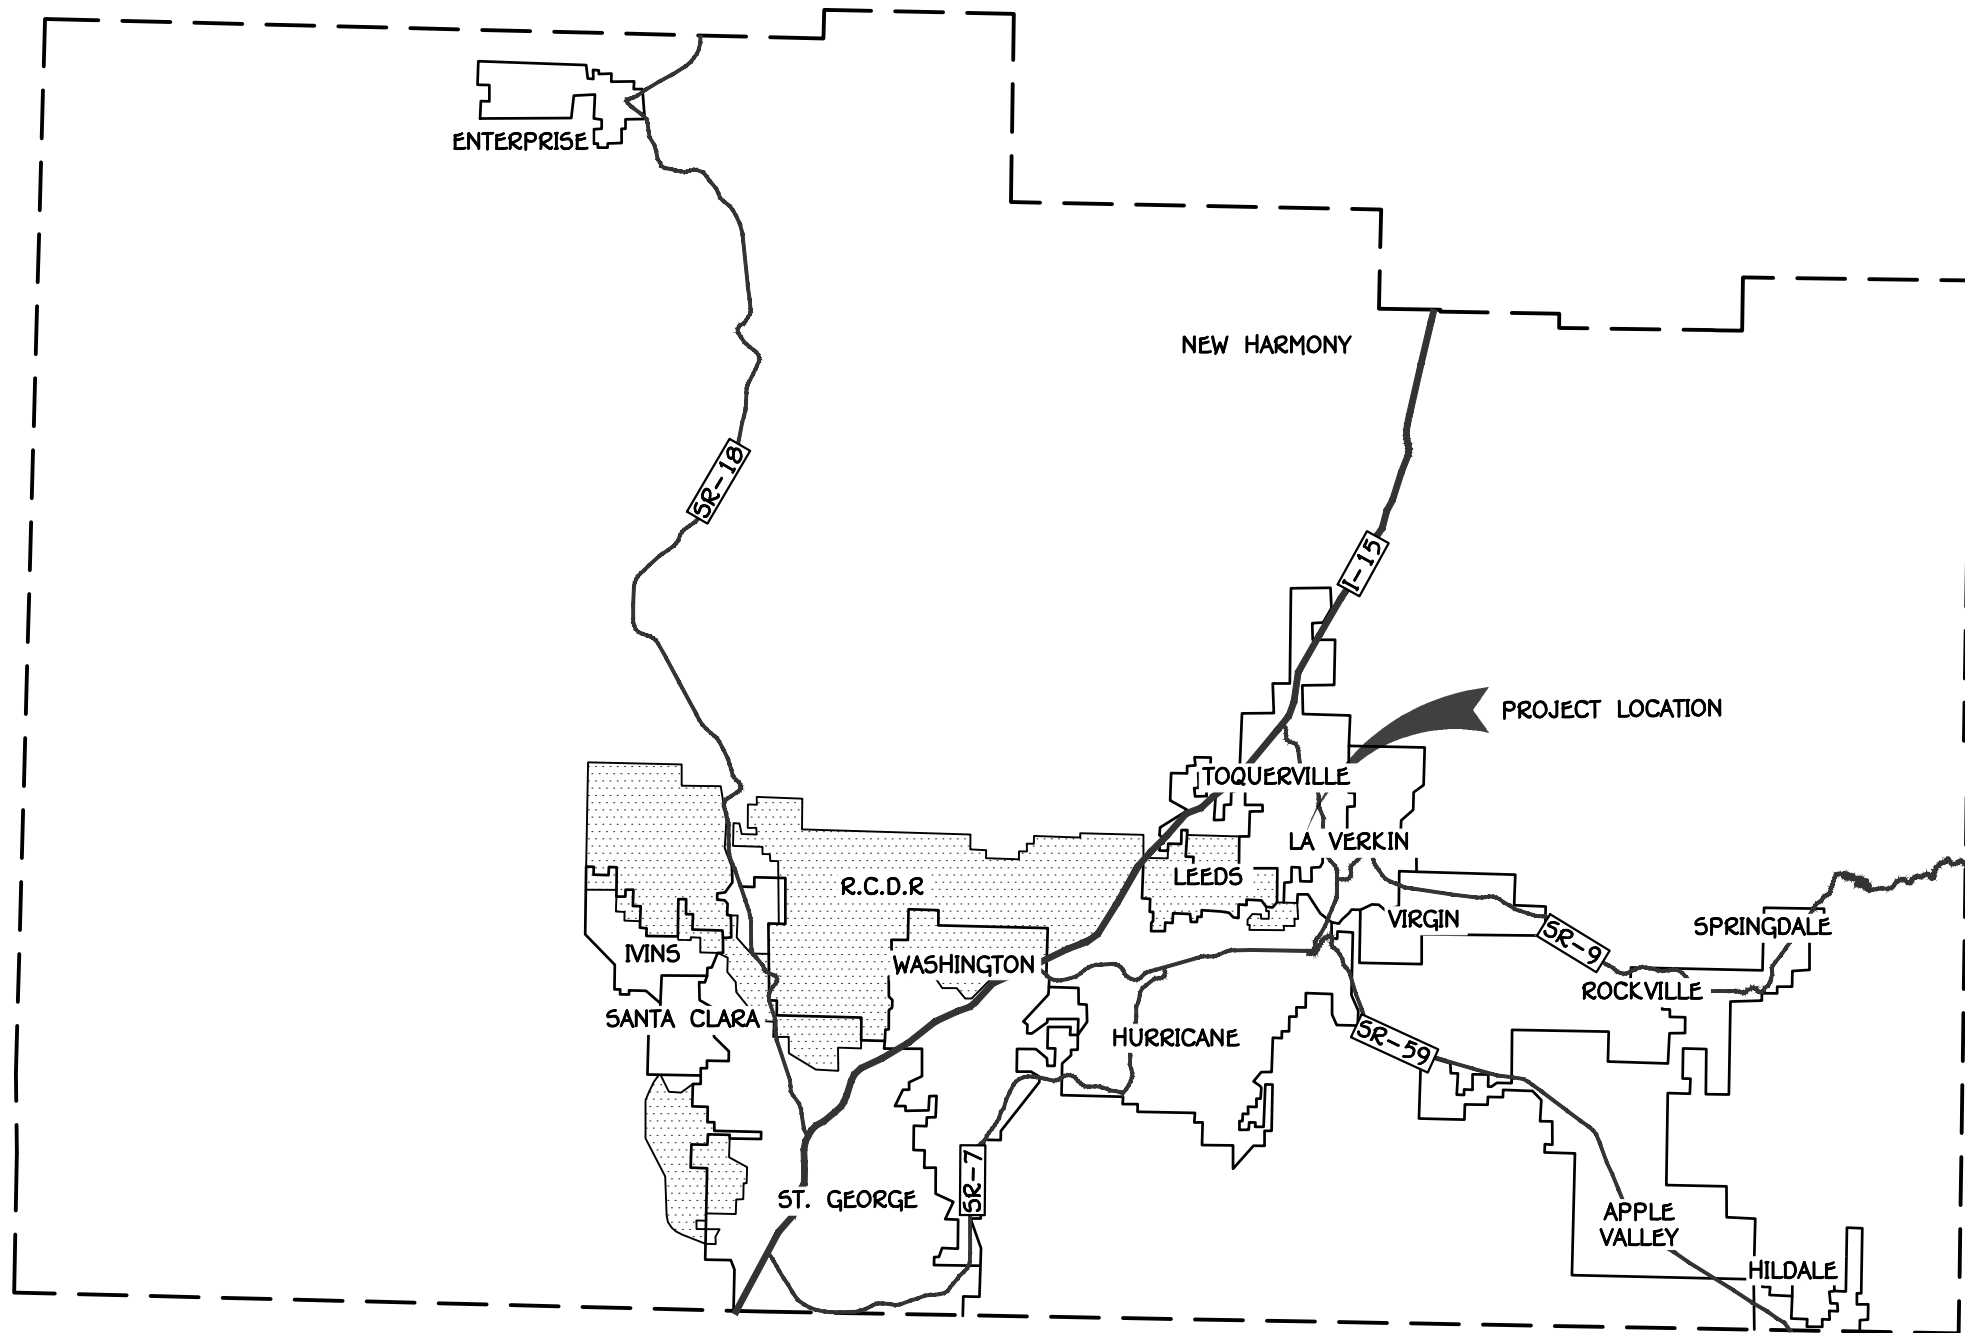

WASHINGTON COUNTY

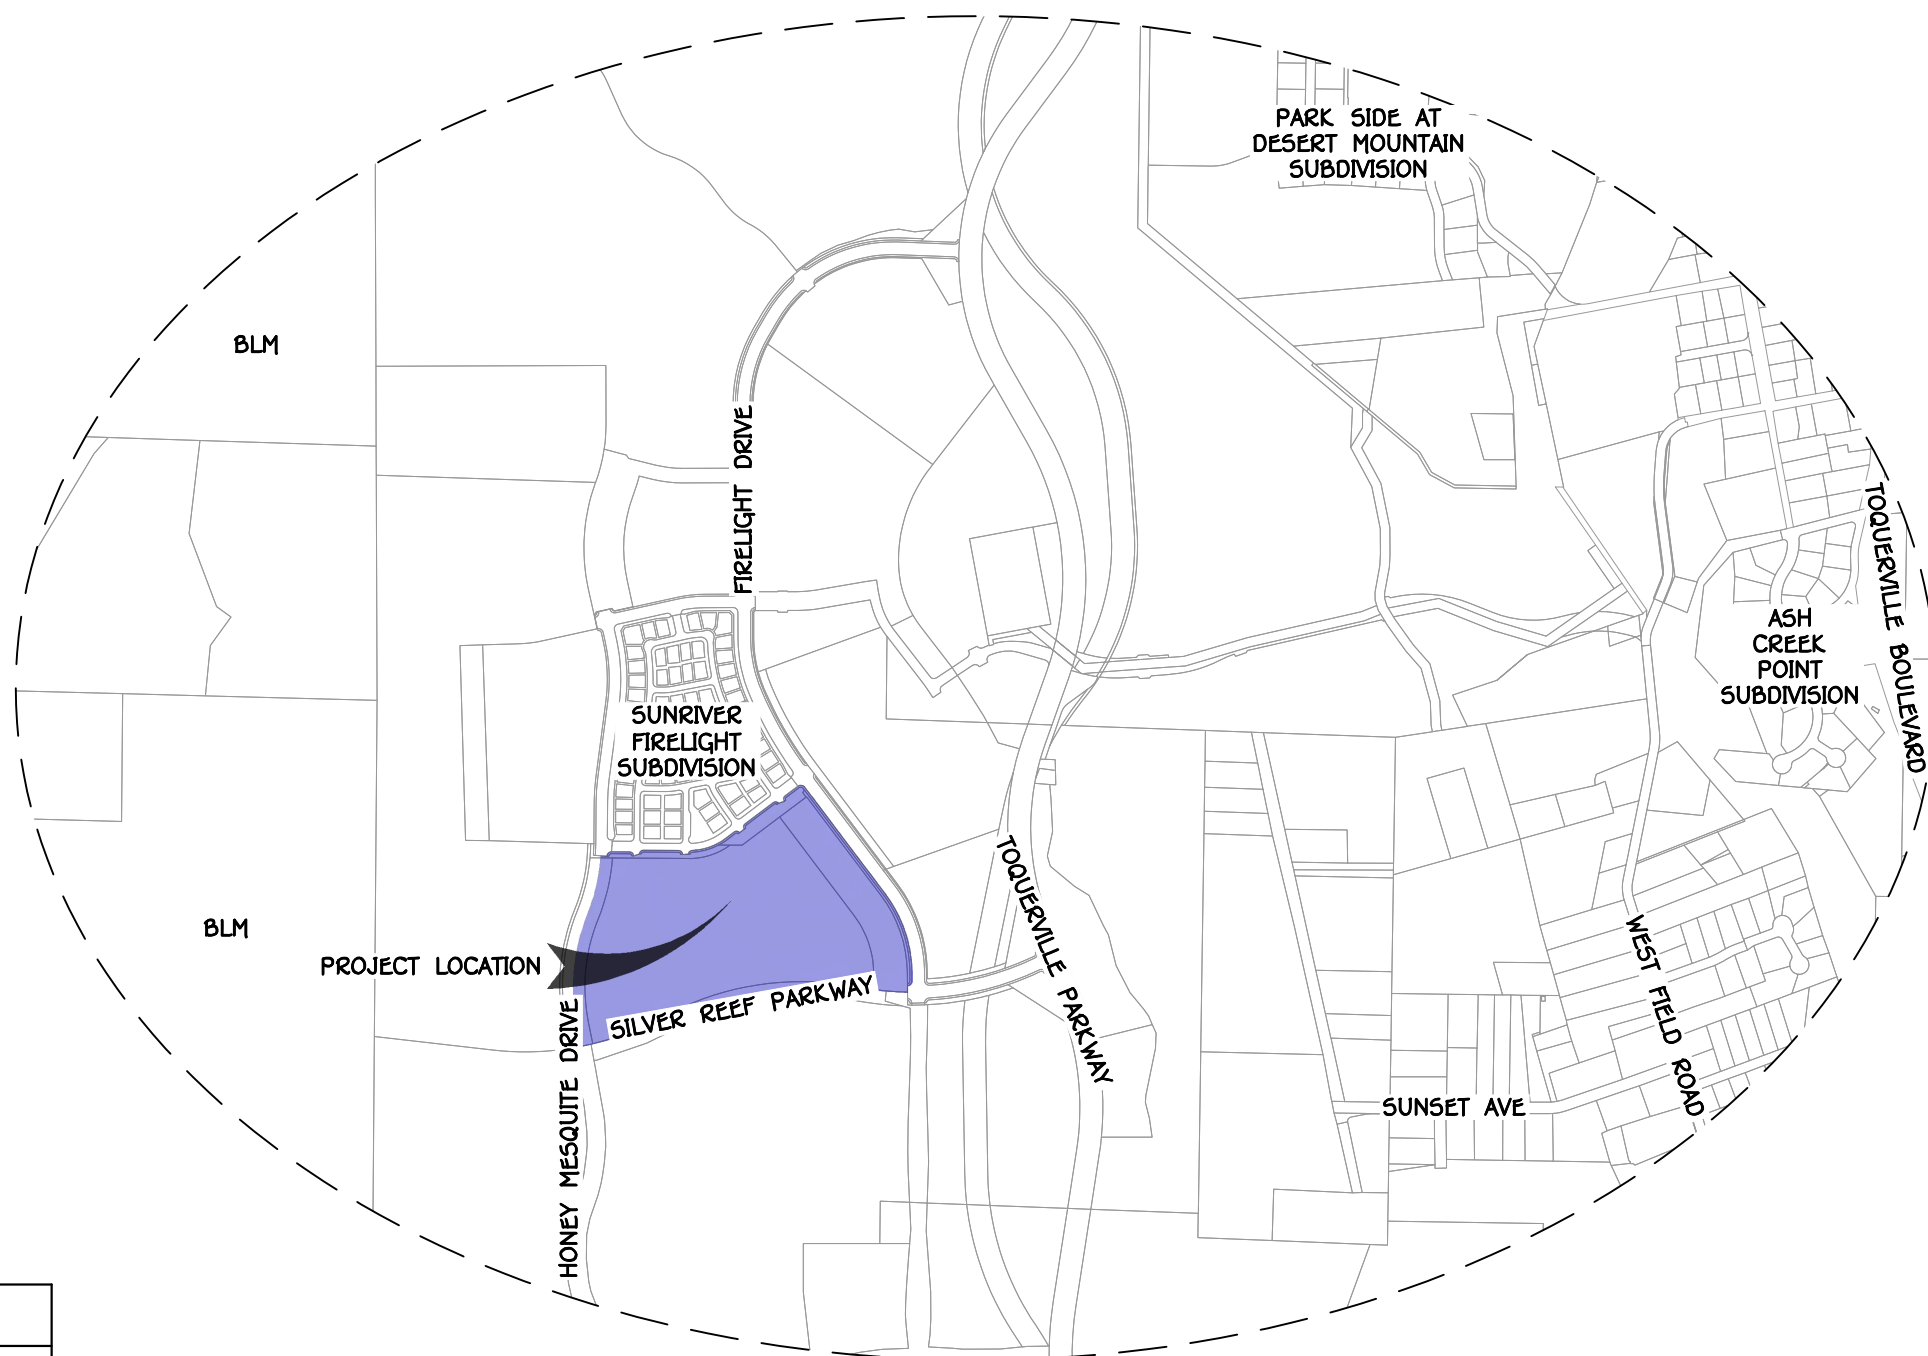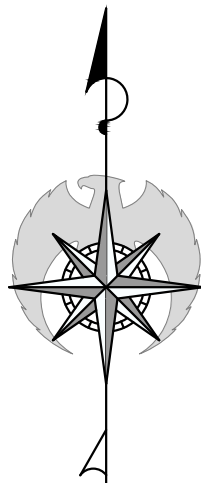

VICINITY MAP  
SECTION 10, T41S, R13W, SLB&M

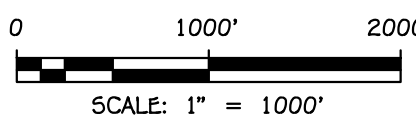

#### LEGAL DESCRIPTION (PARCEL ID T-3-1-10-411-PV1 & T-3-1-10-442-PV1)

BEGINNING AT A POINT ON THE SECTION LINE SAID POINT LIES NORTH 00°42'01" EAST ALONG THE SECTION LINE 4,410.89 FEET, FROM THE SOUTH QUARTER CORNER OF SECTION 10, TOWNSHIP 41 SOUTH, RANGE 13 WEST, SALT LAKE BASE AND MERIDIAN; RUNNING THENCE SOUTH 37°02'14" EAST 7.06 FEET; THENCE SOUTHERLY ALONG A 697.00 FOOT RADIUS CURVE TO THE RIGHT, (CENTER POINT LIES SOUTH 52°57'46" WEST) THROUGH A CENTRAL ANGLE OF 37°02'14", A DISTANCE OF 450.55 FEET; THENCE SOUTH 35.25 FEET; THENCE SOUTHWESTERLY ALONG A 25.00 FOOT RADIUS CURVE TO THE RIGHT, (CENTER POINT LIES NORTH 90°00'00" WEST) THROUGH A CENTRAL ANGLE OF 91°11'47", A DISTANCE OF 39.79 FEET; THENCE SOUTH 00°52'19" EAST 33.02 FEET; THENCE WESTERLY ALONG A 1,500.00 FOOT RADIUS NON-TANGENT CURVE TO THE RIGHT, (CENTER POINT LIES NORTH 01°09'08" E.T.S. EAST) THROUGH A CENTRAL ANGLE OF 03°27'01", A DISTANCE OF 90.33 FEET; THENCE WESTERLY ALONG A 2,925.00 FOOT RADIUS REVERSE CURVE TO THE LEFT, (CENTER POINT LIES SOUTH 04°36'04" WEST) THROUGH A CENTRAL ANGLE OF 26°42'42", A DISTANCE OF 1,363.66 FEET; THENCE WESTERLY ALONG A 1,500.00 FOOT RADIUS REVERSE CURVE TO THE RIGHT, (CENTER POINT LIES NORTH 22°06'38" WEST) THROUGH A CENTRAL ANGLE OF 10°46'02", A DISTANCE OF 281.89 FEET; THENCE NORTH 11°20'36" WEST 114.91 FEET; THENCE NORTHERLY ALONG A 1,000.00 FOOT RADIUS CURVE TO THE RIGHT, (CENTER POINT LIES NORTH 78°39'24" EAST) THROUGH A CENTRAL ANGLE OF 33°24'46", A DISTANCE OF 583.16 FEET; THENCE NORTHERLY ALONG A 1,000.00 FOOT RADIUS REVERSE CURVE TO THE LEFT, (CENTER POINT LIES NORTH 67°55'50" WEST) THROUGH A CENTRAL ANGLE OF 18°07'56", A DISTANCE OF 316.46 FEET; THENCE SOUTH 86°03'45" EAST 30.00 FEET; THENCE NORTHEASTERLY ALONG A 25.00 FOOT RADIUS NON-TANGENT CURVE TO THE RIGHT, (CENTER POINT LIES SOUTH 86°03'44" EAST) THROUGH A CENTRAL ANGLE OF 86°31'21", A DISTANCE OF 37.75 FEET; THENCE SOUTH 89°32'24" EAST 94.43 FEET; THENCE SOUTHEASTERLY ALONG A 20.00 FOOT RADIUS CURVE TO THE RIGHT, (CENTER POINT LIES SOUTH 00°27'36" WEST) THROUGH A CENTRAL ANGLE OF 92°56'35", A DISTANCE OF 32.44 FEET; THENCE NORTH 70°05'56" EAST 32.59 FEET; THENCE NORTHEASTERLY ALONG A 20.00 FOOT RADIUS NON-TANGENT CURVE TO THE RIGHT, (CENTER POINT LIES SOUTH 87°12'47" EAST) THROUGH A CENTRAL ANGLE OF 87°40'23", A DISTANCE OF 30.60 FEET; THENCE SOUTH 89°32'24" EAST 184.13 FEET; THENCE SOUTHEASTERLY ALONG A 20.00 FOOT RADIUS CURVE TO THE RIGHT, (CENTER POINT LIES SOUTH 00°27'36" WEST) THROUGH A CENTRAL ANGLE OF 92°01'18", A DISTANCE OF 32.12 FEET; THENCE NORTH 86°54'30" EAST 30.14 FEET; THENCE NORTHEASTERLY ALONG A 20.00 FOOT RADIUS NON-TANGENT CURVE TO THE RIGHT, (CENTER POINT LIES SOUTH 87°38'02" EAST) THROUGH A CENTRAL ANGLE OF 84°59'18", A DISTANCE OF 29.67 FEET; THENCE EASTERLY ALONG A 318.00 FOOT RADIUS REVERSE CURVE TO THE LEFT, (CENTER POINT LIES NORTH 02°38'44" WEST) THROUGH A CENTRAL ANGLE OF 34°23'30", A DISTANCE OF 190.88 FEET; THENCE NORTH 52°57'46" EAST 53.87 FEET; THENCE EASTERLY ALONG A 20.00 FOOT RADIUS CURVE TO THE RIGHT, (CENTER POINT LIES SOUTH 37°02'14" EAST) THROUGH A CENTRAL ANGLE OF 90°00'00", A DISTANCE OF 31.42 FEET; THENCE NORTH 52°57'46" EAST 30.00 FEET; THENCE NORTHERLY ALONG A 20.00 FOOT RADIUS NON-TANGENT CURVE TO THE RIGHT, (CENTER POINT LIES NORTH 52°57'46" EAST) THROUGH A CENTRAL ANGLE OF 90°00'00", A DISTANCE OF 31.42 FEET; THENCE NORTH 52°57'46" EAST 84.00 FEET; THENCE EASTERLY ALONG A 25.00 FOOT RADIUS NON-TANGENT CURVE TO THE RIGHT, (CENTER POINT LIES SOUTH 37°02'17" EAST) THROUGH A CENTRAL ANGLE OF 90°00'00", A DISTANCE OF 39.27 FEET; THENCE SOUTH 37°02'14" EAST 687.32 FEET TO THE POINT OF BEGINNING.

CONTAINING 1,441,392 SQUARE FEET OR 33.09 ACRES.

BASIS OF BEARINGS FOR THIS DESCRIPTION IS SOUTH 87°32'51" EAST 2633.98' BETWEEN THE SOUTH QUARTER CORNER OF SECTION 10 AND SOUTHEAST CORNER OF SECTION 10 TOWNSHIP 41 SOUTH, RANGE 13 WEST, SALT LAKE BASE & MERIDIAN

#### SHEET INDEX

| #  | SHEET | DESCRIPTION          |
|----|-------|----------------------|
| 1  | P.1.0 | COVER                |
| 2  | P.1.1 | BOUNDARY MAP         |
| 3  | P.1.2 | EXISTING CONDITIONS  |
| 4  | P.2.0 | OVERALL SITE PLAN    |
| 5  | P.2.1 | SITE PLAN I          |
| 6  | P.2.2 | SITE PLAN II         |
| 7  | P.2.3 | SITE PLAN III        |
| 8  | P.2.4 | SITE PLAN IV         |
| 9  | P.3.0 | OVERALL GRADING PLAN |
| 10 | P.3.1 | GRADING PLAN I       |
| 11 | P.3.2 | GRADING PLAN II      |
| 12 | P.3.3 | GRADING PLAN III     |
| 13 | P.3.4 | GRADING PLAN IV      |
| 14 | P.3.6 | OFFSITE STORM DRAIN  |
| 15 | P.4.0 | OVERALL UTILITY PLAN |
| 16 | P.4.1 | UTILITY PLAN I       |
| 17 | P.4.2 | UTILITY PLAN II      |
| 18 | P.4.3 | UTILITY PLAN III     |
| 19 | P.4.4 | UTILITY PLAN IV      |

| PRELIMINARY PLAT SITE DATA             |                              | OWNER/APPLICANT                         | GEOTECH ENGINEER                          | CIVIL ENGINEER                               | SURVEYOR                                     |
|----------------------------------------|------------------------------|-----------------------------------------|-------------------------------------------|----------------------------------------------|----------------------------------------------|
| <b>SUNRIVER AT FIRELIGHT PHASE 4-7</b> |                              | <b>FIRELIGHT DEVELOPMENT, INC.</b>      | <b>LANDMARK TESTING &amp; ENGINEERING</b> | <b>AMERICAN CONSULTING &amp; ENGINEERING</b> | <b>AMERICAN CONSULTING &amp; ENGINEERING</b> |
| CURRENT ZONING:                        | MPDO                         | 1404 WEST SUN RIVER PARKWAY, SUITE 200  | 795 EAST FACTORY DRIVE                    | 1173 S. 250 W., SUITE #504                   | 1173 S. 250 W., SUITE #504                   |
| PROJECT AREA                           | 33.09 ACRES (1,441,392 S.F.) | ST. GEORGE, UT 84790                    | ST. GEORGE, UT 84790                      | ST. GEORGE, UT 84770                         | ST. GEORGE, UT 84770                         |
| NO. OF LOTS & DENSITY                  | 135 LOTS (4.07 D.U./ACRE)    | CONTACT: STEPHEN WOOD                   | CONTACT: STEVEN WELLS                     | CONTACT: TONY CARTER                         | PRIMARY CONTACT: ADAM ALLEN                  |
| GARAGE PARKING                         | N/A                          | PHONE: (435) 673-4300                   | PHONE: (435) 986-0566                     | PHONE: (262) 408-7596                        | PHONE: (435) 288-3330                        |
| DRIVEWAY PARKING                       | N/A                          | (208) 201-2460                          | EMAIL: steven@landmarktesting.com         | EMAIL: tony@alcsq.com                        | EMAIL: adam@alcsq.com                        |
| OFF-STREET PARKING                     | N/A                          | EMAIL: stephen@fieldhousedevlopment.com |                                           |                                              |                                              |
| TOTAL PARKING                          | N/A                          |                                         |                                           |                                              |                                              |

#### REVISIONS

| NO. | DATE | DESCRIPTION |
|-----|------|-------------|
|     |      |             |
|     |      |             |
|     |      |             |
|     |      |             |

**PRELIMINARY  
NOT FOR  
CONSTRUCTION**



### SUNRIVER AT FIRELIGHT PHASE 4-7

SECTION 10, T41S, R13W, SLB&M  
TOQUERVILLE, UTAH

#### COVER

PRELIMINARY PLAT

JOB # 25-506-08  
DRAWN BY: JR  
CHECKED BY: TC  
DATE: 12/30/2025

**P.1.0**

SHEET: 1 OF: 19















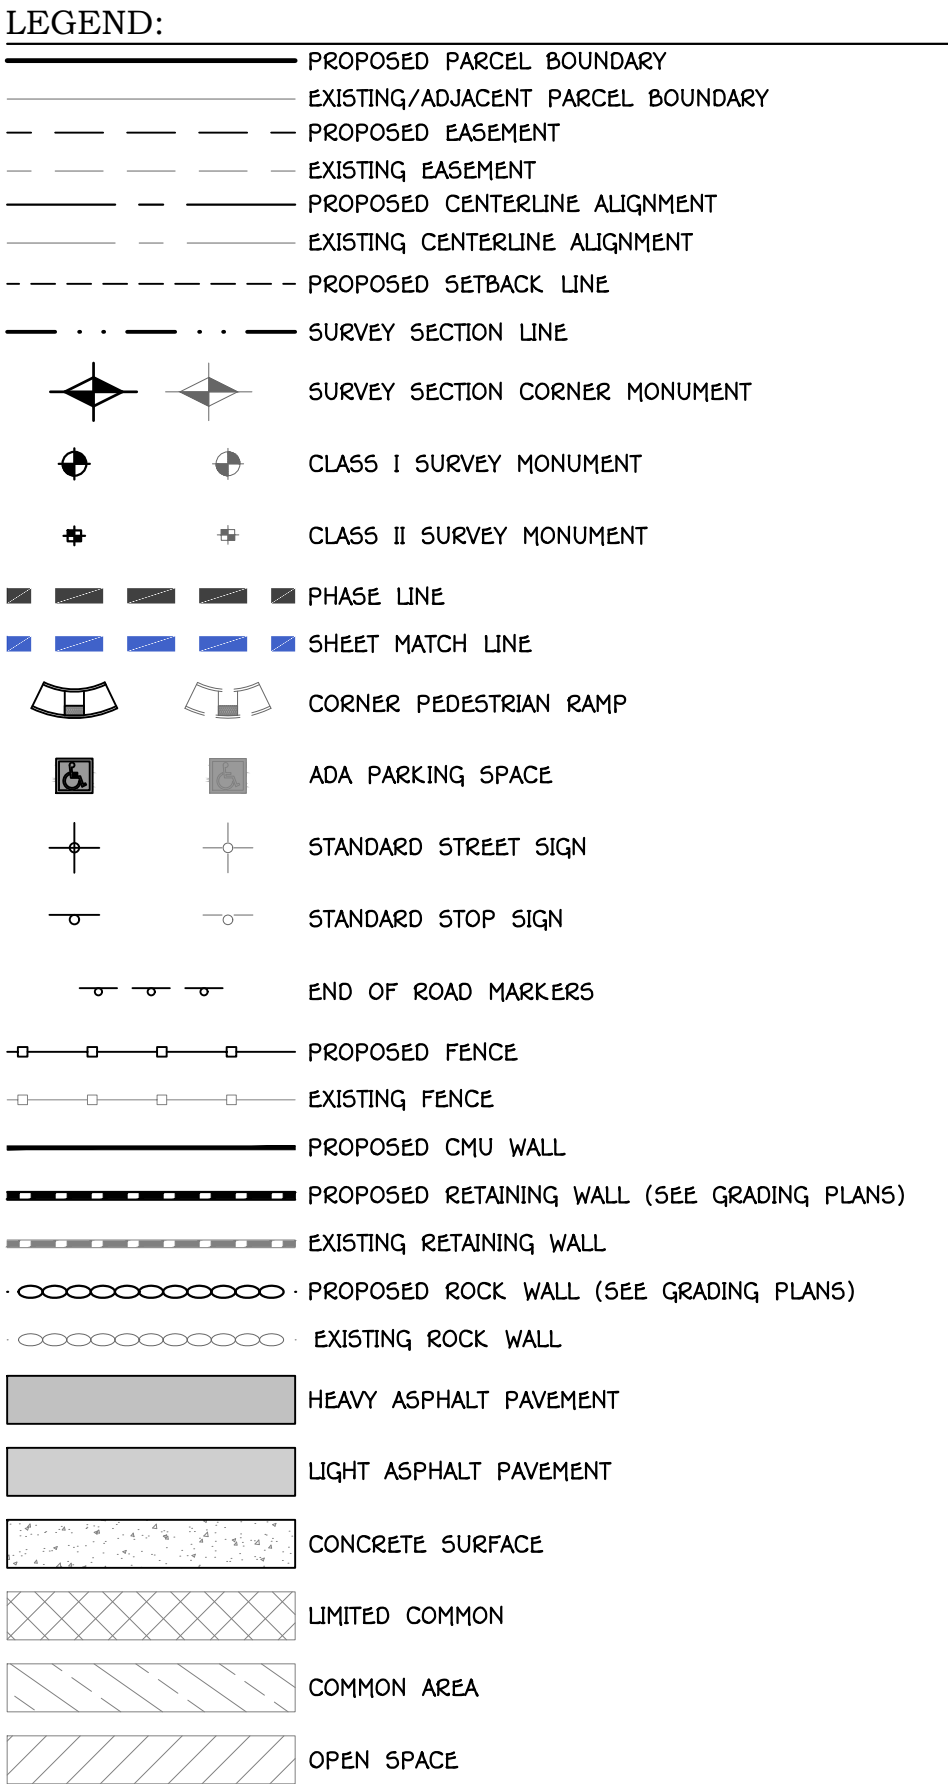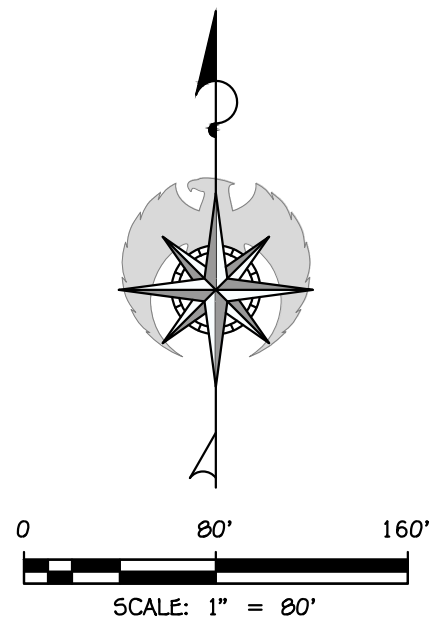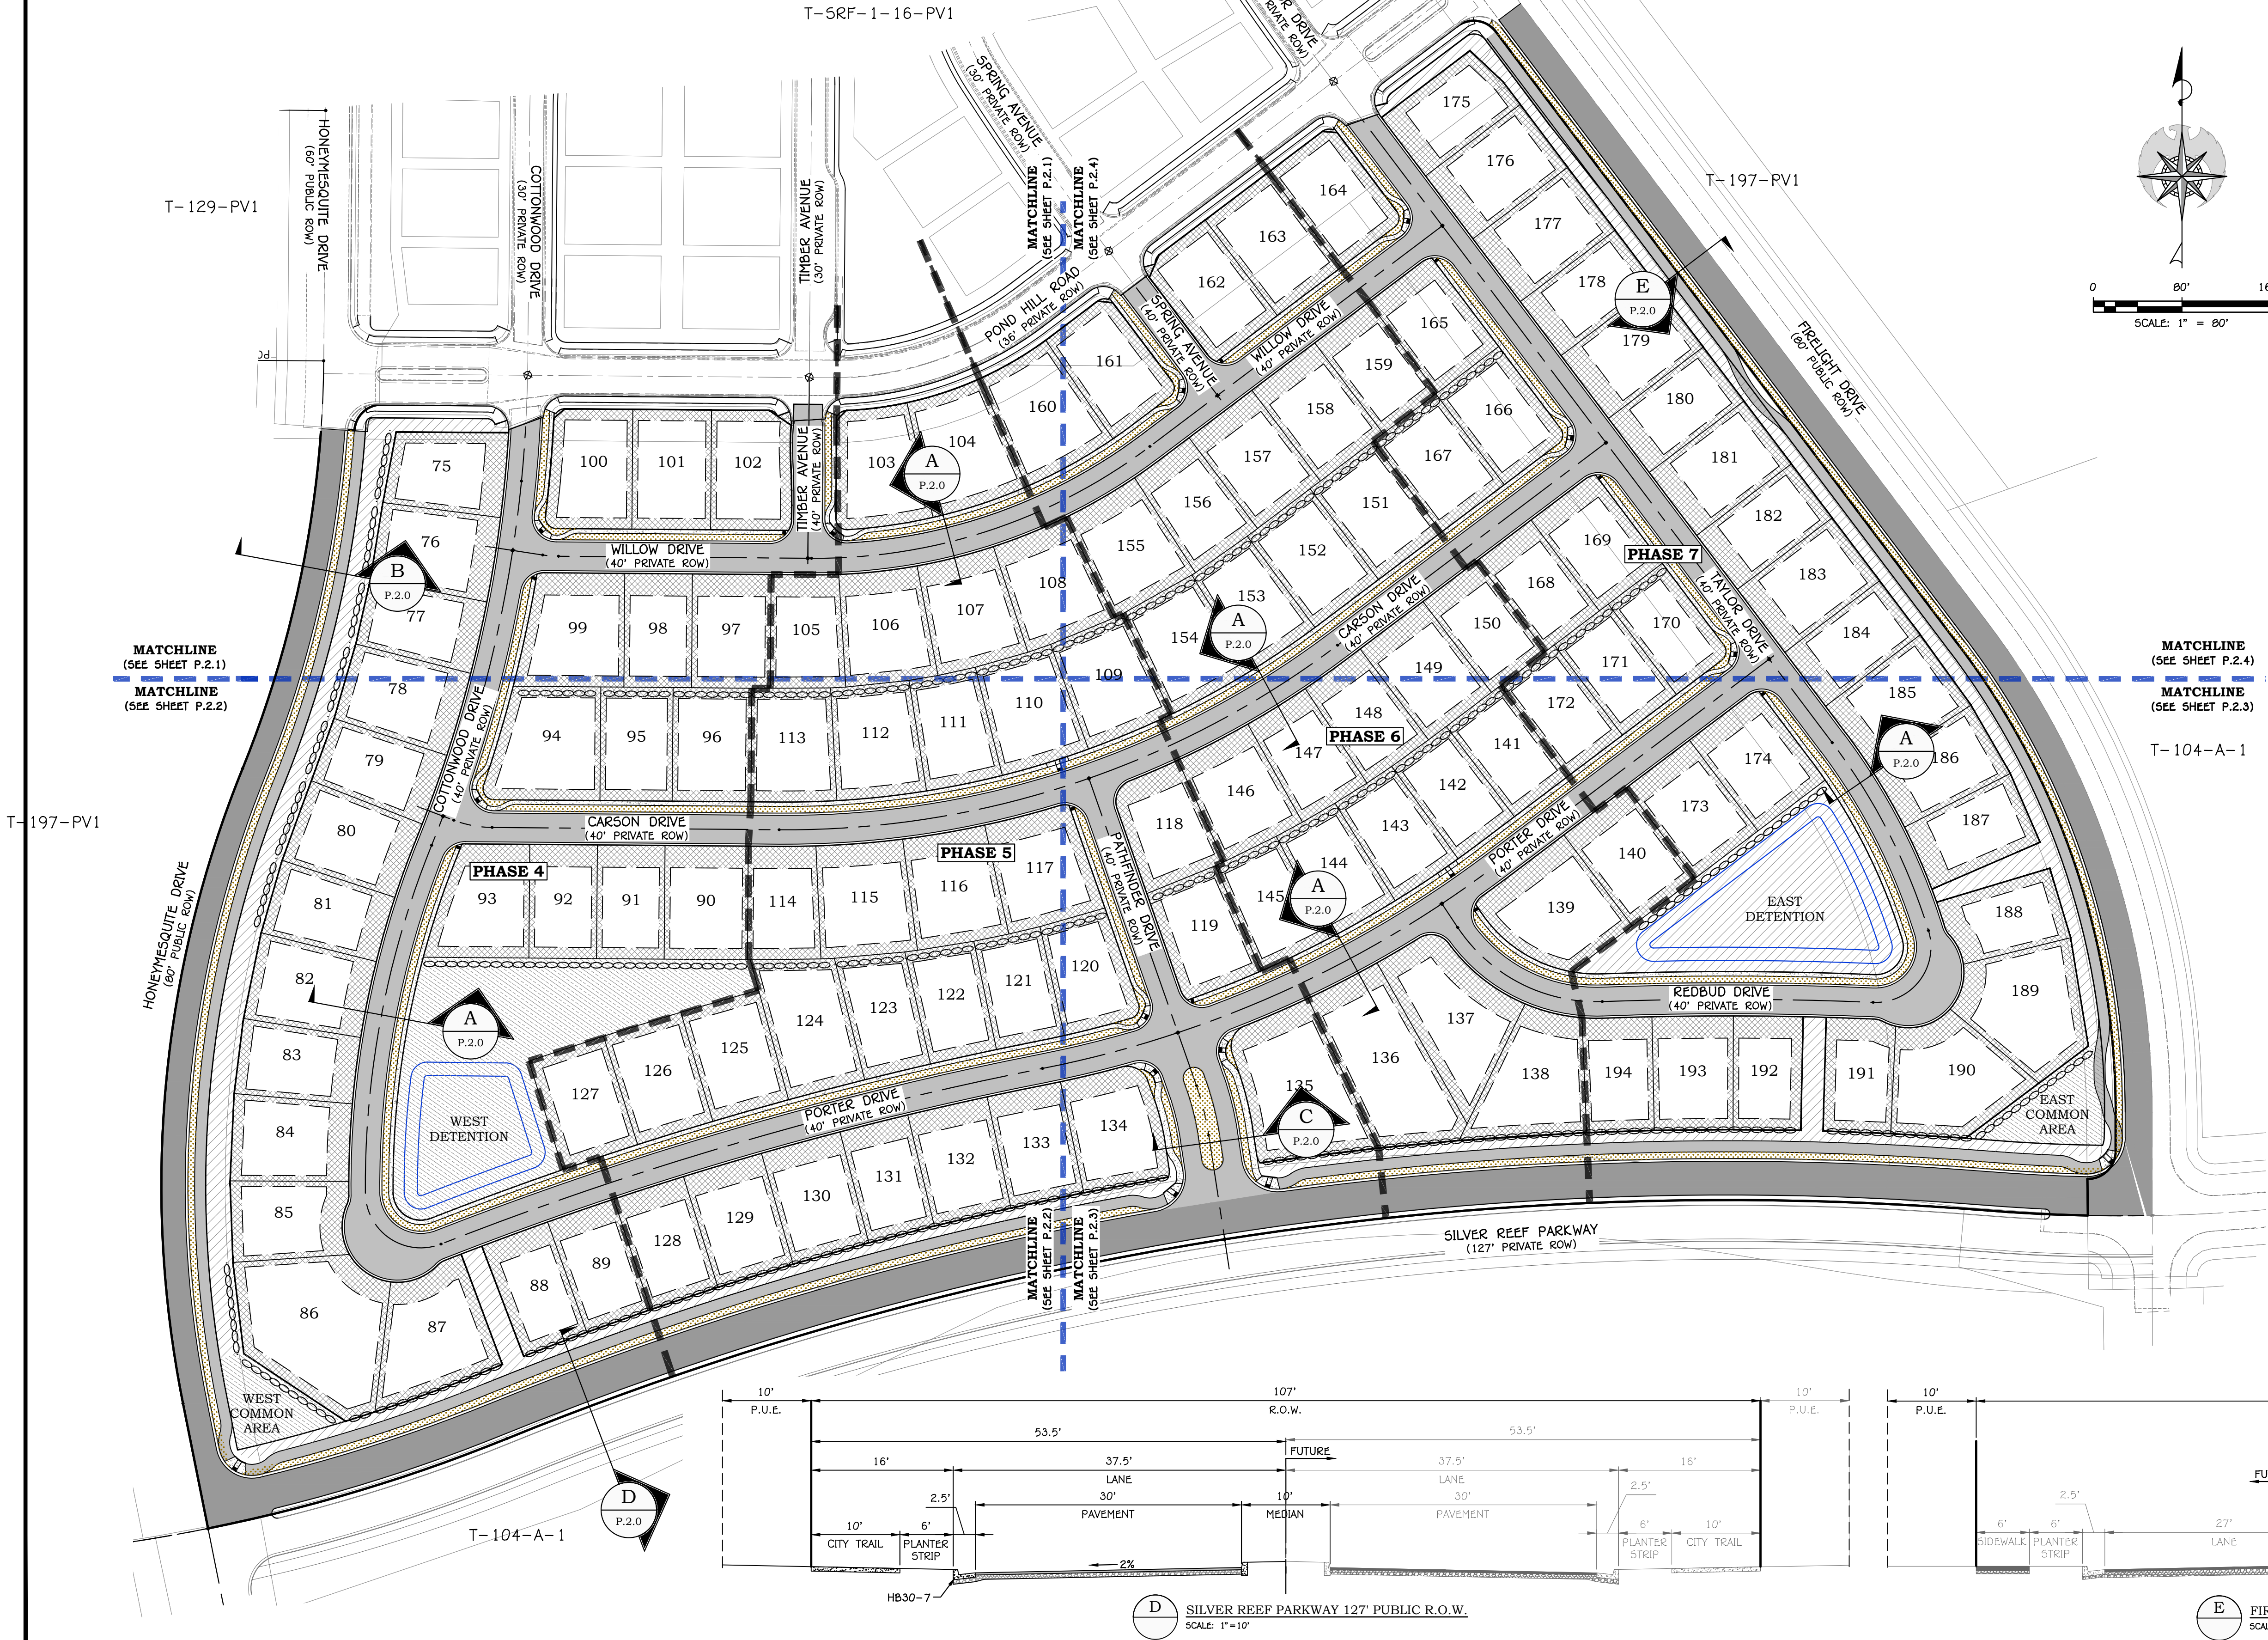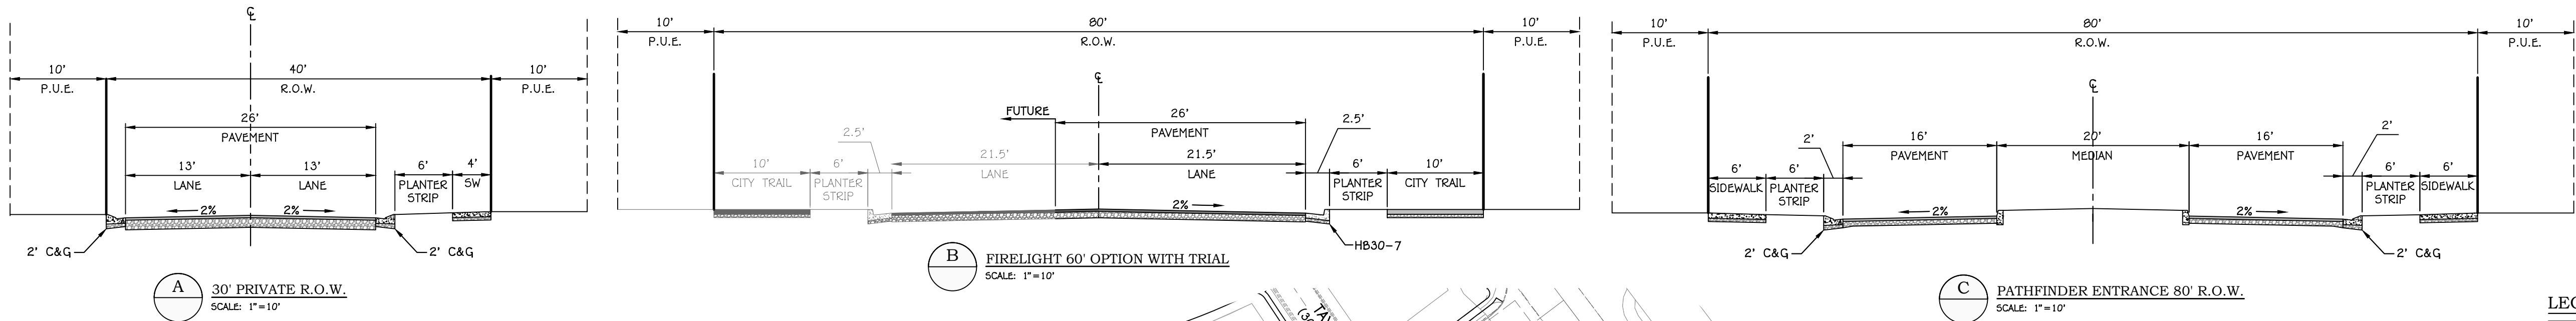

| PHASING DENSITY |       |      |         |
|-----------------|-------|------|---------|
| DESCRIPTION     | ACRE  | LOTS | DENSITY |
| PHASE 4         | 9.66  | 20   | 2.90    |
| PHASE 5         | 0.23  | 33   | 4.01    |
| PHASE 6         | 6.32  | 20   | 4.43    |
| PHASE 7         | 0.00  | 31   | 3.49    |
| TOTAL           | 33.09 | 120  | 3.63    |

| SITE AREA INFORMATION |       |         |
|-----------------------|-------|---------|
| DESCRIPTION           | ACRE  | PERCENT |
| STREET R.O.W.         | 3.97  | 12.00   |
| LOTS                  | 13.04 | 39.41   |
| COMMON AREA           | 6.49  | 19.61   |
| LIMITED COMMON AREA   | 7.64  | 23.09   |
| OPEN SPACE            | 1.95  | 5.89    |
| TOTAL                 | 33.09 | 100.00  |

| PERVIOUS AREA   |             |
|-----------------|-------------|
| PERVIOUS AREA   | 6.51 19.69  |
| IMPERVIOUS AREA | 12.45 65.64 |
| TOTAL           | 18.96 85.33 |

| PROPERTY INFORMATION                                                  |        |
|-----------------------------------------------------------------------|--------|
| DESCRIPTION                                                           | UNITS  |
| TOTAL LOTS                                                            | 120.00 |
| TOTAL ACREAGE (ACRE)                                                  | 33.09  |
| DENSITY (UNITS/ACRE)                                                  | 3.63   |
| PA-1 PREVIOUSLY APPROVED ERU                                          | 74.00  |
| PA-1 PROPOSED ERU                                                     | 120.00 |
| HOA WILL MAINTAIN THE COMMON AREA, OPEN SPACE, & LIMITED COMMON SPACE |        |

REVISIONS

| NO. | DATE | DESCRIPTION |
|-----|------|-------------|
|-----|------|-------------|

PRELIMINARY  
NOT FOR  
CONSTRUCTION

AMERICAN  
CONSULTING & ENGINEERING  
1173 S. 250 W. #504  
ST. GEORGE, UT 84770

SUNRIVER AT FIRELIGHT PHASE 4-7

SECTION 10, T41S, R13W, SLB&M  
TOQUERVILLE, UTAH

OVERALL SITE PLAN  
PRELIMINARY PLAT

JOB # 25-506-08

DRAWN BY: JR



CHECKED BY: TC

DATE: 12/30/2025

P.2.0

SHEET: 4 OF: 19



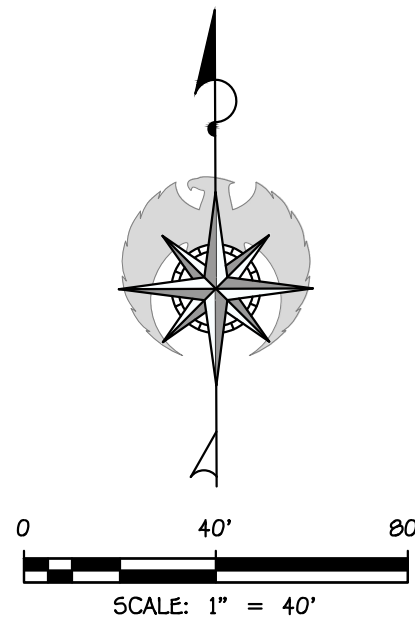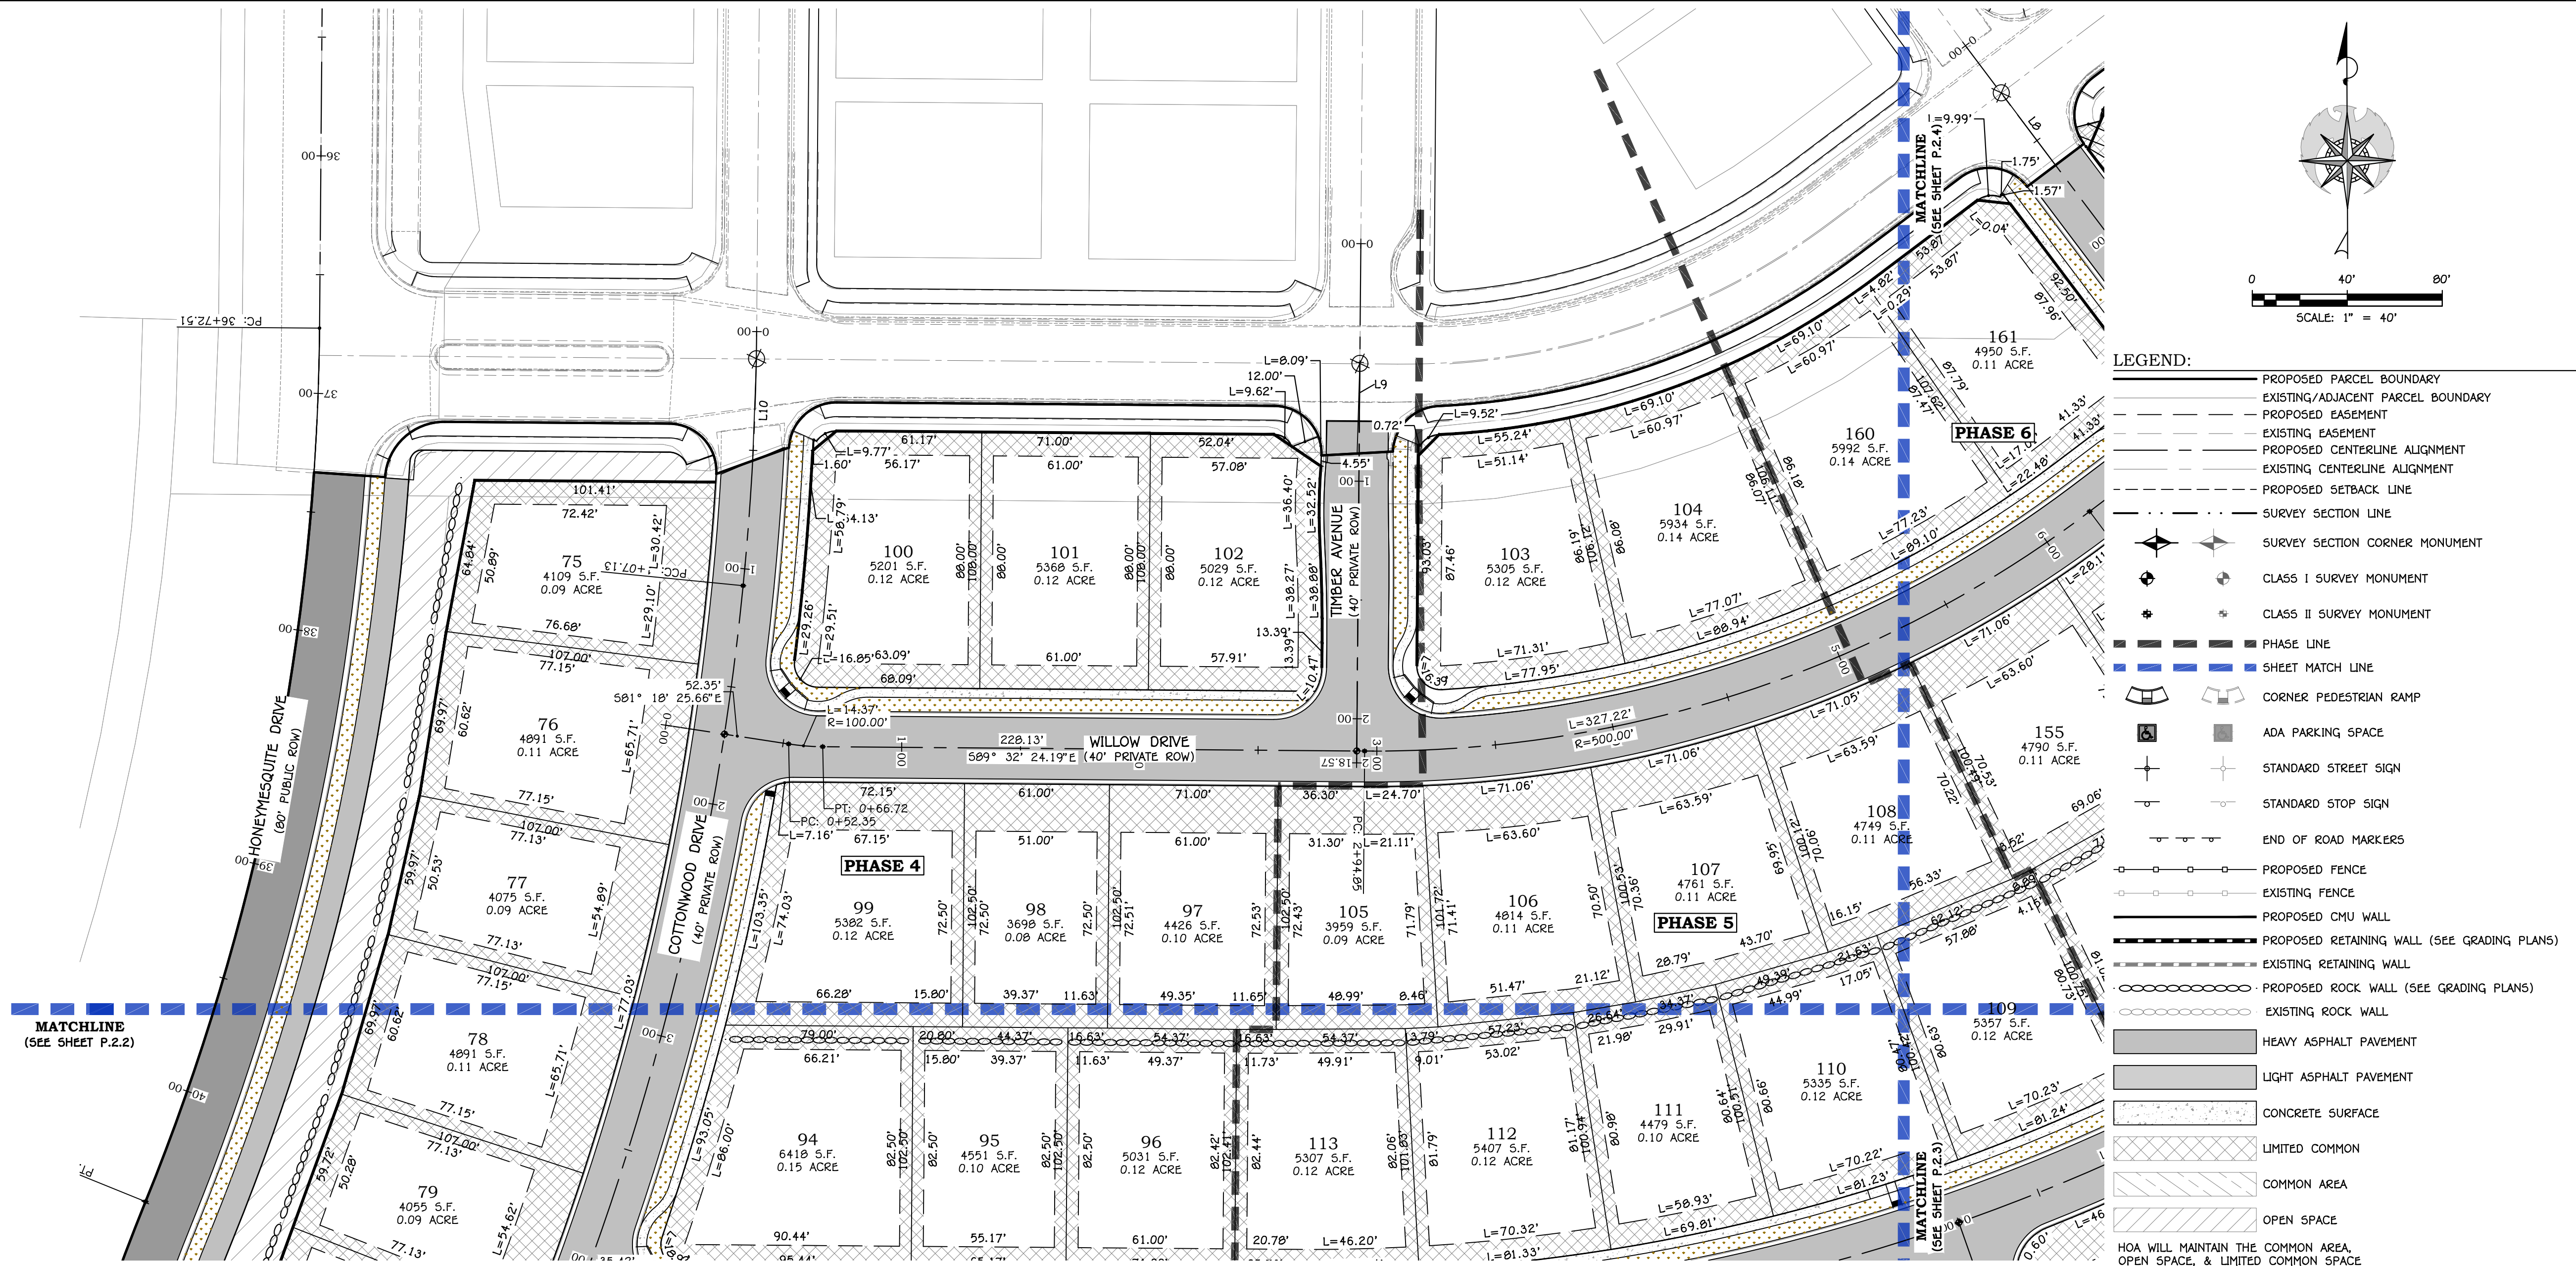

- LEGEND:**
- PROPOSED PARCEL BOUNDARY
  - EXISTING/ADJACENT PARCEL BOUNDARY
  - PROPOSED EASEMENT
  - EXISTING EASEMENT
  - PROPOSED CENTERLINE ALIGNMENT
  - EXISTING CENTERLINE ALIGNMENT
  - PROPOSED SETBACK LINE
  - SURVEY SECTION LINE
  - SURVEY SECTION CORNER MONUMENT
  - CLASS I SURVEY MONUMENT
  - CLASS II SURVEY MONUMENT
  - PHASE LINE
  - SHEET MATCH LINE
  - CORNER PEDESTRIAN RAMP
  - ADA PARKING SPACE
  - STANDARD STREET SIGN
  - STANDARD STOP SIGN
  - END OF ROAD MARKERS
  - PROPOSED FENCE
  - EXISTING FENCE
  - PROPOSED CMU WALL
  - PROPOSED RETAINING WALL (SEE GRADING PLANS)
  - EXISTING RETAINING WALL
  - PROPOSED ROCK WALL (SEE GRADING PLANS)
  - EXISTING ROCK WALL
  - HEAVY ASPHALT PAVEMENT
  - LIGHT ASPHALT PAVEMENT
  - CONCRETE SURFACE
  - LIMITED COMMON
  - COMMON AREA
  - OPEN SPACE
- HOA WILL MAINTAIN THE COMMON AREA, OPEN SPACE, & LIMITED COMMON SPACE

**PRELIMINARY  
NOT FOR  
CONSTRUCTION**





**SUNRIVER AT FIRELIGHT PHASE 4-7**  
SECTION 10, T41S, R13W, SLB&M  
TOQUERVILLE, UTAH

**SITE PLAN I**  
PRELIMINARY PLAT

|             |            |
|-------------|------------|
| JOB #       | 25-506-08  |
| DRAWN BY:   | JR         |
| CHECKED BY: | TC         |
| DATE:       | 12/30/2025 |

**P.2.1**



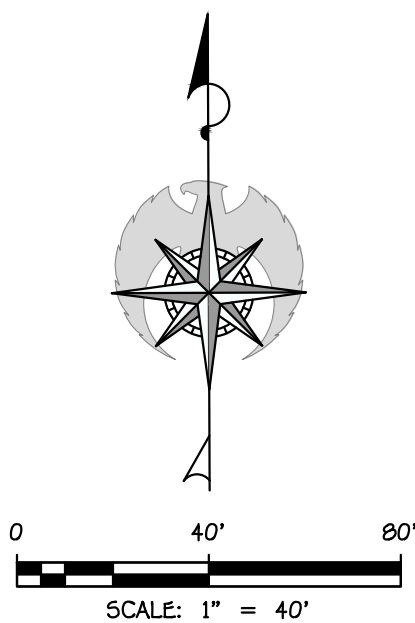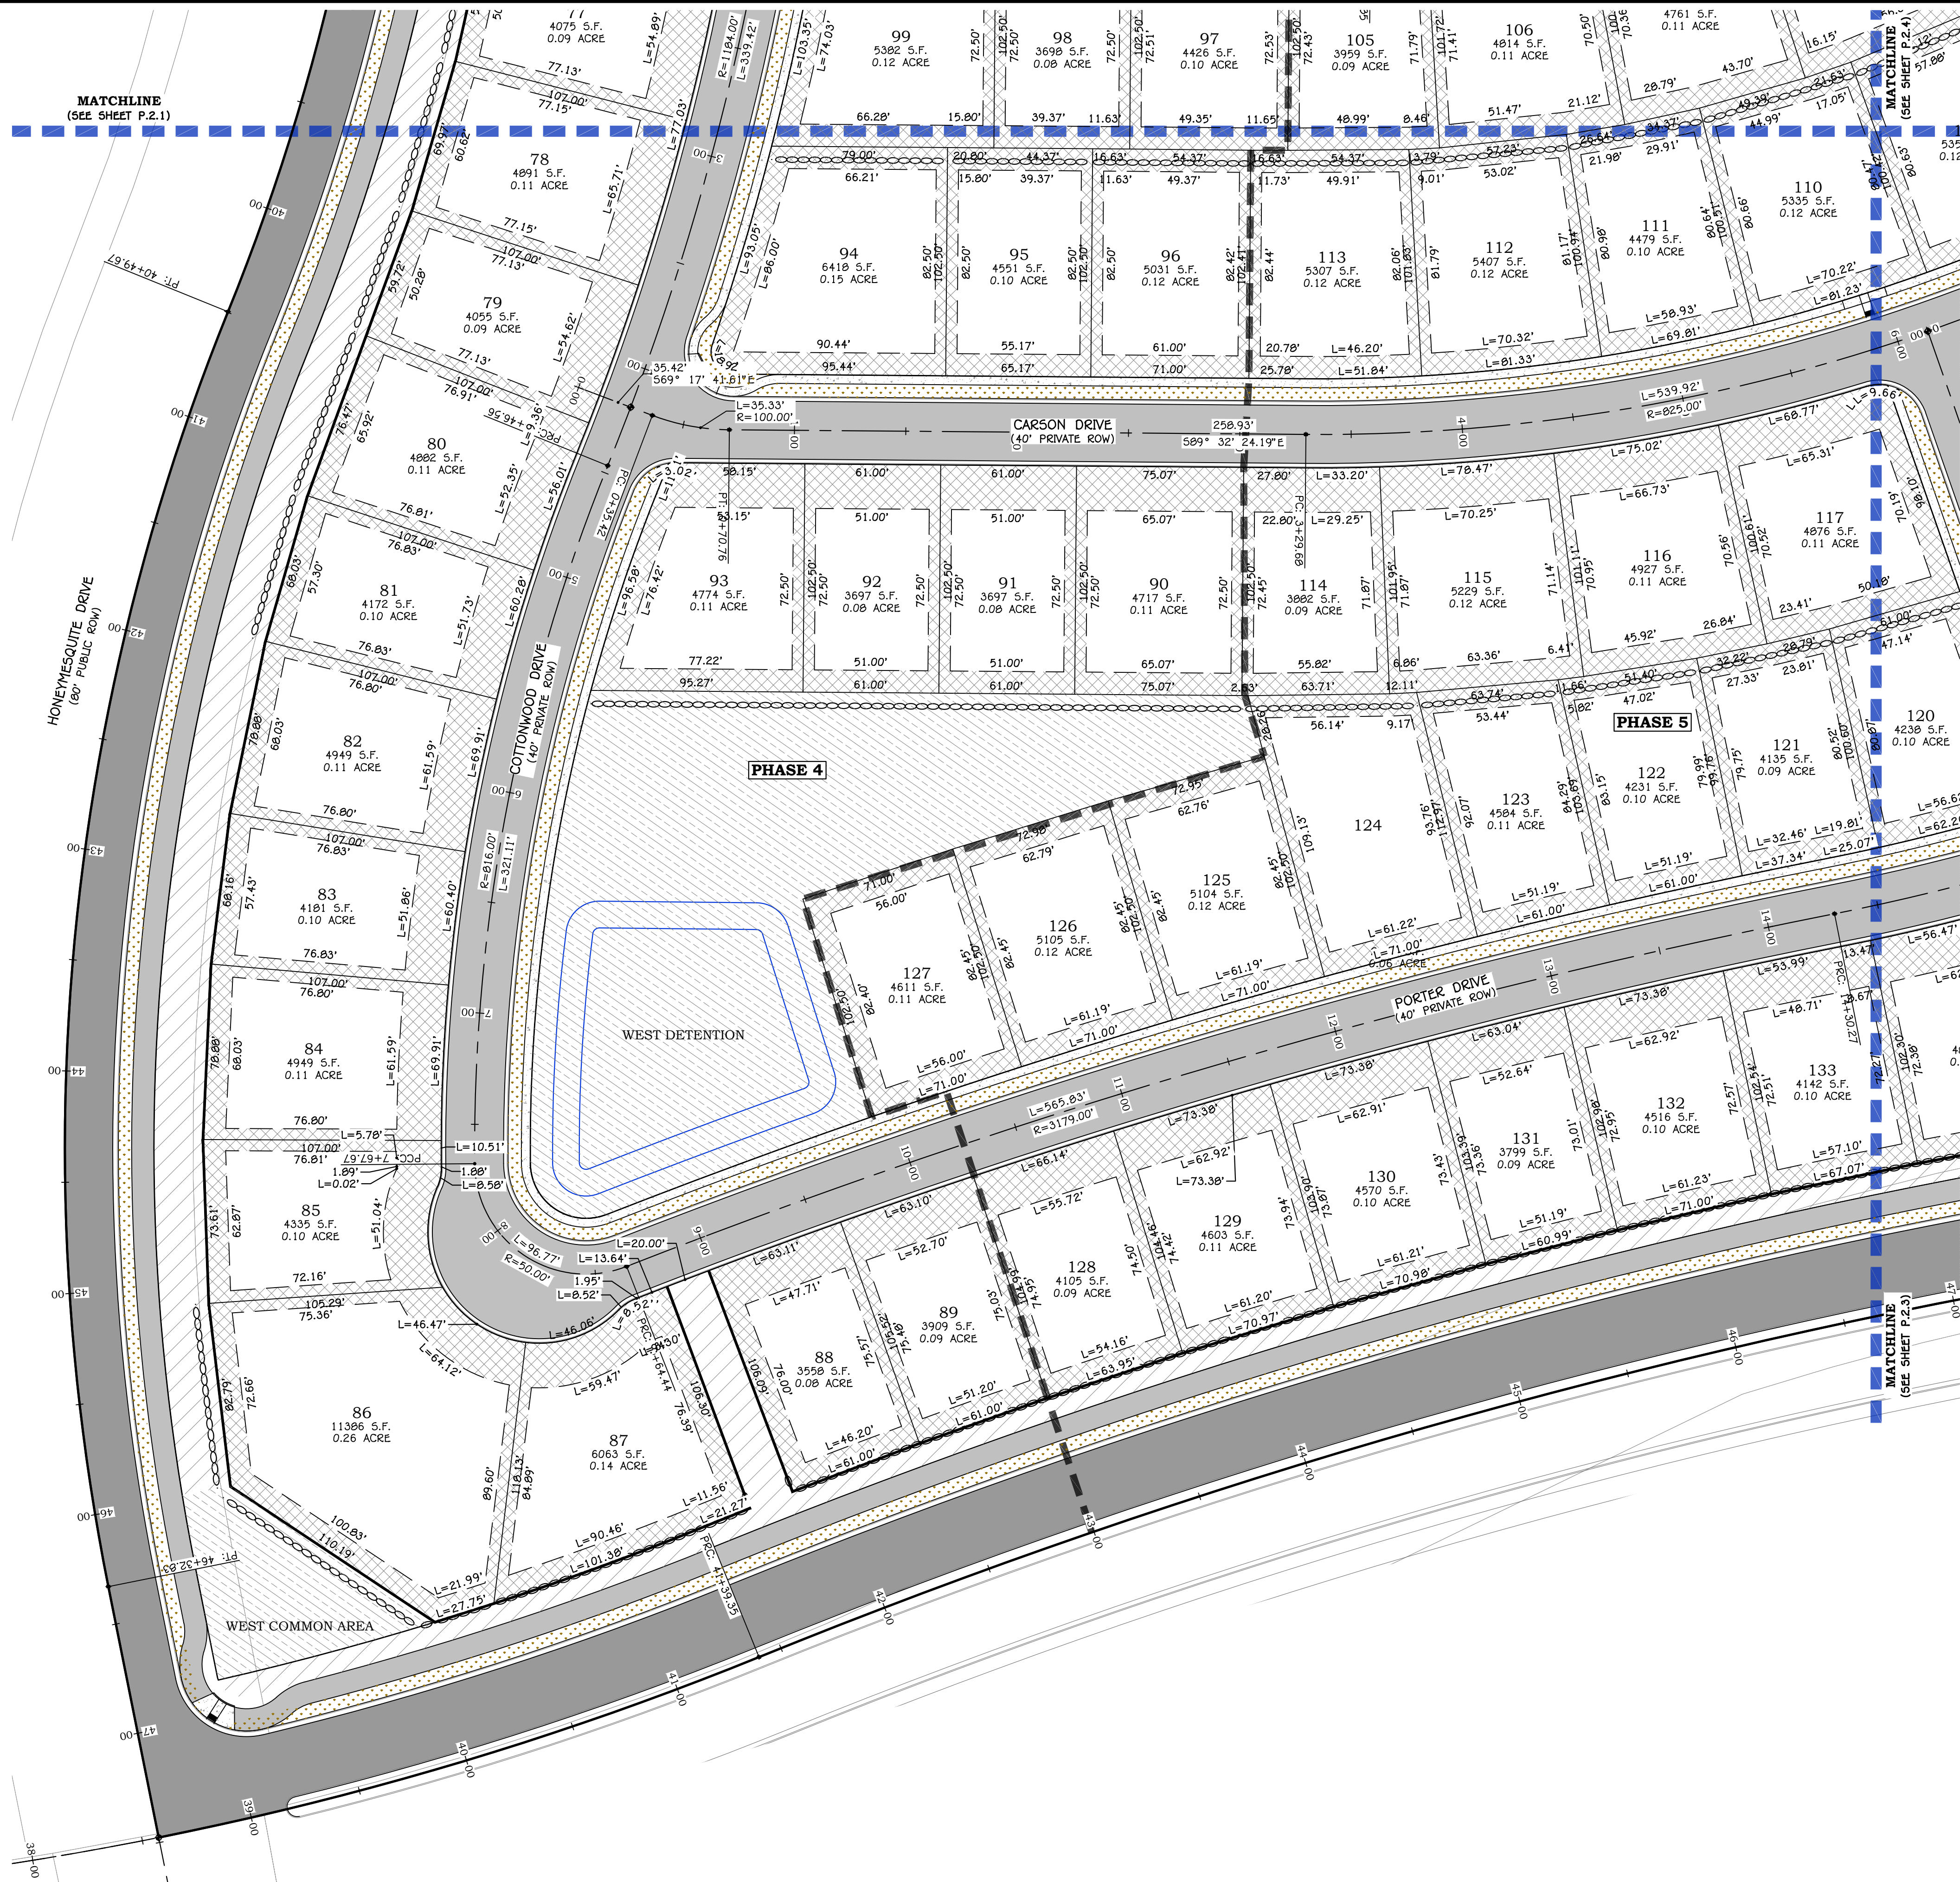

- LEGEND:**
- PROPOSED PARCEL BOUNDARY
  - EXISTING/ADJACENT PARCEL BOUNDARY
  - PROPOSED EASEMENT
  - EXISTING EASEMENT
  - PROPOSED CENTERLINE ALIGNMENT
  - EXISTING CENTERLINE ALIGNMENT
  - PROPOSED SETBACK LINE
  - SURVEY SECTION LINE
  - SURVEY SECTION CORNER MONUMENT
  - CLASS I SURVEY MONUMENT
  - CLASS II SURVEY MONUMENT
  - PHASE LINE
  - SHEET MATCH LINE
  - CORNER PEDESTRIAN RAMP
  - ADA PARKING SPACE
  - STANDARD STREET SIGN
  - STANDARD STOP SIGN
  - END OF ROAD MARKERS
  - PROPOSED FENCE
  - EXISTING FENCE
  - PROPOSED CMU WALL
  - PROPOSED RETAINING WALL (SEE GRADING PLANS)
  - EXISTING RETAINING WALL
  - PROPOSED ROCK WALL (SEE GRADING PLANS)
  - EXISTING ROCK WALL
  - HEAVY ASPHALT PAVEMENT
  - LIGHT ASPHALT PAVEMENT
  - CONCRETE SURFACE
  - LIMITED COMMON
  - COMMON AREA
  - OPEN SPACE
  - HOA WILL MAINTAIN THE COMMON AREA, OPEN SPACE, & LIMITED COMMON SPACE

REVISIONS

DESCRIPTION

DATE

NO.

**PRELIMINARY  
NOT FOR  
CONSTRUCTION**



**SUNRIVER AT FIRELIGHT PHASE 4-7**  
SECTION 10, T41S, R13W, SLB&M  
TOQUERVILLE, UTAH



**SITE PLAN II**  
PRELIMINARY PLAT

JOB # 25-506-08  
DRAWN BY: JR  
CHECKED BY: TC  
DATE: 12/30/2025

**P.2.2**

SHEET: 6 OF: 19



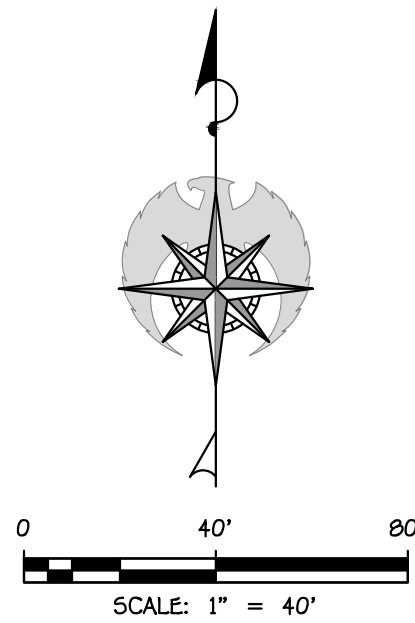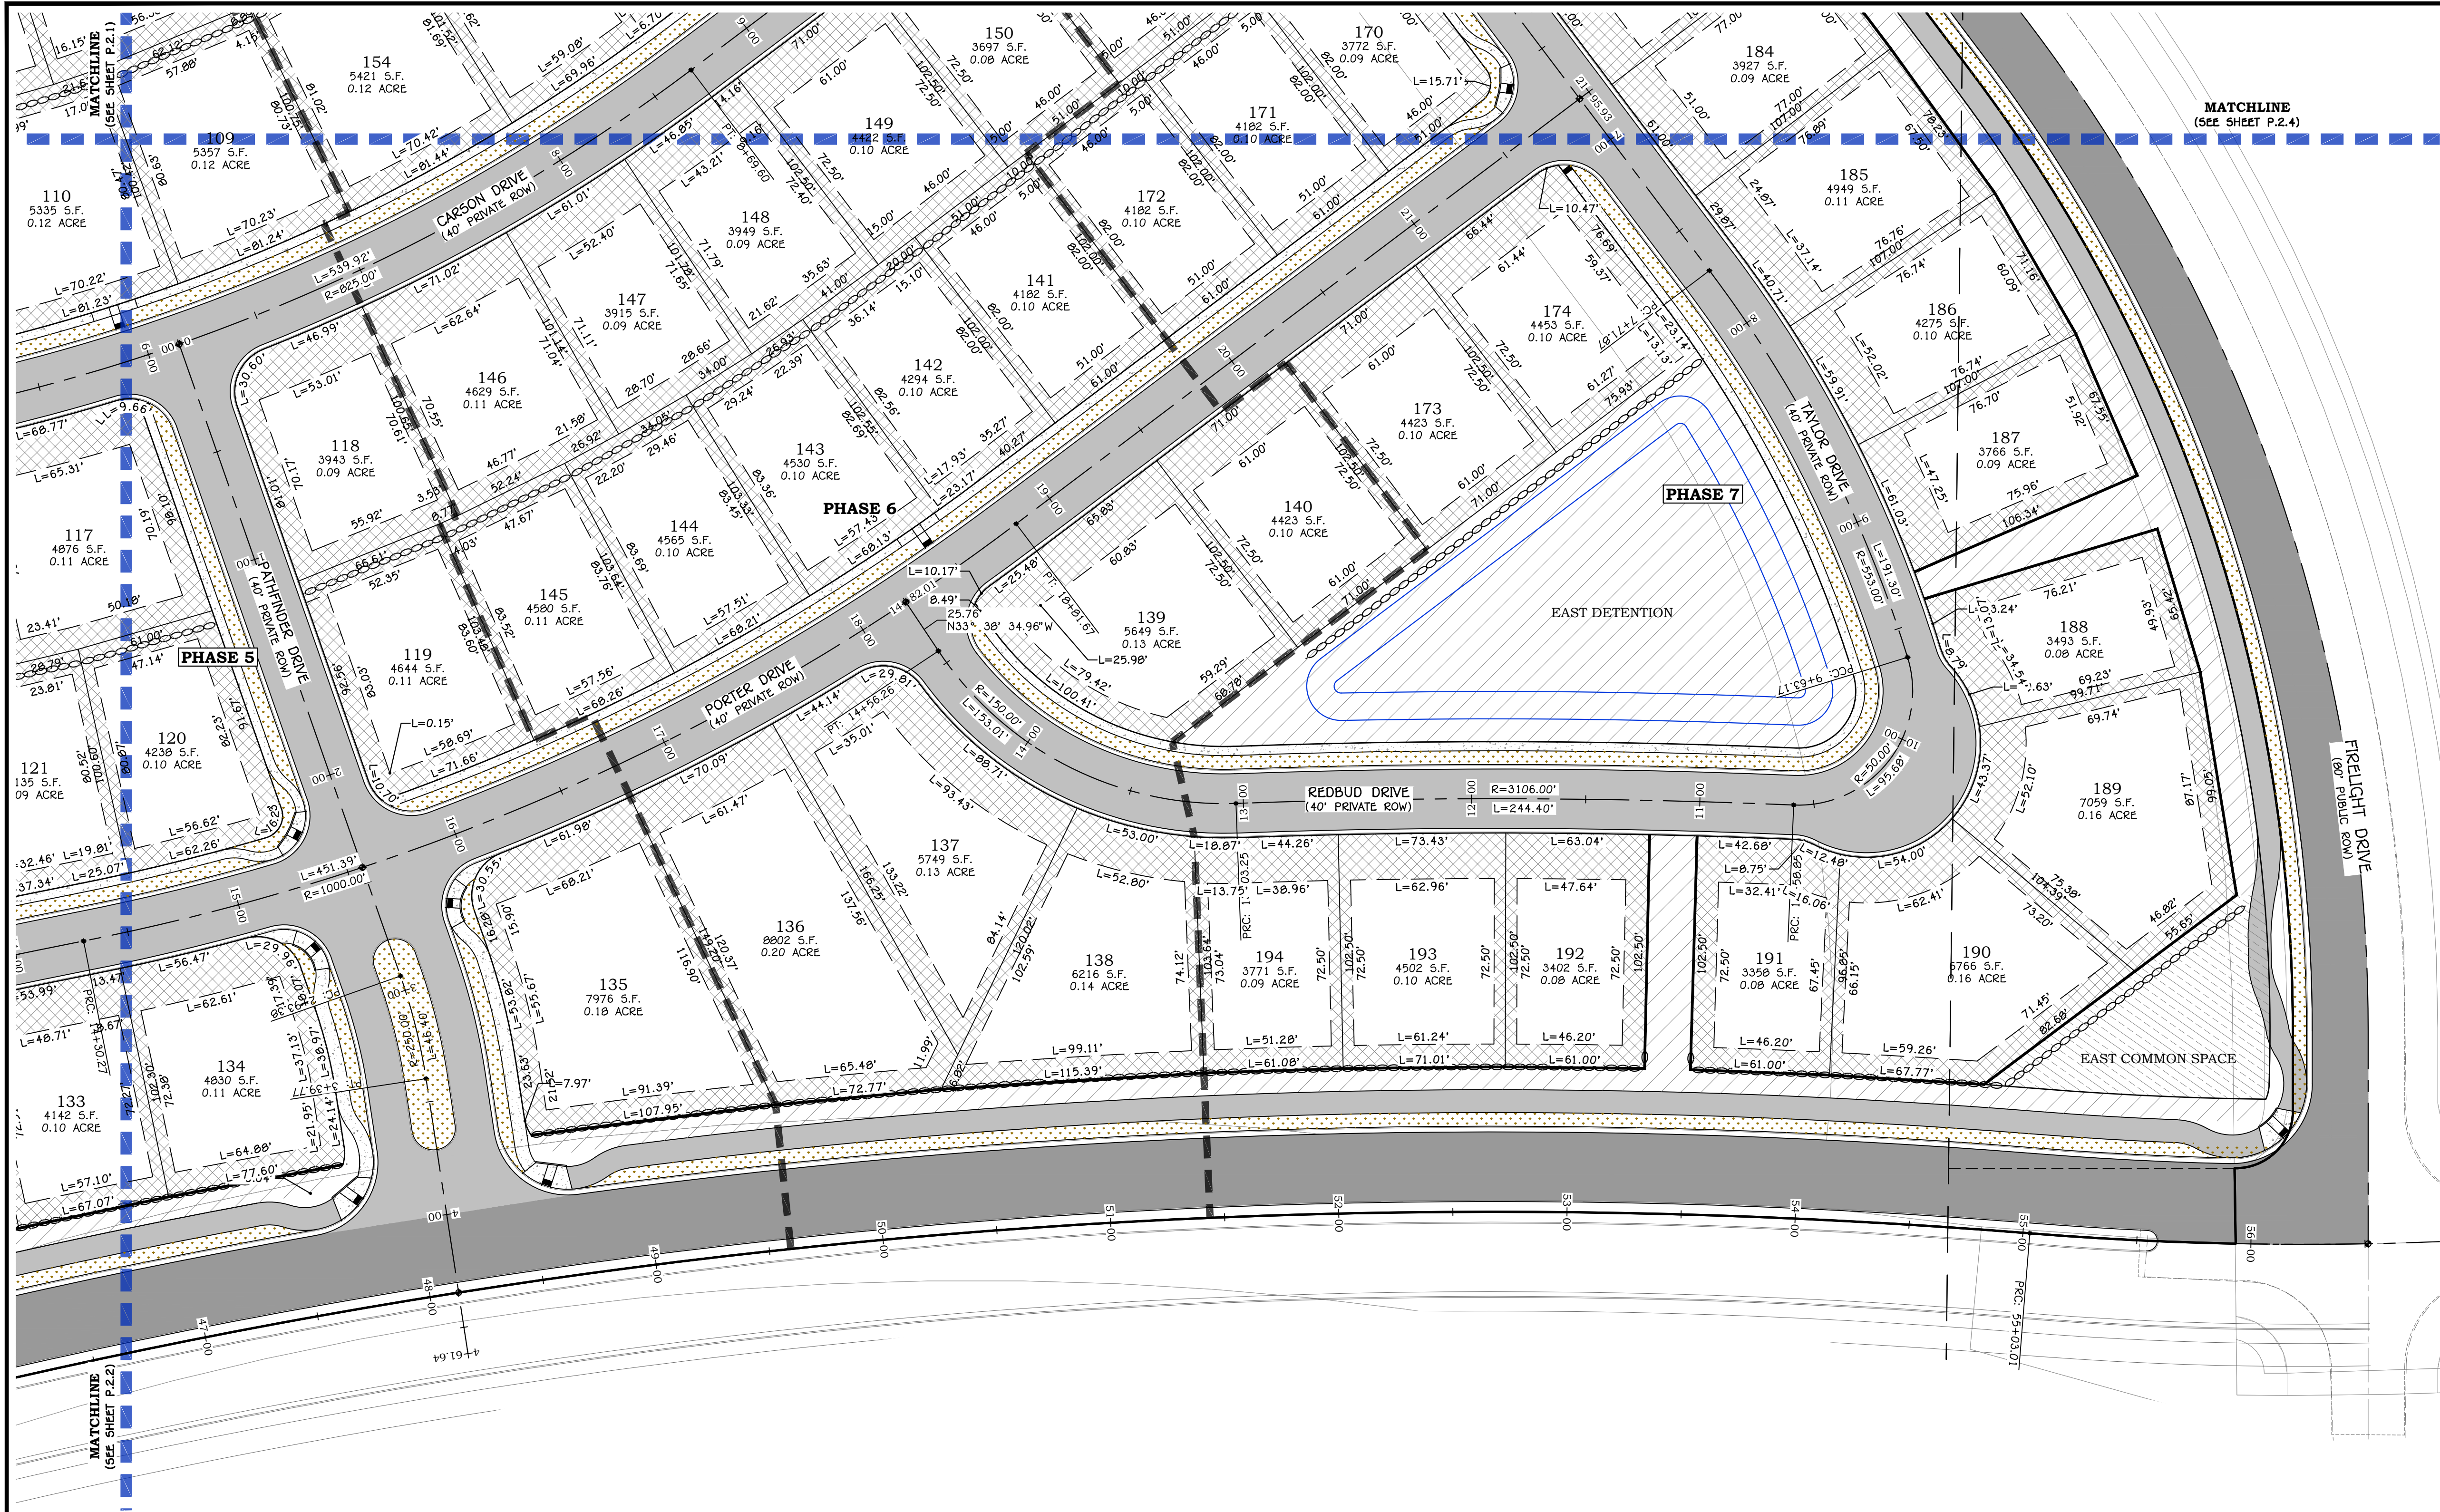

- LEGEND:**
- PROPOSED PARCEL BOUNDARY
  - EXISTING/ADJACENT PARCEL BOUNDARY
  - PROPOSED EASEMENT
  - EXISTING EASEMENT
  - PROPOSED CENTERLINE ALIGNMENT
  - EXISTING CENTERLINE ALIGNMENT
  - PROPOSED SETBACK LINE
  - SURVEY SECTION LINE
  - SURVEY SECTION CORNER MONUMENT
  - CLASS I SURVEY MONUMENT
  - CLASS II SURVEY MONUMENT
  - PHASE LINE
  - SHEET MATCH LINE
  - CORNER PEDESTRIAN RAMP
  - ADA PARKING SPACE
  - STANDARD STREET SIGN
  - STANDARD STOP SIGN
  - END OF ROAD MARKERS
  - PROPOSED FENCE
  - EXISTING FENCE
  - PROPOSED CMU WALL
  - PROPOSED RETAINING WALL (SEE GRADING PLANS)
  - EXISTING RETAINING WALL
  - PROPOSED ROCK WALL (SEE GRADING PLANS)
  - EXISTING ROCK WALL
  - HEAVY ASPHALT PAVEMENT
  - LIGHT ASPHALT PAVEMENT
  - CONCRETE SURFACE
  - LIMITED COMMON
  - COMMON AREA
  - OPEN SPACE
- HOA WILL MAINTAIN THE COMMON AREA, OPEN SPACE, & LIMITED COMMON SPACE

REVISIONS

| NO. | DATE | DESCRIPTION |
|-----|------|-------------|
|     |      |             |
|     |      |             |
|     |      |             |

**PRELIMINARY  
NOT FOR  
CONSTRUCTION**



**SUNRIVER AT FIRELIGHT PHASE 4-7**  
SECTION 10, T41S, R13W, SLB&M  
TOQUERVILLE, UTAH  
**SITE PLAN III**  
PRELIMINARY PLAT



|             |            |
|-------------|------------|
| JOB #       | 25-506-08  |
| DRAWN BY:   | JR         |
| CHECKED BY: | TC         |
| DATE:       | 12/30/2025 |

P.2.3








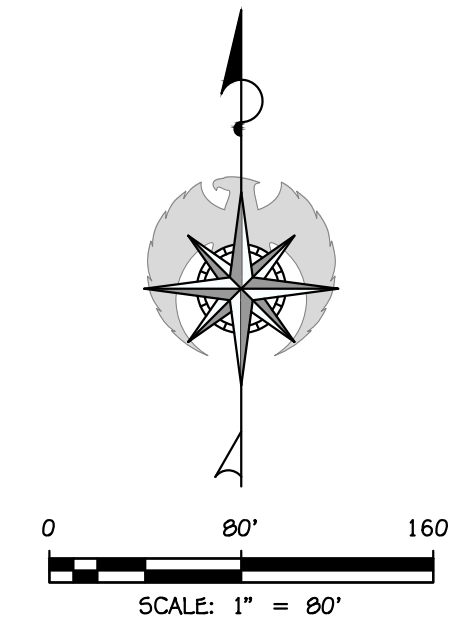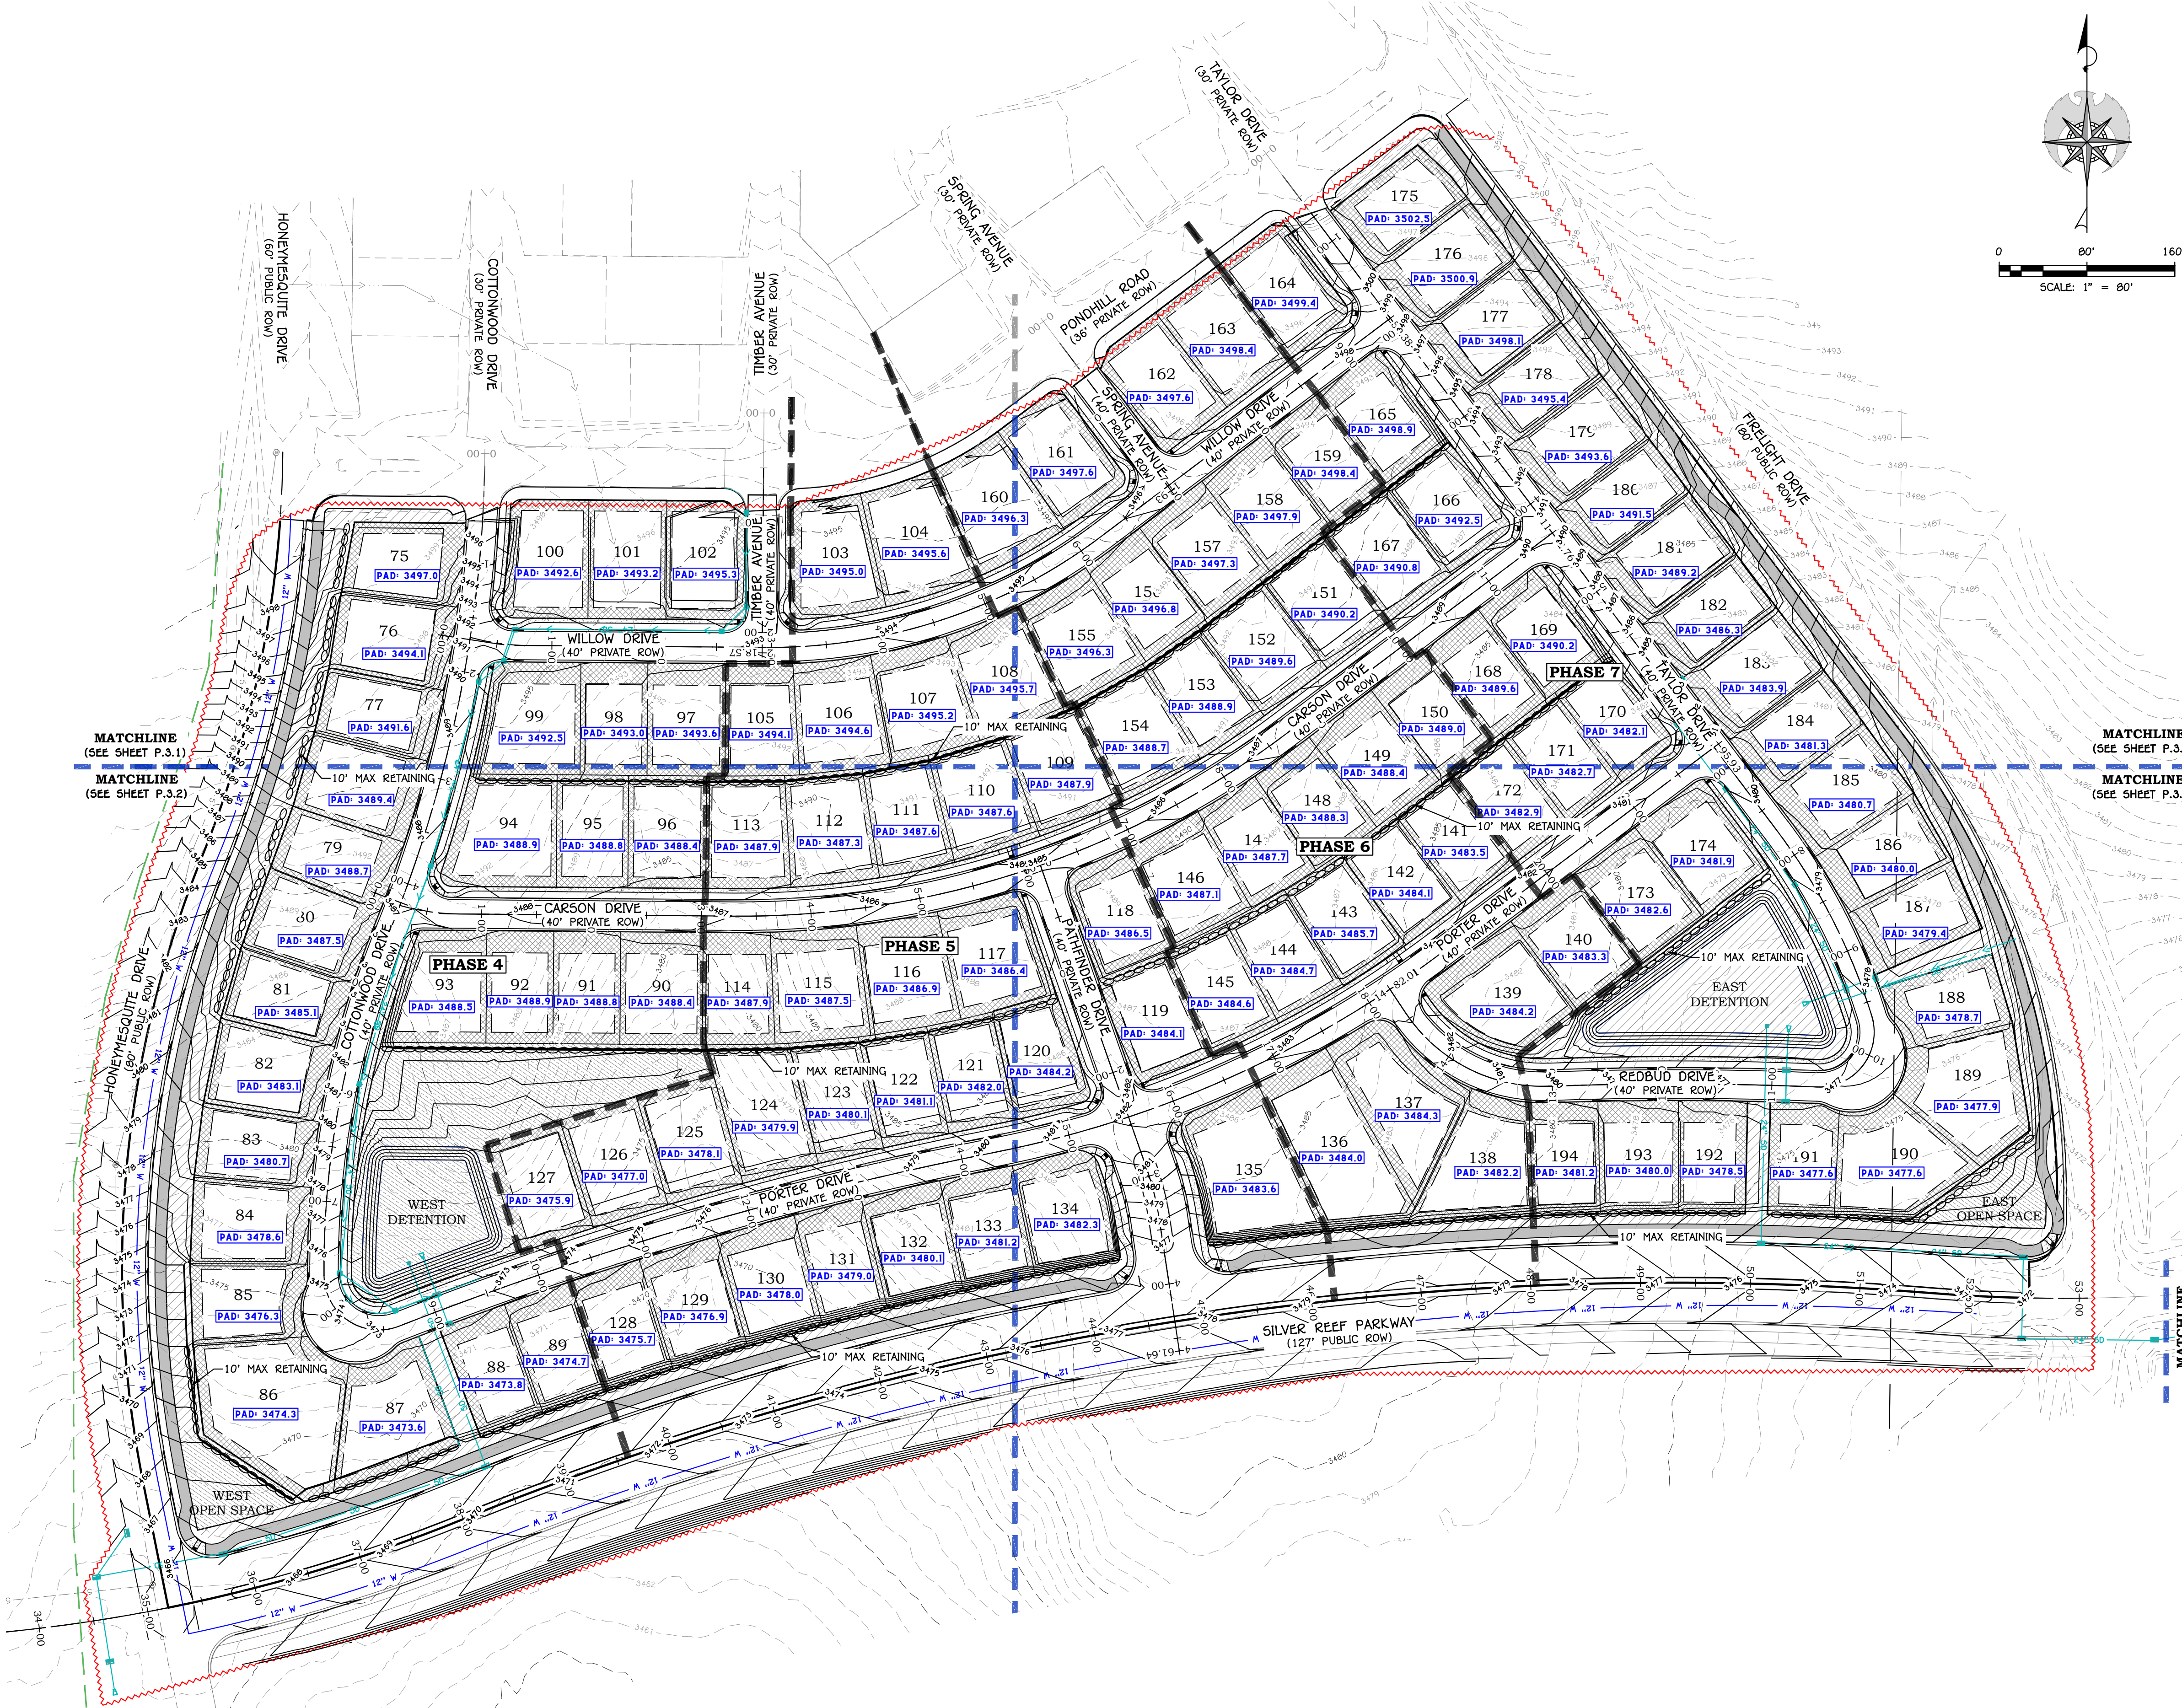

- LEGEND:**
- PROPOSED PARCEL BOUNDARY
  - EXISTING/ADJACENT PARCEL BOUNDARY
  - PROPOSED CENTERLINE ALIGNMENT
  - EXISTING CENTERLINE ALIGNMENT
  - PHASE LINE
  - SHEET MATCH LINE
  - PROPOSED RETAINING WALL
  - EXISTING RETAINING WALL
  - PROPOSED ROCK RETAINING WALL
  - EXISTING ROCK RETAINING WALL
  - GRADING LIMITS OF DISTURBANCE
  - EXISTING GROUND MAJOR CONTOUR
  - EXISTING GROUND MINOR CONTOUR
  - 3000 - FINISH GROUND MAJOR CONTOUR
  - 3001 - FINISH GROUND MINOR CONTOUR
  - 50 - PROPOSED STORM PIPE (SIZE PER PLAN)
  - 50 - EXISTING STORM PIPE (SIZE PER PLAN)
  - CURB INLET SINGLE CATCH BASIN
  - CURB INLET DOUBLE CATCH BASIN
  - STANDARD STORM DRAIN MANHOLE
  - FLARED END SECTION
  - GRATE INLET AREA DRAIN BOX
  - PROPOSED DRAINAGE SWALE/DITCH (SEE SECTIONS)
  - EXISTING DRAINAGE SWALE/DITCH
  - EARTH DIKE

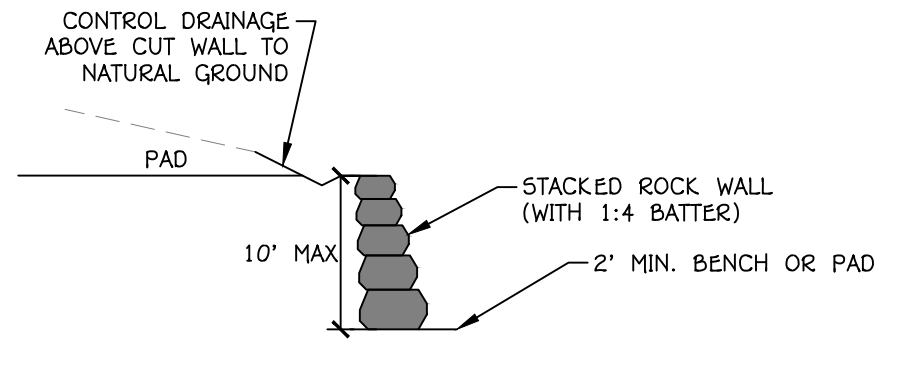

| SITE GEOTECHNICAL CONSTRAINTS |   |
|-------------------------------|---|
| HAZARD                        | DESCRIPTION   |
| FAULTS                        | FAULT RUPTURE. THE HURRICANE FAULT IS MAPPED AS WITHIN 0.8 TO 1.7 MILES EAST OF THE PROJECT SITE.                               |
| LANDSLIDE                     | N/A   |
| LIQUEFACTION                  | DUE TO LACK OF GROUNDWATER AND PRESENCE OF RELATIVELY SHALLOW BEDROCK, THE LIQUEFACTION POTENTIAL FOR THE SOILS IS NEGLIGIBLE.  |
| ROCKFALL                      | N/A   |
| BRECCIA PIPES AND PALEOKARST  | N/A   |
| CALICHE                       | CALICHE WAS TYPICALLY ENCOUNTERED WITHIN THE UPPER 5 TO 6 FEET OF THE GROUND SURFACE.                                           |
| COLLAPSIBLE SOIL              | N/A   |
| EXPANSIVE SOIL                | SOILS ENCOUNTERED THROUGHOUT THE PROJECT SITE CONSISTED OF LOOSE TO MEDIUM DENSE SILTY SANDS WITH RELATIVELY LOW FINES CONTENT. |
| GYPSEFEROUS SOIL AND ROCK     | N/A   |
| PIPING AND EROSION            | FINE GRAINED, NON-COHESIVE, LOOSE TO POORLY CONSOLIDATED SAND AND SILT DEPOSITS. SOILS SUSCEPTIBLE TO PIPING AND EROSION        |
| SHALLOW BEDROCK               | FINE GRAINED, NON-COHESIVE, LOOSE TO POORLY CONSOLIDATED SAND AND SILT DEPOSITS. SOILS SUSCEPTIBLE TO PIPING AND EROSION        |
| SHALLOW GROUND WATER          | N/A   |
| WIND-BLOWN SAND               | THE LOOSE, NON-COHESIVE NATURE OF ERODIBLE SOILS MAKES THEM HIGHLY SUSCEPTIBLE TO THE EFFECTS OF WIND EROSION.                  |
| WITHIN TORTOISE TAKE AREA?    | NO   |

**NOTE:**  
FOR MORE INFORMATION ON PROJECT SITE GEOLOGIC HAZARDS SEE GEOTECH REPORT SECTION 3.3.

REVISIONS

| NO. | DATE | DESCRIPTION |
|-----|------|-------------|
|-----|------|-------------|

PRELIMINARY  
NOT FOR  
CONSTRUCTION

AMERICAN  
CONSULTING & ENGINEERING

ST. GEORGE, UT 84770  
1173 S. 250 W. #504

SUNRIVER AT FIRELIGHT PHASE 4-7

SECTION 10, T41S, R13W, SLB&M  
TOQUERVILLE, UTAH

OVERALL GRADING PLAN  
PRELIMINARY PLAT

JOB # 25-506-08

DRAWN BY: JR



CHECKED BY: TC

DATE: 12/30/2025

P.3.0

SHEET: 9 OF: 19



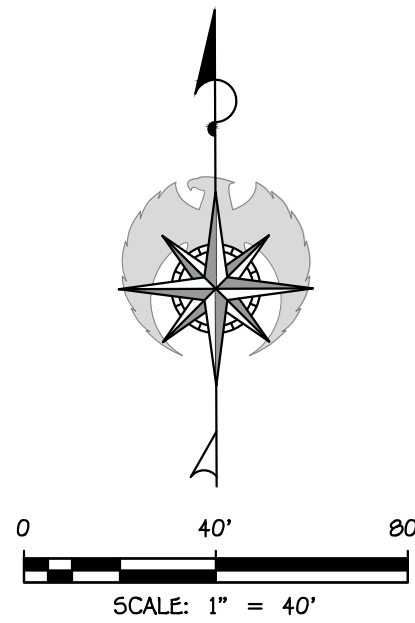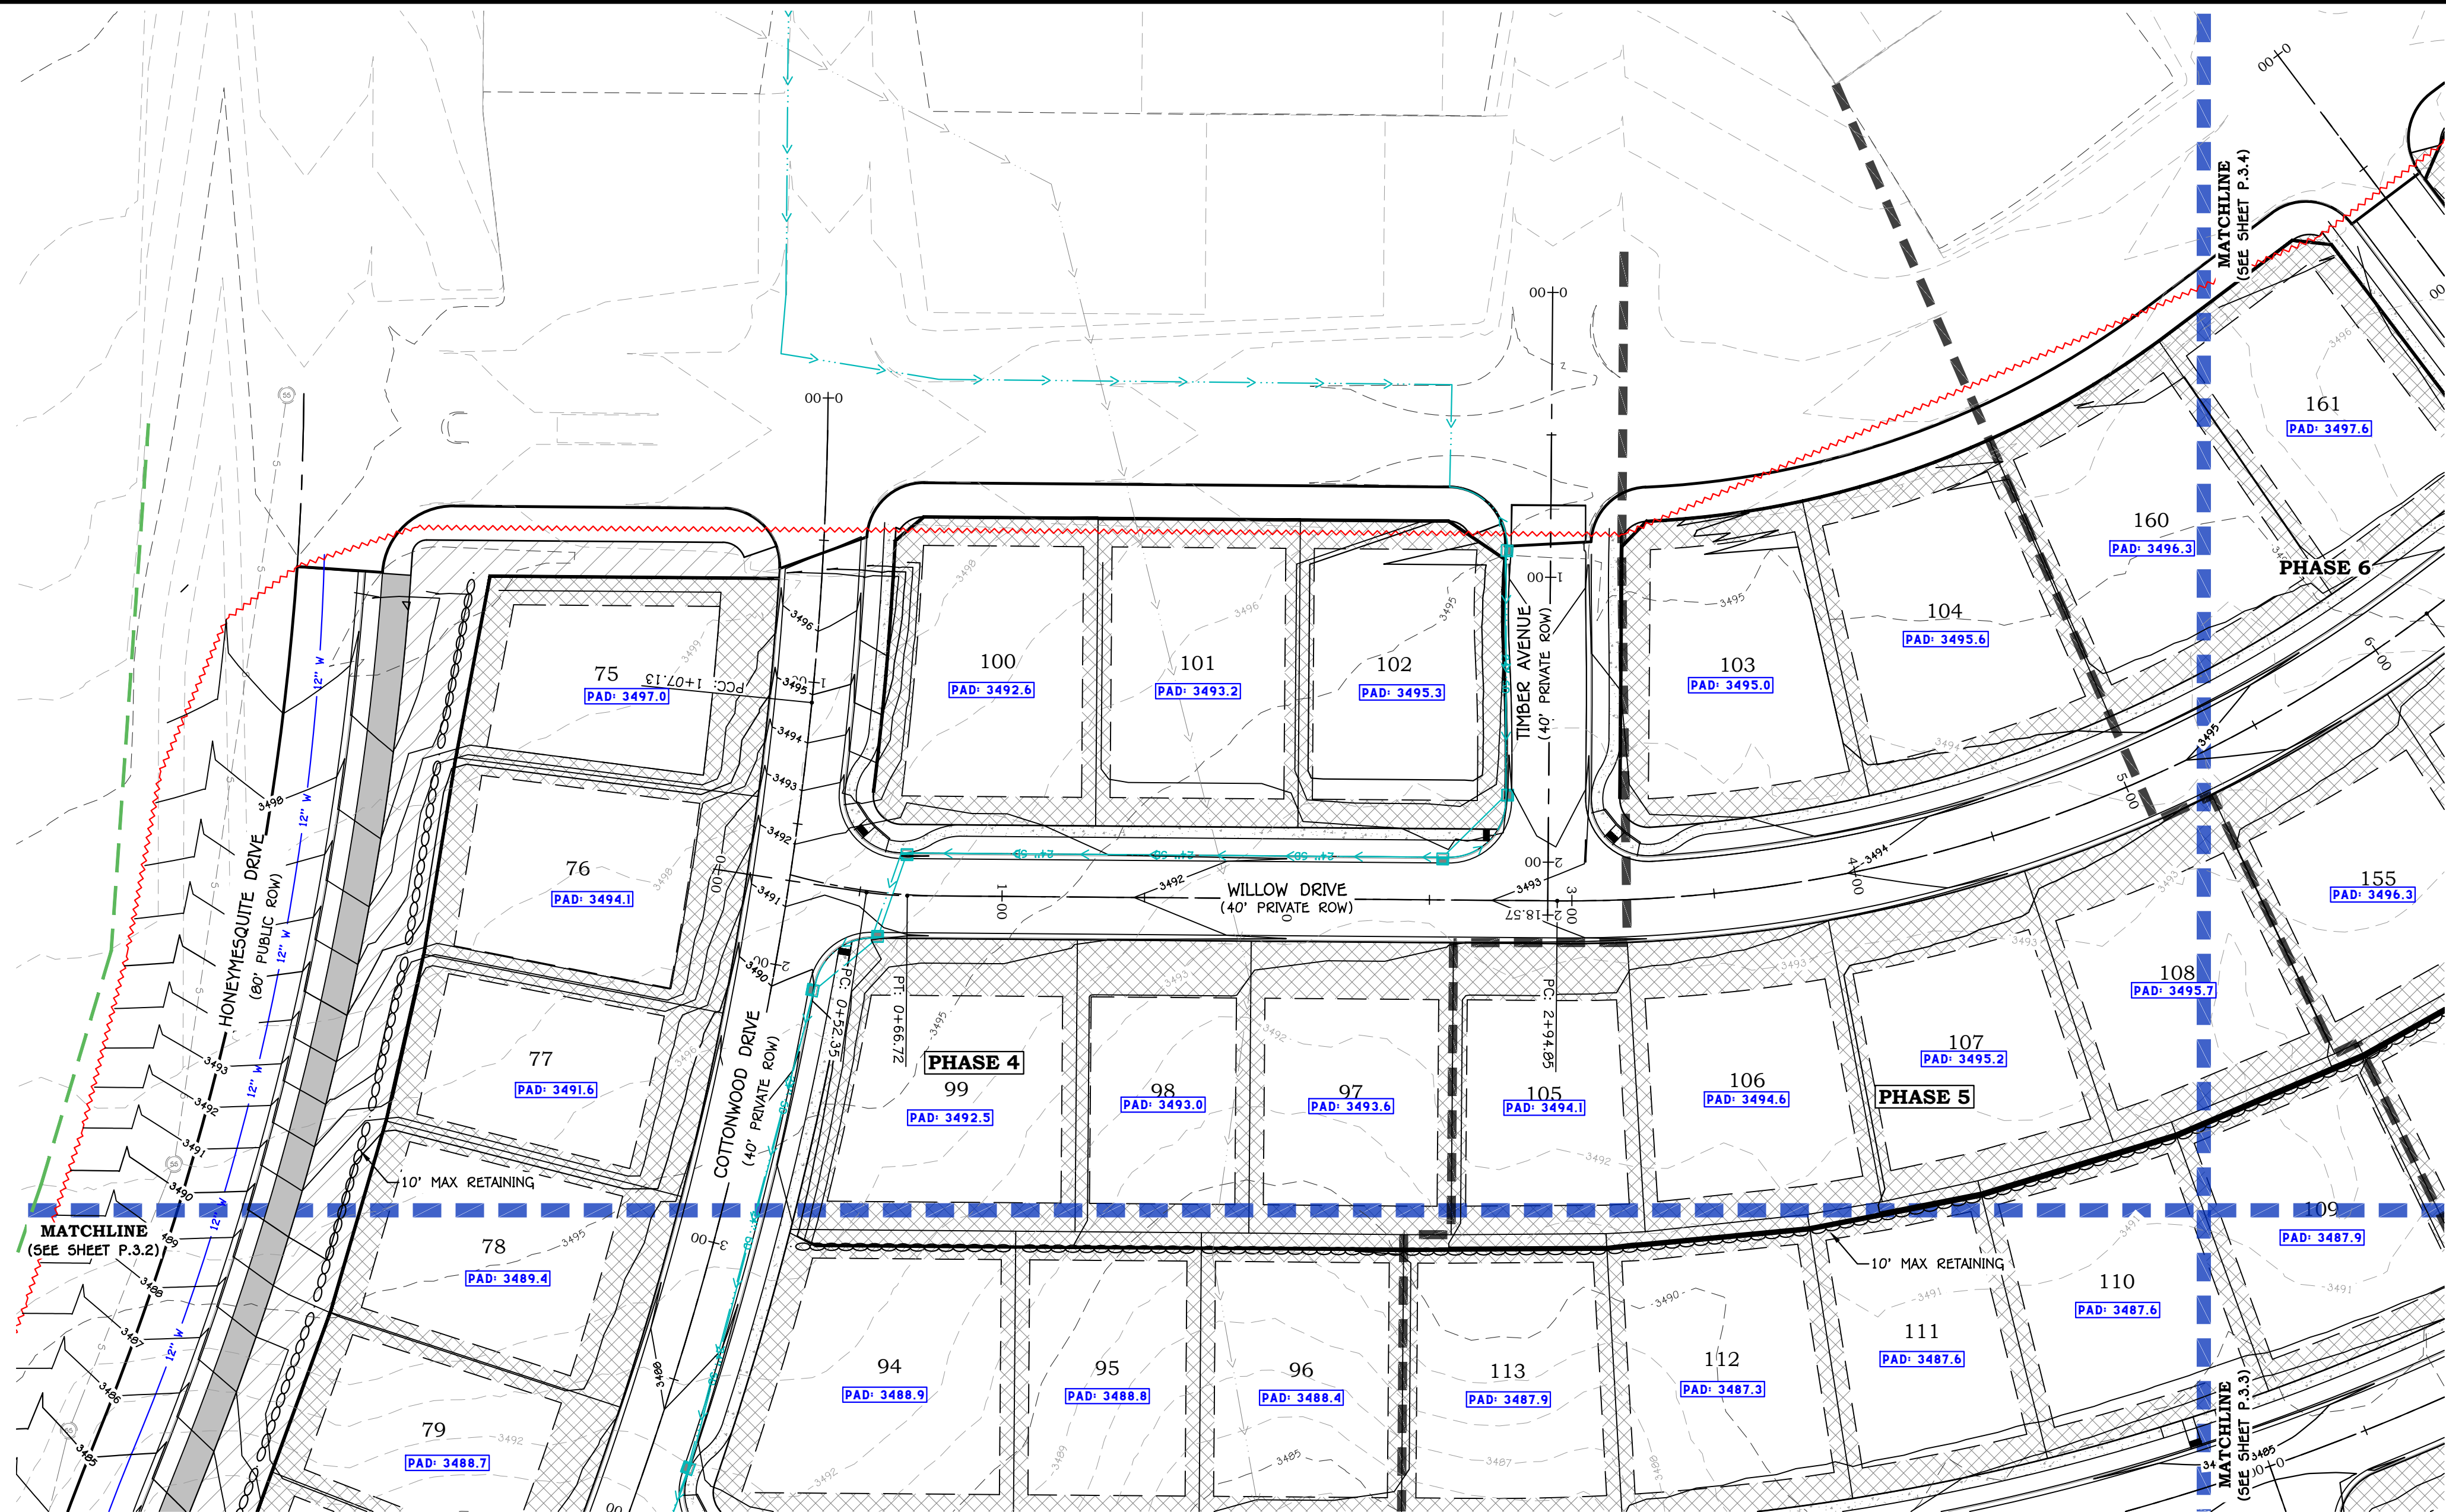

- GRADING PLAN NOTES:**
1. THE CONTRACTOR SHALL PROVIDE APPROPRIATE EQUIPMENT TO CONTROL DUST AND AIR POLLUTION CAUSED BY CONSTRUCTION OPERATIONS. THE CONTRACTOR SHALL ALSO PROVIDE APPROPRIATE MUD AND DIRT CONTAINMENT TO MAINTAIN THE WORK SITE, ACCESS ROADWAYS, AND ADJACENT PROPERTIES IN A CLEAN CONDITION.
  2. ALL EXCAVATION AND GRADING SHALL BE IN ACCORDANCE WITH CITY STANDARDS AND SPECIFICATIONS ALONG WITH APPENDIX J STANDARDS OF THE INTERNATIONAL BUILDING CODE 2018 EDITION OR NEWER AS ADOPTED BY THE STATE OF UTAH AND CITY.
  3. CONTRACTOR TO NOTIFY ENGINEER IMMEDIATELY IF THERE ARE ANY CONFLICTS BETWEEN THE REQUIREMENTS OF THE PLANS AND GEOTECHNICAL REPORT AND/OR GEOTECHNICAL FIELD OBSERVATIONS.
  4. GEOTECHNICAL ENGINEER TO PROVIDE GRADING COMPLETION REPORT TO CONFORM THAT WORK HAS BEEN PERFORMED IN CONFORMANCE WITH GEOTECHNICAL RECOMMENDATIONS.
  5. RETAINING WALLS GREATER THAN 3' IN HEIGHT REQUIRE A PERMIT FROM THE CITY BUILDING DEPARTMENT. ALL ROCK RETAINING WALLS MUST BE CERTIFIED AND INSPECTED BY THE GEOTECHNICAL ENGINEER PRIOR TO THE CITY'S FINAL ACCEPTANCE.
  6. IT IS THE PROPERTY OWNER'S RESPONSIBILITY (DEVELOPER, HOMEOWNER, HOA, ETC.) TO COMPLETE AND MAINTAIN THE FINAL GRADING ON THEIR PROPERTY IN ACCORDANCE WITH THE GRADING AND DRAINAGE PLAN ALONG WITH ALL RECOMMENDATIONS FROM THE GEOTECHNICAL ENGINEER. THE PROPERTY OWNER IS RESPONSIBLE IN PERPETUITY, FOR INSPECTING AND MAINTAINING PROPER DRAINAGE FOR THEIR PROPERTY.
  7. ALL STORM DRAIN PIPE LENGTHS ARE GIVEN FROM AND TO THE CENTER OF EACH STRUCTURE. CONTRACTOR SHALL VERIFY THE ACTUAL LENGTHS REQUIRED PRIOR TO ORDERING PIPE MATERIALS.

**NOTICE TO CONTRACTORS:**

ENGINEER CAN NOT GUARANTEE THE ACCURACY OF THE EXISTING UNDERGROUND UTILITIES DEPICTED IN THESE PLANS. LOCATIONS SHOWN FOR ALL EXISTING UNDERGROUND UTILITIES IS BASED ON EXTERNAL INFORMATION FROM GIS MAPPING, PREVIOUS AS-BUILT RECORDED DRAWINGS, BLUE STAKES SURFACE MARKINGS IN THE FIELD, OR COMBINATION THEREOF. THE ENGINEER HAS MADE EVERY EFFORT TO ACCURATELY DEPICT THE LOCATIONS OF EXISTING UNDERGROUND UTILITIES, HOWEVER, IT IS THE CONTRACTOR'S RESPONSIBILITY TO CONTACT BLUE STAKES OF UTAH AT LEAST TWO (2) BUSINESS DAYS PRIOR TO COMMENCING WITH EXCAVATION TO VERIFY BOTH HORIZONTAL AND VERTICAL LOCATIONS OF ALL UTILITIES. CONTRACTOR ALSO REQUIRED TO TAKE ALL NECESSARY PRECAUTIONS TO PROTECT ALL EXISTING UNDERGROUND UTILITIES BOTH SHOWN, AND NOT SHOWN, IN THESE PLANS. IF ANY UTILITY LOCATION DISCREPANCIES ARE FOUND IN THE FIELD, CONTRACTOR SHOULD NOTIFY THE ENGINEER IMMEDIATELY.

- LEGEND:**
- PROPOSED PARCEL BOUNDARY
  - EXISTING/ADJACENT PARCEL BOUNDARY
  - PROPOSED CENTERLINE ALIGNMENT
  - EXISTING CENTERLINE ALIGNMENT
  - PHASE LINE
  - SHEET MATCH LINE
  - PROPOSED RETAINING WALL
  - EXISTING RETAINING WALL
  - PROPOSED ROCK RETAINING WALL
  - EXISTING ROCK RETAINING WALL
  - GRADING LIMITS OF DISTURBANCE
  - EXISTING GROUND MAJOR CONTOUR
  - EXISTING GROUND MINOR CONTOUR
  - FINISH GROUND MAJOR CONTOUR
  - FINISH GROUND MINOR CONTOUR
  - PROPOSED STORM PIPE (SIZE PER PLAN)
  - EXISTING STORM PIPE (SIZE PER PLAN)
  - CURB INLET SINGLE CATCH BASIN
  - CURB INLET DOUBLE CATCH BASIN
  - STANDARD STORM DRAIN MANHOLE
  - FLARED END SECTION
  - GRATE INLET AREA DRAIN BOX
  - PROPOSED DRAINAGE SWALE/DITCH (SEE SECTIONS)
  - EXISTING DRAINAGE SWALE/DITCH



**PRELIMINARY  
NOT FOR  
CONSTRUCTION**



**SUNRIVER AT FIRELIGHT PHASE 4-7**  
SECTION 10, T41S, R13W, SLB&M  
TOQUERVILLE, UTAH  
**GRADING PLAN I**  
PRELIMINARY PLAT

|             |            |
|-------------|------------|
| JOB #       | 25-506-08  |
| DRAWN BY:   | JR         |
| CHECKED BY: | TC         |
| DATE:       | 12/30/2025 |
| P.3.1       |            |
| SHEET: 10   | OF: 19     |



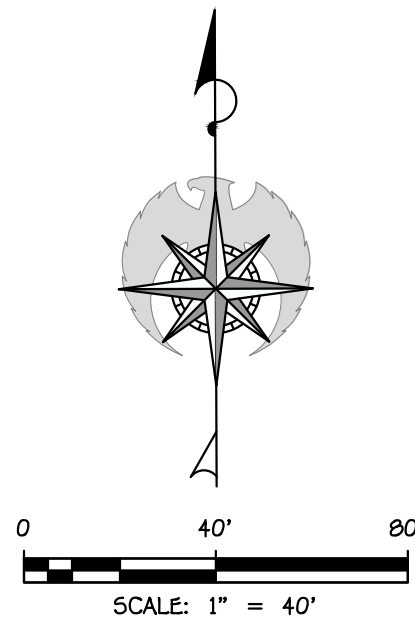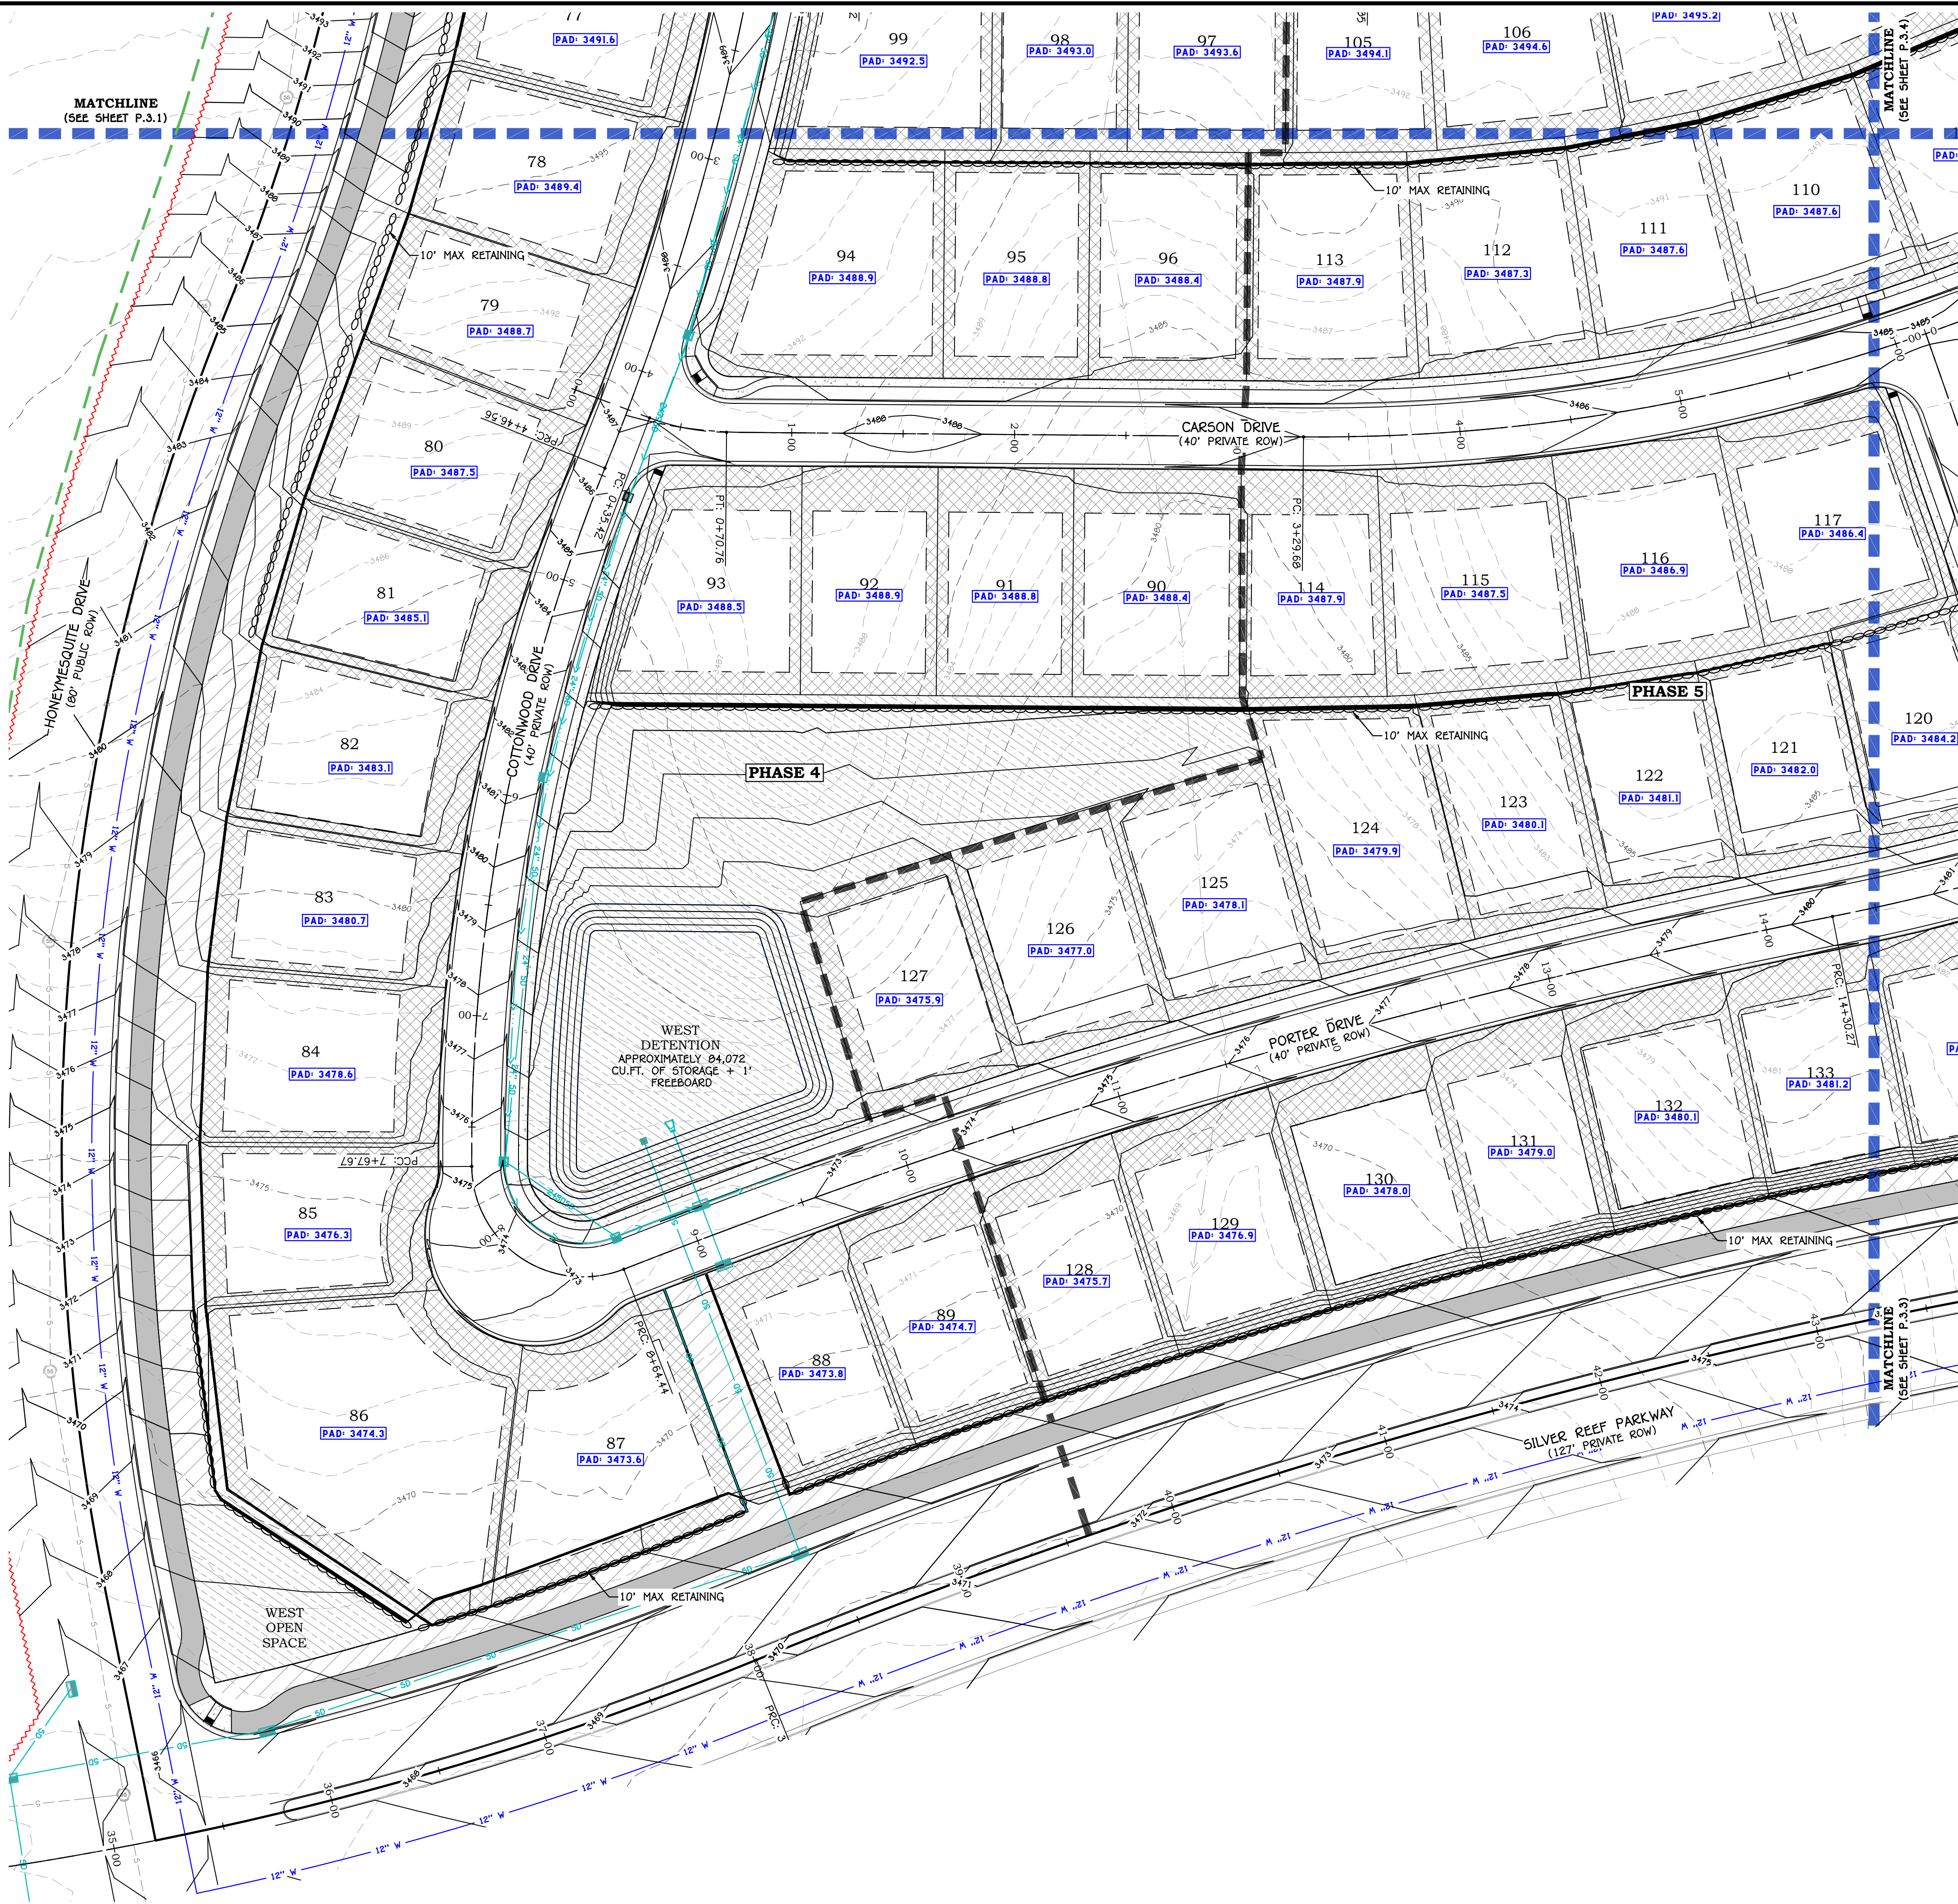

- GRADING PLAN NOTES:**
1. THE CONTRACTOR SHALL PROVIDE APPROPRIATE EQUIPMENT TO CONTROL DUST AND AIR POLLUTION CAUSED BY CONSTRUCTION OPERATIONS. THE CONTRACTOR SHALL ALSO PROVIDE APPROPRIATE MUD AND DIRT CONTAINMENT TO MAINTAIN THE WORK SITE, ACCESS ROADWAYS, AND ADJACENT PROPERTIES IN A CLEAN CONDITION.
  2. ALL EXCAVATION AND GRADING SHALL BE IN ACCORDANCE WITH CITY STANDARDS AND SPECIFICATIONS ALONG WITH APPENDIX J STANDARDS OF THE INTERNATIONAL BUILDING CODE 2018 EDITION OR NEWER AS ADOPTED BY THE STATE OF UTAH AND CITY.
  3. CONTRACTOR TO NOTIFY ENGINEER IMMEDIATELY IF THERE ARE ANY CONFLICTS BETWEEN THE REQUIREMENTS OF THE PLANS AND GEOTECHNICAL REPORT AND/OR GEOTECHNICAL FIELD OBSERVATIONS.
  4. GEOTECHNICAL ENGINEER TO PROVIDE GRADING COMPLETION REPORT TO CONFORM THAT WORK HAS BEEN PERFORMED IN CONFORMANCE WITH GEOTECHNICAL RECOMMENDATIONS.
  5. RETAINING WALLS GREATER THAN 3' IN HEIGHT REQUIRE A PERMIT FROM THE CITY BUILDING DEPARTMENT. ALL ROCK RETAINING WALLS MUST BE CERTIFIED AND INSPECTED BY THE GEOTECHNICAL ENGINEER PRIOR TO THE CITY'S FINAL ACCEPTANCE.
  6. IT IS THE PROPERTY OWNER'S RESPONSIBILITY (DEVELOPER, HOMEOWNER, HOA, ETC.) TO COMPLETE AND MAINTAIN THE FINAL GRADING ON THEIR PROPERTY IN ACCORDANCE WITH THE GRADING AND DRAINAGE PLAN ALONG WITH ALL RECOMMENDATIONS FROM THE GEOTECHNICAL ENGINEER. THE PROPERTY OWNER IS RESPONSIBLE IN PERPETUITY, FOR INSPECTING AND MAINTAINING PROPER DRAINAGE FOR THEIR PROPERTY.
  7. ALL STORM DRAIN PIPE LENGTHS ARE GIVEN FROM AND TO THE CENTER OF EACH STRUCTURE. CONTRACTOR SHALL VERIFY THE ACTUAL LENGTHS REQUIRED PRIOR TO ORDERING PIPE MATERIALS.

**NOTICE TO CONTRACTORS:**

ENGINEER CAN NOT GUARANTEE THE ACCURACY OF THE EXISTING UNDERGROUND UTILITIES DEPICTED IN THESE PLANS. LOCATIONS SHOWN FOR ALL EXISTING UNDERGROUND UTILITIES IS BASED ON EXTERNAL INFORMATION FROM GIS MAPPING, PREVIOUS AS-BUILT RECORDED DRAWINGS, BLUE STAKES SURFACE MARKINGS IN THE FIELD, OR COMBINATION THEREOF. THE ENGINEER HAS MADE EVERY EFFORT TO ACCURATELY DEPICT THE LOCATIONS OF EXISTING UNDERGROUND UTILITIES, HOWEVER, IT IS THE CONTRACTOR'S RESPONSIBILITY TO CONTACT BLUE STAKES OF UTAH AT LEAST TWO (2) BUSINESS DAYS PRIOR TO COMMENCING WITH EXCAVATION TO VERIFY BOTH HORIZONTAL AND VERTICAL LOCATIONS OF ALL UTILITIES. CONTRACTOR ALSO REQUIRED TO TAKE ALL NECESSARY PRECAUTIONS TO PROTECT ALL EXISTING UNDERGROUND UTILITIES BOTH SHOWN, AND NOT SHOWN, IN THESE PLANS. IF ANY UTILITY LOCATION DISCREPANCIES ARE FOUND IN THE FIELD, CONTRACTOR SHOULD NOTIFY THE ENGINEER IMMEDIATELY.

- LEGEND:**
- PROPOSED PARCEL BOUNDARY
  - EXISTING/ADJACENT PARCEL BOUNDARY
  - PROPOSED CENTERLINE ALIGNMENT
  - EXISTING CENTERLINE ALIGNMENT
  - PHASE LINE
  - SHEET MATCH LINE
  - PROPOSED RETAINING WALL
  - EXISTING RETAINING WALL
  - PROPOSED ROCK RETAINING WALL
  - EXISTING ROCK RETAINING WALL
  - GRADING LIMITS OF DISTURBANCE
  - EXISTING GROUND MAJOR CONTOUR
  - EXISTING GROUND MINOR CONTOUR
  - FINISH GROUND MAJOR CONTOUR
  - FINISH GROUND MINOR CONTOUR
  - PROPOSED STORM PIPE (SIZE PER PLAN)
  - EXISTING STORM PIPE (SIZE PER PLAN)
  - CURB INLET SINGLE CATCH BASIN
  - CURB INLET DOUBLE CATCH BASIN
  - STANDARD STORM DRAIN MANHOLE
  - FLARED END SECTION
  - GRATE INLET AREA DRAIN BOX
  - PROPOSED DRAINAGE SWALE/DITCH (SEE SECTIONS)
  - EXISTING DRAINAGE SWALE/DITCH

| REVISIONS |             |
|-----------|-------------|
| NO.       | DESCRIPTION |
| DATE      |             |

**PRELIMINARY  
NOT FOR  
CONSTRUCTION**




**SUNRIVER AT FIRELIGHT PHASE 4-7**  
SECTION 10, T41S, R13W, SLB&M  
TOQUERVILLE, UTAH  
**GRADING PLAN II**  
PRELIMINARY PLAT

JOB # 25-506-08  
DRAWN BY: JR  
CHECKED BY: TC  
DATE: 12/30/2025

**P.3.2**

SHEET: 11 OF: 19



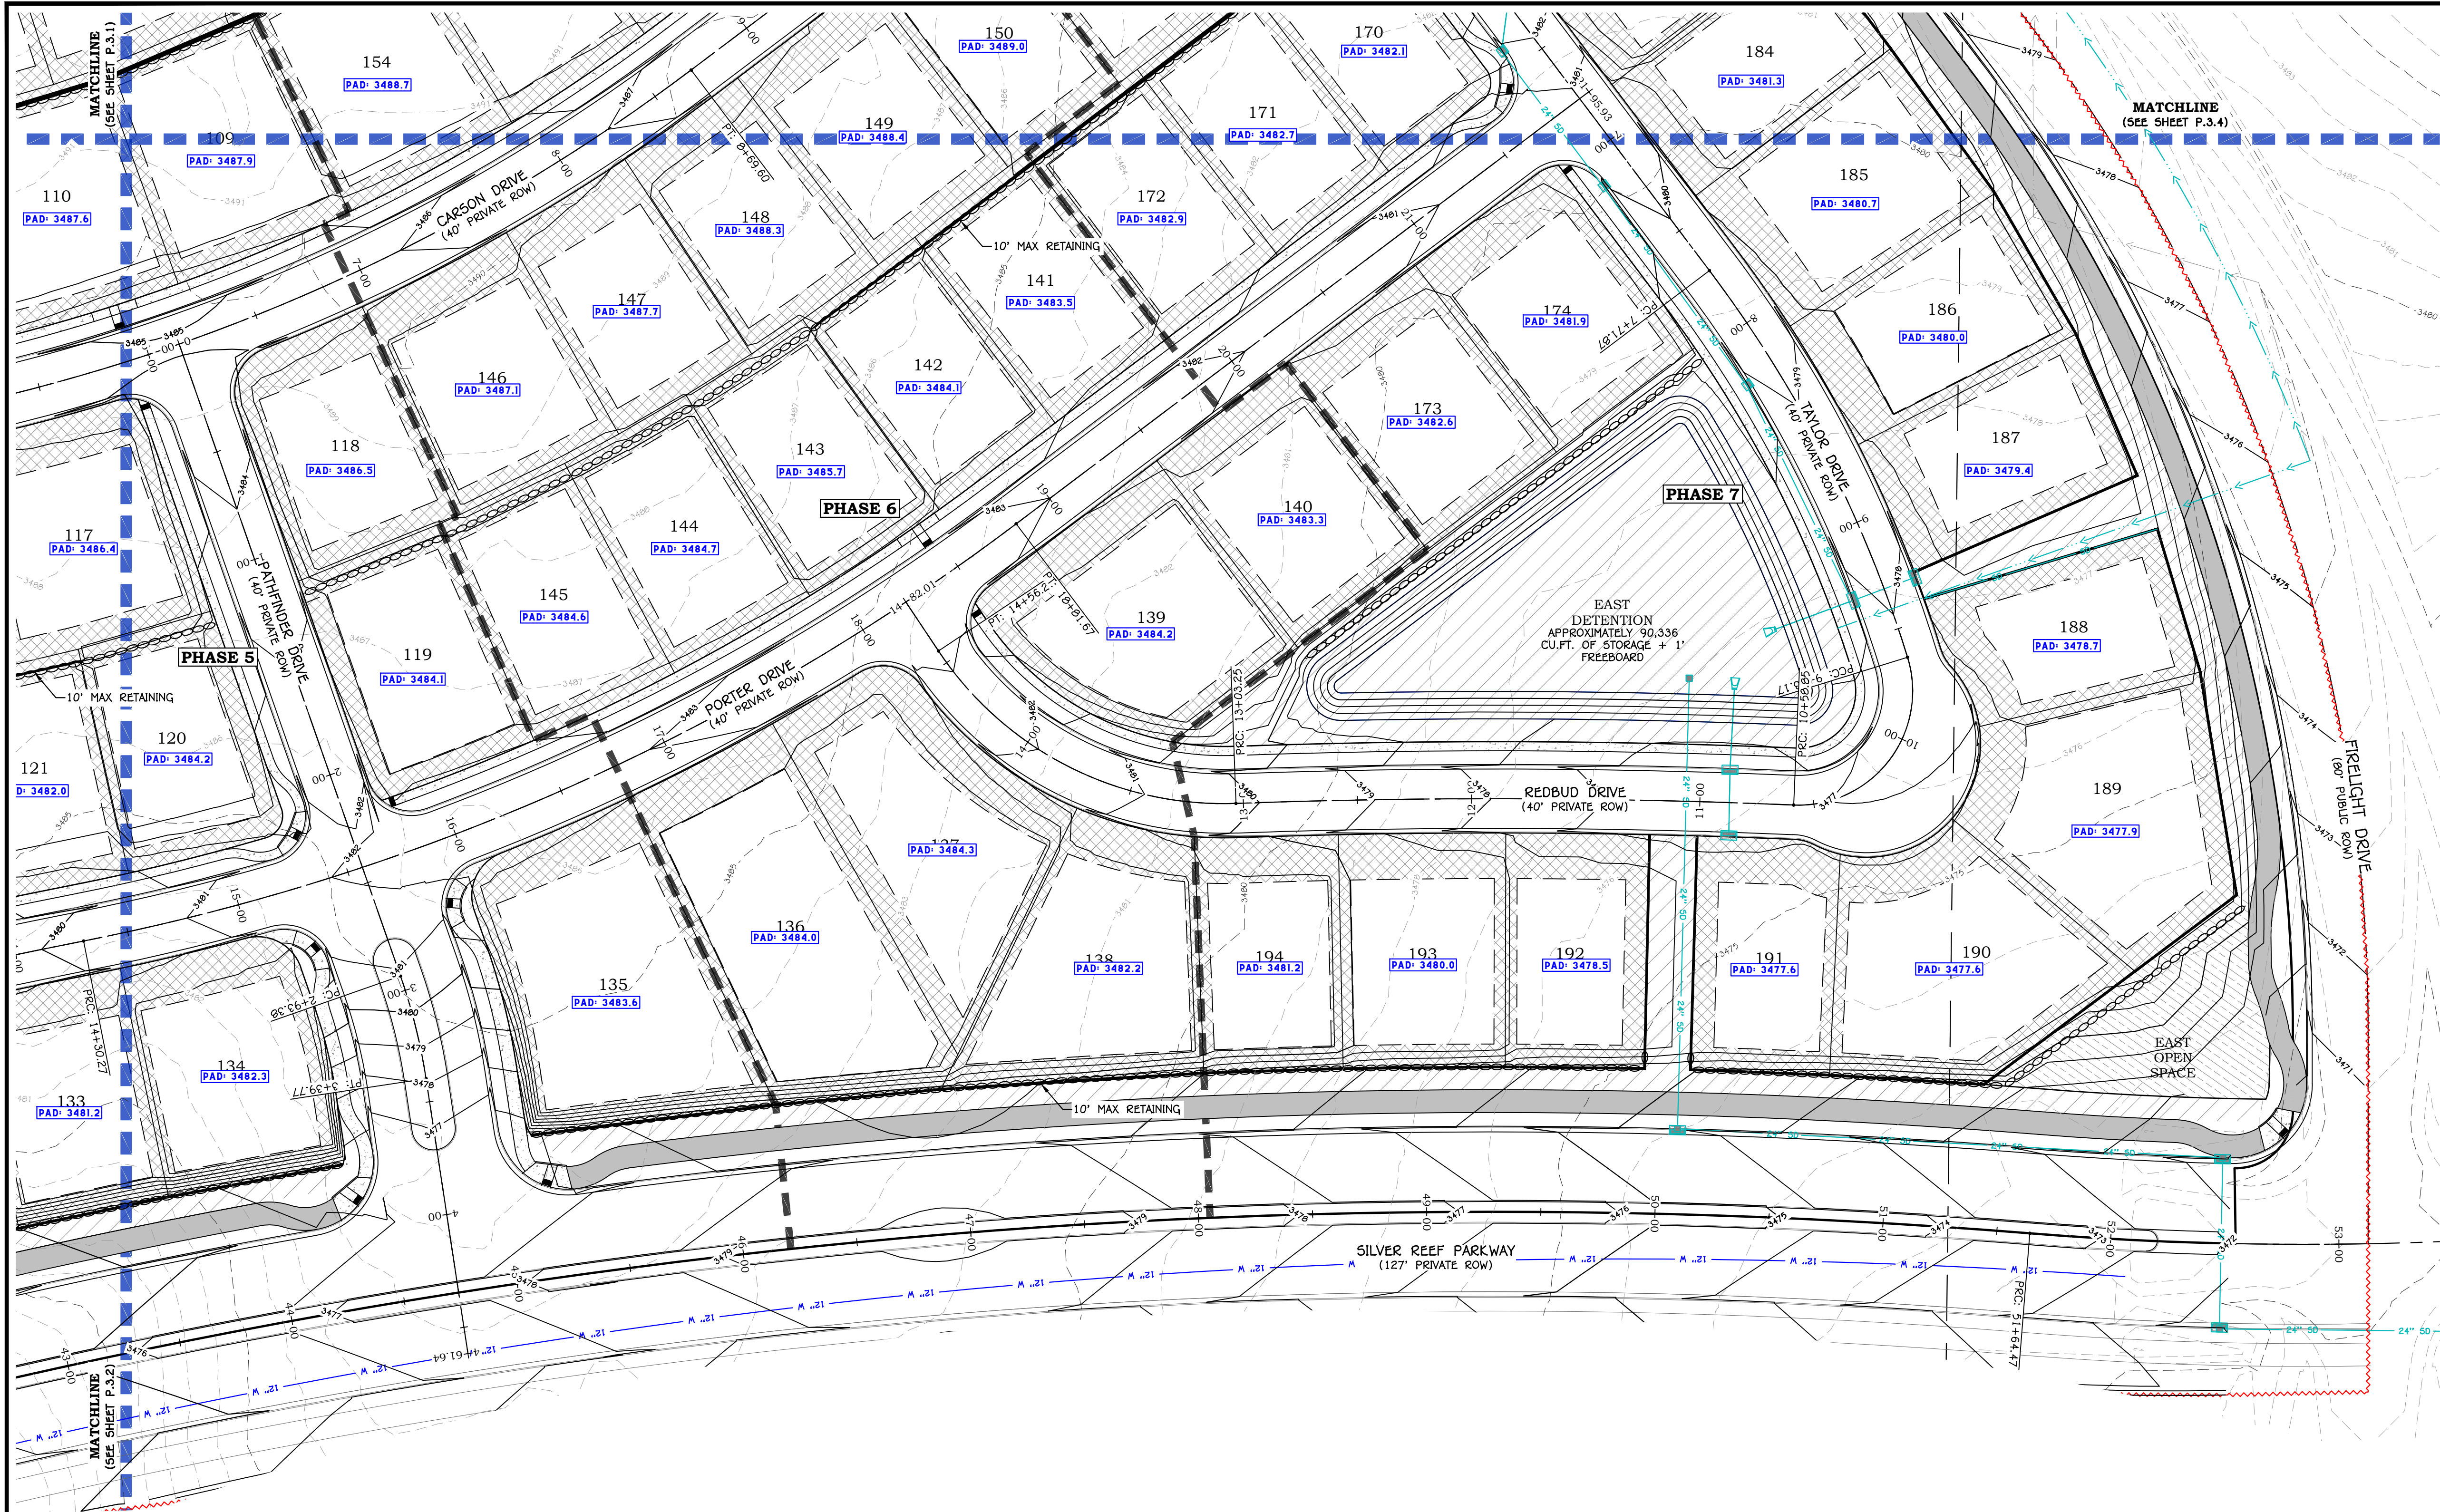

- GRADING PLAN NOTES:**
1. THE CONTRACTOR SHALL PROVIDE APPROPRIATE EQUIPMENT TO CONTROL DUST AND AIR POLLUTION CAUSED BY CONSTRUCTION OPERATIONS. THE CONTRACTOR SHALL ALSO PROVIDE APPROPRIATE MUD AND DIRT CONTAINMENT TO MAINTAIN THE WORK SITE, ACCESS ROADWAYS, AND ADJACENT PROPERTIES IN A CLEAN CONDITION.
  2. ALL EXCAVATION AND GRADING SHALL BE IN ACCORDANCE WITH CITY STANDARDS AND SPECIFICATIONS ALONG WITH APPENDIX J STANDARDS OF THE INTERNATIONAL BUILDING CODE 2018 EDITION OR NEWER AS ADOPTED BY THE STATE OF UTAH AND CITY.
  3. CONTRACTOR TO NOTIFY ENGINEER IMMEDIATELY IF THERE ARE ANY CONFLICTS BETWEEN THE REQUIREMENTS OF THE PLANS AND GEOTECHNICAL REPORT AND/OR GEOTECHNICAL FIELD OBSERVATIONS.
  4. GEOTECHNICAL ENGINEER TO PROVIDE GRADING COMPLETION REPORT TO CONFIRM THAT WORK HAS BEEN PERFORMED IN CONFORMANCE WITH GEOTECHNICAL RECOMMENDATIONS.
  5. RETAINING WALLS GREATER THAN 3' IN HEIGHT REQUIRE A PERMIT FROM THE CITY BUILDING DEPARTMENT. ALL ROCK RETAINING WALLS MUST BE CERTIFIED AND INSPECTED BY THE GEOTECHNICAL ENGINEER PRIOR TO THE CITY'S FINAL ACCEPTANCE.
  6. IT IS THE PROPERTY OWNER'S RESPONSIBILITY (DEVELOPER, HOMEOWNER, HOA, ETC.) TO COMPLETE AND MAINTAIN THE FINAL GRADING ON THEIR PROPERTY IN ACCORDANCE WITH THE GRADING AND DRAINAGE PLAN ALONG WITH ALL RECOMMENDATIONS FROM THE GEOTECHNICAL ENGINEER. THE PROPERTY OWNER IS RESPONSIBLE IN PERPETUITY, FOR INSPECTING AND MAINTAINING PROPER DRAINAGE FOR THEIR PROPERTY.
  7. ALL STORM DRAIN PIPE LENGTHS ARE GIVEN FROM AND TO THE CENTER OF EACH STRUCTURE. CONTRACTOR SHALL VERIFY THE ACTUAL LENGTHS REQUIRED PRIOR TO ORDERING PIPE MATERIALS.

**NOTICE TO CONTRACTORS:**

ENGINEER CAN NOT GUARANTEE THE ACCURACY OF THE EXISTING UNDERGROUND UTILITIES DEPICTED IN THESE PLANS. LOCATIONS SHOWN FOR ALL EXISTING UNDERGROUND UTILITIES IS BASED ON EXTERNAL INFORMATION FROM GIS MAPPING, PREVIOUS AS-BUILT RECORDED DRAWINGS, BLUE STAKES SURFACE MARKINGS IN THE FIELD, OR COMBINATION THEREOF. THE ENGINEER HAS MADE EVERY EFFORT TO ACCURATELY DEPICT THE LOCATIONS OF EXISTING UNDERGROUND UTILITIES, HOWEVER, IT IS THE CONTRACTOR'S RESPONSIBILITY TO CONTACT BLUE STAKES OF UTAH AT LEAST TWO (2) BUSINESS DAYS PRIOR TO COMMENCING WITH EXCAVATION TO VERIFY BOTH HORIZONTAL AND VERTICAL LOCATIONS OF ALL UTILITIES. CONTRACTOR ALSO REQUIRED TO TAKE ALL NECESSARY PRECAUTIONS TO PROTECT ALL EXISTING UNDERGROUND UTILITIES BOTH SHOWN, AND NOT SHOWN, IN THESE PLANS. IF ANY UTILITY LOCATION DISCREPANCIES ARE FOUND IN THE FIELD, CONTRACTOR SHOULD NOTIFY THE ENGINEER IMMEDIATELY.

- LEGEND:**
- PROPOSED PARCEL BOUNDARY
  - EXISTING/ADJACENT PARCEL BOUNDARY
  - PROPOSED CENTERLINE ALIGNMENT
  - EXISTING CENTERLINE ALIGNMENT
  - PHASE LINE
  - SHEET MATCH LINE
  - PROPOSED RETAINING WALL
  - EXISTING RETAINING WALL
  - PROPOSED ROCK RETAINING WALL
  - EXISTING ROCK RETAINING WALL
  - GRADING LIMITS OF DISTURBANCE
  - EXISTING GROUND MAJOR CONTOUR
  - EXISTING GROUND MINOR CONTOUR
  - FINISH GROUND MAJOR CONTOUR
  - FINISH GROUND MINOR CONTOUR
  - PROPOSED STORM PIPE (SIZE PER PLAN)
  - EXISTING STORM PIPE (SIZE PER PLAN)
  - CURB INLET SINGLE CATCH BASIN
  - CURB INLET DOUBLE CATCH BASIN
  - STANDARD STORM DRAIN MANHOLE
  - FLARED END SECTION
  - GRATE INLET AREA DRAIN BOX
  - PROPOSED DRAINAGE SWALE/DITCH (SEE SECTIONS)
  - EXISTING DRAINAGE SWALE/DITCH

| REVISIONS |             |
|-----------|-------------|
| NO.       | DESCRIPTION |
|           |             |
|           |             |
|           |             |

**PRELIMINARY  
NOT FOR  
CONSTRUCTION**

**AMERICAN  
CONSULTING & ENGINEERING**  
ST. GEORGE, UT 84770  
1173 S. 250 W. #504

**SUNRIVER AT FIRELIGHT PHASE 4-7**  
SECTION 10, T41S, R13W, SLB&M  
TOQUERVILLE, UTAH



**GRADING PLAN III**  
PRELIMINARY PLAT

|             |            |
|-------------|------------|
| JOB #       | 25-506-08  |
| DRAWN BY:   | JR         |
| CHECKED BY: | TC         |
| DATE:       | 12/30/2025 |

**P.3.3**

|        |    |     |    |
|--------|----|-----|----|
| SHEET: | 12 | OF: | 19 |
|--------|----|-----|----|



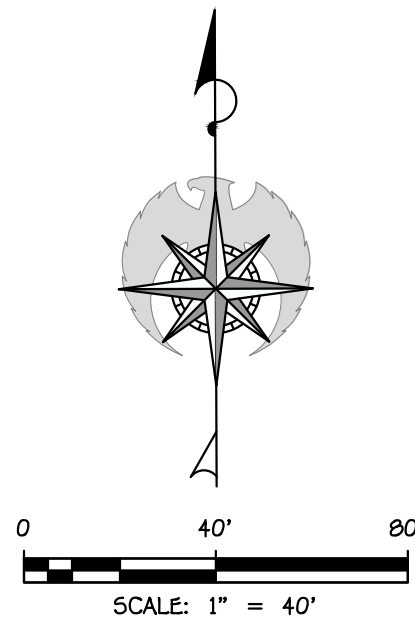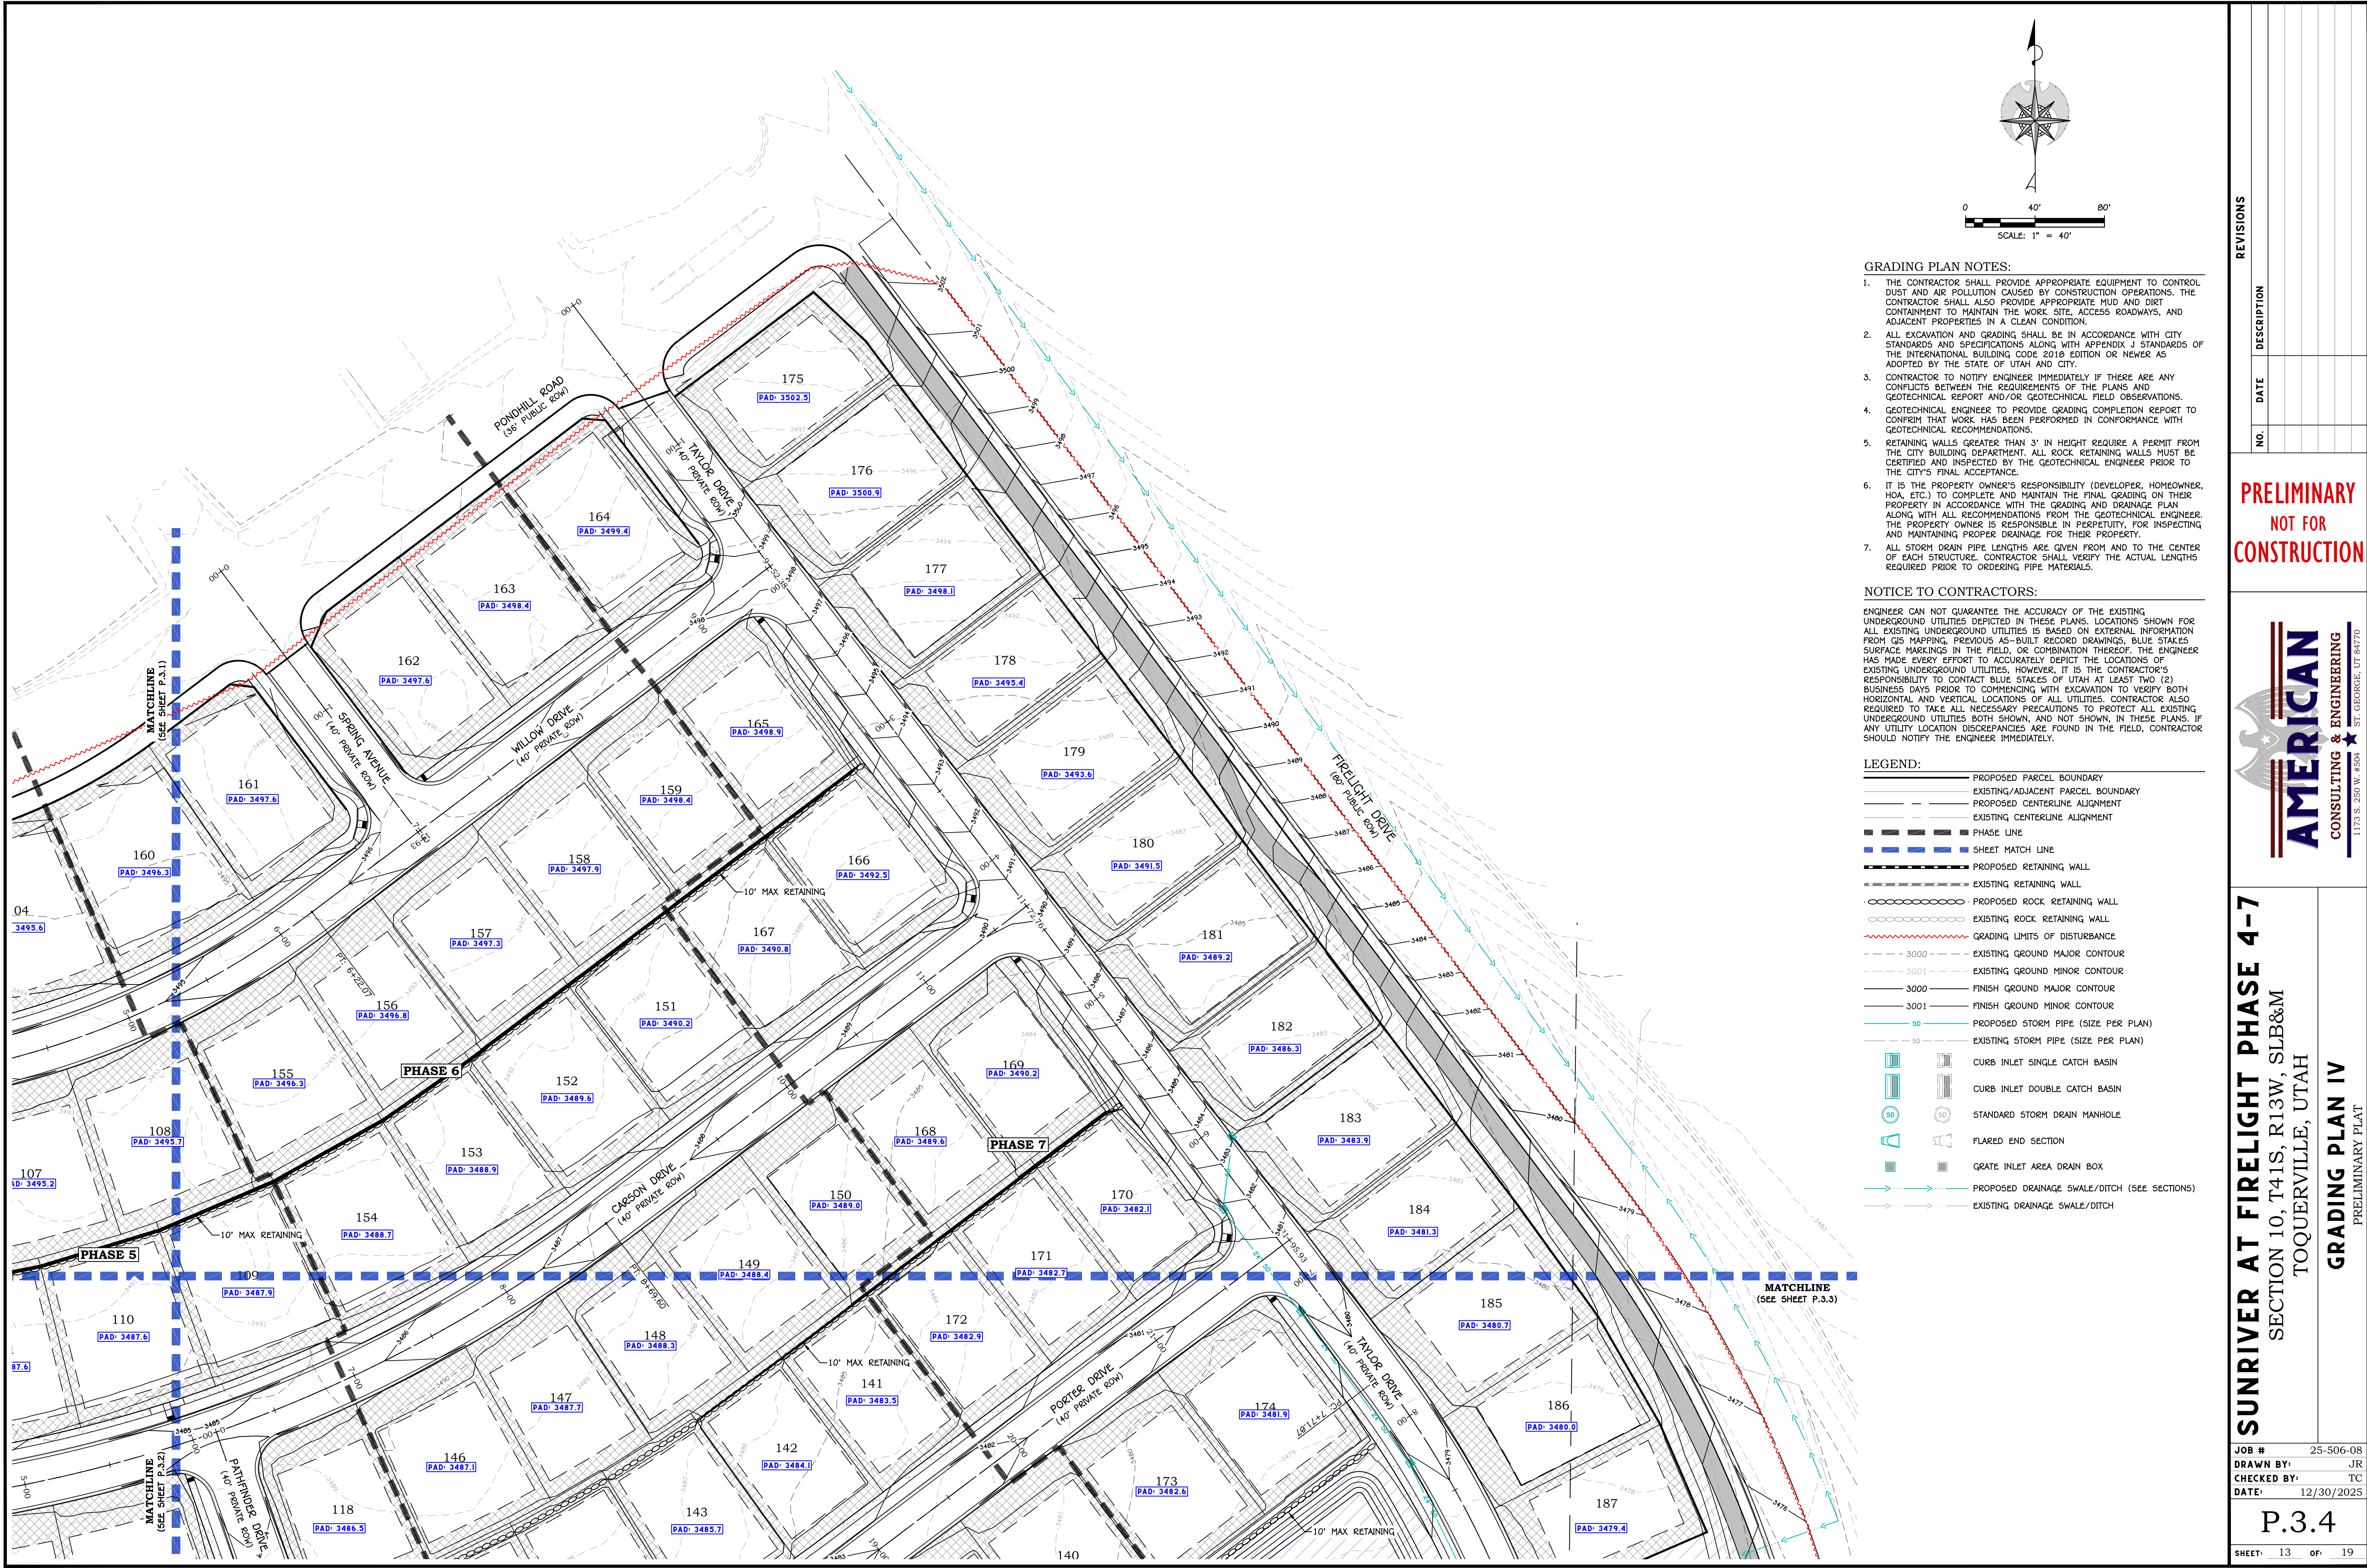

REVISIONS

| NO. | DATE | DESCRIPTION |
|-----|------|-------------|
|     |      |             |
|     |      |             |
|     |      |             |
|     |      |             |



PRELIMINARY  
NOT FOR  
CONSTRUCTION



SUNRIVER AT FIRELIGHT PHASE 4-7  
SECTION 10, T41S, R13W, SLB&M  
TOQUERVILLE, UTAH  
GRADING PLAN IV  
PRELIMINARY PLAT

|             |            |
|-------------|------------|
| JOB #       | 25-506-08  |
| DRAWN BY:   | JR         |
| CHECKED BY: | TC         |
| DATE:       | 12/30/2025 |
| P.3.4       |            |
| SHEET: 13   | OF: 19     |



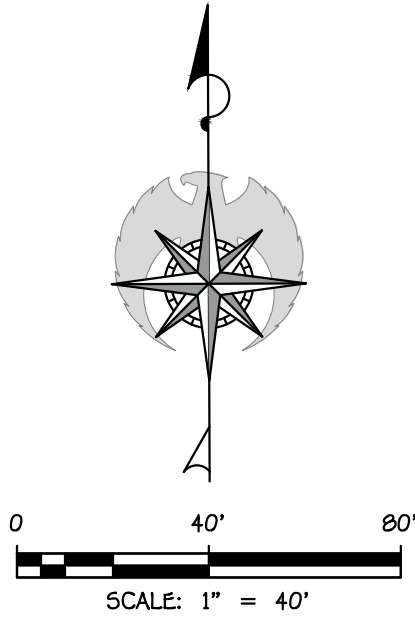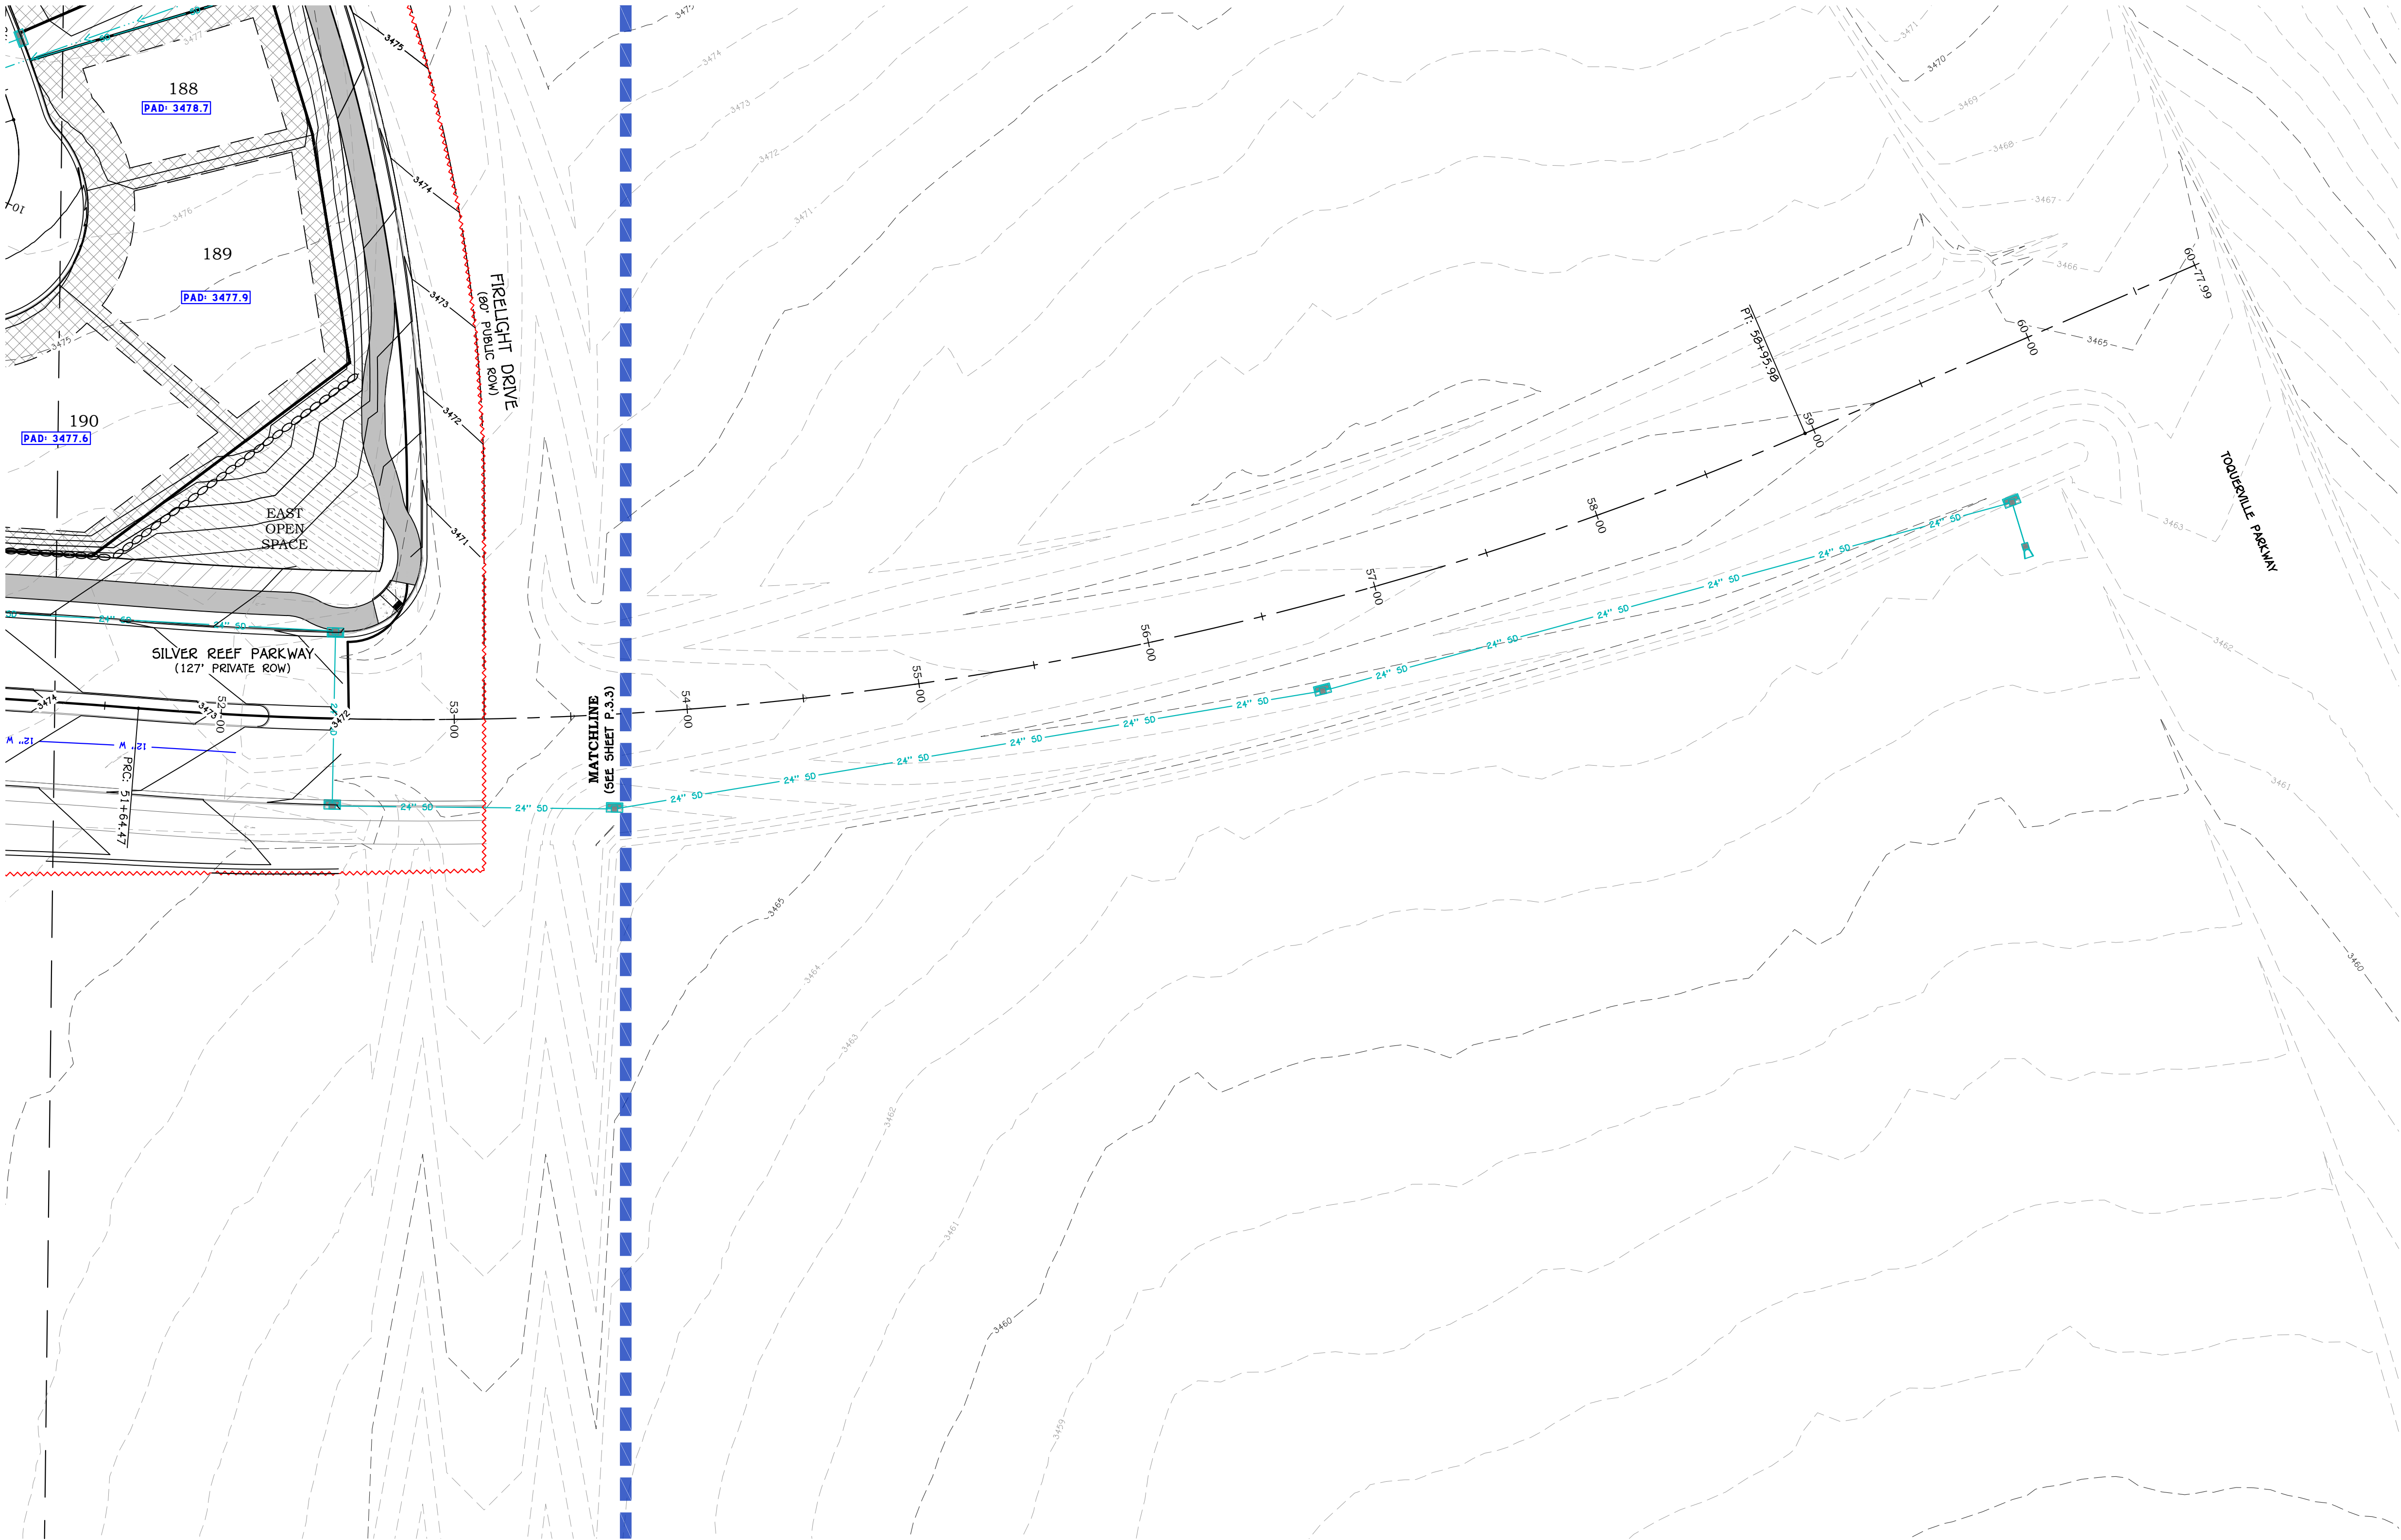

PRELIMINARY  
NOT FOR  
CONSTRUCTION




**SUNRIVER AT FIRELIGHT PHASE 4-7**  
SECTION 10, T41S, R13W, SLB&M  
TOQUERVILLE, UTAH  
**OFFSITE STORM DRAIN**  
PRELIMINARY PLAT

JOB # 25-506-08  
DRAWN BY: JR  
CHECKED BY: TC  
DATE: 12/30/2025

P.3.6

SHEET: 14 OF: 19



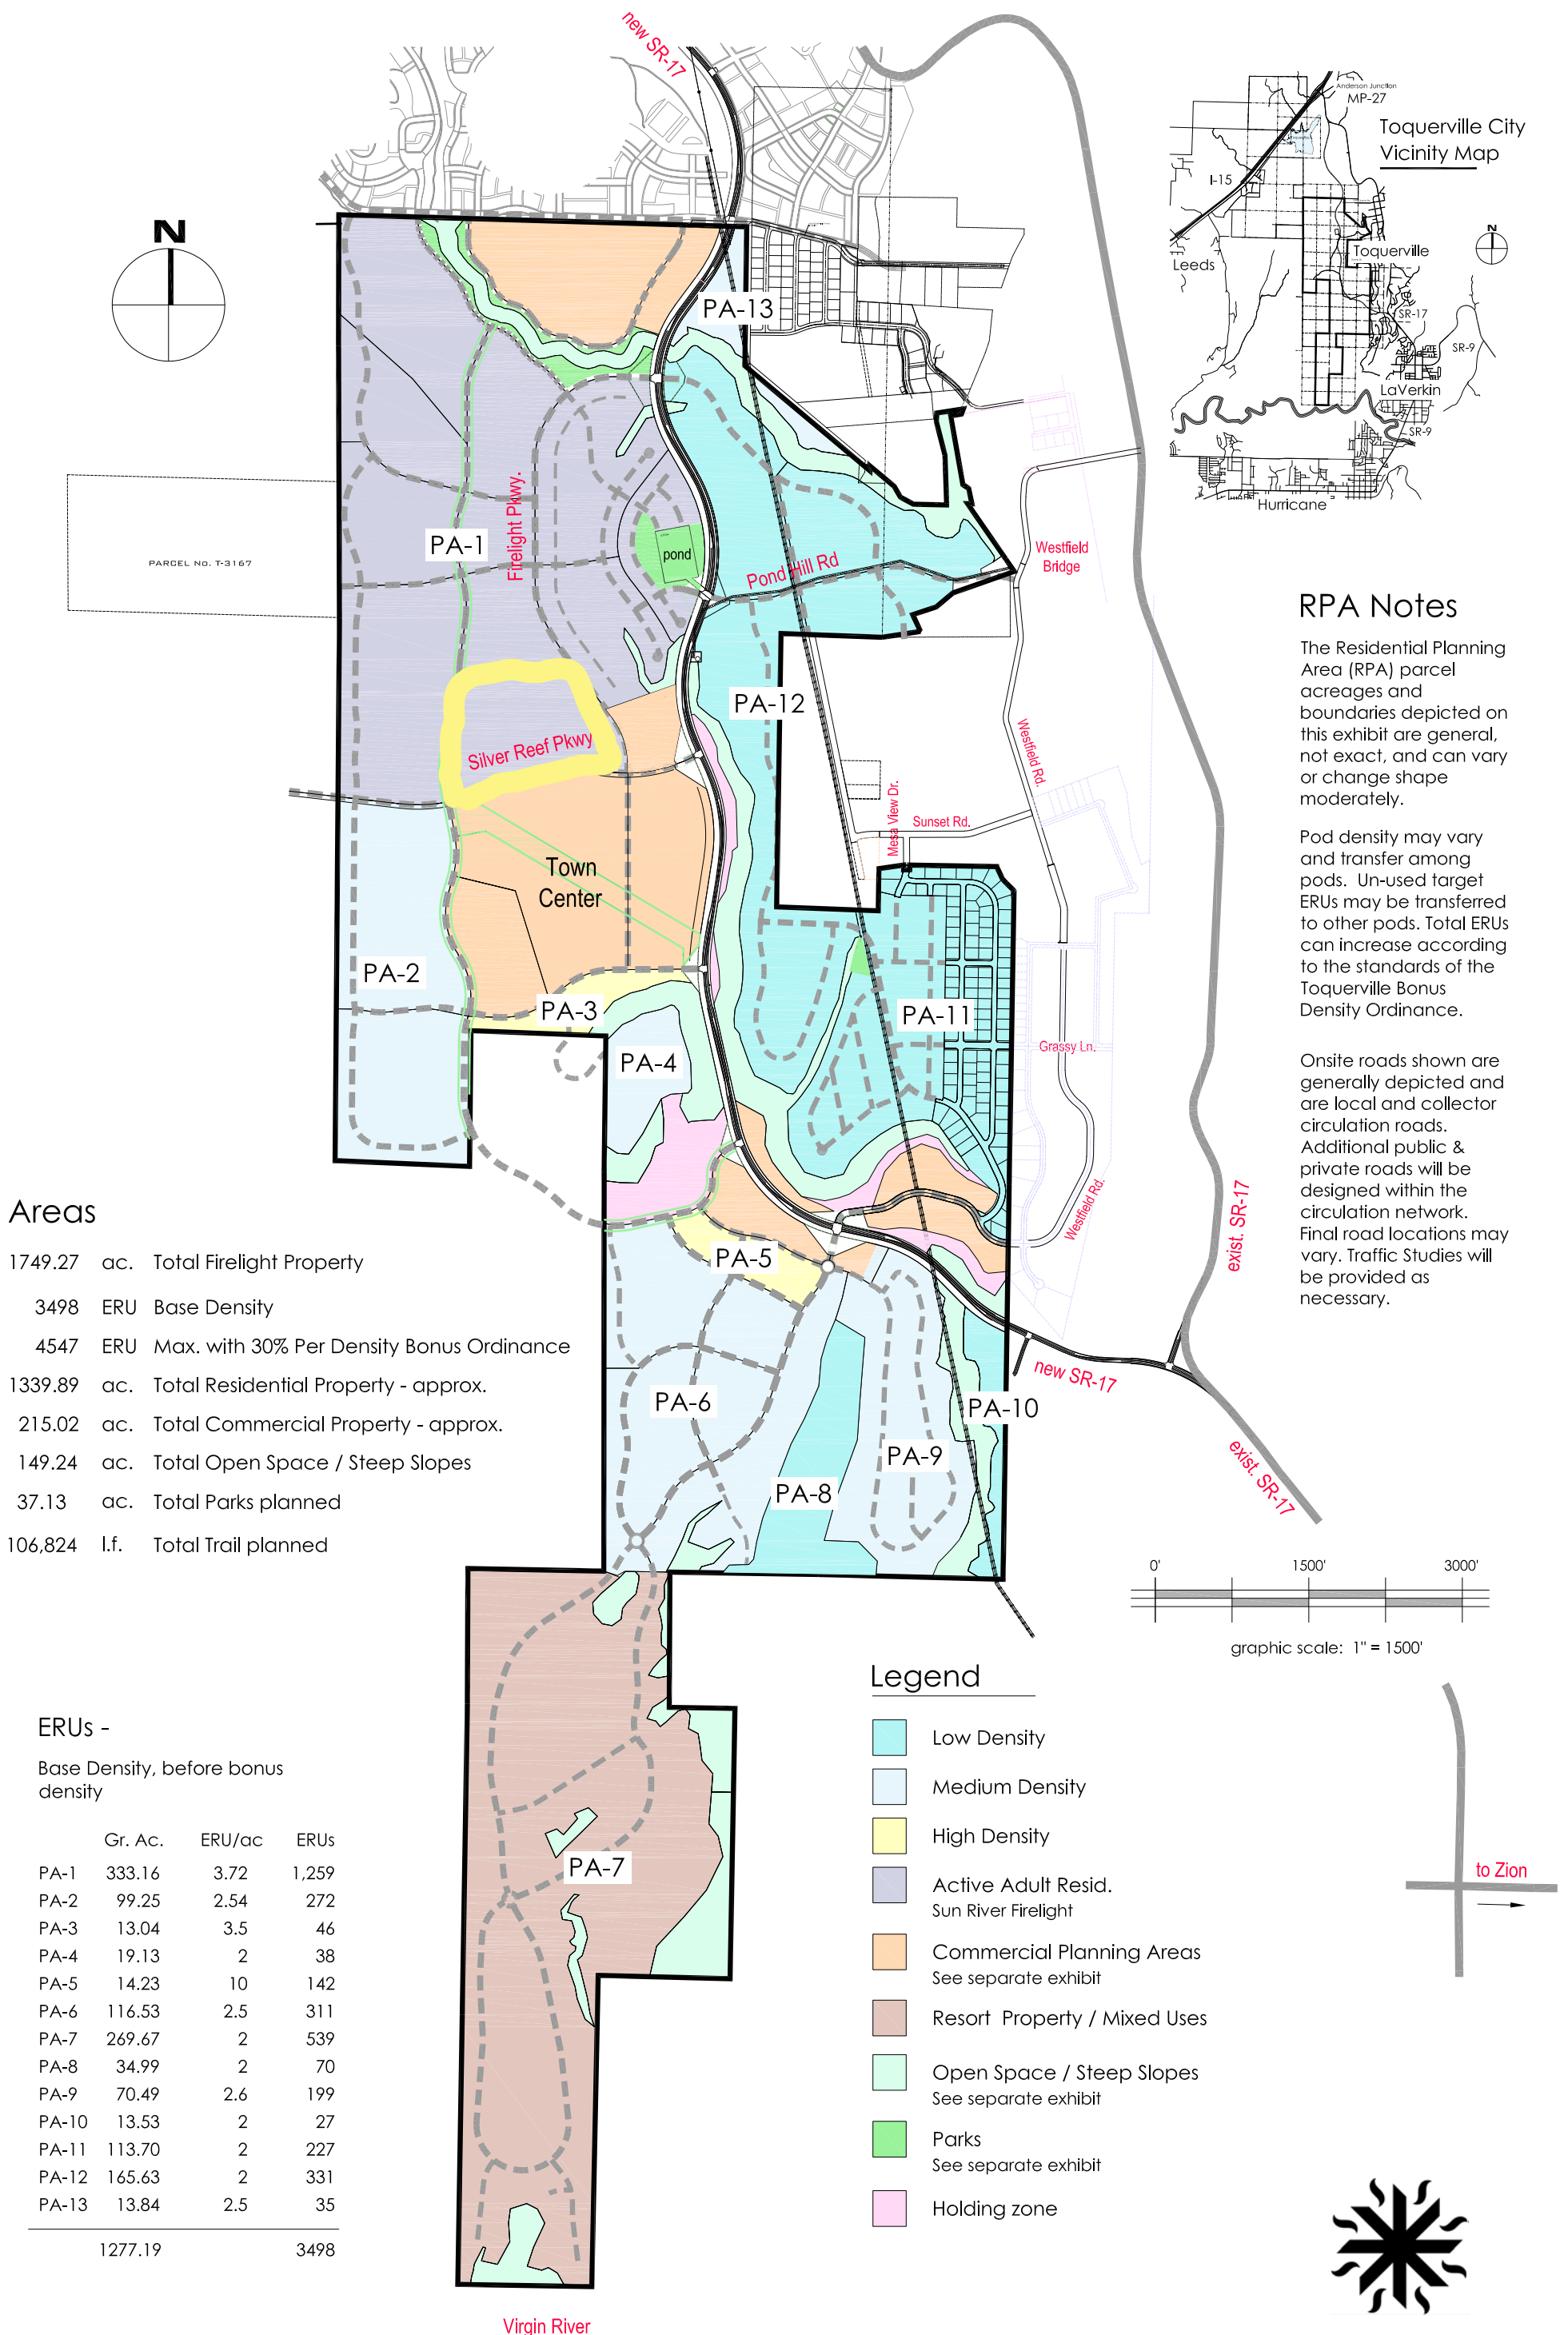



## Toquerville City Planning Commission Meeting

### Agenda Item Sheet

**Meeting Date:** 01.14.2026

**Department:** Planning & Zoning

**Item Title:**

Discussion and possible approval of a Preliminary Plat Application submitted by Firelight Development for phases eight through sixteen of Residential Planning Area 1 within the Firelight MPDO (Tax ID's T-100-A, T-3-1-10-142-A, T-3-1-3-200-PV1, T-199-PV1, T-196-PV1, T-1231, T-3-1-3-201-PV1, T-101-PV1, T-197- PV1, & T-104-A-1, T-3-1-10-140-PV1, T-3-1-3-232-PV1).

**Presented By:** Emily Teaters

**Attachments:**

- Preliminary Plat Packet
- Planning Area Map – Firelight MPDO

**Options:**

Approval/Remand

**Possible Motion (Approval):**

*I move that the Planning Commission, as the Preliminary Land Use Authority, approve the Preliminary Plat for Phases 8-16 in Residential Planning Area 1 of the Firelight MPDO, finding that the application is complete under 10-19C-3 and the City's Subdivision Submittal Policy, and that this approval is pre-conditioned upon a Hillside Development Permit being approved prior to Final Plat approval.*

**Background:**

The Preliminary Plat submitted is for Phases 8-16 in Residential Planning Area 1 of the Firelight MPDO. A final site plan for this over all planning area has previously been approved by Planning Commission and City Council, and the lot layout has not changed significantly from that approved site plan.

Staff has reviewed the application and determined it to be complete in accordance with the Preliminary Plat requirements of the subdivision ordinance ([10-19C-3](#)) and the City's [Subdivision Submittal Policy](#). All additional reports required under the Subdivision Submittal Policy have been submitted, including preliminary drainage, grading, landscaping, utility plans, geotechnical report, title report, and hydrology report.

The Planning Commission acts as the Preliminary Land Use Authority under the subdivision code and is here to review the plat for compliance with City ordinances and standards. If everything meets the requirements, the Commission should approve the Preliminary Plat.




# SUNRIVER AT FIRELIGHT PH 8-16



## TOQUERVILLE, UTAH

### PRELIMINARY PLAT


### DECEMBER 2025

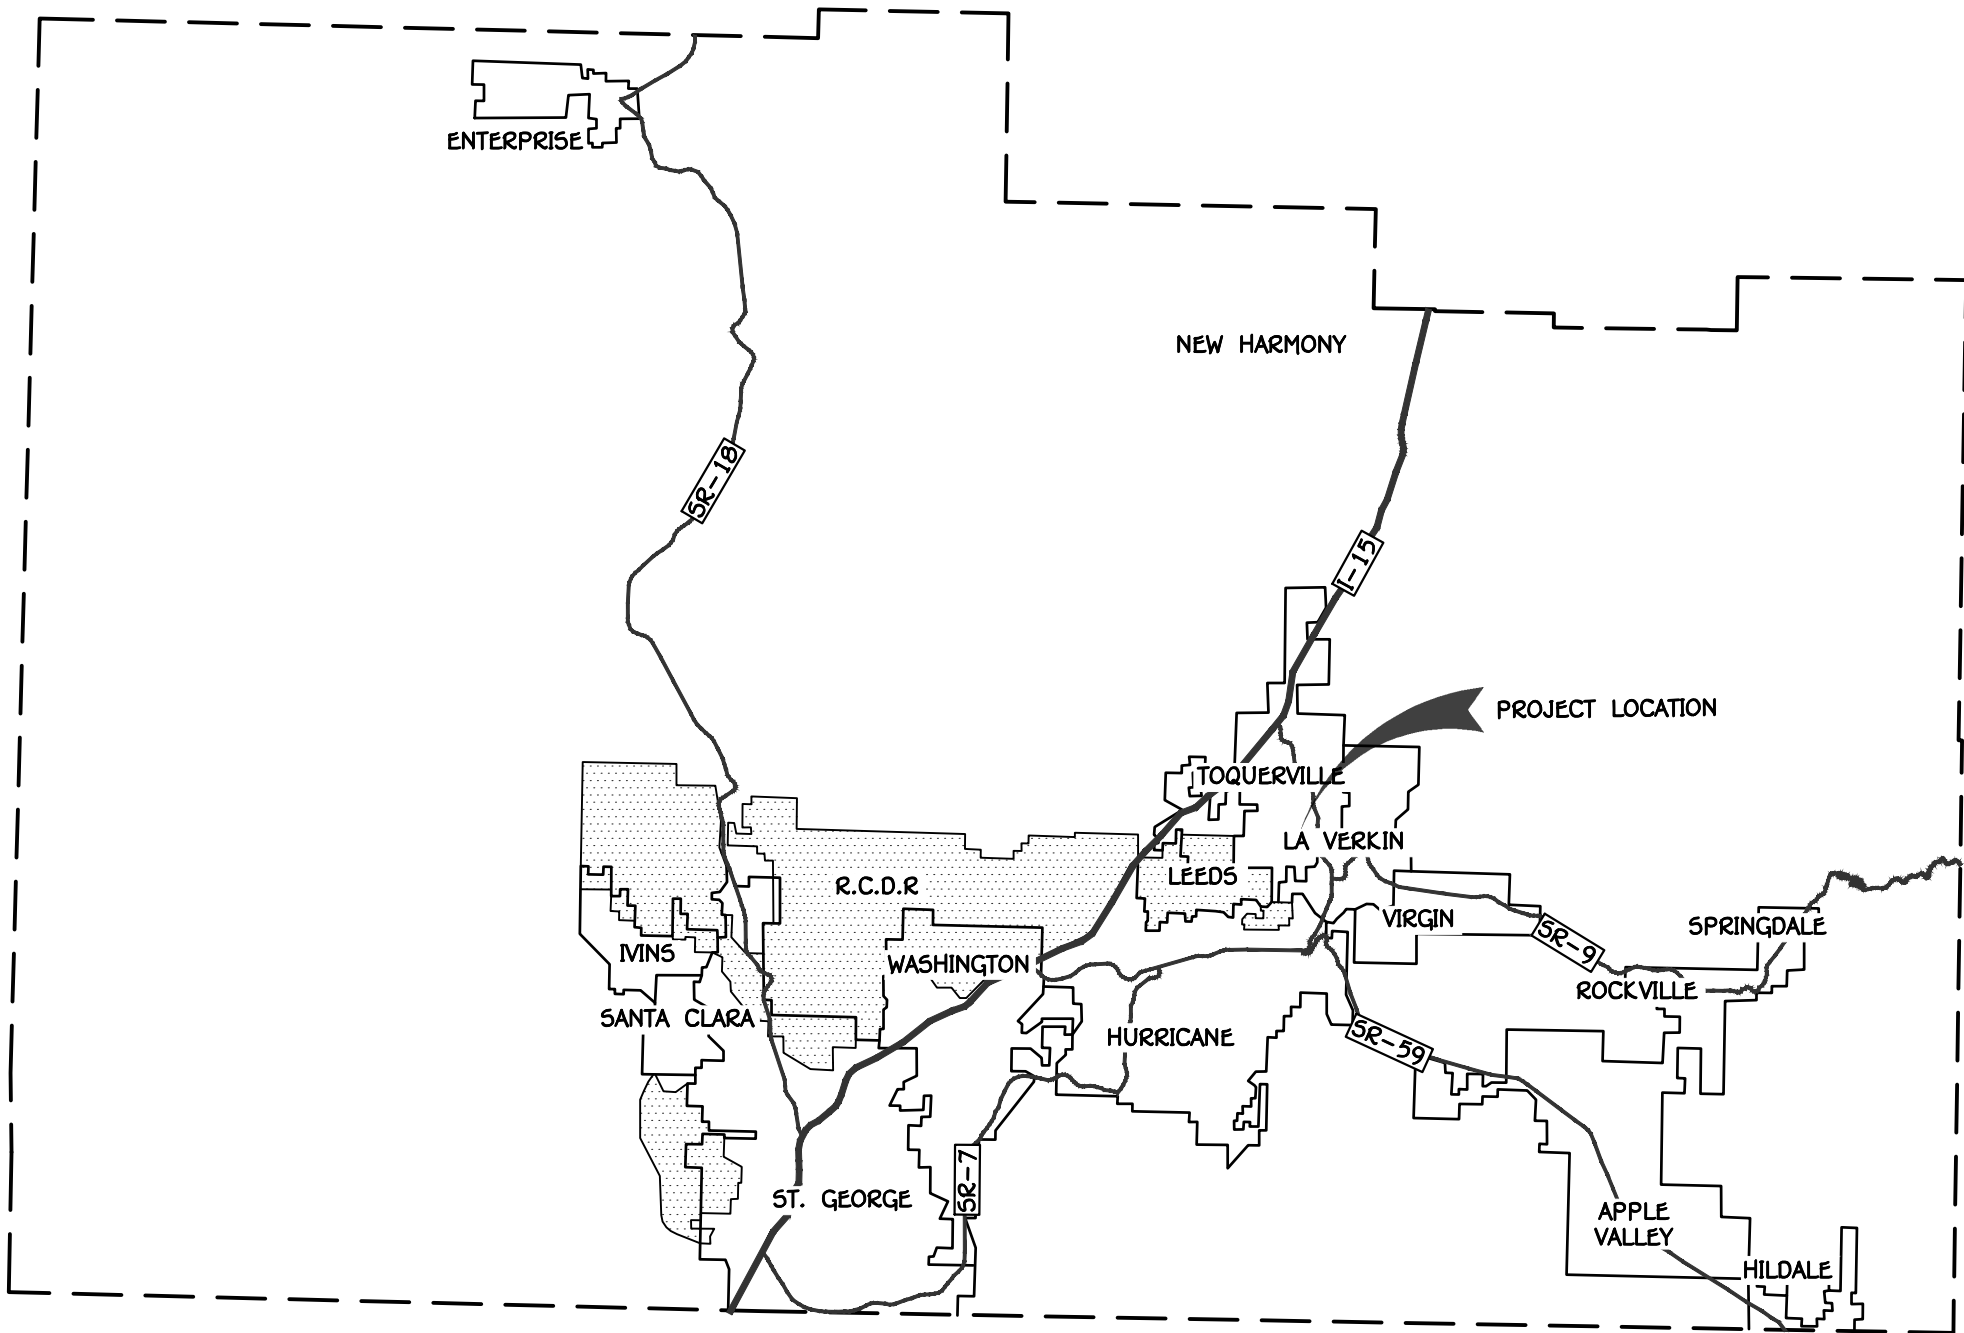

WASHINGTON COUNTY  
N.T.S.

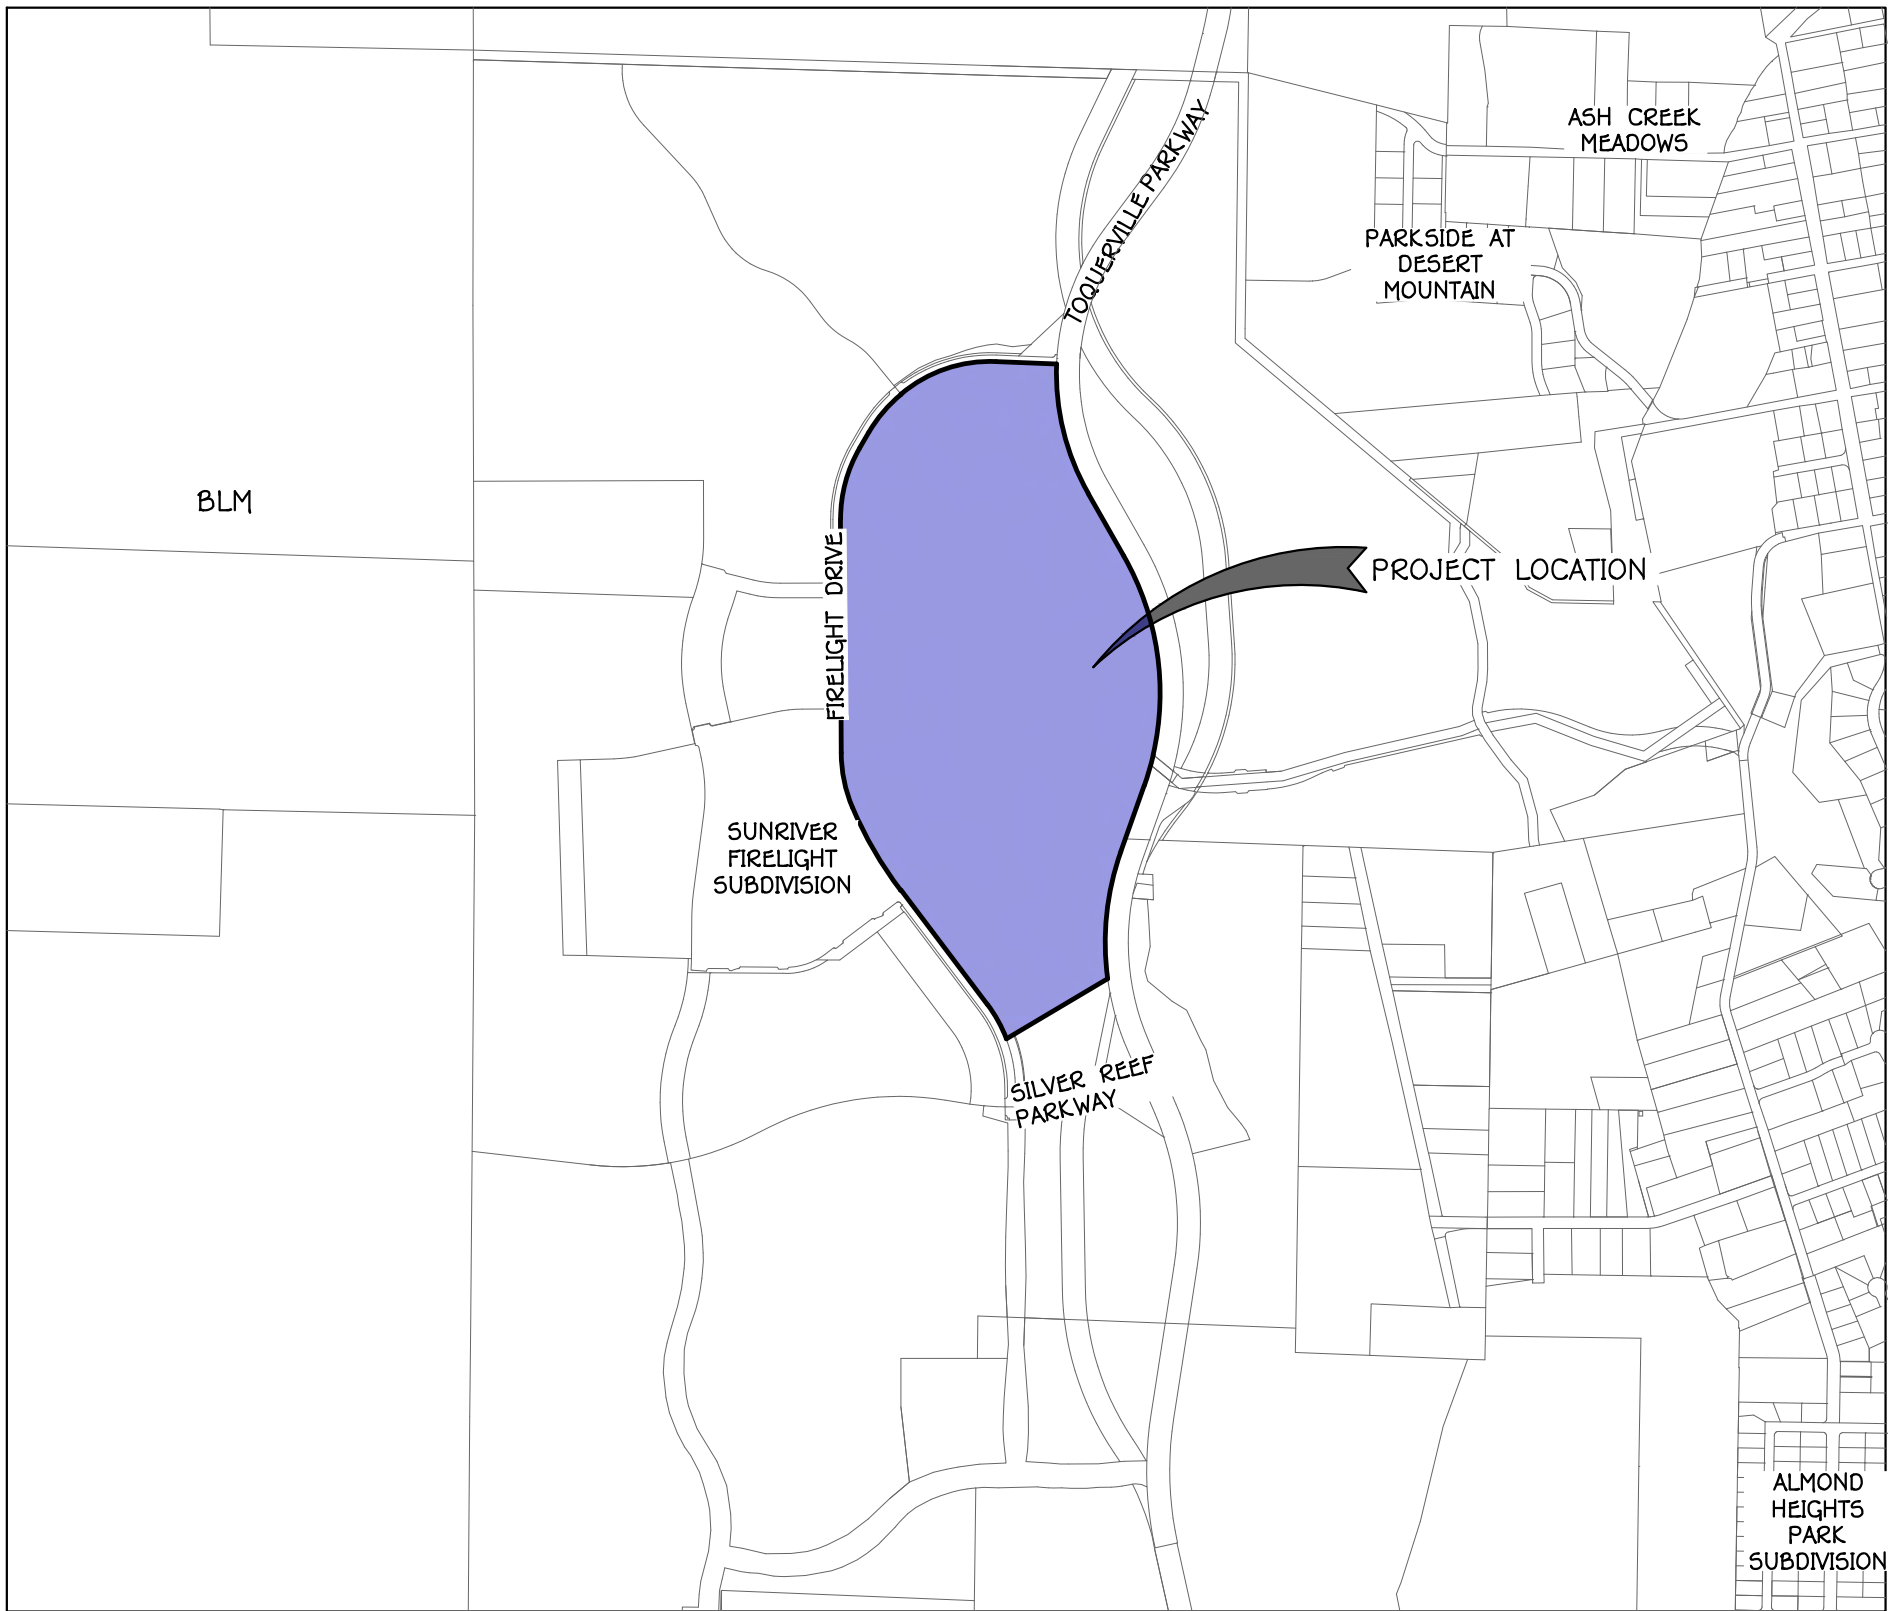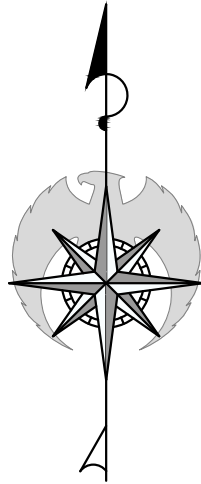

VICINITY MAP  
SECTION 10, T41S, R13W, SLB&M

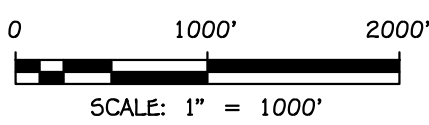

| SHEET INDEX |       |                            |
|-------------|-------|----------------------------|
| #           | SHEET | DESCRIPTION                |
| 1           | P.1.0 | COVER                      |
| 2           | P.1.1 | BOUNDARY MAP               |
| 3           | P.1.2 | OVERALL EX CONDITIONS PLAN |
| 4           | P.2.0 | OVERALL SITE PLAN          |
| 5           | P.2.1 | SITE PLAN I                |
| 6           | P.2.2 | SITE PLAN II               |
| 7           | P.2.3 | SITE PLAN III              |
| 8           | P.3.0 | OVERALL GRADING PLAN       |
| 9           | P.3.1 | GRADING PLAN I             |
| 10          | P.3.2 | GRADING PLAN II            |
| 11          | P.3.3 | GRADING PLAN III           |
| 12          | P.4.0 | OVERALL UTILITY PLAN       |
| 13          | P.4.1 | UTILITY PLAN I             |
| 14          | P.4.2 | UTILITY PLAN II            |
| 15          | P.4.3 | UTILITY PLAN III           |

LEGAL DESCRIPTION (PARCELS T-3-1-3-202-PV1, T-3-1-3-201-PV1, T-3-1-3-200-PV1, T-3-1-3-232-PV1, T-3-1-3-443-PV1, T-199-PV1, T-100-A, T-3-1-10-142-A, T-1231, T-3-1-10-140-A, T-104-A-1)

BEGINNING AT A POINT THAT LIES NORTH 00°42'01" EAST 4,263.50 FEET ALONG THE SECTION LINE, AND EAST 163.37 FEET, FROM THE SOUTH QUARTER CORNER OF SECTION 10, TOWNSHIP 41 SOUTH, RANGE 13 WEST, SALT LAKE BASE AND MERIDIAN; RUNNING THENCE NORTHWESTERLY ALONG A 763.00 FOOT RADIUS NON-TANGENT CURVE TO THE LEFT, (CENTER POINT LIES SOUTH 69°16'09" WEST) THROUGH A CENTRAL ANGLE OF 16°18'23", A DISTANCE OF 217.15 FEET; THENCE NORTH 37°02'14" WEST 696.87 FEET; THENCE NORTHERLY ALONG A 25.00 FOOT RADIUS CURVE TO THE RIGHT, (CENTER POINT LIES NORTH 52°57'46" EAST) THROUGH A CENTRAL ANGLE OF 68°53'59", A DISTANCE OF 30.06 FEET; THENCE NORTH 37°02'14" WEST 36.68 FEET; THENCE NORTHWESTERLY ALONG A 1,951.00 FOOT RADIUS CURVE TO THE RIGHT, (CENTER POINT LIES NORTH 52°57'46" EAST) THROUGH A CENTRAL ANGLE OF 00°29'37", A DISTANCE OF 16.81 FEET; THENCE WESTERLY ALONG A 25.00 FOOT RADIUS NON-TANGENT CURVE TO THE RIGHT, (CENTER POINT LIES NORTH 15°06'01" WEST) THROUGH A CENTRAL ANGLE OF 69°14'37", A DISTANCE OF 30.21 FEET; THENCE NORTHWESTERLY ALONG A 1,967.00 FOOT RADIUS COMPOUND CURVE TO THE RIGHT, (CENTER POINT LIES NORTH 54°08'35" EAST) THROUGH A CENTRAL ANGLE OF 12°49'32", A DISTANCE OF 440.31 FEET; THENCE NORTHERLY ALONG A 697.00 FOOT RADIUS COMPOUND CURVE TO THE RIGHT, (CENTER POINT LIES NORTH 66°58'07" EAST) THROUGH A CENTRAL ANGLE OF 22°51'49", A DISTANCE OF 278.13 FEET; THENCE NORTH 00°10'05" WEST 134.70 FEET; THENCE NORTHEASTERLY ALONG A 25.00 FOOT RADIUS CURVE TO THE RIGHT, (CENTER POINT LIES NORTH 69°49'59" EAST) THROUGH A CENTRAL ANGLE OF 90°00'00", A DISTANCE OF 39.27 FEET; THENCE NORTH 00°10'05" WEST 60.00 FEET; THENCE NORTHWESTERLY ALONG A 25.00 FOOT RADIUS NON-TANGENT CURVE TO THE RIGHT, (CENTER POINT LIES NORTH 00°10'05" WEST) THROUGH A CENTRAL ANGLE OF 90°00'00", A DISTANCE OF 39.27 FEET; THENCE NORTH 00°10'05" WEST 972.33 FEET; THENCE NORTHERLY ALONG A 697.00 FOOT RADIUS CURVE TO THE RIGHT, (CENTER POINT LIES NORTH 89°49'55" EAST) THROUGH A CENTRAL ANGLE OF 30°24'41", A DISTANCE OF 369.95 FEET; THENCE NORTH 30°14'37" EAST 94.54 FEET; THENCE NORTHEASTERLY ALONG A 697.00 FOOT RADIUS CURVE TO THE RIGHT, (CENTER POINT LIES SOUTH 59°45'23" EAST) THROUGH A CENTRAL ANGLE OF 16°07'22", A DISTANCE OF 196.13 FEET; THENCE EASTERLY ALONG A 25.00 FOOT RADIUS COMPOUND CURVE TO THE RIGHT, (CENTER POINT LIES SOUTH 43°38'01" EAST) THROUGH A CENTRAL ANGLE OF 94°16'01", A DISTANCE OF 41.13 FEET; THENCE NORTH 50°38'00" EAST 50.00 FEET; THENCE NORTHERLY ALONG A 25.00 FOOT RADIUS NON-TANGENT CURVE TO THE RIGHT, (CENTER POINT LIES NORTH 50°38'00" EAST) THROUGH A CENTRAL ANGLE OF 94°16'01", A DISTANCE OF 41.13 FEET; THENCE EASTERLY ALONG A 697.00 FOOT RADIUS COMPOUND CURVE TO THE RIGHT, (CENTER POINT LIES SOUTH 35°05'59" EAST) THROUGH A CENTRAL ANGLE OF 37°19'59", A DISTANCE OF 454.16 FEET; THENCE SOUTH 87°45'59" EAST 291.98 FEET; THENCE SOUTHEASTERLY ALONG A 25.00 FOOT RADIUS CURVE TO THE RIGHT, (CENTER POINT LIES SOUTH 02°14'00" WEST) THROUGH A CENTRAL ANGLE OF 86°46'16", A DISTANCE OF 37.86 FEET; THENCE SOUTHERLY ALONG A 1,260.00 FOOT RADIUS NON-TANGENT CURVE TO THE LEFT, (CENTER POINT LIES NORTH 89°18'41" EAST) THROUGH A CENTRAL ANGLE OF 29°02'00", A DISTANCE OF 638.48 FEET; THENCE SOUTH 29°43'19" EAST 375.65 FEET; THENCE SOUTHERLY ALONG A 1,440.00 FOOT RADIUS CURVE TO THE RIGHT, (CENTER POINT LIES SOUTH 60°16'41" WEST) THROUGH A CENTRAL ANGLE OF 42°37'49", A DISTANCE OF 1,071.42 FEET; THENCE SOUTHERLY ALONG A 1,440.00 FOOT RADIUS COMPOUND CURVE TO THE RIGHT, (CENTER POINT LIES NORTH 77°05'30" WEST) THROUGH A CENTRAL ANGLE OF 06°40'34", A DISTANCE OF 167.79 FEET; THENCE SOUTH 19°35'05" WEST 363.94 FEET; THENCE SOUTHERLY ALONG A 1,410.00 FOOT RADIUS CURVE TO THE LEFT, (CENTER POINT LIES SOUTH 70°24'55" EAST) THROUGH A CENTRAL ANGLE OF 27°19'07", A DISTANCE OF 672.29 FEET; THENCE SOUTH 59°16'08" WEST 340.68 FEET; THENCE SOUTH 54°34'41" WEST 91.71 FEET; THENCE SOUTH 59°16'08" WEST 148.55 FEET TO THE POINT OF BEGINNING.

CONTAINING 4,126,364 SQUARE FEET OR 94.73 ACRES.

BASIS OF BEARINGS FOR THIS DESCRIPTION IS SOUTH 87°32'51" EAST 2633.98' BETWEEN THE SOUTH QUARTER CORNER OF SECTION 10 AND SOUTHEAST CORNER OF SECTION 10 TOWNSHIP 41 SOUTH, RANGE 13 WEST, SALT LAKE BASE & MERIDIAN

| PRELIMINARY PLAT SITE DATA           |                           | OWNER/APPLICANT                         | GEOTECH ENGINEER                   | CIVIL ENGINEER                               | SURVEYOR                                     |
|--------------------------------------|---------------------------|-----------------------------------------|------------------------------------|----------------------------------------------|----------------------------------------------|
| <b>SUNRIVER AT FIRELIGHT PH 8-16</b> |                           | <b>FIRELIGHT DEVELOPMENT, INC.</b>      | <b>APPLIED GEOTECHNICAL (AGEC)</b> | <b>AMERICAN CONSULTING &amp; ENGINEERING</b> | <b>AMERICAN CONSULTING &amp; ENGINEERING</b> |
| CURRENT ZONING:                      | R1-20 WITH MPDO           | 1404 WEST SUN RIVER PARKWAY, SUITE 200  | 1420 S. 270 E.                     | 1173 S. 250 W., SUITE #504                   | 1173 S. 250 W., SUITE #504                   |
| PROJECT AREA                         | 94.73 (4,126,364 S.F.)    | ST GEORGE, UT 84790                     | ST. GEORGE, UT 84790               | ST. GEORGE, UT 84770                         | ST. GEORGE, UT 84770                         |
| NO. OF LOTS & DENSITY                | 292 LOTS (2.11 D.U./ACRE) | CONTACT: STEPHEN WOOD                   | CONTACT: WAYNE ROGERS              | CONTACT: TONY CARTER                         | CONTACT: ADAM ALLEN                          |
| GARAGE PARKING                       | N/A                       | PHONE: (435) 673-4300                   | PHONE: (435) 673-6850              | PHONE: (262) 408-7596                        | PHONE: (435) 288-3330                        |
| DRIVEWAY PARKING                     | N/A                       | (208) 201-2460                          | EMAIL: rogers@agecinc.com          | EMAIL: tony@alcsq.com                        | EMAIL: adam@alcsq.com                        |
| OFF-STREET PARKING                   | N/A                       |                                         |                                    |                                              |                                              |
| TOTAL PARKING                        | N/A                       | EMAIL: stephen@fieldhousedevlopment.com |                                    |                                              |                                              |

| REVISIONS |             |
|-----------|-------------|
| NO.       | DESCRIPTION |
|           |             |
|           |             |
PRELIMINARY  
NOT FOR  
CONSTRUCTION



**SUNRIVER AT FIRELIGHT PH 8-16**  
SECTION 10, T41S, R13W, SLB&M  
TOQUERVILLE, UTAH

**COVER**

PRELIMINARY PLAT

JOB # 25-503-1  
DRAWN BY: JR  
CHECKED BY: TC  
DATE: 12/31/2025



**P.1.0**

SHEET: 1 OF: 15







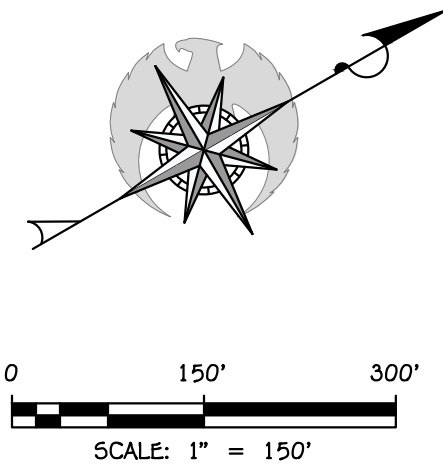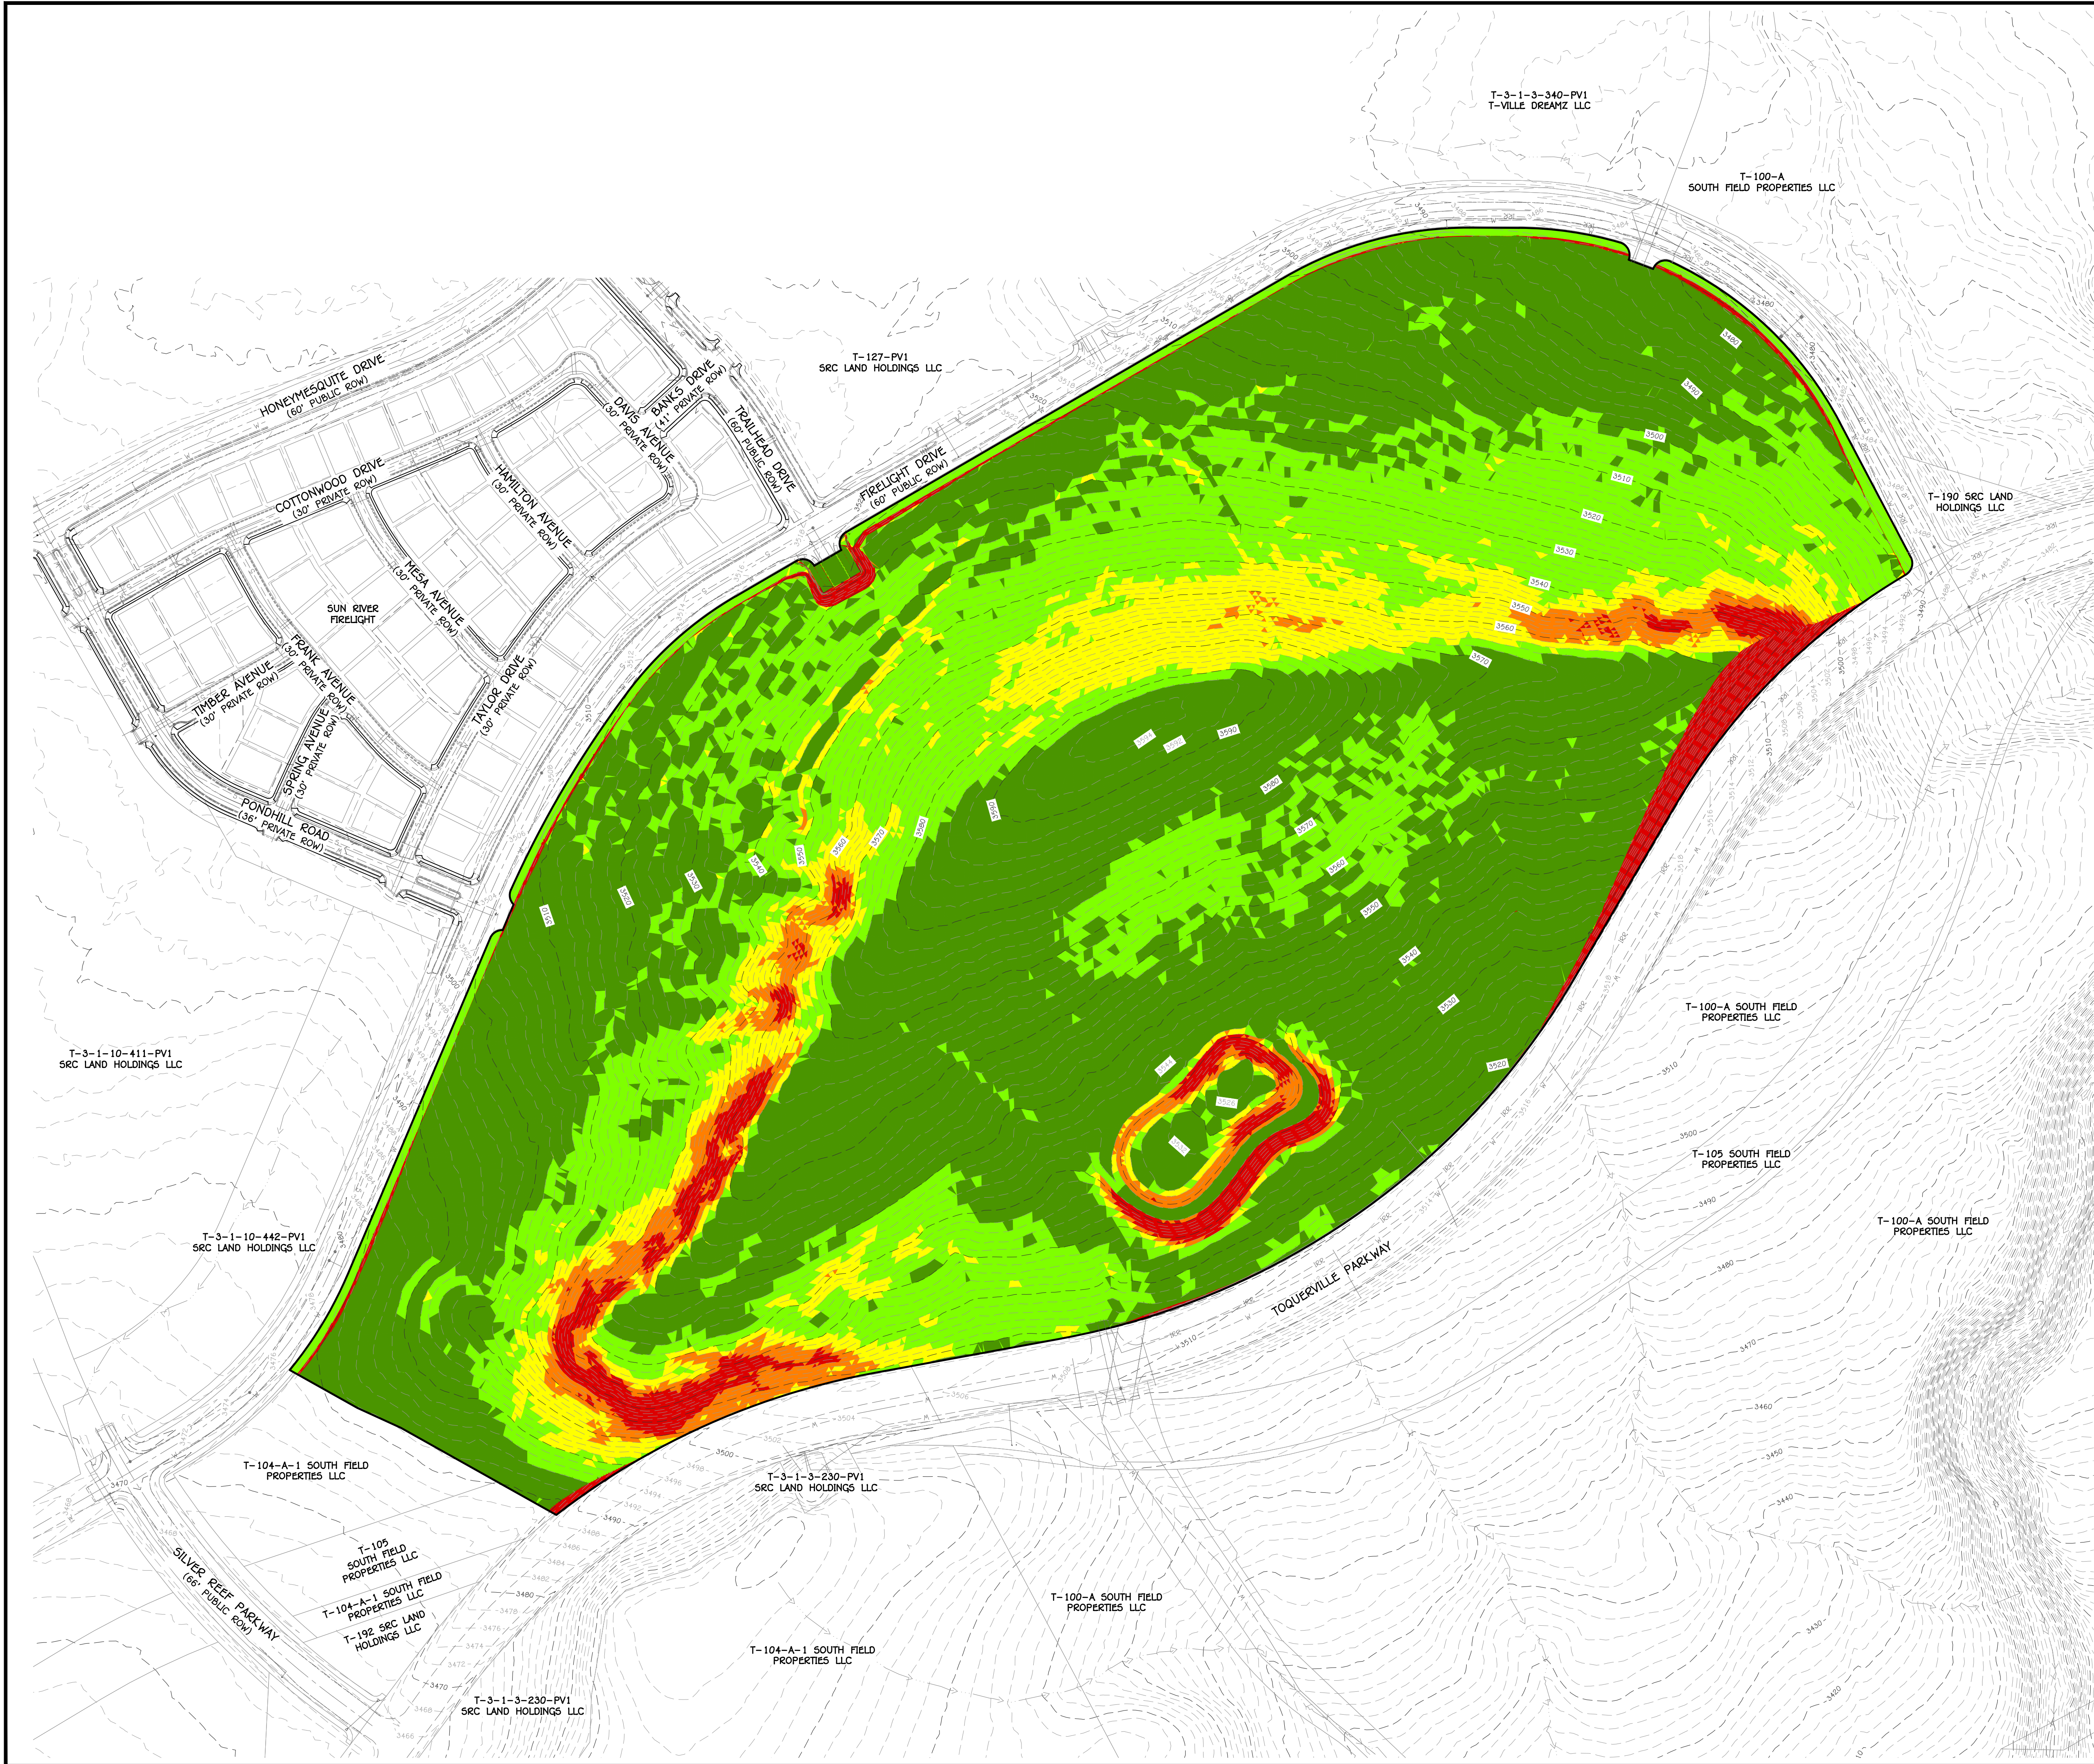

**LEGEND:** DETAIL

- PROPOSED PARCEL BOUNDARY
- EXISTING/ADJACENT PARCEL BOUNDARY
- EXISTING ROCK RETAINING WALL
- - - 3000 - EXISTING GROUND MAJOR CONTOUR
- - - 3001 - EXISTING GROUND MINOR CONTOUR
- EXISTING DRAINAGE SWALE/DITCH

|  |                       |
|--|-----------------------|
|  | 23.01% - 30.00% SLOPE |
|  | 16.01% - 23.00% SLOPE |
|  | 10.01% - 16.00% SLOPE |
|  | 0.00% - 10.00% SLOPE  |

| SLOPES TABLE |            |              |       |       |
|--------------|------------|--------------|-------|-------|
| NUMBER       | MIN. SLOPE | MAX SLOPE    | COLOR | ACRES |
| 1            | 0.00%      | 10.00%       |       | 51.16 |
| 2            | 10.00%     | 16.00%       |       | 28.51 |
| 3            | 16.00%     | 23.00%       |       | 8.21  |
| 4            | 23.00%     | 30.00%       |       | 3.08  |
| 5            | 30.00%     | 99999900.00% |       | 3.74  |

| HILLSIDE DENSITY CALCULATION |                                        |             |                     |
|------------------------------|----------------------------------------|-------------|---------------------|
| SLOPE CATEGORY               | ALLOWED DENSITY                        | TOTAL ACRES | TOTAL ALLOWED UNITS |
| SLOPES 0%-10%                | 4.92 UNITS/AC PER MPDO FINAL SITE PLAN | 51.16       | 251.71              |
| SLOPES 10%-16%               | 2 UNITS/AC                             | 28.51       | 57.02               |
| SLOPES 17%-23%               | 1 UNIT/AC                              | 8.21        | 8.21                |
| SLOPES 24%-30%               | 1 UNIT/5AC                             | 3.08        | 0.62                |
| SLOPES ABOVE-30%             | NON-BUILDABLE                          | 3.74        | 0                   |
|                              |                                        | TOTAL       | 317.55              |

REVISIONS

| NO. | DATE | DESCRIPTION |
|-----|------|-------------|
|     |      |             |
|     |      |             |
|     |      |             |
|     |      |             |

PRELIMINARY  
NOT FOR  
CONSTRUCTION

AMERICAN  
CONSULTING & ENGINEERING  
1173 S. 250 W. #504  
ST. GEORGE, UT 84770

SUNRIDER AT FIRELIGHT PH 8-16  
SECTION 10, T41S, R13W, SLB&M  
TOQUERVILLE, UTAH


OVERALL EX CONDITIONS PLAN  
PRELIMINARY PLAT

JOB # 25-503-1  
DRAWN BY: JR  
CHECKED BY: TC  
DATE: 12/31/2025

P.1.2

SHEET: 3 OF: 15



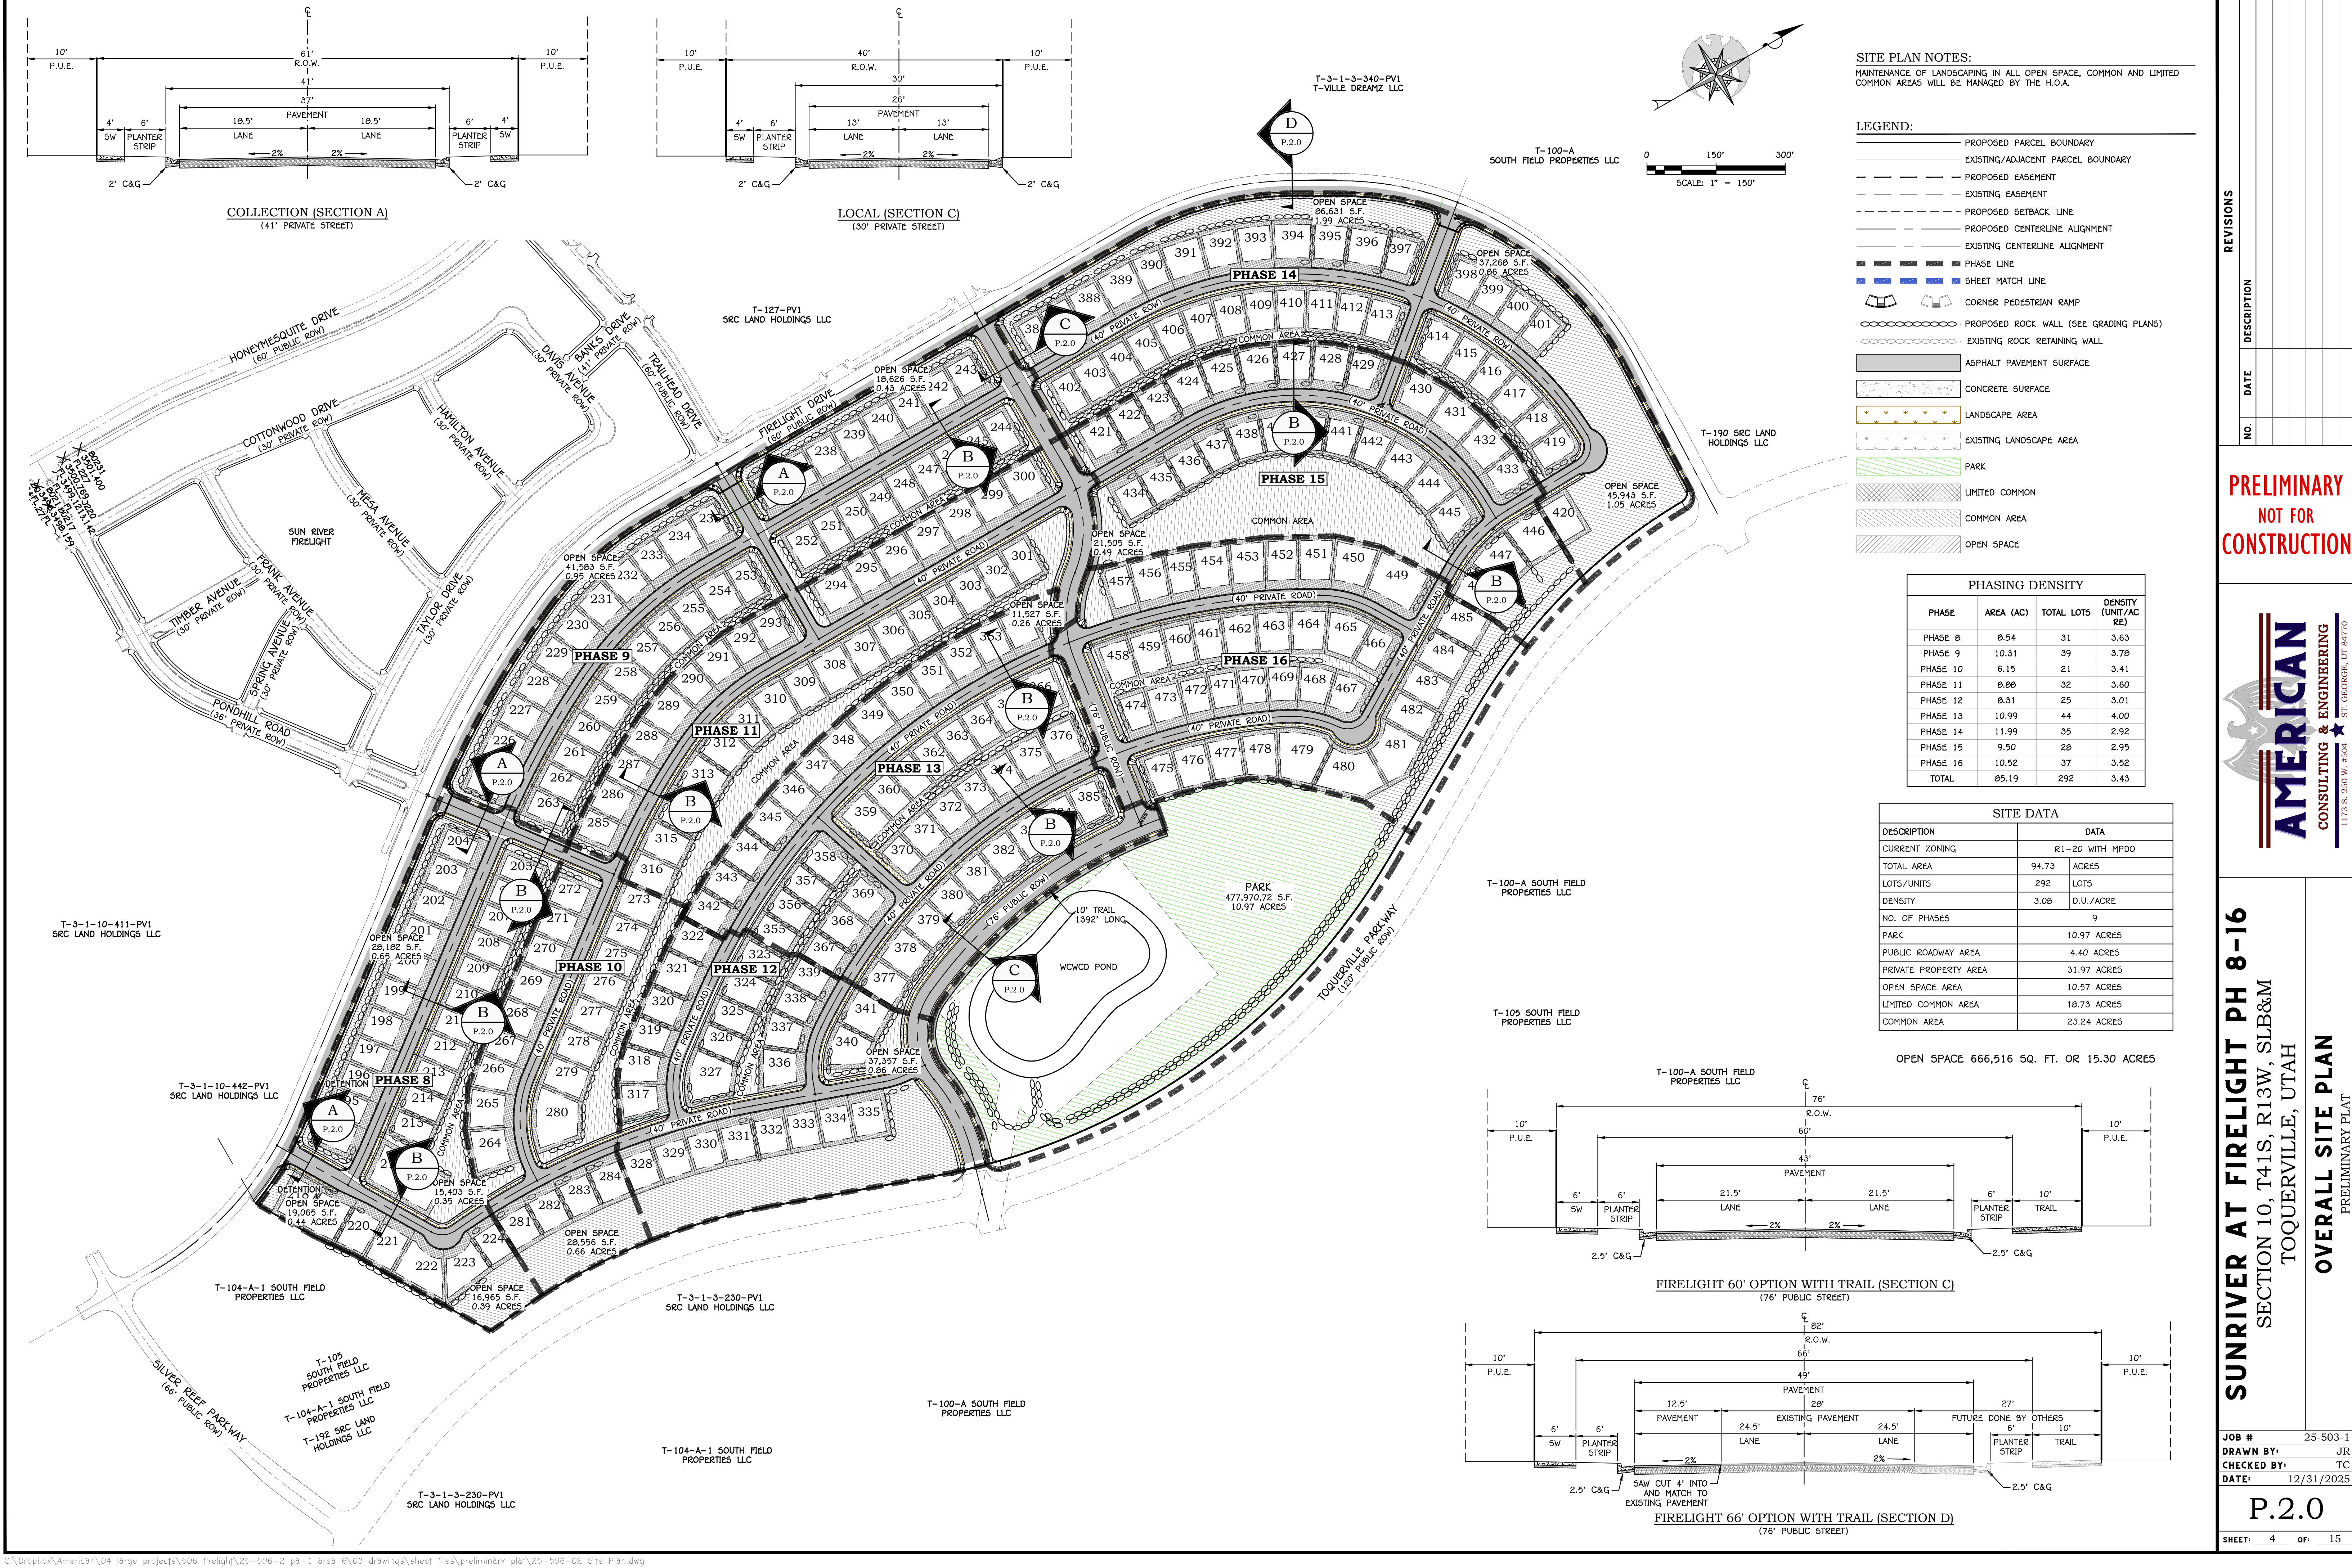

SITE PLAN NOTES:  
MAINTENANCE OF LANDSCAPING IN ALL OPEN SPACE, COMMON AND LIMITED COMMON AREAS WILL BE MANAGED BY THE H.O.A.


LEGEND:

- PROPOSED PARCEL BOUNDARY
- EXISTING/ADJACENT PARCEL BOUNDARY
- PROPOSED EASEMENT
- EXISTING EASEMENT
- PROPOSED SETBACK LINE
- PROPOSED CENTERLINE ALIGNMENT
- EXISTING CENTERLINE ALIGNMENT
- PHASE LINE
- SHEET MATCH LINE
- CORNER PEDESTRIAN RAMP
- PROPOSED ROCK WALL (SEE GRADING PLANS)
- EXISTING ROCK RETAINING WALL
- ASPHALT PAVEMENT SURFACE
- CONCRETE SURFACE
- LANDSCAPE AREA
- EXISTING LANDSCAPE AREA
- PARK
- LIMITED COMMON
- COMMON AREA
- OPEN SPACE


| PHASING DENSITY |           |            |                      |
|-----------------|-----------|------------|----------------------|
| PHASE           | AREA (AC) | TOTAL LOTS | DENSITY (UNIT/AC RE) |
| PHASE 8         | 8.54      | 31         | 3.63                 |
| PHASE 9         | 10.31     | 39         | 3.78                 |
| PHASE 10        | 6.15      | 21         | 3.41                 |
| PHASE 11        | 8.88      | 32         | 3.60                 |
| PHASE 12        | 8.31      | 25         | 3.01                 |
| PHASE 13        | 10.99     | 44         | 4.00                 |
| PHASE 14        | 11.99     | 35         | 2.92                 |
| PHASE 15        | 9.50      | 28         | 2.95                 |
| PHASE 16        | 10.52     | 37         | 3.52                 |
| TOTAL           | 85.19     | 292        | 3.43                 |

| SITE DATA             |                 |
|-----------------------|-----------------|
| DESCRIPTION           | DATA            |
| CURRENT ZONING        | R1-20 WITH MPDO |
| TOTAL AREA            | 94.73 ACRES     |
| LOTS/UNITS            | 292 LOTS        |
| DENSITY               | 3.08 D.U./ACRE  |
| NO. OF PHASES         | 9               |
| PARK                  | 10.97 ACRES     |
| PUBLIC ROADWAY AREA   | 4.40 ACRES      |
| PRIVATE PROPERTY AREA | 31.97 ACRES     |
| OPEN SPACE AREA       | 10.57 ACRES     |
| LIMITED COMMON AREA   | 18.73 ACRES     |
| COMMON AREA           | 23.24 ACRES     |

OPEN SPACE 666,516 SQ. FT. OR 15.30 ACRES

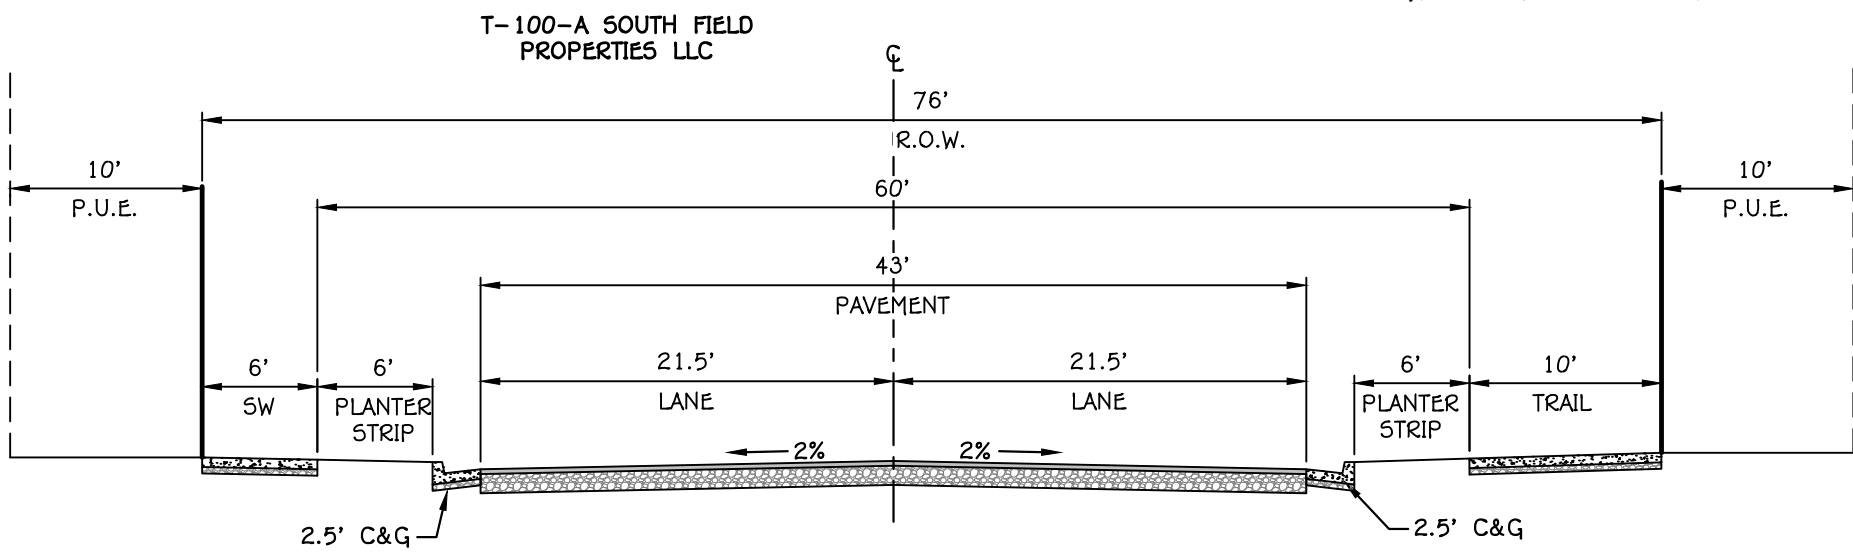

FIRELIGHT 60' OPTION WITH TRAIL (SECTION C)  
(76' PUBLIC STREET)

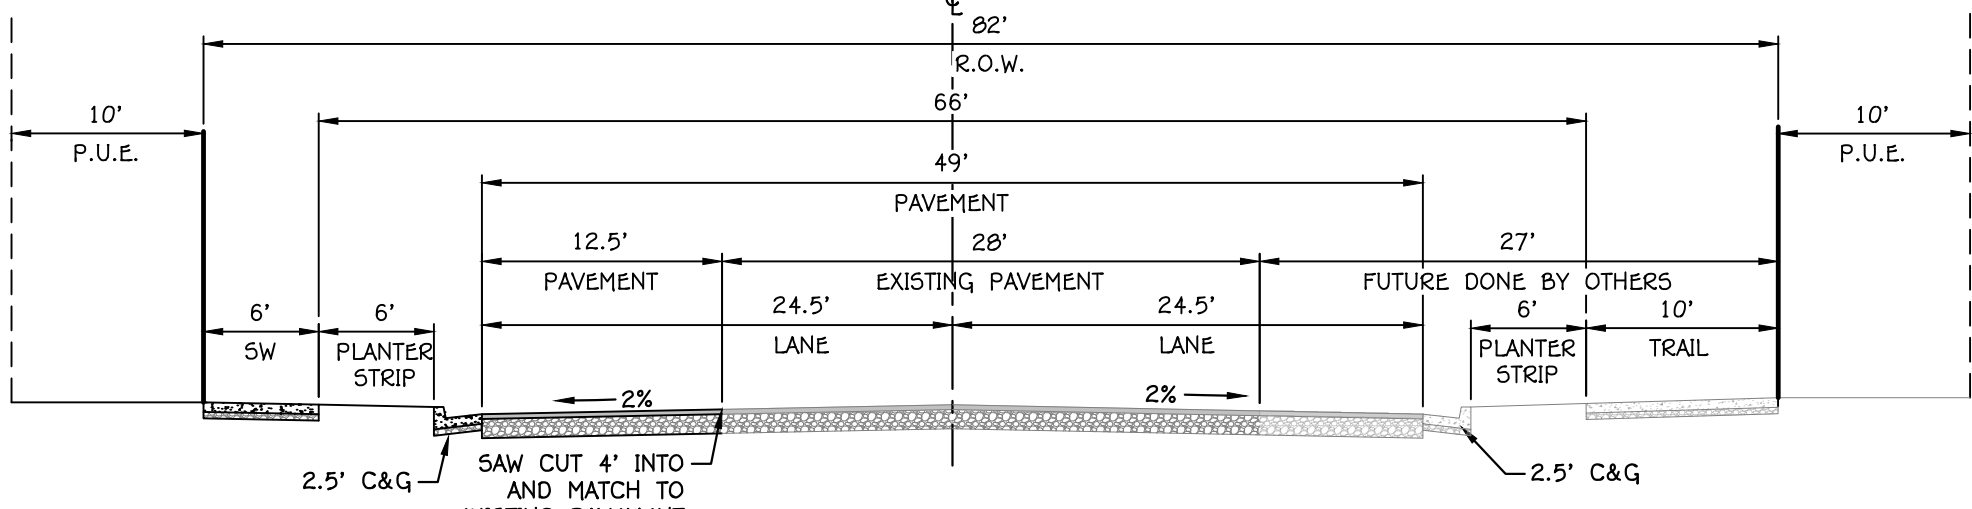

FIRELIGHT 66' OPTION WITH TRAIL (SECTION D)  
(76' PUBLIC STREET)

| REVISIONS |             |
|-----------|-------------|
| NO.       | DESCRIPTION |
|           |             |
|           |             |
|           |             |

PRELIMINARY  
NOT FOR  
CONSTRUCTION




SUNRIVER AT FIRELIGHT PH 8-16  
SECTION 10, T41S, R13W, SLB&M  
TOQUERVILLE, UTAH  
OVERALL SITE PLAN  
PRELIMINARY PLAT

JOB # 25-503-1  
DRAWN BY: JR  
CHECKED BY: TC  
DATE: 12/31/2025

P.2.0  
SHEET: 4 OF: 15



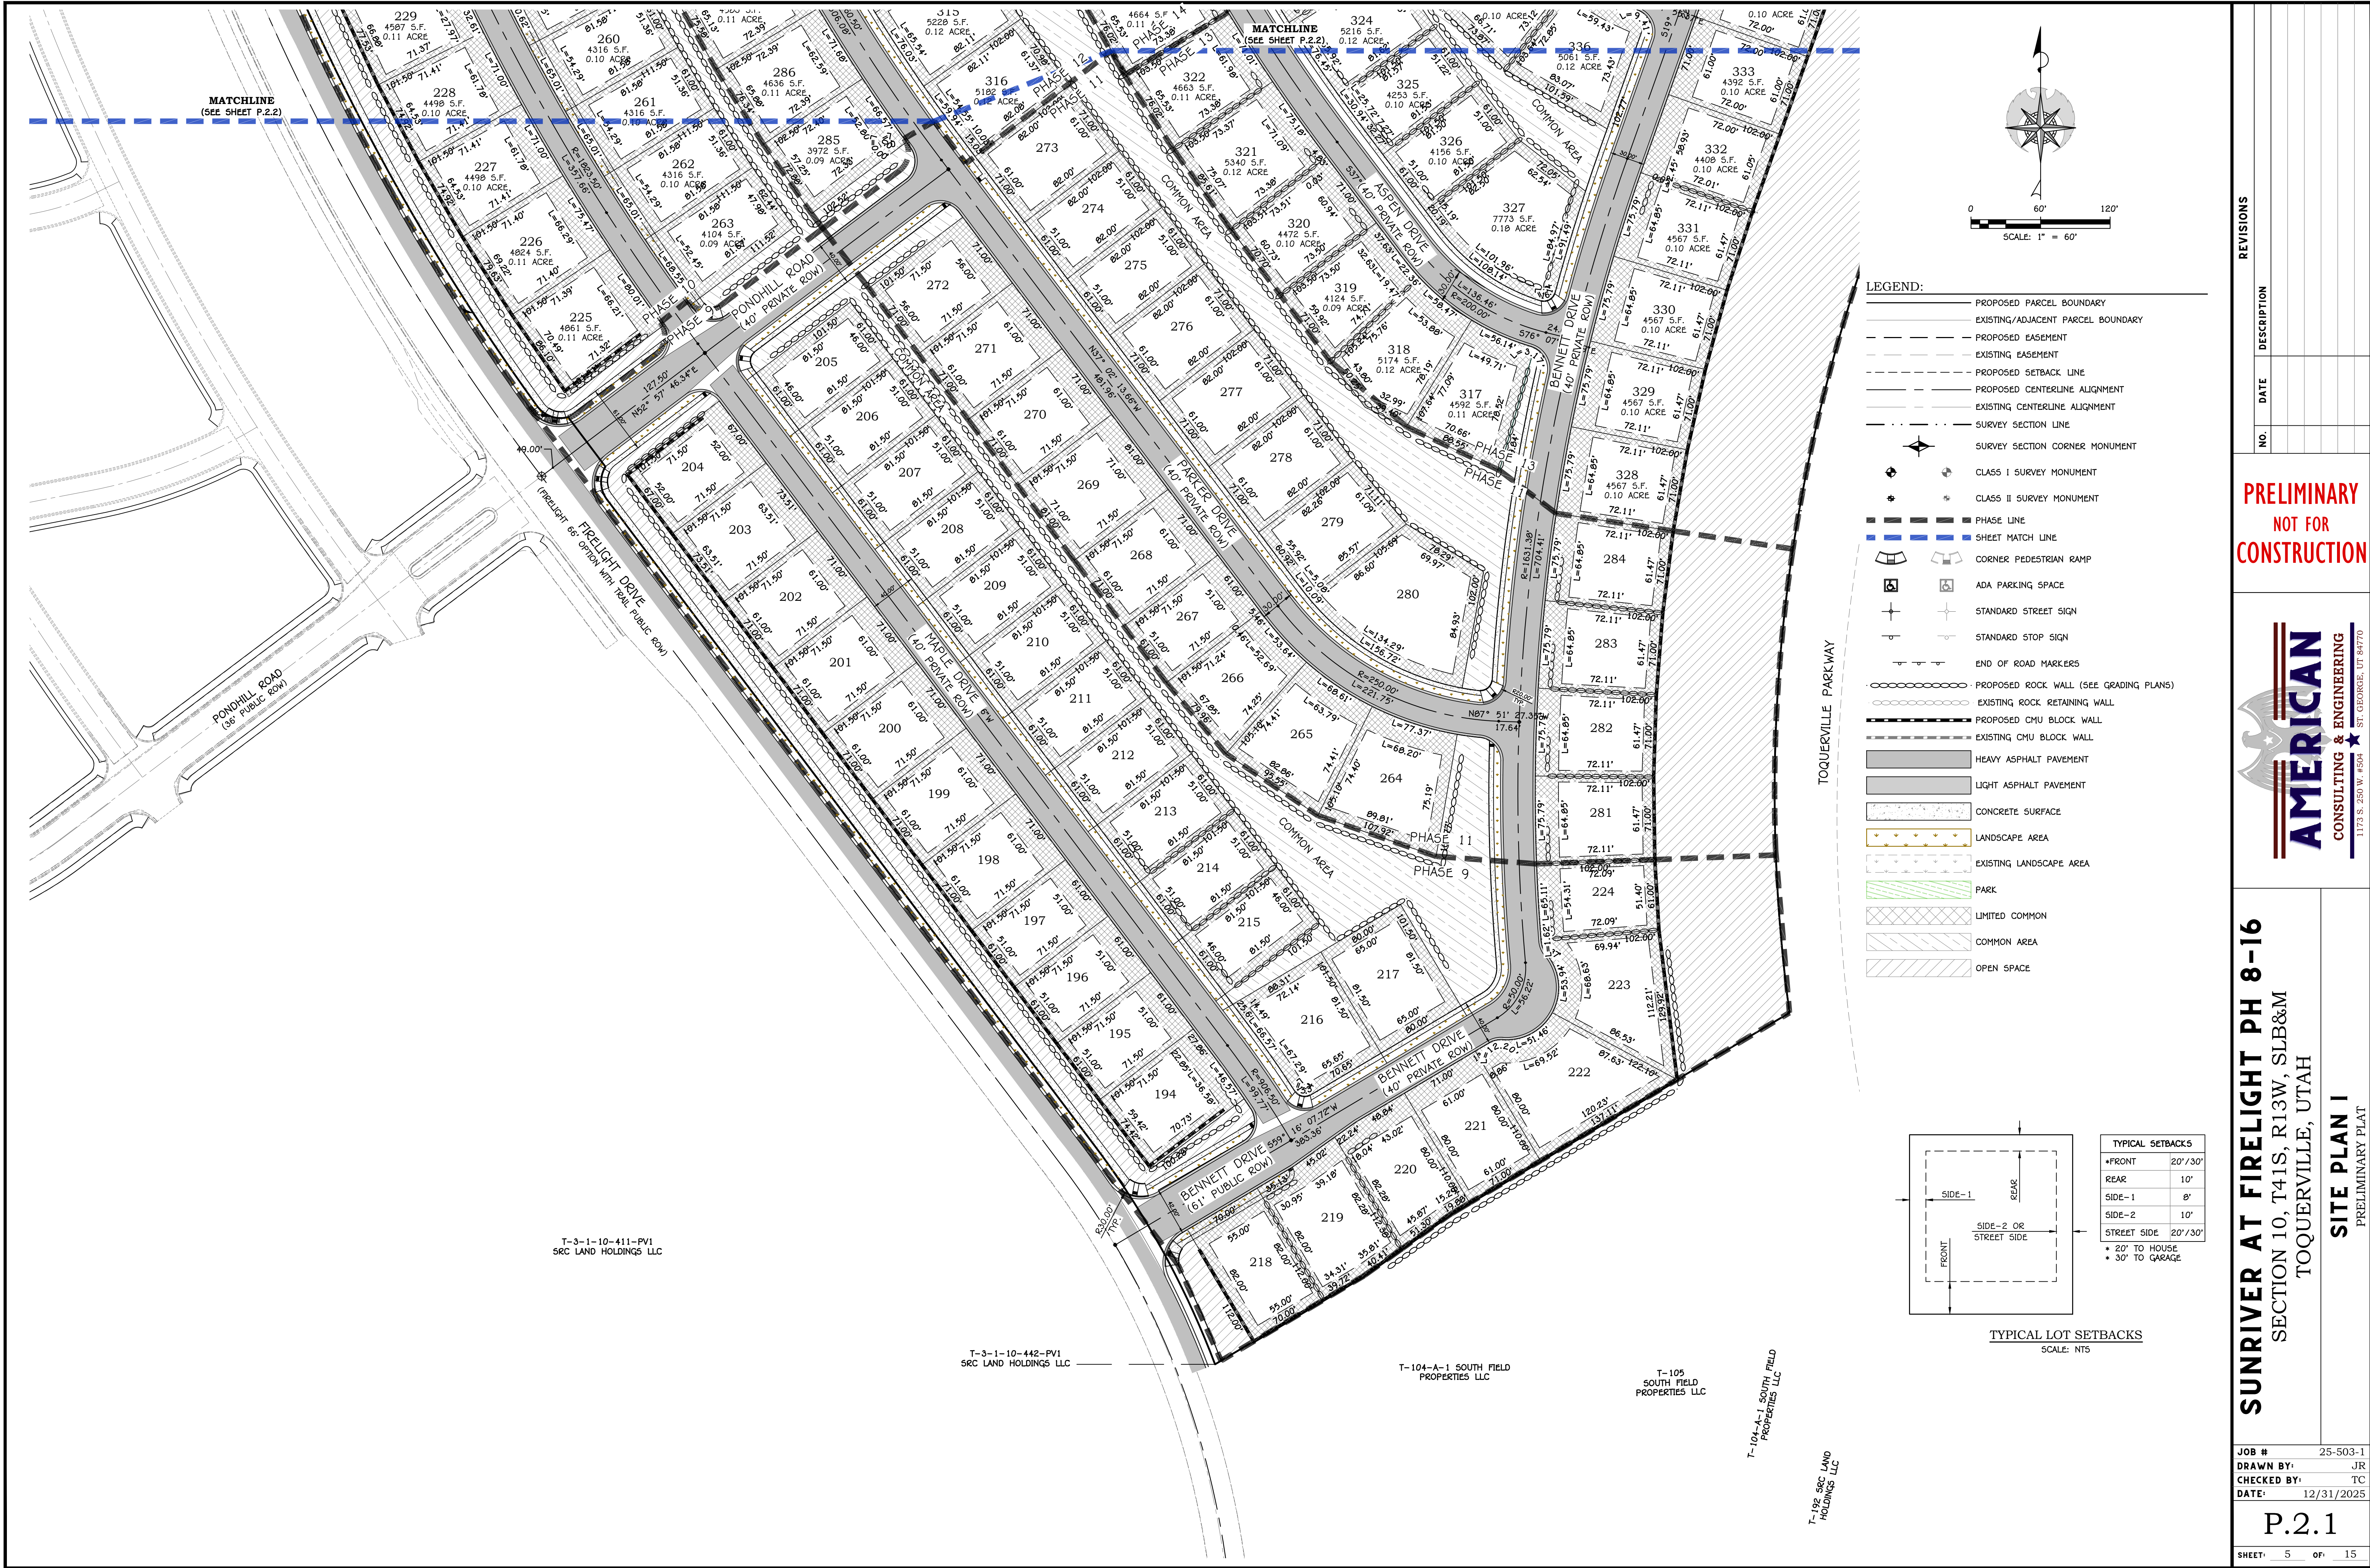

| REVISIONS |             |
|-----------|-------------|
| NO.       | DESCRIPTION |
|           |             |
|           |             |
|           |             |
|           |             |

**PRELIMINARY  
NOT FOR  
CONSTRUCTION**

**AMERICAN  
CONSULTING & ENGINEERING**  
ST. GEORGE, UT 84770  
1173 S. 250 W. #504

**SUNRIDER AT FIRELIGHT PH 8-16**  
SECTION 10, T41S, R13W, SLB&M  
TOQUERVILLE, UTAH

**SITE PLAN I**  
PRELIMINARY PLAT

JOB # 25-503-1  
DRAWN BY: JR  
CHECKED BY: TC  
DATE: 12/31/2025

**P.2.1**

SHEET: 5 OF: 15












|                                                    |            |                                                 |    |   |  |
|----------------------------------------------------|------------|-------------------------------------------------|----|---|--|
| <b>SUNRIVER AT FIRELIGHT PH 8-16</b>               |            | <b>PRELIMINARY<br/>NOT FOR<br/>CONSTRUCTION</b> |    | <b>AMERICAN<br/>CONSULTING &amp; ENGINEERING</b><br><small>1173 S. 250 W. #504<br/>ST. GEORGE, UT 84770</small> |  |
| SECTION 10, T41S, R13W, SLB&M<br>TOQUERVILLE, UTAH |            |                                                 |    |   |  |
| <b>SITE PLAN III</b>                               |            |                                                 |    |   |  |
| PRELIMINARY PLAT                                   |            |                                                 |    |   |  |
| JOB #                                              | 25-503-1   |                                                 |    |   |  |
| DRAWN BY:                                          | JR         |                                                 |    |   |  |
| CHECKED BY:                                        | TC         |                                                 |    |   |  |
| DATE:                                              | 12/31/2025 |                                                 |    |   |  |
| <b>P.2.3</b>                                       |            |                                                 |    |   |  |
| SHEET:                                             | 7          | OF:                                             | 15 |   |  |



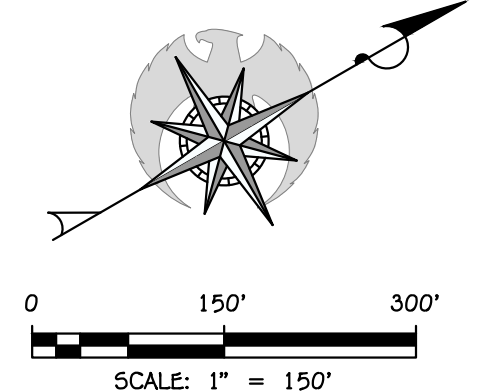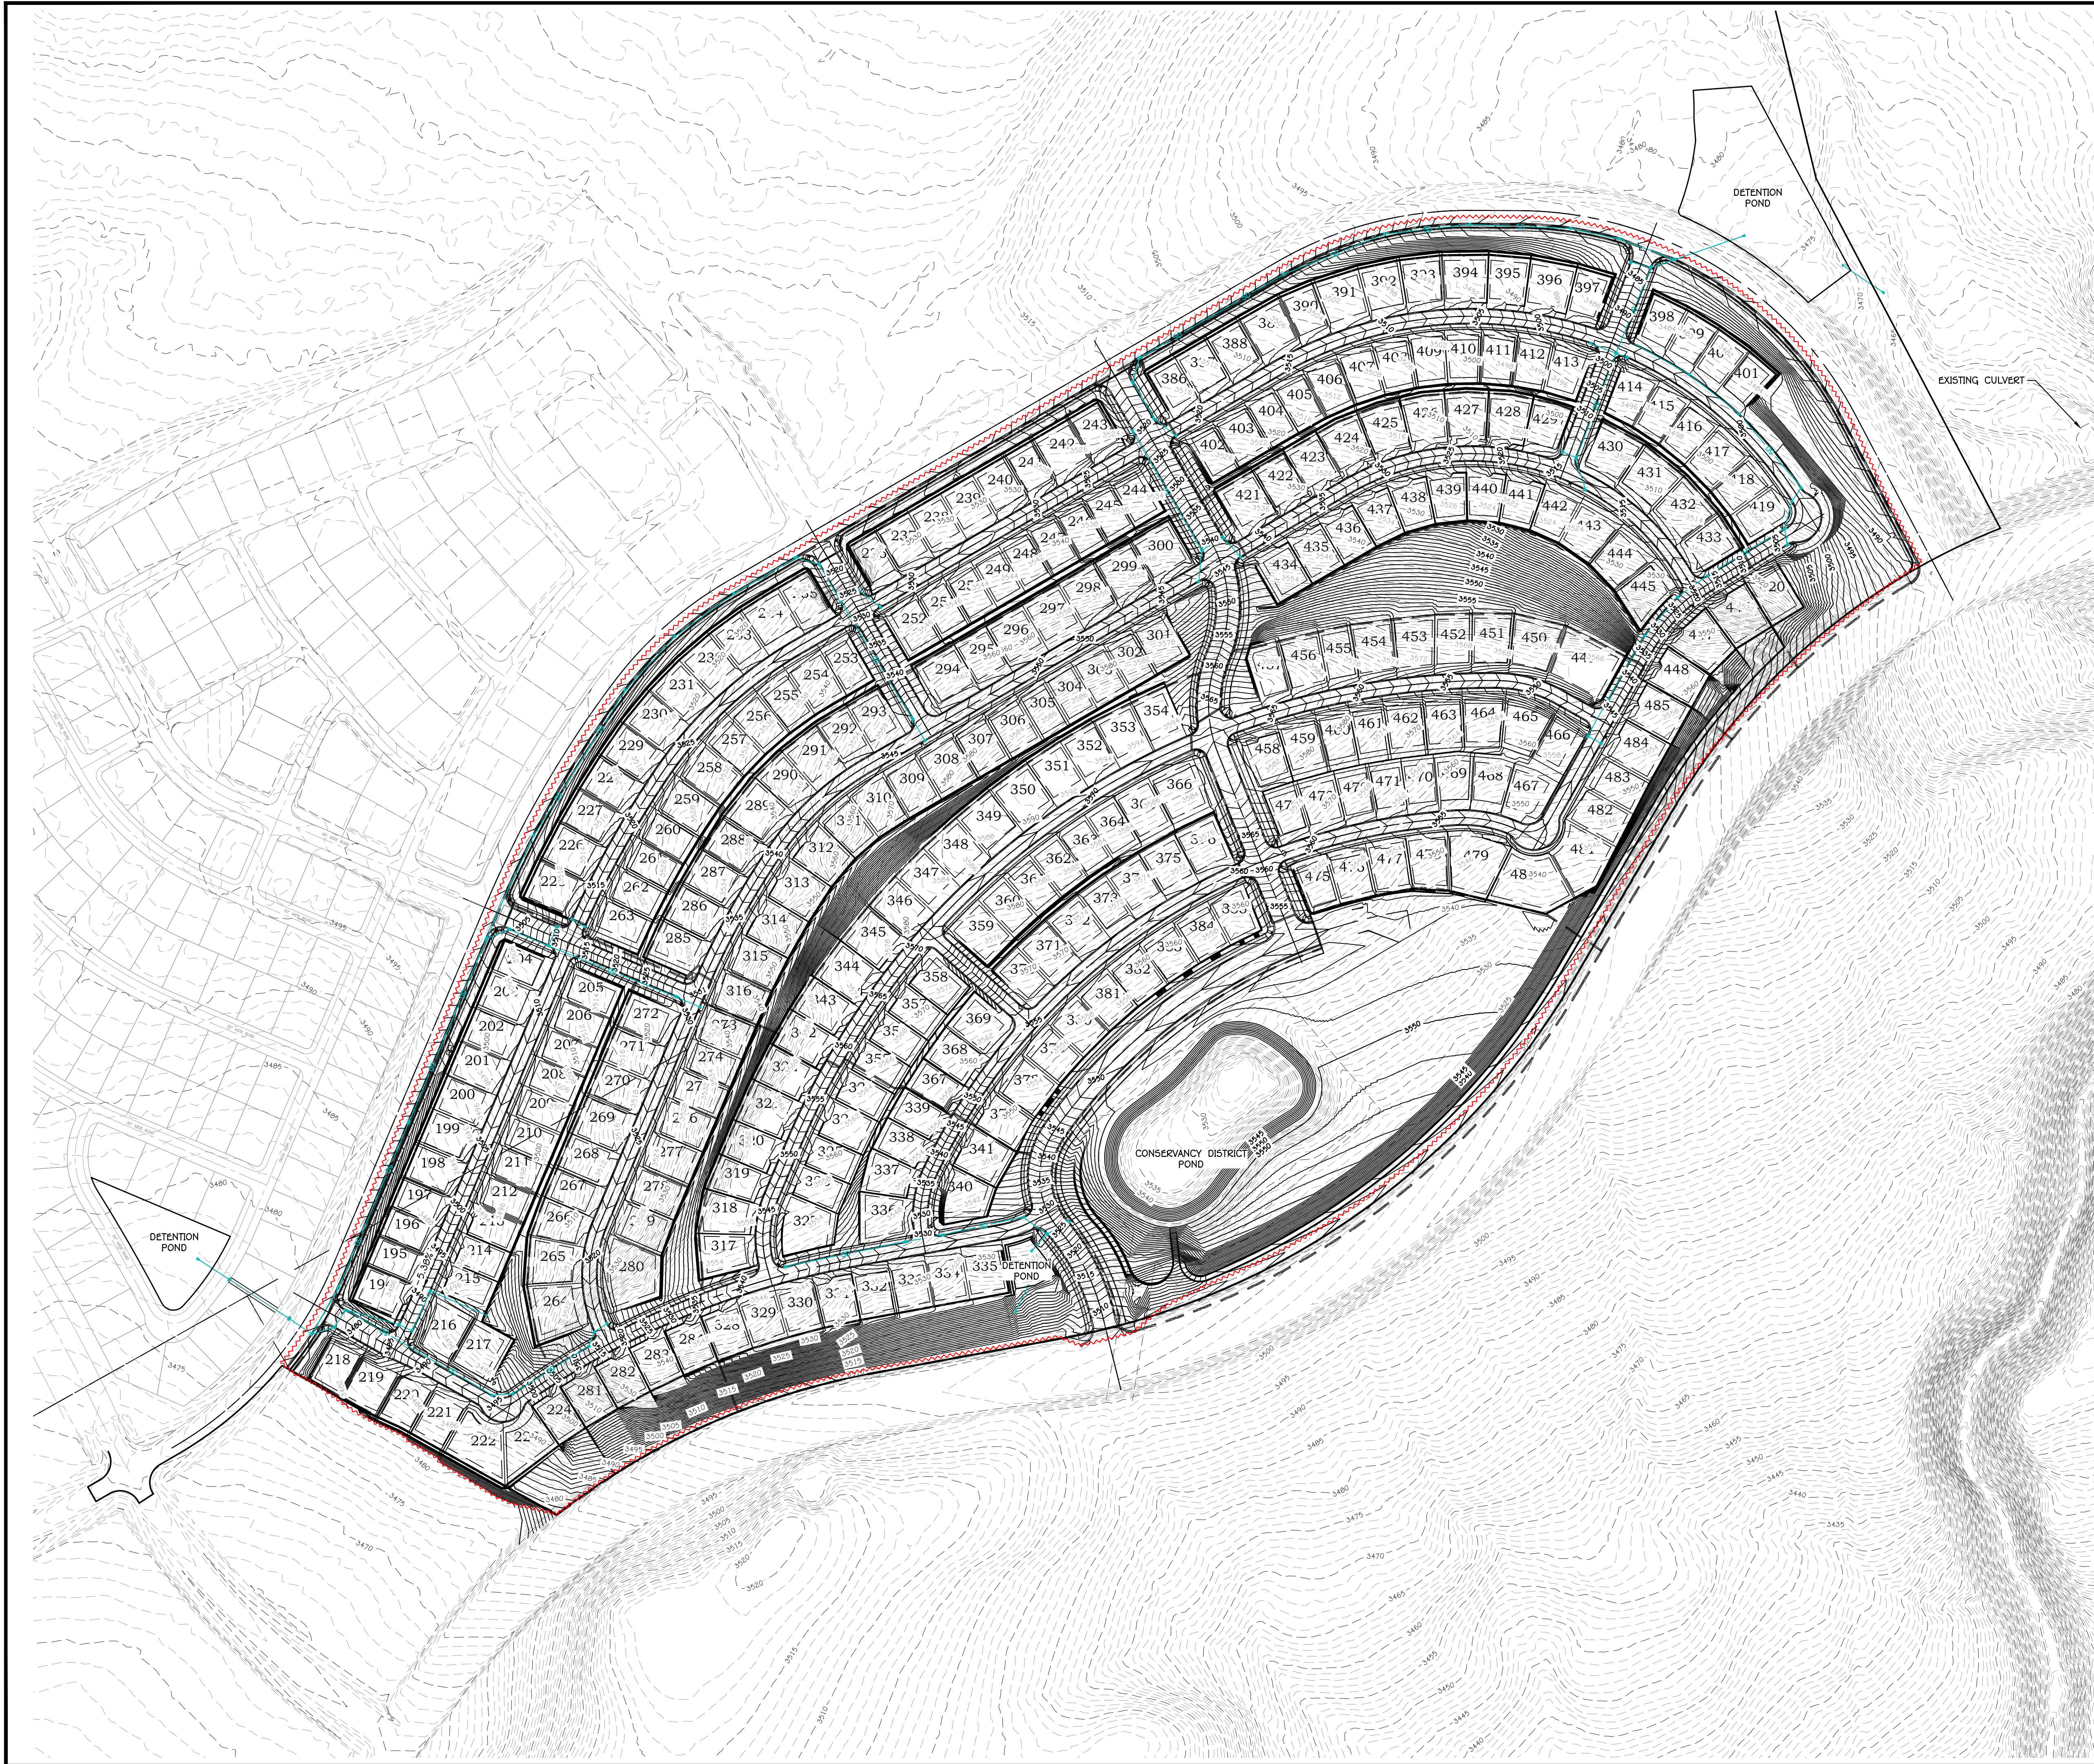

- LEGEND:**
- PROPOSED PARCEL BOUNDARY
  - EXISTING/ADJACENT PARCEL BOUNDARY
  - PROPOSED CENTERLINE ALIGNMENT
  - EXISTING CENTERLINE ALIGNMENT
  - PHASE LINE
  - SHEET MATCH LINE
  - PROPOSED ROCK RETAINING WALL
  - EXISTING ROCK RETAINING WALL
  - EXISTING GROUND MAJOR CONTOUR
  - EXISTING GROUND MINOR CONTOUR
  - FINISH GROUND MAJOR CONTOUR
  - FINISH GROUND MINOR CONTOUR
  - PROPOSED STORM PIPE (SIZE PER PLAN)
  - EXISTING STORM PIPE (SIZE PER PLAN)
  - CURB INLET SINGLE CATCH BASIN
  - CURB INLET DOUBLE CATCH BASIN
  - STANDARD STORM DRAIN MANHOLE
  - FLARED END SECTION
  - GRATE INLET AREA DRAIN BOX
  - PROPOSED DRAINAGE SWALE/DITCH (SEE SECTIONS)
  - EXISTING DRAINAGE SWALE/DITCH

| SITE GEOTECHNICAL CONSTRAINTS |   |
|-------------------------------|---|
| HAZARD                        | DESCRIPTION   |
| FAULTS                        | 1.0 MILE WEST OF HURRICANE FAULT LINE, 3.5 MILES NORTHEAST OF THE VOLCANO MOUNTAIN FAULTS, AND 10.5 NORTHEAST OF THE WASHINGTON FAULTS, POTENTIAL STRONG GROUND MOTION BUT UNLIKELY FOR SURFACE TO RUPTURE. |
| LANDSLIDE                     | LOW IN AREA TO WEST AND MODERATE IN AREAS TO THE EAST   |
| LIQUEFACTION                  | HIGH - SIMILAR IN TEXTURE TO HIGH CATEGORY, NO GROUND-WATER INFORMATION   |
| ROCKFALL                      | LOW TO MODERATE HAZARD AREAS TO THE WEST AND SOUTH.   |
| BRECCIA PIPES AND PALEOKARST  | N/A   |
| CALICHE                       | HAS CALICHE   |
| COLLAPSIBLE SOIL              | COLLAPSIBLE SOIL 2 COLLAPSE VALUES >=3%   |
| EXPANSIVE SOIL                | LOW SUSCEPTIBILITY FOR EXPANSION   |
| GYPSEFEROUS SOIL AND ROCK     | AREAS TO THE EAST CONTAIN MASSIVE TO ABUNDANT GYPSUM DEPOSITS   |
| PIPING AND EROSION            | SOILS SUSCEPTIBLE TO PIPING AND EROSION   |
| SHALLOW BEDROCK               | AREAS WHERE DEPTH TO BEDROCK IS GENERALLY ≤ 10' BENEATH SOIL COVER   |
| SHALLOW GROUND WATER          | N/A   |
| WIND-BLOWN SAND               | CONTAINS AREAS WITH HIGH AMOUNTS OF WIND-BLOWN SAND.   |
| WITHIN TORTOISE TAKE AREA?    | NO   |

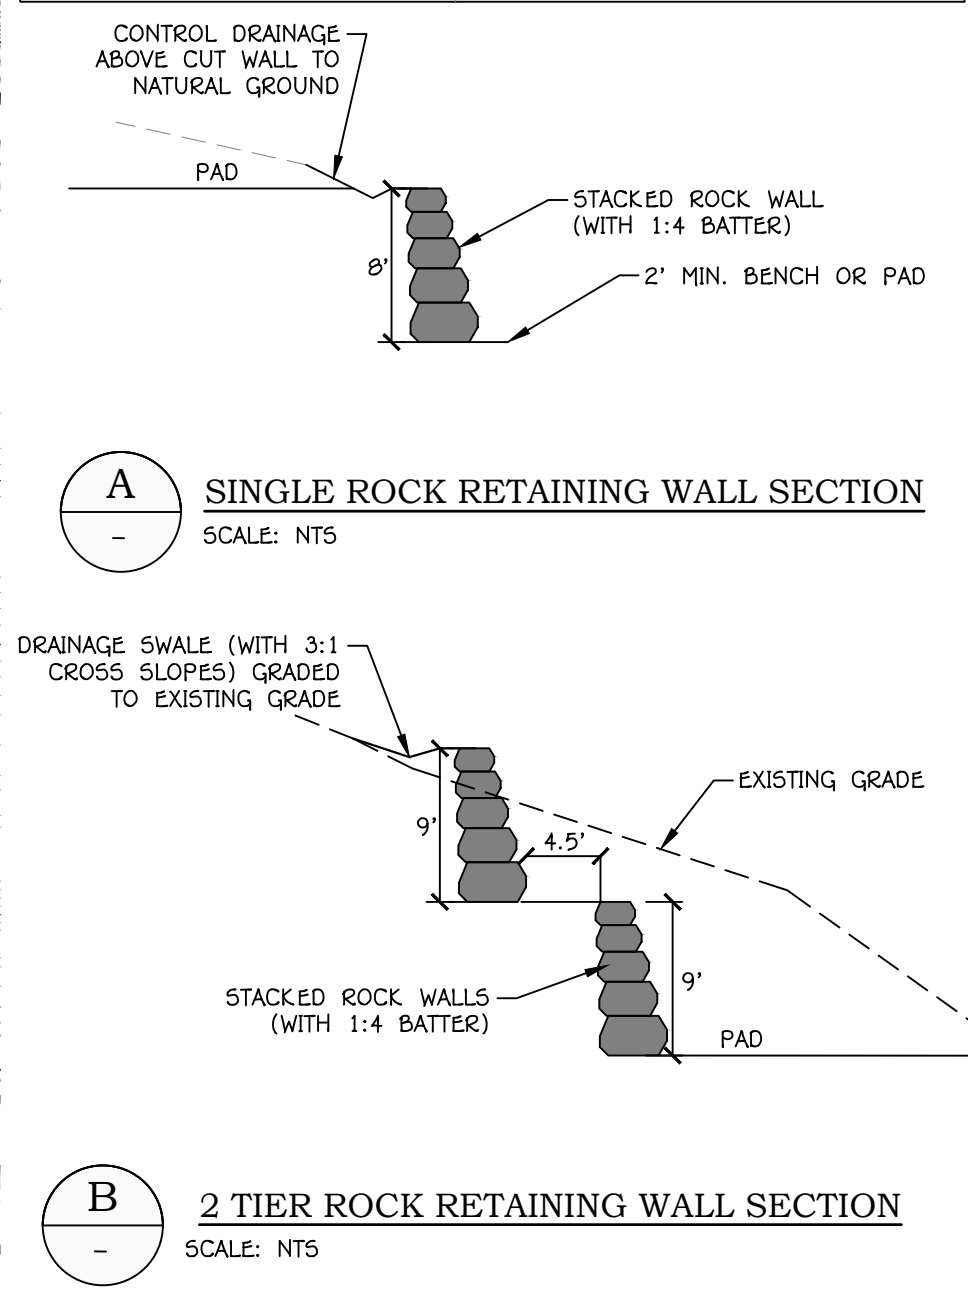

| REVISIONS |             |
|-----------|-------------|
| NO.       | DESCRIPTION |
|           |             |
|           |             |
|           |             |


**PRELIMINARY  
NOT FOR  
CONSTRUCTION**



**SUNRIVER AT FIRELIGHT PH 8-16**  
SECTION 10, T41S, R13W, SLB&M  
TOQUERVILLE, UTAH  
**OVERALL GRADING PLAN**  
PRELIMINARY PLAT

|             |            |
|-------------|------------|
| JOB #       | 25-503-1   |
| DRAWN BY:   | JR         |
| CHECKED BY: | TC         |
| DATE:       | 12/31/2025 |
| P.3.0       |            |
| SHEET:      | 8 OF 15    |



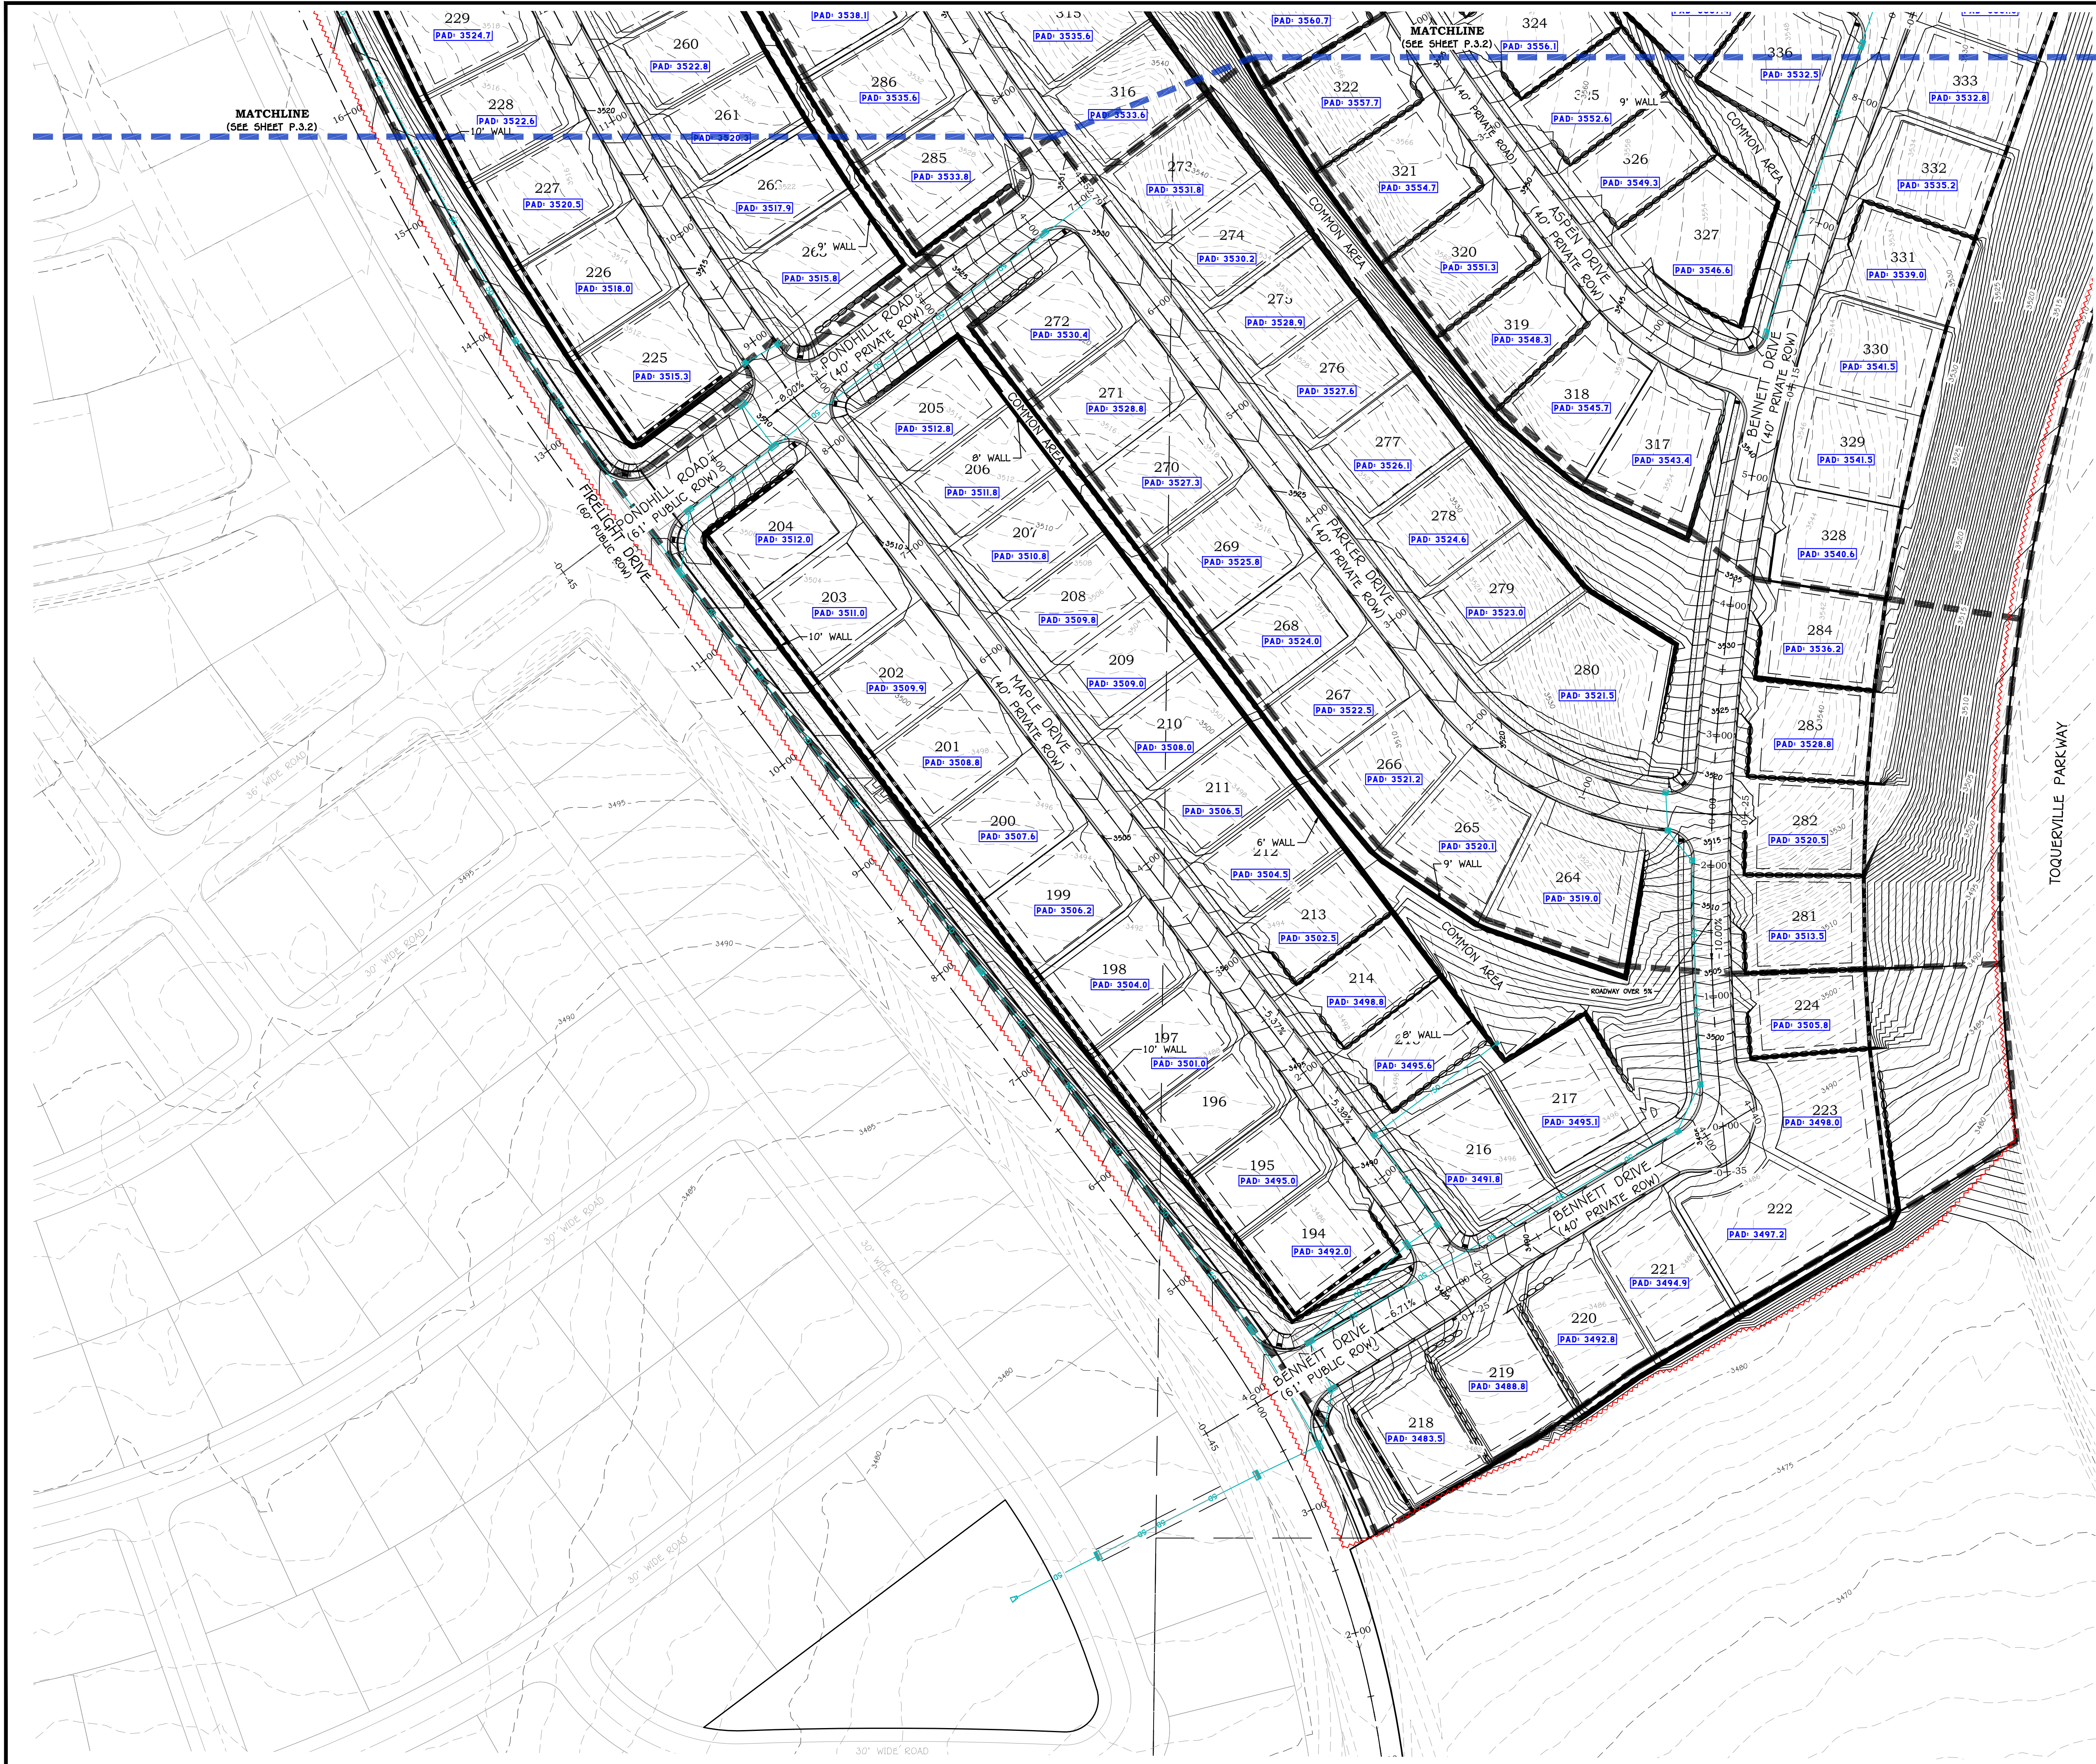

- LEGEND:
- PROPOSED PARCEL BOUNDARY
  - EXISTING/ADJACENT PARCEL BOUNDARY
  - PROPOSED CENTERLINE ALIGNMENT
  - EXISTING CENTERLINE ALIGNMENT
  - PHASE LINE
  - SHEET MATCH LINE
  - PROPOSED ROCK RETAINING WALL
  - EXISTING ROCK RETAINING WALL
  - EXISTING GROUND MAJOR CONTOUR
  - EXISTING GROUND MINOR CONTOUR
  - FINISH GROUND MAJOR CONTOUR
  - FINISH GROUND MINOR CONTOUR
  - PROPOSED STORM PIPE (SIZE PER PLAN)
  - EXISTING STORM PIPE (SIZE PER PLAN)
  - CURB INLET SINGLE CATCH BASIN
  - CURB INLET DOUBLE CATCH BASIN
  - STANDARD STORM DRAIN MANHOLE
  - FLARED END SECTION
  - GRATE INLET AREA DRAIN BOX
  - PROPOSED DRAINAGE SWALE/DITCH (SEE SECTIONS)
  - EXISTING DRAINAGE SWALE/DITCH
  - GRADING LIMITS OF DISTURBANCE

PRELIMINARY  
NOT FOR  
CONSTRUCTION



SUNRIDER AT FIRELIGHT PH 8-16  
SECTION 10, T41S, R13W, SLB&M  
TOQUERVILLE, UTAH  
GRADING PLAN I  
PRELIMINARY PLAN

JOB # 25-503-1  
DRAWN BY: JR  
CHECKED BY: TC  
DATE: 12/31/2025


P.3.1

SHEET: 9 OF: 15







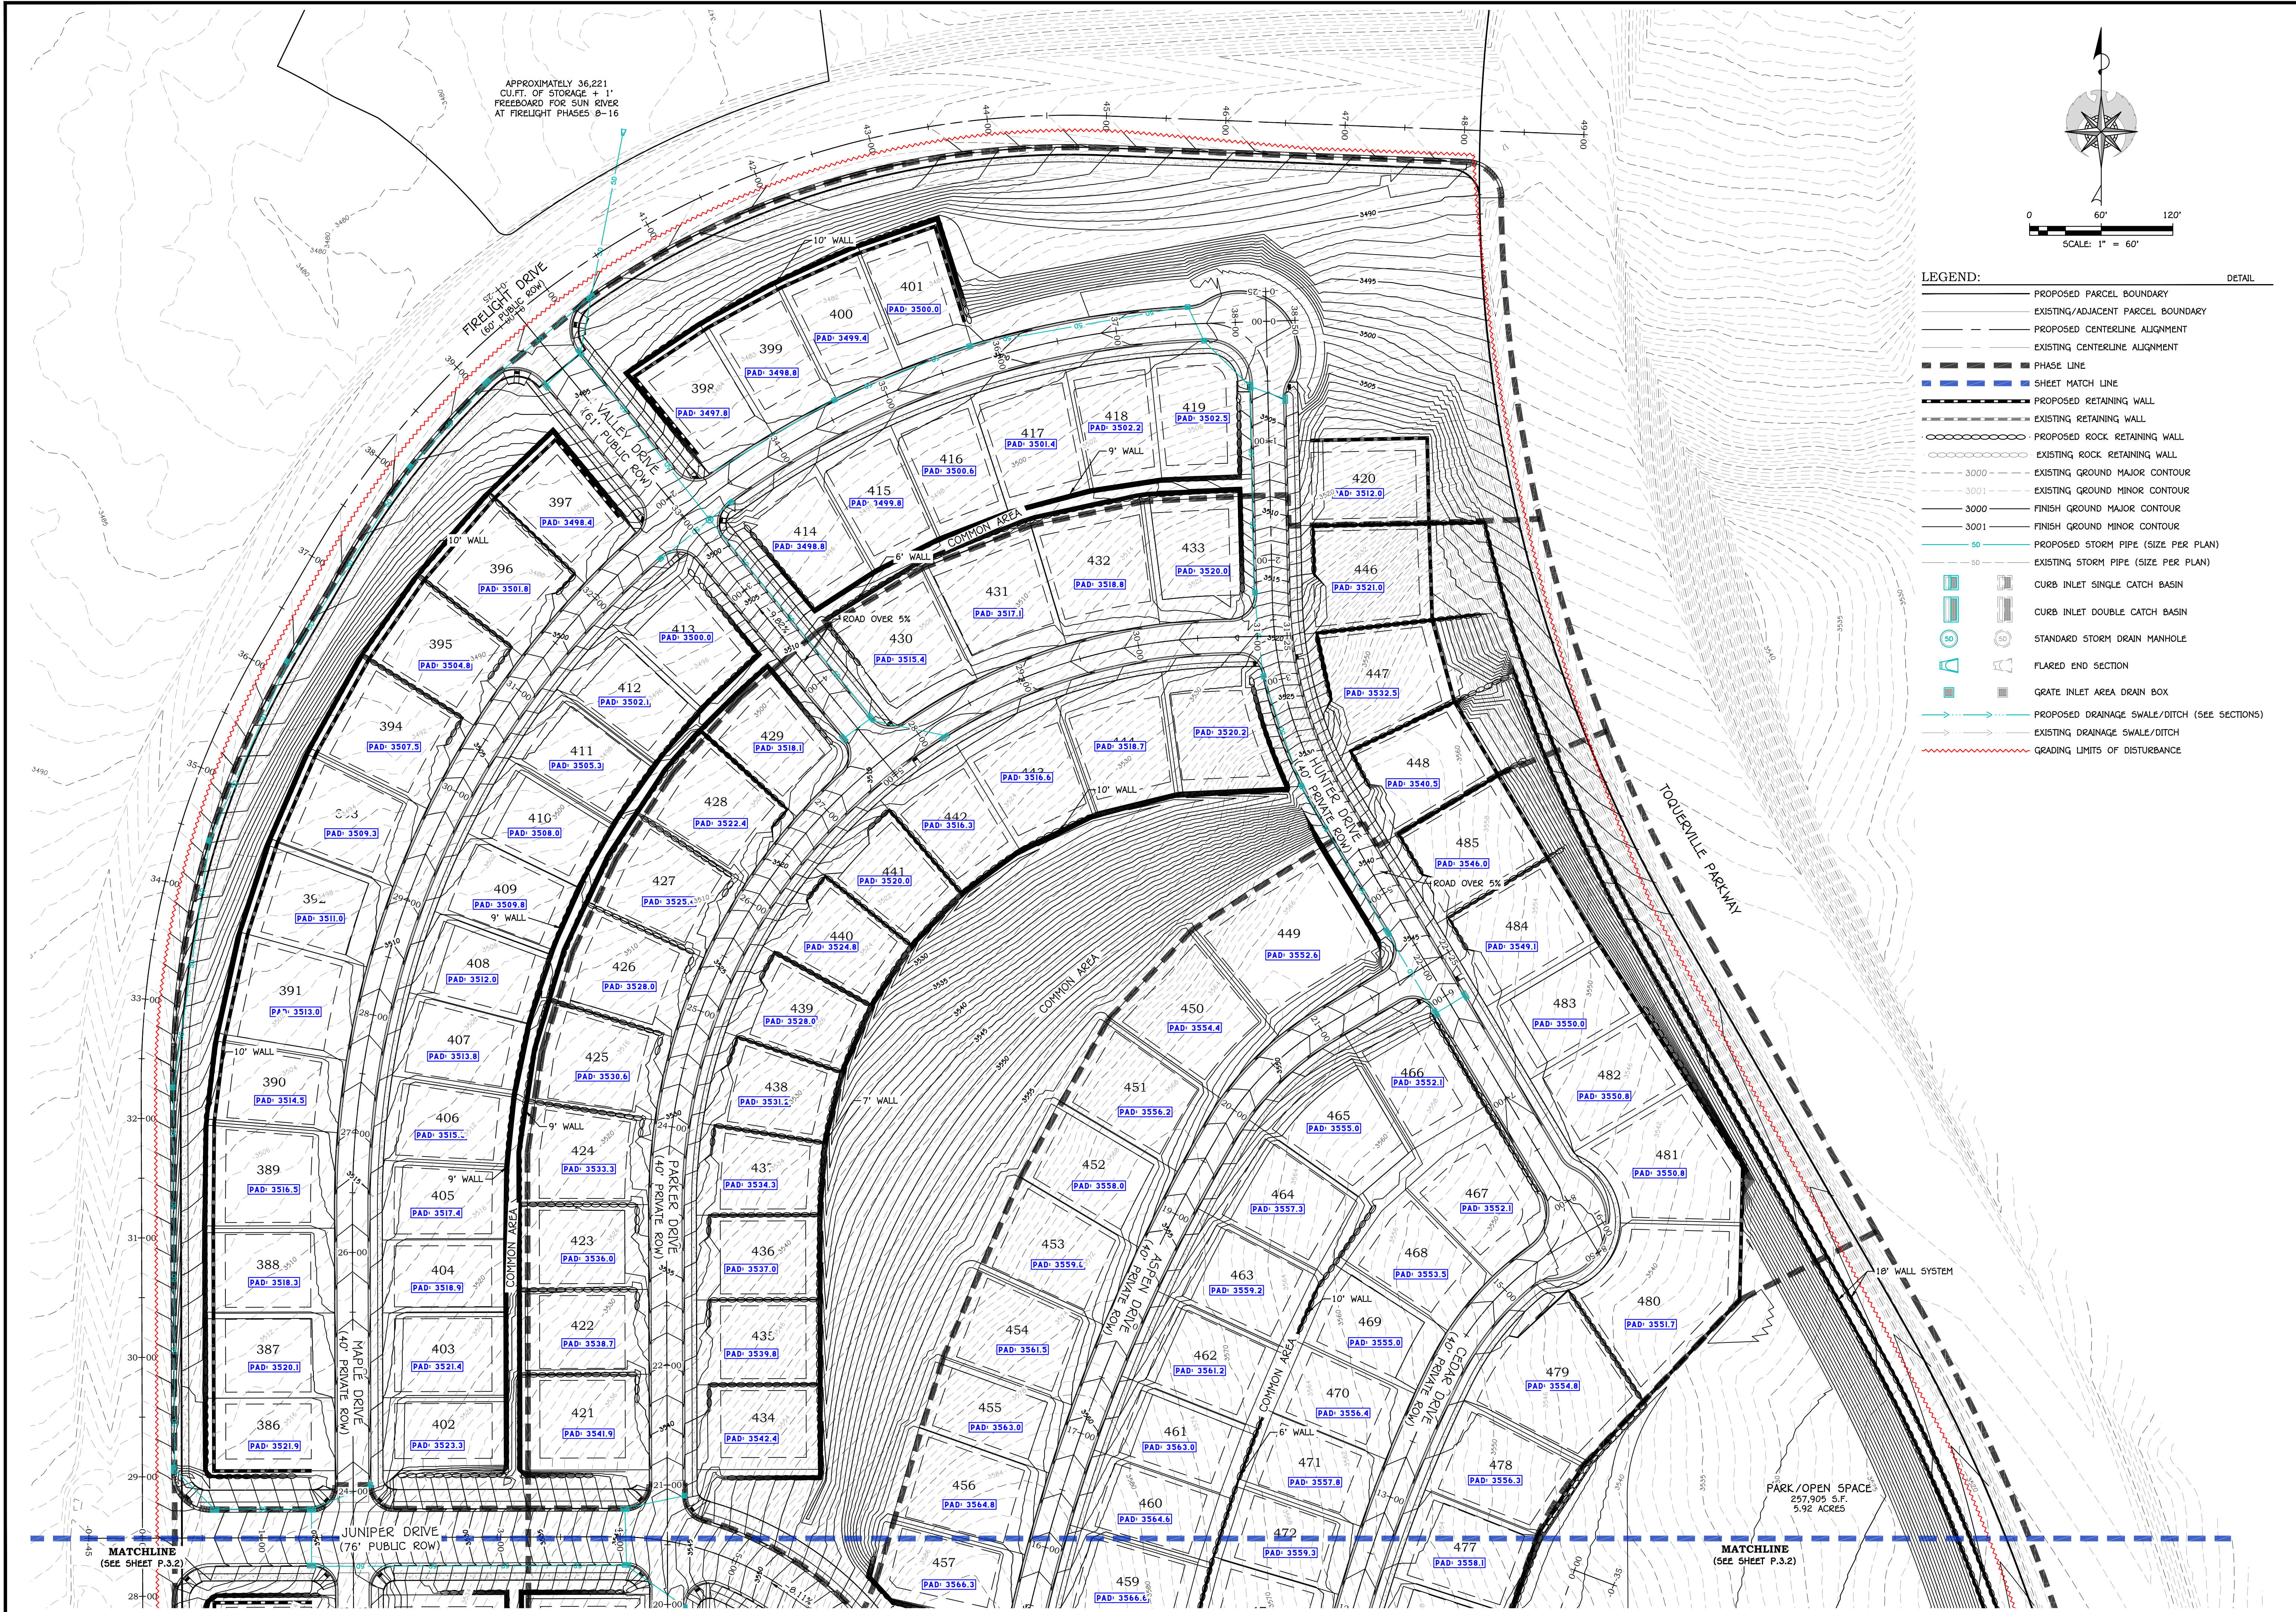

C:\Dropbox\American\04 large projects\506 firelight\25-506-2 pd-1 area 6\03 drawings\sheet files\preliminary plat\25-506-02 Grading Plan.dwg

REVISIONS

| NO. | DATE | DESCRIPTION |
|-----|------|-------------|
|     |      |             |
|     |      |             |
|     |      |             |
|     |      |             |

**PRELIMINARY  
NOT FOR  
CONSTRUCTION**



**SUNRIVER AT FIRELIGHT PH 8-16**  
SECTION 10, T41S, R13W, SLB&M  
TOQUERVILLE, UTAH  
**GRADING PLAN III**  
PRELIMINARY PLAT

JOB # 25-503-1  
DRAWN BY: JR  
CHECKED BY: TC  
DATE: 12/31/2025

**P.3.3**

SHEET: 11 OF: 15



