

CITY OF WEST HAVEN

*

**NOTICE OF PUBLIC HEARING TO RECEIVE PUBLIC INPUT
FOR AN AMENDMENT TO THE ZONING MAP FOR
PARCELS 150880019, 150880037, 150880038, 150880050
LOCATED AT 3535 W 2550 S
FROM C-1 TO C-2**

*

PUBLIC HEARING: The West Haven City Planning Commission of West Haven City, Utah will hold a Public Hearing on Wednesday, the 28th Day of October, 2026 in the Council Chambers at 4150 South 3900 West, West Haven, Utah from the hour of 6:30 PM or as soon thereafter as possible, for the purpose of receiving public input on amending the Zoning Map from C-1 to C-2 (5.042 acres) for 3535 W 2550 S Parcels 150880019, 150880037, 150880038, 150880050. All interested persons shall be given an opportunity to be heard. Public comment can be made in person and digitally via Zoom <https://us06web.zoom.us/j/86539464549>. Written comments may be mailed to 4150 South 3900 West, West Haven, UT 84401 or emailed to jamieb@westhavenut.gov by 4:30 PM on October 28th, 2026. All written comments will be provided to the Planning Commission and City Council.


Summary: The C-1 Zone is a neighborhood commercial zoning, designed to provide limited commercial services within neighborhood areas. This zone has more restrictions on building height, setbacks, and uses than other commercial zones. C-2 Zone is a community commercial zone and is designed to provide a range of commercial uses greater than that of C-1. It has fewer restrictions on uses, setbacks, and building heights. The full zoning standard for C-1 and C-2 can be found in West Haven City Code § 157.290-§ 157.296.

Published by order of the West Haven City Council. In compliance with the Americans with Disabilities Act, individuals needing special accommodations, including auxiliary communication aids and services during the meeting, should notify the City Recorder at 801-731-4519 at least 48 hours in advance.

City of West Haven

By: Jamie Bengtson, Deputy Recorder

Aerial Photo

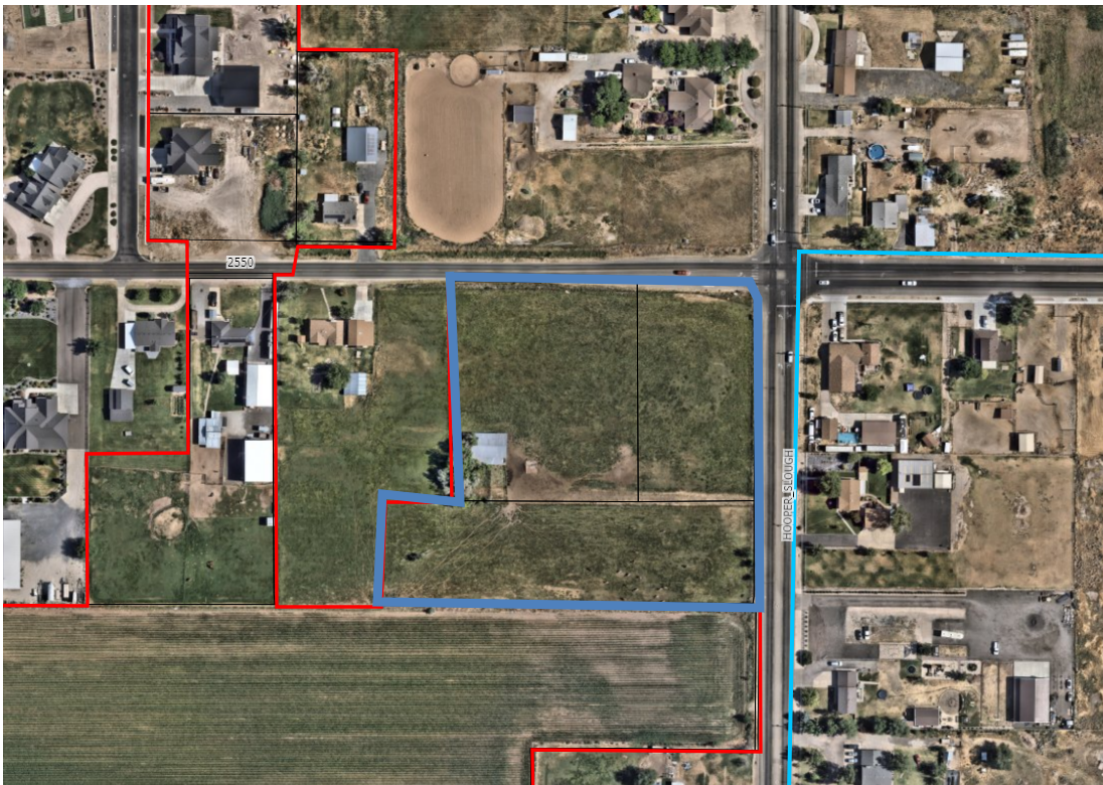

[illegible]

CARPENTER STAINHAM
ARCHITECTS LLC
10000 15th Avenue NE
Seattle, WA 98148
206.461.1111
www.carpenterstainham.com

A NEW MEDICAL CLINIC FOR
OGDEN CLINIC
WEST HAVEN
3535 WEST 2550 SOUTH WEST HAVEN, UTAH 84001

SHEET TITLE
Site Plan

10

PROJECT: 28-054.0
DATE: September 2020
SCALE: As Shown
DRAWN BY: 
CHECKED: 

A001