
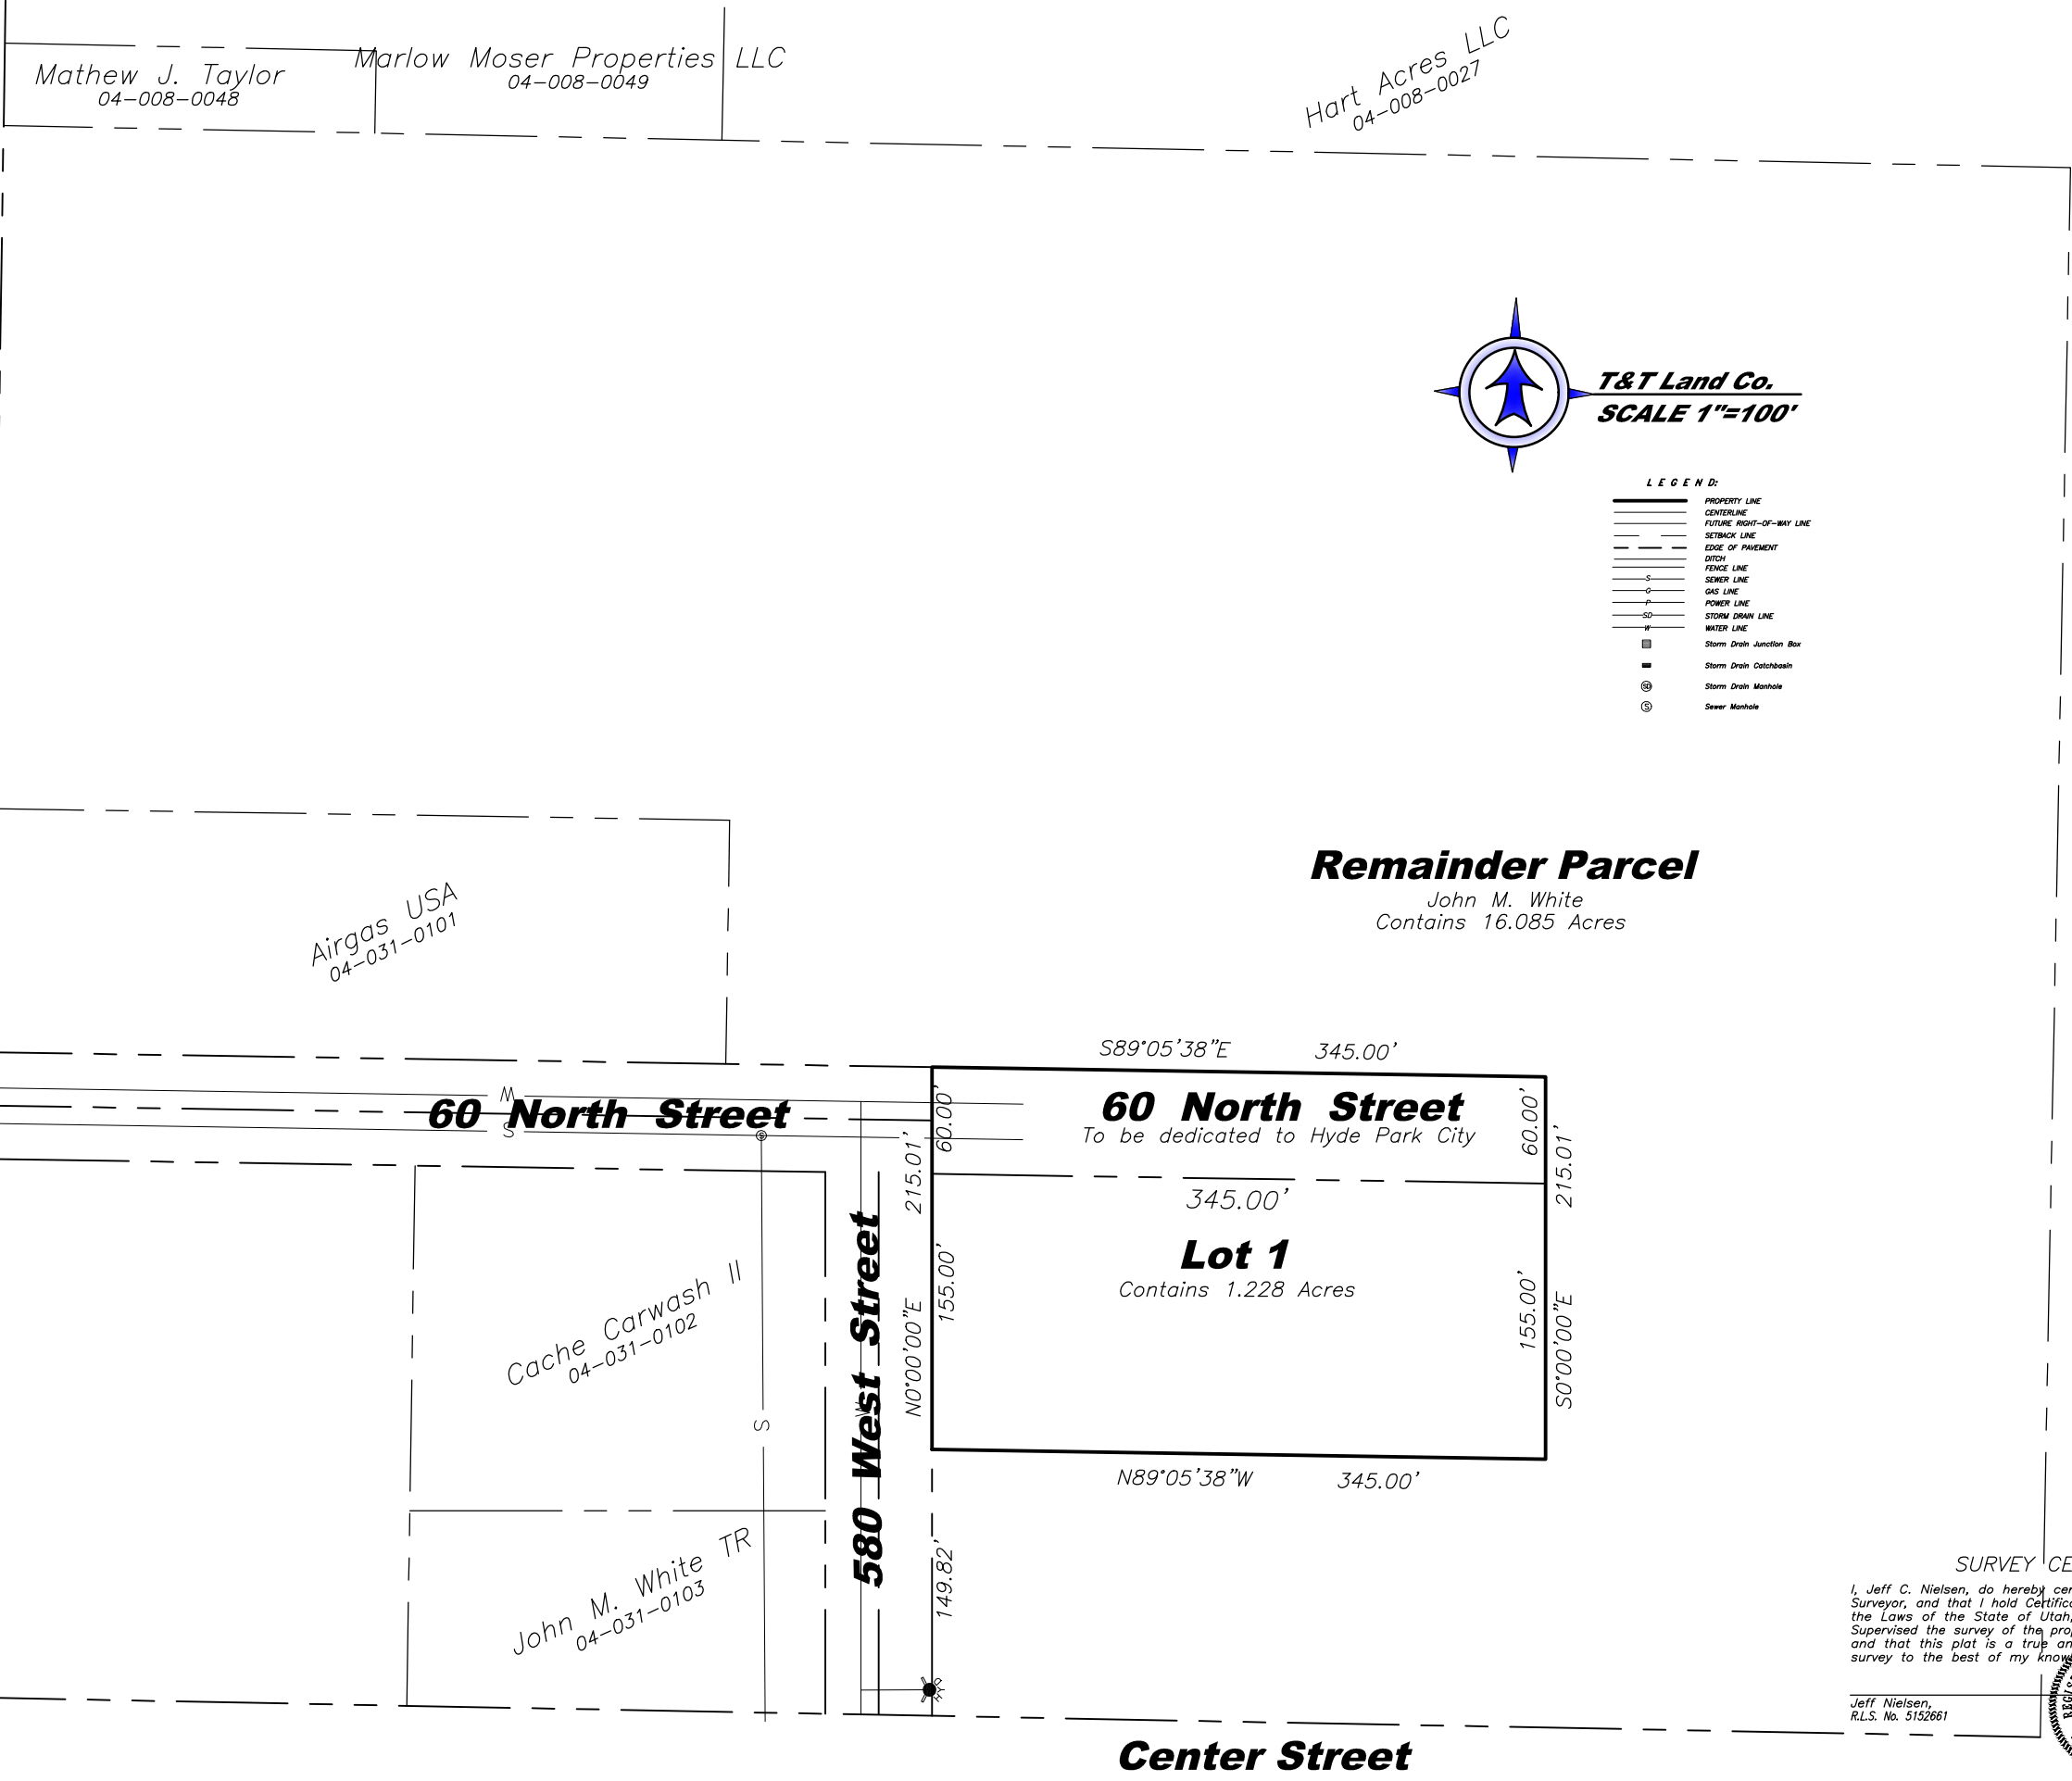


T&T Land Co.
SCALE 1"=100'

- LEGEND:
- PROPERTY LINE
 - CENTERLINE
 - FUTURE RIGHT-OF-WAY LINE
 - SETBACK LINE
 - EDGE OF PAVEMENT
 - DITCH
 - FENCE LINE
 - SEWER LINE
 - GAS LINE
 - POWER LINE
 - STORM DRAIN LINE
 - WATER LINE
 - Storm Drain Junction Box
 - Storm Drain Catchbasin
 - Storm Drain Manhole
 - Sewer Manhole

Remainder Parcel
John M. White
Contains 16.085 Acres

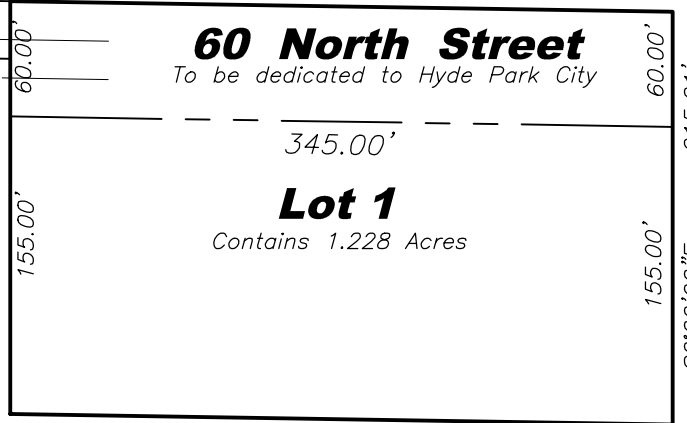


SURVEY CERTIFICATE

I, Jeff C. Nielsen, do hereby certify that I am a Registered Land Surveyor, and that I hold Certificate No. 5152661 as prescribed by the Laws of the State of Utah, and that I have made and/or Supervised the survey of the property shown and described hereon and that this plat is a true and correct representation of said survey to the best of my knowledge and belief.

Jeff Nielsen,
R.L.S. No. 5152661

Date

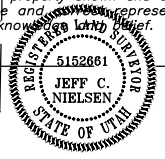

Job Number: 19-065

Drawn By: JN

Date: 4/24/19

Scale: 1"=100'

File: 19-065.dwg

FORESIGHT SURVEYING

2005 North 600 West Suite D
Logan, Utah 84321
(435) 753-1910 Office
(435) 755-3213 Fax

A SKETCH PLAN FOR:

T&T Land Company

580 West 60 North
Hyde Park, Cache County, Utah

No.

Date

By

Revision





T&T Land Company

Hyde Park, Utah

Elevations Plan

April 24, 2018

Sheet

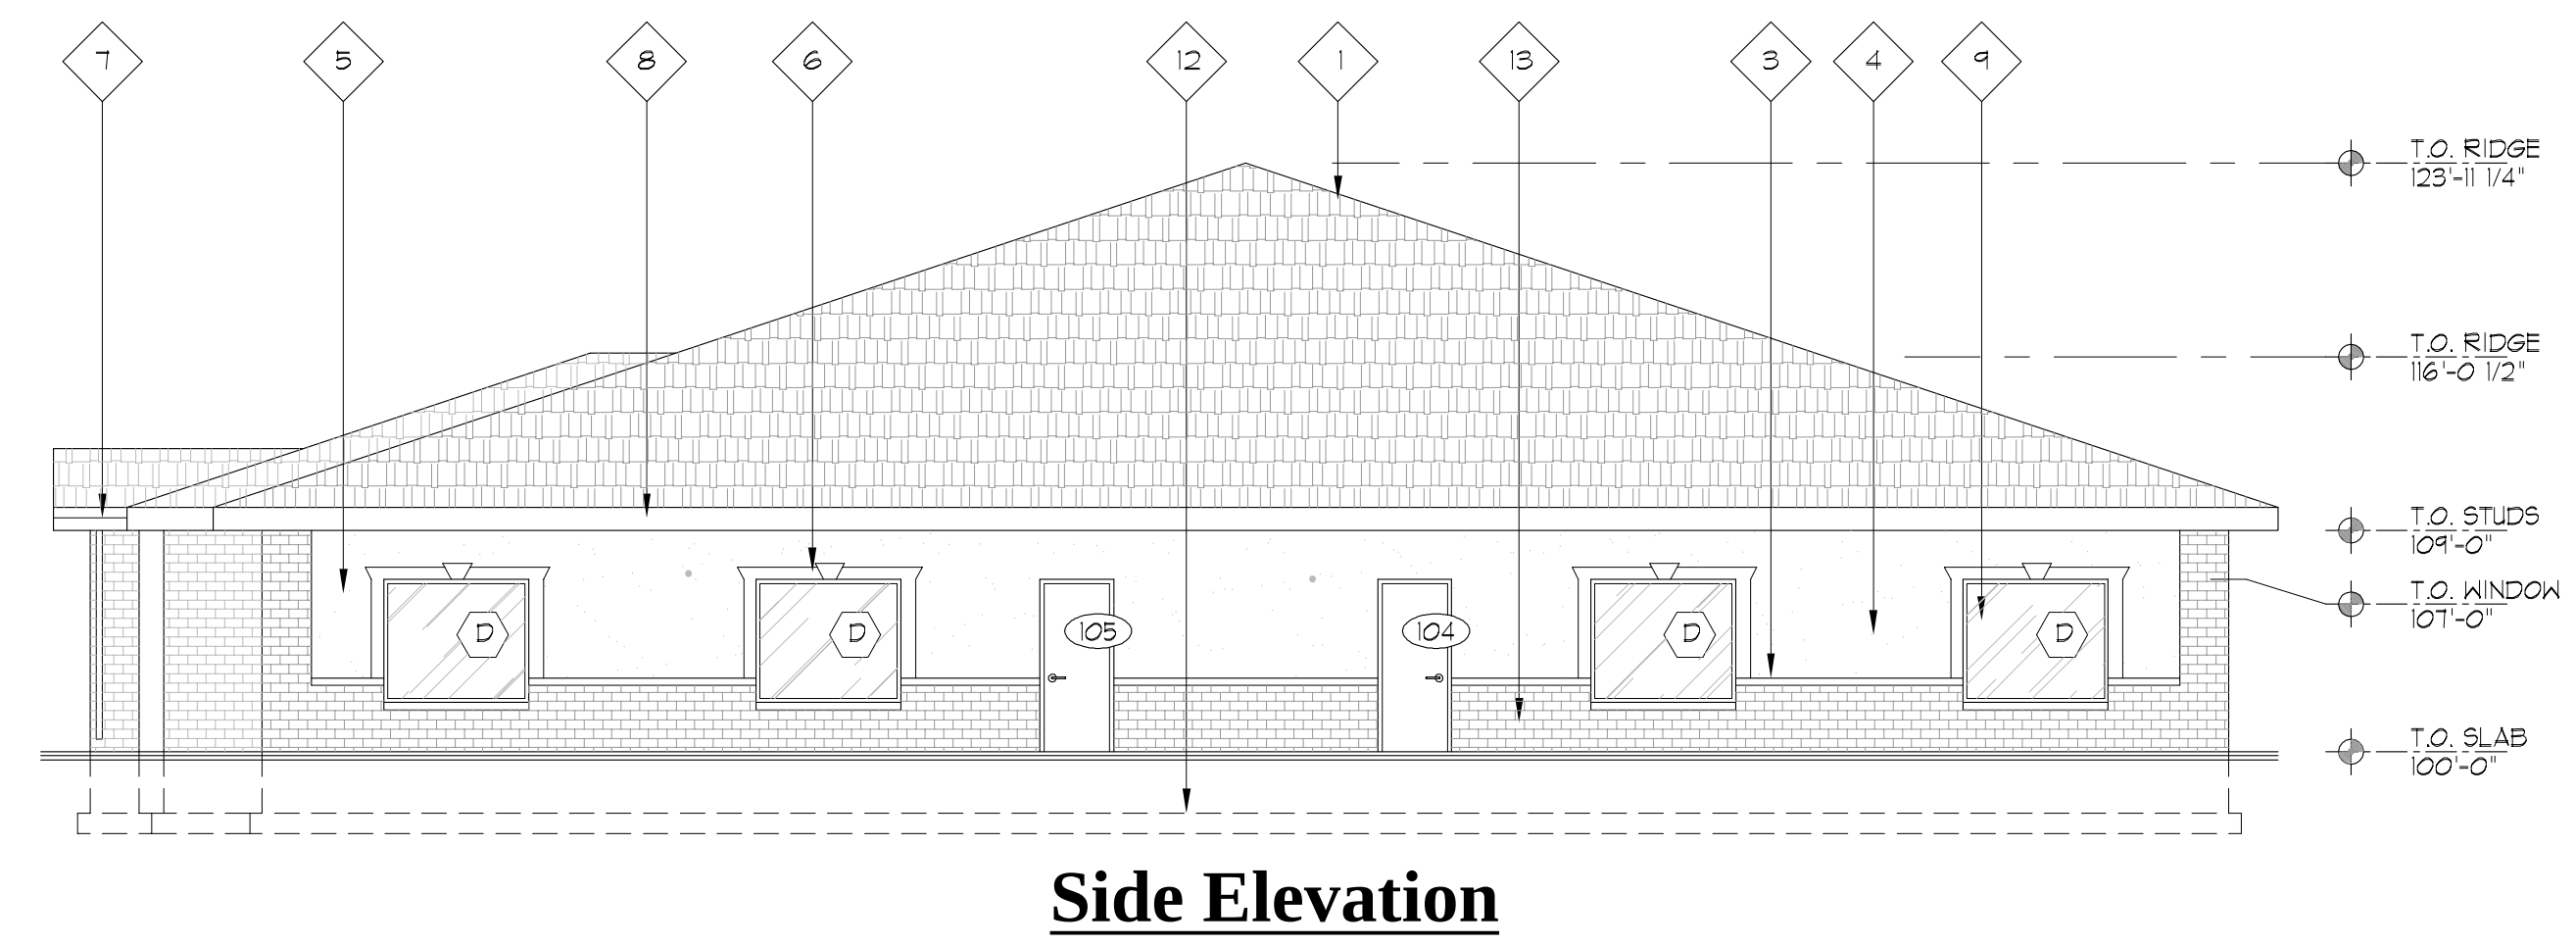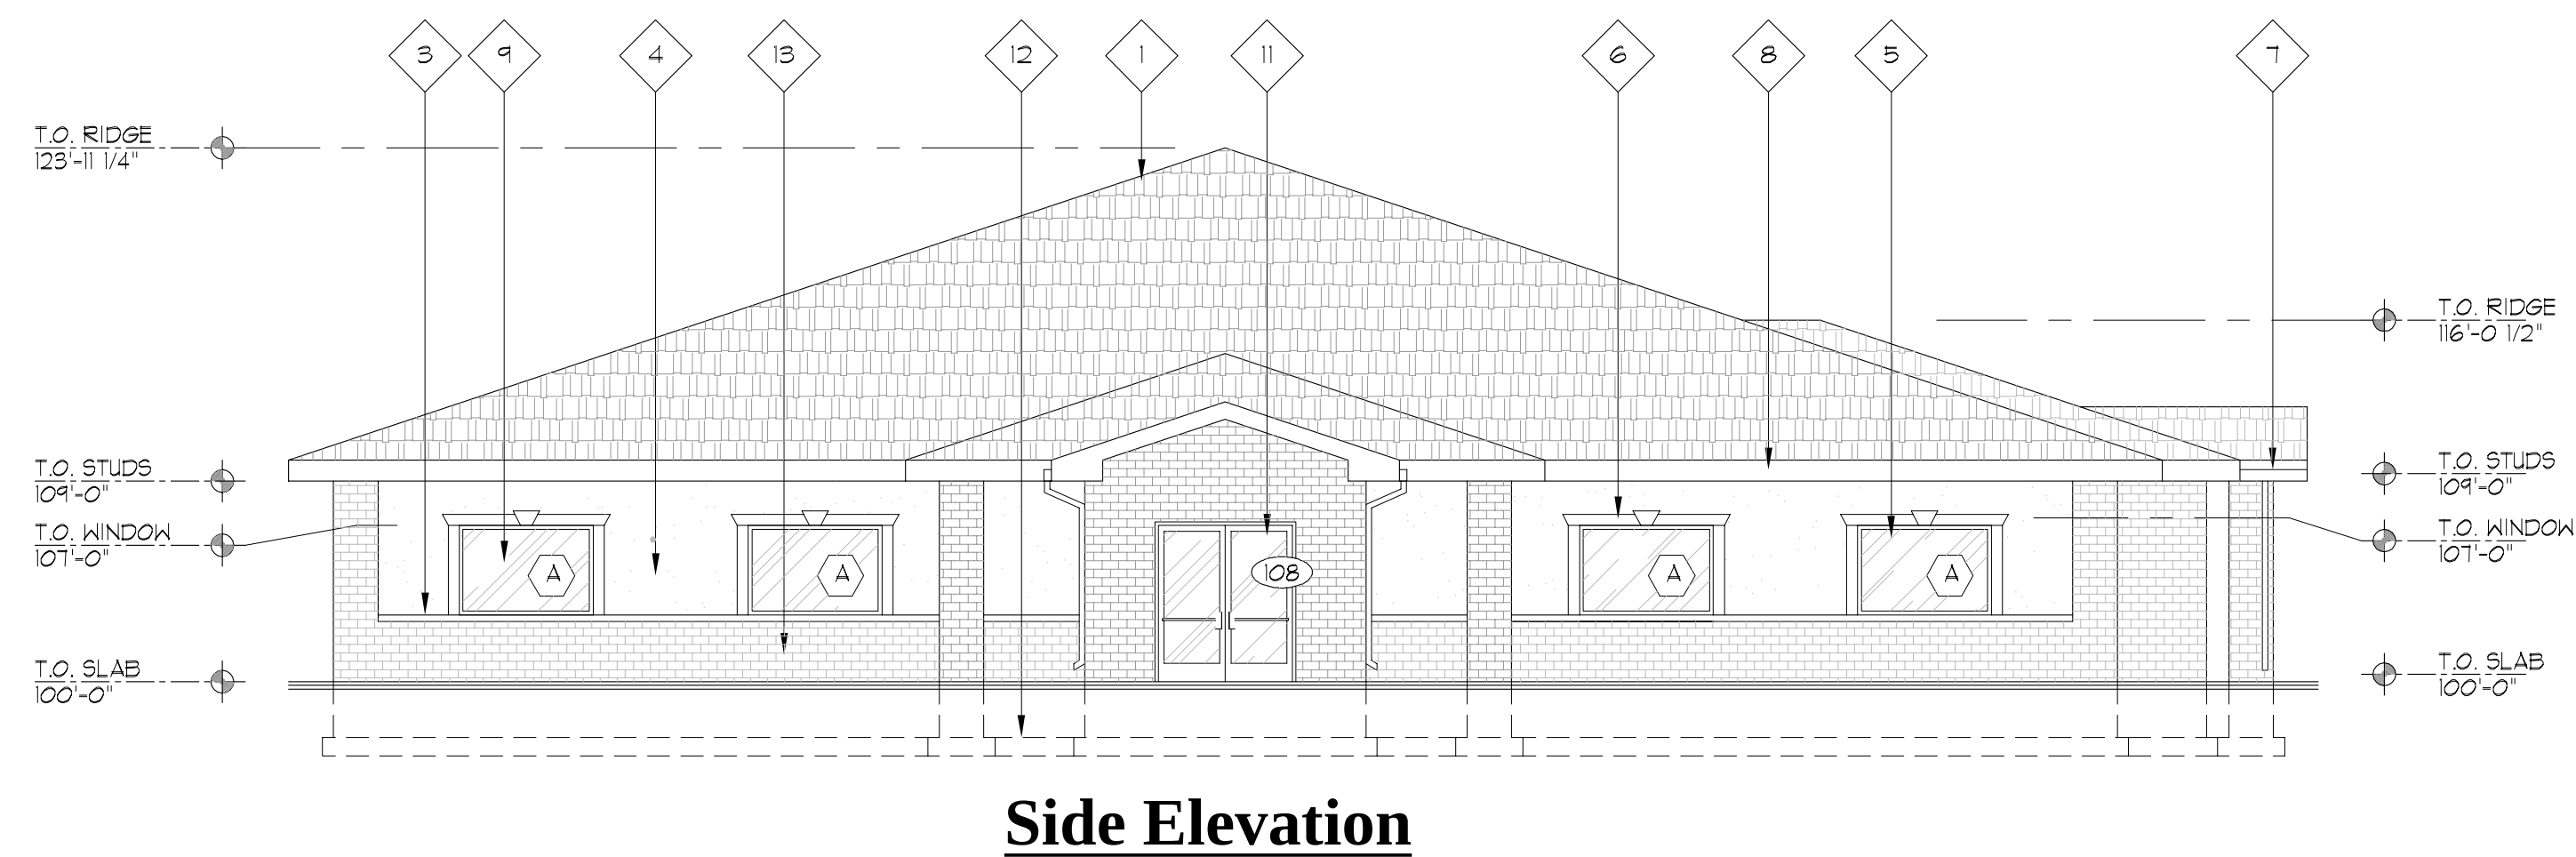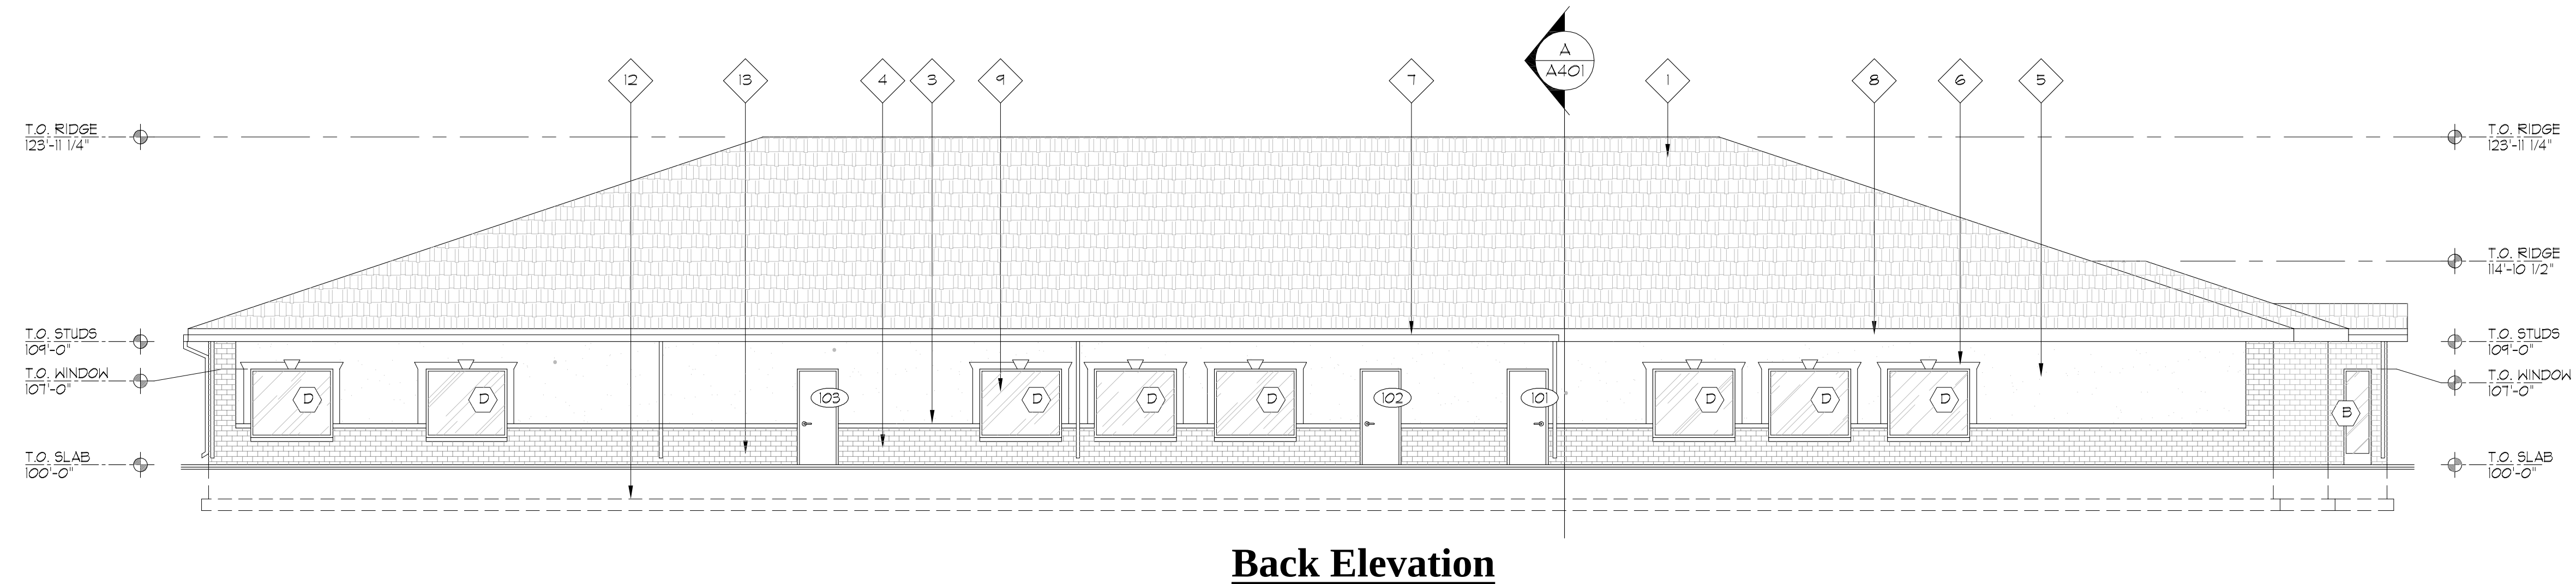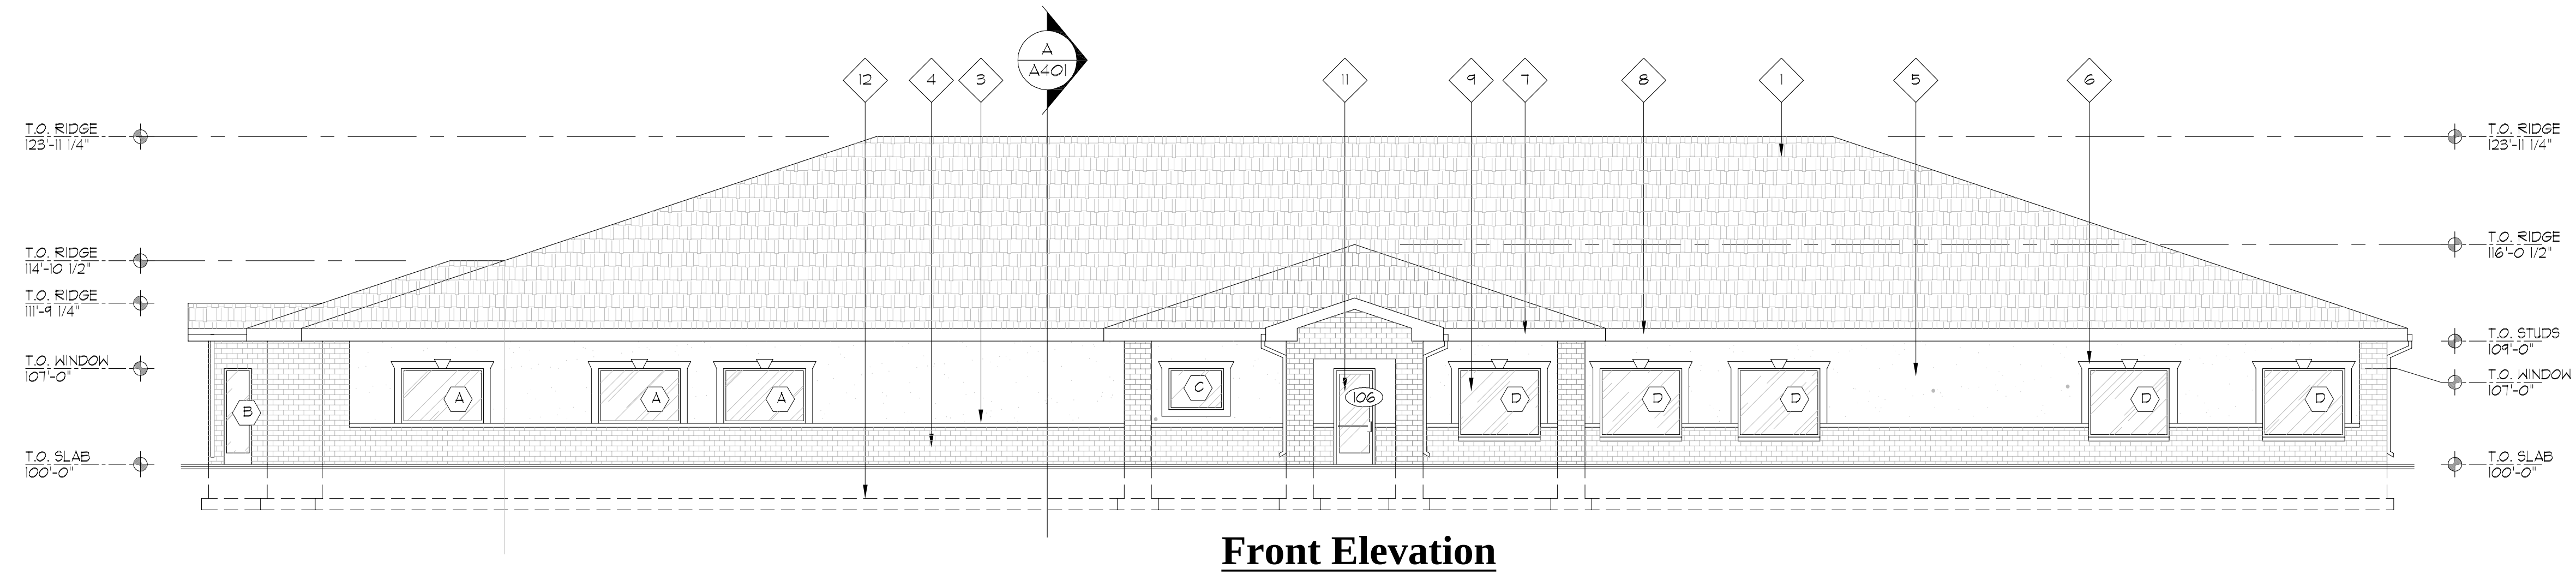

T&T Land Company

Hyde Park, Utah

Site Plan

April 24, 2018

Sheet



T&T Land Company

Hyde Park, Utah

Site Plan

April 24, 2018

Sheet

