


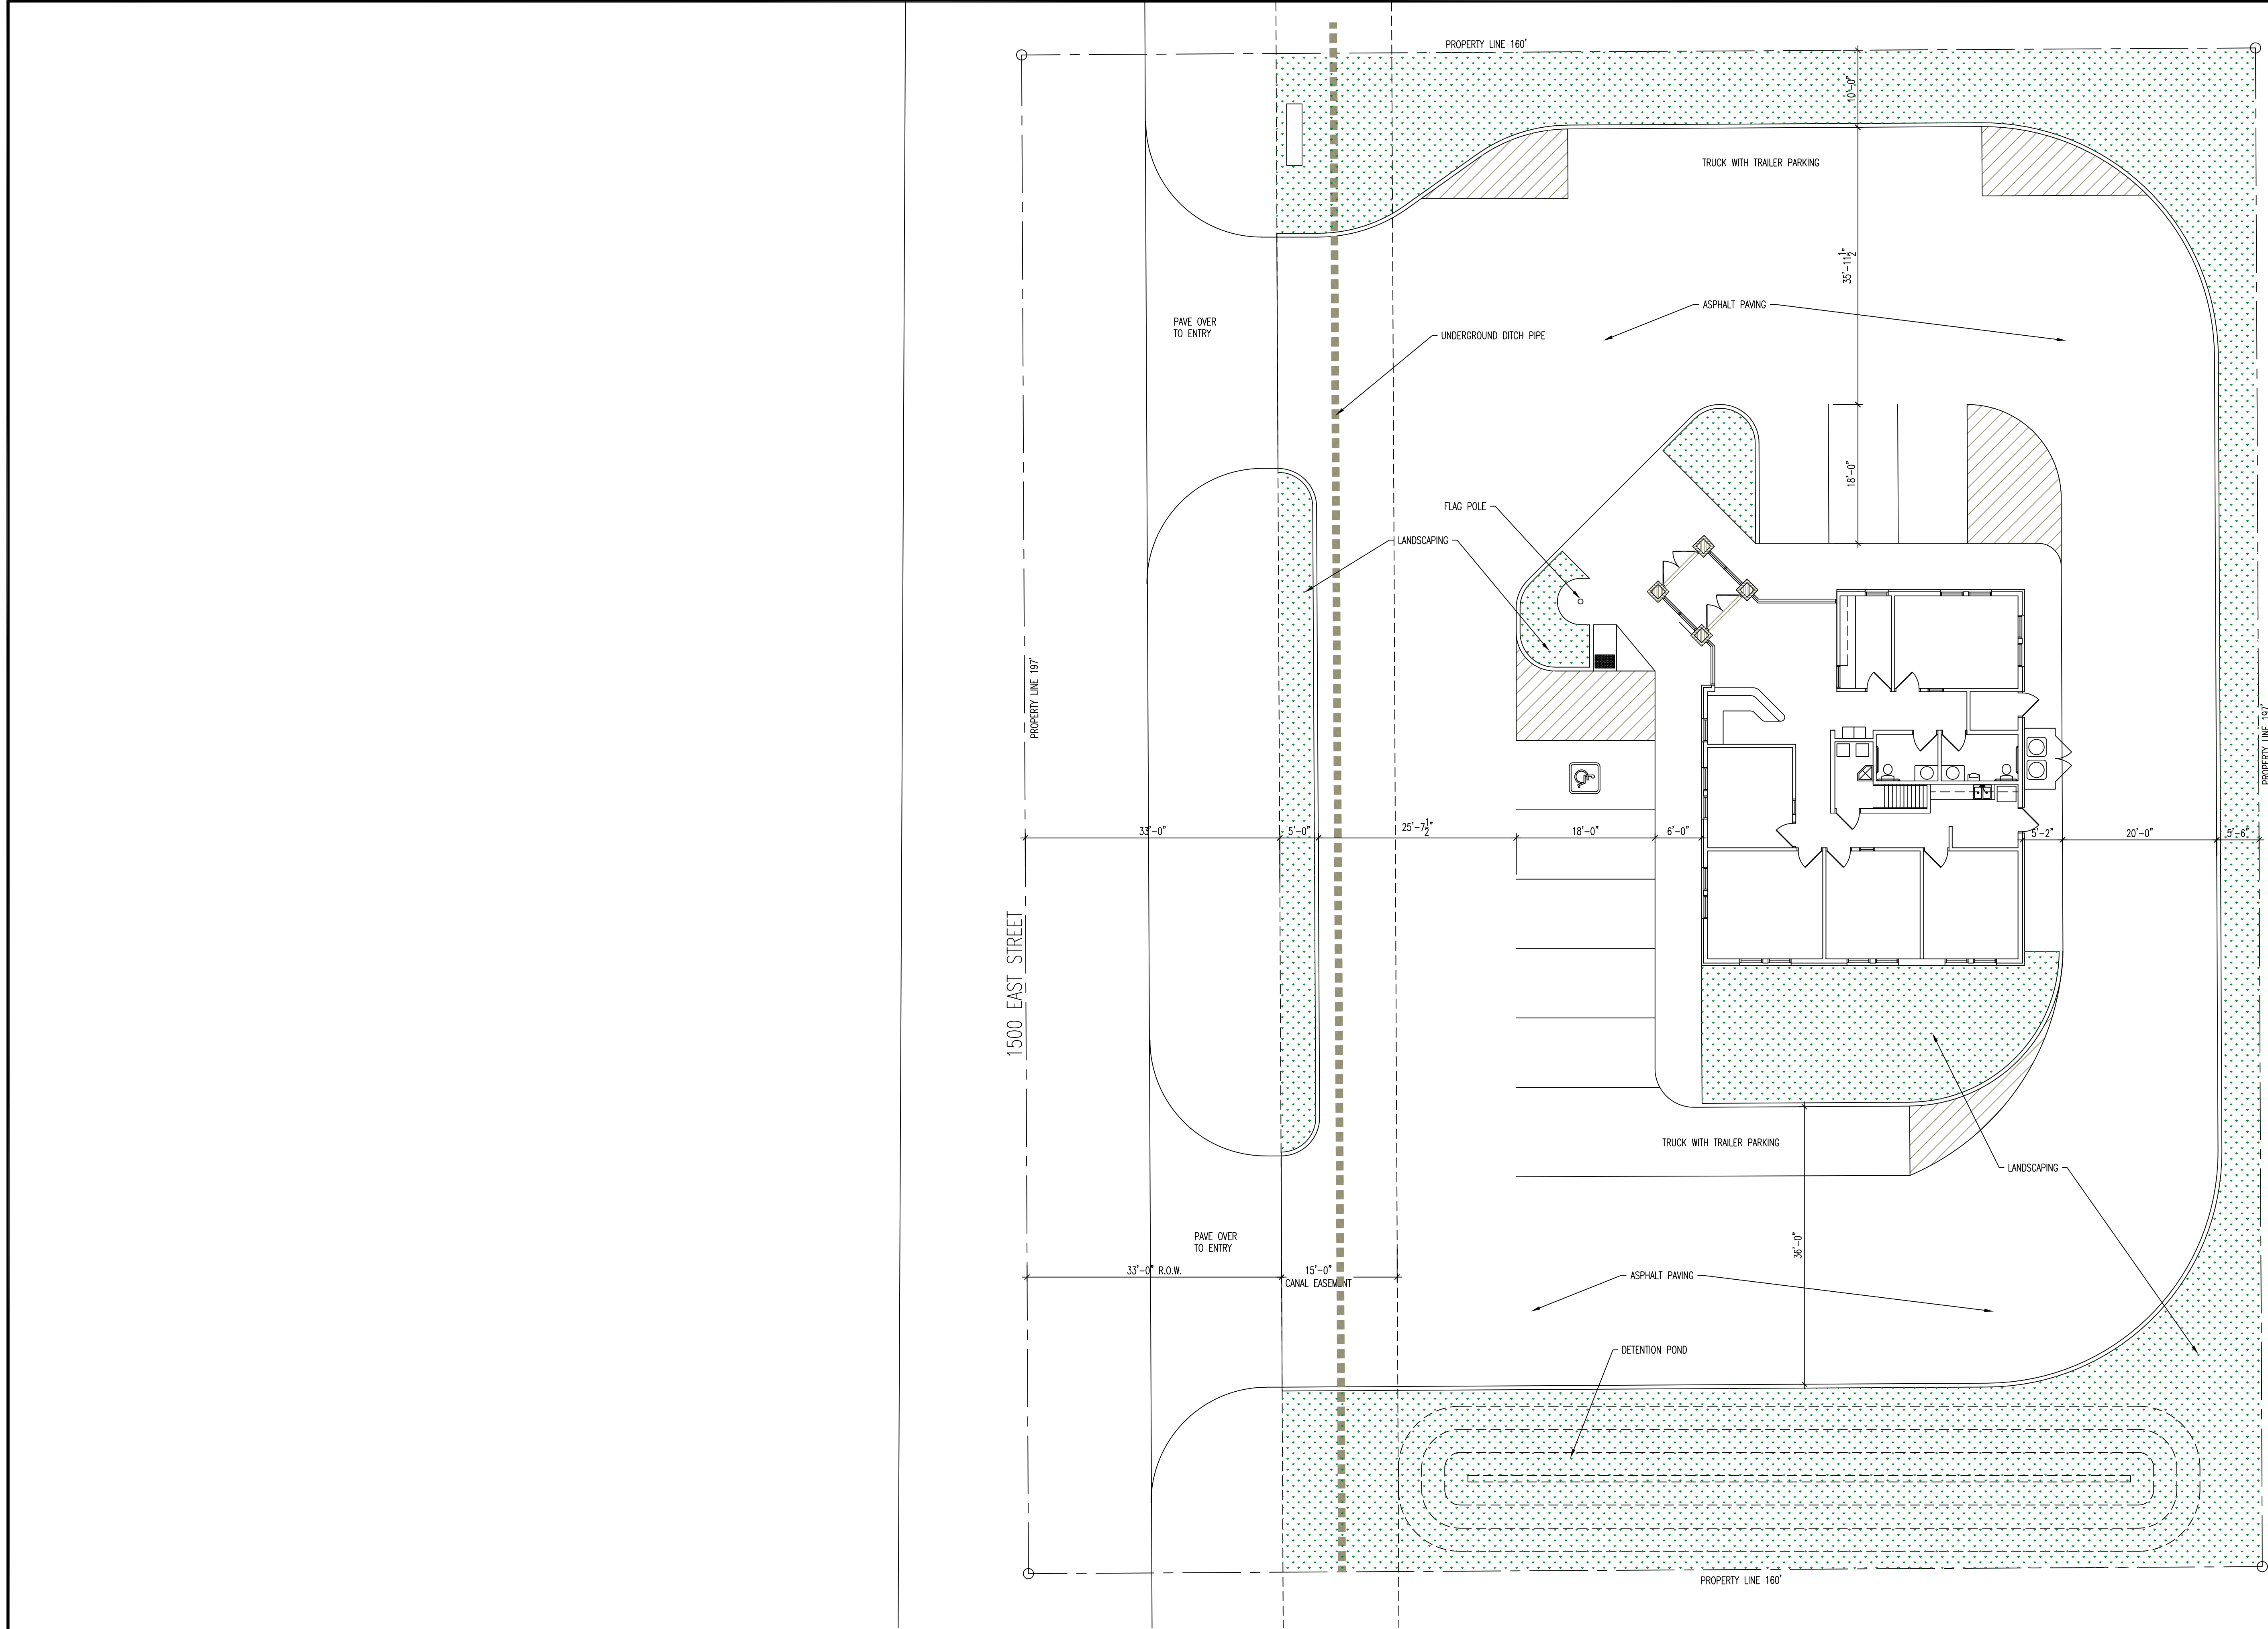

SITE PLAN

SCALE: 1" = 10'-0"



ALL IDEAS, DESIGNS, ARRANGEMENTS, AND PLANS INDICATED OR REPRESENTED BY THIS DRAWING ARE OWNED BY AND THE PROPERTY OF VINCENT DESIGN GROUP, INC. AND WERE CREATED, EVOLVED, AND DEVELOPED WITH THIS SPECIFIED PROJECT. NONE OF THE IDEAS, DESIGNS, ARRANGEMENTS, OR PLANS SHALL BE USED BY OR DISCLOSED TO ANY PERSON, FIRM, OR CORPORATION FOR ANY PURPOSE WHATSOEVER WITHOUT WRITTEN CONSENT OF VINCENT DESIGN GROUP, INC. WARNING: REPRODUCTION HEREOF IS A CRIMINAL OFFENSE UNDER 18 U.S.C. SEC. 506. UNAUTHORIZED DISCLOSURE MAY CONSTITUTE TRADE SECRET MISAPPROPRIATION, IN VIOLATION OF I.C. 24-2-31 ET. SEQ. AND OTHER LAWS.

ARCH. PROJECT NO: XX-XXX
DATE: 6/21/19
DRAWN BY: BRENT
CHECKED BY:
DESIGNED BY:

© COPYRIGHT VDG ARCHITECTS

DATE	REVISION

SHEET TITLE

SD-1.00

ARCHITECTURAL 1 of 1

PROPOSED NEW BUILDING FOR:
WESTERN AgCREDIT
BALLARD BRANCH

1500 EAST STREET
BALLARD CITY, UTAH
PROPOSED SITE PLAN

VDG VINCENT DESIGN GROUP, INC.
ARCHITECTS AND PLANNERS

401 EAST 1700 SOUTH, SALT LAKE CITY, UTAH - (801)-484-2046