

**AMERICAN FORK CITY
PLANNING COMMISSION REGULAR SESSION
OCTOBER 16, 2019**

Notice is hereby given that the American Fork City Planning Commission will meet in regular session on October 16, 2019 at the American Fork City Hall, 31 North Church Street, commencing at 7:00 p.m. The agenda shall be as follows:

1. Pledge of Allegiance
2. Hearing, review and action on a zone map amendment located at 356 East 980 North from the RA-1 Residential Agricultural zone to the R-1-9,000 Residential zone
3. Review and action on a site plan for a fence located at 51 West 400 South in the PI-1 Planned Industrial zone
4. Review and action on a site plan for placement of a portable classroom at St. Peters Church located at 634 North Caveman Boulevard in the R-1-9,000 Residential zone
5. Hearing, review and action on the preliminary and final plats for the Chidester Subdivision Plat B, located in the area of 1407 North Center Street in the R-1-9,000 Residential zone
6. Hearing, review and action on the preliminary and final plats for Autumn Crest Subdivision Plat D, located in the area of 1000 East 1040 North in the R-1-9,000 Residential zone
7. Hearing, review and action on the commercial site plan for the Gardner Batt Warehouse, located at 398 East 1100 South in the PI-1 Planned Industrial zone
8. Other Business
9. Site Plan Committee Report
10. Review and action on the minutes of the October 2, 2019 Planning Commission Regular Session
11. Adjournment

John H. Woffinden, P.G.
Planning Commission Chairman

The order of agenda items may change to accommodate the needs of the commission, city staff and the public

AGENDA TOPIC: Hearing, review and action on a zone map amendment from the RA-1 Residential Agriculture zone to the R1-9,000 Residential zone located at 356 East 980 North.

ACTION REQUESTED: Recommendation of approval.

BACKGROUND INFORMATION				
Location:		356 East 980 North		
Applicant:		Alexandra Taylor		
Existing Land Use:		Vacant		
Proposed Land Use:		Residential		
Surrounding Land Use:	North	Residential/Agriculture		
	South	Residential		
	East	Residential		
	West	Residential		
Existing Zoning:		RA-1		
Proposed Zoning:		R1-9,000		
Surrounding Zoning:	North	RA-1		
	South	R1-9,000		
	East	RA-1		
	West	RA-1		
Proposed Zone within Land Use Designation		X	Yes	No

Background

The applicant proposes a zone map amendment for a parcel located along 980 North, in order to construct a home; and potentially for subdivision purposes. The City's Land Use Plan designates the area as "Low Density Residential" and the change to the R1-9,000 zone supports the underlying Land Use Plan. Current use of nearby properties is residential and residential/agriculture.

POTENTIAL MOTIONS:

APPROVAL

Mr. Chairman, I move that we recommend approval of the zone map amendment.


DENIAL

Mr. Chairman, I move that we recommend denial of the zone map amendment.

TABLE

Mr. Chairman, I move that we table action on the zone map amendment.

Zone Map Amendment

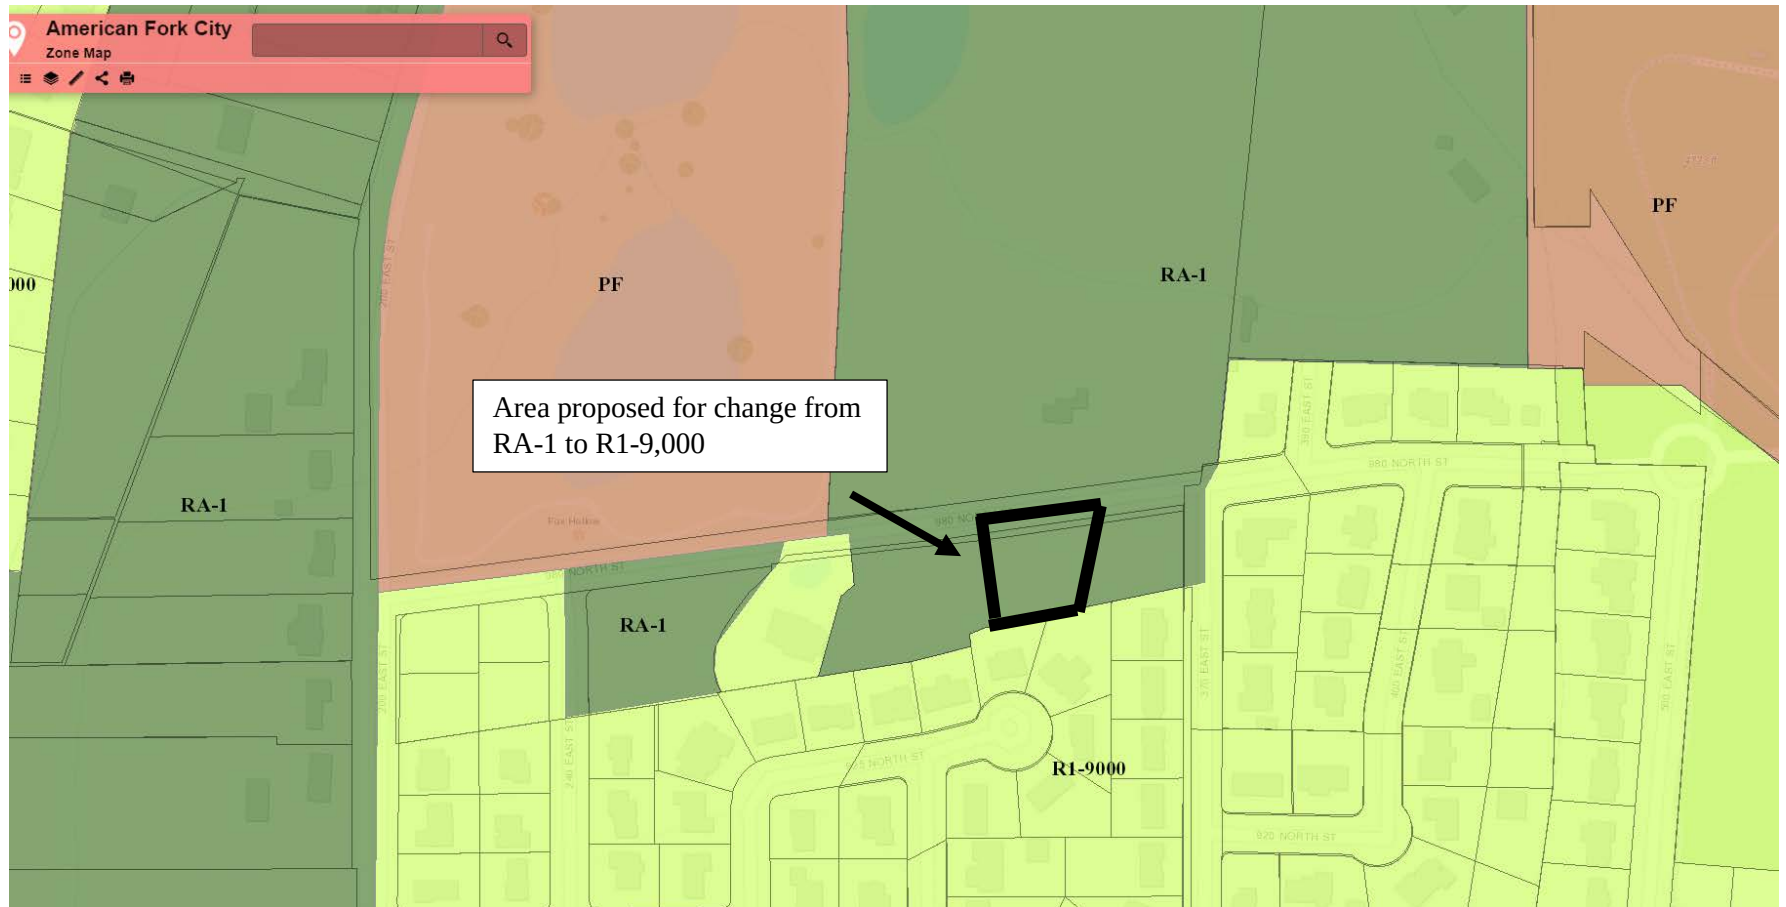

AGENDA TOPIC: Review and action on a site plan for a fence located at 51 West 400 South, in the PI-1 (Planned Industrial) zone.

ACTION REQUESTED: Approval of the site plan.

BACKGROUND INFORMATION				
Location:		51 West 400 South		
Applicants:		Steve Strate		
Existing Land Use:		Commercial		
Proposed Land Use:		N/A		
Surrounding Land Use:	North	Commercial		
	South	Commercial/Residential		
	East	I-15		
	West	Residential		
Existing Zoning:		PI-1 (Planned Industrial)		
Proposed Zoning:		N/A		
Surrounding Zoning:	North	PI-1 (Planned Industrial)		
	South	PF (Public Facilities)		
	East	PF (Public Facilities)		
	West	R2-7,500		
Land Use Plan Designation:		Design Commercial		
Zoning within density range?		x	Yes	No

Background

The applicant wishes to construct an 8' tall fence around the perimeter of the property. Because the fence is taller than 6', the ordinance requires that it receive Planning Commission approval. The application is strictly for fence placement. Any future development of the parcel will come back to the Planning Commission for site plan approval.

Staff recommends approval.

Consistency with the Land Use Plan:

The Land Use Plan designates this area as "Design Commercial". The site is consistent with the Land Use Plan.

FINDING OF FACT

After reviewing the application for site plan approval, the following finding of fact is offered for consideration:

1. The proposed fence is allowed pursuant to Planning Commission approval, per Section 17.5.115 of the Development Code.

POTENTIAL MOTIONS

APPROVAL

Mr. Chairman, I move that we approve the site plan for an 8' tall fence, located at 51 West 400 South, with the finding listed in the staff report, and subject to any findings, conditions, and modifications listed in the Engineering Report.

DENIAL

Mr. Chairman, I move that we deny the site plan for the 8' tall fence.

TABLE

Mr. Chairman, I move that we table action on the site plan for the 8' tall fence.

AMERICAN FORK CITY ENGINEERING DIVISION STAFF REPORT

Planning Commission Meeting Date: 10/16/2019

This report is a summary of the American Fork City Engineering Division plan review comments regarding the subject plan as submitted by the applicant for American Fork City Land Use Authority approval:

Project Name: Deepwater Properties – 8' Fence

Project Address: 51 West 400 South

Developer / Applicant's Name: Steve Strate

Type of Application:

- | | | |
|---|---|--------------------------------------|
| ☐ Subdivision Final Plat | ☐ Subdivision Preliminary Plan | ☐ Annexation |
| ☐ Code Text Amendment | ☐ General Plan Amendment | ☐ Zone Change |
| ☐ Commercial Site Plan | ☒ Residential Accessory Structure Site Plan | |

Engineering Division Recommendation: The Engineering Division recommends APPROVAL of the proposed development subject to the following findings and conditions:

1. All Standard Conditions of Approval and items denoted as “Plan Modification(s) Required” in the 10/16/2019 Engineering Division Staff Report for the City Land Use Authority shall be addressed on all final project documents.

Project Map:



STANDARD CONDITIONS OF APPROVAL


Standard Conditions of Approval:

APPLICANT is responsible and shall submit/post/obtain all necessary documentation and evidence to comply with these Standard Conditions of Approval prior to any platting, permitting, or any other form of authorization by the City including plat recording or other property conveyance to the City and prior to scheduling a pre-construction meeting. All recording shall take place at the Utah County Recorder's Office.

1. **Title Report:** Submit an updated Title Report not older than 30 days or other type of appropriate verification that shows all dedications to the City are free and clear of encumbrances, taxes, or other assessments.
2. **Property Taxes and Liens:** Submit evidence that all the property taxes, for the current and/or previous years, liens, and agricultural land use roll over fees have been paid in full.
3. **Water Rights:** Submit evidence that all the required water rights have been conveyed to American Fork City.
4. **Performance Guarantee:** Post a performance guarantee for all required public and essential common improvements.
5. **Easements and Agreements:** Submit/record a long-term Storm Water Pollution Prevention Maintenance Agreement signed and dated by the property owner and any required easement documentation.
6. **Land Disturbance Permit:** Obtain a Land Disturbance Permit.
7. **Compliance with the Engineering Division Plan Review Comments:** All plans and documents shall comply with all the Technical Review Committee comments and the City Engineer's final review.
8. **Commercial Structure:** Record an Owner Acknowledgment and Utility Liability Indemnification if the proposed building is a multi-unit commercial structure served by a single utility service.
9. **Sensitive Lands:** Record all applicable documents required for compliance with the City's Sensitive Lands Ordinance.
10. **Utility Notification Form:** Submit a Subdivision Utility Notification Form.
11. **Professional Verification:** Submit final stamped construction documentation by all appropriate professionals.
12. **Fees:** Payment of all development, inspection, recording, street light, and other project related fees.
13. **Mylar:** Submit a Mylar. All plats will receive final verification of all formats, notes, conveyances, and other items contained on the plat by City staff (recorder, legal, engineer, GIS, planning).

Plan Modifications Required:

- 1.

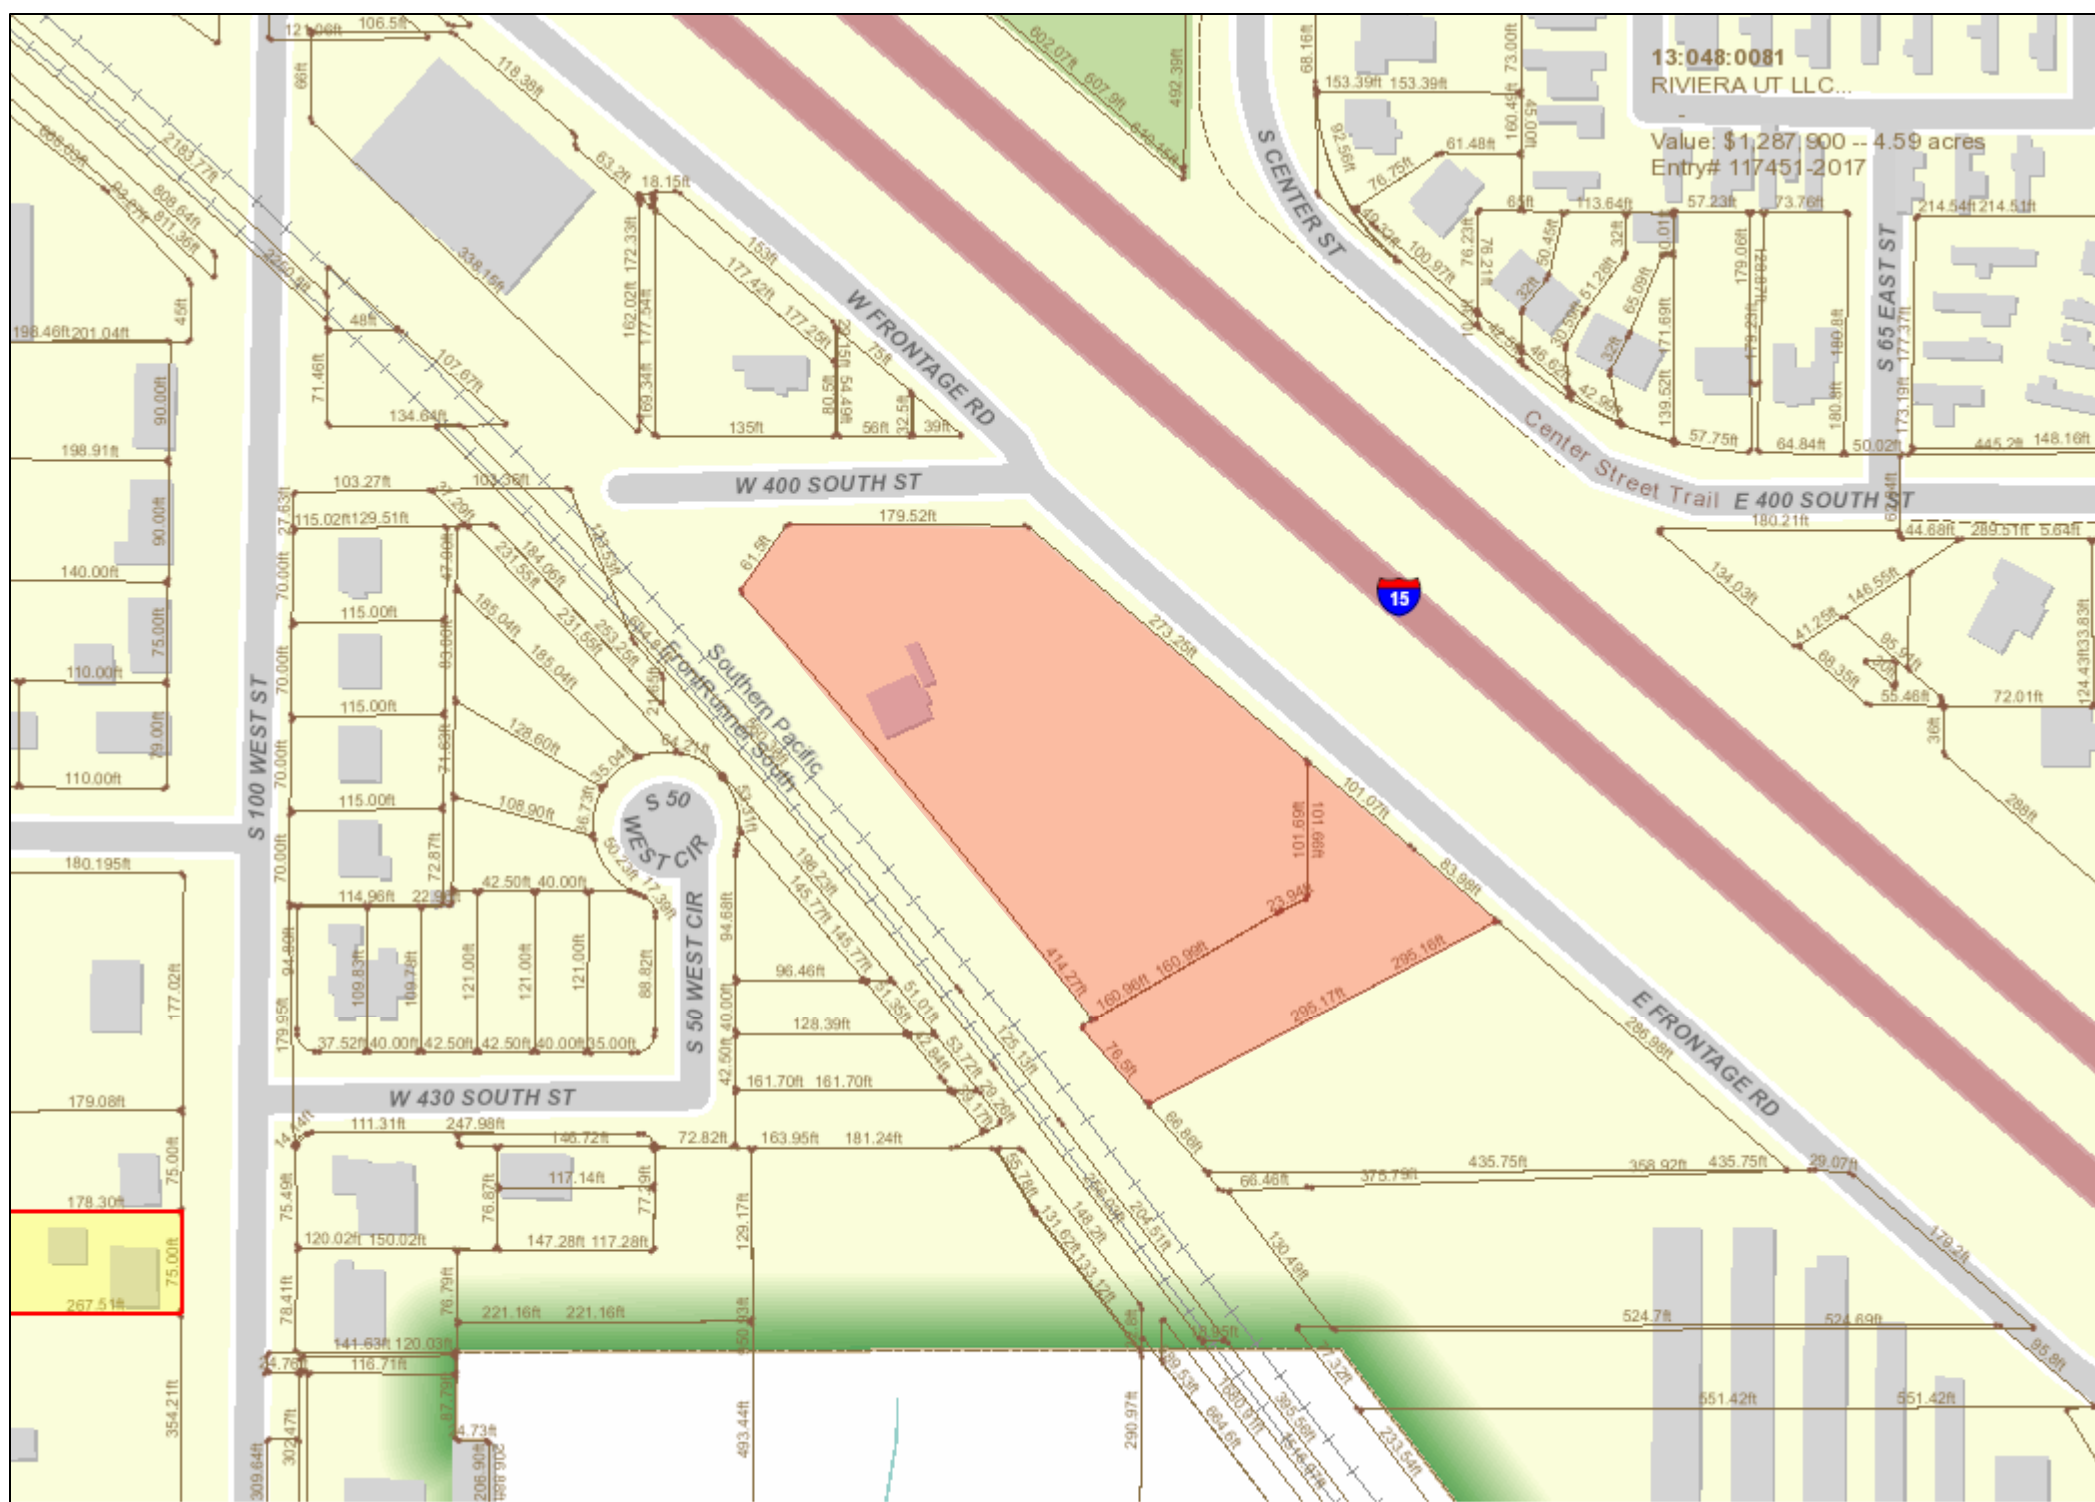

AGENDA TOPIC: Review and action on a site plan for placement of a portable classroom at St. Peters Catholic Church, located at 634 N. Caveman Blvd in the R1-9,000 Residential zone.

ACTION REQUESTED: Approval of the site plan.

BACKGROUND INFORMATION				
Location:		634 N. Caveman Blvd.		
Applicants:		St. Peters Catholic Church		
Existing Land Use:		Church		
Proposed Land Use:		N/A		
Surrounding Land Use:	North	Residential		
	South	Residential		
	East	Vacant		
	West	Residential		
Existing Zoning:		R1-9,000		
Proposed Zoning:		N/A		
Surrounding Zoning:	North	R1-9,000		
	South	R1-9,000		
	East	R1-9,000		
	West	R1-9,000		
Land Use Plan Designation:		Residential Low Density		
Zoning within density range?		x	Yes	No

Background

St. Peters Catholic Church proposes to construct a portable classroom, behind the church structure. No changes are proposed to the existing parking lot, and the structure will not be placed on any landscaped areas.

Staff recommends approval.

Consistency with the Land Use Plan:

The Land Use Plan designates this area as "Residential Low Density". The site is consistent with the Land Use Plan, as churches and related facilities are allowed in residential zones.

Section 17.6.101.B of the Development Code

Application for site plan approval shall be submitted on forms provided by the City and shall be accompanied by maps and drawings showing the following:

- a. The location of all existing and proposed buildings and structures on the site, with full dimensions showing the distance between buildings and distances from buildings to adjacent property lines.

The location of the proposed structure has been illustrated on the site plan, with dimensions showing the distance between other nearby structures and the property lines.

- b. The location of all parking spaces, driveways, and points of vehicular ingress and egress.

The location of driveways and points of vehicular ingress and egress has been illustrated on the site plan.

- c. A landscaping plan showing the location, types and initial sizes of all planting materials to be used together with the location of fences, walls, hedges, and decorative materials.

A landscaping plan is not required.

- d. Preliminary elevations of main buildings showing the general appearance and types of external materials to be used.

Preliminary elevations have been provided.

- e. The location of solid waste receptacles and trash pick-up areas.

This is not changing from what exists on site.

FINDING OF FACT

After reviewing the application for site plan approval, the following finding of fact is offered for consideration:

1. The proposed site plan meets the review criteria as found in Section 17.6.101.B of the Development Code.

POTENTIAL MOTIONS

APPROVAL

Mr. Chairman, I move that we approve the site plan for the portable classroom at St. Peters Catholic Church, with the finding listed in the staff report, and subject to any findings, conditions, and modifications listed in the Engineering Report.

DENIAL

Mr. Chairman, I move that we deny the site plan for the portable classroom.

TABLE

Mr. Chairman, I move that we table action on the site plan.

AMERICAN FORK CITY ENGINEERING DIVISION STAFF REPORT

Planning Commission Meeting Date: 10/16/2019

This report is a summary of the American Fork City Engineering Division plan review comments regarding the subject plan as submitted by the applicant for American Fork City Land Use Authority approval:

Project Name: St. Peters Church – New Portable

Project Address: 634 North Caveman Boulevard

Developer / Applicant's Name: [Click here to enter text.](#)


Type of Application:

- | | | |
|--|--|--------------------------------------|
| ☐ Subdivision Final Plat | ☐ Subdivision Preliminary Plan | ☐ Annexation |
| ☐ Code Text Amendment | ☐ General Plan Amendment | ☐ Zone Change |
| ☒ Commercial Site Plan | ☐ Residential Accessory Structure Site Plan | |

Engineering Division Recommendation: The Engineering Division recommends APPROVAL of the proposed development subject to the following findings and conditions:

1. All Standard Conditions of Approval and items denoted as “Plan Modification(s) Required” in the 10/16/2019 Engineering Division Staff Report for the City Land Use Authority shall be addressed on all final project documents.

Project Map:

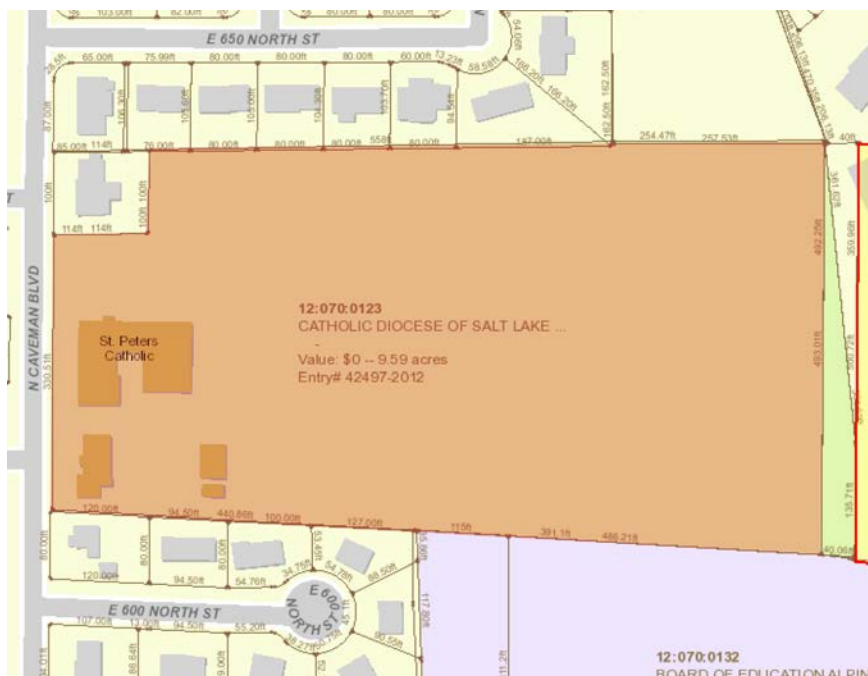

STANDARD CONDITIONS OF APPROVAL

Standard Conditions of Approval:

APPLICANT is responsible and shall submit/post/obtain all necessary documentation and evidence to comply with these Standard Conditions of Approval prior to any platting, permitting, or any other form of authorization by the City including plat recording or other property conveyance to the City and prior to scheduling a pre-construction meeting. All recording shall take place at the Utah County Recorder's Office.

1. **Title Report:** Submit an updated Title Report not older than 30 days or other type of appropriate verification that shows all dedications to the City are free and clear of encumbrances, taxes, or other assessments.
2. **Property Taxes and Liens:** Submit evidence that all the property taxes, for the current and/or previous years, liens, and agricultural land use roll over fees have been paid in full.
3. **Water Rights:** Submit evidence that all the required water rights have been conveyed to American Fork City.
4. **Performance Guarantee:** Post a performance guarantee for all required public and essential common improvements.
5. **Easements and Agreements:** Submit/record a long-term Storm Water Pollution Prevention Maintenance Agreement signed and dated by the property owner and any required easement documentation.
6. **Land Disturbance Permit:** Obtain a Land Disturbance Permit.
7. **Compliance with the Engineering Division Plan Review Comments:** All plans and documents shall comply with all the Technical Review Committee comments and the City Engineer's final review.
8. **Commercial Structure:** Record an Owner Acknowledgment and Utility Liability Indemnification if the proposed building is a multi-unit commercial structure served by a single utility service.
9. **Sensitive Lands:** Record all applicable documents required for compliance with the City's Sensitive Lands Ordinance.
10. **Utility Notification Form:** Submit a Subdivision Utility Notification Form.
11. **Professional Verification:** Submit final stamped construction documentation by all appropriate professionals.
12. **Fees:** Payment of all development, inspection, recording, street light, and other project related fees.
13. **Mylar:** Submit a Mylar. All plats will receive final verification of all formats, notes, conveyances, and other items contained on the plat by City staff (recorder, legal, engineer, GIS, planning).

Plan Modifications Required:

- 1.

AGENDA TOPIC: Hearing, review and action on the preliminary and final plats for the Chidester Subdivision Plat B, located in the area of 1407 North Center Street, in the R1-9,000 Residential zone.

ACTIONS REQUESTED: Approval of the preliminary plan and a recommendation of approval of the final plat.

BACKGROUND INFORMATION				
Location:		Approximately 1400 North Center Street		
Applicants:		Berg Engineering		
Existing Land Use:		Residential		
Proposed Land Use:		Residential		
Surrounding Land Use:	North	Residential		
	South	Residential		
	East	Residential		
	West	Residential		
Existing Zoning:		R1-9,000		
Proposed Zoning:		NA		
Surrounding Zoning:	North	R1-20 (Highland City)		
	South	R1-9,000		
	East	R1-9,000		
	West	R1-9,000		
Land Use Plan Designation:		Residential Low Density (3 du/ac)		
Zoning within density range?		☒	Yes	☐ No

Background

Chidester Subdivision Plat B encompasses property that was recently boundary-adjusted from Highland to American Fork. Plat A consists of the portion of property that remains in Highland City.

Plat B consists of four lots, ranging in size from 11,060 sq. ft. to 12,000 sq. ft. Access is provided off Center Street. A small portion of right-of-way for Center Street is dedicated with the subdivision plat.

The preliminary and final plats are being processed concurrently. Staff recommends approval.

Consistency with the Land Use Plan:

The Land Use Plan designates this area as “Low Density Residential”. The proposed subdivision is consistent with the Land Use Plan designation.

Section 17.8.211 of the Development Code

The Planning Commission may act to recommend approval of a final plat upon a finding that:

- a. The final plat conforms with the terms of the preliminary plan approval.

The final plat and preliminary plan are being processed concurrently. The final plat conforms to the preliminary plan and will conform to any terms of the preliminary plan approval.

- b. The final plat complies with all City requirements and standards relating to Subdivisions.

This criterion has been met.

- c. The detailed engineering plans and materials comply with the City standards and policies.

Engineering will address concerns, if any, at the time of the Planning Commission Meeting.

- d. The estimates of cost of constructing the required improvements are realistic.

Engineering will determine whether the cost estimates of constructing any required improvements are realistic.

- e. The water rights conveyance documents have been provided.

Any water rights conveyance shall be satisfied prior to plat recordation.

FINDINGS OF FACT/CONDITION OF APPROVAL

After reviewing the application for final plat approval, the following findings of fact and conditions of approval are offered for consideration:

1. The final plat meets Section 17.8.101 (Intent) of Chapter 17.8 (Subdivisions).
2. The final plat meets the criteria as found in Section 17.8.211 of the Development Code.

3. Water rights conveyance shall be satisfied prior to final plat recordation.

POTENTIAL MOTIONS

APPROVAL

PRELIMINARY PLAN

Mr. Chairman, I move that we approve the preliminary plan of Chidester Subdivision, Plat B, subject to any findings, conditions and modifications found in the engineering report.

FINAL PLAT

Mr. Chairman, I move that we recommend approval of the final plat of Chidester Subdivision, Plat B, with the findings and condition listed in the staff report, and subject to any findings, conditions and modifications found in the engineering report.

DENIAL

PRELIMINARY PLAN

Mr. Chairman, I move that we deny the preliminary plan of Chidester Subdivision, Plat B.

FINAL PLAT

If the preliminary plan is denied, there can be no recommendation on the final plat.

TABLE

PRELIMINARY PLAN

Mr. Chairman, I move that we table action on the preliminary plan of Chidester Subdivision, Plat B.

FINAL PLAT

Mr. Chairman, I move that we table action on the final plat of Chidester Subdivision, Plat B.

AMERICAN FORK CITY ENGINEERING DIVISION STAFF REPORT

Planning Commission Meeting Date: 10/16/2019

This report is a summary of the American Fork City Engineering Division plan review comments regarding the subject plan as submitted by the applicant for American Fork City Land Use Authority approval:

Project Name: Chidester Plat B

Project Address: 1400 North Center Street

Developer / Applicant's Name: Patterson Construction


Type of Application:

- | | | |
|--|--|--------------------------------------|
| ☒ Subdivision Final Plat | ☒ Subdivision Preliminary Plan | ☐ Annexation |
| ☐ Code Text Amendment | ☐ General Plan Amendment | ☐ Zone Change |
| ☐ Commercial Site Plan | ☐ Residential Accessory Structure Site Plan | |

Engineering Division Recommendation: The Engineering Division recommends APPROVAL of the proposed development subject to the following findings and conditions:

1. All Standard Conditions of Approval and items denoted as "Plan Modification(s) Required" in the 10/16/2019 Engineering Division Staff Report for the City Land Use Authority shall be addressed on all final project documents.

Project Map:

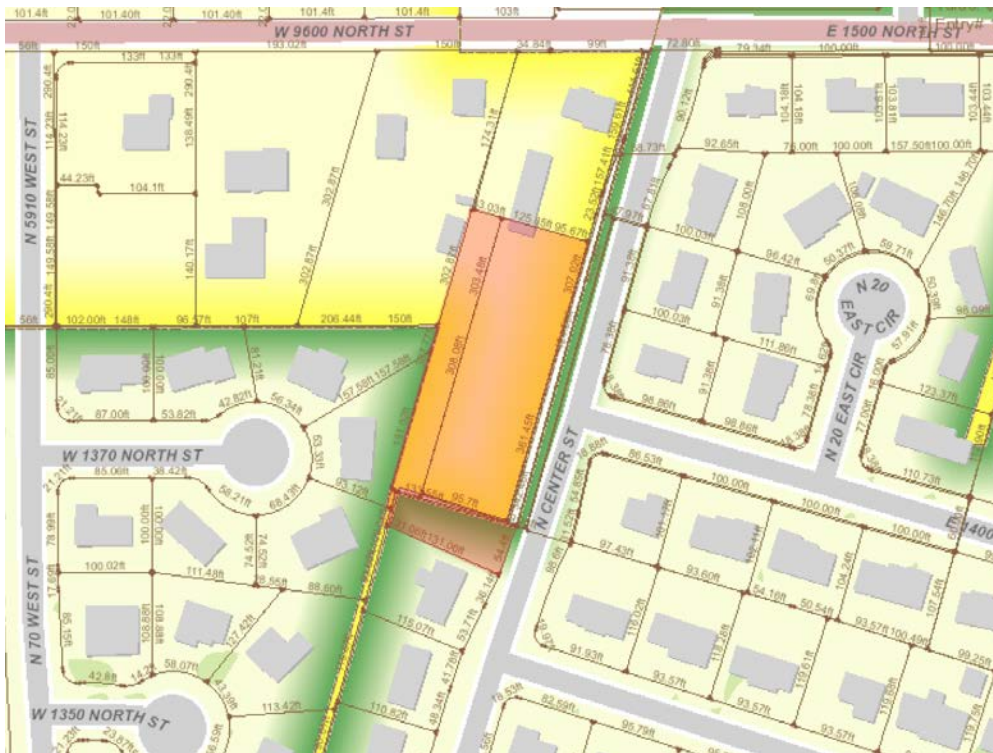

STANDARD CONDITIONS OF APPROVAL

Standard Conditions of Approval:


APPLICANT is responsible and shall submit/post/obtain all necessary documentation and evidence to comply with these Standard Conditions of Approval prior to any platting, permitting, or any other form of authorization by the City including plat recording or other property conveyance to the City and prior to scheduling a pre-construction meeting. All recording shall take place at the Utah County Recorder's Office.

1. **Title Report:** Submit an updated Title Report not older than 30 days or other type of appropriate verification that shows all dedications to the City are free and clear of encumbrances, taxes, or other assessments.
2. **Property Taxes and Liens:** Submit evidence that all the property taxes, for the current and/or previous years, liens, and agricultural land use roll over fees have been paid in full.
3. **Water Rights:** Submit evidence that all the required water rights have been conveyed to American Fork City.
4. **Performance Guarantee:** Post a performance guarantee for all required public and essential common improvements.
5. **Easements and Agreements:** Submit/record a long-term Storm Water Pollution Prevention Maintenance Agreement signed and dated by the property owner and any required easement documentation.
6. **Land Disturbance Permit:** Obtain a Land Disturbance Permit.
7. **Compliance with the Engineering Division Plan Review Comments:** All plans and documents shall comply with all the Technical Review Committee comments and the City Engineer's final review.
8. **Commercial Structure:** Record an Owner Acknowledgment and Utility Liability Indemnification if the proposed building is a multi-unit commercial structure served by a single utility service.
9. **Sensitive Lands:** Record all applicable documents required for compliance with the City's Sensitive Lands Ordinance.
10. **Utility Notification Form:** Submit a Subdivision Utility Notification Form.
11. **Professional Verification:** Submit final stamped construction documentation by all appropriate professionals.
12. **Fees:** Payment of all development, inspection, recording, street light, and other project related fees.
13. **Mylar:** Submit a Mylar. All plats will receive final verification of all formats, notes, conveyances, and other items contained on the plat by City staff (recorder, legal, engineer, GIS, planning).

Plan Modifications Required:

- 1.

TABULATIONS		BOUNDARY DESCRIPTION	NOTES	LEGEND
PROJECT ZONE	R-1-9,000	BEGINNING AT A POINT IN A FENCE LINE, SAID POINT BEING LOCATED SOUTH 89°56'12" EAST ALONG SECTION LINE 961.43 FEET AND SOUTH 167.16 FEET FROM THE NORTH QUARTER CORNER OF SECTION 11, TOWNSHIP 5 SOUTH, RANGE 1 EAST, SALT LAKE BASE AND MERIDIAN; THENCE SOUTH 74°07'17" EAST 125.85 FEET; THENCE NORTH 15°48'52" EAST 28.23 FEET; THENCE ALONG THE ARC OF A 481.00 FOOT RADIUS CURVE TO THE RIGHT 86.22 FEET THROUGH A CENTRAL ANGLE OF 10°16'11" (CHORD BEARS NORTH 20°56'58" EAST 86.10 FEET); THENCE ALONG THE ARC OF A 351.42 FOOT RADIUS CURVE TO THE LEFT 3.49 FEET THROUGH A CENTRAL ANGLE OF 0°34'06" (CHORD BEARS NORTH 26°48'01" EAST 3.49 FEET); THENCE SOUTH 16°52'43" WEST 426.14 FEET; THENCE ALONG THE ARC OF A 401.27 FOOT RADIUS CURVE TO THE RIGHT 55.27 FEET THROUGH A CENTRAL ANGLE OF 7°53'32" (CHORD BEARS SOUTH 19°40'01" WEST 55.23 FEET); THENCE NORTH 66°23'19" WEST 131.04 FEET; THENCE NORTH 15°49'44" EAST 38.38 FEET; THENCE NORTH 73°35'02" WEST 5.87 FEET; THENCE NORTH 16°30'00" EAST 179.77 FEET; THENCE ALONG A FENCE LINE THE FOLLOWING THREE COURSES AND DISTANCES: 1) NORTH 59°47'26" EAST 3.78 FEET, 2) NORTH 16°18'31" EAST 112.35 FEET, AND 3) NORTH 15°40'11" EAST 12.93 TO THE POINT OF BEGINNING. Area = 1.127 Acres NUMBER OF LOTS 4	1. PROJECT ADDRESS IS 1400 NORTH CENTER STREET ELEVATION BENCHMARK IS THE N QUARTER CORNER OF SEC II T 5 S; R 1 E; SLB8M ELEV = 4780.88 2. LOWEST FLOOR SLAB ELEVATION MUST BE A MINIMUM OF 3 FEET ABOVE WATER LEVEL MEASURED DURING SPRING SEASON 3. OFF-SET PINS TO BE PLACED IN THE BACK OF THE CURB AND 5/8" BY 24" REBAR WITH NUMBERED SURVEY CAP TO BE PLACED AT ALL LOTS REAR CORNERS PRIOR TO OCCUPANCY 4. BUILDING PERMITS WILL NOT BE ISSUED FOR ANY HOME UNTIL 1) ASPHALT PAVING IS INSTALLED AND 2) FIRE HYDRANTS ARE INSTALLED, APPROVED BY THE FIRE MARSHALL AND CHARGED WITH CULINARY WATER 5. AREA WITHIN THIS SUBDIVISION IS IN ZONE X (OUTSIDE THE 500-YEAR FLOOD PLAIN) ACCORDING TO FEMA FIRM PANEL NUMBER 495517 0110 B, EFFECTIVE DATE: JULY 17, 2002.	----- PROPERTY LINE ----- LOT LINE - - - - - EASEMENT LINE ===== EXISTING CURB ===== PROPOSED CURB ----- 5 FOOT CONTOUR ----- 1 FOOT CONTOUR ----- CULINARY WATER ----- PRESSURIZED IRRIG. ----- SANITARY SEWER ----- STORM DRAIN ▲ FIRE HYDRANT
TOTAL PROJECT AREA	1.13 AC			
NUMBER OF TOTAL LOTS	4			
DENSITY	3.55 D.U./GROSS AC			
AREA OF NEW ROADS	0.07 AC			
AREA OF LOTS	1.06 AC			
AVERAGE LOT SIZE	11,554 SF			
TYPE OF OCCUPANCY	R-3			
TYPE OF CONSTRUCTION	V			

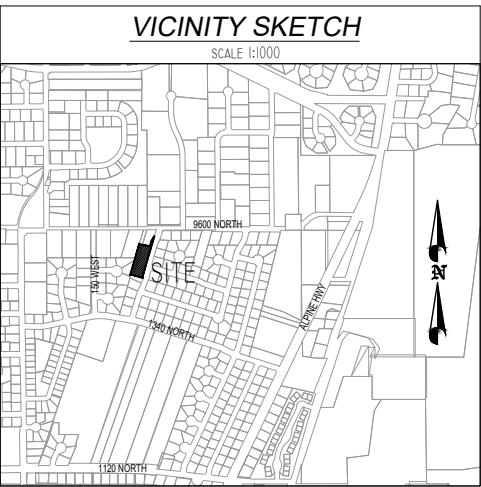


DEVELOPER

PATTERSON HOMES
www.phutah.com

11038 N. Highland Blvd Suite 100
Highland, UT 84003
(801) 642-0119

CHIDESTER SUBDIVISION PLAT B

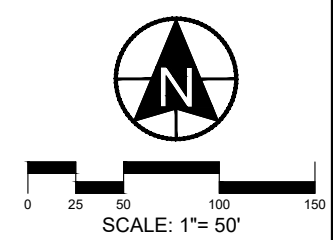

berg
CIVIL ENGINEERING

11038 N Highland Blvd Suite 400
Highland UT, 84003
office (801) 492-1277
cell (801) 616-1677

REVISIONS			SEAL
NL	DATE	DESCRIPTION	
1			
2			
3			
4			
5			
6			
7			

ACTION	DATE
FINAL CD	9/10/19

CHIDESTER SUBDIVISION PLAT B


PLAT B
FINAL
CONSTRUCTION
PLANS

SHEET NAME	SHEET NUMBER
COVER	C0

CONTACT LIST		
CIVIL ENGINEER		
BERG CIVIL ENGINEERING	(801) 492-1277	
GEOTECHNICAL ENGINEER		
AMERICAN FORK CITY PLANNING DEPT.	(801) 763-3060	
AMERICAN FORK CITY PUBLIC WORKS	(801) 763-3060	
UTILITIES		
AF CULINARY WATER	(JAY BREMS)	(801) 763-3060
AF PRESSURIZED IRRIGATION	(JAY BREMS)	(801) 763-3060
AF SANITARY SEWER	(ASHTON HARDY)	(801) 763-3060
AF STORM DRAIN	(ASHTON HARDY)	(801) 763-3060
AF FIRE MARSHALL	(MAT SACCO)	(801) 763-3040
AF CITY INSPECTOR	(DEE HOWARD)	(801) 763-3060
AF SWPPP INSPECTOR	(HARLAN NELSON)	(801) 763-3060
AF FIBER	(WILL DAVIS)	(801) 897-9826
AF IRRIGATION COMPANY	(ERNIE JOHN)	(801) 471-6576
ROCKY MOUNTAIN POWER	(TERIA WALKER)	(801) 756-1310
COMCAST	(ELYSIA VALDEZ)	(801) 401-3017
TSSD	(DAVID BARLOW)	(801) 756-5231
MITCHELL HOLLOW IRRIGATION	(JEFF MITCHELL)	(801) 367-9026
CENTURY LINK	(RYAN ALLRED)	(385) 223-0084
DOMINION ENERGY	(TRENT JOHNSON)	(801) 853-6548

SHEET INDEX	
C0	COVER
C1	PRELIMINARY LAYOUT PLAN
C2	OVERALL UTILITY PLAN
C3	GRADING AND STORM DRAINAGE PLAN
C4	CENTER STREET PLAN & PROFILE
C5	SWPPP
GN1	GENERAL NOTES
D1-D4	CONSTRUCTION DETAILS
SUR	ALTA SURVEY



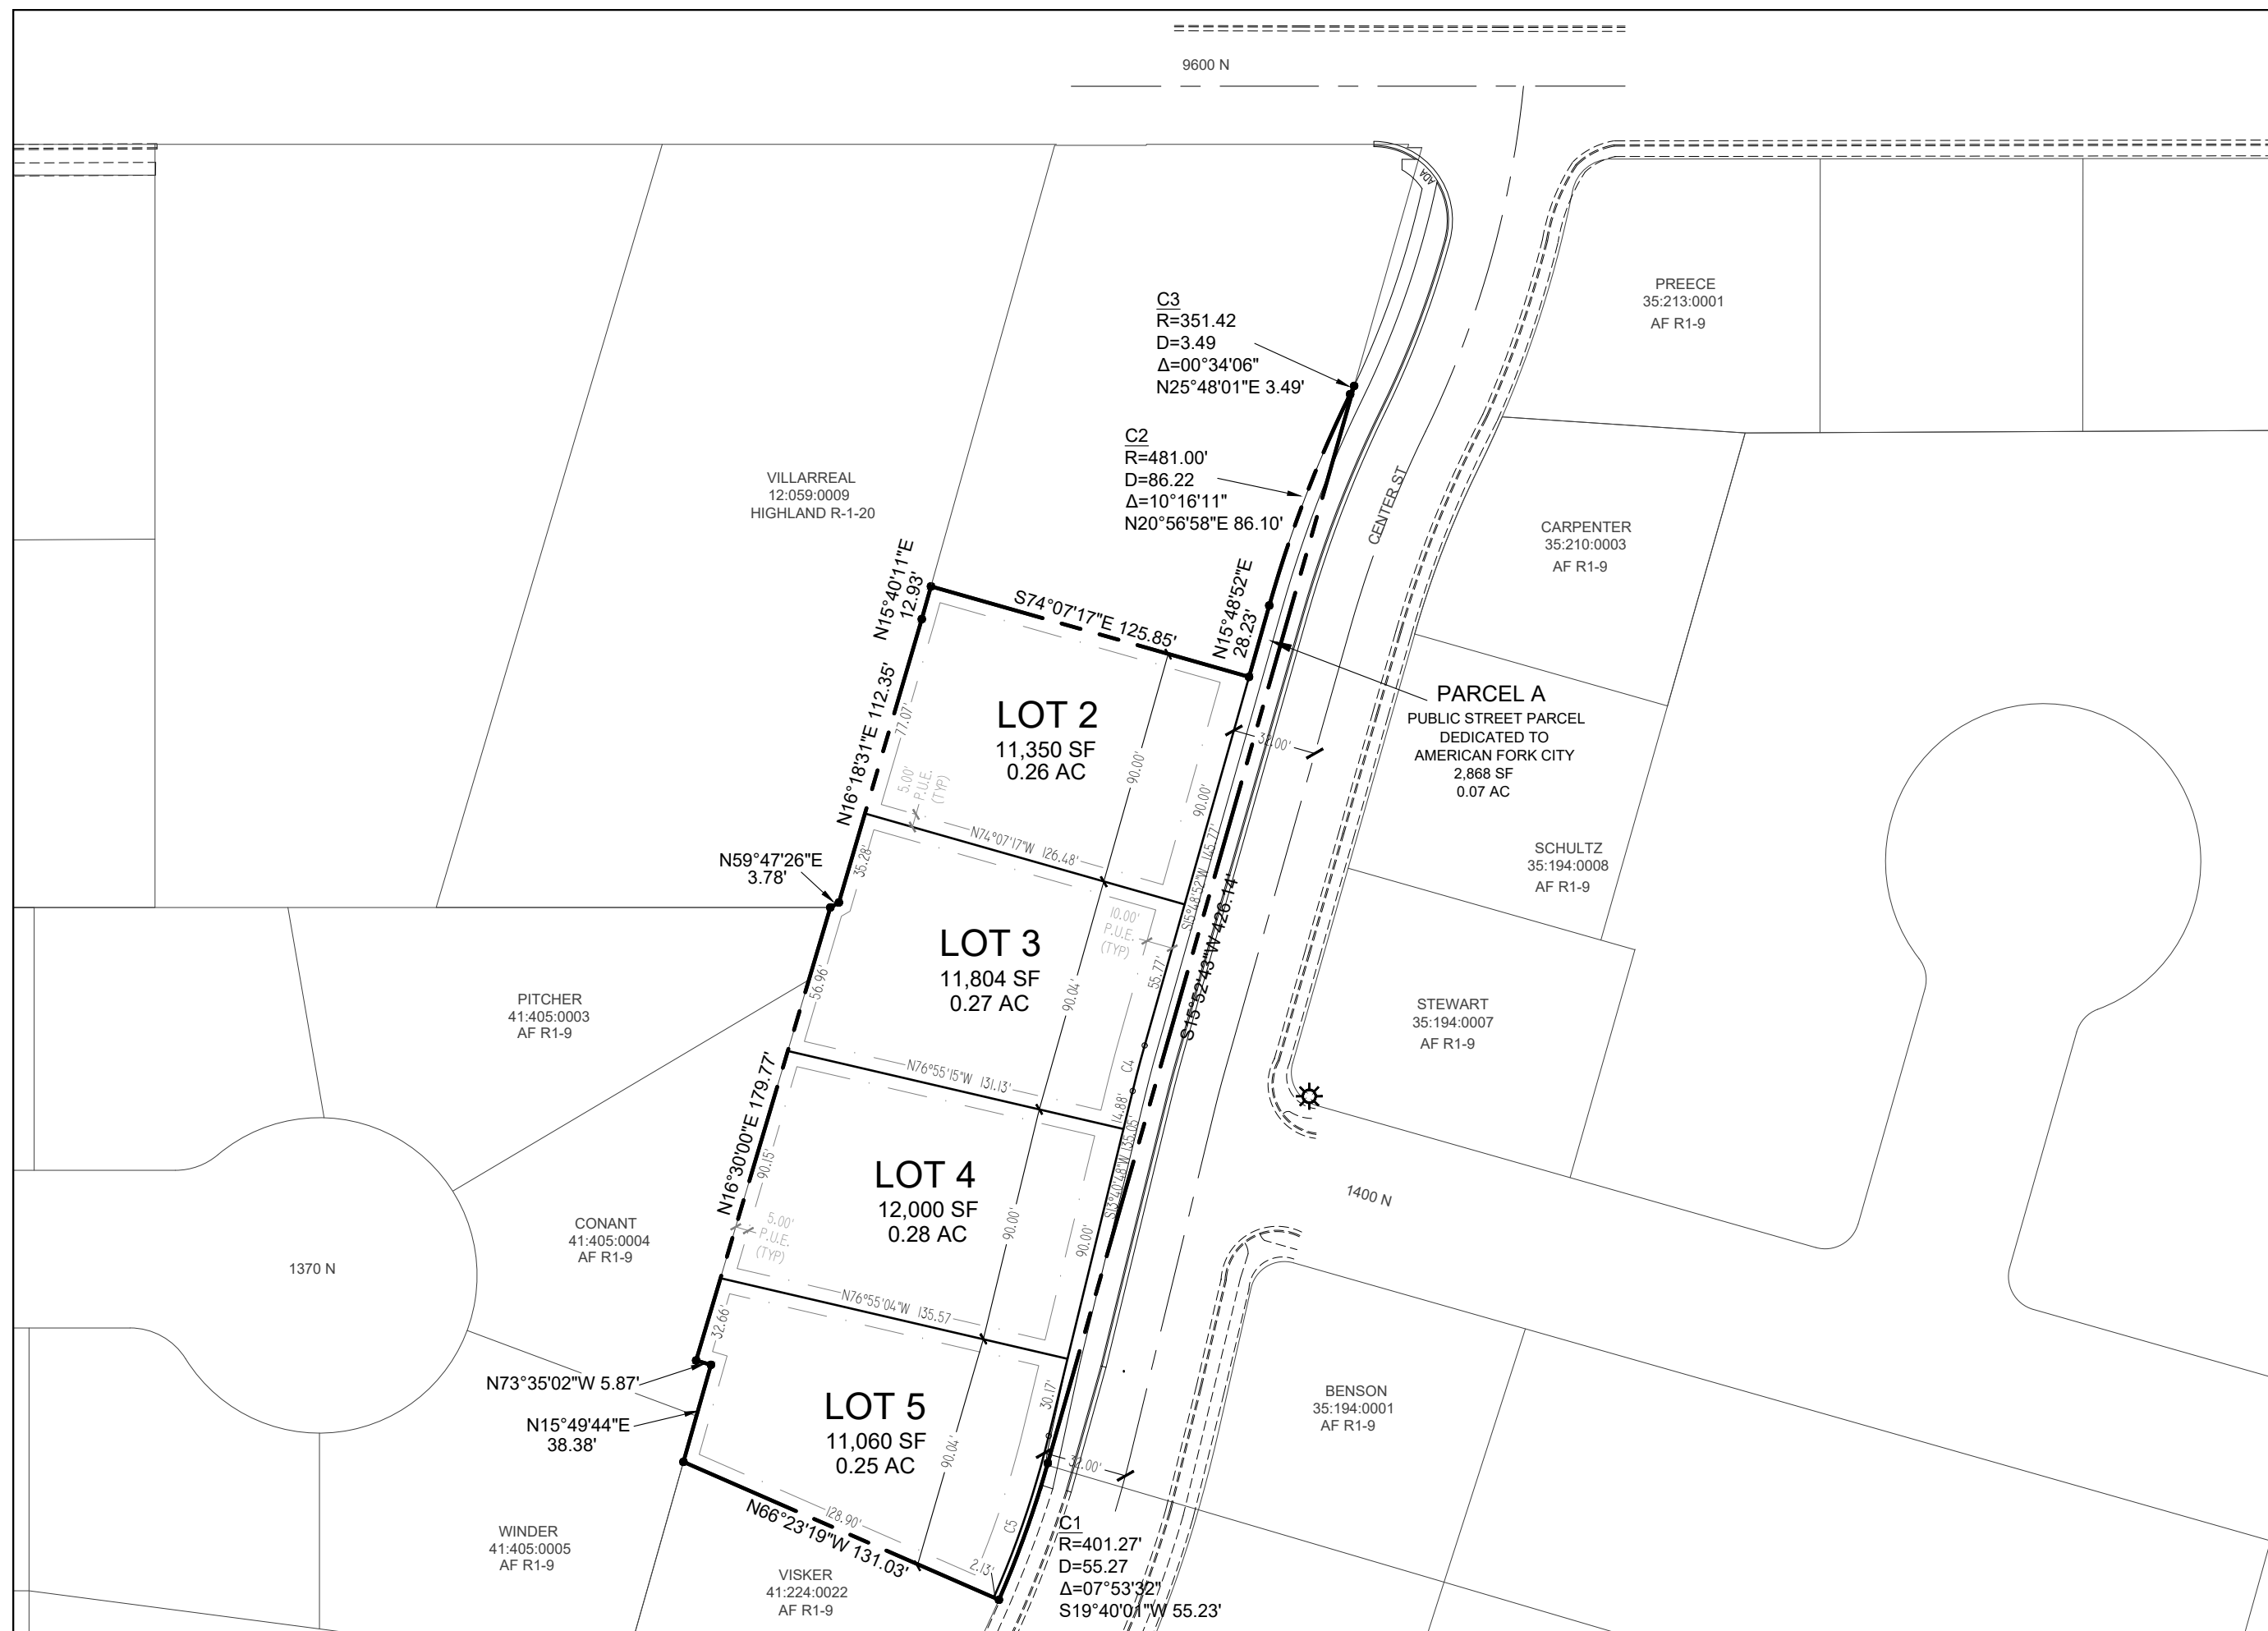


DEVELOPER



11038 N. Highland Blvd Suite 100
Highland, UT 84003
(801) 642-0119

DEVELOPMENT

**CHIDESTER
SUBDIVISION
PLAT B**

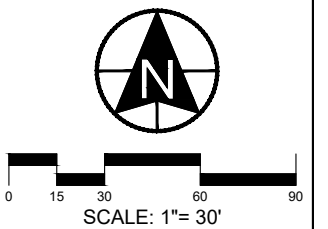

CIVIL ENGINEERING
11038 N Highland Blvd Suite 400
Highland Ut, 84003
office (801) 492-1277
cell (801) 616-1677

REVISIONS			SEAL
NO.	DATE	DESCRIPTION	
1			
2			
3			
4			
5			
6			

ACTION	DATE
FINAL CD	9/10/19

PROJECT

**CHIDESTER
SUBDIVISION
PLAT B**

DESCRIPTION

*PLAT B
FINAL
CONSTRUCTION
PLANS*

SHEET NAME

SHEET NUMBER

LAYOUT

C1

i:\my drive\berg chf\2019\pat - chadster\pat b -

AVOID CUTTING UNDERGROUND UTILITIES BEFORE YOU


1-800-852-4111

NOTICE!

THE CONTRACTOR SHALL BE RESPONSIBLE FOR THE LOCATION, PROTECTION AND RESTORATION OF ALL BURIED OR ABOVE GROUND UTILITIES SHOWN OR NOT SHOWN ON THE PLANS.

SEWER NOTES

- ALL SANITARY SEWER MAINS AND LATERALS MUST BE INSPECTED AND APPROVED BY THE CITY INSPECTOR BEFORE TRENCH BACKFILLING IS COMPLETE.
- ALL LATERAL CONNECTION SHALL BE "INSERT-A-TEE" OR WYE AT TEN O'CLOCK OR TWO O'CLOCK POSITIONING TO CENTER OF MAIN LINE AND SHALL BE ENCASED IN CONCRETE AFTER INSPECTION IS MADE.

LEGEND

—

PROPERTY LINE

—

LOT LINE

- - -

EASEMENT LINE

==

EXISTING CURB

==

PROPOSED CURB

—

5 FOOT CONTOUR

—

1 FOOT CONTOUR

—

8" CULINARY WATER

—

6" PRESSURIZED IRRIG.

—

8" SANITARY SEWER

—

15" STORM DRAIN

⬮

FIRE HYDRANT




DEVELOPER


www.phutah.com


11038 N. Highland Blvd Suite 100
Highland, UT 84003
(801) 642-0119

DEVELOPMENT

CHIDESTER
SUBDIVISION
PLAT B

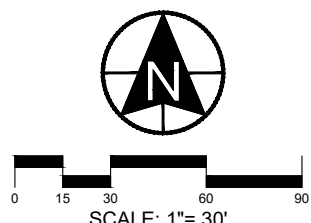
SCALE: 1"= 30'


CIVIL ENGINEERING
11038 N. Highland Blvd Suite 400
Highland UT, 84003
office (801) 492-1277
cell (801) 616-1677

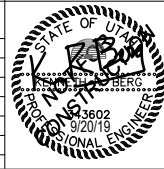REVISIONS			SEAL
NO.	DATE	DESCRIPTION	
1			
2			
3			
4			
5			
6			
7			

ACTION	DATE
FINAL CD	9/10/19

PROJECT


CHIDESTER
SUBDIVISION
PLAT B

DESCRIPTION

PLAT B
FINAL
CONSTRUCTION
PLANS

SHEET NAME	SHEET NUMBER
UTILITY PLAN	C2

C:\pwworking\bergs\chid\2019\plat b - chidester\plat b - cd\plat b - cd.dwg, 25-SEP-2019

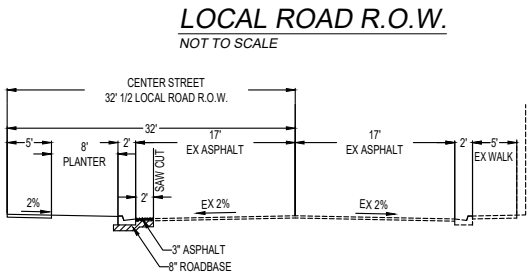


AVOID CUTTING
UNDERGROUND
UTILITIES

BEFORE YOU
DIG

1-800-662-4111

NOTICE!

THE CONTRACTOR SHALL BE
RESPONSIBLE FOR THE LOCATION,
PROTECTION, AND RESTORATION
OF ALL BURIED OR ABOVE GROUND
UTILITIES, SHOWN OR NOT SHOWN
ON THE PLANS.

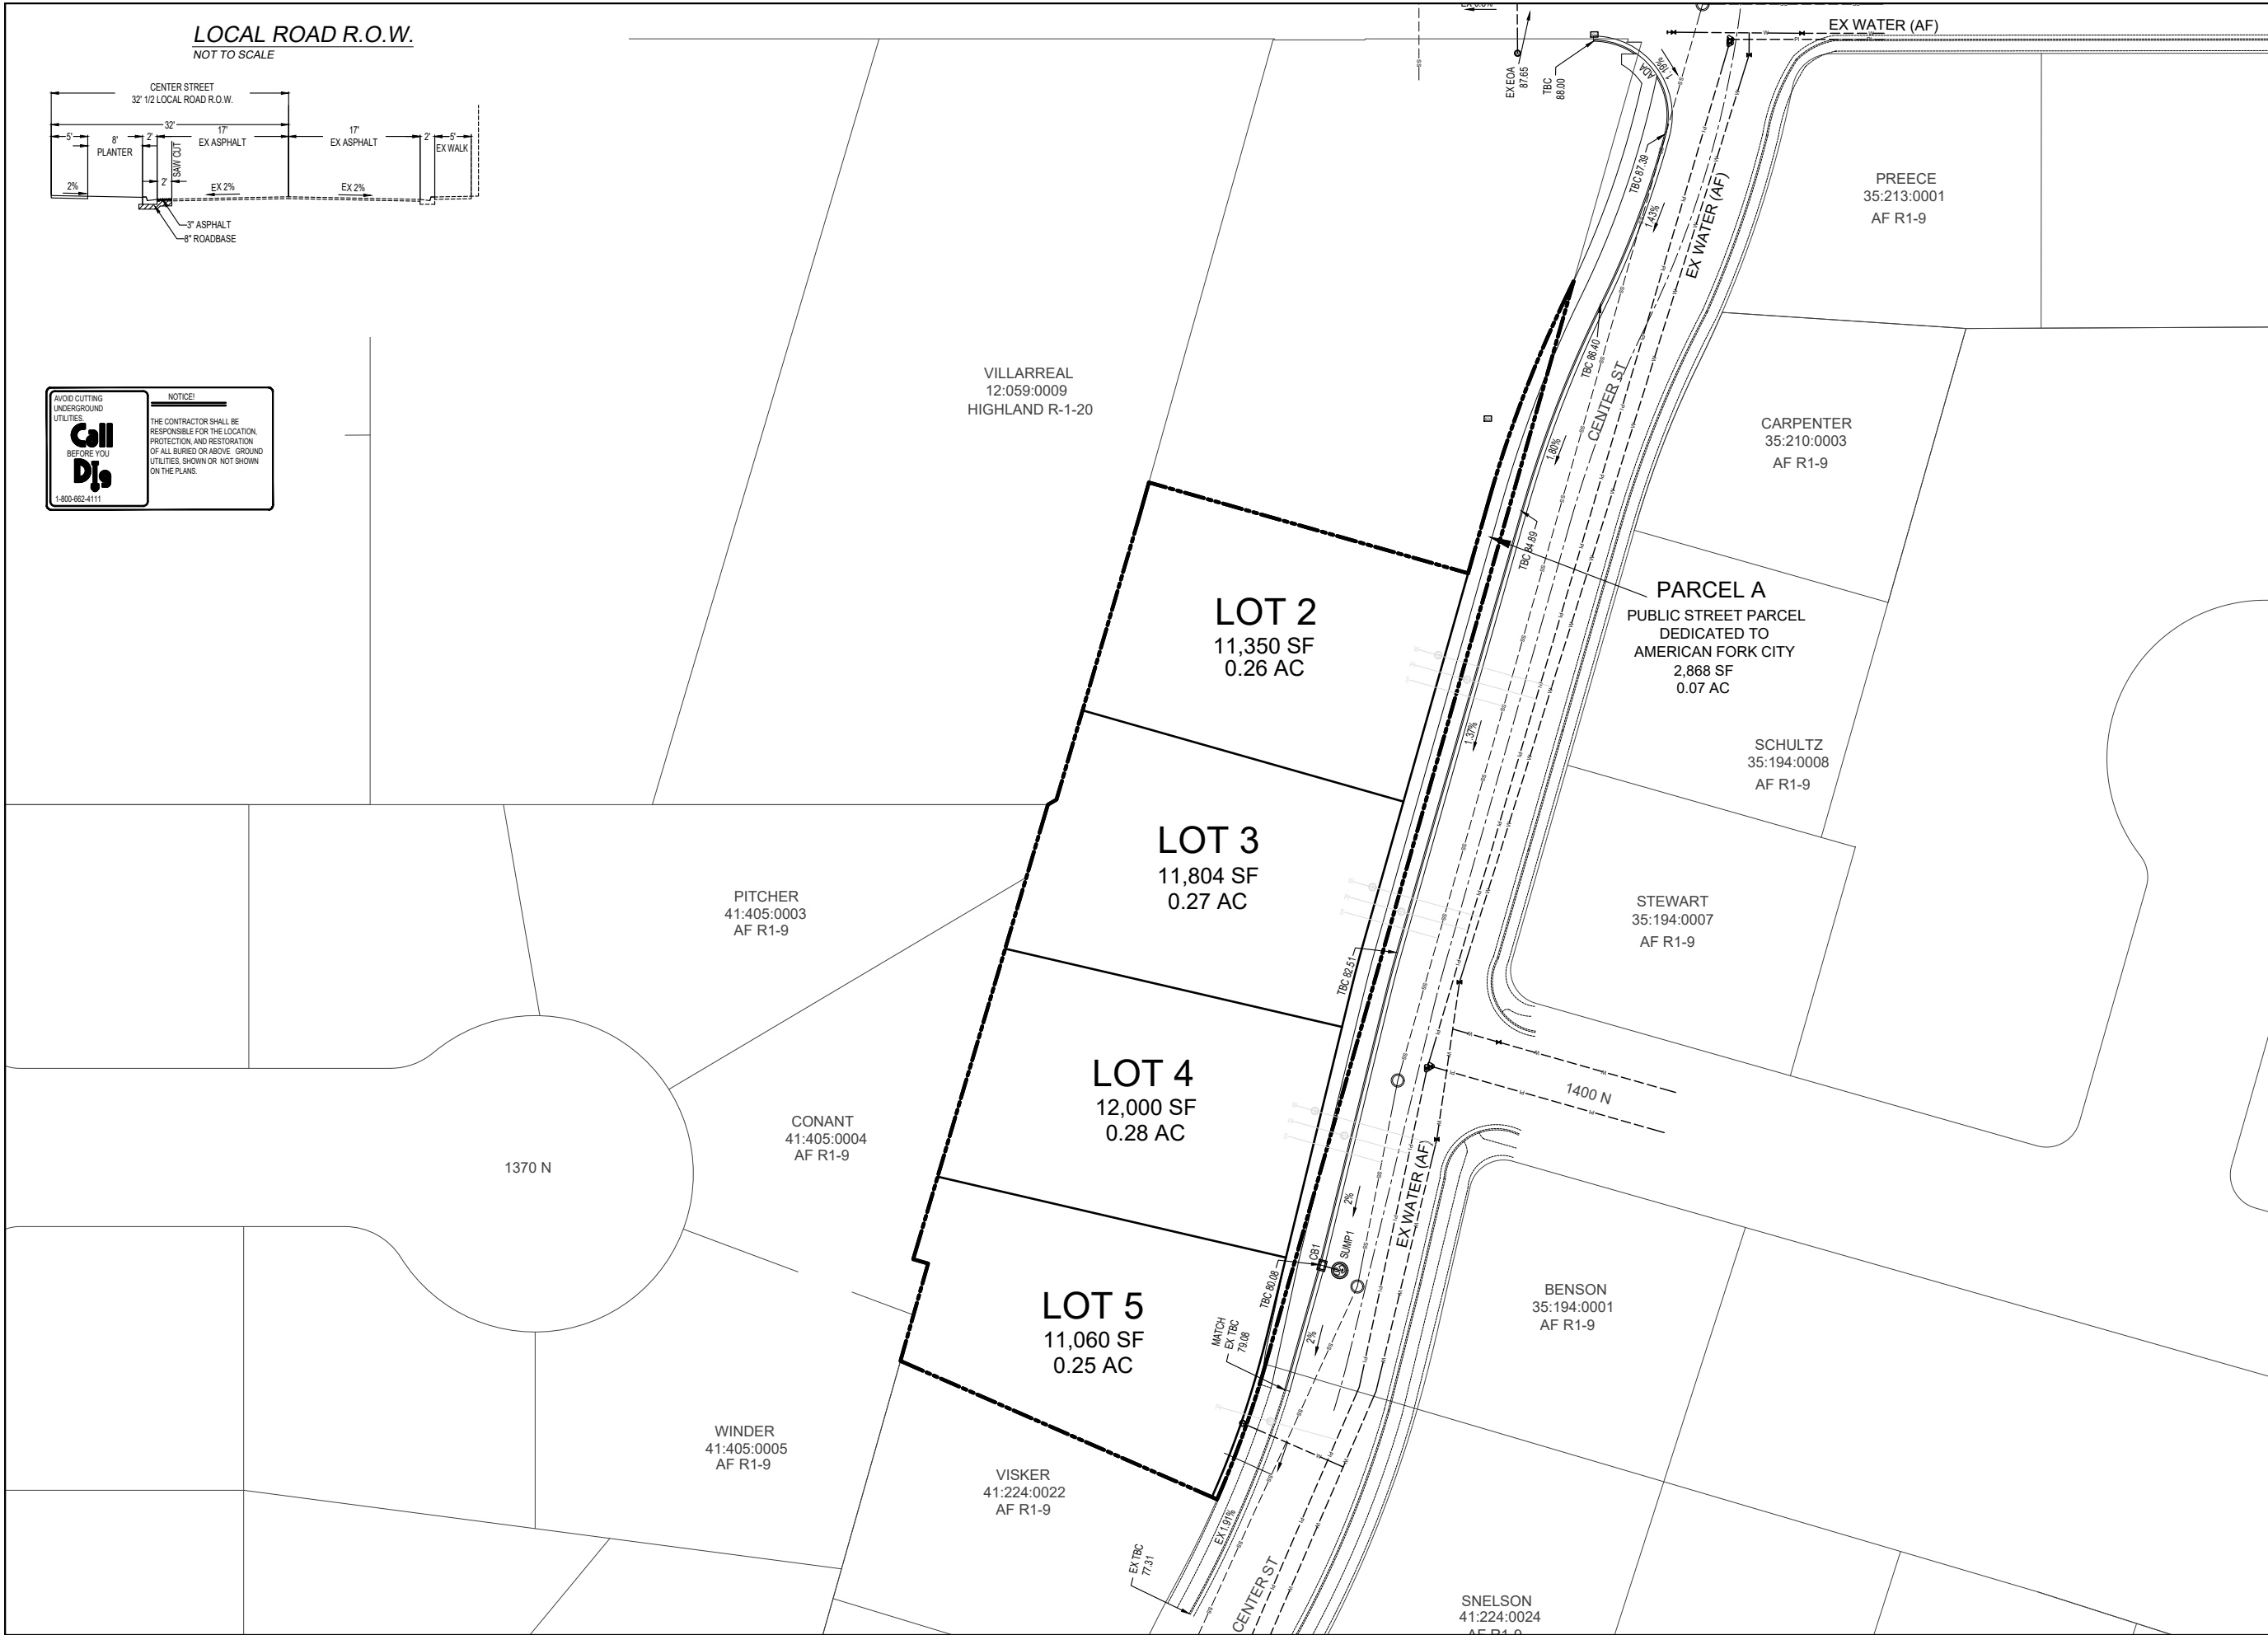

DEVELOPER

www.phutah.com

11038 N. Highland Blvd Suite 100
Highland, UT 84003
(801) 642-0119

DEVELOPMENT

**CHIDESTER
SUBDIVISION
PLAT B**

SCALE: 1"= 30'

BERG
CIVIL ENGINEERING

11038 N Highland Blvd Suite 400
Highland UT, 84003
office (801) 492-1277
cell (801) 616-1677

REVISIONS			SEAL
NO.	DATE	DESCRIPTION	
1			
2			
3			
4			
5			
6			
7			

ACTION	DATE
FINAL CD	9/10/19

PROJECT


**CHIDESTER
SUBDIVISION
PLAT B**

DESCRIPTION

**PLAT B
FINAL
CONSTRUCTION
PLANS**

SHEET NAME	SHEET NUMBER
GRADING PLAN	C3

\\perry\share\perry\dwg\2019\plat b - chidester\plat b - c3\chidester_plat_b - c3.dwg, 25-09-2019, 10:00


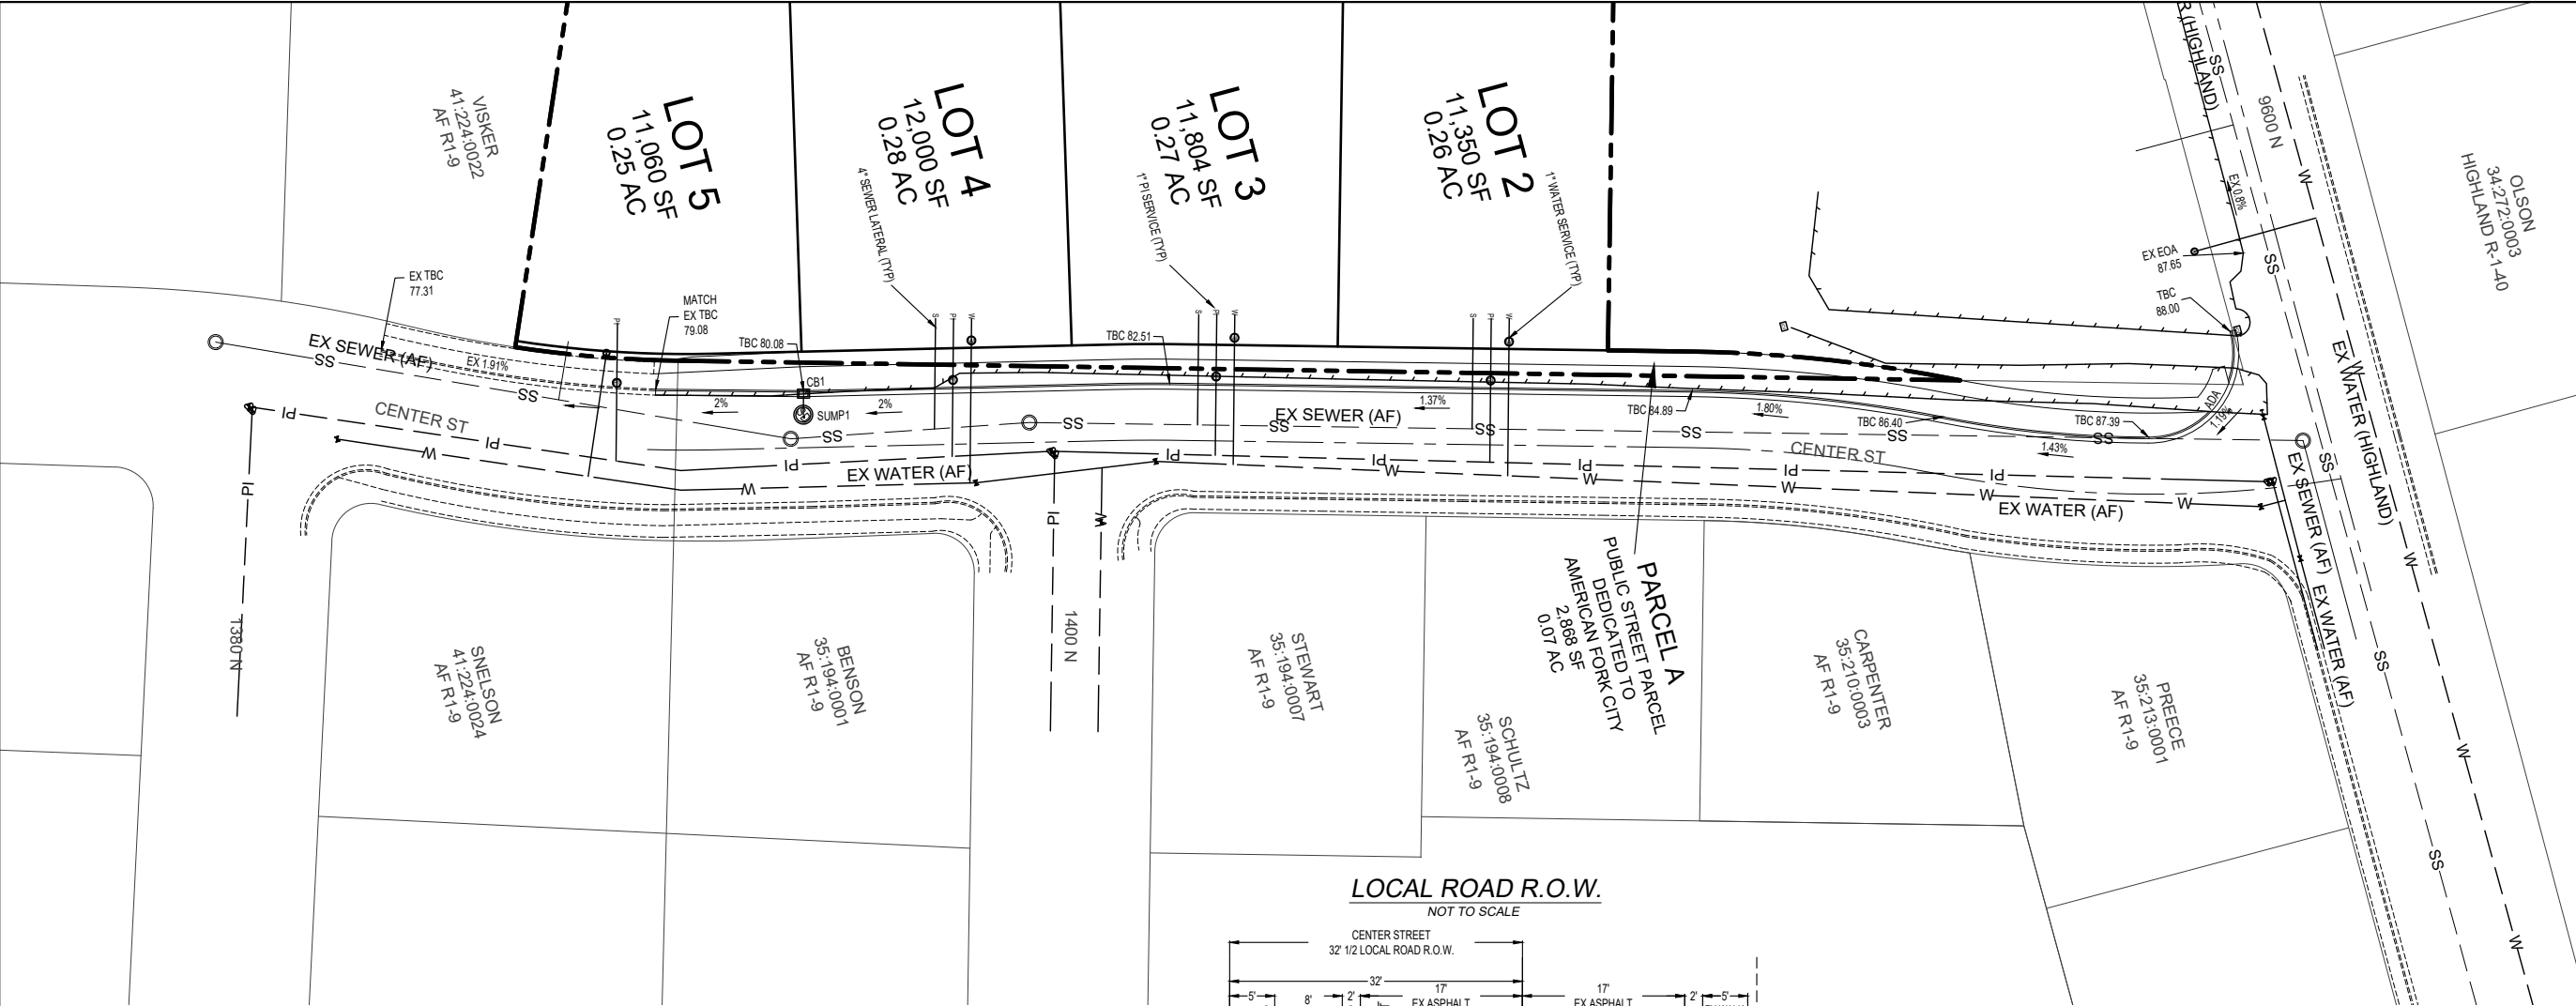


NOTICE!

THE CONTRACTOR SHALL BE RESPONSIBLE FOR THE LOCATION, PROTECTION, AND RESTORATION OF ALL BURIED OR ABOVE GROUND UTILITIES, SHOWN OR NOT SHOWN ON THE PLANS.

Call D₁

1-800-662-4111

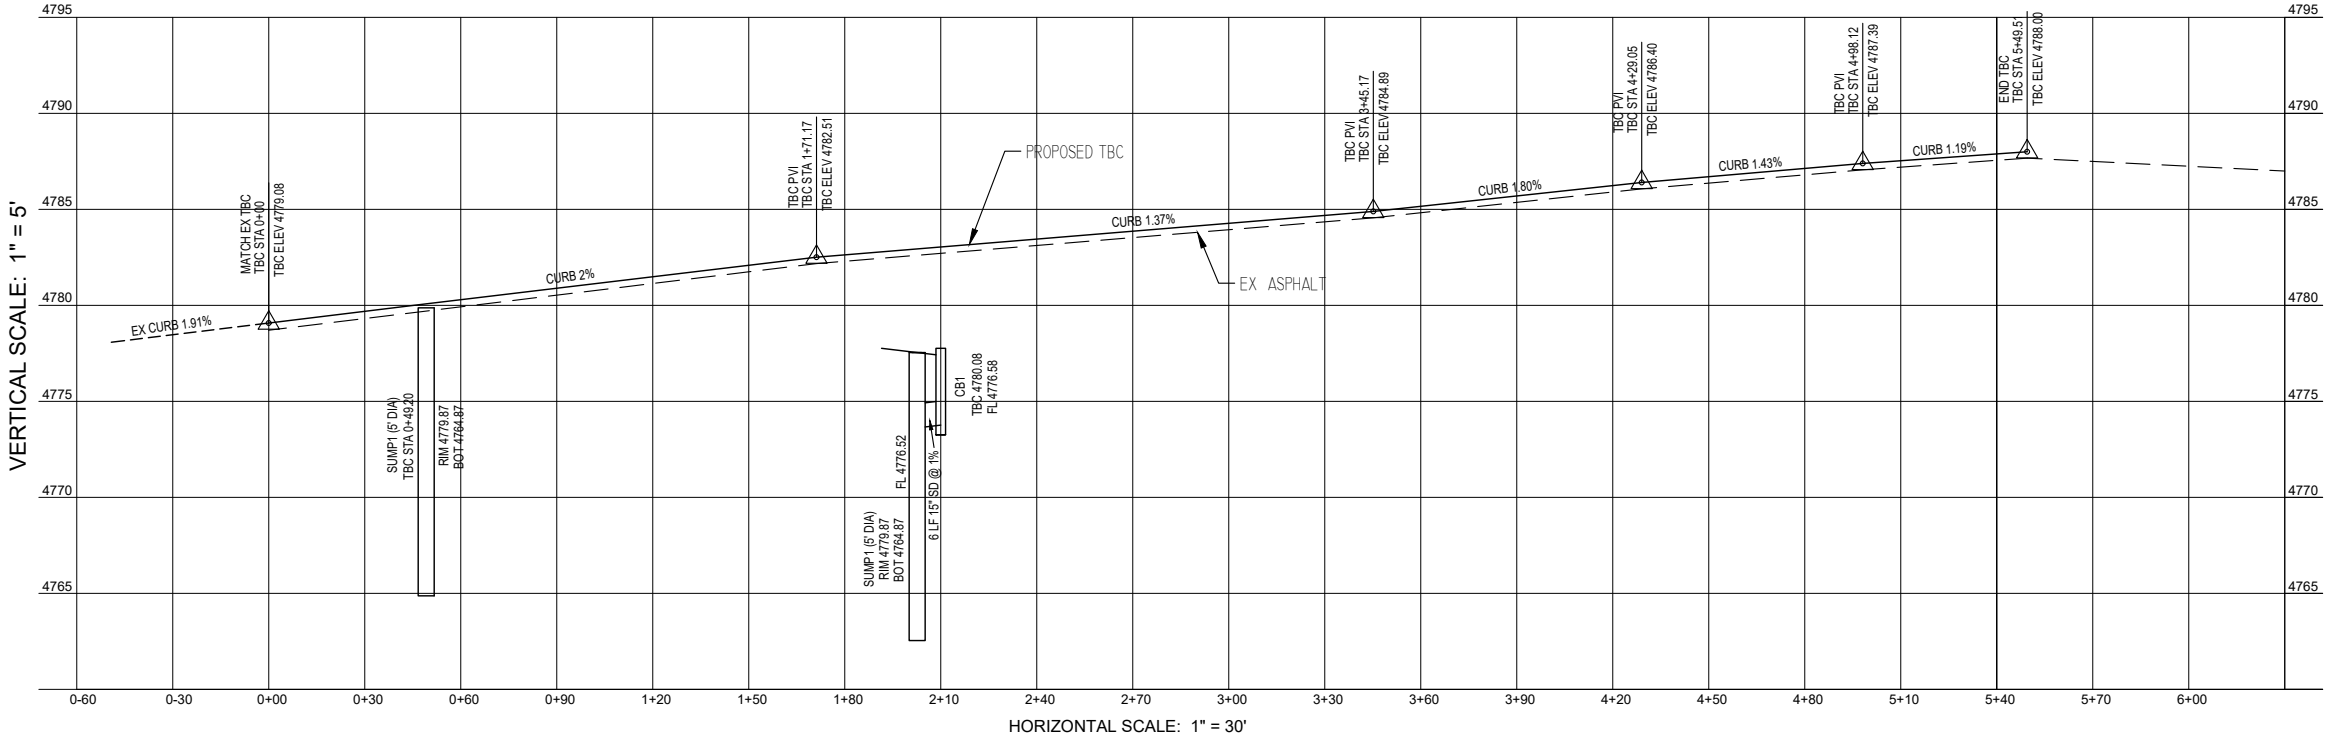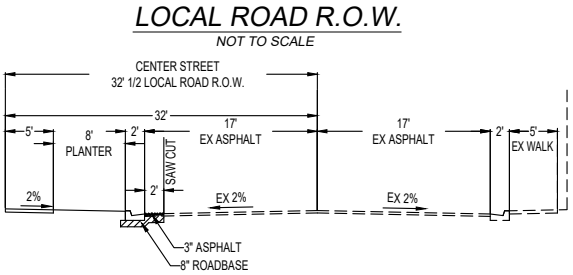

DEVELOPER

PATTERSON HOMES
www.phutah.com

11038 N. Highland Blvd Suite 100
Highland, UT 84003
(801) 642-0119

DEVELOPMENT

CHIDESTER SUBDIVISION PLAT B

berg
CIVIL ENGINEERING

11038 N Highland Blvd Suite 400
Highland UT, 84003
office (801) 492-1277
cell (801) 616-1677

REVISIONS			SEAL
NO.	DATE	DESCRIPTION	
1			
2			
3			
4			
5			
6			
7			

ACTION	DATE
FINAL CD	9/10/19

PROJECT

CHIDESTER SUBDIVISION PLAT B

DESCRIPTION

PLAT B FINAL CONSTRUCTION PLANS

SHEET NAME	SHEET NUMBER
CENTER ST PROFILE	C4

© 2019 berg civil engineering - chidester/plat b - 09/10/19

SWPPP CERTIFICATION STATEMENT

"I CERTIFY UNDER PENALTY OF LAW THAT THIS DOCUMENT AD ALL ATTACHMENTS WERE PREPARED UNDER MY DIRECTION OR SUPERVISION IN ACCORDANCE WITH A SYSTEM DESIGNED TO ENSURE THAT QUALIFIED PERSONNEL PROPERLY GATHER AND EVALUATE THE INFORMATION SUBMITTED. BASED ON MY INQUIRY OF THE PERSON OR PERSONS WHO MANAGE THE SYSTEM, OR THOSE PERSONS DIRECTLY RESPONSIBLE FOR PATHERING THE INFORMATION, THE INFORMATION SUBMITTED IS TO THE BEST OF MY KNOWLEDGE AND BELIEF, TRUE, ACCURATE, AND COMPLETE. I AM AWARE THAT THERE ARE SIGNIFICANT PENALTIES FR SUBMITTING FALSE INFORMATION, INCLUDING THE POSSIBILITY OF FINE AND IMPRISONMENT FOR KNOWING VIOLATIONS."

KENNETH R. BERG, PE DATE

MAPPING LEGEND

SYMBOL	MAP UPDATING/LABEL	SYMBOL	MAP UPDATING/LABEL
			PORTABLE TOILET
			TRASH BIN
			DEFINED WASHOUT AREA
			FUEL TANKS/STORAGE
	INLET PROTECTION		STABILIZED EXIT/PAD; RIP RAP
	SIGNAGE		MATERIALS STORAGE, DEFINED STORAGE
			PROJECT BOUNDARY/AREA INDICATOR
			CUTBACK CURB/CHECK DAM
	CONSTRUCTION TRAILER/OFFICE		SILT FENCE/EARTHEN BERM

AVOID CUTTING UNDERGROUND UTILITIES.

Call Before You Dig

1-800-682-4111

NOTICE!

THE CONTRACTOR SHALL BE RESPONSIBLE FOR THE LOCATION, PROTECTION AND RESTORATION OF ALL BURIED OR ABOVE GROUND UTILITIES, SHOWN OR NOT SHOWN ON THE PLANS.



DEVELOPER

PATTERSON HOMES
www.phutah.com

11038 N. Highland Blvd Suite 100
Highland, UT 84003
(801) 642-0119

DEVELOPMENT

CHIDESTER SUBDIVISION PLAT B

SCALE: 1"= 30'

berg CIVIL ENGINEERING
11038 N Highland Blvd Suite 400
Highland UT, 84003
office (801) 492-1277
cell (801) 616-1677

REVISIONS			SEAL
NO.	DATE	DESCRIPTION	
1			
2			
3			
4			
5			
6			

ACTION	DATE
FINAL CD	9/10/19

PROJECT

CHIDESTER SUBDIVISION PLAT B


DESCRIPTION

PLAT B FINAL CONSTRUCTION PLANS

SHEET NAME	SHEET NUMBER
SWPPP	C5

C:\p\p\ken\berg\cd\2019\plat b - chidester\plat b - cd\plat b - 2019-09-10.dwg


NOTE: SIDEWALK DEPTH SHALL BE 4" IN RESIDENTIAL ZONES; 6" ADJACENT TO RESIDENTIAL DRIVEWAY APPROACHES AND IN ALL COMMERCIAL AND INDUSTRIAL ZONES.

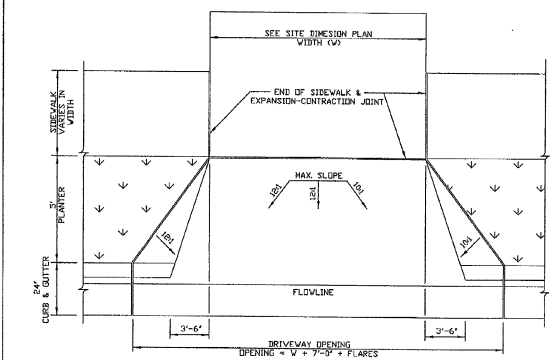


FLARED DRIVE APPROACH WITH PLANTER
-NTS-

UPGRADE FLARE AND SIDE WALK TO THE CONCRETE PAVEMENT CROSS-SECTION


DESIGNED BY: JRP		AMERICAN FORK CITY	STANDARD DETAIL FOR FLARED DRIVE APPROACH WITH PLANTER	DRAWING NO. 15.9
REVISIONS:				
DATE: MAY 2002				
SCALE: VARIES				

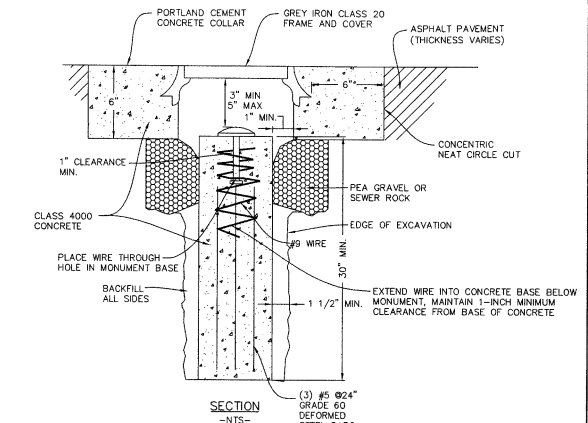

NOTE: A MINIMUM OF TWO (2) SUBDIVISION MONUMENTS ARE REQUIRED ON EACH SUBDIVISION PLAT. THE LINE OF SIGHT BETWEEN EACH SUBDIVISION MONUMENT SHALL NOT BE OBSTRUCTED WITH PROPOSED BUILDINGS OR BUILDING ENVELOPES.

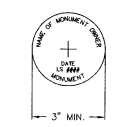


CAP PLAN
-NTS-

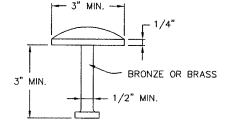

CAP SECTION
-NTS-

DESIGNED BY: JRP		AMERICAN FORK CITY	STANDARD DETAIL FOR TYPE "A" MONUMENT CAP AND BASE	DRAWING NO. 15.28
REVISIONS:				
DATE: MAY 2002				
SCALE: VARIES				

TURNING SPACE AT SIDEWALK LEVEL

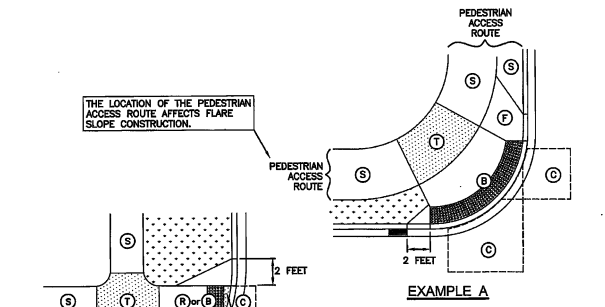

ELEMENT	DIMENSION
TURNING SPACE (T)	4 FEET WIDE MINIMUM
CURB RAMP (R)	4 FEET SQUARE MINIMUM
BLENDED TRANSITION (B)	4 FEET SQUARE MINIMUM
CLEAR SPACE (C)	4 FEET SQUARE MINIMUM
CLEAR SPACE (C)	4 FEET SQUARE MINIMUM
SIDEWALK (S)	STREET GRADE
FLARE (F)	10


TURNING SPACE (T)	RUNNING SLOPE (%) MAXIMUM	CROSS SLOPE (%) MAXIMUM
TURNING SPACE (T)	2	2
CURB RAMP (R)	8.33	2 (c)
BLENDED TRANSITION (B)	5	2 (c)
CLEAR SPACE (C)	5	2 (c)
SIDEWALK (S)	STREET GRADE	2
FLARE (F)	10	—

- (c) RUNNING SLOPE IS IN THE DIRECTION OF PEDESTRIAN TRAVEL. RUNNING SLOPE OF FLARE IS PARALLEL TO BACK OF CURB.
(b) CROSS SLOPE IS PERPENDICULAR TO DIRECTION OF PEDESTRIAN TRAVEL.
(a) SLOPE MAY EQUAL STREET OR HIGHWAY GRADE AT CROSSWALKS WITHOUT VEHICULAR YIELD OR STOP CONTROL.


MATERIALS

SLOPE TABLE


Corner curb cut assembly
September 2011
63
Plan 235
Sheet 1 of 4

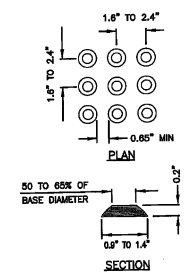


TRUNCATED DOME DETAIL

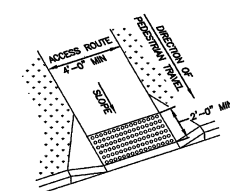


PERPENDICULAR ASSEMBLY

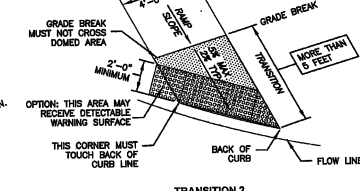


NON-PERPENDICULAR ASSEMBLY

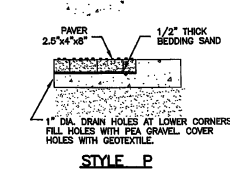

STYLE P

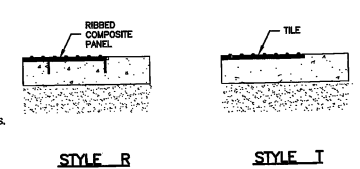

STYLE R

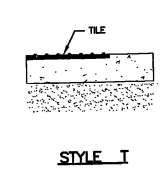

STYLE T

Detectable warning surface
July 2011
79
Plan 238

DEVELOPER

www.phutah.com







11038 N. Highland Blvd Suite 100
Highland, UT 84003
(801) 642-0119

CHIDESTER
SUBDIVISION
PLAT B

CIVIL ENGINEERING

11038 N Highland Blvd Suite 400
Highland UT, 84003
office (801) 492-1277
cell (801) 616-1677

REVISIONS			SEAL
NO.	DATE	DESCRIPTION	
1			
2			
3			
4			
5			
6			
ACTION			DATE
FINAL CD			9/10/19
PROJECT			
CHIDESTER SUBDIVISION PLAT B			
DESCRIPTION			
FINAL CONSTRUCTION PLANS			
SHEET NAME		SHEET NUMBER	
GENERAL DETAILS		D1	

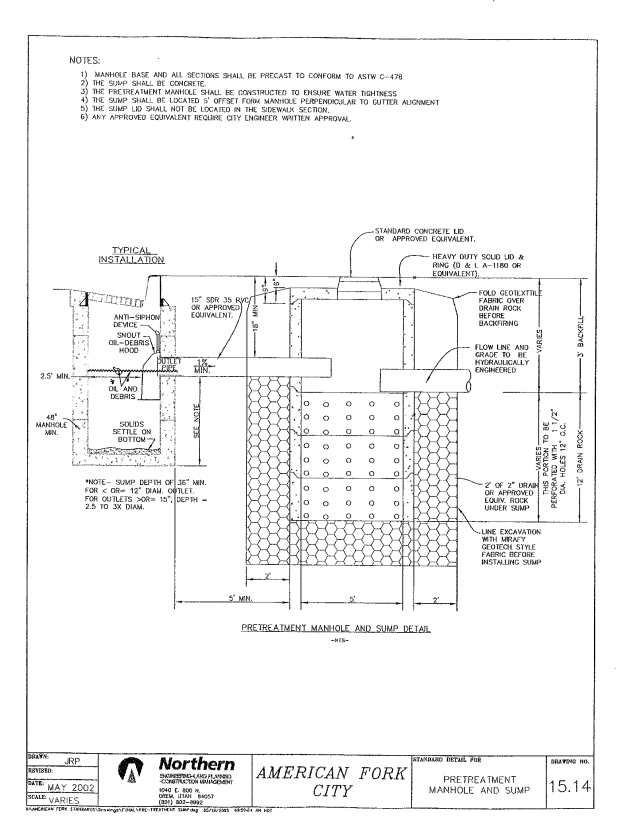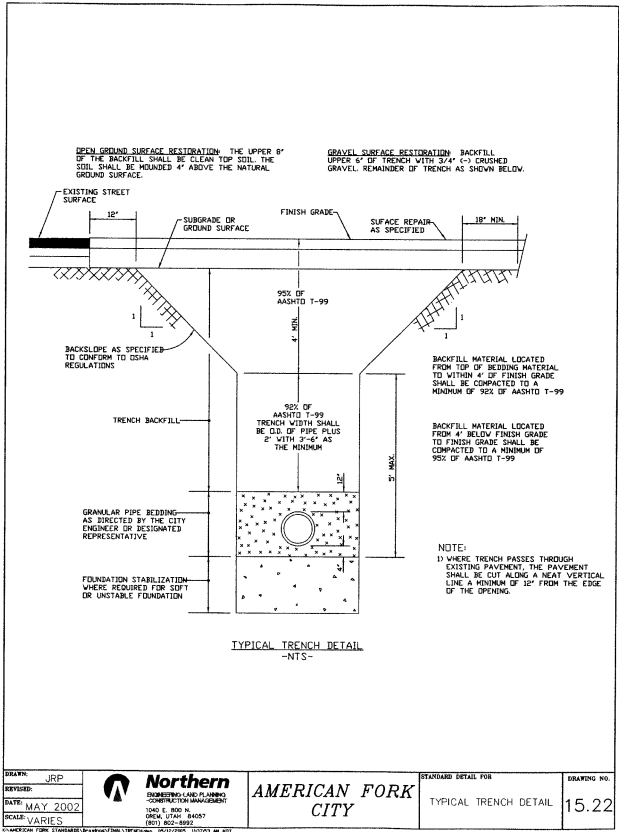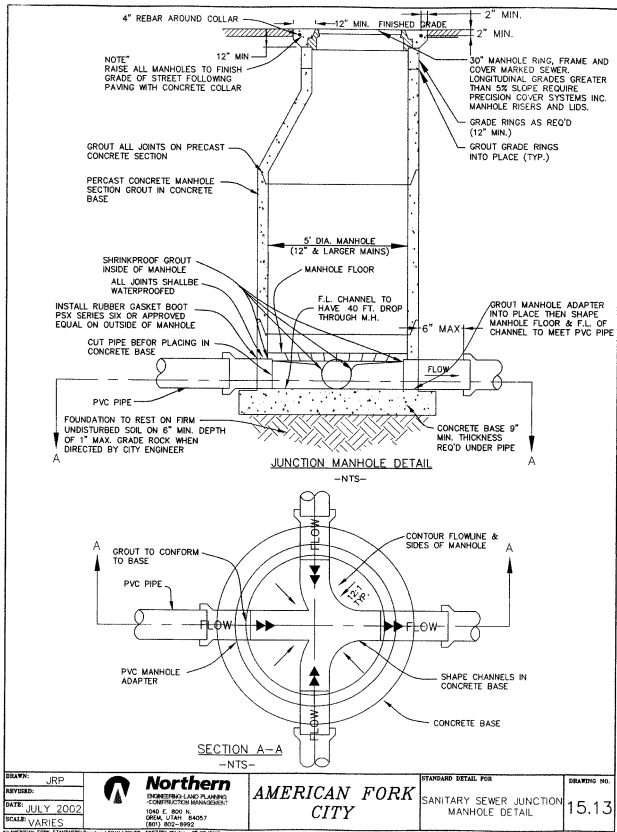
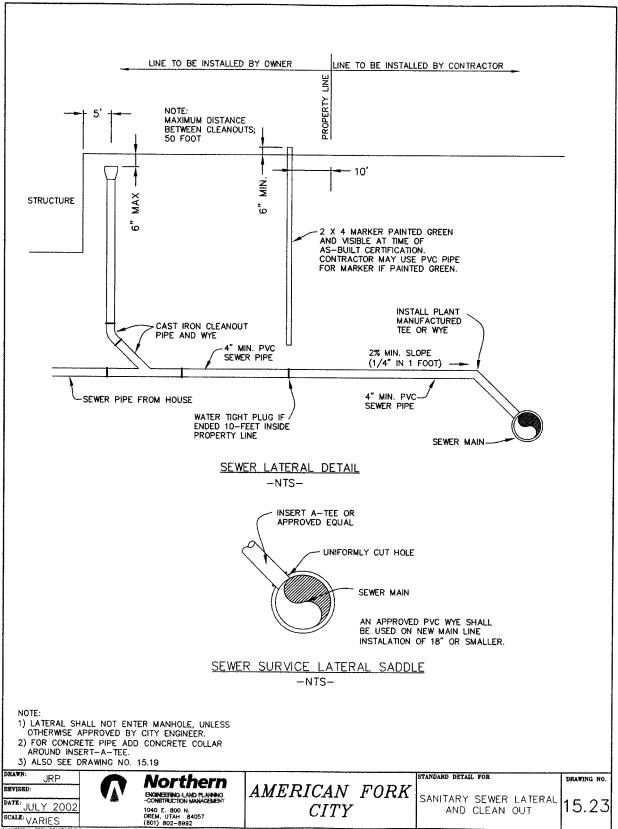
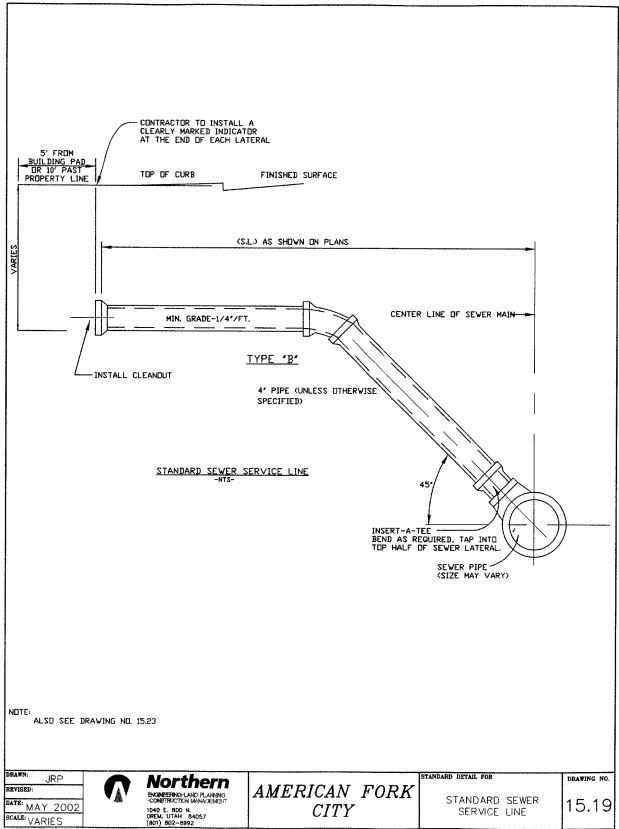
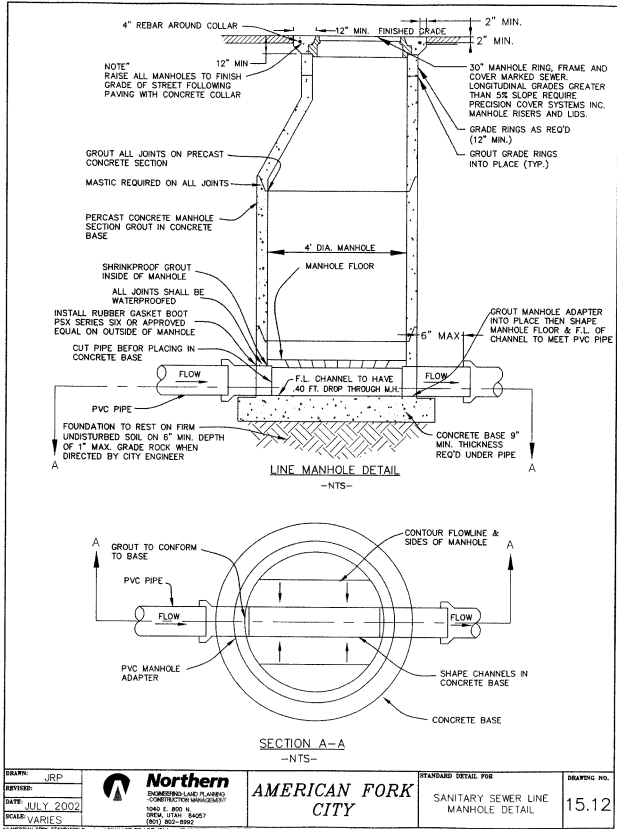


DEVELOPMENT

CHIDESTER SUBDIVISION PLAT B

REVISIONS			SEAL
NO.	DATE	DESCRIPTION	
1			
2			
3			
4			
5			
6			
7			
ACTION		DATE	
FINAL CD		9/10/19	
PROJECT			
CHIDESTER SUBDIVISION PLAT B			
DESCRIPTION			
FINAL CONSTRUCTION PLANS			
SHEET NAME		SHEET NUMBER	
SEWER & STORM DRAIN DETAILS		D3	


www.drwilberg.com/2019/cad - chidester/cad b -
drawings/03-drawings

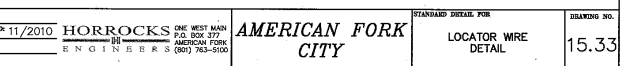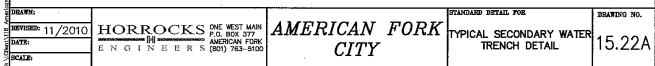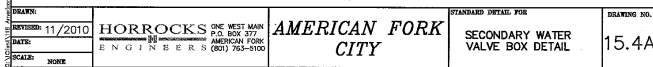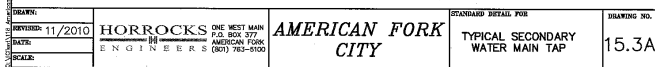

CURVE TABLE					
CURVE	RADIUS	LENGTH	DELTA	CHORD	BEARING
C1	401.27"	55.27	07°53'32"	55.23	S19°40'01"W
C2	481.00	86.22	10°16'11"	86.10	N20°56'58"E
C3	351.42	3.49	00°34'06"	3.49	N25°48'01"E
C4	481.00	17.92	02°08'04"	17.92	S14°44'50"W
C5	366.06	65.07	10°11'04"	64.98	S18°46'20"W
C6	449.00	16.73	02°08'04"	16.73	S14°44'50"W

CHIDESTER SUBDIVISION
PLAT "B"

INCLUDES A VACATION OF LOT 23 OF HILL CREST ACRES EAST PLAT "B"
LOCATED IN NORTHEAST QUARTER SECTION 11
TOWNSHIP 5 SOUTH, RANGE 1 EAST,
SALT LAKE BASE AND MERIDIAN.
AMERICAN FORK CITY, UTAH COUNTY, UTAH

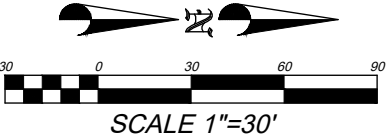

TABULATIONS	
DEVELOPMENT AREA	1.127 AC
EXISTING ZONING	R-1-9000
FLOOD ZONE DESIGNATION:	X
FIRM MAP PANEL #:	495517 0110 B
EFFECTIVE DATE:	JULY 17, 2002

LEGEND	
	SECTION CORNER
	PROPERTY CORNER
	STREET MONUMENT
	BOUNDARY LINE
	CENTER LINE
	EASEMENT LINE
	FIRE HYDRANT
	STREET LIGHT

SURVEYOR
AZTEC ENGINEERING
491 NORTH 450 WEST
OREM, UT 84057
(801) 224-7308

ENGINEER
Berg
CIVIL ENGINEERING
11038 N Highland Blvd Suite 400
Highland UT, 84003
office (801) 692-1277
cell (801) 616-1677

NOTES:
1. OFFSET-PINS TO BE PLACED IN THE BACK OF THE CURB AND 5/8" BY 24" REBAR WITH NUMBERED SURVEY CAP TO BE PLACED AT ALL LOTS REAR CORNERS PRIOR TO OCCUPANCY.

SEWER & WATER AUTHORITY APPROVAL

APPROVED THIS ____ DAY OF _____ A.D. 20____,
BY THE WATER AUTHORITY.

SEWER & WATER AUTHORITY

SURVEYOR'S CERTIFICATE

I, _____ DO HEREBY CERTIFY THAT I AM A PROFESSIONAL LAND SURVEYOR, AND THAT I HOLD A LICENSE IN ACCORDANCE WITH TITLE 58, CHAPTER 22, PROFESSIONAL ENGINEERS AND LAND SURVEYORS LICENSING ACT, UTAH CODE ANNOTATED, 1953 AS AMENDED, CERTIFICATE NO. _____. I FURTHER CERTIFY THAT BY AUTHORITY OF THE OWNERS, I HAVE MADE A SURVEY OF THE TRACT OF LAND SHOWN ON THIS PLAT AND DESCRIBED BELOW. HAVE SUBDIVIDED SAID TRACT OF LAND INTO LOTS, STREETS AND EASEMENTS, HAVE COMPLETED A SURVEY OF THE PROPERTY DESCRIBED ON THIS PLAT IN ACCORDANCE WITH SECTION 17-23-17, UTAH CODE ANNOTATED, 1953 AS AMENDED, HAVE VERIFIED ALL MEASUREMENTS, AND HAVE PLACED MONUMENTS AS REPRESENTED ON THE PLAT. I FURTHER CERTIFY THAT EVERY EXISTING RIGHT-OF-WAY AND EASEMENT GRANT OF RECORD FOR UNDERGROUND FACILITIES, AS DEFINED IN SECTION 54-8a-2, UTAH CODE ANNOTATED, 1953 AS AMENDED, AND FOR OTHER UTILITY FACILITIES, IS ACCURATELY DESCRIBED ON THIS PLAT, AND THAT THIS PLAT IS TRUE AND CORRECT.

DATE _____ (SEE SEAL BELOW)

BOUNDARY DESCRIPTION

BEGINNING AT A POINT IN A FENCE LINE, SAID POINT BEING LOCATED SOUTH 89°56'12" EAST ALONG SECTION LINE 961.43 FEET AND SOUTH 167.16 FEET FROM THE NORTH QUARTER CORNER OF SECTION 11, TOWNSHIP 5 SOUTH, RANGE 1 EAST, SALT LAKE BASE AND MERIDIAN; THENCE SOUTH 74°07'17" EAST 125.85 FEET; THENCE NORTH 15°48'52" EAST 28.23 FEET; THENCE ALONG THE ARC OF A 481.00 FOOT RADIUS CURVE TO THE RIGHT 86.22 FEET THROUGH A CENTRAL ANGLE OF 10°16'11" (CHORD BEARS NORTH 20°56'58" EAST 86.10 FEET); THENCE ALONG THE ARC OF A 351.42 FOOT RADIUS CURVE TO THE LEFT 3.49 FEET THROUGH A CENTRAL ANGLE OF 0°34'06" (CHORD BEARS NORTH 25°48'01" EAST 3.49 FEET); THENCE SOUTH 15°52'43" WEST 426.14 FEET; THENCE ALONG THE ARC OF A 401.27 FOOT RADIUS CURVE TO THE RIGHT 55.27 FEET THROUGH A CENTRAL ANGLE OF 7°53'32" (CHORD BEARS SOUTH 19°40'01" WEST 55.23 FEET); THENCE NORTH 66°23'19" WEST 131.04 FEET; THENCE NORTH 15°49'44" EAST 38.38 FEET; THENCE NORTH 73°35'02" WEST 5.87 FEET; THENCE NORTH 16°30'00" EAST 179.77 FEET; THENCE ALONG A FENCE LINE THE FOLLOWING THREE COURSES AND DISTANCES: 1) NORTH 59°47'28" EAST 3.78 FEET, 2) NORTH 16°18'31" EAST 112.35 FEET, AND 3) NORTH 15°40'11" EAST 12.93 TO THE POINT OF BEGINNING.

AREA = 1.127 ACRE OR 49,082 SF

BASIS OF BEARING IS SOUTH 89°56'12" EAST ALONG SECTION LINE FROM THE NORTH QUARTER CORNER OF SECTION 11, TOWNSHIP 5 SOUTH, RANGE 1 EAST, SALT LAKE AND MERIDIAN, TO THE NORTHEAST CORNER OF SAID SECTION 11. (NAD 27)

NUMBER OF LOTS: 4

OWNER'S DEDICATION

THE UNDERSIGNED OWNERS OF THE PROPERTY DESCRIBED ABOVE AND SHOWN ON THIS PLAT, HAVE CAUSED THE SAME TO BE SUBDIVIDED INTO LOTS, STREETS, AND EASEMENTS AND DO HEREBY DEDICATE ANY PUBLIC STREETS AND OTHER PUBLIC AREAS SHOWN THEREON FOR THE PERPETUAL USE OF THE PUBLIC.

IN WITNESS WHEREOF WE HAVE HEREUNTO SET OUR HANDS THIS _____ DAY OF _____, A.D. _____

ACKNOWLEDGMENT

STATE OF UTAH } S.S.
COUNTY OF UTAH }
ON THE ____ DAY OF _____, A.D. _____ PERSONALLY APPEARED BEFORE ME _____

WHICH PERSON ACKNOWLEDGED TO ME THAT HE EXECUTED THE FOREGOING DEDICATION IN HIS RESPECTIVE CAPACITIES ON BEHALF OF _____, IN ACCORDANCE WITH THE GOVERNING DOCUMENTS OF SUCH COMPANY.

MY COMMISSION EXPIRES _____ NOTARY PUBLIC _____

ACCEPTANCE BY LEGISLATIVE BODY

THE ____ CITY COUNCIL ____ OF ____ AMERICAN FORK CITY ____ COUNTY OF UTAH, APPROVES THIS SUBDIVISION AND HEREBY ACCEPTS THE DEDICATION OF ALL STREETS AND EASEMENTS FOR THE PERPETUAL USE OF THE PUBLIC THIS ____ DAY OF _____, A.D. ____.

_____ MAYOR	_____ CITY COUNCIL MEMBER
_____ CITY COUNCIL MEMBER	_____ CITY COUNCIL MEMBER
_____ CITY COUNCIL MEMBER	_____ CITY COUNCIL MEMBER
APPROVED _____ CITY ENGINEER	ATTEST _____ CLERK-RECORDER (SEE SEAL BELOW)

PLANNING COMMISSION APPROVAL

APPROVED THIS ____ DAY OF _____, A.D. _____ BY THE
____ AMERICAN FORK CITY ____ PLANNING COMMISSION

PLANNER

CHAIRMAN, PLANNING COMMISSION

CHIDESTER SUBDIVISION
PLAT "B"

INCLUDES A VACATION OF LOT 23 OF HILL CREST ACRES EAST PLAT "B"
LOCATED IN NORTHEAST QUARTER SECTION 11
TOWNSHIP 5 SOUTH, RANGE 1 EAST,
SALT LAKE BASE AND MERIDIAN.
AMERICAN FORK CITY, UTAH COUNTY, UTAH
SCALE: 1" = 30' FEET

SURVEYOR'S SEAL NOTARY PUBLIC SEAL CLERK-RECORDER SEAL

AGENDA TOPIC: Hearing, review and action on the preliminary and final plats for Autumn Crest Subdivision, Plat D, located at approximately 1000 East 1040 North, in the R1-9000 Residential zone.

ACTION REQUESTED: Approval of the preliminary plan and recommendation of approval of the final plat.

BACKGROUND INFORMATION				
Location:		1000 East 1040 North		
Applicant:		Patterson Homes/Berg Engineering		
Existing Land Use:		Vacant		
Proposed Land Use:		Residential		
Surrounding Land Use:	North	Residential		
	South	Residential		
	East	Residential		
	West	Vacant		
Existing Zoning:		R1-9,000		
Proposed Zoning:		N/A		
Surrounding Zoning:	North	R1-9,000		
	South	R1-9,000		
	East	R1-9,000		
	West	R1-9,000		
Land Use Plan Designation:		Residential Low Density (3 du/ac)		
Zoning within density range?		☒	Yes	☐ No

Background

Autumn Crest Plat D was approved in 2015 but never recorded/constructed. The preliminary plan has lapsed, and the applicants have returned with a new preliminary plan and final plat for Plat D. Lots have been consolidated from the original plat, creating one larger lot (Lot 45).

Access is provided off two existing stub-streets, to the south and east. Plat D is an infill area of Autumn Crest and consists of 8 lots.

All lots meet or exceed the requirements of the R1-9,000 zone.

Section 17.8.211 of the Development Code

The Planning Commission may act to recommend approval of a final plat upon a finding that:

- a. The final plat conforms with the terms of the preliminary plan approval.

The preliminary plan and final plat are being processed concurrently.

- b. The final plat complies with all City requirements and standards relating to Subdivisions.

This criterion has been met.

- c. The detailed engineering plans and materials comply with the City standards and policies.

Engineering will address any concerns at the time of the Planning Commission Meeting.

- d. The estimates of cost of constructing the required improvements are realistic.

Required improvements for this plat have been constructed.

- e. The water rights conveyance documents have been provided.

Water rights conveyance shall be satisfied prior to plat recordation.

FINDINGS OF FACT:

After reviewing the amended plat for Autumn Crest Plat D, the following findings of fact are offered for consideration:

1. The final plat is consistent with the Land Use Plan.
2. The final plat meets Section 17.8.101 (Intent) of Chapter 17.8 (Subdivisions).
3. The final plat meets the criteria as found in Section 17.8.211 of the Development Code.

POTENTIAL MOTIONS

APPROVAL

PRELIMINARY PLAN

Mr. Chairman, I move that we approve the preliminary plan of Autumn Crest, Plat D, subject to any findings, conditions and modifications found in the engineering report.

FINAL PLAT

Mr. Chairman, I move that we recommend approval of the final plat of Autumn Crest, Plat D, with the findings listed in the staff report, and subject to any findings, conditions and modifications found in the engineering report.

DENIAL

PRELIMINARY PLAN

Mr. Chairman, I move that we deny the preliminary plan of Autumn Crest, Plat D.

FINAL PLAT

If the preliminary plan is denied, there can be no recommendation on the final plat.

TABLE

PRELIMINARY PLAN

Mr. Chairman, I move that we table action on the preliminary plan of Autumn Crest, Plat D.

FINAL PLAT

Mr. Chairman, I move that we table action on the final plat of Autumn Crest, Plat D.

AMERICAN FORK CITY ENGINEERING DIVISION STAFF REPORT

Planning Commission Meeting Date: 10/16/2019

This report is a summary of the American Fork City Engineering Division plan review comments regarding the subject plan as submitted by the applicant for American Fork City Land Use Authority approval:

Project Name: Autumn Crest Plat D

Project Address: 1000 North 1000 East

Developer / Applicant's Name: Patterson Construction

Type of Application:

- | | | |
|--|--|--------------------------------------|
| ☒ Subdivision Final Plat | ☒ Subdivision Preliminary Plan | ☐ Annexation |
| ☐ Code Text Amendment | ☐ General Plan Amendment | ☐ Zone Change |
| ☐ Commercial Site Plan | ☐ Residential Accessory Structure Site Plan | |

Engineering Division Recommendation: The Engineering Division recommends APPROVAL of the proposed development subject to the following findings and conditions:

1. All Standard Conditions of Approval and items denoted as "Plan Modification(s) Required" in the 10/16/2019 Engineering Division Staff Report for the City Land Use Authority shall be addressed on all final project documents.

Project Map:



STANDARD CONDITIONS OF APPROVAL

Standard Conditions of Approval:


APPLICANT is responsible and shall submit/post/obtain all necessary documentation and evidence to comply with these Standard Conditions of Approval prior to any platting, permitting, or any other form of authorization by the City including plat recording or other property conveyance to the City and prior to scheduling a pre-construction meeting. All recording shall take place at the Utah County Recorder's Office.

1. **Title Report:** Submit an updated Title Report not older than 30 days or other type of appropriate verification that shows all dedications to the City are free and clear of encumbrances, taxes, or other assessments.
2. **Property Taxes and Liens:** Submit evidence that all the property taxes, for the current and/or previous years, liens, and agricultural land use roll over fees have been paid in full.
3. **Water Rights:** Submit evidence that all the required water rights have been conveyed to American Fork City.
4. **Performance Guarantee:** Post a performance guarantee for all required public and essential common improvements.
5. **Easements and Agreements:** Submit/record a long-term Storm Water Pollution Prevention Maintenance Agreement signed and dated by the property owner and any required easement documentation.
6. **Land Disturbance Permit:** Obtain a Land Disturbance Permit.
7. **Compliance with the Engineering Division Plan Review Comments:** All plans and documents shall comply with all the Technical Review Committee comments and the City Engineer's final review.
8. **Commercial Structure:** Record an Owner Acknowledgment and Utility Liability Indemnification if the proposed building is a multi-unit commercial structure served by a single utility service.
9. **Sensitive Lands:** Record all applicable documents required for compliance with the City's Sensitive Lands Ordinance.
10. **Utility Notification Form:** Submit a Subdivision Utility Notification Form.
11. **Professional Verification:** Submit final stamped construction documentation by all appropriate professionals.
12. **Fees:** Payment of all development, inspection, recording, street light, and other project related fees.
13. **Mylar:** Submit a Mylar. All plats will receive final verification of all formats, notes, conveyances, and other items contained on the plat by City staff (recorder, legal, engineer, GIS, planning).


Plan Modifications Required:

- 1.

CURVE TABLE					
CURVE	RADIUS	LENGTH	DELTA	CHORD	BEARING
C1	180.00	156.78	49°54'14"	151.87	N 64°49'21" E
C2	149.00	129.78	49°54'14"	125.71	N 64°49'21" E
C3	211.00	35.71	09°41'47"	35.67	N 44°43'07" E
C4	211.00	82.56	22°25'09"	82.04	N 60°46'35" E
C5	211.00	65.51	17°47'18"	65.25	N 80°52'48" E
C6	15.00	23.56	90°00'00"	21.21	S 45°13'33" E
C7	15.00	23.56	90°00'00"	21.21	N 44°46'27" E
C8	211.00	183.78	49°54'14"	178.02	N 64°49'21" E

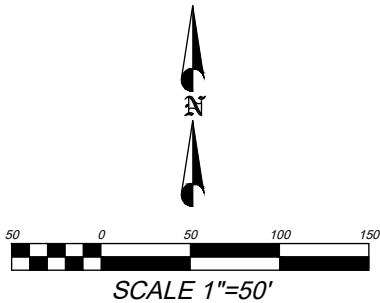

AUTUMN CREST PHASE 1 PLAT "D"
A RESIDENTIAL SUBDIVISION
LOCATED IN THE SOUTHWEST 1/4 OF SECTION 7, TOWNSHIP 5 SOUTH, RANGE 2 EAST, SALT LAKE BASE & MERIDIAN
AMERICAN FORK CITY, UTAH COUNTY, STATE OF UTAH

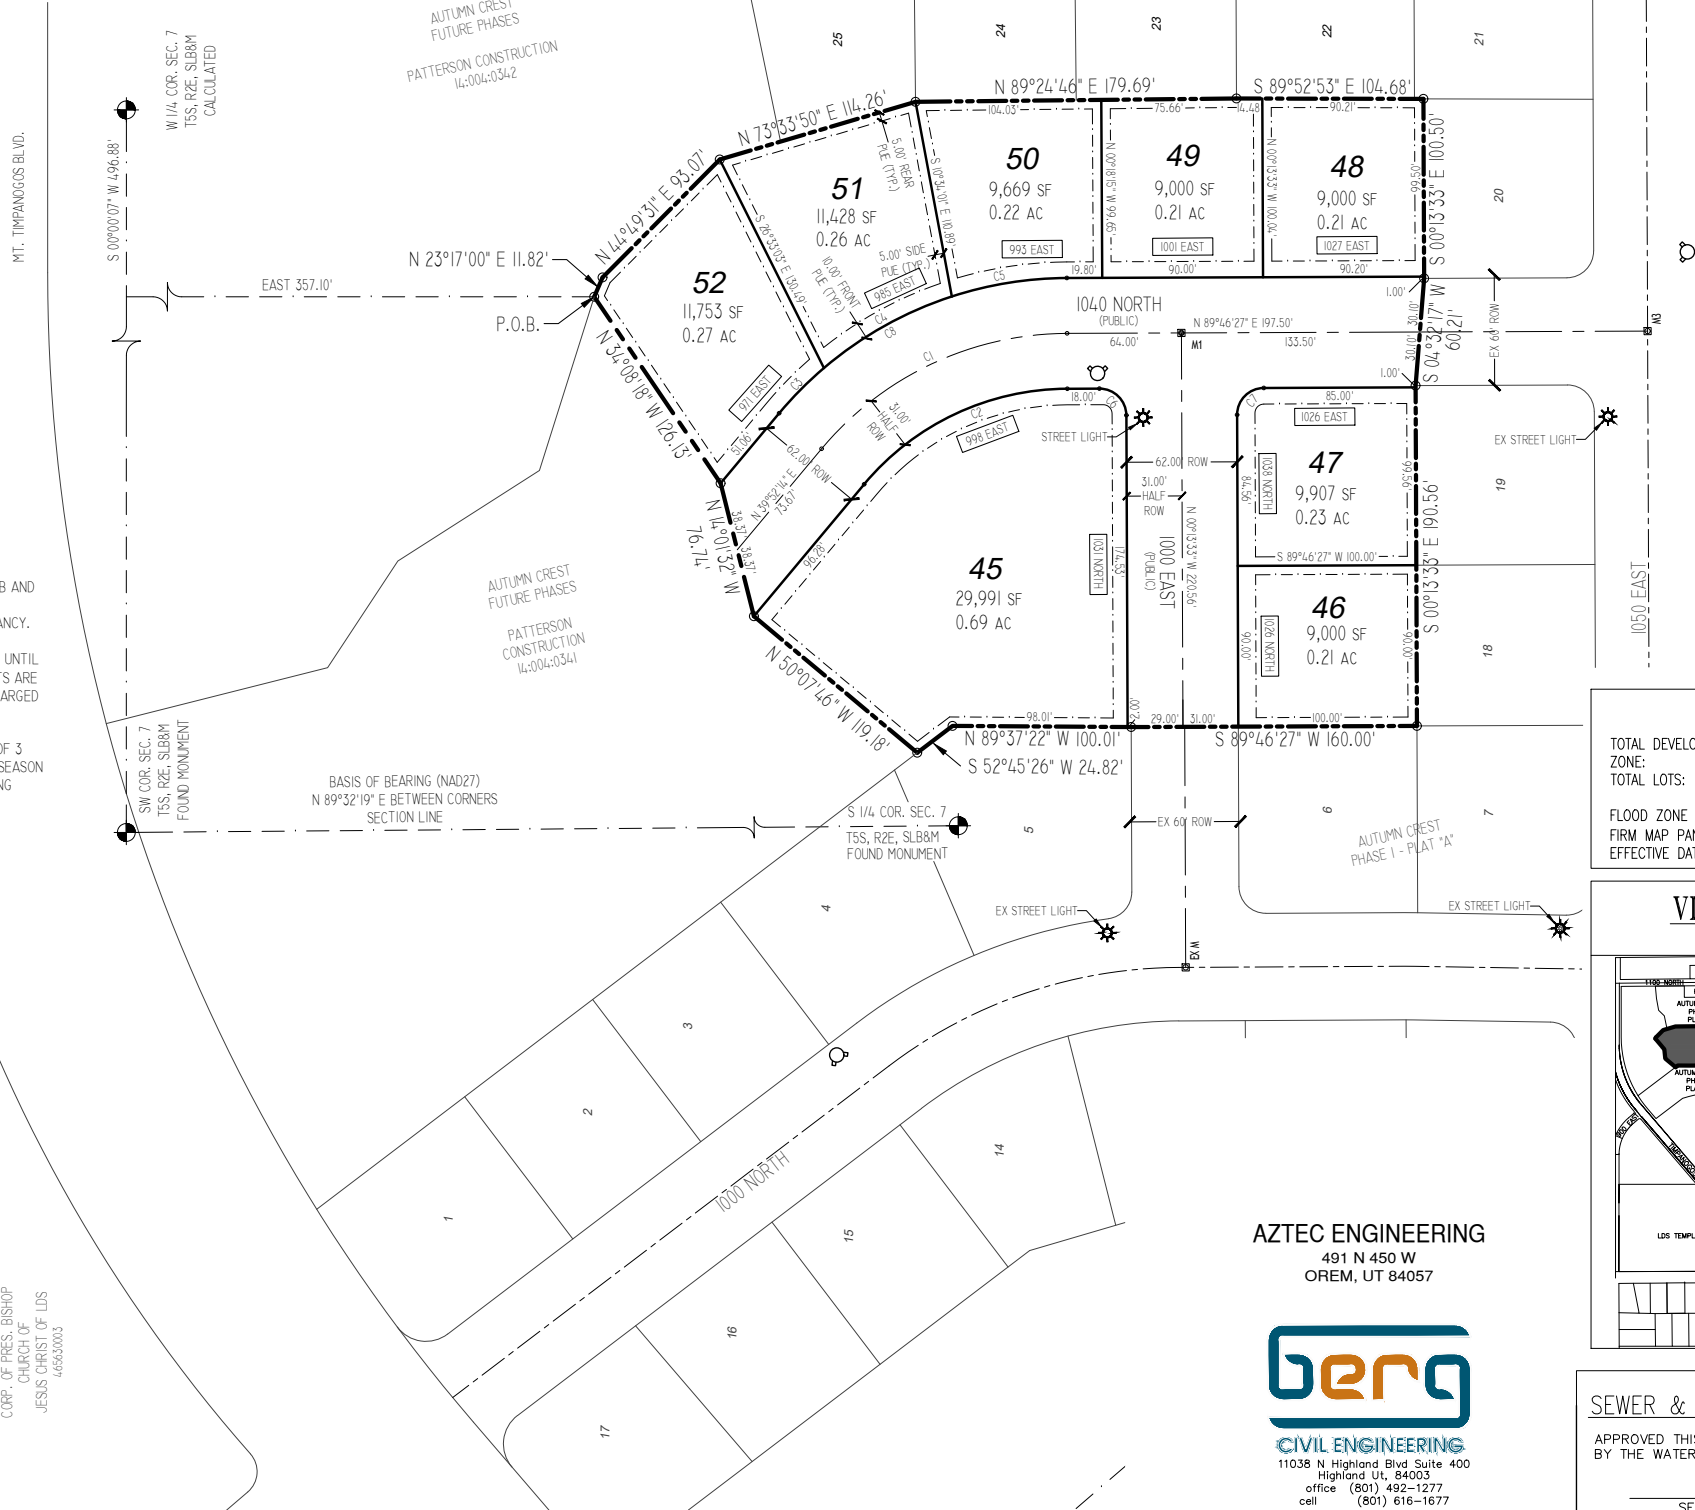

NOTES:

- OFF-SET PINS TO BE PLACED IN THE BACK OF THE CURB AND 5/8" BY 24" REBAR WITH NUMBERED SURVEY CAP TO BE PLACED AT ALL LOTS REAR CORNERS PRIOR TO OCCUPANCY.
- BUILDING PERMITS WILL NOT BE ISSUED FOR ANY HOME UNTIL 1) ASPHALT PAVING IS INSTALLED AND 2) FIRE HYDRANTS ARE INSTALLED, APPROVED BY THE FIRE MARSHALL, AND CHARGED WITH CULINARY WATER.
- LOWEST FLOOR SLAB ELEVATION MUST BE A MINIMUM OF 3 FEET ABOVE WATER LEVEL MEASURED DURING SPRING SEASON OR SUPPORTIVE GEOTECHNICAL INFORMATION INDICATING OTHERWISE.


CORP. OF PRES. BISHOP
CHURCH OF
JESUS CHRIST OF LDS
44962003

AZTEC ENGINEERING
491 N 450 W
OREM, UT 84057



LEGEND	
	SECTION CORNER
	PROPERTY CORNER
	SUBDIVISION MONUMENT
	BOUNDARY LINE
	CENTER LINE
	EASEMENT LINE
	FIRE HYDRANT
	STREET LIGHT

TABULATIONS	
TOTAL DEVELOPMENT:	3.14 ACRES
ZONE:	R-1-9000
TOTAL LOTS:	8
FLOOD ZONE DESIGNATION: X	
FIRM MAP PANEL #: 495517 0110 B	
EFFECTIVE DATE: JULY 17, 2002	
BENCHMARK SW CORNER OF SEC. 7 T. 5 S., R. 2 E., SLB&M ELEV = 4757.024	

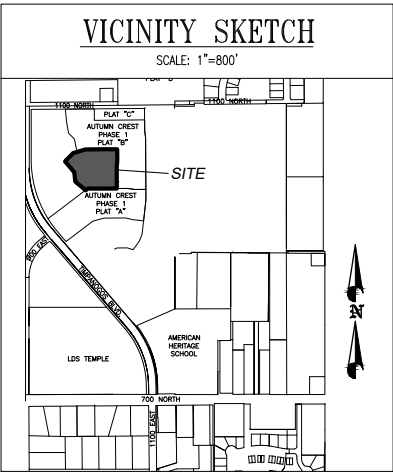

SEWER & WATER AUTHORITY APPROVAL

APPROVED THIS _____ DAY OF _____, A.D. 20____, BY THE WATER AUTHORITY.

SEWER & WATER AUTHORITY

SURVEYOR'S CERTIFICATE

I, _____, DO HEREBY CERTIFY THAT I AM A PROFESSIONAL LAND SURVEYOR, AND THAT I HOLD A LICENSE IN ACCORDANCE WITH TITLE 58, CHAPTER 22, PROFESSIONAL ENGINEERS AND LAND SURVEYORS LICENSING ACT, UTAH CODE ANNOTATED, 1953 AS AMENDED, CERTIFICATE NO. _____. I FURTHER CERTIFY THAT BY AUTHORITY OF THE OWNERS, I HAVE MADE A SURVEY OF THE TRACT OF LAND SHOWN ON THIS PLAT AND DESCRIBED BELOW, HAVE SUBDIVIDED SAID TRACT OF LAND INTO LOTS, STREETS AND EASEMENTS, HAVE COMPLETED A SURVEY OF THE PROPERTY DESCRIBED ON THIS PLAT IN ACCORDANCE WITH SECTION 17-23-17, UTAH CODE ANNOTATED, 1953 AS AMENDED, HAVE VERIFIED ALL MEASUREMENTS, AND HAVE PLACED MONUMENTS AS REPRESENTED ON THE PLAT. I FURTHER CERTIFY THAT EVERY EXISTING RIGHT-OF-WAY AND EASEMENT GRANT OF RECORD FOR UNDERGROUND FACILITIES, AS DEFINED IN SECTION 54-8a-2, UTAH CODE ANNOTATED, 1953 AS AMENDED, AND FOR OTHER UTILITY FACILITIES, IS ACCURATELY DESCRIBED ON THIS PLAT, AND THAT THIS PLAT IS TRUE AND CORRECT.

DATE _____ SURVEYOR, P.L.S. (SEE SEAL BELOW)

BOUNDARY DESCRIPTION

BEGINNING AT A POINT THAT IS S 00°00'07" W 496.88 FEET ALONG THE SECTION LINE AND EAST 357.10 FEET FROM THE WEST QUARTER CORNER OF SECTION 7, TOWNSHIP 5 SOUTH RANGE 2 EAST, SALT LAKE BASE AND MERIDIAN;

THENCE N 23°17'00" E 11.82 FEET; THENCE N 44°49'31" E 93.07 FEET; THENCE N 73°33'50" E 114.26 FEET; THENCE N 89°24'46" E 179.69 FEET; THENCE S 89°52'53" E 104.68 FEET; THENCE S 00°13'33" E 100.50 FEET; THENCE S 04°32'17" W 60.21 FEET; THENCE S 00°13'33" E 190.56 FEET; THENCE S 89°46'27" W 160.00 FEET; THENCE N 89°37'22" W 100.01 FEET; THENCE S 52°45'26" W 24.82 FEET; THENCE N 50°07'46" W 119.18 FEET; THENCE N 14°01'32" W 76.74 FEET; THENCE N 34°08'18" W 126.13 FEET TO THE POINT OF BEGINNING.

CONTAINING: 3.14 ACRES OR 138,130 SF # OF LOTS = 8

OWNER'S DEDICATION

THE UNDERSIGNED OWNERS OF THE PROPERTY DESCRIBED ABOVE AND SHOWN ON THIS PLAT, HAVE CAUSED THE SAME TO BE SUBDIVIDED INTO LOTS, STREETS, AND EASEMENTS AND DO HEREBY DEDICATE ANY PUBLIC STREETS AND OTHER PUBLIC AREAS SHOWN THEREON FOR THE PERPETUAL USE OF THE PUBLIC.

IN WITNESS WHEREOF WE HAVE HEREUNTO SET OUR HANDS THIS _____ DAY OF _____, A.D. _____

ACKNOWLEDGMENT

STATE OF UTAH } S.S.
COUNTY OF UTAH }
ON THE _____ DAY OF _____, A.D. _____ THE FOREGOING INSTRUMENT WAS ACKNOWLEDGED BEFORE ME BY _____, PRINT NAME

OF _____ COMPANY
A UTAH LIMITED LIABILITY COMPANY, ON BEHALF OF SAID ENTITY.
MY COMMISSION EXPIRES _____ NOTARY PUBLIC

ACCEPTANCE BY LEGISLATIVE BODY

THE _____ CITY COUNCIL _____ OF _____ AMERICAN FORK CITY _____ COUNTY OF UTAH, APPROVES THIS SUBDIVISION AND HEREBY ACKNOWLEDGES THE VACATION OF CERTAIN PUBLIC UTILITY EASEMENTS AND ACCEPTS THE DEDICATION OF ALL STREETS AND EASEMENTS FOR THE PERPETUAL USE OF THE PUBLIC THIS _____ DAY OF _____, A.D. _____.

_____ MAYOR	_____ COUNCIL MEMBER
_____ COUNCIL MEMBER	_____ COUNCIL MEMBER
_____ COUNCIL MEMBER	_____ COUNCIL MEMBER

APPROVED _____ ATTEST _____
CITY ENGINEER CLERK-RECORDER
(SEE SEAL BELOW)

PLANNING COMMISSION APPROVAL

APPROVED THIS _____ DAY OF _____, A.D. _____ BY THE _____ AMERICAN FORK CITY _____ PLANNING COMMISSION

PLANNER _____ CHAIRMAN, PLANNING COMMISSION

PLAT "D"
AUTUMN CREST PHASE 1
A RESIDENTIAL SUBDIVISION
LOCATED IN THE SW 1/4 OF SECTION 7, T. 5 S., R. 2 E., SLB&M
AMERICAN FORK CITY, UTAH COUNTY, STATE OF UTAH

SCALE: 1" = 50 FEET

SURVEYOR'S SEAL	NOTARY PUBLIC SEAL	CLERK-RECORDER SEAL



TABULATIONS		BOUNDARY DESCRIPTION	NOTES	LEGEND	VICINITY SKETCH
PROJECT ZONE AVERAGE LOT SIZE	R-1-9000 12,515 SF	BEGINNING AT A POINT THAT IS S 00°00'07" W 496.88 FEET ALONG THE SECTION LINE AND EAST 357.10 FEET FROM THE WEST QUARTER CORNER OF SECTION 7, TOWNSHIP 5 SOUTH RANGE 2 EAST, SALT LAKE BASE AND MERIDIAN;	1. PROJECT ADDRESS IS 1000 EAST 1040 NORTH ELEVATION BENCHMARK IS THE SW CORNER OF SECT. 7; ELEV = 4757.024. 2. LOWEST FLOOR SLAB ELEVATION MUST BE A MINIMUM OF 3 FEET ABOVE WATER LEVEL MEASURED DURING SPRING SEASON OFF-SET PINS TO BE PLACED IN THE BACK OF THE CURB AND 5/8" BY 24" REBAR WITH NUMBERED SURVEY CAP TO BE PLACED AT ALL LOTS REAR CORNERS PRIOR TO OCCUPANCY 3. BUILDING PERMITS WILL NOT BE ISSUED FOR ANY HOME UNTIL 1) ASPHALT PAVING IS INSTALLED AND 2) FIRE HYDRANTS ARE INSTALLED, APPROVED BY THE FIRE MARSHALL AND CHARGED WITH CULINARY WATER 4. AREA WITHIN THIS SUBDIVISION IS IN ZONE X (OUTSIDE THE 500-YEAR FLOOD PLAIN) ACCORDING TO FEMA FIRM PANEL NUMBER 495517 010 B, EFFECTIVE DATE: JULY 17, 2002. 5. AN ALL WEATHER DRIVING SURFACE AND FIRE DEPARTMENT TURN AROUND, CAPABLE OF SUPPORTING FIRE APPARATUS, WILL MEED TO PROVIDED AND MAINTAINED THROUGHOUT CONSTRUCTION.	PROPERTY LINE LOT LINE EASEMENT LINE EXISTING CURB PROPOSED CURB 5 FOOT CONTOUR 1 FOOT CONTOUR CULINARY WATER PRESSURIZED IRRIG. SANITARY SEWER STORM DRAIN FIRE HYDRANT SURVEY MONUMENT	
TYPE OF OCCUPANCY TYPE OF CONSTRUCTION AUTOMATIC FIRE SPRINKLERS	SINGLE FAMILY V-B NO	THENCE N 23°17'00" E 11.82 FEET; THENCE N 44°49'31" E 93.07 FEET; THENCE N 73°33'50" E 114.26 FEET; THENCE N 89°24'46" E 179.69 FEET; THENCE S 89°52'53" E 104.68 FEET; THENCE S 00°13'33" E 100.50 FEET; THENCE S 04°32'17" W 60.21 FEET; THENCE S 00°13'33" E 190.56 FEET; THENCE S 89°46'27" W 160.00 FEET; THENCE N 89°37'22" W 100.01 FEET; THENCE S 52°45'26" W 24.82 FEET; THENCE N 50°07'46" W 119.18 FEET; THENCE N 14°01'32" W 76.74 FEET; THENCE N 34°08'18" W 126.13 FEET TO THE POINT OF BEGINNING.			
TOTAL DEVELOPMENT: TOTAL LOTS:	3.14 ACRES 8	CONTAINING: 3.14 ACRES OR 138,130 SF	# OF LOTS = 8		

CONTACT LIST	
CIVIL ENGINEER BERG CIVIL ENGINEERING	(801) 492-1277
GEOTECHNICAL ENGINEER EARTHTEC ENGINEERING	(801) 225-5711
AMERICAN FORK CITY PLANNING DEPT. AMERICAN FORK CITY PUBLIC WORKS	(801) 763-3060 (801) 763-3060
UTILITIES POWER: ROCKY MOUNTAIN POWER (DENNIS PATTEN) TELEPHONE: QWEST (DARREN KELLER) CABLE: COMCAST (HEIDI HAWKEY)	(801) 756-1341 (801) 356-6975 (801) 401-3023
IRRIGATION COMPANY (LEE SEARLE) GAS: QUESTAR (GAYLAN SORENSON) CULINARY WATER: (JAY BREMS) SANITARY SEWER: (ASHTON HARDY) FIRE MARSHAL: (MAT SACCO) STORM DRAINAGE: (HARLAN NIELSON) PRESSURIZED IRRIGATION: (JAY BREMS) ENGINEERING: (BEN HUNTER) STORM SWPP PLAN: (AARON BREMS)	(801) 756-6626 (801) 370-6577 (801) 404-0487 (801) 404-6126 (801) 763-3040 (801) 404-6362 (801) 404-6129 (801) 763-3060 (801) 404-6362

SHEET INDEX	
C1	COVER SHEET
C2	OVERALL SEWER PLAN
C3	OVERALL IRRIGATION PLAN
C4	OVERALL WATER PLAN
C5	GRADING & DRAINAGE PLAN
C6	ROAD PROFILES
C7	ROAD PROFILES
C8	SIGNAGE & STREET LIGHTS
C9	SUBDIVISION STREET TREES
SWI	SWPPP
GNI	GENERAL NOTES
DI-D4	CONSTRUCTION DETAILS
PLAT	PLAT "D"

CURVE TABLE					
CURVE	RADIUS	LENGTH	DELTA	CHORD	BEARING
C1	180.00	156.78	49°54'14"	151.87	N 64°49'21" E
C2	149.00	129.78	49°54'14"	125.71	N 64°49'21" E
C3	211.00	35.71	09°41'47"	35.67	N 44°43'07" E
C4	211.00	82.56	22°25'09"	82.04	N 60°46'35" E
C5	211.00	65.51	17°47'18"	65.25	N 80°52'48" E
C6	15.00	23.56	90°00'00"	21.21	S 45°13'33" E
C7	15.00	23.56	90°00'00"	21.21	N 44°46'27" E
C8	211.00	183.78	49°54'14"	178.02	N 64°49'21" E

CORP. OF PRES. BISHOP
CHURCH OF
JESUS CHRIST OF LDS
465630003

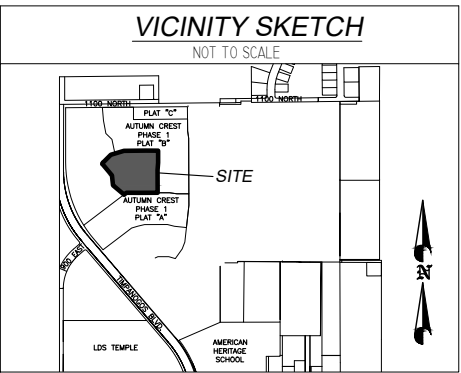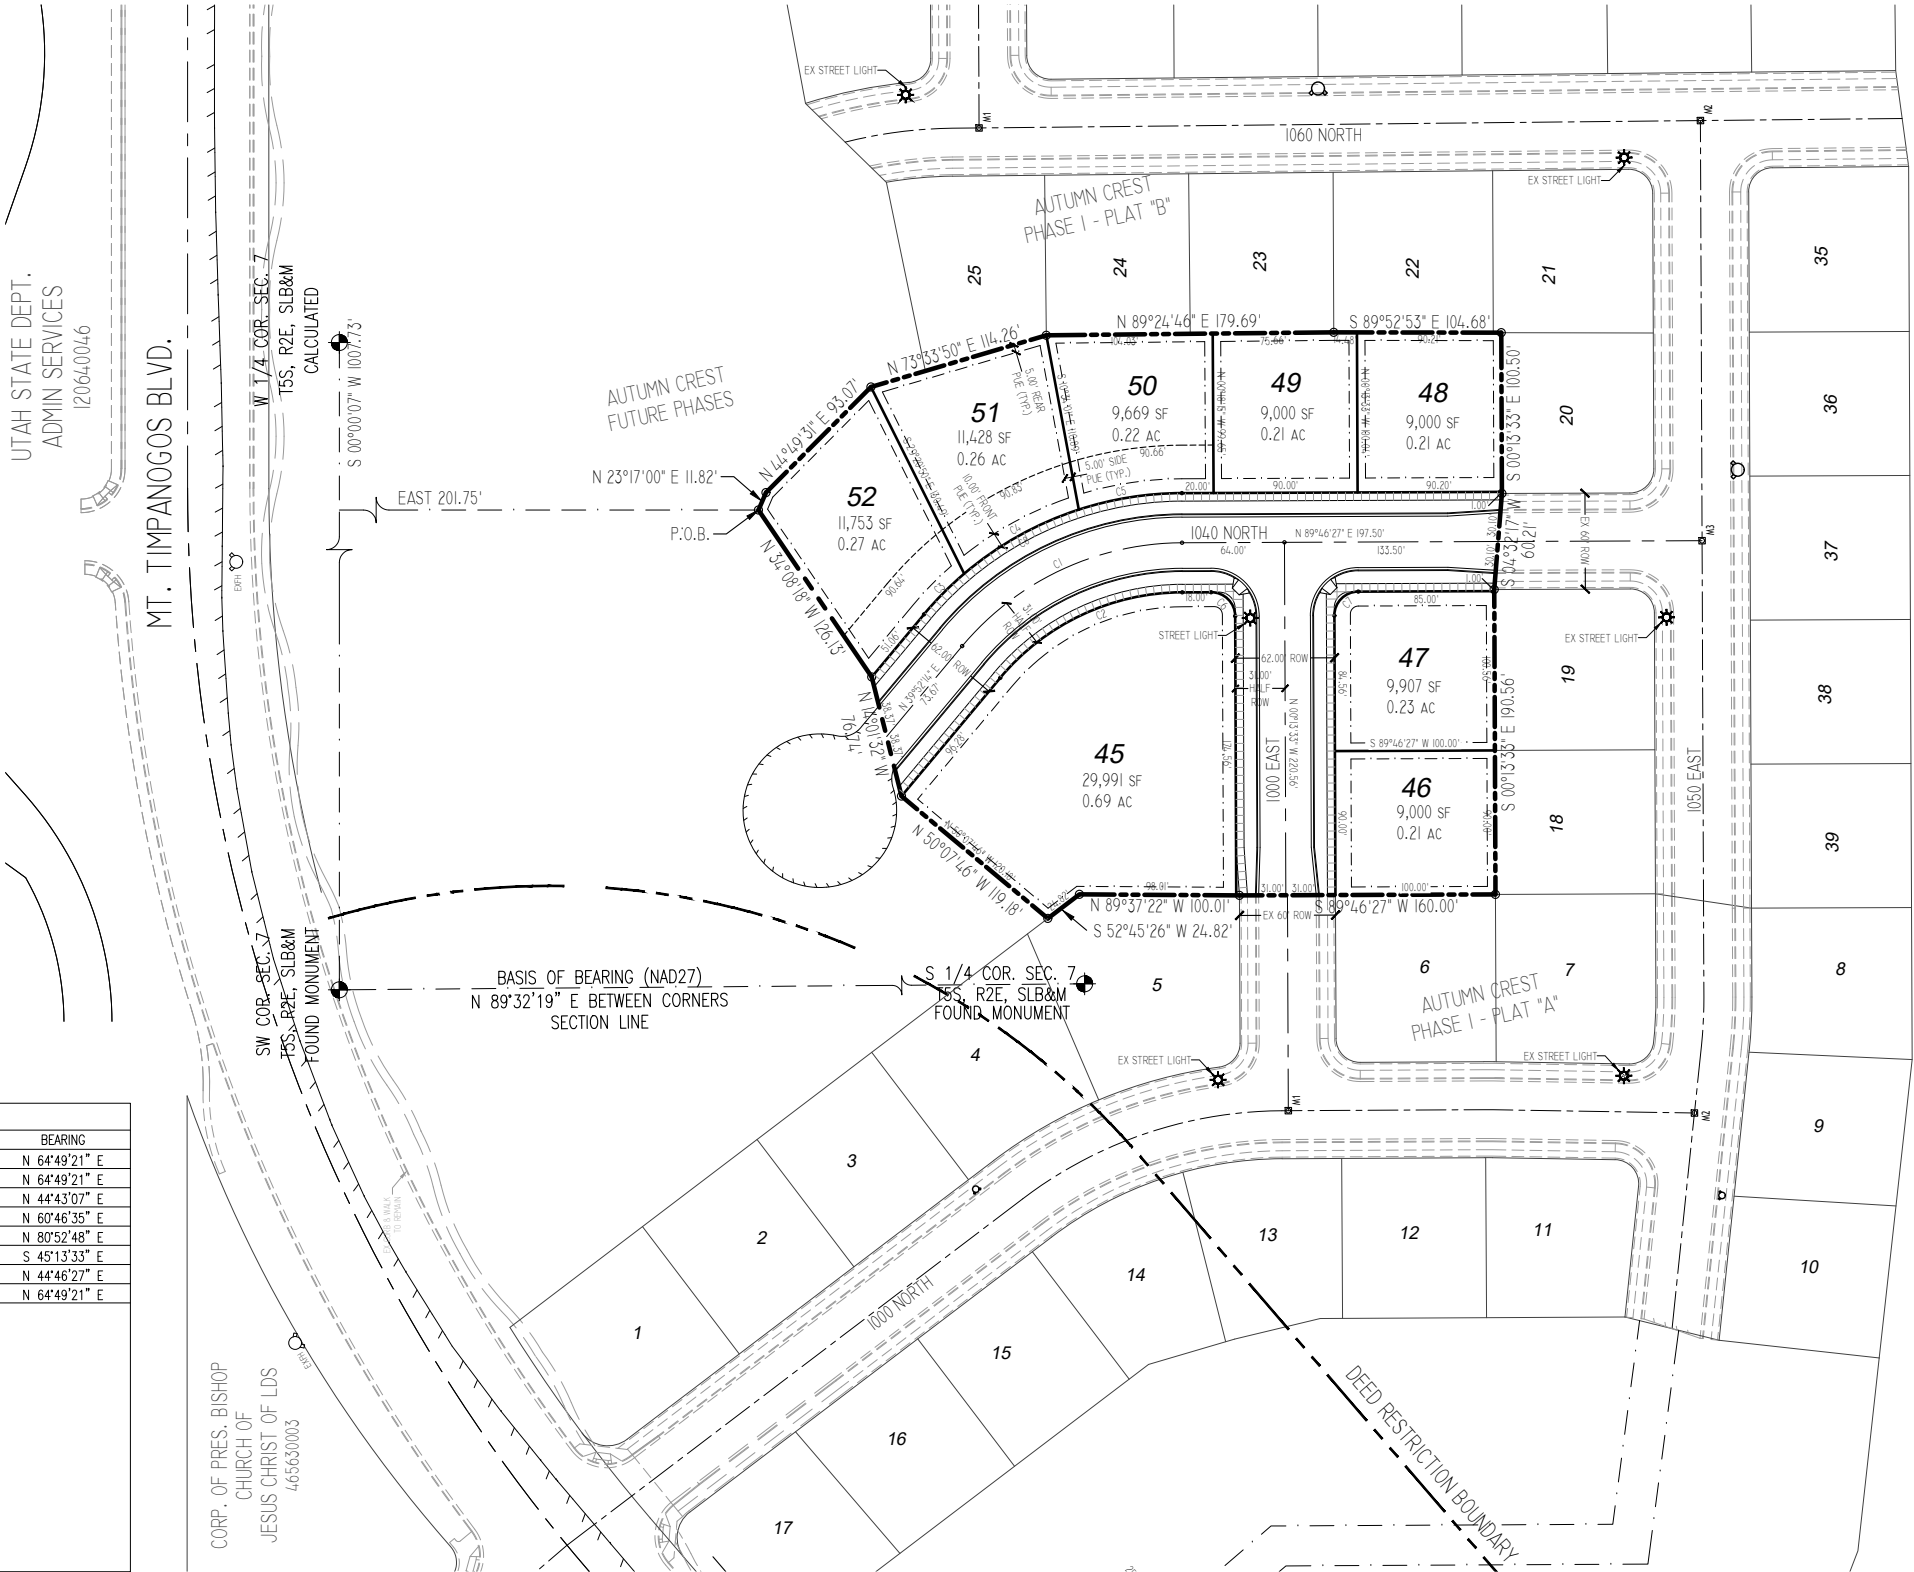

DEVELOPER

www.phutah.com

DEVELOPMENT

AUTUMN CREST

SCALE: 1"= 60'

CIVIL ENGINEERING
11038 N Highland Blvd Suite 400
Highland Ut, 84003
office (801) 492-1277
cell (801) 616-1677

REVISIONS			SEAL
NO.	DATE	DESCRIPTION	
1			
2			
3			
4			
5			
6			

ACTION
FINAL PLAN

DATE
9/20/2019

PROJECT
PATTERSON HOMES
**AUTUMN CREST
PLAT "D"**
A RESIDENTIAL SUBDIVISION LOCATED IN THE
SW 1/4 OF SEC. 7, T. 5 S, R. 2 E, SLB&M
AMERICAN FORK CITY, UTAH COUNTY

DESCRIPTION
**FINAL
CONSTRUCTION
PLANS**

SHEET NAME
**COVER
SHEET**

SHEET NUMBER
C1

\\ph-ahd\phd\ahd\2019\92019-09-autumn-crest\final\plans\1050-south.dwg

LEGEND

PROPERTY LINE

LOT LINE

EASEMENT LINE

EXISTING CURB

PROPOSED CURB

5 FOOT CONTOUR

1 FOOT CONTOUR

CULINARY WATER

PRESSURIZED IRRIG.

SANITARY SEWER

STORM DRAIN


FIRE HYDRANT

NOTES

1. ALL SEWER MAINS AND LATERALS MUST BE INSPECTED AND APPROVED BY THE CITY OF AMERICAN FORK PUBLIC WORKS DEPARTMENT BEFORE BACKFILLING IS ACCOMPLISHED.

2. ALL LATERAL CONNECTIONS SHALL "INSERT-A-TEE" OR WYE AT TEN O'CLOCK OR TWO O'CLOCK POSITIONING TO CENTER OF MAIN LINE AND SHALL BE ENCASED IN CONCRETE AFTER INSPECTION IS MADE.

3. ALL SANITARY SEWER PIPE TO BE PVC CONFORMING TO ASTM D3034 SDR 35

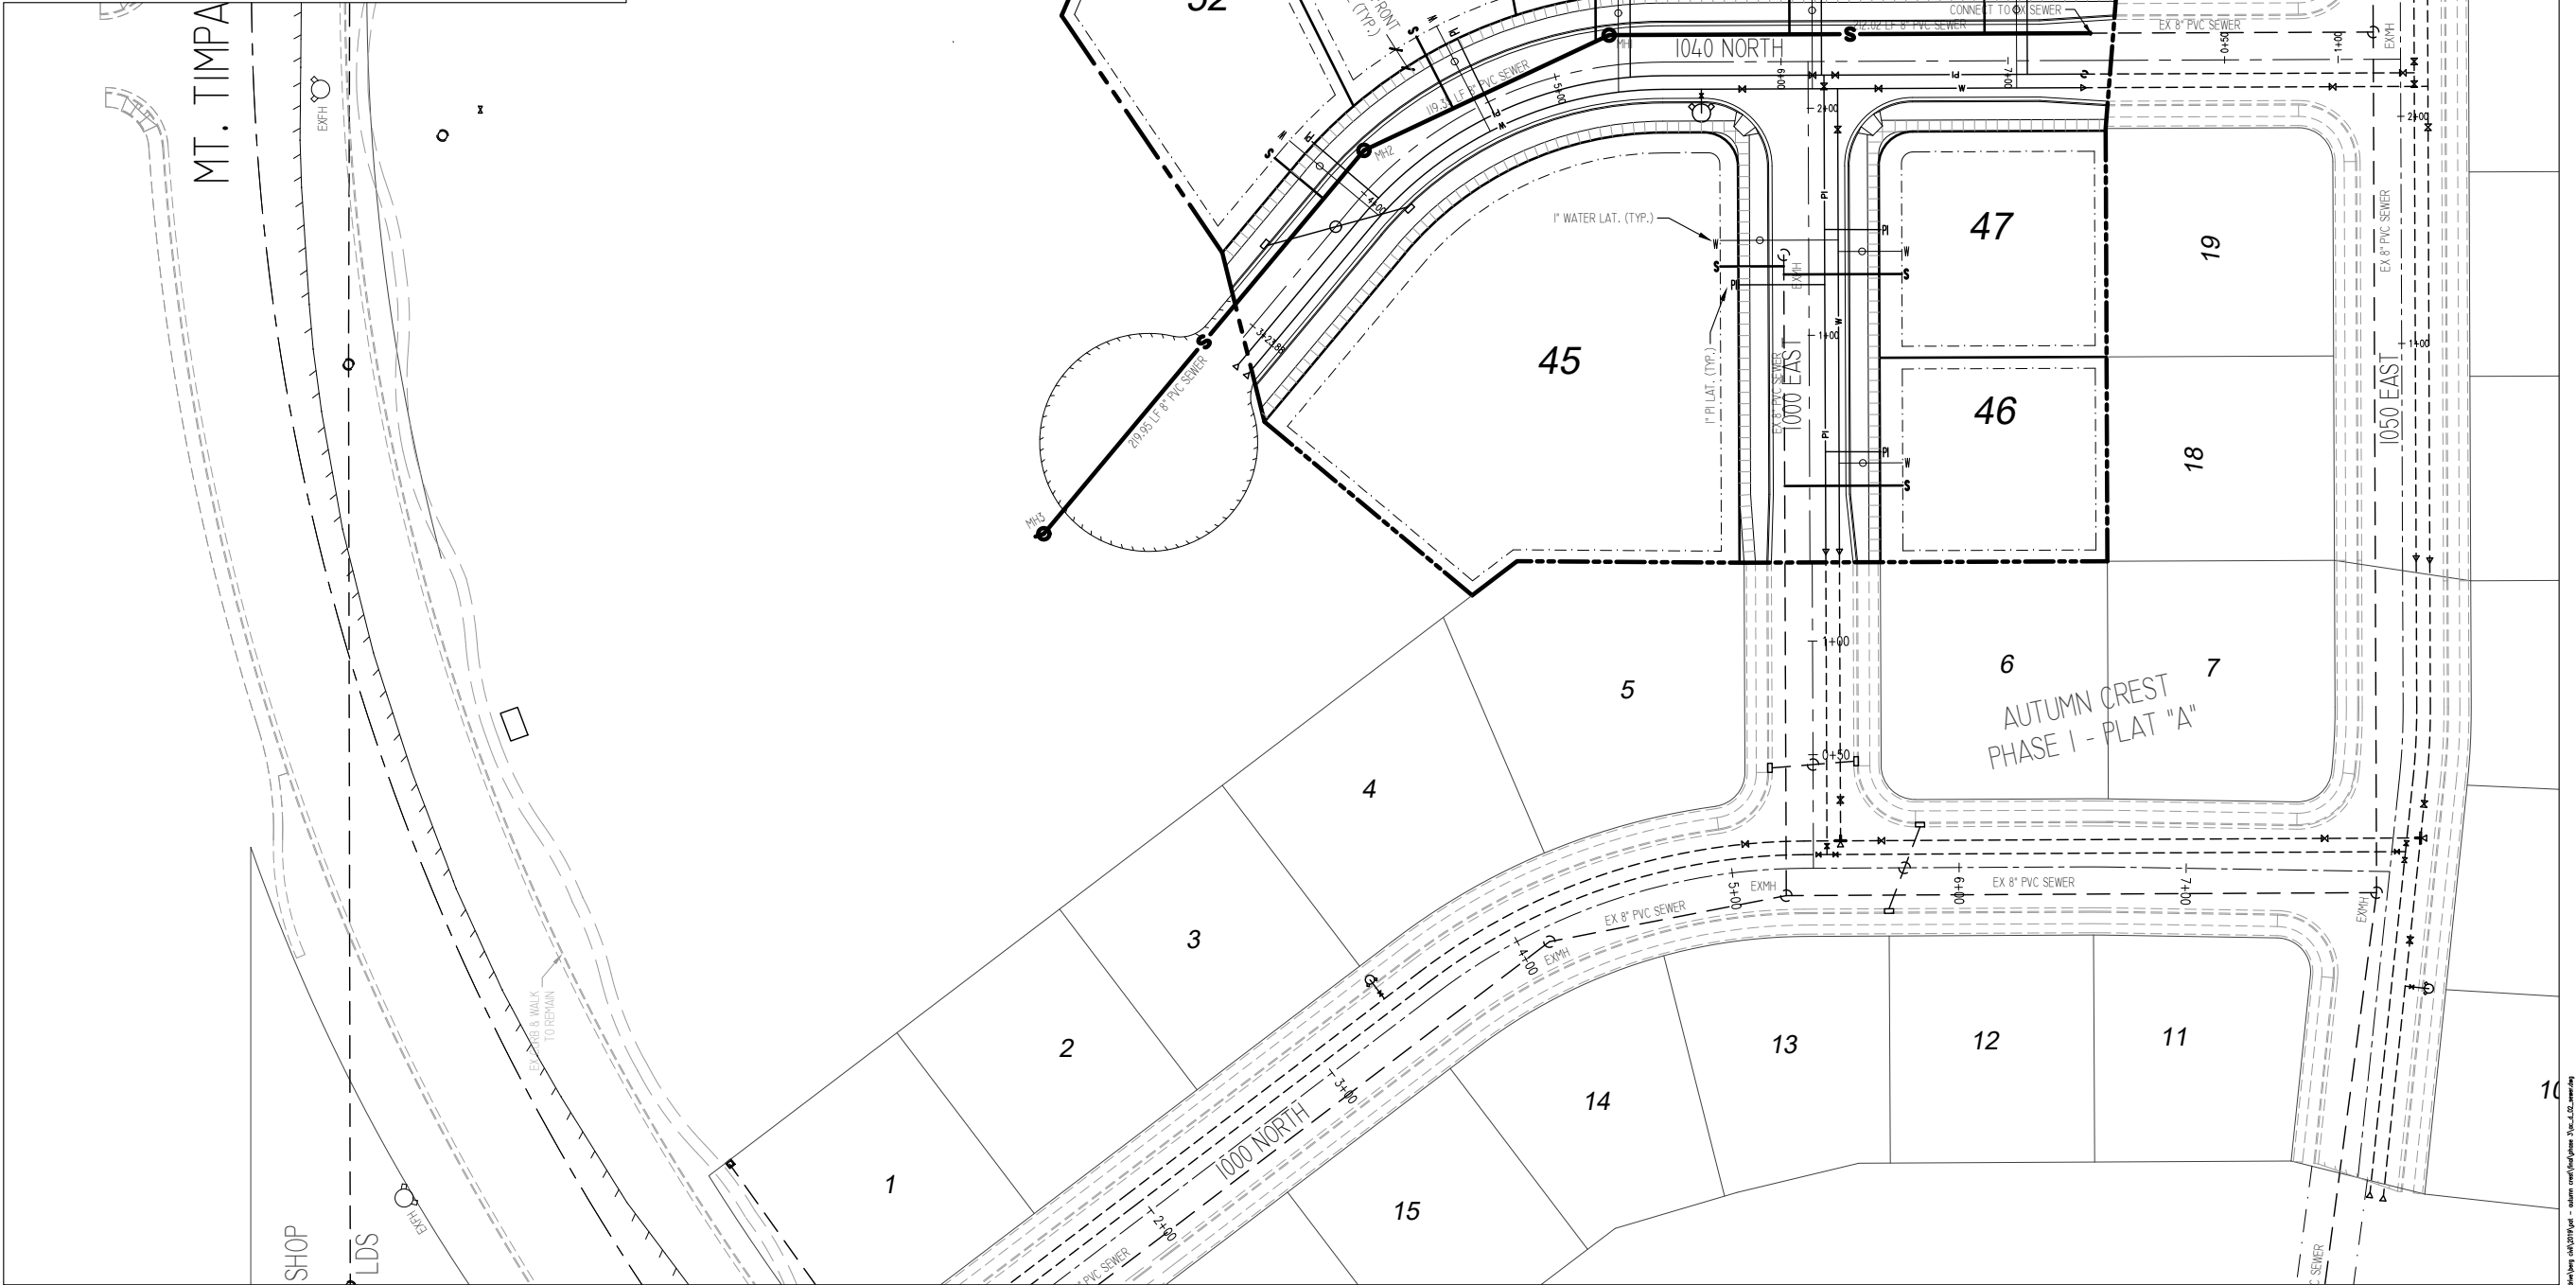

DEVELOPER



PATTERSON HOMES
www.phutah.com

AVOID CUTTING UNDERGROUND UTILITIES



1-800-663-4301

NOTICE

THE CONTRACTOR SHALL BE RESPONSIBLE FOR THE LOCATION, PROTECTION, AND RESTORATION OF ALL BURIED OR ABOVE GROUND UTILITIES, SHOWN OR NOT SHOWN ON THE PLANS.

DEVELOPMENT

AUTUMN CREST



0 20 40 80 120

SCALE: 1"= 40'




BERG
CIVIL ENGINEERING
11038 N Highland Blvd Suite 400
Highland Ut, 84003
office (801) 492-1277
cell (801) 616-1677

REVISIONS

SEAL

NO.	DATE	DESCRIPTION
1		
2		
3		
4		
5		
6		
7		

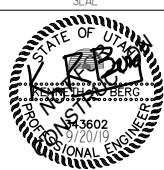

ACTION

DATE

FINAL PLAN

9/20/2019

PROJECT

PATTERSON HOMES
AUTUMN CREST
PLAT "D"

DESCRIPTION

FINAL CONSTRUCTION PLANS

SHEET NAME

SHEET NUMBER

OVERALL SEWER PLAN

C2

LEGEND

---	PROPERTY LINE	W	CULINARY WATER
---	LOT LINE	PI	PRESSURIZED IRRIG.
---	EASEMENT LINE	S	SANITARY SEWER
==	EXISTING CURB	SD	STORM DRAIN
---	PROPOSED CURB	Δ	FIRE HYDRANT
---	5 FOOT CONTOUR		
---	1 FOOT CONTOUR		

NOTES:

1. ALL LOTS TO HAVE PI METER BOX INSTALLED.

AUTUMN CREST
FUTURE PHASES

AUTUMN CREST
PHASE I - PLAT "B"

AUTUMN CREST
PHASE I - PLAT "A"

DEVELOPER

PATTERSON HOMES
www.phutah.com

NOTICE: THE CONTRACTOR SHALL BE RESPONSIBLE FOR THE LOCATION, PROTECTION, AND RESTORATION OF ALL BURIED OR ABOVE GROUND UTILITIES, SHOWN OR NOT SHOWN ON THE PLANS.

DEVELOPMENT

AUTUMN CREST

berg
CIVIL ENGINEERING
11038 N Highland Blvd Suite 400
Highland Ut, 84003
office (801) 492-1277
cell (801) 616-1677

REVISIONS			SEAL
NOL.	DATE	DESCRIPTION	
1			
2			
3			
4			
5			
6			
7			

ACTION	DATE
FINAL PLAN	9/20/2019

PROJECT

PATTERSON HOMES

AUTUMN CREST

PLAT "D"

DESCRIPTION

FINAL CONSTRUCTION PLANS

SHEET NAME	SHEET NUMBER
OVERALL IRRIGATION PLAN	C3

LEGEND

PROPERTY LINE

LOT LINE

EASEMENT LINE

EXISTING CURB

PROPOSED CURB

5 FOOT CONTOUR

1 FOOT CONTOUR

CULINARY WATER

PRESSURIZED IRRIG.

SANITARY SEWER

STORM DRAIN

FIRE HYDRANT

NOTES:

1. ALL WATERLINES WITHIN SUBDIVISION TO BE POLYWRAPPED DIP.

2. ALL WATERLINES IN ACCORDANCE WITH AWWA C151 AND ANSI A-21-51:

CLASS 50 FOR MECHANICAL JOINTS (MJ)

CLASS 53 FOR FLANGED JOINTS (FJ)

3. ALL WATERLINES TO BE DIP CLASS 51

4. ALL WATER SERVICES TO BE 1"

DEVELOPER

PATTERSON HOMES

www.phutah.com

AVOID CUTTING UNDERGROUND UTILITIES

BEFORE YOU DIG

1-800-662-4301

NOTICE

THE CONTRACTOR SHALL BE RESPONSIBLE FOR THE LOCATION, PROTECTION, AND RESTORATION OF ALL BURIED OR ABOVE GROUND UTILITIES, SHOWN OR NOT SHOWN ON THE PLANS.

DEVELOPMENT

AUTUMN CREST

SCALE: 1"= 40'

berg

CIVIL ENGINEERING

11038 N Highland Blvd Suite 400
Highland Ut, 84003
office (801) 492-1277
cell (801) 616-1677

REVISIONS

NO.	DATE	DESCRIPTION
1		
2		
3		
4		
5		
6		
7		

SEAL

STATE OF UTAH

PROFESSIONAL ENGINEER

33602

9/20/19

ACTION

FINAL PLAN

DATE

9/20/2019

PROJECT

PATTERSON HOMES
AUTUMN CREST
PLAT "D"

DESCRIPTION

FINAL CONSTRUCTION PLANS

SHEET NAME


OVERALL WATER PLAN

SHEET NUMBER


C4

SUMPI	STA 3+80.84	RIM 4776.12	BOT 4760.12
CBI	TBC 4776.22	FL 4772.22	BOT 4769.22
CB2	TBC 4775.96	FL 4771.96	BOT 4768.961

SUMP DETAIL
NOT TO SCALE

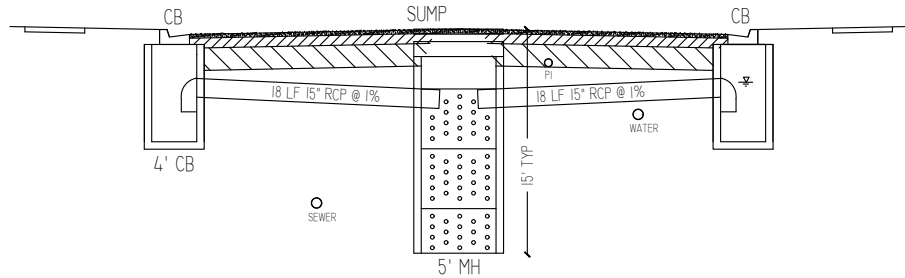

LOCAL ROAD R.O.W.
NOT TO SCALE

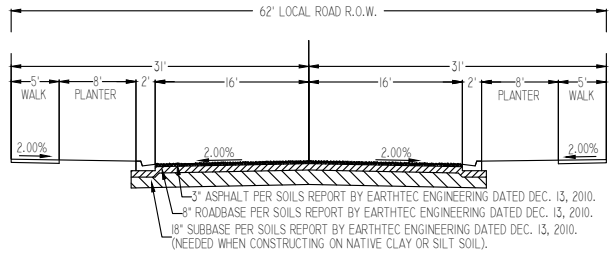


GENERAL NOTES:

1. METHOD OF HANDLING STORM DRAIN RUNOFF IS BY PRE-TREATMENT CATCH BASINS AND INFILTRATION SUMPS.
2. AREA WITHIN THIS SUBDIVISION IS IN ZONE X (OUTSIDE THE 500-YEAR FLOOD PLAIN) ACCORDING TO FEMA FIRM PANEL NUMBER 4955170110 B.

GRADING NOTES:

1. BENCHMARK: SW CORNER SEC 7, T5S, R2E, SLB8M ELEV = 4757.024
2. CONTRACTOR TO GRADE ALL LOTS TO DRAIN TO THE STREET.
3. REAR YARD ELEVATIONS HAVE BEEN SET AS 9" ABOVE THE CENTER OF LOT TBC ELEVATION AS SHOWN. THIS MINIMUM REAR YARD ELEVATION PROVIDES A MINIMUM OF 0.63% SLOPE FROM THE REAR OF THE LOT TO THE STREET.

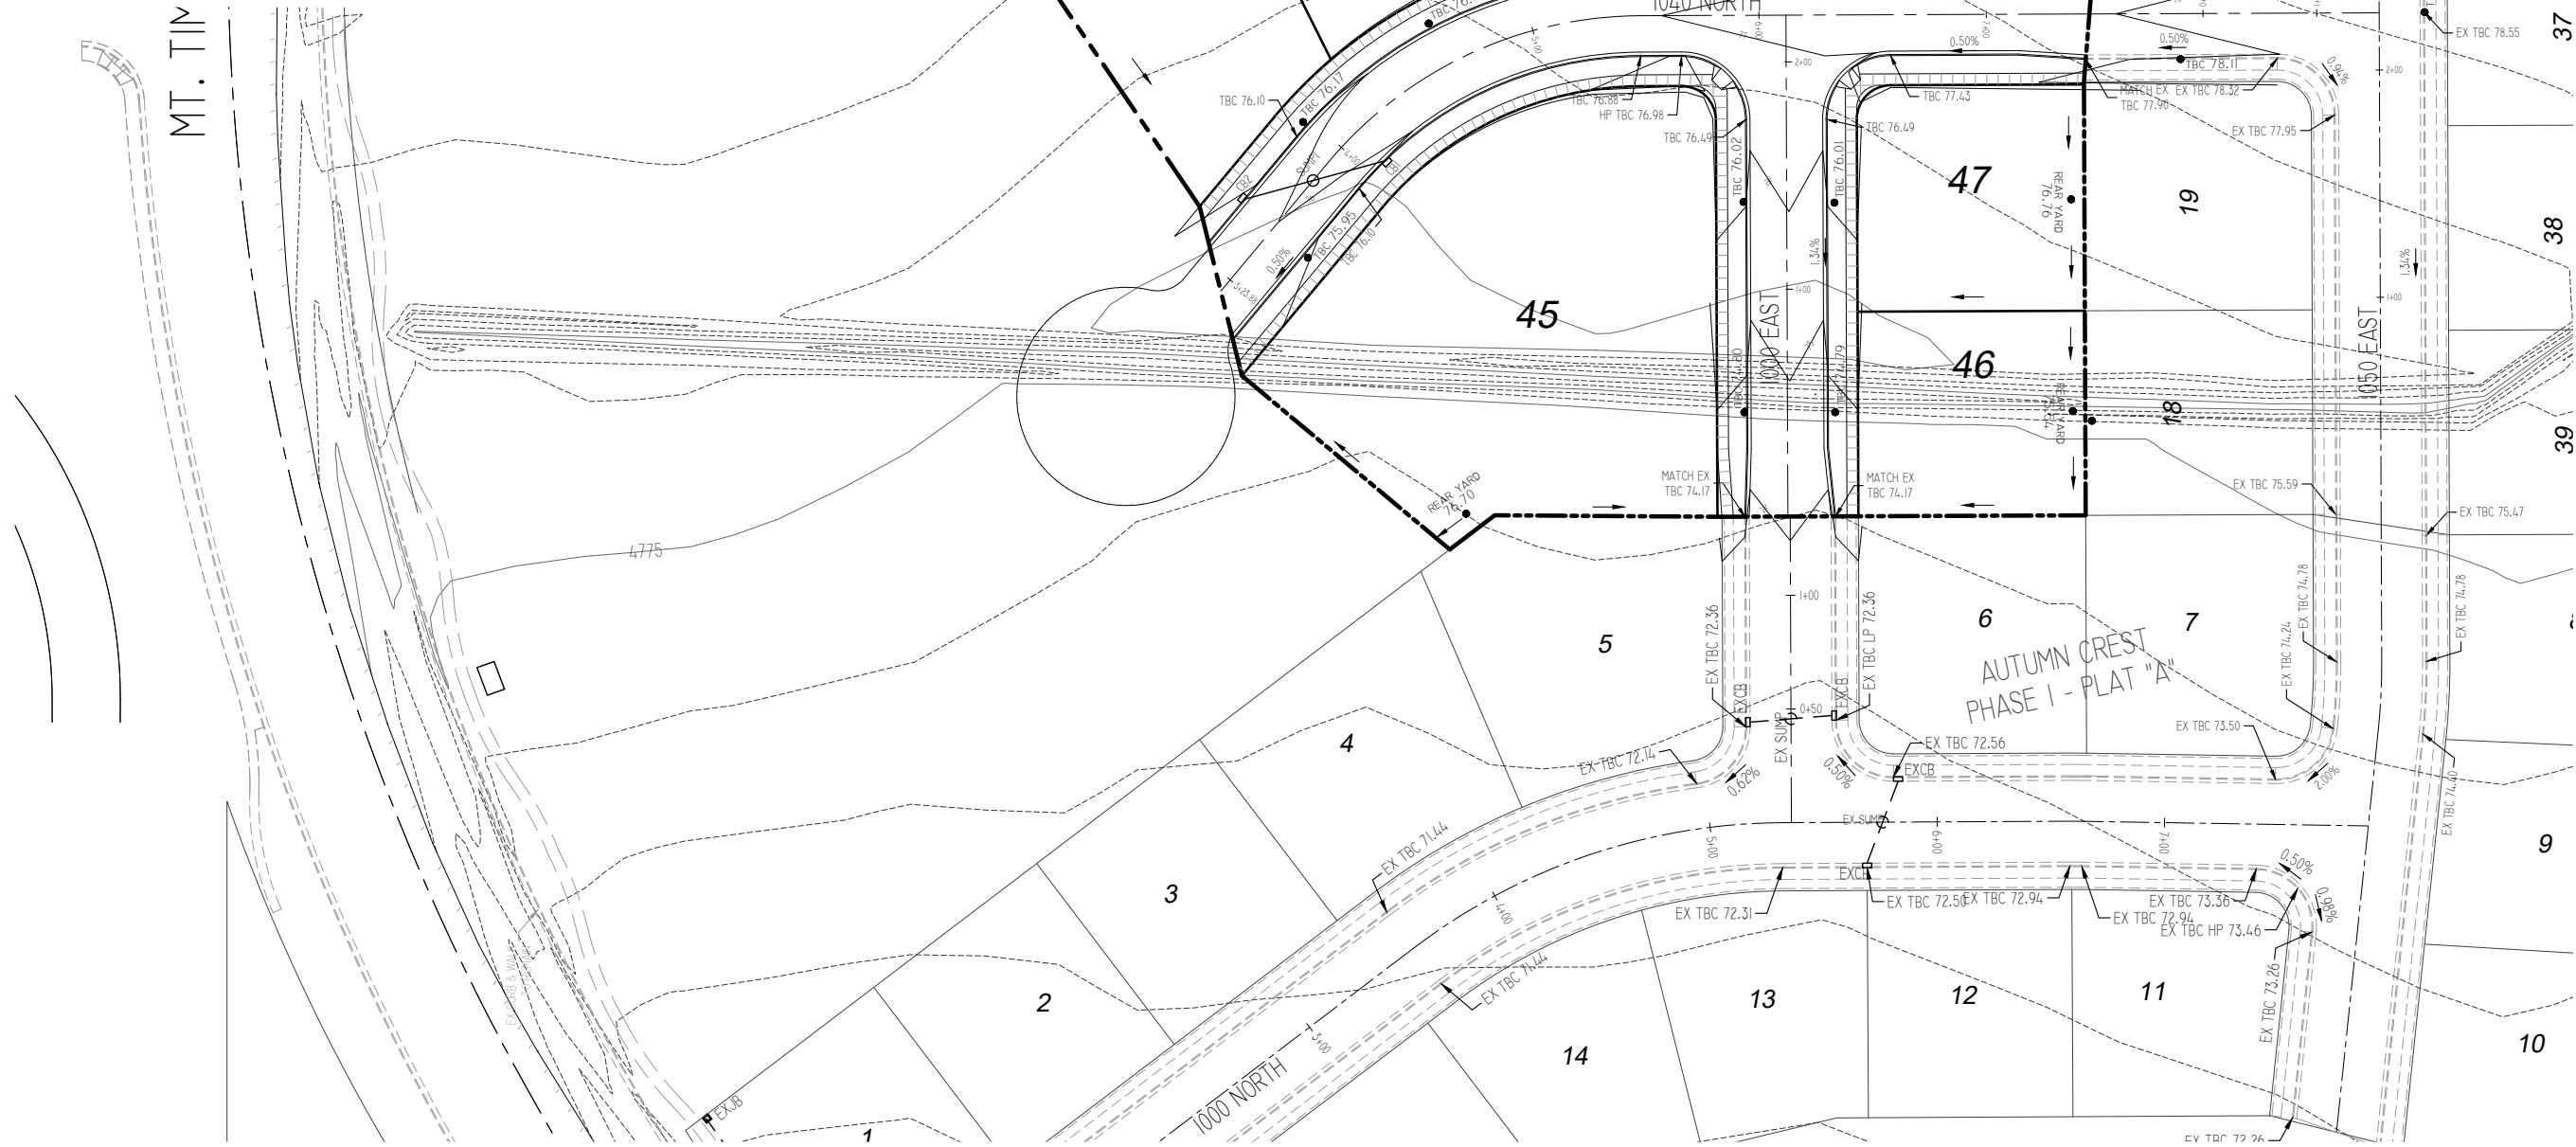

DEVELOPER



AVOID CUTTING UNDERGROUND UTILITIES.



1-800-662-4111

NOTES:

THE CONTRACTOR SHALL BE RESPONSIBLE FOR THE LOCATION, PROTECTION, AND RESTORATION OF ALL BURIED OR ABOVE GROUND UTILITIES, SHOWN OR NOT SHOWN ON THE PLANS.

DEVELOPMENT

AUTUMN CREST



0 20 40 80 120
SCALE: 1"= 40'



CIVIL ENGINEERING
11038 N Highland Blvd Suite 400
Highland UT, 84003
office (801) 492-1277
cell (801) 616-1677


REVISIONS			SEAL
NL	DATE	DESCRIPTION	
1			
2			
3			
4			
5			
6			

ACTION	DATE
FINAL PLAN	9/20/2019



PROJECT
PATTERSON HOMES
AUTUMN CREST
PLAT "D"

DESCRIPTION
FINAL CONSTRUCTION PLANS

SHEET NAME	SHEET NUMBER
GRADING DRAINAGE	C5

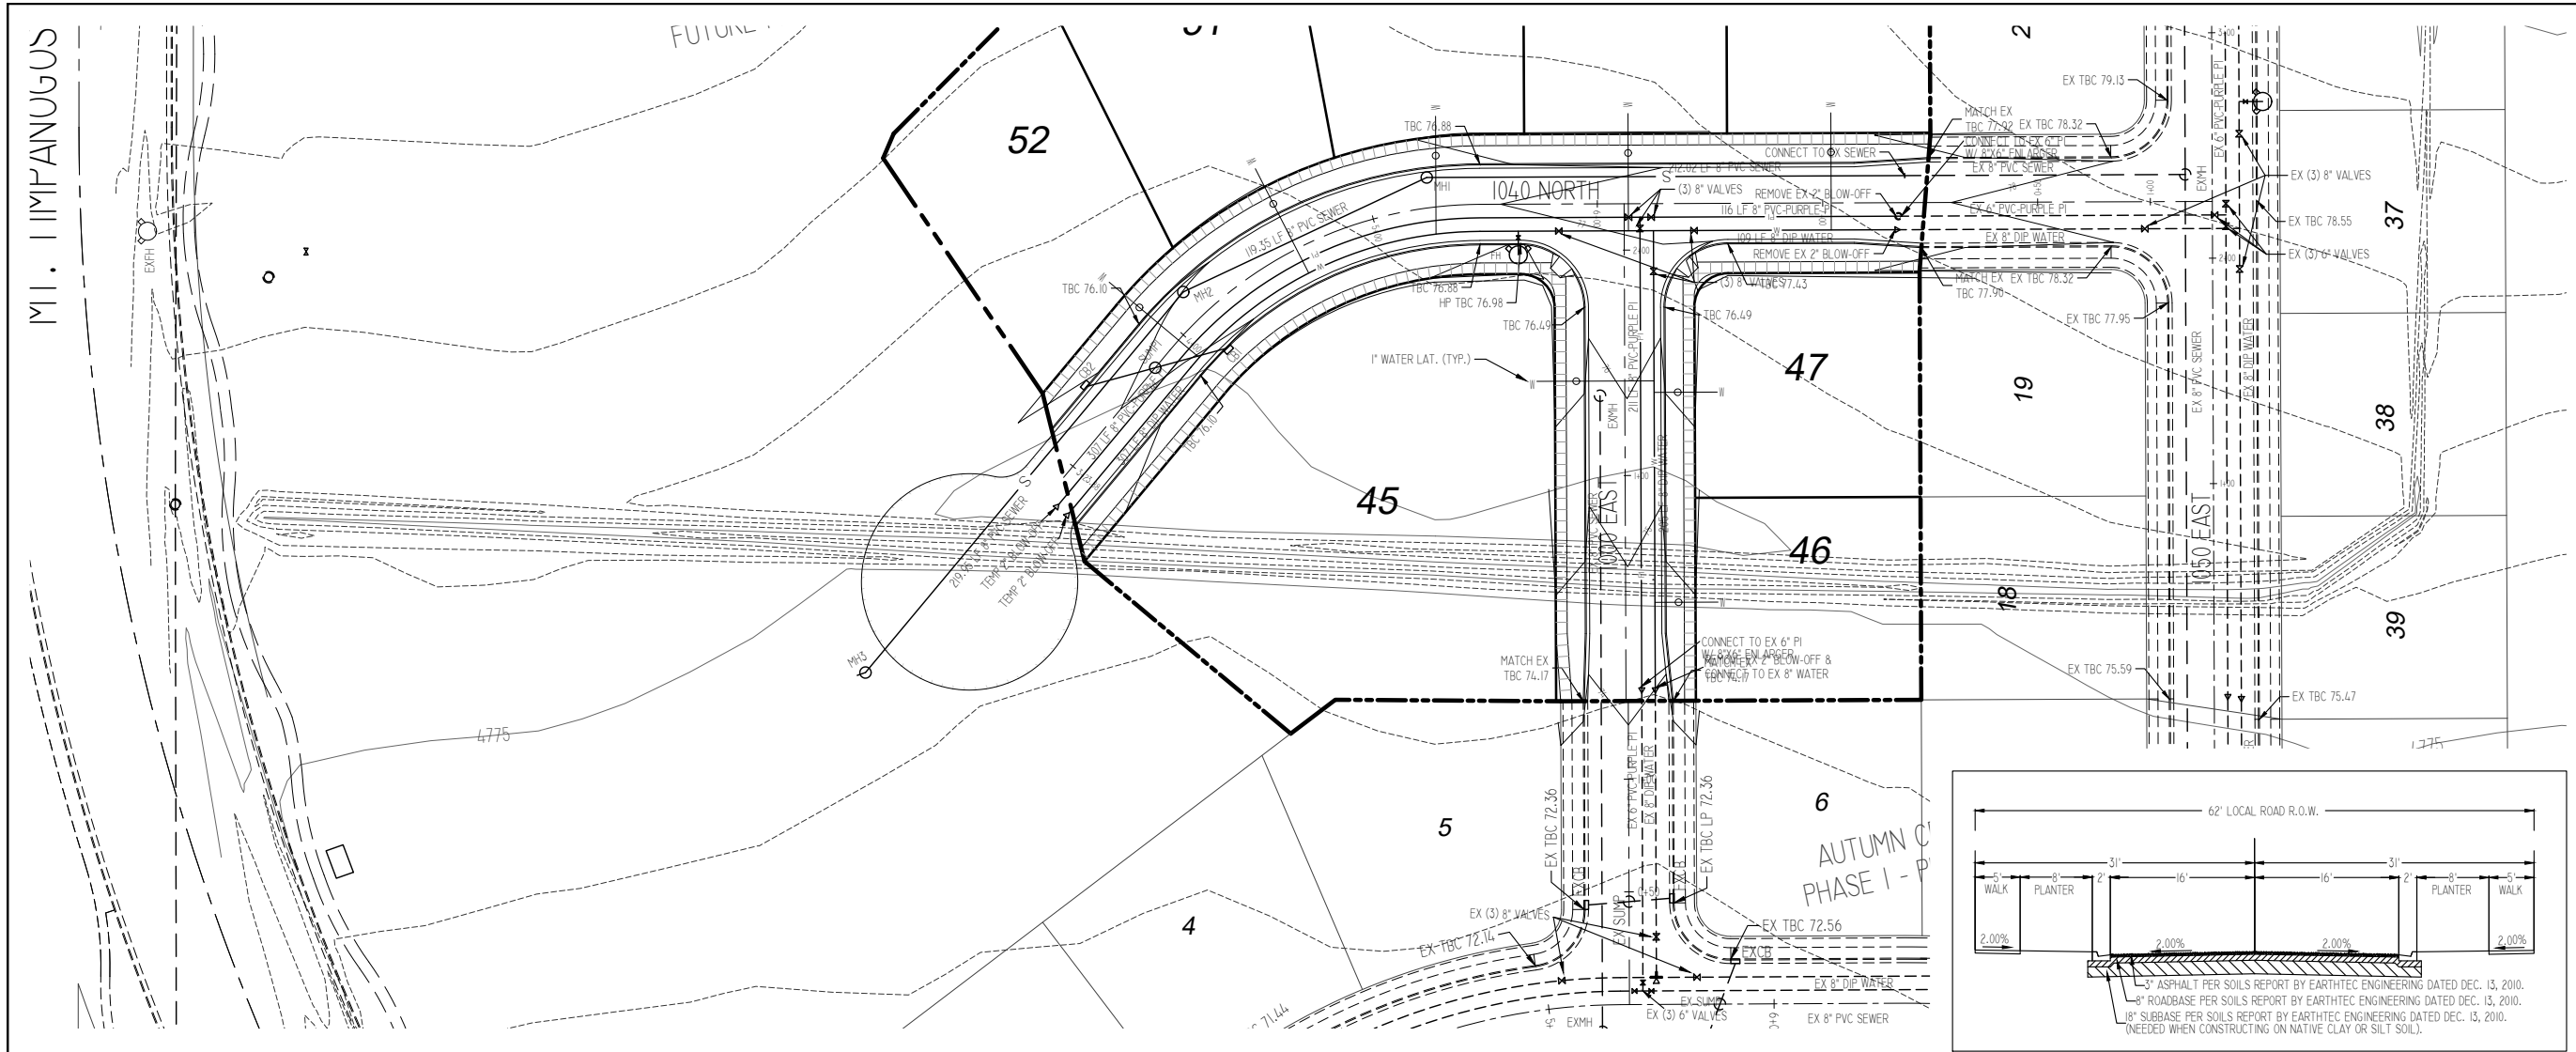

1040 NORTH PROFILE

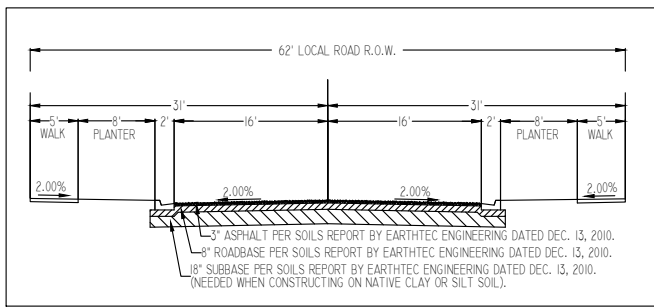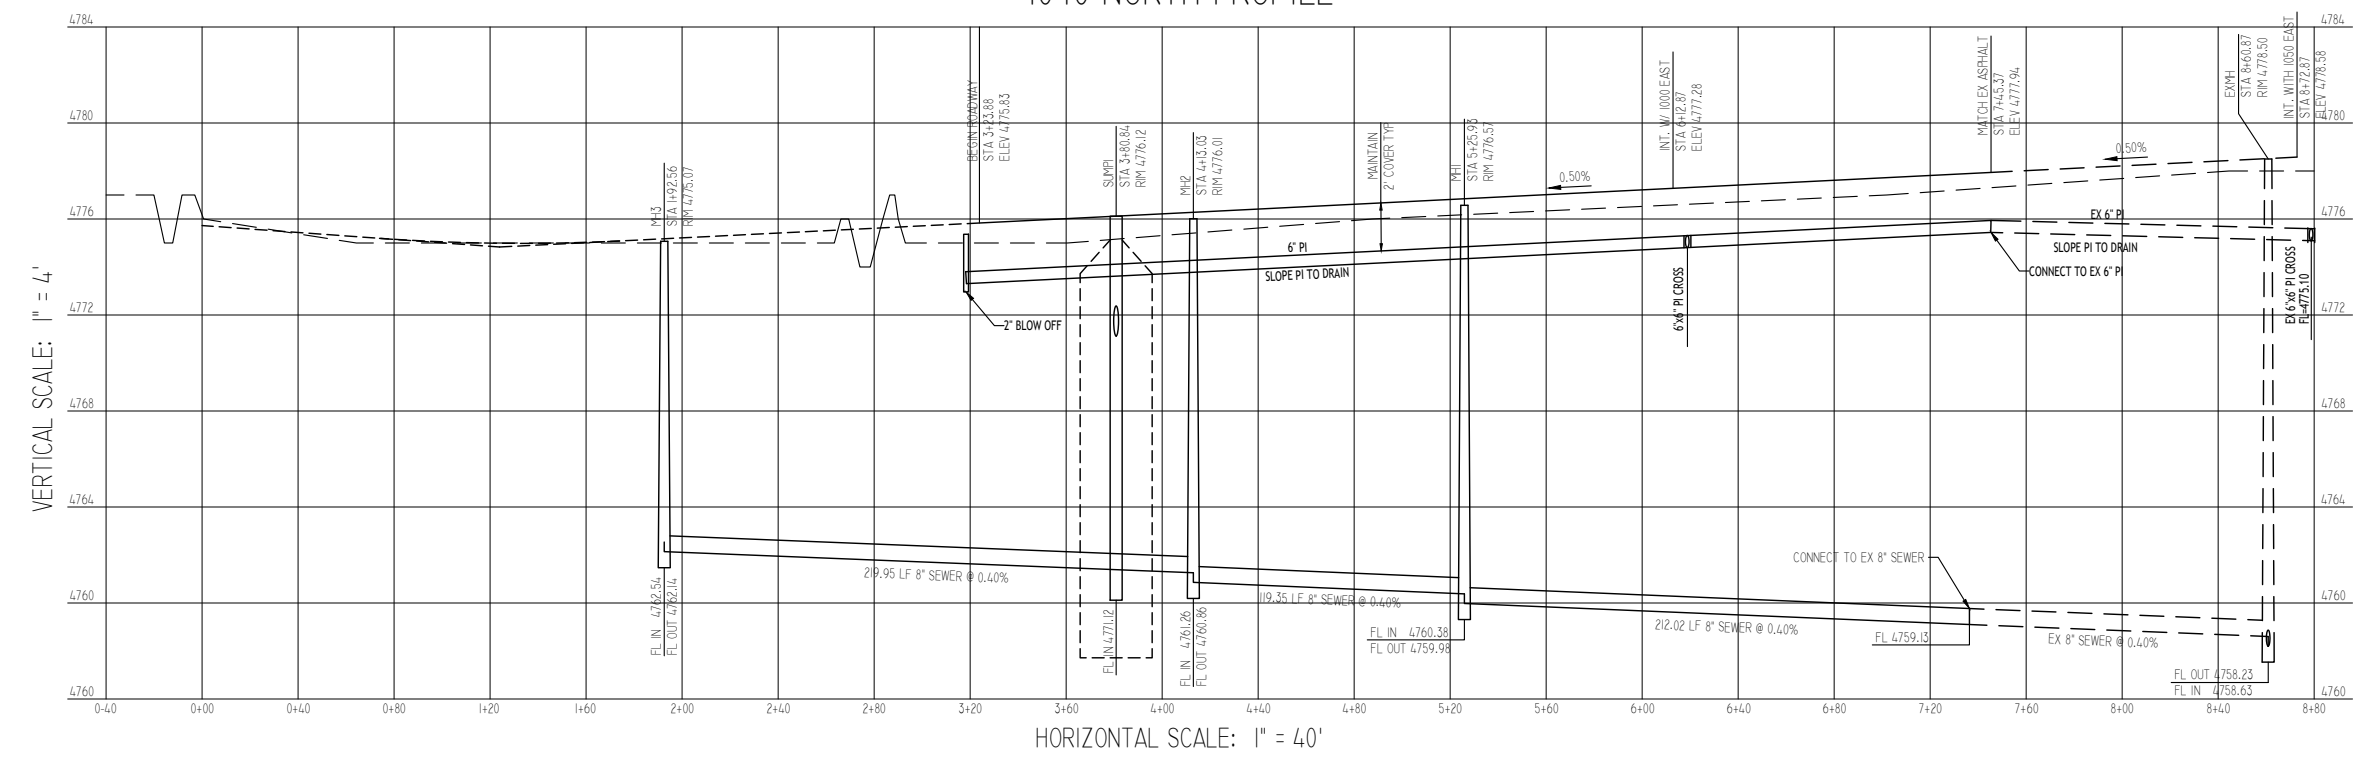

DEVELOPER



www.phutah.com

NOTICE

THE CONTRACTOR SHALL BE RESPONSIBLE FOR THE LOCATION, PROTECTION, AND RESTORATION OF ALL BURIED OR ABOVE GROUND UTILITIES SHOWN OR NOT SHOWN ON THE PLANS.

DEVELOPMENT

AUTUMN CREST



SCALE: 1" = 40'



11038 N Highland Blvd Suite 400
Highland Ut, 84003
office (801) 492-1277
cell (801) 616-1677

REVISIONS			SEAL
NO.	DATE	DESCRIPTION	
1			
2			
3			
4			
5			
6			
7			

ACTION	DATE
FINAL PLAN	9/20/2019

PROJECT

PATTERSON HOMES

AUTUMN CREST




PLAT "D"

DESCRIPTION

FINAL CONSTRUCTION PLANS

SHEET NAME	SHEET NUMBER
1040 NORTH PROFILE	C6

1040 NORTH PROFILE

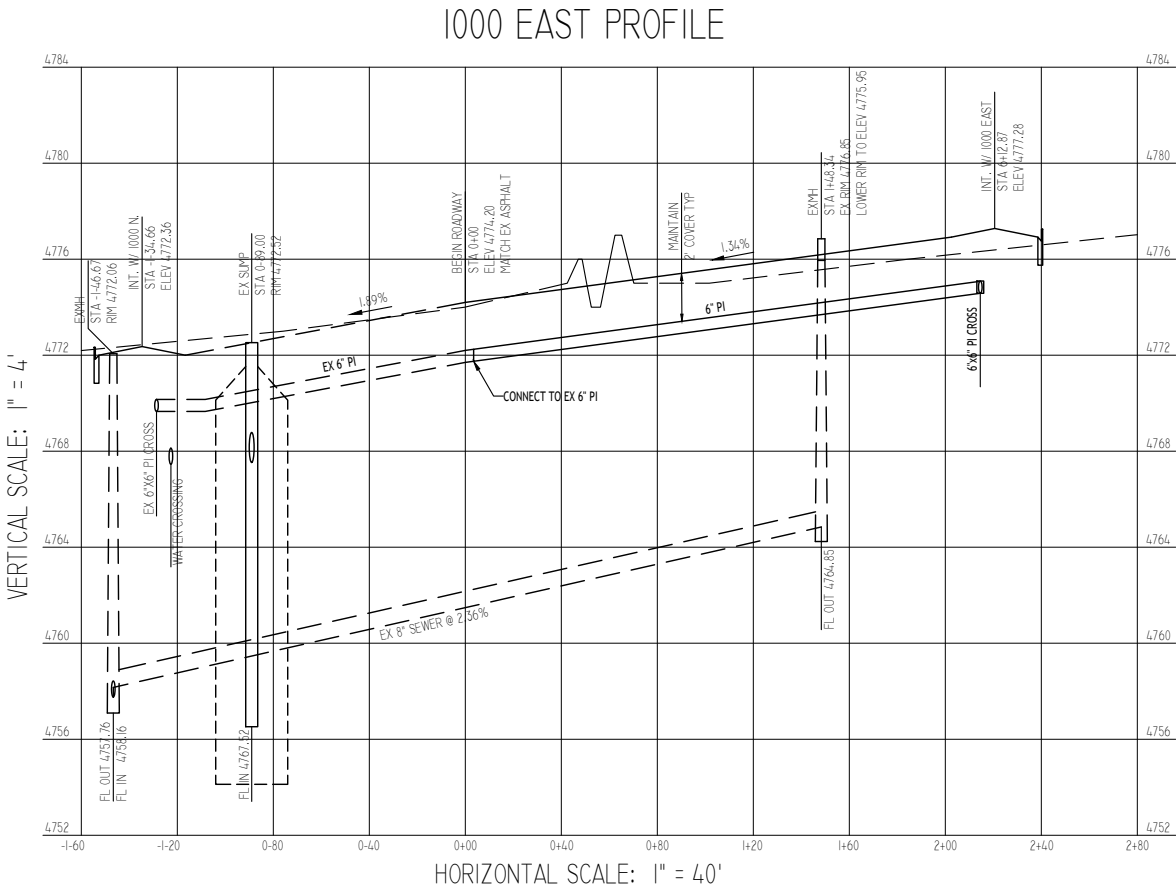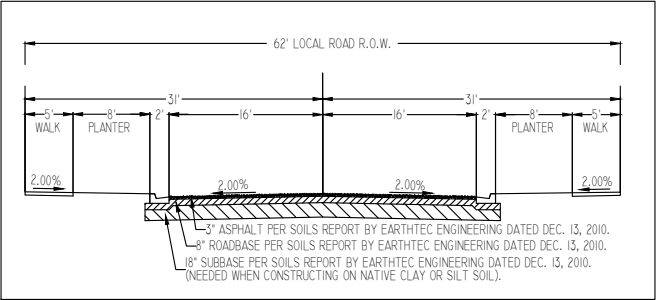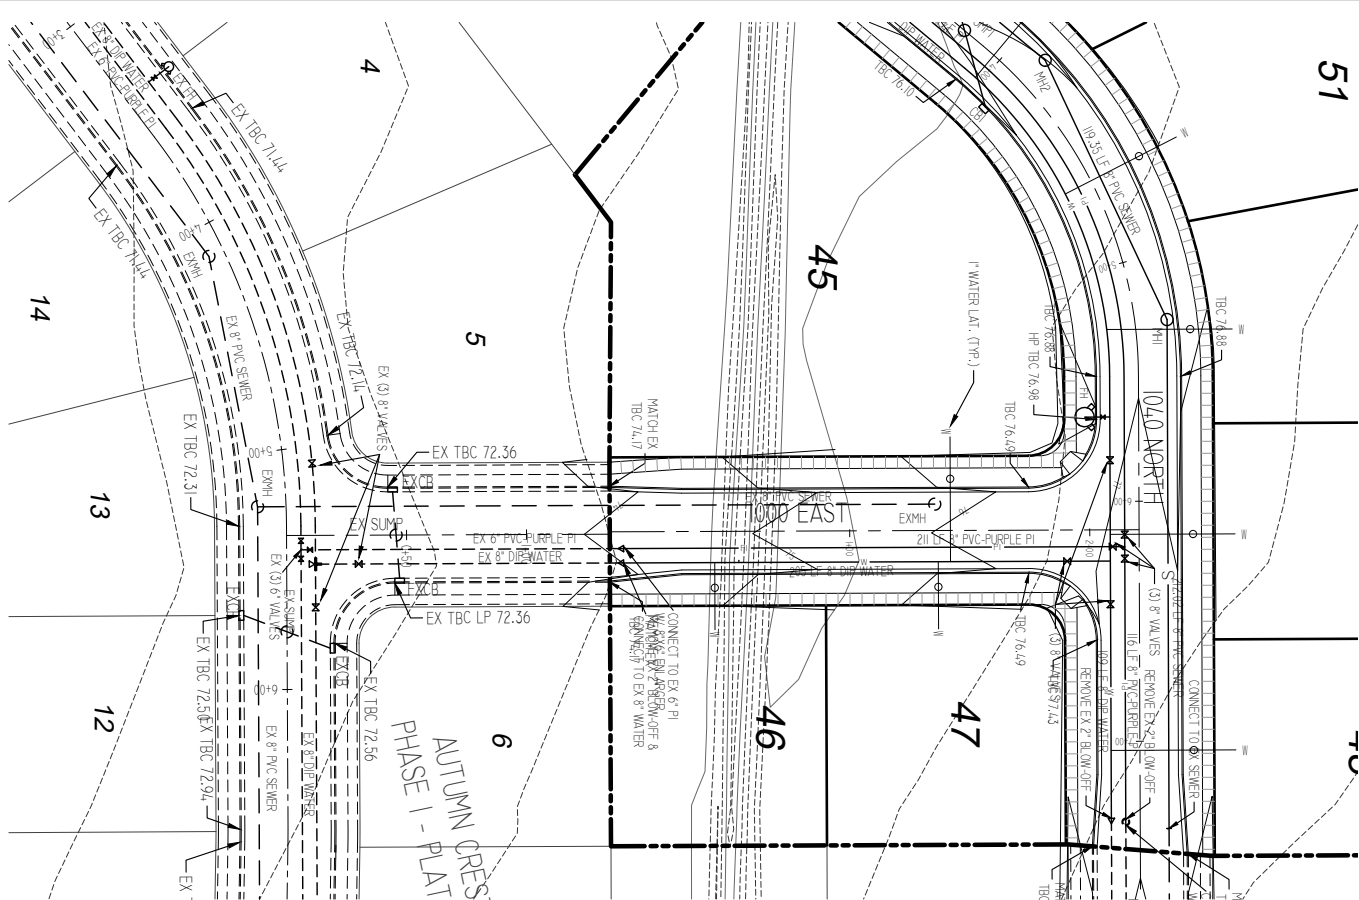

DEVELOPER



**PATTERSON
HOMES**
www.phutah.com

AVOID CUTTING UNDERGROUND UTILITIES



**Call
Dig**
1-800-662-4111

NOTICE

THE CONTRACTOR SHALL BE RESPONSIBLE FOR THE LOCATION, PROTECTION, AND RESTORATION OF ALL BURIED OR ABOVE GROUND UTILITIES SHOWN OR NOT SHOWN ON THE PLANS.

DEVELOPMENT

AUTUMN CREST




0 20 40 80 120

SCALE: 1" = 40'



berg
CIVIL ENGINEERING
11038 N Highland Blvd Suite 400
Highland Ut, 84003
office (801) 492-1277
cell (801) 616-1677

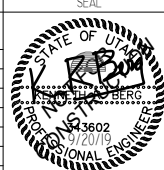REVISIONS			SEAL
NO.	DATE	DESCRIPTION	
1			
2			
3			
4			
5			
6			
7			

ACTION	DATE
FINAL PLAN	9/20/2019

PROJECT

**PATTERSON HOMES
AUTUMN
CREST
PLAT "D"**

DESCRIPTION

**FINAL
CONSTRUCTION
PLANS**

SHEET NAME	SHEET NUMBER
1000 EAST & SD PROFILE	C7

Plot: 1000 East & SD Profile.dwg
Date: 9/20/2019
User: kberg

RES. BISHOP
CH OF
RIST OF LDS
530003

TREES



Three circular tree stumps with roots and a small tree with a canopy. The stumps are arranged in a triangular pattern, and the tree is positioned to the right of the top stump.

AUTUMN CREST FUTURE PHASES

AUTUMN CREST
PHASE I - PLAT "B"

AUTUMN CREST FUTURE PHASES

AUTUMN CREST
PHASE I - PLAT "A"

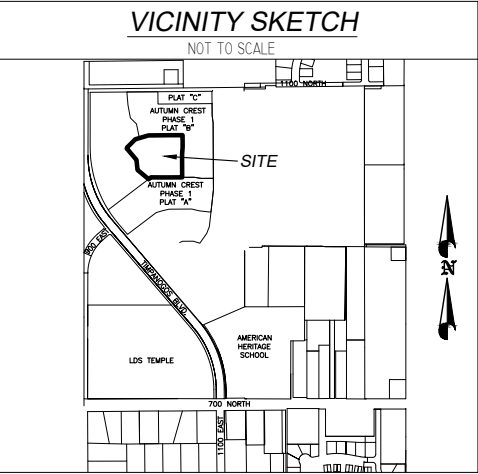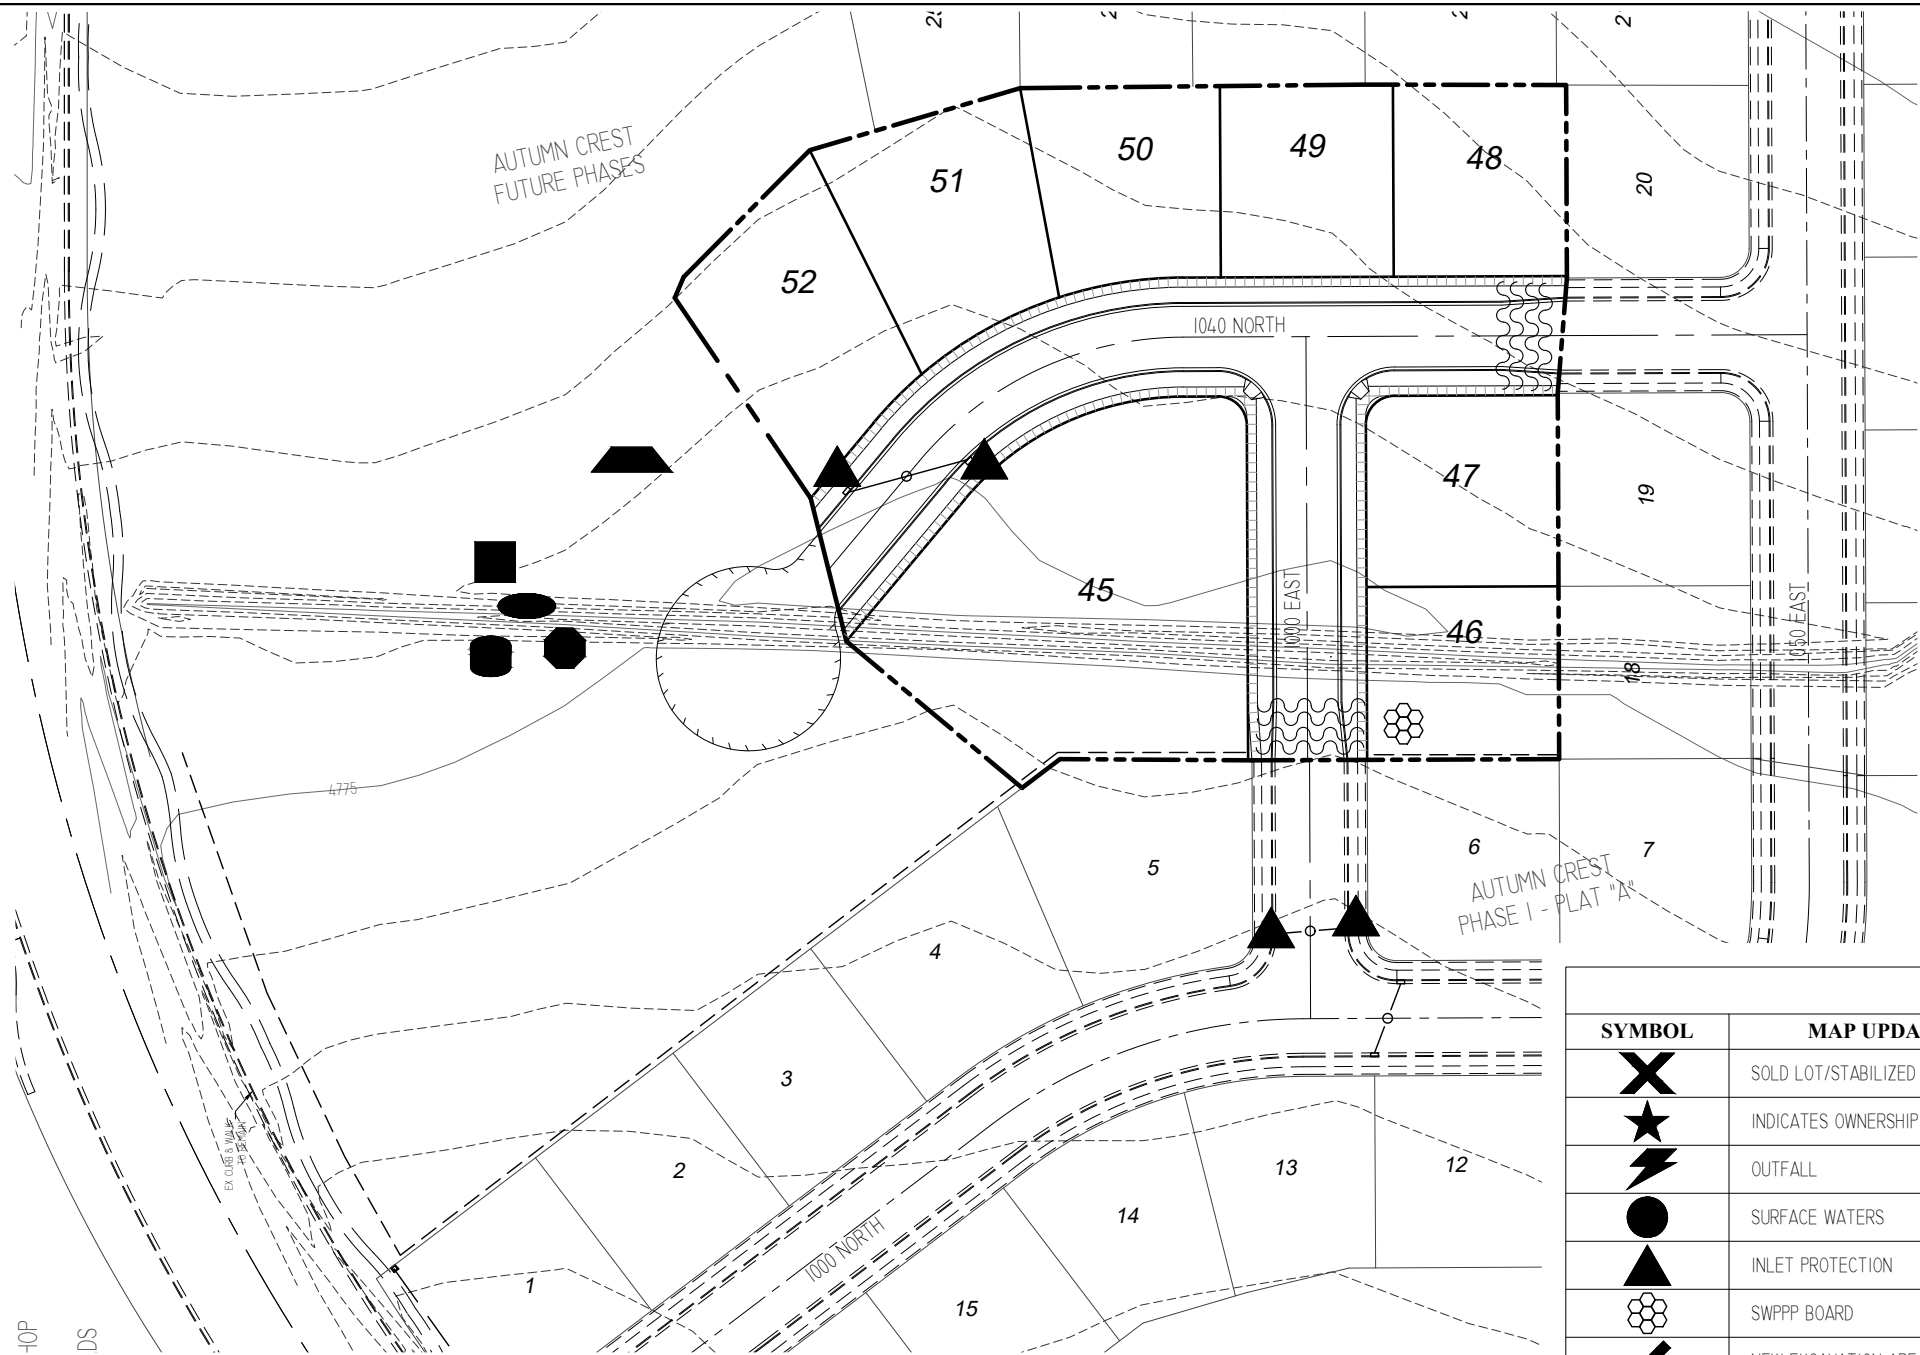

- SWPPP DATA:**
CONSTRUCTION ACTIVITIES:
- 1) THE PROJECT CONSISTS OF THE FIRST PHASE OF APPROX 4 ACRES, WITH A RESIDENTIAL SUBDIVISION WITH 17 BUILDING LOTS. PLANNED ACTIVITIES INCLUDE BUILDING UNDERGROUND UTILITIES, PUBLIC ROADS, AND ASSOCIATED CONSTRUCTION ACTIVITIES. OBTAIN UPDES NOI PERMIT AND ANY OTHER REQUIRED STORM WATER PERMIT PRIOR TO THE BEGINNING OF CONSTRUCTION.
 - 2) INSTALL BMP'S ACCORDING TO THE PHASE OF CONSTRUCTION AS INDICATED IN THIS SWPPP PLAN.
 - 3) CONTRACTOR WILL BEGIN EXCAVATION AND INSTALLATION OF UTILITY IMPROVEMENTS AND ROADS. AS NEW DRAINAGE ELEMENTS ARE COMPLETED, CONTRACTOR SHALL IMPLEMENT THE USE OF PROPER BMP'S AS OUTLINED IN SECTION 3.5.B IN THE UPDES PERMIT REGULATIONS.
 - 4) SITE STABILIZATION OF AREAS DISTURBED BY CONSTRUCTION ACTIVITIES MUST BE FINISHED WITHIN 14 DAYS OF COMPLETION OF CONSTRUCTION AND PRIOR TO OBTAINING NOT PERMIT.
 - 5) UPON PROJECT COMPLETION AND OBTAINING NOT PERMIT, CLEAR SITE OF NON-ESSENTIAL MATERIALS AND CLEAN STREETS AND ASSOCIATED GUTTERS. REMOVE TEMPORARY STORM WATER MEASURES AND PERFORM REQUIRED STORM DRAIN SYSTEM MAINTENANCE PRIOR TO RELEASE OF SYSTEM TO THE OWNER.
 - 6) PRE-CONSTRUCTION "C" VALUE = 0.10
 - 7) POST-CONSTRUCTION "C" VALUE = 0.37

CONSTRUCTION SITE STORM WATER MANAGEMENT PLAN

INDIVIDUAL(S) RESPONSIBLE FOR CARRYING OUT PLAN:
PATTERSON CONSTRUCTION
(801) 756-7303
11038 N. HIGHLAND BLVD. STE. 100
HIGHLAND, UT 84043

THIS PLAN CONSISTS OF THE FOLLOWING BASIC ELEMENTS:

- A. BMP INSPECTION AND MAINTENANCE
- B. CONTAMINATED OR ERODIBLE SURFACE AREAS
- C. CONCRETE WASTE MANAGEMENT
- D. DUST CONTROLS
- E. PORTABLE TOILETS
- F. SPILL CLEANUP
- G. VEHICLE AND EQUIPMENT CLEANING
- H. VEHICLE AND EQUIPMENT FUELING
- I. WASTE DISPOSAL
- J. PROVIDE TEMPORARY INLET PROTECTION
- K. STABILIZE CONSTRUCTION ENTRANCE AND WASH AREA
- L. MATERIALS STORAGE

SWPPP CERTIFICATION STATEMENT

"I CERTIFY UNDER PENALTY OF LAW THAT THIS DOCUMENT AND ALL ATTACHMENTS WERE PREPARED UNDER MY DIRECTION OR SUPERVISION IN ACCORDANCE WITH A SYSTEM DESIGNED TO ENSURE THAT QUALIFIED PERSONNEL PROPERLY GATHER AND EVALUATE THE INFORMATION SUBMITTED. BASED ON MY INQUIRY OF THE PERSON OR PERSONS WHO MANAGE THE SYSTEM, OR THOSE PERSONS DIRECTLY RESPONSIBLE FOR PATHERING THE INFORMATION, THE INFORMATION SUBMITTED IS TO THE BEST OF MY KNOWLEDGE AND BELIEF, TRUE, ACCURATE, AND COMPLETE. I AM AWARE THAT THERE ARE SIGNIFICANT PENALTIES FOR SUBMITTING FALSE INFORMATION, INCLUDING THE POSSIBILITY OF FINE AND IMPRISONMENT FOR KNOWING VIOLATIONS."

MAPPING LEGEND

SYMBOL	MAP UPDATING/LABEL	NOTES
X	SOLD LOT/STABILIZED LOT OR AREA	
★	INDICATES OWNERSHIP	
⚡	OUTFALL	
●	SURFACE WATERS	
▲	INLET PROTECTION	
⬢	SWPPP BOARD	
✓	NEW EXCAVATION AREA/NEW DIG	
🌳	VEGETATION/SEEDING, ETC.	
🚚	CONSTRUCTION TRAILER/OFFICE	
🚽	PORTABLE TOILET	
🗑️	TRASH BIN	
🚰	DEFINED WASHOUT (CONCRETE, PAINT, ETC.) AREA	
⬢	FUEL TANKS/STORAGE	
🌊	STABILIZED EXIT/PAD; RIP RAP	
📦	MATERIALS STORAGE; DEFINED STORAGE	
—	PROJECT BOUNDARY/AREA INDICATOR	
~~~~~	CUTBACK CURB/CHECK DAM	
.....	FIBER ROLL	
---	SILT FENCE/EARTHEN BERM	

DEVELOPER

**PATTERSON HOMES**  
www.phutah.com

11038 N. HIGHLAND BLVD.  
STE. 100  
HIGHLAND, UT 84003  
801-756-7303

DEVELOPMENT

**AUTUMN CREST**

SCALE: 1"= 50'

**berg**  
CIVIL ENGINEERING

11038 N Highland Blvd Suite 400  
Highland Ut, 84003  
office (801) 492-1277  
cell (801) 616-1677

REVISIONS			SEAL
NOL.	DATE	DESCRIPTION	
1			
2			
3			
4			
5			
6			
ACTION			DATE
FINAL PLAN			9/20/2019
PROJECT			
PATTERSON HOMES			
AUTUMN CREST			
PLAT "D"			
DESCRIPTION			
FINAL CONSTRUCTION PLANS			
SHEET NAME			SHEET NUMBER
SWPPP			SW1



Diagram illustrating the cross-section of a curb and gutter, showing dimensions and labels:

- Top Labels:** SEE SITE DIMENSION PLAN WIDTH (W)
- Left Side Labels:** SIDEWALK WIDTH (W_{SW}), PLANTER, CURB & GUTTER, 2'-4"
- Right Side Labels:** SIDEWALK WIDTH (W_{SW})
- Internal Labels:** END OF SIDEWALK & EXPANSION-CONTRACTION JOINT, MAX. SLOPE (1/8" / 1' & 1/4" / 1'), FLOWLINE
- Bottom Labels:** DRIVEWAY OPENING, 3'-6", 3'-6", OPENING = W - 7'-0" FLARES

UPGRADE FLARE AND SIDE WALK TO THE CONCRETE PAVEMENT CROSS-SECTION

PORTLAND CEMENT CONCRETE COLLAR  
 GREY IRON CLASS 20 FRAME AND COVER  
 ASPHALT PAVEMENT (THICKNESS VARIES)  
 6" MIN.  
 3" MIN.  
 5" MAX.  
 1" MIN.  
 1" CLEARANCE MIN.  
 CLASS 4000 CONCRETE  
 PEA GRAVEL OR SEWER ROCK  
 CONCENTRIC NEAT CIRCLE CUT  
 EDGE OF EXCAVATION  
 #9 WIRE  
 30" MIN.  
 PLACE WIRE THROUGH HOLE IN MONUMENT BASE  
 BACKFILL ALL SIDES  
 1 1/2" MIN.  
 EXTEND WIRE INTO CONCRETE BASE BELOW MONUMENT, MAINTAIN 1-INCH MINIMUM CLEARANCE FROM BASE OF CONCRETE  
 (3) #5 @ 24" GRADE 60 DEFORMED STEEL BARS  
 SECTION -NTS-

3" MIN.

3" MIN.

1/4"

BRONZE OR BRASS

1/2" MIN.

DRAWN: JRP REVISION: DATE: MAY 2002 SCALE: VARIES	 <b>Northern</b> ENGINEERING & PLANNING CONSTRUCTION MANAGEMENT 1040 S. 800 N. OREM, UTAH 84401 (801) 825-8992	<b>AMERICAN FORK CITY</b>	STANDARD DETAIL FOR TYPE "A" MONUMENT CAP AND BASE	DRAWING NO. 15.28
------------------------------------------------------------	---	-------------------------------	----------------------------------------------------------	----------------------

THE LOCATION OF THE PEDESTRIAN ACCESS ROUTE AFFECTS FLARE SLOPE CONSTRUCTION.

PEDESTRIAN ACCESS ROUTE

2 FEET

EXAMPLE A

ELEMENT	DIMENSION
(A) (B)	4 FEET WIDE MINIMUM
(C) (T)	4 FEET SQUARE MINIMUM

WHEN TURNING SPACE IS CONSTRAINED ON 2 SIDES, PROVIDE 5 FEET IN THE DIRECTION OF THE CROSSWALK.

TABLE OF DIMENSIONS

	RUNNING SLOPE (%)	CROSS SLOPE
TRANSITION 1 OR 2 (PLAN 238)		

Diagram illustrating the dimensions and components of a detectable warning surface (plan view):

- 4'-0" MINIMUM**: Width of the detectable warning surface.
- 6"**: Depth of the detectable warning surface.
- DETECTABLE WARNING SURFACE (PLAN 238)**: The surface area.
- GUTTER COUNTER SLOPE = 5% MAX**: Slope of the gutter counter.
- BASE**: The base layer beneath the surface.

ELEMENT	DIMENSION
(R) (B)	4 FEET WIDE MINIMUM
(C) (T)	4 FEET SQUARE MINIMUM

WHERE TURNING SPACE IS CONSTRAINED  
ON 2 SIDES, PROVIDE 5 FEET IN THE  
DIRECTION OF THE CROSSWALK

**TABLE OF DIMENSIONS**



	RUNNING SLOPE (%) MAXIMUM	GROSS SLOPE (%) MAXIMUM
TURNING SPACE (T)	2	2
CURB RAMP (R)	8.33	2 (c)
BLENDED TRANSITION (B)	5	2 (c)
CLEAR SPACE (C)	5	2 (c)
SIDEWALK FLARE (S)	STREET GRADE	2
FLARE (F)	10	—

- (a) RUNNING SLOPE IS IN THE DIRECTION OF PEDESTRIAN TRAVEL. RUNNING SLOPE OF FLARE IS PARALLEL TO BACK OF CURB.
- (b) CROSS SLOPE IS PERPENDICULAR TO DIRECTION OF PEDESTRIAN TRAVEL.
- (c) SLOPE MAY EQUAL STREET OR HIGHWAY GRADE AT CROSSWALKS WITHOUT VEHICULAR YIELD OR STOP CONTROL.


Plan  
**235**  
Sheet 1 of 4

**Corner curb cut assembly**


September 2011 63

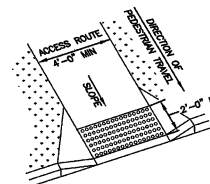 

### PERPENDICULAR ASSEMBLY

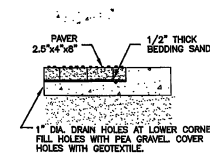

### NON-PERPENDICULAR ASSEMBLY

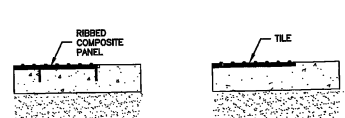

STYLE I

	<b>Detectable warning surface</b>	<b>238</b>
July 2011	79	

DEVELOPMENT

AUTUMN  
CREST



**BERG**  
CIVIL ENGINEERING

11038 N Highland Blvd Suite 400  
Highland UT, 84003  
office (801) 492-1277  
cell (801) 616-1677

REVISIONS			SEAL
NO.	DATE	DESCRIPTION	
1			
2			
3			
4			
5			
6			
7			

ACTION	DATE
FINAL CD	9/20/2019







PROJECT

PATTERSON HOMES  
AUTUMN CREST  
PLAT "D"

DESCRIPTION
FINAL CONSTRUCTION PLANS

SHEET NAME	SHEET NUMBER
GENERAL DETAILS	<i>D1</i>





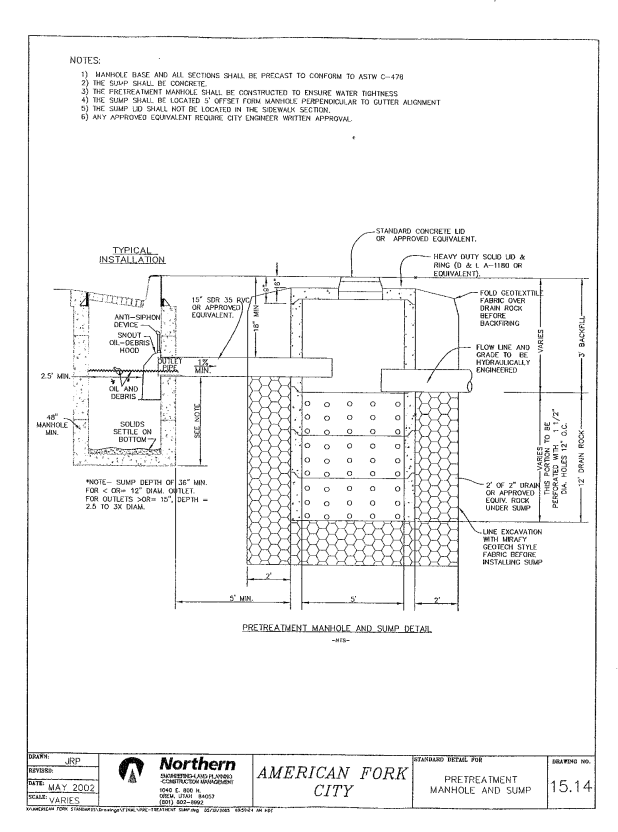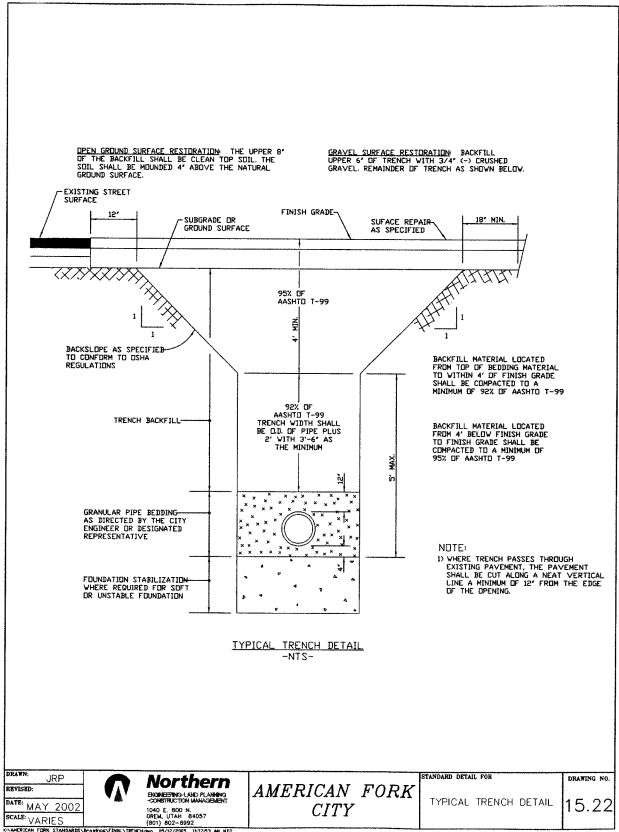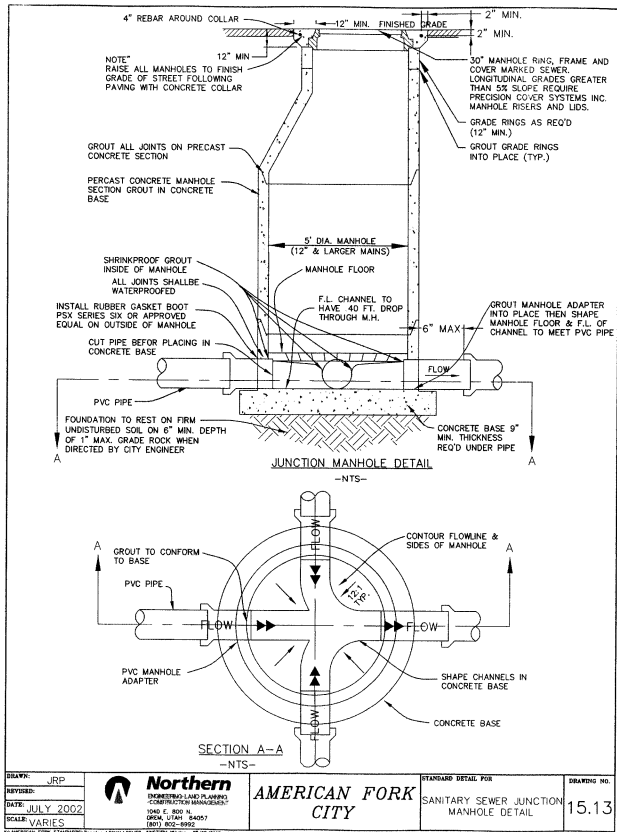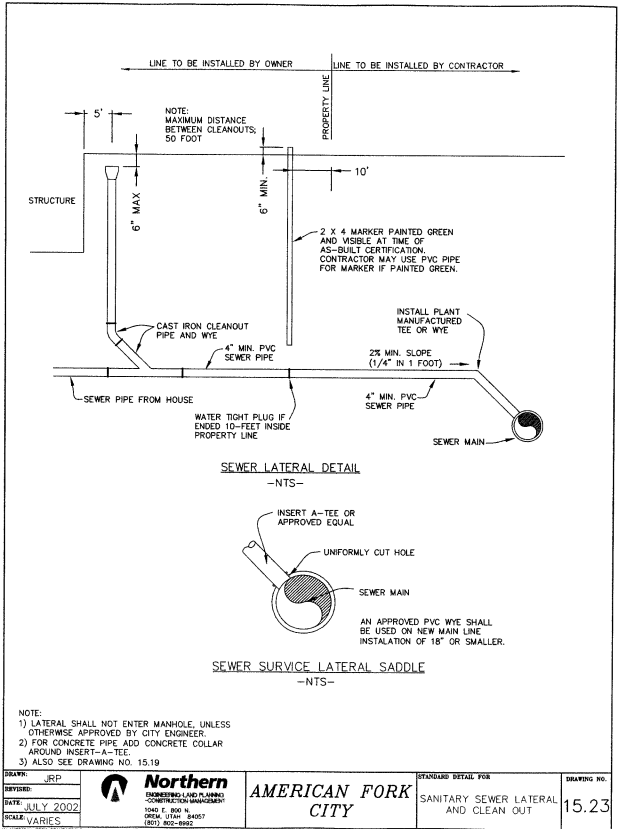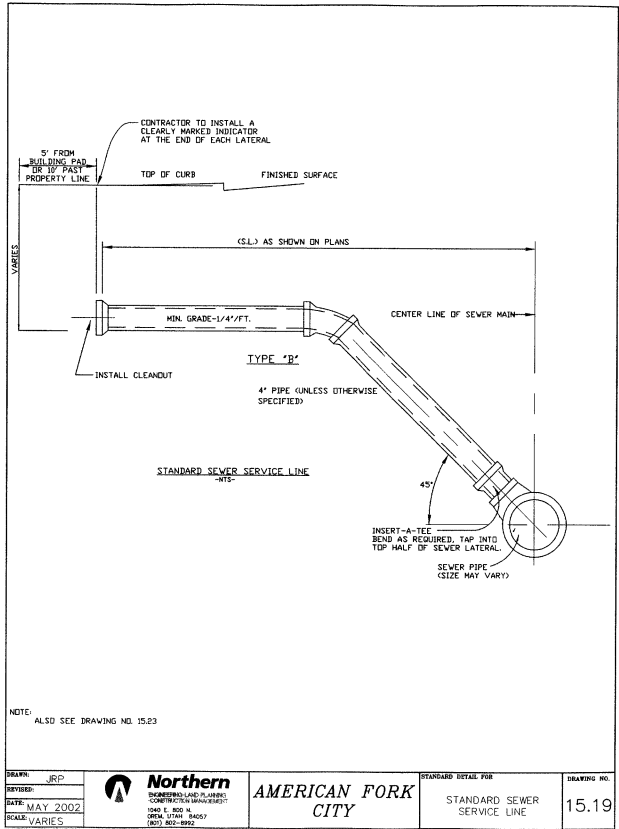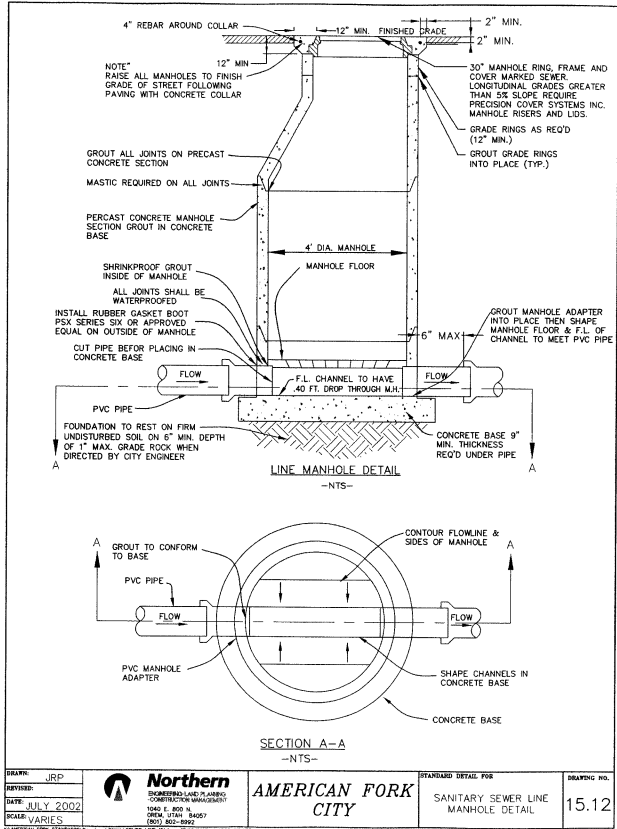

DEVELOPMENT

**AUTUMN CREST**

REVISIONS			SEAL
NO.	DATE	DESCRIPTION	
1			
2			
3			
4			
5			
7			
ACTION		DATE	
FINAL CD		9/20/2019	
PROJECT			
PATTERSON HOMES AUTUMN CREST PLAT "D"			
DESCRIPTION			
FINAL CONSTRUCTION PLANS			
SHEET NAME		SHEET NUMBER	
SEWER & STORM DRAIN DETAILS		D3	

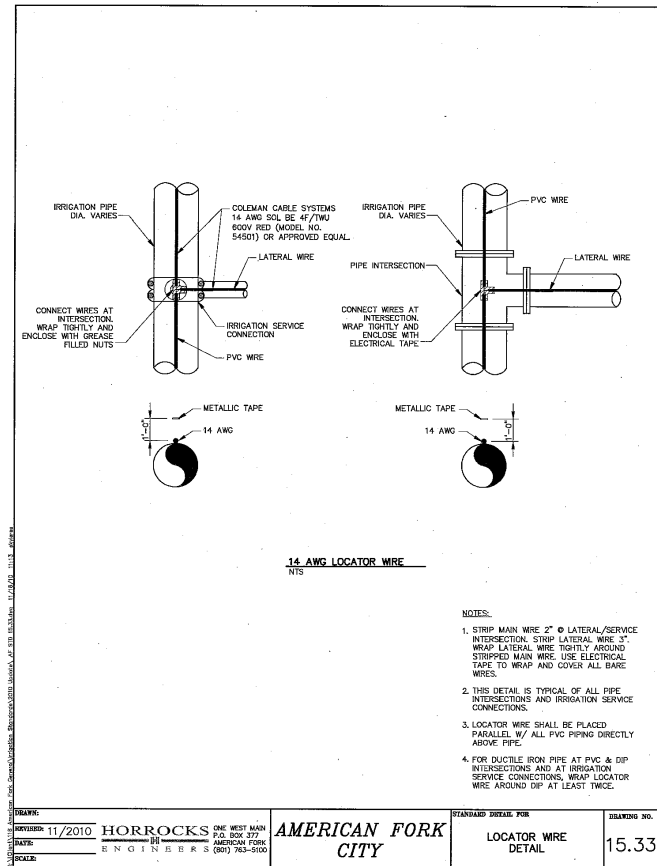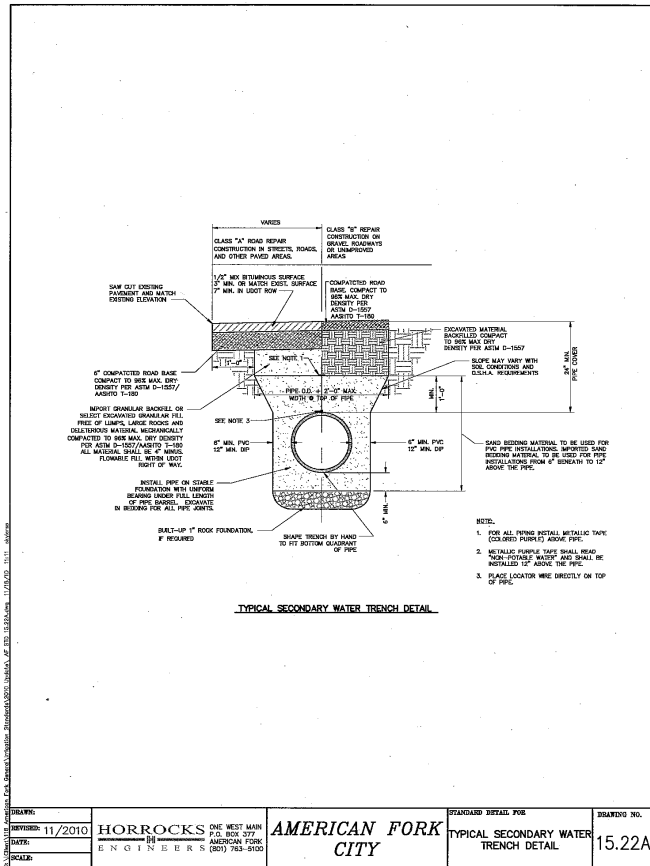

DEVELOPER																																		
  <b>PATTERSON HOMES</b> www.phutah.com   11038 N. Highland Blvd Suite 100 Highland, UT 84003 (801) 642-0119																																		
DEVELOPMENT																																		
AUTUMN CREST																																		
  <b>BERG</b> CIVIL ENGINEERING   11038 N Highland Blvd Suite 400 Highland UT, 84003 office (801) 492-1277 cell (801) 616-1677																																		
<table border="1" style="width: 100%; border-collapse: collapse;"> <tr> <th colspan="3" style="text-align: left; padding: 2px;">REVISIONS</th> </tr> <tr> <th style="width: 10%; padding: 2px;">NO.</th> <th style="width: 20%; padding: 2px;">DATE</th> <th style="width: 70%; padding: 2px;">DESCRIPTION</th> </tr> <tr><td style="text-align: center;">1</td><td></td><td></td></tr> <tr><td style="text-align: center;">2</td><td></td><td></td></tr> <tr><td style="text-align: center;">3</td><td></td><td></td></tr> <tr><td style="text-align: center;">4</td><td></td><td></td></tr> <tr><td style="text-align: center;">5</td><td></td><td></td></tr> <tr><td style="text-align: center;">6</td><td></td><td></td></tr> <tr><td style="text-align: center;">7</td><td></td><td></td></tr> </table>	REVISIONS			NO.	DATE	DESCRIPTION	1			2			3			4			5			6			7			<table border="1" style="width: 100%; border-collapse: collapse;"> <tr> <th style="text-align: center; padding: 2px;">SEAL</th> </tr> <tr> <td style="text-align: center; padding: 10px;">  </td> </tr> <tr> <th style="text-align: center; padding: 2px;">ACTION</th> </tr> <tr> <td style="text-align: center; padding: 2px;">FINAL CD</td> </tr> <tr> <th style="text-align: center; padding: 2px;">DATE</th> </tr> <tr> <td style="text-align: center; padding: 2px;">9/20/2019</td> </tr> </table>	SEAL		ACTION	FINAL CD	DATE	9/20/2019
REVISIONS																																		
NO.	DATE	DESCRIPTION																																
1																																		
2																																		
3																																		
4																																		
5																																		
6																																		
7																																		
SEAL																																		
																																		
ACTION																																		
FINAL CD																																		
DATE																																		
9/20/2019																																		
PROJECT																																		
PATTERSON HOMES   AUTUMN CREST   PLAT "D"																																		
DESCRIPTION																																		
FINAL CONSTRUCTION PLANS																																		
<table border="1" style="width: 100%; border-collapse: collapse;"> <tr> <th style="text-align: left; padding: 2px;">SHEET NAME</th> </tr> <tr> <td style="padding: 10px;">  SECONDARY WATER DETAILS  </td> </tr> </table>	SHEET NAME	SECONDARY WATER DETAILS	<table border="1" style="width: 100%; border-collapse: collapse;"> <tr> <th style="text-align: left; padding: 2px;">SHEET NUMBER</th> </tr> <tr> <td style="text-align: center; padding: 10px;">  D4  </td> </tr> </table>	SHEET NUMBER	D4																													
SHEET NAME																																		
SECONDARY WATER DETAILS																																		
SHEET NUMBER																																		
D4																																		

AGENDA TOPIC: Hearing, review and action on a commercial site plan for the Gardner Batt Warehouse, located at 398 E. 1100 S. in the PI-1 (Planned Industrial) zone.

ACTION REQUESTED: Recommendation of approval of the site plan.

BACKGROUND INFORMATION				
Location:		398 East 1100 South		
Applicants:		Ensign Engineering		
Existing Land Use:		Manufacturing/Agriculture		
Proposed Land Use:		Manufacturing/Office-Warehouse		
Surrounding Land Use:	North	Agriculture		
	South	Agriculture		
	East	Agriculture		
	West	Agriculture		
Existing Zoning:		PI-1 (Planned Industrial)		
Proposed Zoning:		N/A		
Surrounding Zoning:	North	Residential Agriculture 5 (Utah County)		
	South	PI-1 & Residential Agriculture 5 (Utah County)		
	East	Residential Agriculture 5 (Utah County)		
	West	PI-1		
Land Use Plan Designation:		Design Industrial		
Zoning within density range?		x	Yes	No

### Background

The proposed warehouse will be located on Lot 2 of the recently approved Beehive Clothing Plat A subdivision. The site plan proposes an approximately 145,000 sq. ft. structure, with outdoor loading and unloading zones on both the north and south sides, in addition to an expansive parking area for fleet vehicles. Access will be provided off both 1100 South and 500 East. Parking is provided per the City's requirements, as is landscaping. A large detention area will be located at the southeastern portion of the site. Renderings of the proposed structure have been included in the submittal materials.

### Consistency with the Land Use Plan:

The Land Use Plan designates this area as "Design Industrial". The site plan is consistent with the Land Use Plan Designation.

## FINDINGS OF FACT/CONDITION OF APPROVAL

After reviewing the application for site plan approval, the following findings of fact are offered for consideration:

1. The proposed site plan meets the criteria as found in Section 17.7.701 (Planned Industrial Projects) of the Development Code.

## POTENTIAL MOTIONS:

### APPROVAL

Mr. Chairman, I move that we recommend approval of the Gardner Batt Warehouse, with the finding listed in the staff report, and subject to any findings, conditions, and modifications listed in the Engineering report.

### DENIAL

Mr. Chairman, I move that we recommend denial of the Gardner Batt Warehouse.

### TABLE

Mr. Chairman, I move that we table action on the Gardner Batt Warehouse.

# AMERICAN FORK CITY ENGINEERING DIVISION STAFF REPORT

Planning Commission Meeting Date: 10/16/2019

This report is a summary of the American Fork City Engineering Division plan review comments regarding the subject plan as submitted by the applicant for American Fork City Land Use Authority approval:

Project Name: American Fork GB Warehouse

Project Address: 398 East 1100 South

Developer / Applicant's Name: Gardner Batt


Type of Application:

- |                                                          |                                                                    |                                      |
|----------------------------------------------------------|--------------------------------------------------------------------|--------------------------------------|
| <input type="checkbox"/> Subdivision Final Plat          | <input type="checkbox"/> Subdivision Preliminary Plan              | <input type="checkbox"/> Annexation  |
| <input type="checkbox"/> Code Text Amendment             | <input type="checkbox"/> General Plan Amendment                    | <input type="checkbox"/> Zone Change |
| <input checked="" type="checkbox"/> Commercial Site Plan | <input type="checkbox"/> Residential Accessory Structure Site Plan |                                      |

**Engineering Division Recommendation:** The Engineering Division recommends APPROVAL of the proposed development subject to the following findings and conditions:

1. All Standard Conditions of Approval and items denoted as "Plan Modification(s) Required" in the 10/16/2019 Engineering Division Staff Report for the City Land Use Authority shall be addressed on all final project documents.

## **Project Map:**

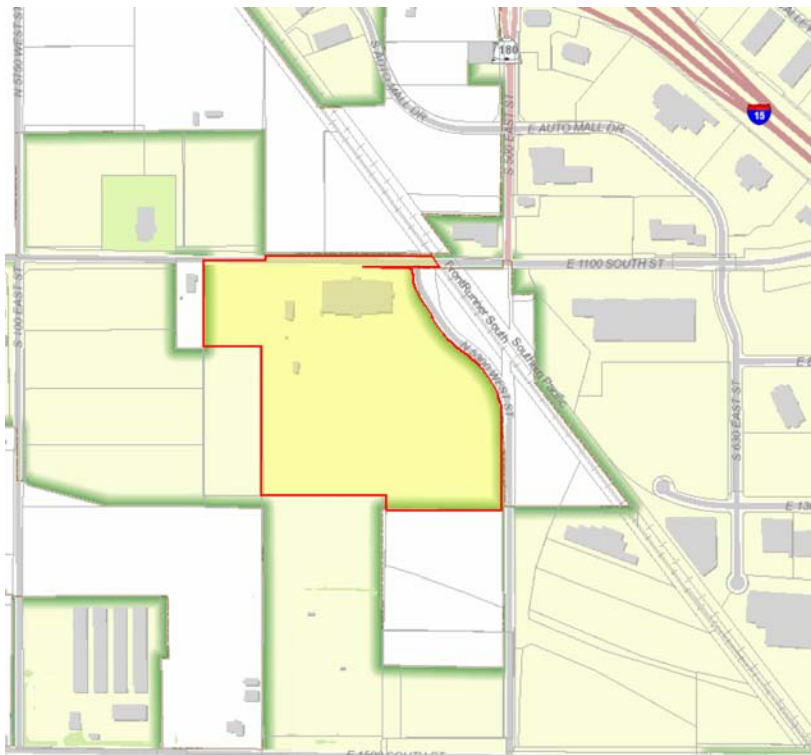

## **STANDARD CONDITIONS OF APPROVAL**

### **Standard Conditions of Approval:**





APPLICANT is responsible and shall submit/post/obtain all necessary documentation and evidence to comply with these Standard Conditions of Approval prior to any platting, permitting, or any other form of authorization by the City including plat recording or other property conveyance to the City and prior to scheduling a pre-construction meeting. All recording shall take place at the Utah County Recorder's Office.

1. **Title Report:** Submit an updated Title Report not older than 30 days or other type of appropriate verification that shows all dedications to the City are free and clear of encumbrances, taxes, or other assessments.
2. **Property Taxes and Liens:** Submit evidence that all the property taxes, for the current and/or previous years, liens, and agricultural land use roll over fees have been paid in full.
3. **Water Rights:** Submit evidence that all the required water rights have been conveyed to American Fork City.
4. **Performance Guarantee:** Post a performance guarantee for all required public and essential common improvements.
5. **Easements and Agreements:** Submit/record a long-term Storm Water Pollution Prevention Maintenance Agreement signed and dated by the property owner and any required easement documentation.
6. **Land Disturbance Permit:** Obtain a Land Disturbance Permit.
7. **Compliance with the Engineering Division Plan Review Comments:** All plans and documents shall comply with all the Technical Review Committee comments and the City Engineer's final review.
8. **Commercial Structure:** Record an Owner Acknowledgment and Utility Liability Indemnification if the proposed building is a multi-unit commercial structure served by a single utility service.
9. **Sensitive Lands:** Record all applicable documents required for compliance with the City's Sensitive Lands Ordinance.
10. **Utility Notification Form:** Submit a Subdivision Utility Notification Form.
11. **Professional Verification:** Submit final stamped construction documentation by all appropriate professionals.
12. **Fees:** Payment of all development, inspection, recording, street light, and other project related fees.
13. **Mylar:** Submit a Mylar. All plats will receive final verification of all formats, notes, conveyances, and other items contained on the plat by City staff (recorder, legal, engineer, GIS, planning).

### **Plan Modifications Required:**

1. Recommended improvements per traffic analysis must be incorporated into the construction plan set.
2. Incorporate redline comments from staff TRC into the construction plan set.

Insurances		
SITE PLAN APPROVAL		
09/10/2019		
Revisions		
No.	Date	Description

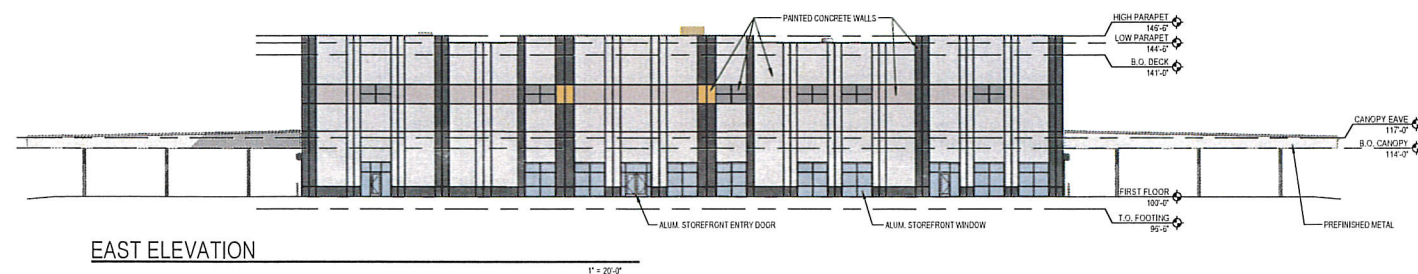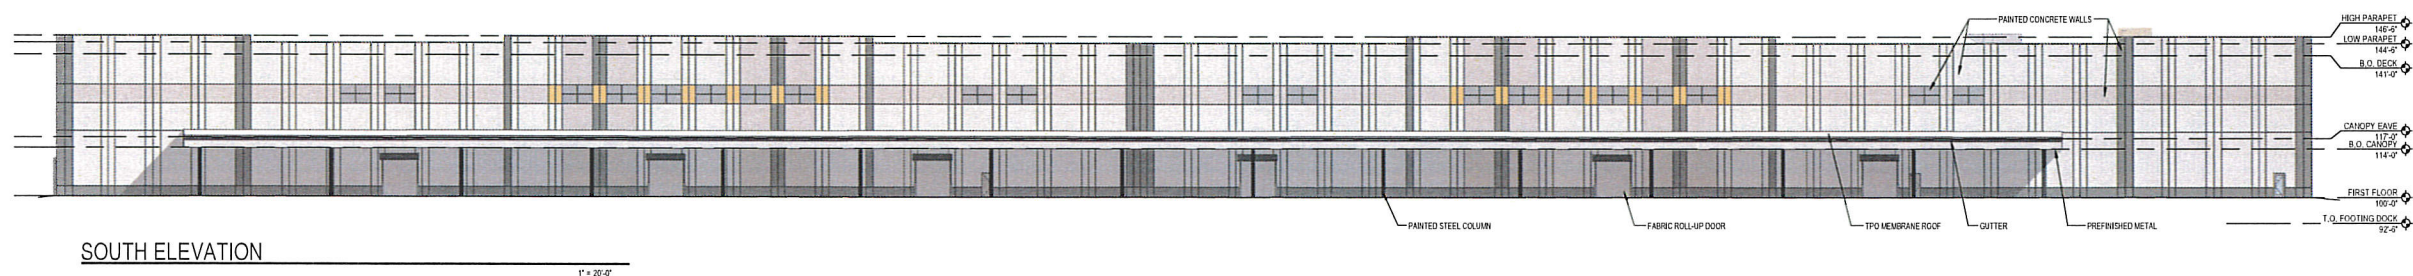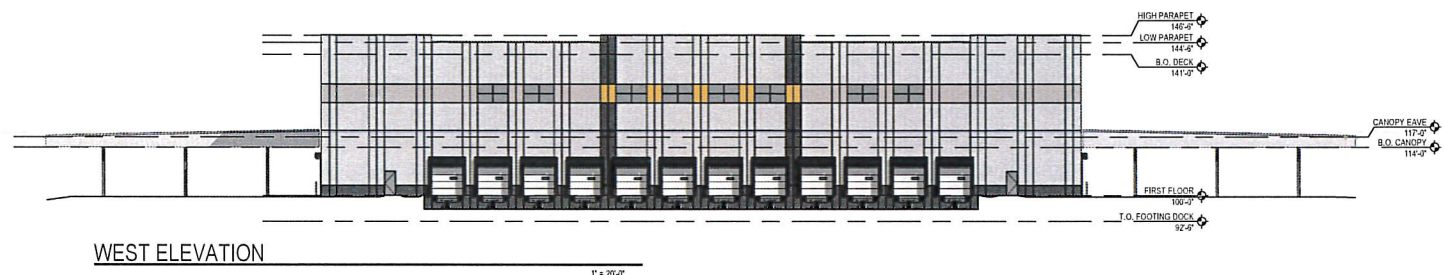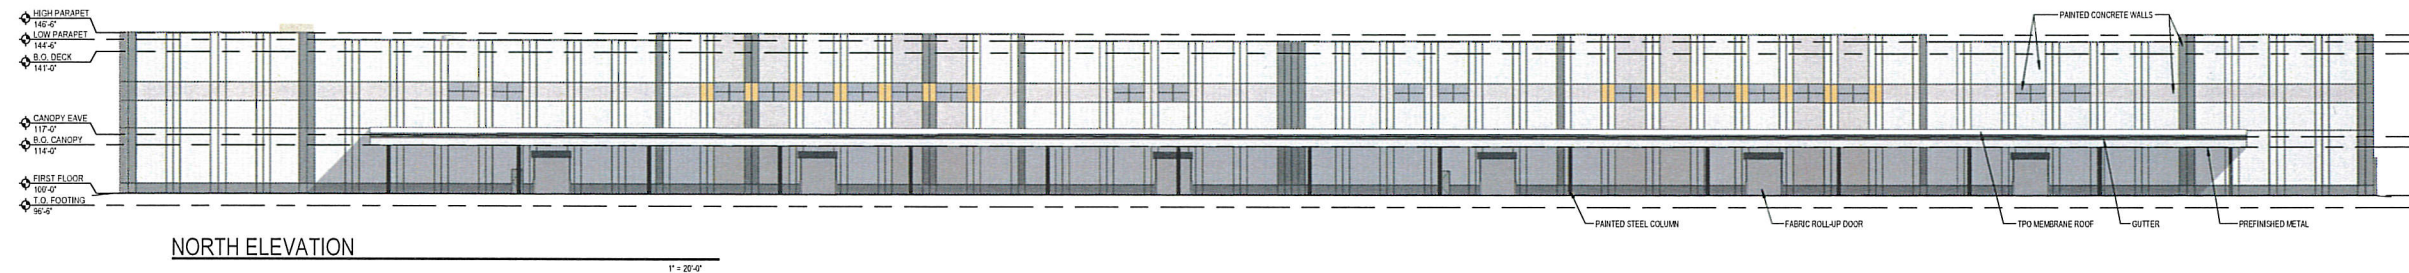

If this document is sealed and signed in a digital or electronic format and is received from someone other than the sealing professional identified in the document, you must contact the sealing professional in writing to validate authenticity of the document. The sealing professional disclaims the seal and signature and shall not be liable for any liability associated with it where the authenticity of any digital or electronic seal or signature has not been validated in this manner.

Job Number	03450028
Drawn By	ACW
App'd By	SDW
Sheet Title	


ELEVATIONS

Sheet Number

A12

05/20/2019 13:24:27 AM  
C:\Users\j\OneDrive\Documents\05/20/2019 - American Fork, Utah - JCH-18751391_001.dwg

THIS DOCUMENT AND THE INFORMATION CONTAINED HEREIN ARE THE PROPERTY OF JCH ARCHITECTURE, INC. AND ARE TO BE USED ONLY FOR THE PROJECT AND SITE SPECIFICALLY IDENTIFIED HEREIN. NO PART OF THIS DOCUMENT IS TO BE REPRODUCED OR TRANSMITTED IN ANY FORM OR BY ANY MEANS, ELECTRONIC OR MECHANICAL, INCLUDING PHOTOCOPYING, RECORDING, OR BY ANY INFORMATION STORAGE AND RETRIEVAL SYSTEM, WITHOUT THE WRITTEN PERMISSION OF JCH ARCHITECTURE, INC.

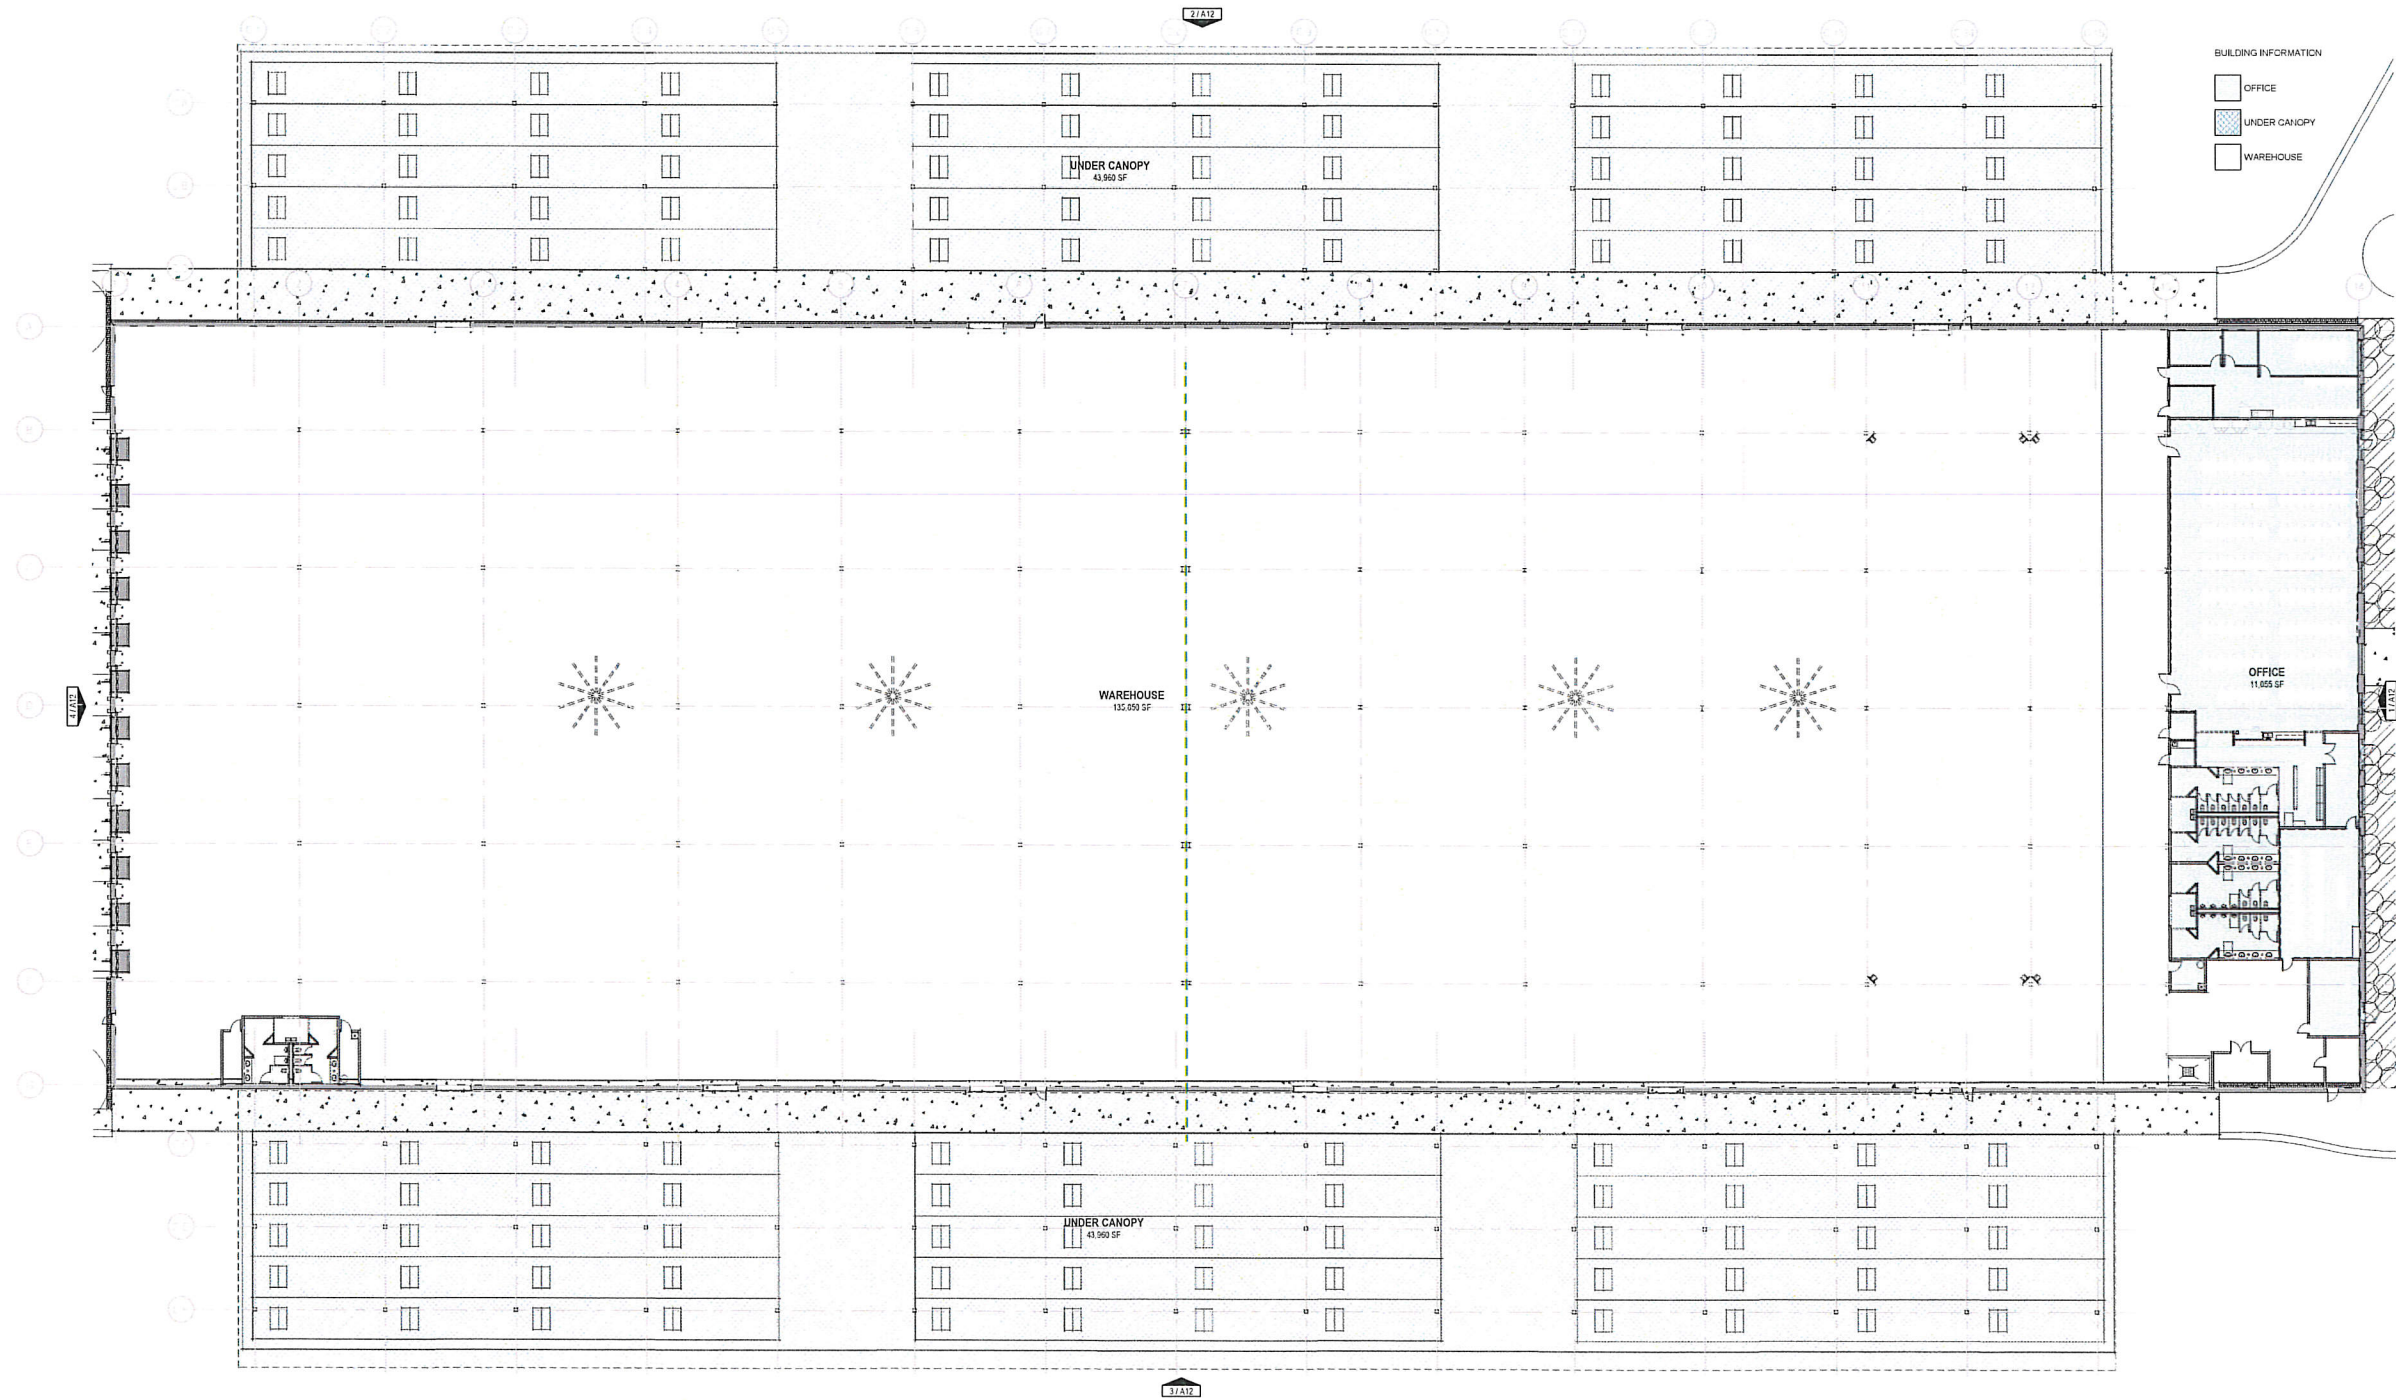

AREA SCHEDULE	
LEVEL	AREA
OFFICE	11,955 SF
UNDER CANOPY	87,920 SF
WAREHOUSE	135,950 SF
Grand total	235,825 SF

## GARDNER BATT WAREHOUSE

390 E. 1100 SOUTH STREET  
AMERICAN FORK, UT 84003

FIRST FLOOR  
PLAN

Sheet Number

A10

# UNAPPROVED MINUTES

## AMERICAN FORK CITY PLANNING COMMISSION MINUTES OCTOBER 2, 2019

The American Fork City Planning Commission met in a regular session on October 2, 2019 at the American Fork City Hall, 31 North Church Street, commencing at 7:00 p.m.

Present: John Woffinden  
Chris Christiansen  
Harold Dudley  
Geoff Dupaix  
Christine Anderson

Absent: Rebecca Staten  
Rod Brocious

Staff Present: Adam Olsen, Senior Planner  
Wendelin Knobloch, Planner  
Ben Hunter, Engineer  
Lisa Halversen, Administrative Assistant

Also Present: Jean Shoaee, Mike Batt, 2 others

### 1. Pledge of Allegiance

Chairman Woffinden welcomed everyone and those present recited the Pledge of Allegiance.

### 2. Hearing, review and action on a final plat for Beehive Clothing Plat A located at 398 East 1100 South in the PI-1 Planned Industrial zone

Mr. Olsen stated that the proposed subdivision divides the property into two lots. Lot 1 (7.16 ac) will consist of the Beehive Clothing facility. Lot 2 (36.62 ac) is currently in agricultural use. A site plan will be presented for Lot 2, upon subdivision approval. Right-of-way dedication for 1100 South is required and illustrated on the plat.

Mr. Hunter indicated that the Engineering Division recommends approval of the proposed development. They have no major concerns.

### **Public Hearing Opened**

### **Public Hearing Closed**

# UNAPPROVED MINUTES

Mr. Mike Batt represents the current landowner, he indicated that the use for Lot 1 will be a warehouse distribution business, not manufacturing.

**Mr. Christiansen moved to recommend approval of Beehive Clothing Plat A, with the finding and condition listed in the staff report and subject to any findings, conditions, and modifications listed in the Engineering report.**

**Mr. Dupaix seconded the motion. Voting was as follows:**

<b>Chairman Woffinden</b>	<b>Aye</b>
<b>Chris Christiansen</b>	<b>Aye</b>
<b>Christine Anderson</b>	<b>Aye</b>
<b>Harold Dudley</b>	<b>Aye</b>
<b>Geoff Dupaix</b>	<b>Aye</b>

**The motion carried.**

**3. Hearing, review and action on a commercial site plan for Grove Creek Plaza, located at 358 North 1100 East in the PO-1 Professional Office zone**

Mr. Olsen stated that this property was recently annexed into the City and given a zone designation of PO-1 in anticipation of office development. The area around 300 North and 1100 East is undergoing a transition from residential to office/medical uses, due to its proximity to the American Fork Hospital. This has been seen with recent annexations and zone change requests. Grove Creek Plaza furthers this transition to office/medical uses in the vicinity.

Grove Creek Plaza consists of one structure, one story, a total of 10,255 sq. ft. One access point is proposed off of 1100 East (North County Boulevard) This has been coordinated through and approved by UDOT. 42 parking stalls are required, and the site plan provides 47 parking stalls.

Renderings of the proposed building are included in the submittal materials. Landscape plans are also provided, illustrating compliance with the City's landscape standards.

Mr. Hunter stated that the Engineering Division recommends approval of the proposed development. Infrastructure and utilities were already in place, there are no other major concerns.

Mr. Dupaix asked if the proposed access will be a problem regarding the fire code.

Mr. Olsen replied that the fire access codes have been met.

**Public Hearing Opened**

**Public Hearing Closed**

# UNAPPROVED MINUTES

Mr. Jean Shoaee, developer, said this project will be pretty similar to a project they developed across the street.

Ms. Anderson said that it was wonderful that they added extra parking, and suggested converting some of these extra spaces to more handicapped parking if it will be used for medical purposes.

Mr. Shoaee said they don't yet know who will be in the building, that can be looked at later when they know what will be needed.

**Ms. Anderson moved to recommend approval of the site plan for Grove Creek Plaza, with the finding listed in the staff report and subject to any findings, conditions, and modifications listed in the Engineering report.**

**Mr. Dudley seconded the motion. Voting was as follows:**

<b>Chairman Woffinden</b>	<b>Aye</b>
<b>Chris Christiansen</b>	<b>Aye</b>
<b>Christine Anderson</b>	<b>Aye</b>
<b>Harold Dudley</b>	<b>Aye</b>
<b>Geoff Dupaix</b>	<b>Aye</b>

4. Hearing, review and action on amendments to Section 17.5.134.B (13) of the American Fork City Development Code regarding short-term rentals in accessory apartments and main dwellings

Mr. Olsen explained that earlier this year, the Planning Commission recommended approval of an ordinance governing short-term rentals within the City. The Council enacted a temporary prohibition on short-term rentals shortly thereafter; and will soon consider the ordinance recommended for approval by the Planning Commission. Since the new ordinance will govern all short-term rentals, a "clean up" item, found in the accessory apartment provisions of the Code, needs to be addressed.

A provision found within the accessory apartment provisions of the Development Code prohibits short-term rentals within both accessory apartments and the main dwelling containing an accessory apartment. This provision is proposed for deletion, since it is no longer valid pending the new ordinance. It is a house-cleaning item, and staff recommends approval.

**Public Hearing Opened**

**Public Hearing Closed**

# UNAPPROVED MINUTES

1 **Mr. Dupaix moved to approve the amendment to Section 17.5.134.B (13) of the American**  
2 **Fork City Development Code regarding short-term rentals in accessory apartments and**  
3 **main dwellings.**

4 **Mr. Dudley seconded the motion. Voting was as follows:**

5	<b>Chairman Woffinden</b>	<b>Aye</b>
6	<b>Geoff Dupaix</b>	<b>Aye</b>
7	<b>Chris Christiansen</b>	<b>Aye</b>
8	<b>Christine Anderson</b>	<b>Aye</b>
9	<b>Harold Dudley</b>	<b>Aye</b>

10 **The motion carried.**

- 11  
12  
13 5. Hearing, review and action on amendments to Sections 17.4.402 (CC-2 Central  
14 Commercial zone) and Section 17.4.403 (GC-1 General Commercial zone) of the  
15 American Fork City Development Code, in order to modify setback requirements

16  
17 Mr. Olsen stated that the proposed ordinance clarifies setback requirements within the GC-1 and  
18 CC-2 zones; namely side and rear setbacks. The current requirement defaults to the R-4-7,500  
19 residential setbacks; however, this has proven difficult to implement on commercial properties.  
20 Staff reviewed the current requirements, and propose changes to provide consistency for side and  
21 rear setback requirements within these commercial zones.

22 The proposal is to allow up to a zero lot-line setback for interior side and rear setbacks; provided  
23 there are no existing easements. This is similar to what is found in the CC-1 and GC-2  
24 commercial zones. Allowing this flexibility will provide for increased flexibility to place  
25 structures on commercial properties. He gave the example of a property on Main Street and 300  
26 East that has been difficult to develop because of setback requirements.

27 Mr. Dudley asked if the commission would still have the ability to modify the requirements, such  
28 as in a case where the property would sit up against a residential zone.

29 Mr. Olsen indicated that the planning commission would still be the approval authority. He said  
30 we need to be sure that our easements are respected. Projects have been approved with lesser  
31 setbacks on an individual basis, it will be easier to just change the code.

32 Ms. Anderson clarified that if a commercial zone is next to a residential zone, the requirements  
33 may be changed by the commission.

34 Mr. Olsen agreed and gave the example of the Holiday gas station, it is technically up against the  
35 property line, but not causing a problem. Setbacks were changed in this case. This will enable  
36 the development of harder-to-develop properties.

37  
38 **Public Hearing Opened**

# UNAPPROVED MINUTES

## **Public Hearing Closed**

**Mr. Dupaix moved to recommend approval of the proposed ordinance amendment relating to setback modifications.**

**Ms. Anderson seconded the motion. Voting was as follows:**

<b>Chairman Woffinden</b>	<b>Aye</b>
<b>Chris Christiansen</b>	<b>Aye</b>
<b>Christine Anderson</b>	<b>Aye</b>
<b>Harold Dudley</b>	<b>Aye</b>
<b>Geoff Dupaix</b>	<b>Aye</b>

**The motion carried.**

## **6. Other Business**

There was no other business to discuss.

## **7. Site Plan Committee Report**

Mr. Knobloch reviewed the upcoming Planning Commission items, these include the developments moving through TRC. Several smaller projects and site plans, a fence, a small subdivision, and another phase of Autumncrest. The next meeting will be held on October 16, 2019.

Ms. Anderson asked if the fire station bond is approved, where will the new fire station go?

Mr. Olsen said that there is a tentative site at Harvey Boulevard and North County Boulevard.

Chairman Woffinden asked about continuing 700 North, where that stands.

Mr. Olsen said that they have been awarded funding, he thinks there will be a signal on 1st East, 740 North will go straight through from Costco to central American Fork, will be a new east-west connector. He also indicated that by next meeting we may have another commissioner.

## **8. Review and action on the minutes of the September 18, 2019 Planning Commission Regular Session**

**Ms. Anderson moved to approve the minutes of the September 18, 2019 Planning Commission Regular Session.**

**Mr. Christiansen seconded the motion. Voting was as follows:**

# UNAPPROVED MINUTES

1  
2  
3  
4  
5  
6  
7  
8  
9  
10  
11  
12  
13  
14  
15  
16  
17  
18  
19  
20  
21

<b>Chairman Woffinden</b>	<b>Aye</b>
<b>Chris Christiansen</b>	<b>Aye</b>
<b>Christine Anderson</b>	<b>Aye</b>
<b>Harold Dudley</b>	<b>Aye</b>
<b>Geoff Dupaix</b>	<b>Aye</b>

**The motion carried.**

**Mr. Dupaix moved to adjourn.**  
**Ms. Anderson seconded the motion. All concurred.**

Meeting adjourned at 7:25 pm.

Lisa Halversen, Administrative Assistant