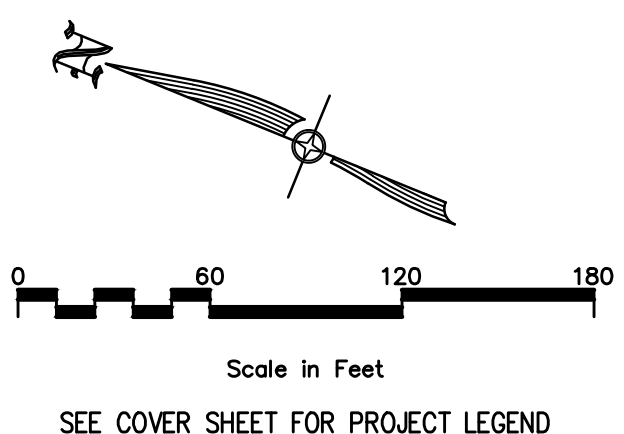
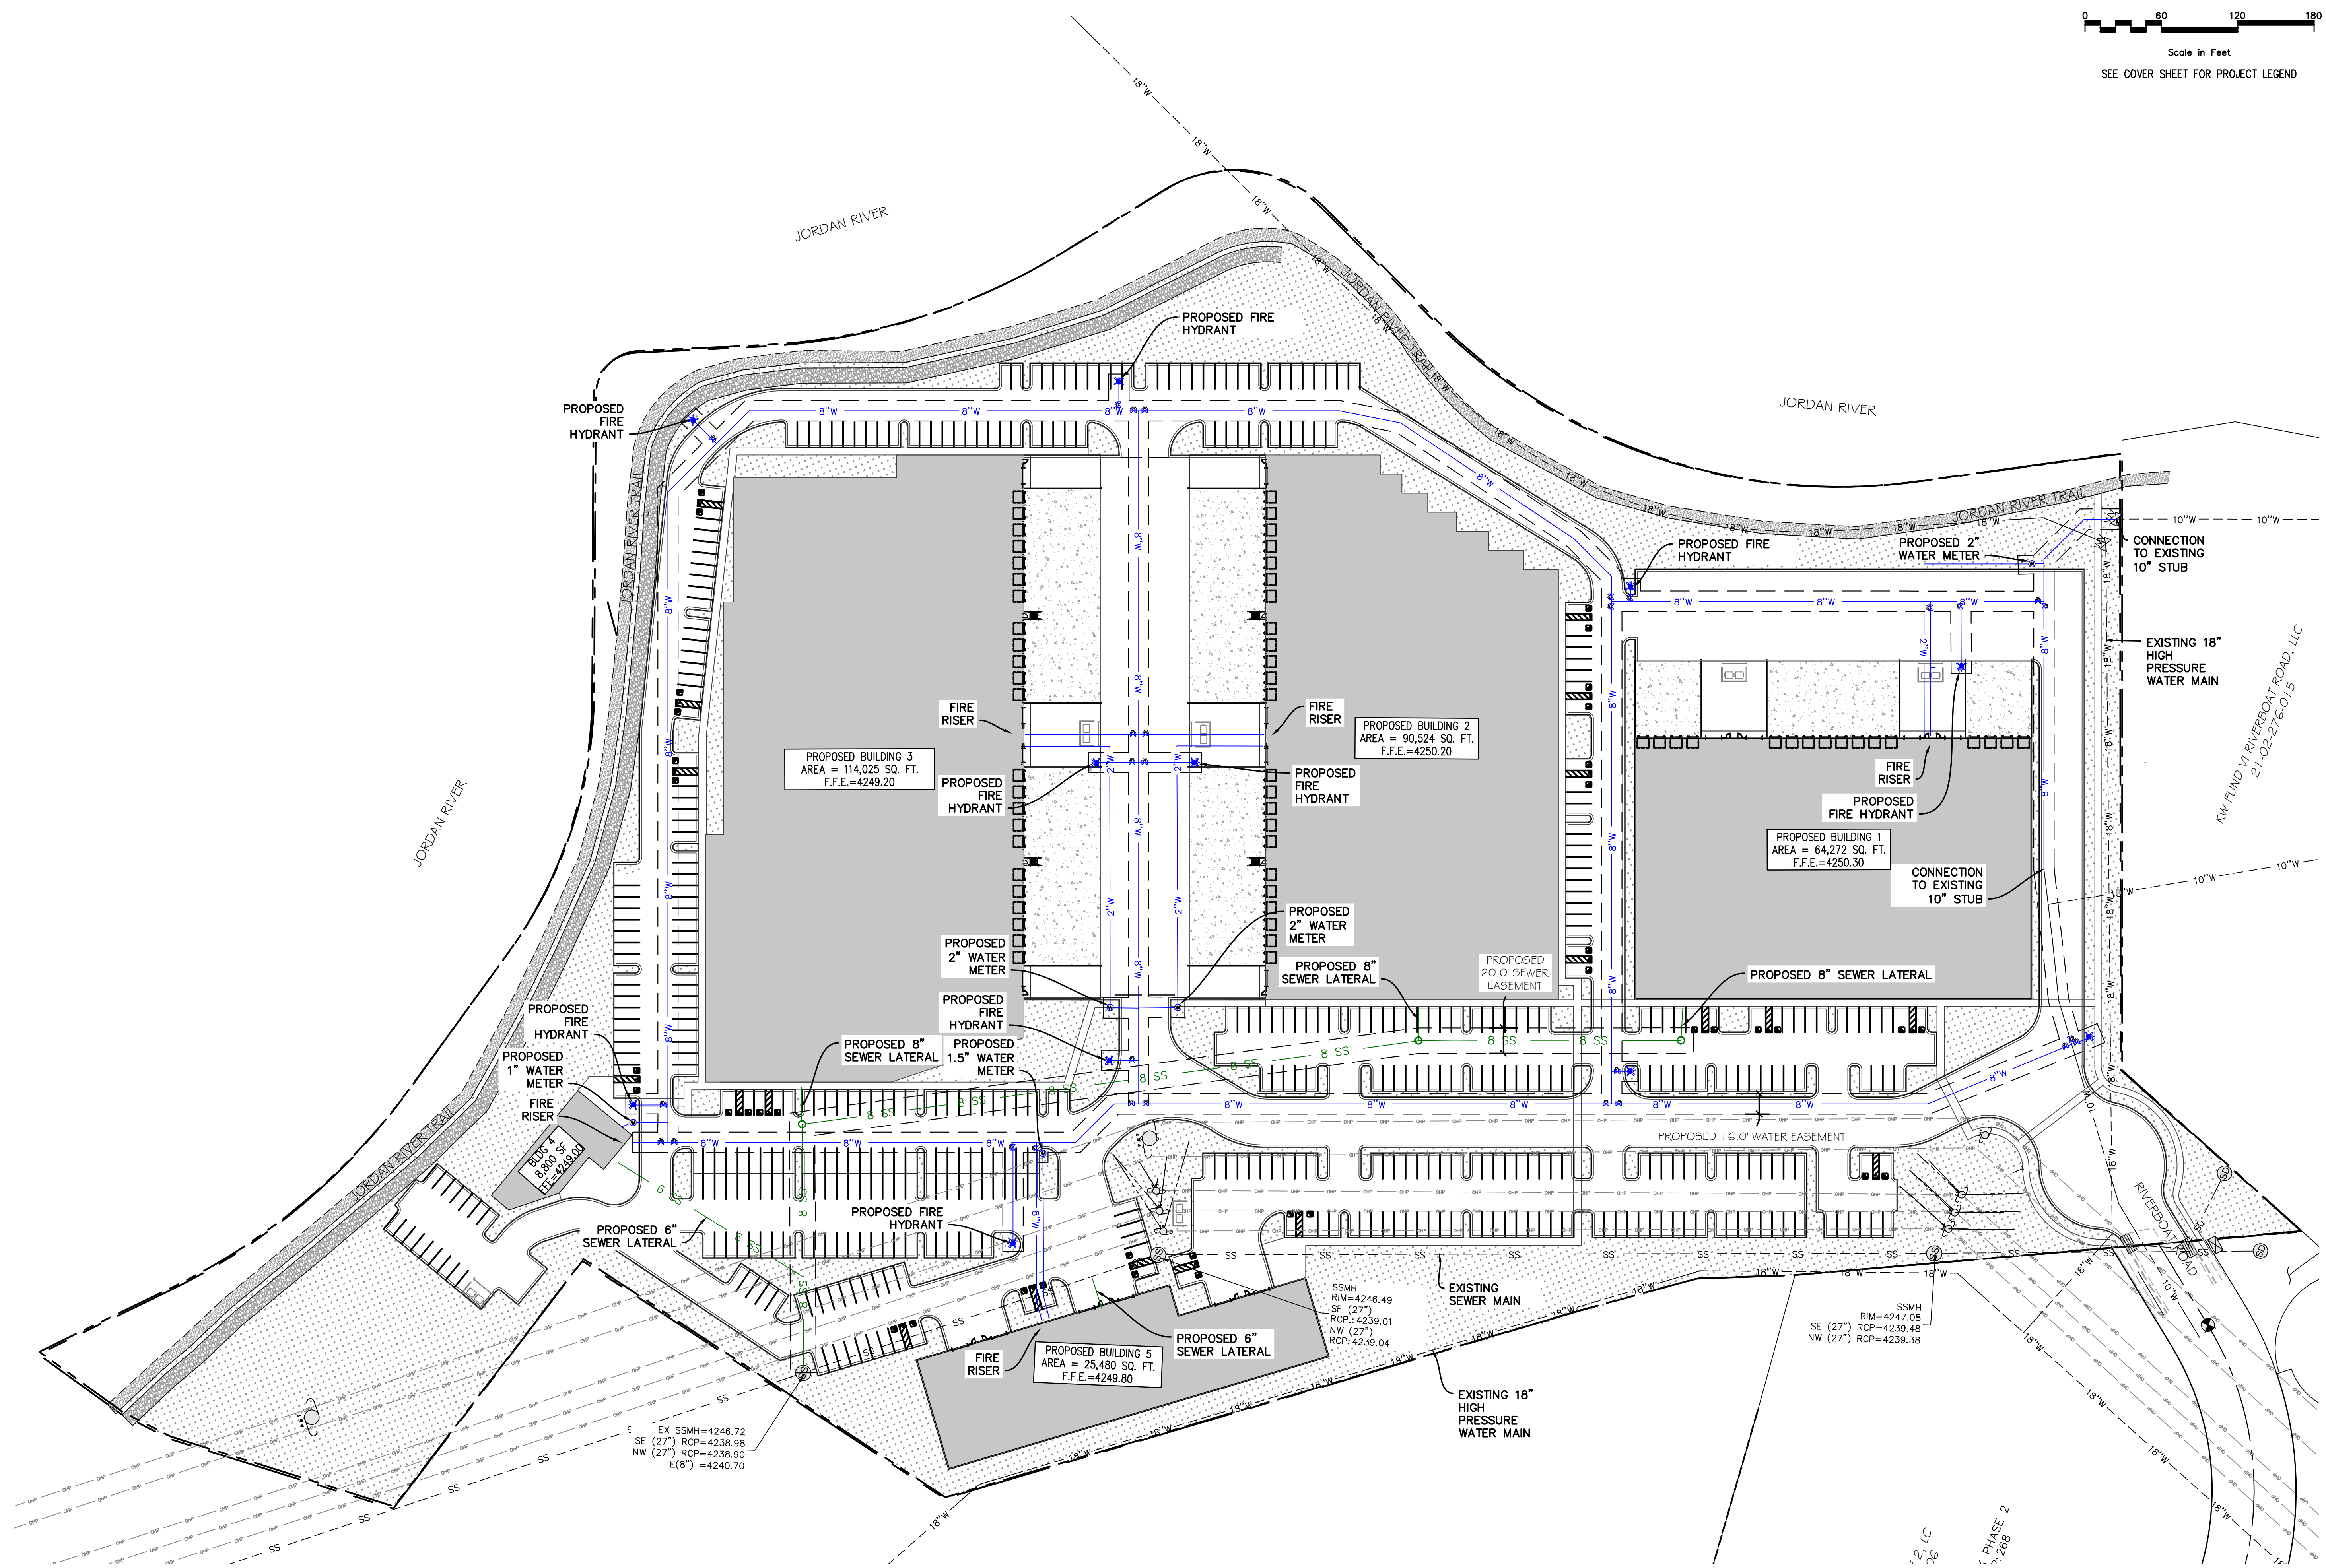


[illegible]

BADIEE RIVERBOAT ROAD
4202 S RIVERBOAT ROAD. TAYLORSVILLE, UTAH

MASTER UTILITY PLAN

SHEET NO. MU