

GENERAL NOTES:

1. ALL CONSTRUCTION AND DETAILS SHALL COMPLY WITH THE INTERNATIONAL RESIDENTIAL CODE AND STATE AND LOCAL CODES.
- 2.CONTRACTOR SHALL BE RESPONSIBLE FOR THE ACCURATE PLACEMENT OF THE BUILDING ON THE SITE. ALL DIMENSIONS SHALL BE VERIFIED IN THE FIELD BEFORE ANY WORK PROCEEDS.
3. GAS/PROPANE FORCED AIR HEAT THRU-OUT. SUBCONTRACTOR TO SUPPLY GENERAL CONTRACTOR WITH COMPLETE SHOP DRAWINGS AND HEAT LOSS CALCULATIONS. ALL WARM AIR DUCTS AND COLD AIR RETURNS SHOWN ARE FOR REFERENCE ONLY.
4. FLOOR JOISTS ARE TO BE AS PER FRAMING PLAN OR COMPATIBLE. FLOOR DEFLECTION MUST BE L/480 OR BETTER.
5. CONTRACTOR SHALL VERIFY AND BE RESPONSIBLE FOR ALL CONSTRUCTION DETAILS.
6. 5/8" TYPE "X" SHEET ROCK AT GARAGE WALLS CEILING AND BEARING WALLS COMMON TO HOUSE. INSULATE HOUSE WALLS.
7. WIRE FOR TELEPHONE AND TELEVISION JACKS (UL LISTED) GENERAL CONTRACTOR TO COORDINATE LOCATIONS WITH OWNER. ALL ELECTRICAL PARTS SHOWN ARE FOR REFERENCE ONLY. CHECK WITH OWNER FOR EXACT LOCATION.
8. CONTRACTOR SHALL VERIFY ALL BEAM AND JOISTS SIZES AND SPACING.
9. GENERAL CONTRACTOR TO VERIFY WITH OWNER ON ALL EXTERIOR DOOR AND WINDOW TYPES AND MANUFACTURER PRIOR TO THE STARTING OF ANY FRAMING.
10. SEE FOUNDATION PLAN FOR LOCATIONS OF FOUNDATION STRAPS.
11. ALL HEADERS & BEAMS ARE TO BE 2X10 DF #2 BTR UNLESS NOTED OTHER WISE
12. ALL WINDOWS TO BE DOUBLE PANE LOW-E GRADE
13. ALL EXTERIOR BASEMENT WALLS TO HAVE A MINIMUM OF R-11 INSULATIONS
14. ALL EXTERIOR ABOVE GRADE WALLS TO HAVE A MINIMUM OF R-21 INSULATION UNLESS NOTED OTHER WISE.
15. ALL ATTIC SPACES TO HAVE A MINIMUM OF R-50 INSULATION UNLESS NOTED OTHER
16. ALL DOORS SEPARATING GARAGE FROM LIVING SPACE AND FURNACE ROOM TO MEET OR EXCEED CODE R302.5.1. (20-MINUTE FIRE-RATED DOORS, EQUIPPED WITH A SELF-CLOSING DEVICE.)
17. COMBUSTION AIR FOR FURNACE AND WATER HEATERS TO MEET OR EXCEED G2407
18. CLOTHES DRYER EXHAUST VENTS TO MEET OR EXCEED M1502 (VENTING CANNOT PENETRATE FIRE RATED CONSTRUCTION MATERIALS).
19. ARC FAULT PROTECTION TO BE PROVIDED AS PER 3802.12, AND BE COMBINATION TYPE.
20. TAMPER RESISTANT OUTLETS ARE TO BE INSTALLED THROUGHOUT THE ENTIRE PROJECT.
21. EXTERIOR OUTLETS WILL BE REQUIRED TO HAVE COVERS OVER THEM TO CONFORM WITH SECTION E3902.8 THROUGH E3902.10




PLOT PLAN
SCALE: 1" = 30'

ALL WINDOWS TO BE DOUBLE PANE LOW-E GRADE (U-FACTOR 0.32)
ALL EXTERIOR BASEMENT WALLS TO HAVE A MINIMUM OF R-15/19
ALL EXTERIOR MAIN FLOOR WALLS TO HAVE A MINIMUM OF R-20+5 OR 13+10
ALL FLOOR JOIST CAVITIES TO HAVE A MINIMUM OF R-30
ALL SLAB ON GRADE AREAS TO HAVE 2" OF RIGID FOAM BOARD INSULATION WITH A MINIMUM OF R-10, 4 FT (GARAGES EXCLUDED)
ALL ATTIC SPACES TO HAVE A MINIMUM OF R-49

CLARKSTON TOWN HALL
25 S. MAIN ST.
CLARKSTON, UT 84305

BUILDING AREAS	
MAIN	
EXISTING	1494
PROPOSED	1831
TOTAL	
3325	
BASEMENT	
EXISTING	1494
PROPOSED	1831
TOTAL	
3324	

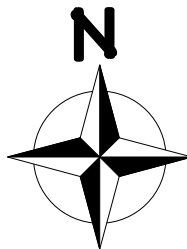

CODE REVIEW I.B.C. 2018

DESCRIPTION	IBC REFERENCE	REMARKS
OCCUPANCY ASSEMBLY COMMUNITY BUILDING	A-3 Chapter 3 SECTION NO. 303.4	
BASIC ALLOWABLE BUILDING HEIGHT, FLOOR AREA AND STORY IN HEIGHT MAX HEIGHT IN FEET (ALLOWED A-3/VB/S) 60' ALLOWED MAXIMUM # OF FLOORS (A-3/VB/S) 2 STORIES ALLOWED A-3 OCCUPANCIES BASIC FLOOR AREA (ALLOWED - A-3/VB/S/M) 10,000 SF.	Chapter 5 Table No. 504.3 Table No. 504.4 Table No. 506.2	Provided: PROVIDED HT = 26'-0" PROVIDED STORIES = 2 (SPRINKLED - SM) ACTUAL SF. = 3,325 SF. (EACH FLOOR) 6,650 TOTAL SF.
ALLOWABLE AREA	10,000 SF. SECTION NO. 106	
TYPE OF CONSTRUCTION Fire Resistive Requirements Building Element 1. Structural Frame 2. Exterior Bearing Walls Interior Bearing Walls 3. Non-Bearing Walls - Exterior 4. Non-Bearing Walls - Interior 5. Floor Construction - Beams and Joists 6. Roof Construction - Beams and Joists	TYPE A-3/VB Fire Resistive Rating (in Hours) 0 0 0 0 0 0 Table No. 601	Comply
INTERIOR FINISHES SPRINKLERED - A-3 EXIT ENCLOSURES AND PASSAGEWAYS CORRIDORS ROOMS AND ENCLOSED SPACES	B B C Chapter 8 TABLE 803.13	WILL COMPLY WILL COMPLY WILL COMPLY
FIRE PROTECTION AUTOMATIC SPRINKLER SYSTEM - REQUIRED (2 STORY BUILDING - SM SYSTEM - NFPA 13D) FIRE ALARM SYSTEM - NOT REQUIRED MEANS OF EGRESS ILLUMINATION	Chapter 9 SECTION 903.2.13 SECTION 907.2.1 SECTION 1006.3	 NOT REQUIRED LESS THAN 300 OCCS EMERGENCY LIGHTING SHALL BE PROVIDED THROUGHOUT
OCCUPANT LOAD ASSEMBLY A-3 COMMUNITY ROOMS - 3,615 SF/ 15/OCC. = 235 OCCS BUSINESS B CITY OFFICES - 612 SF/ 150/OCC. = 6 OCCS NON-CONTRIBUTING BATHS, CLOSETS, HALLS, WALLS, ETC. = 2,405 SF. = 0 OCCS	Chapter 10 Table No. 1004.5	TOTAL OCCUPANTS = 241
EXITING TWO EXITS REQD PER FLOOR/ROOMS GREATER THAN 49 OCCS ACCESSIBLE MEANS OF EGRESS	Chapter 10 TABLE 1004.5 SECTION 1007	1 EXITS PROVIDED 6 ACCESSIBLE = 98%
ACCESSIBILITY GROUP A-3 GOODS AND SERVICES WILL BE ACCESSIBLE TO PERSONS WITH DISABILITIES *FURNITURE LAYOUT SHALL BE PLACED TO PROVIDE ACCESSIBILITY THROUGHOUT THE SPACE.	Chapter 11	COMPLY
PLUMBING SYSTEMS A-3 OCCS - CIVIC HALLS MALE = 11 OCCUPANTS FEMALE = 11 OCCUPANTS TOTAL FIXTURES REQUIRED	Chapter 29 TABLE 2902.1 TOILET = 1 TOILET = 2 TOILET = 3	LAV = 1 LAV = 1 LAV = 2 SERVICE SINK = 1 D.FOUNTAIN = 1
TOTAL FIXTURES PROVIDED	TOILETS = 6 LAV = 4	SERVICE SINK = 1 D.FOUNTAIN = 1

SHEET INDEX

ARCHITECT
JOSEPH T. BECK ARCGITECT.INC
650 NORTH 400 WEST
SMITHFIELD, UT 84335

CIVIL ENGINEERING
SUNRISE ENGINEERING
21 NORTH MAIN STREET
NORTH LOGAN, UT 84341
435-563-3734
WWW.SUNRISE-ENG.COM

STRUCTURAL ENGINEERING
PRICE ENGINEERING
3677 NORTH HWY 126 SUITE 4B
FARR WEST, UT 84404

MECHANICAL ENGINEERING
MORTENSEN ENGINEERING, INC
251 SOUTH 830 EAST
SMITHFIELD, UT 84335
435-770-5534
LORIN.MORTENSEN@COMCAST.NET

ELECTRICAL ENGINEERING
SIN SOURCE ENGINEERING
95 NORTH GOLF COURSE ROAD SUITE 102
LOGAN, UT 84321
435-787-1445
WWW.SINESOURCE.NET


A1 COVER PAGE & PLOT PLAN
A2 FOUNDATION/BASEMENT FLOOR PLAN
A3 MAIN FLOOR PLAN
A4 FRONT & RIGHT ELEVATIONS
A5 REAR & LEFT ELEVATIONS
A6 CROSS SECTIONS
A7 WALL ELEVATIONS
A8 WALL ELEVATIONS
A9 ROOF PLAN

SP1 DEMOLITION SITE PLAN
SP2 SITE PLAN

S1.0 FOUNDATION PLAN
S1.1 FIRST FLOOR FRAMING PLAN
S1.2 ROOF FRAMING PLAN
SD1 STRUCTURAL DETAILS
SD2 STRUCTURAL DETAILS
SD3 STRUCTURAL SCHEDULE & NOTES

M0 MECHANICAL NOTES, SYMBOL LEGEND & SPECIFICATIONS
M1 BASEMENT MECHANICAL PLAN
M2 MAIN FLOOR MECHANICAL PLAN
M3 MECHANICAL DETAILS & SCHEDULES
P0 PLUMBING NOTES, SYMBOL LEGEND & SPECIFICATIONS
P1 BASEMENT PLUMBING PLAN
P2 MAIN FLOOR PLUMBING PLAN
P3 PLUMBING DETAILS & SCHEDULES

E001 ABBREVIATIONS G.P.N. LEGEND & SHEET INDEX
E002 SPECIFICATIONS
E003 SPECIFICATIONS
ES101 ELECTRICAL SITE PLAN
ED101 ELECTRICAL DEMOLITION PLANS
E200 LIGHTING PLAN - LOWER LEVEL
E201 LIGHTING PLAN - UPPER LEVEL
E300 POWER PLAN - LOWER LEVEL
E301 POWER PLAN - UPPER LEVEL
E400 ELECTRICAL SYSTEMS PLAN - LOWER LEVEL
E401 ELECTRICAL SYSTEMS PLAN - UPPER LEVEL
E501 ELECTRICAL DETAILS
E601 ELECTRICAL ONE-TIME DIAGRAM

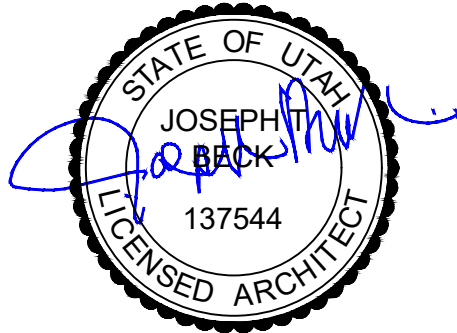

DO NOT SCALE 11"X17" PRINTS
THEY ARE NOT TO SCALE

PROJECT FOR:

CLARKSTON CITY HALL

TITLE:

COVER PAGE & PLOT PLAN

DATE:

8/12/2022

PAGE #

A1


OWNER: JAY L. BAIR
PHONE: (435) 770-8636
EMAIL: jay@bairdesigns.com
WEB: bairdesigns.com
336 SUNBURST LN. ©
RICHMOND, UT, 84333




DRAWN BY: NATALIE HANSEN
LLC CHECKED BY: JAY L. BAIR

KEYNOTES

ITEM	QTY.
① PAPER TOWEL DISPENSER	QTY. 3
② COAT HOOK	QTY. 4
③ TOILET TISSUE DISPENSER SURFACE MOUNTED	QTY. 4
④ TOILET SEAT COVER DISPENSER	QTY. 4
⑤ HORIZONTAL GRAB BARS- 36", MOUNTED 33"-36" FROM THE FLOOR	QTY. 3
⑥ HORIZONTAL GRAB BARS- 42" MOUNTED 33"-36" FROM THE FLOOR	QTY. 3
⑦ VERTICAL GRAB BARS- 18"	QTY. 3
⑧ SOAP DISPENSER	QTY. 3
⑨ MIRROR FULL WIDTH X3' H. X1/4" THK. CLIP MOUNTED, FRAME-LESS W/J. MOLD AT BOTTOM.	QTY. 3
⑩ INFANT CHANGING TABLE AMERICAN INFANT CARE PRODUCTS CORP. "DIAPER DECK" SUPPLIED BY OPERATOR	QTY. 3
⑪ DIAPER DISPOSAL AMERICAN INFANT CARE PRODUCTS CORP. "DIAPER DUMPER" SUPPLIED BY OPERATOR	QTY. 3
⑫ ADA COMPLIANT TOILET	QTY. 3
⑬ 56" x 60" CLEAR FLOOR SPACE AT TOILET	
⑭ 30" x 48" CLEAR FLOOR SPACE AT LAVATORY	
⑮ 24" x 36" CLEAR FLOOR SPACE AT CHANGING TABLE	
⑯ 60" WHEELCHAIR TURNING SPACE	
⑰ WALL MOUNTED 10# FIRE EXTINGUISHER, 44" TO HANDLE FROM FLOOR (MAX HEIGHT 48")	QTY. 4
⑱ DRINKING FOUNTAIN	QTY. 2

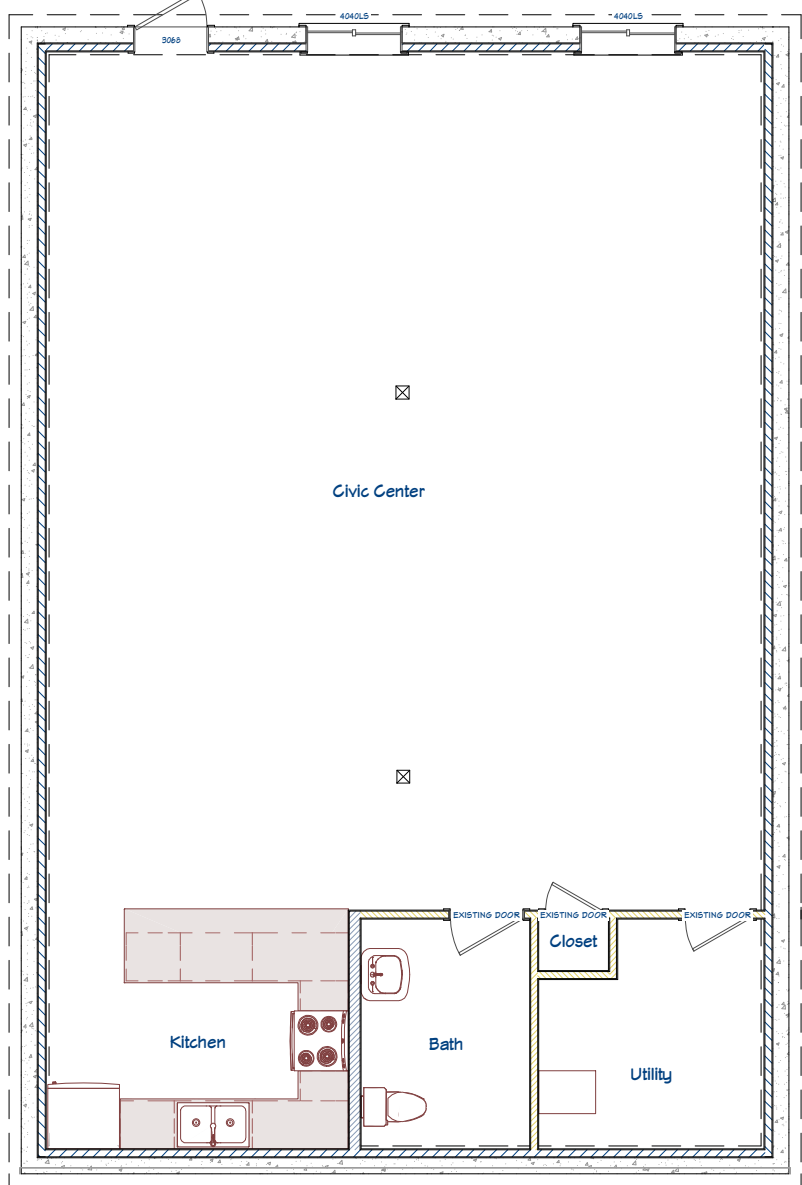


EXISTING BASEMENT FLOOR
CONDITIONS BEFORE REMODEL

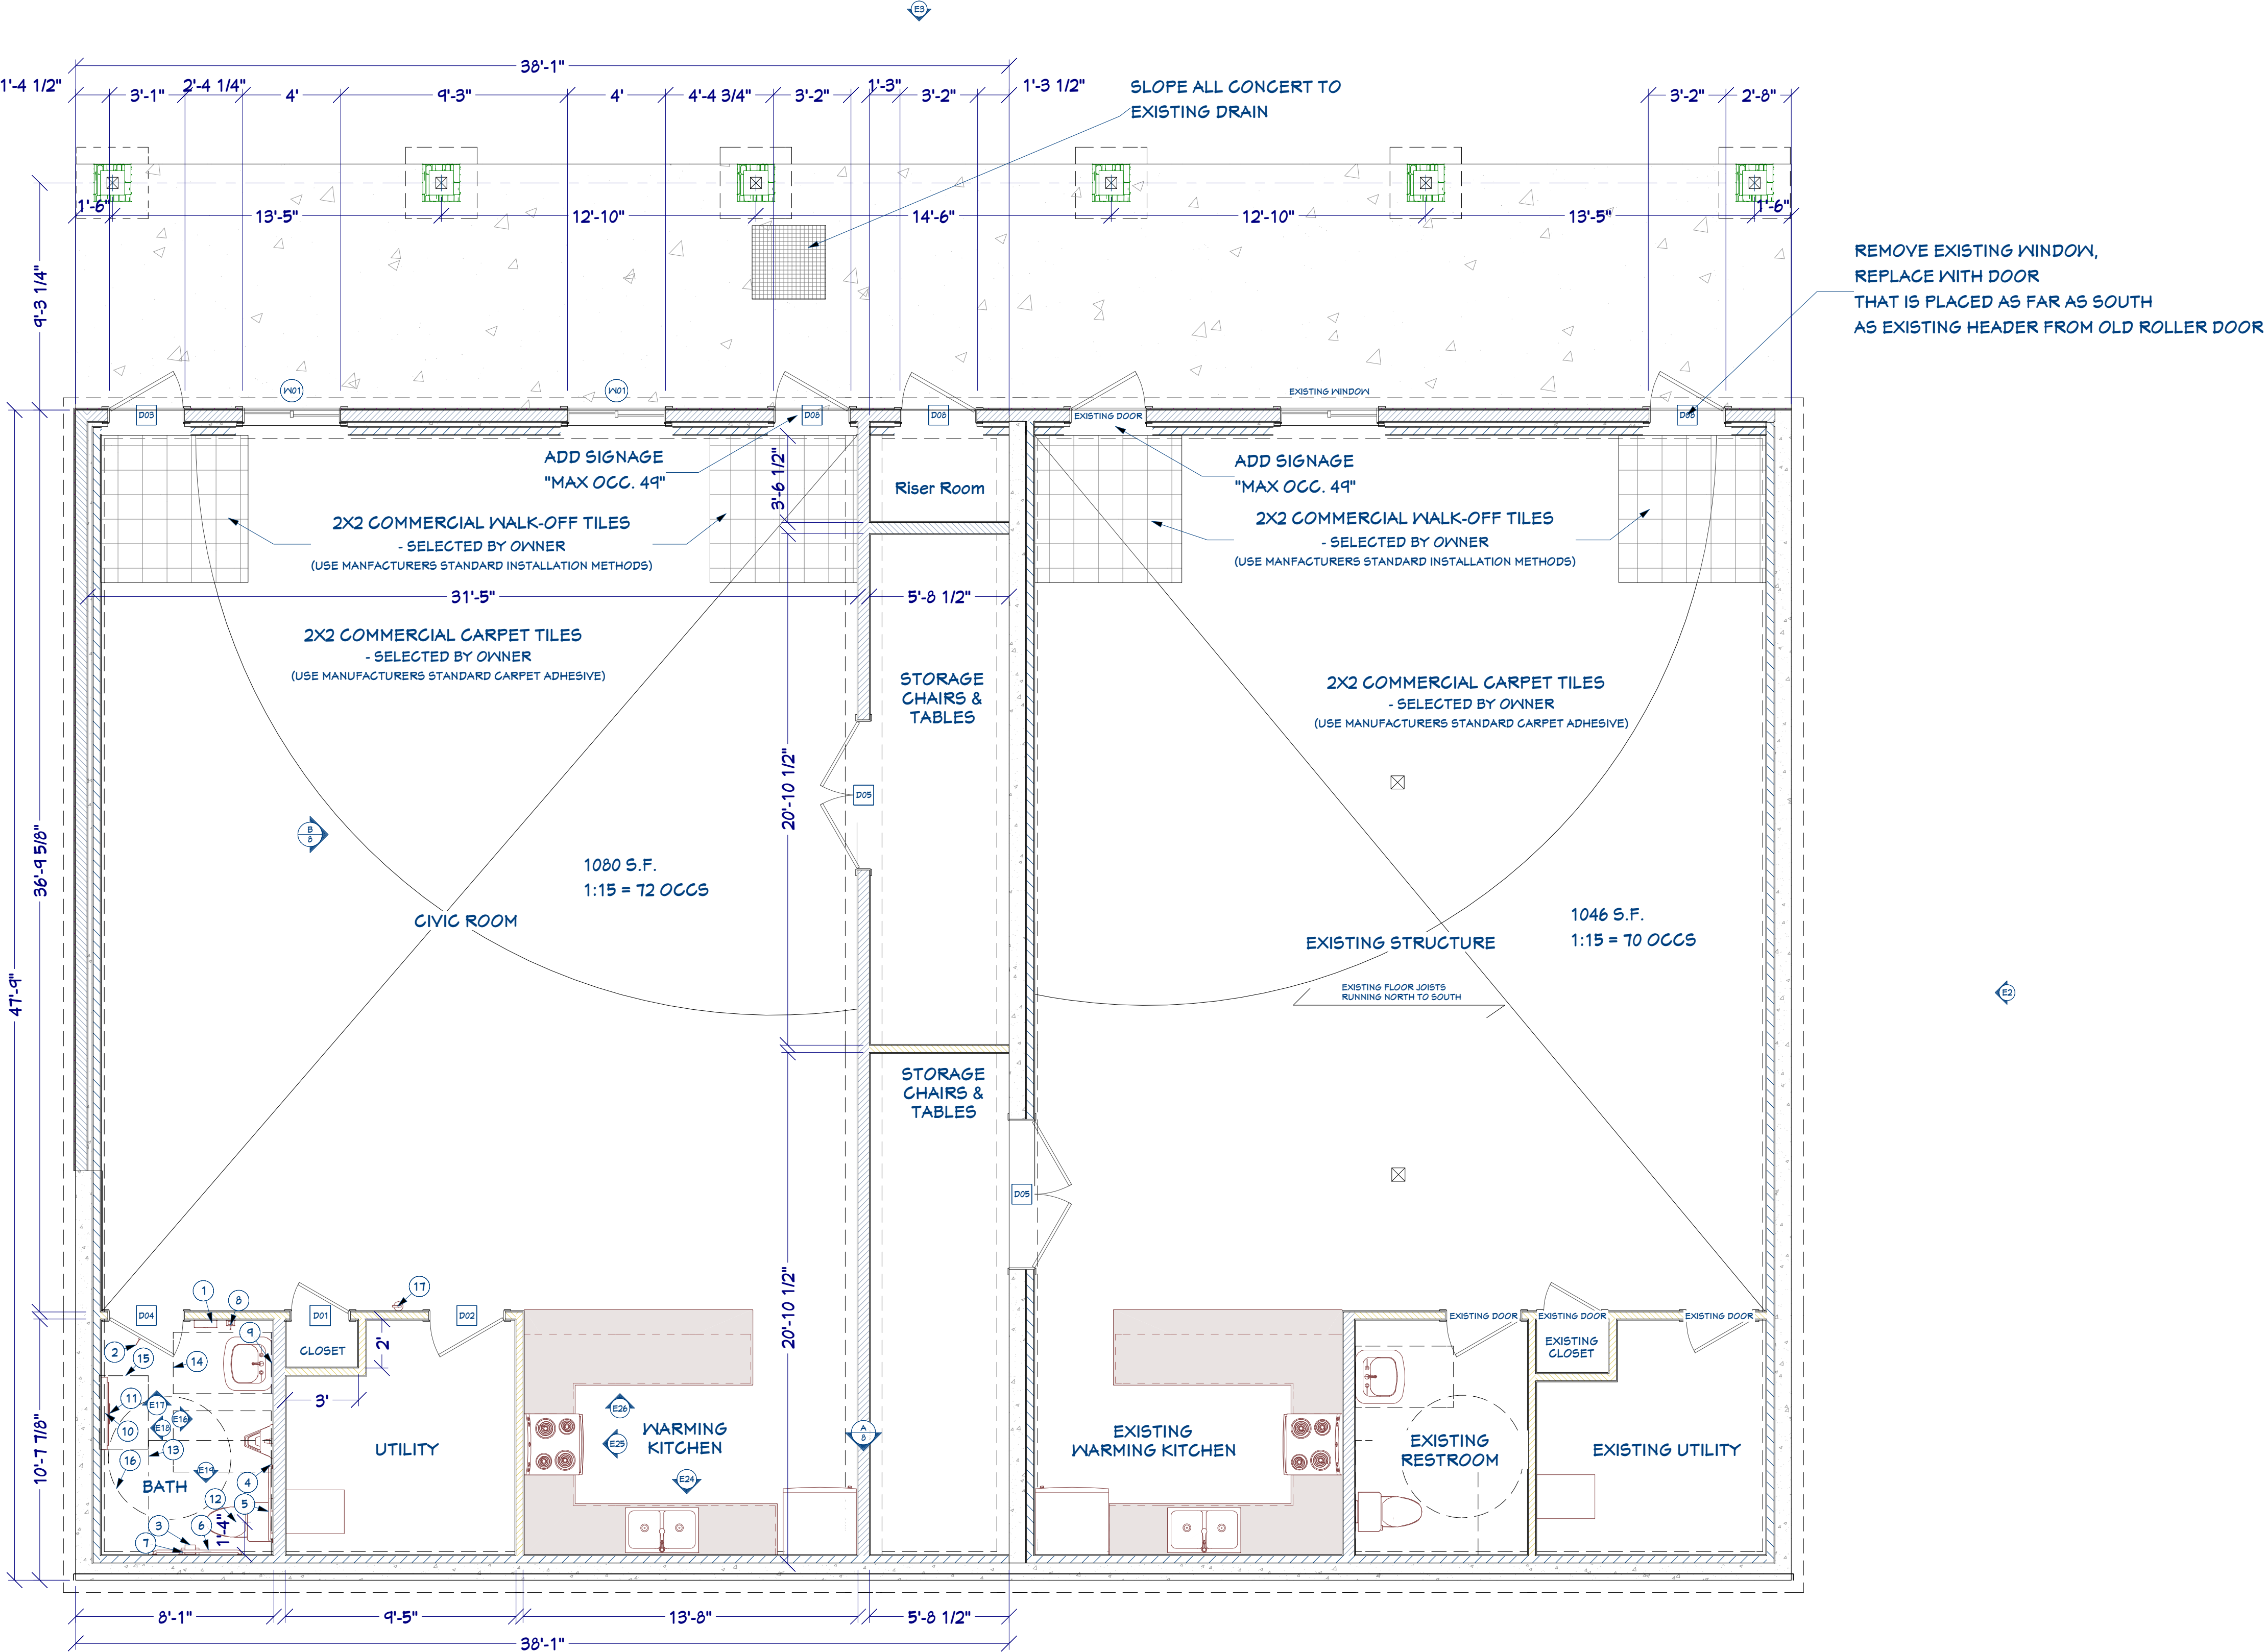

EXISTING AREA 1494 SQ FT
NEW ADDITION AREA 1831 SQ FT
BASEMENT PLAN
SCALE: 1/4" = 1'

ALL WINDOWS TO BE DOUBLE PANE LOW-E GRADE (U-FACTOR 0.32)
ALL EXTERIOR BASEMENT WALLS TO HAVE A MINIMUM OF R-15/19
ALL EXTERIOR MAIN FLOOR WALLS TO HAVE A MINIMUM OF R-20+5 OR 13+10
ALL FLOOR JOIST CAVITIES TO HAVE A MINIMUM OF R-30
ALL SLAB ON GRADE AREAS TO HAVE 2" OF RIGID FOAM BOARD
INSULATION WITH A MINIMUM OF R-10, 4 FT (GARAGES EXCLUDED)
ALL ATTIC SPACES TO HAVE A MINIMUM OF R-49

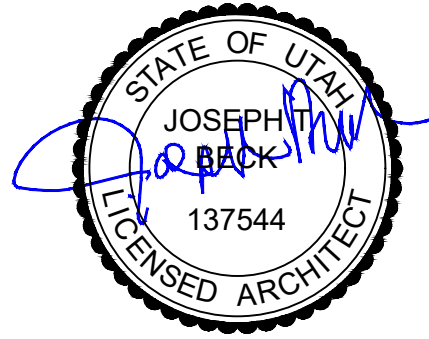

DO NOT SCALE 11"x17" PRINTS
THEY ARE NOT TO SCALE

OWNER: JAY L. BAIR
PHONE: (435) 770-8636
EMAIL: jay@bairdesigns.com
WEB: bairdesigns.com
336 SUNBURST LN. ©
RICHMOND, UT, 84333



PROJECT FOR:
CLARKSTON CITY HALL


TITLE:
FOUNDATION PLAN

DATE:
8/12/2022

PAGE #
A2

KEYNOTES


ITEM	QTY.
1 PAPER TOWEL DISPENSER	QTY. 3
2 COAT HOOK	QTY. 4
3 TOILET TISSUE DISPENSER SURFACE MOUNTED	QTY. 4
4 TOILET SEAT COVER DISPENSER	QTY. 4
5 HORIZONTAL GRAB BARS- 36", MOUNTED 33"-36" FROM THE FLOOR	QTY. 3
6 HORIZONTAL GRAB BARS- 42" MOUNTED 33"-36" FROM THE FLOOR	QTY. 3
7 VERTICAL GRAB BARS- 18"	QTY. 3
8 SOAP DISPENSER	QTY. 3
9 MIRROR FULL WIDTH X3' H. X1/4" THK. CLIP MOUNTED, FRAME-LESS W/J. MOLD AT BOTTOM.	QTY. 3
10 INFANT CHANGING TABLE AMERICAN INFANT CARE PRODUCTS CORP. "DIAPER DECK" SUPPLIED BY OPERATOR	QTY. 3
11 DIAPER DISPOSAL AMERICAN INFANT CARE PRODUCTS CORP. "DIAPER DUMPER" SUPPLIED BY OPERATOR	QTY. 3
12 ADA COMPLIANT TOILET	QTY. 3
13 56" x 60" CLEAR FLOOR SPACE AT TOILET	
14 30" x 48" CLEAR FLOOR SPACE AT LAVATORY	
15 24" x 36" CLEAR FLOOR SPACE AT CHANGING TABLE	
16 60" WHEELCHAIR TURNING SPACE	
17 WALL MOUNTED 10# FIRE EXTINGUISHER, 44" TO HANDLE FROM FLOOR (MAX HEIGHT 48")	QTY. 4
18 DRINKING FOUNTAIN	QTY. 2

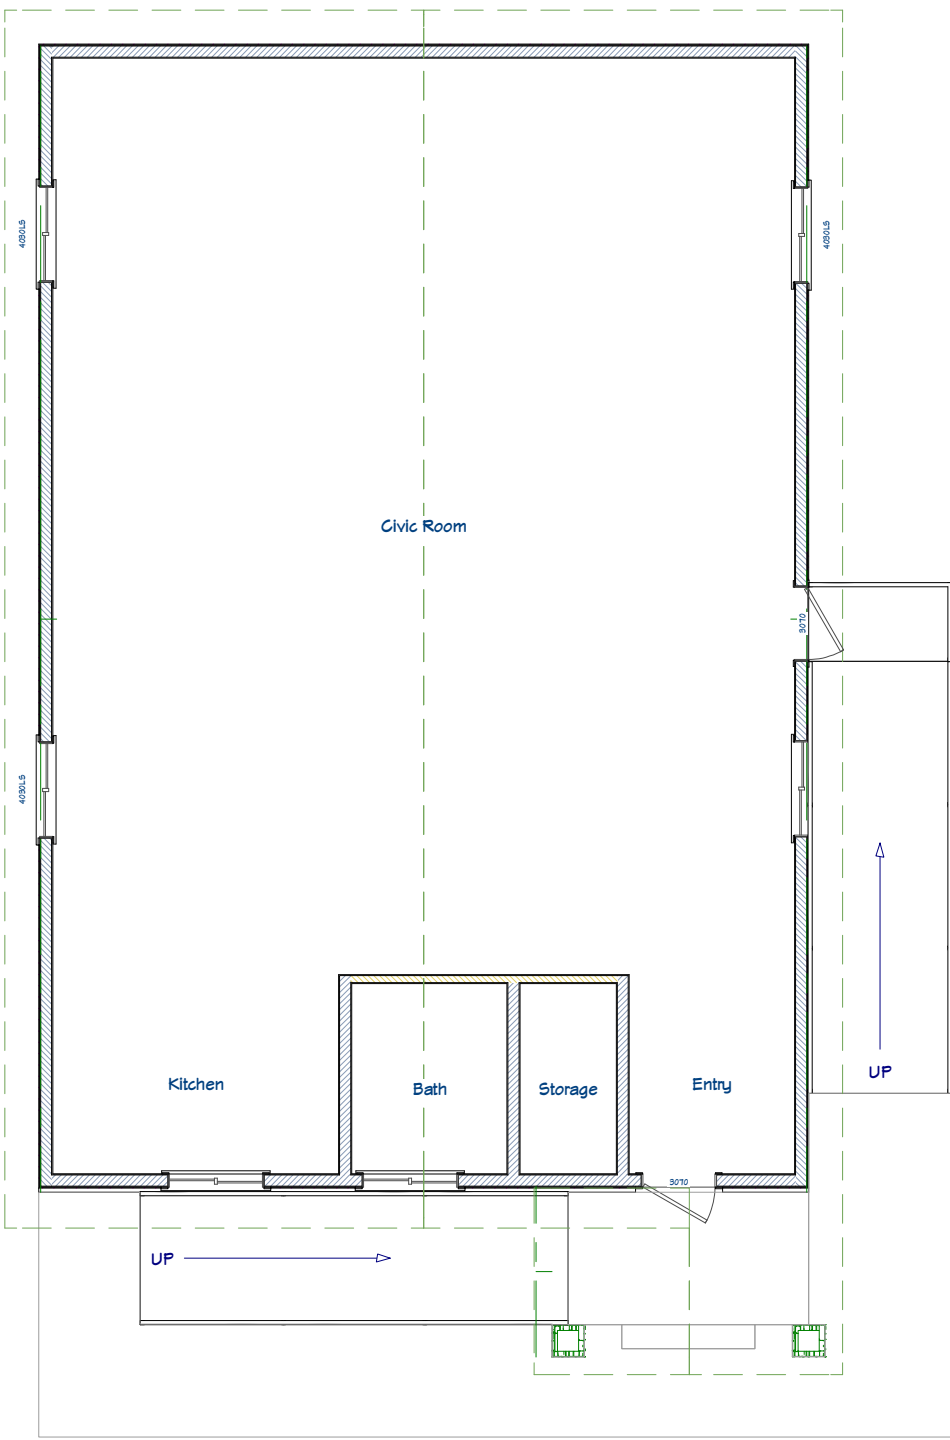

EXISTING MAIN FLOOR
CONDITIONS BEFORE REMODEL

WINDOW SCHEDULE						
NUMBER	QTY	FLOOR	SIZE	DIMENSIONS	EGRESS	TEMPERED
W01	2	0	4040LS	48"X48"LS		
W02	1	1	4020LS	48"X24"LS		
W03	4	1	4030LS	48"X36"LS		
W06	2	1	4044LS	48"X52"LS		
DOOR SCHEDULE						
NUMBER	QTY	FLOOR	SIZE	DIMENSIONS	R/O	
D01	1	0	2460 R IN	28"X80"X1 3/8" R IN	30"X82 1/2"	
D02	1	0	3060 L IN	36"X80"X1 3/8" L IN	38"X82 1/2"	
D03	1	0	3060 L EX	36"X80"X1 3/4" L EX	38"X83"	
D04	1	0	3060 R IN	36"X80"X1 3/8" R IN	38"X82 1/2"	
D05	2	0	6060 L/R IN	(2) 36"X80"X1 3/8" L/R IN	74"X82 1/2"	
D06	1	1	3060 L	36"X80"X1 3/8" L	74"X82 1/2"	
D07	6	1	3060 L IN	36"X80"X1 3/8" L IN	38"X82 1/2"	
D08	3	0	3060 R EX	36"X80"X1 3/4" R EX	38"X83"	
D09	1	1	3060 R IN	36"X80"X1 3/4" R IN	38"X82 1/2"	
D10	3	1	3060 R IN	36"X80"X1 3/8" R IN	38"X82 1/2"	
D11	2	1	3060 R EX	36"X80"X1 3/4" R EX	38"X83"	

WATER TESTING TREATMENT EQUIPMENT
& CITY NETWORKING SYSTEMS
TO BE INSTALLED IN ROOM.
INSTALLATION & SPECS TO BE
PROVIDED BY OTHERS

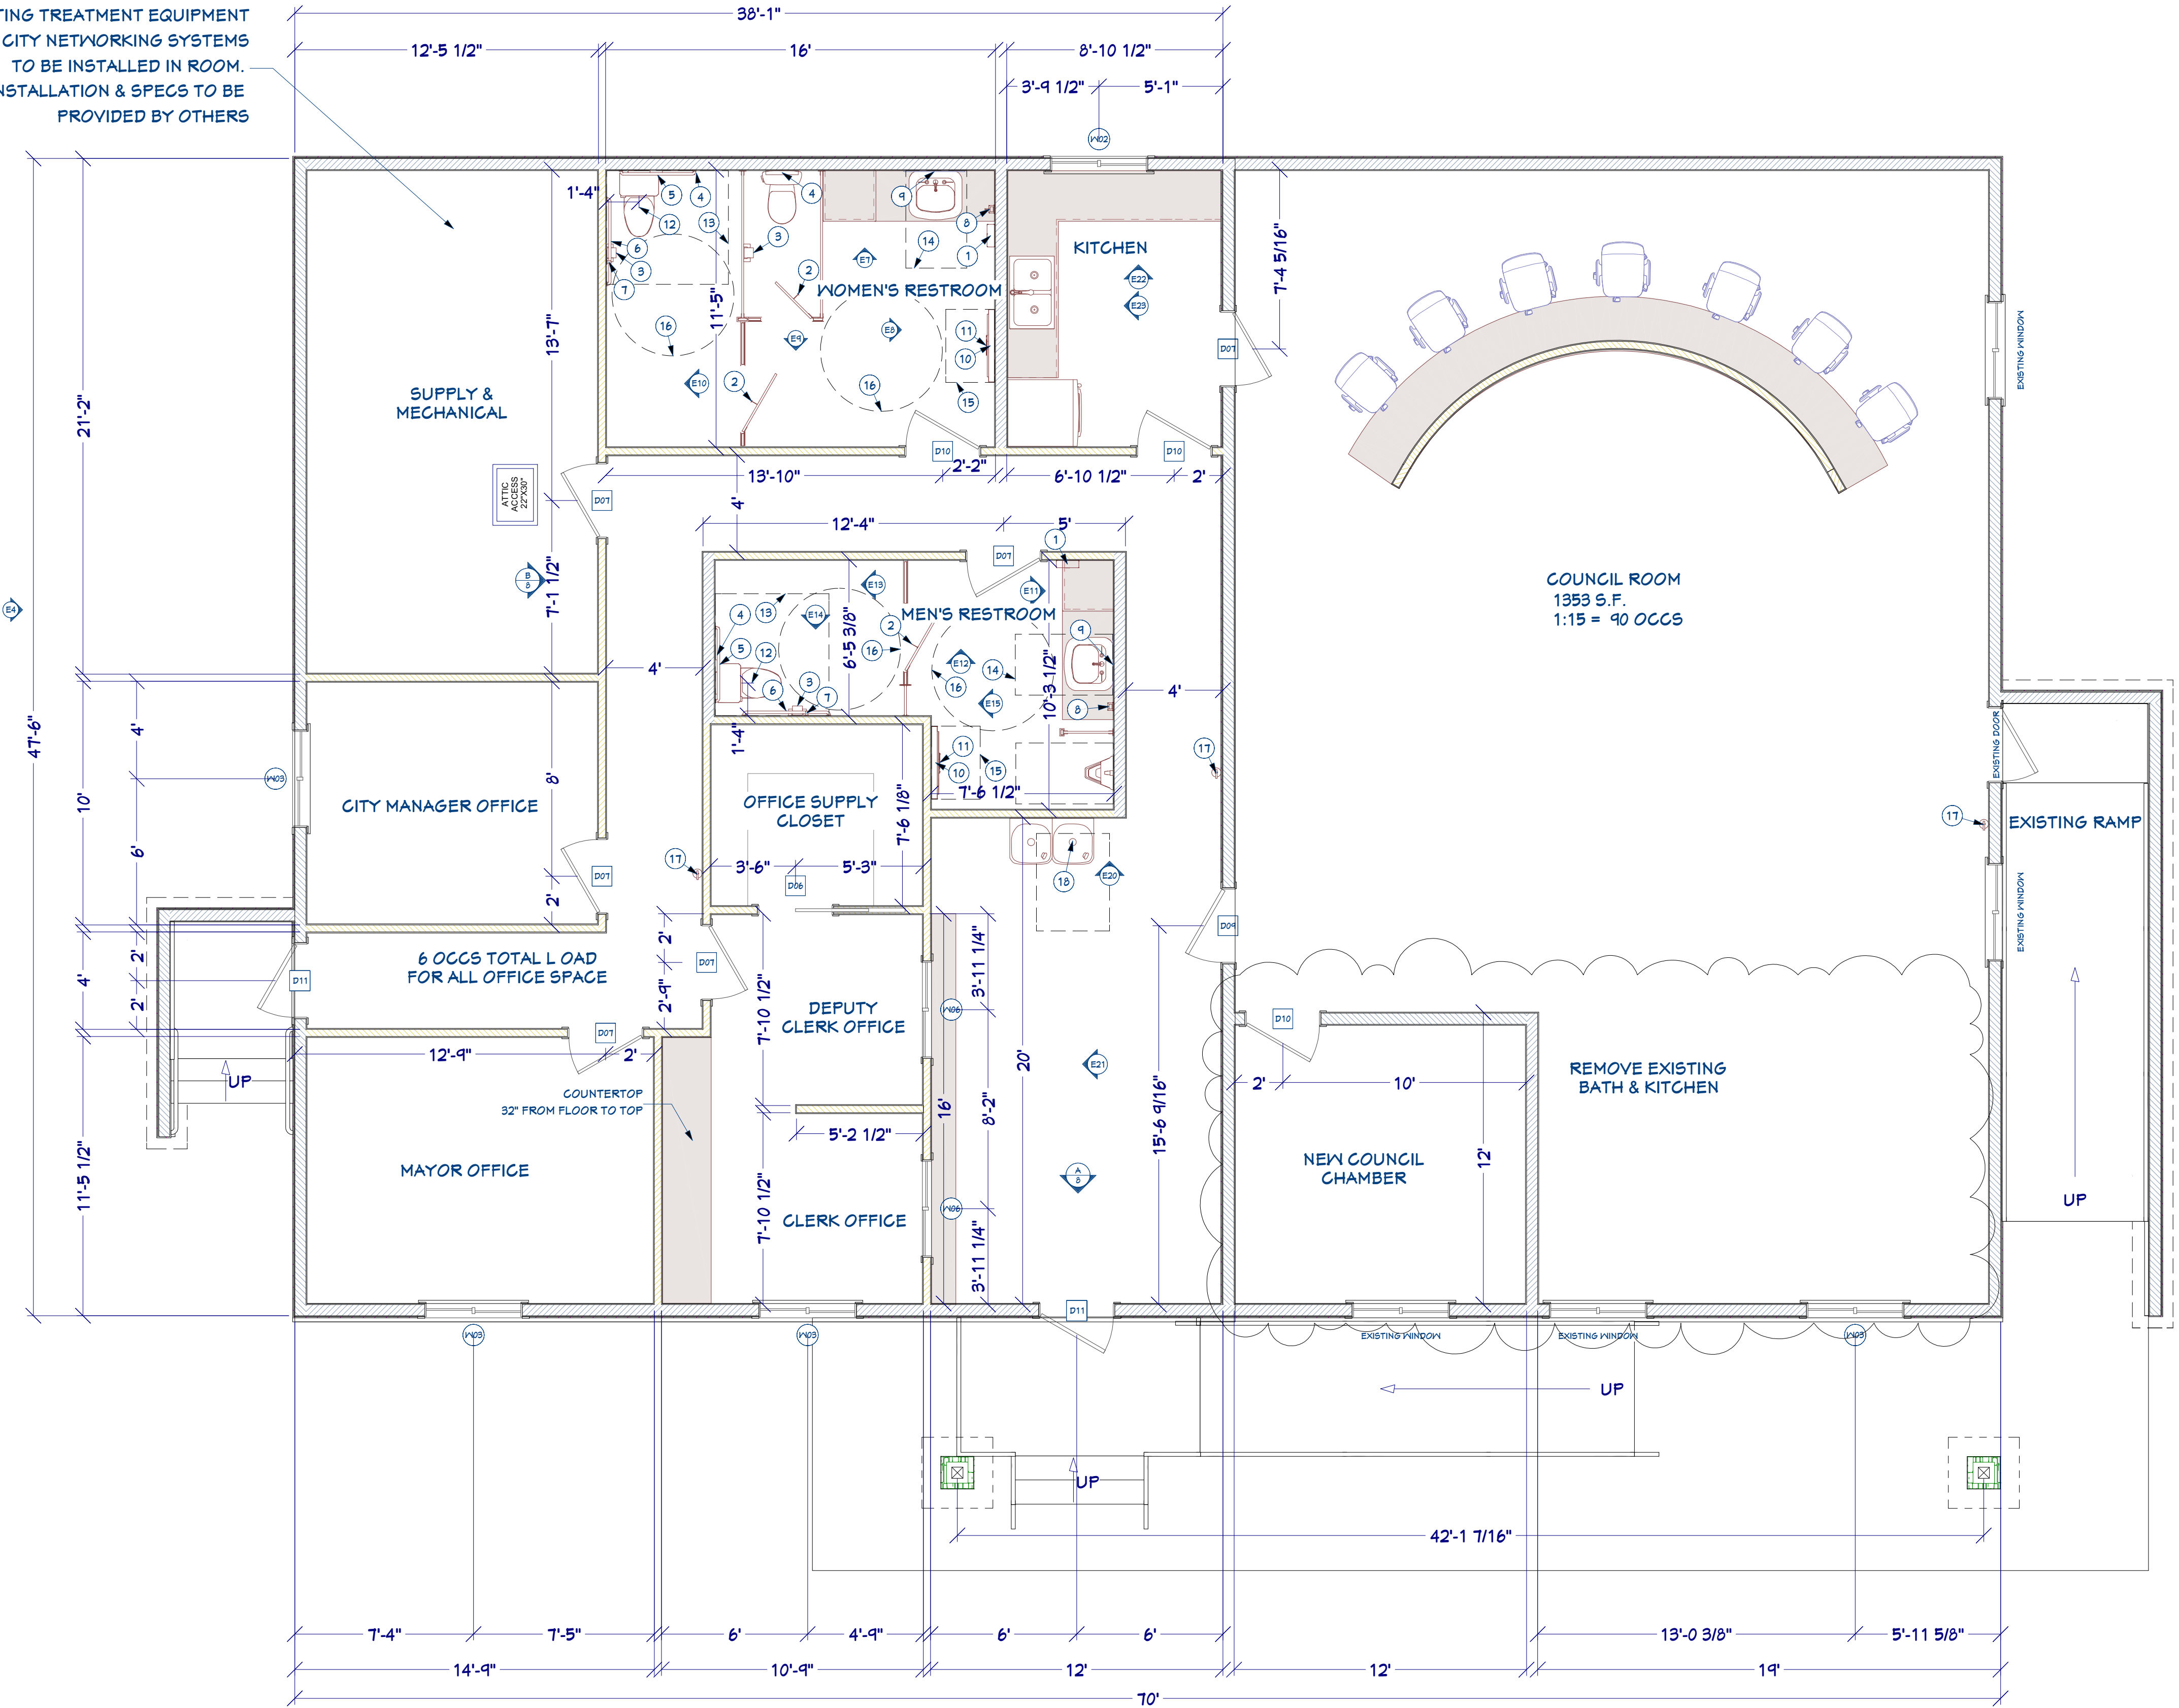


EXISTING AREA 1494 SQ FT
NEW ADDITION AREA 1831 SQ FT
MAIN FLOOR PLAN
SCALE: 1/4" = 1'

REMOVE EXISTING FRONT COLUMNS. &
REPLACE WITH NEW FRONT COLUMNS

SEE ELEVATIONS FOR
DOWNSPOUT LOCATIONS

ALL WINDOWS TO BE DOUBLE PANE LOW-E GRADE (U-FACTOR 0.32)
ALL EXTERIOR BASEMENT WALLS TO HAVE A MINIMUM OF R-15/19
ALL EXTERIOR MAIN FLOOR WALLS TO HAVE A MINIMUM OF R-20+5 OR 13+10
ALL FLOOR JOIST CAVITIES TO HAVE A MINIMUM OF R-30
ALL SLAB ON GRADE AREAS TO HAVE 2" OF RIGID FOAM BOARD
INSULATION WITH A MINIMUM OF R-10, 4 FT (GARAGES EXCLUDED)
ALL ATTIC SPACES TO HAVE A MINIMUM OF R-49

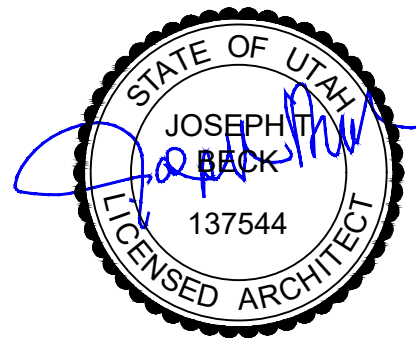

DO NOT SCALE 11"X17" PRINTS
THEY ARE NOT TO SCALE

PROJECT FOR:

CLARKSTON CITY HALL

TITLE:


FLOOR PLAN

DATE:
8/12/2022


PAGE #
A3

OWNER: JAY L. BAIR
PHONE: (435) 770-8636
EMAIL: jay@bairdesigns.com
WEB: bairdesigns.com
336 SUNBURST LN. ©
RICHMOND, UT, 84333
DRAWN BY: NATALIE HANSEN
LLC CHECKED BY: JAY L. BAIR



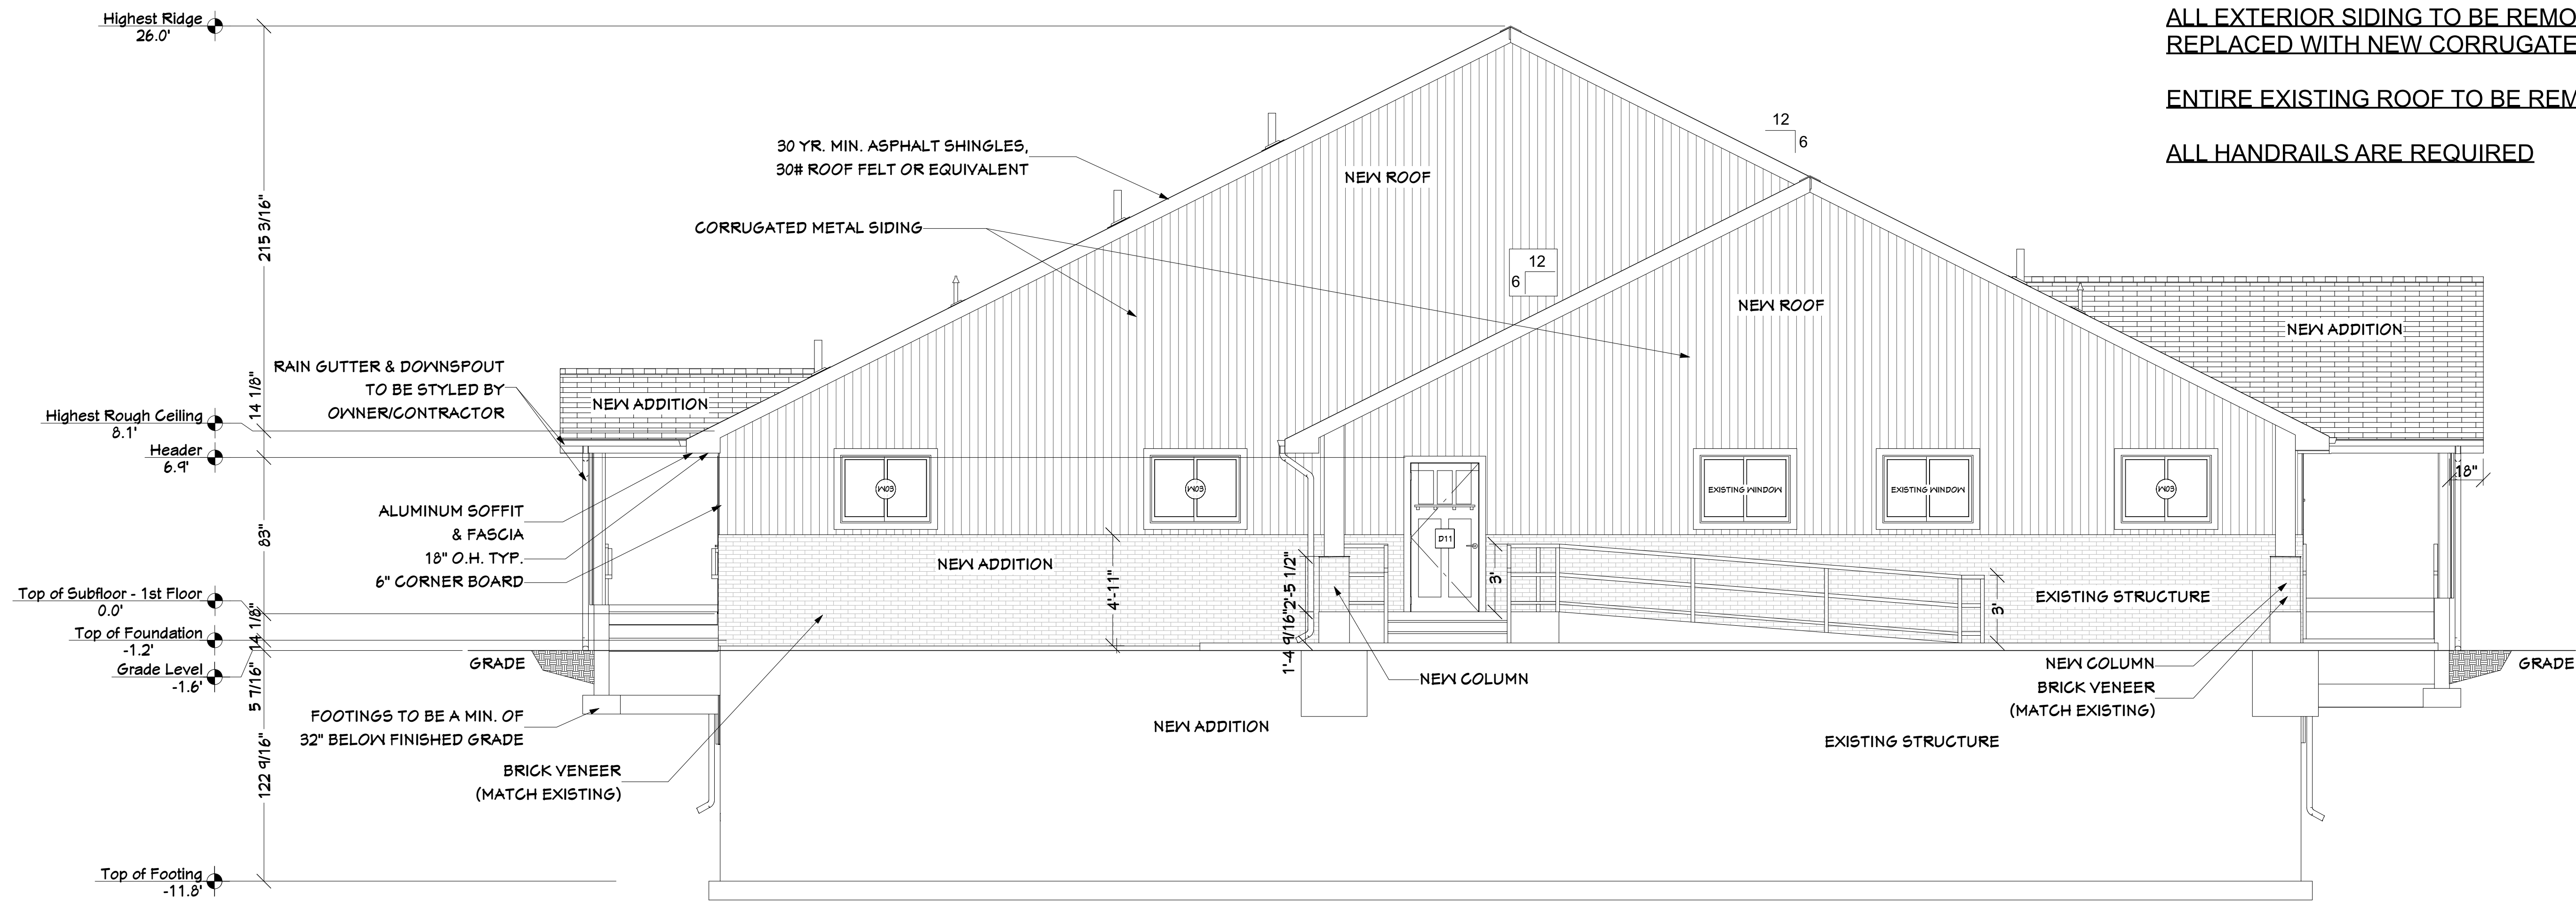

E1 FRONT ELEVATION
SCALE: 1/4" = 1'

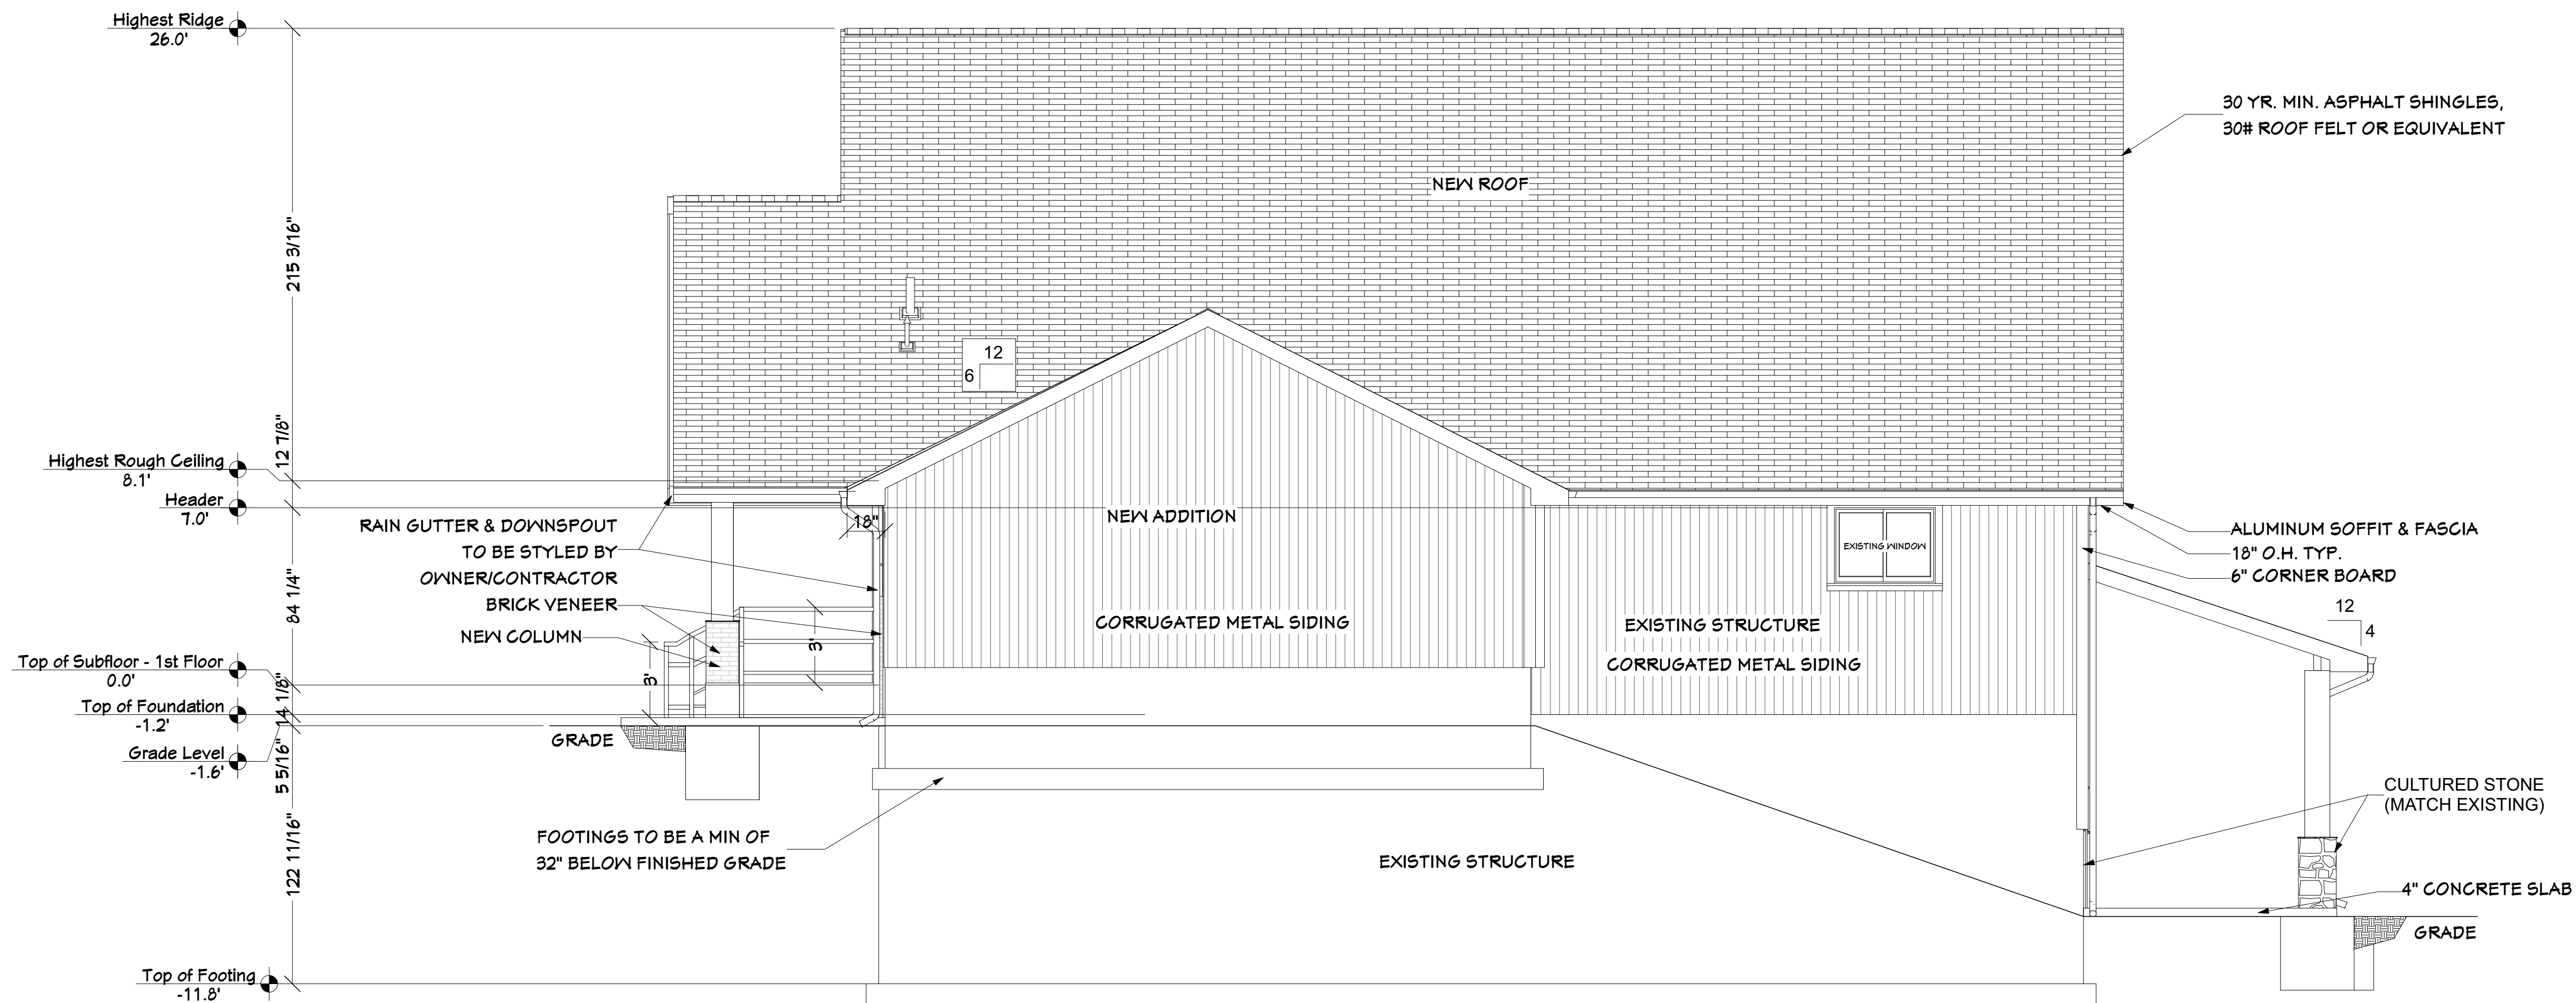


E2 RIGHT ELEVATION
SCALE: 1/4" = 1'

ALL EXTERIOR SIDING TO BE REMOVED,
REPLACED WITH NEW CORRUGATED METAL SIDING

ENTIRE EXISTING ROOF TO BE REMOVED


ALL HANDRAILS ARE REQUIRED

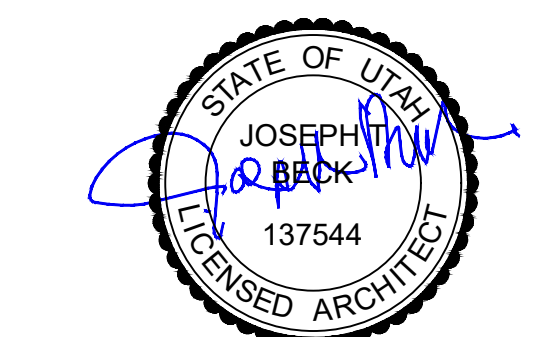

DO NOT SCALE 11"X17" PRINTS
THEY ARE NOT TO SCALE


ENTIRE EXISTING ROOF TO BE REMOVED

ALL HANDRAILS ARE REQUIRED

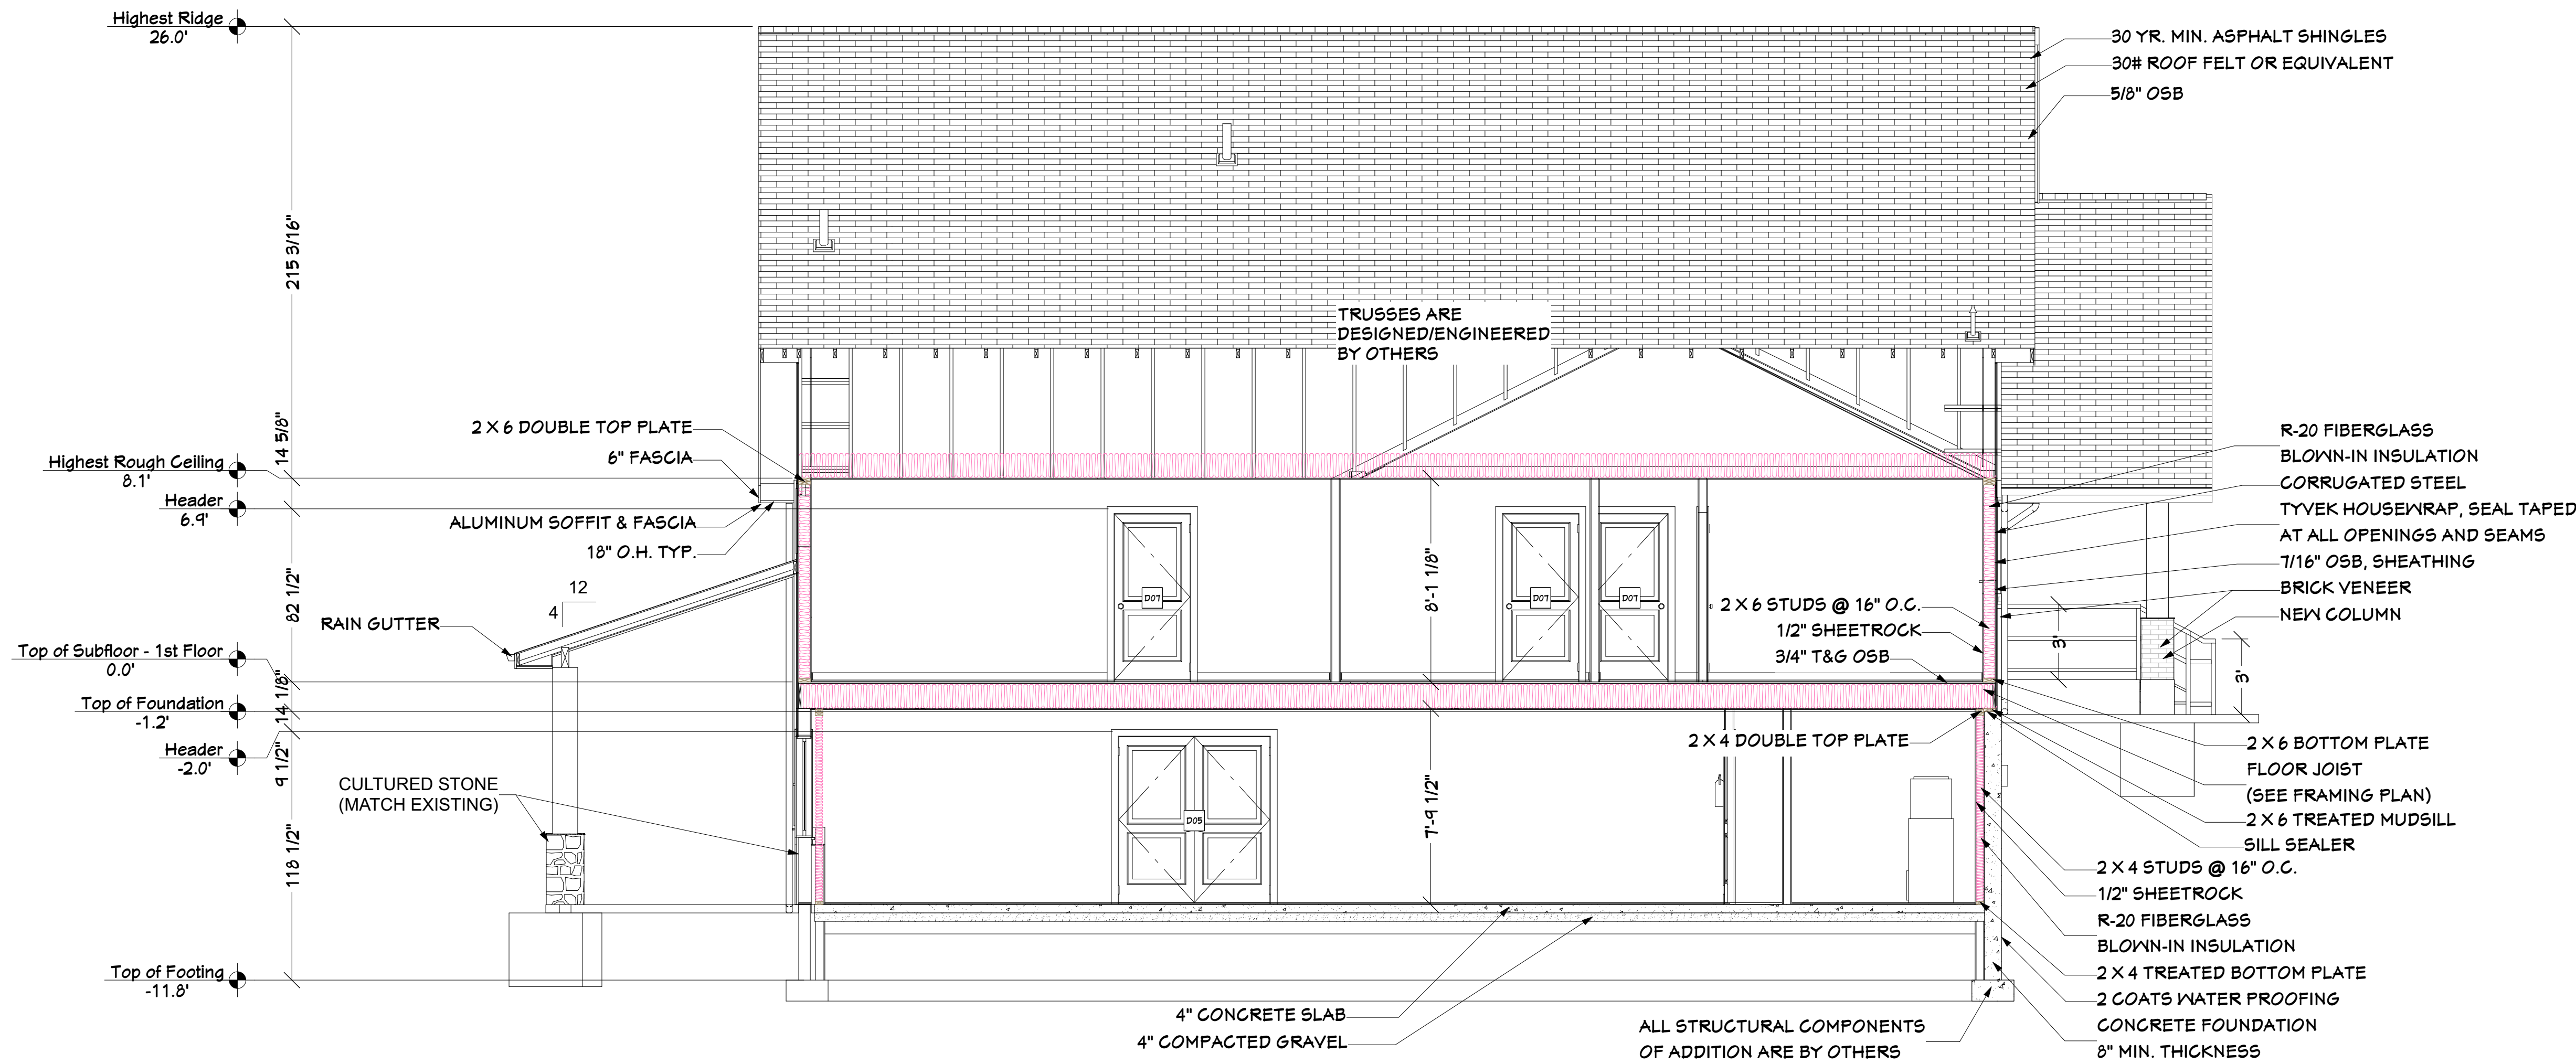


B
8

CROSS SECTION - SOUTH
SCALE: 1/4" = 1'

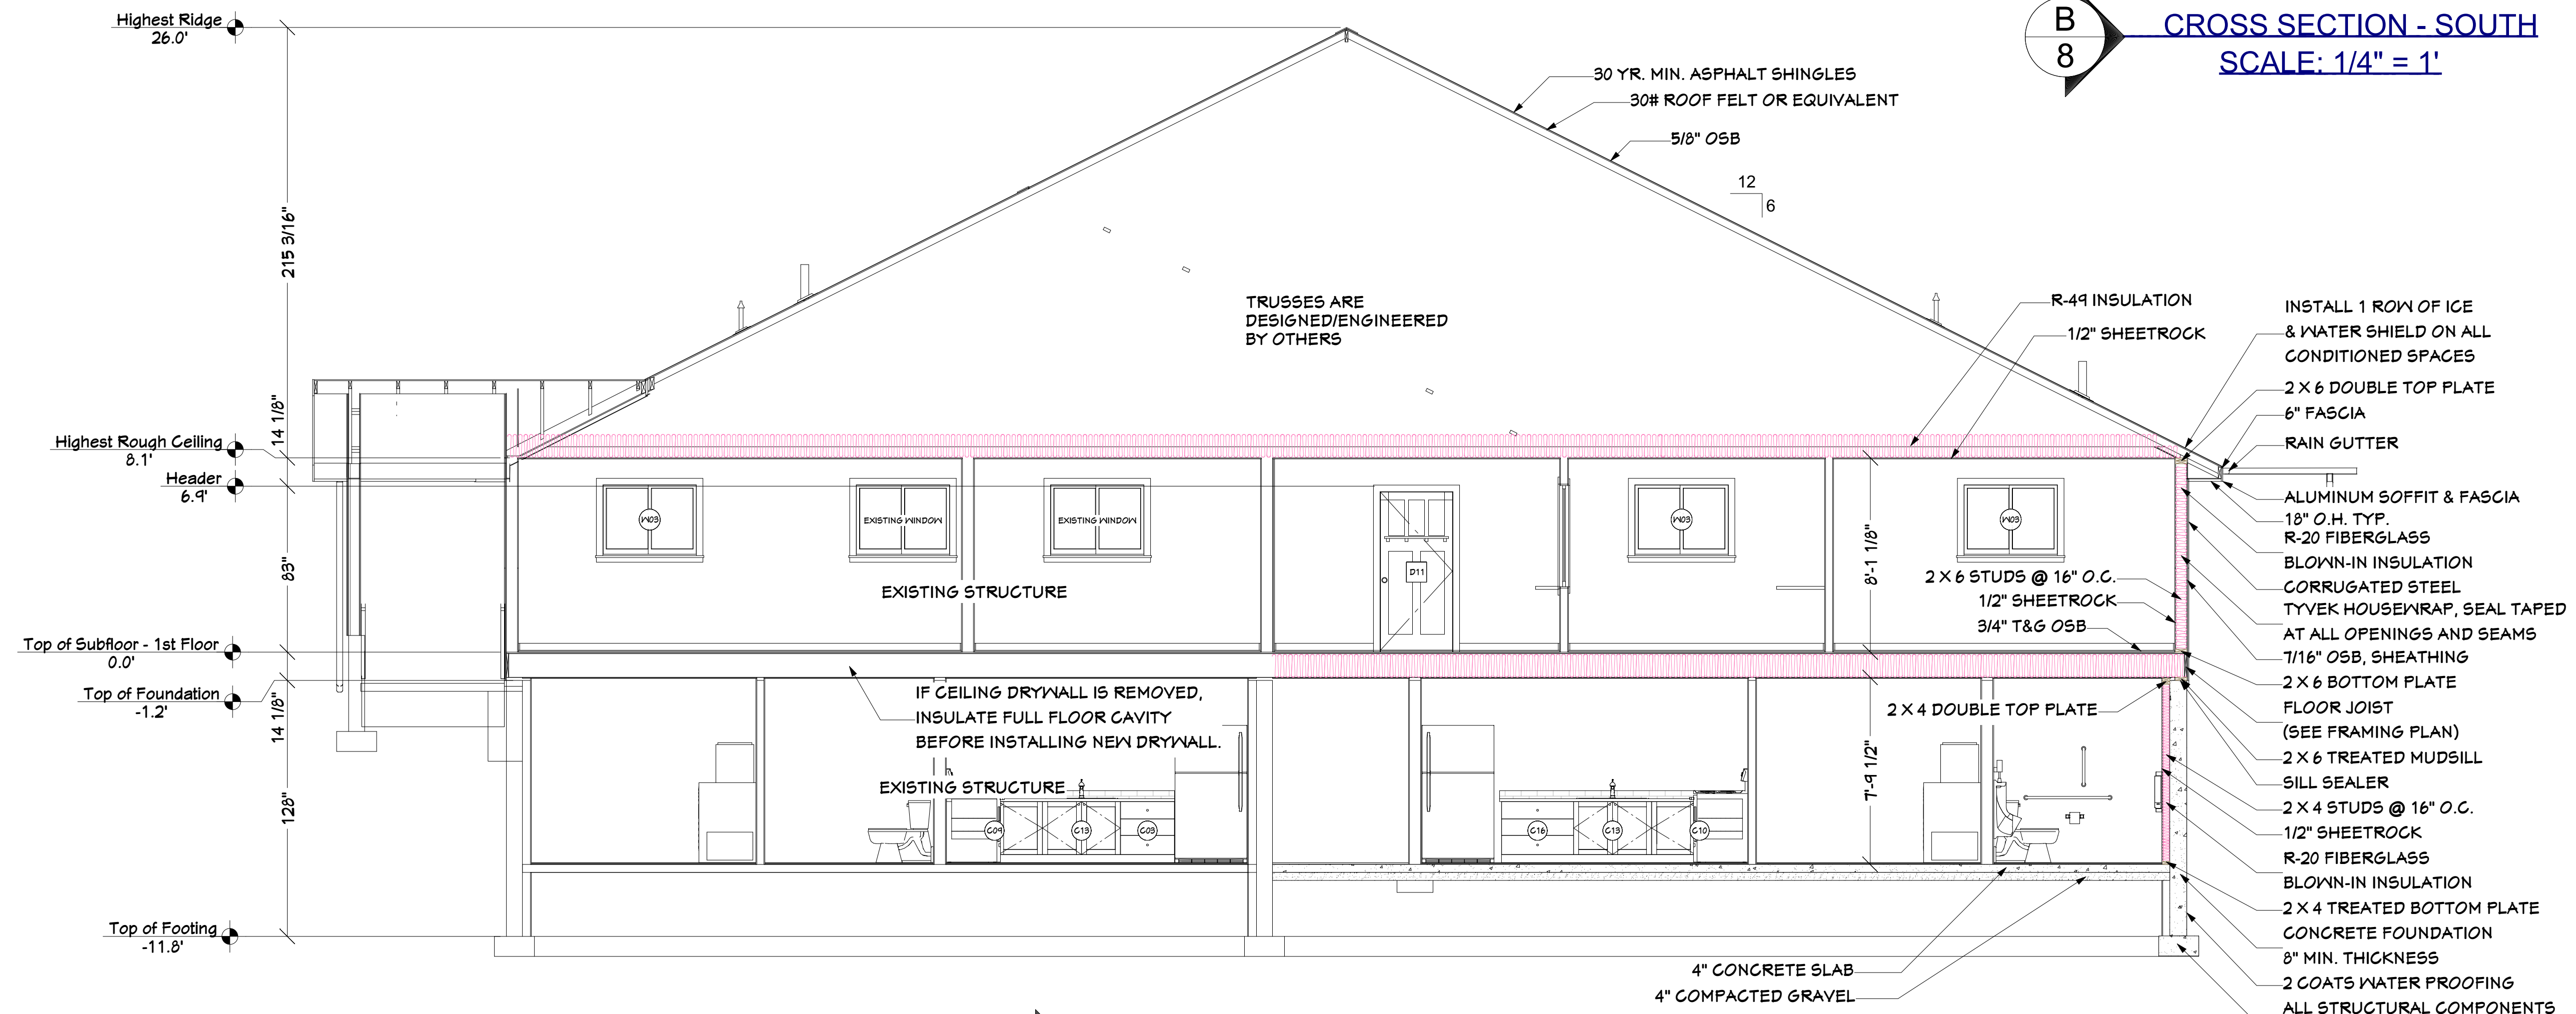

A
8

CROSS SECTION - WEST
SCALE: 1/4" = 1'

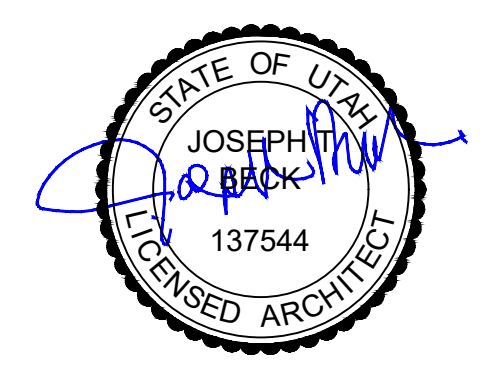

DO NOT SCALE 11"x17" PRINTS
THEY ARE NOT TO SCALE

OWNER: JAY L. BAIR
PHONE: (435) 770-8636
EMAIL: jay@bairdesigns.com
WEB: bairdesigns.com
336 SUNBURST LN.
RICHMOND, UT, 84333

DRAWN BY: NATALIE HANSEN
LLC CHECKED BY: JAY L. BAIR

BAIR DESIGN

PROJECT FOR:

CLARKSTON CITY HALL

TITLE:


CROSS SECTIONS

DATE:

8/12/2022


PAGE #

A6

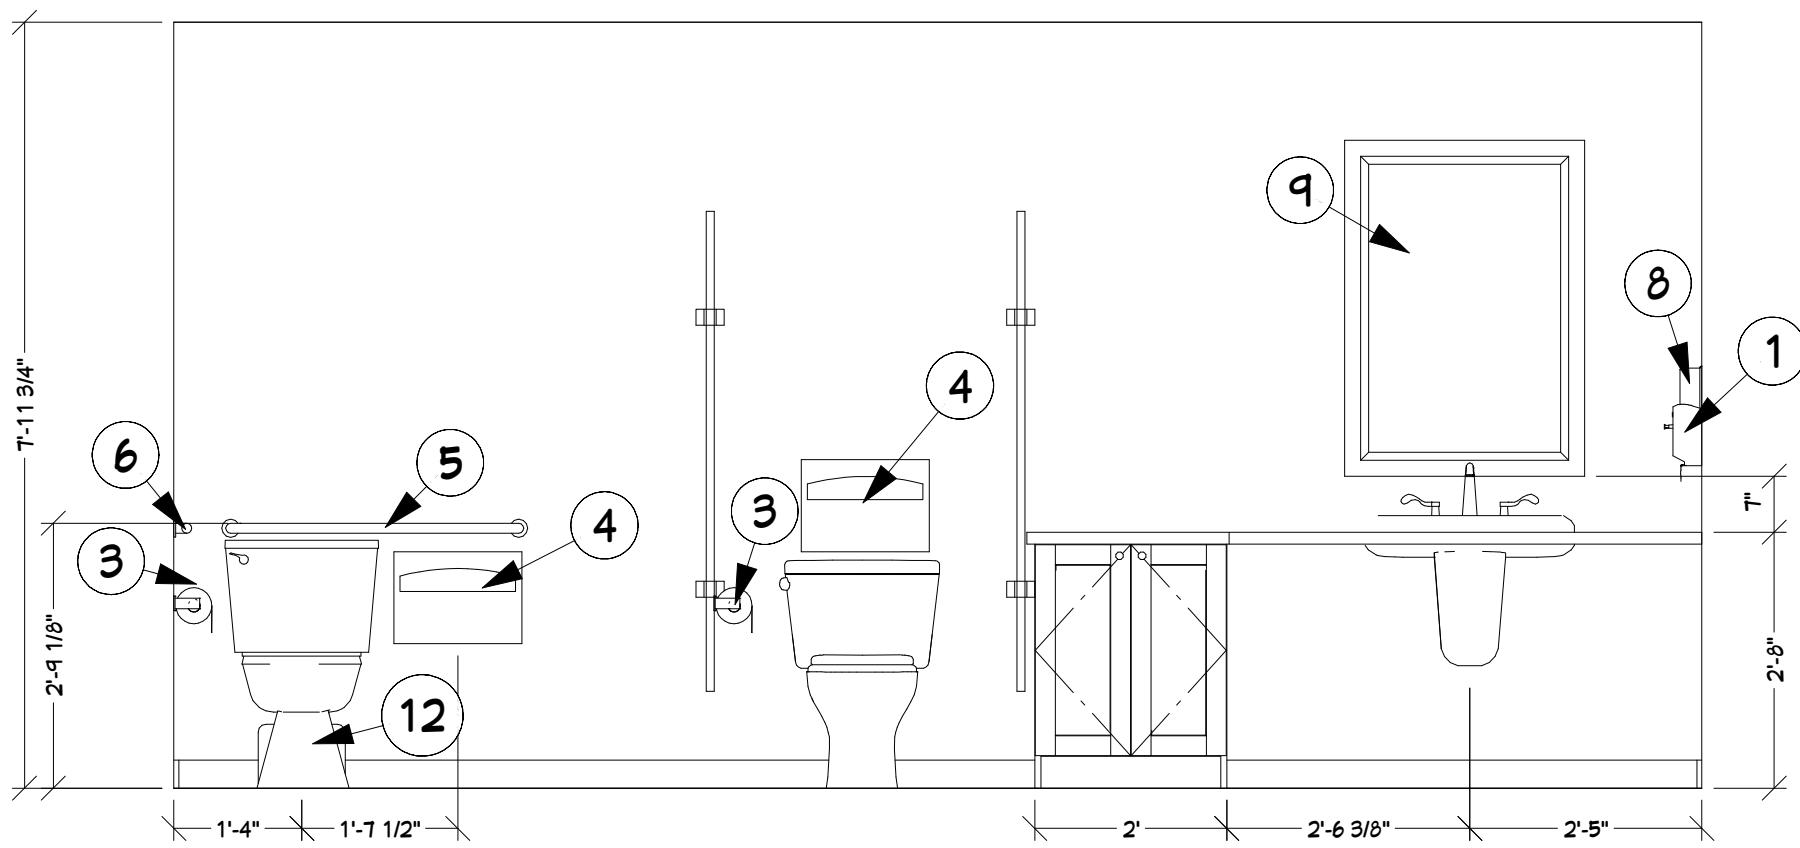


E7

WOMEN'S RESTROOM
SCALE: 1/2" = 1'

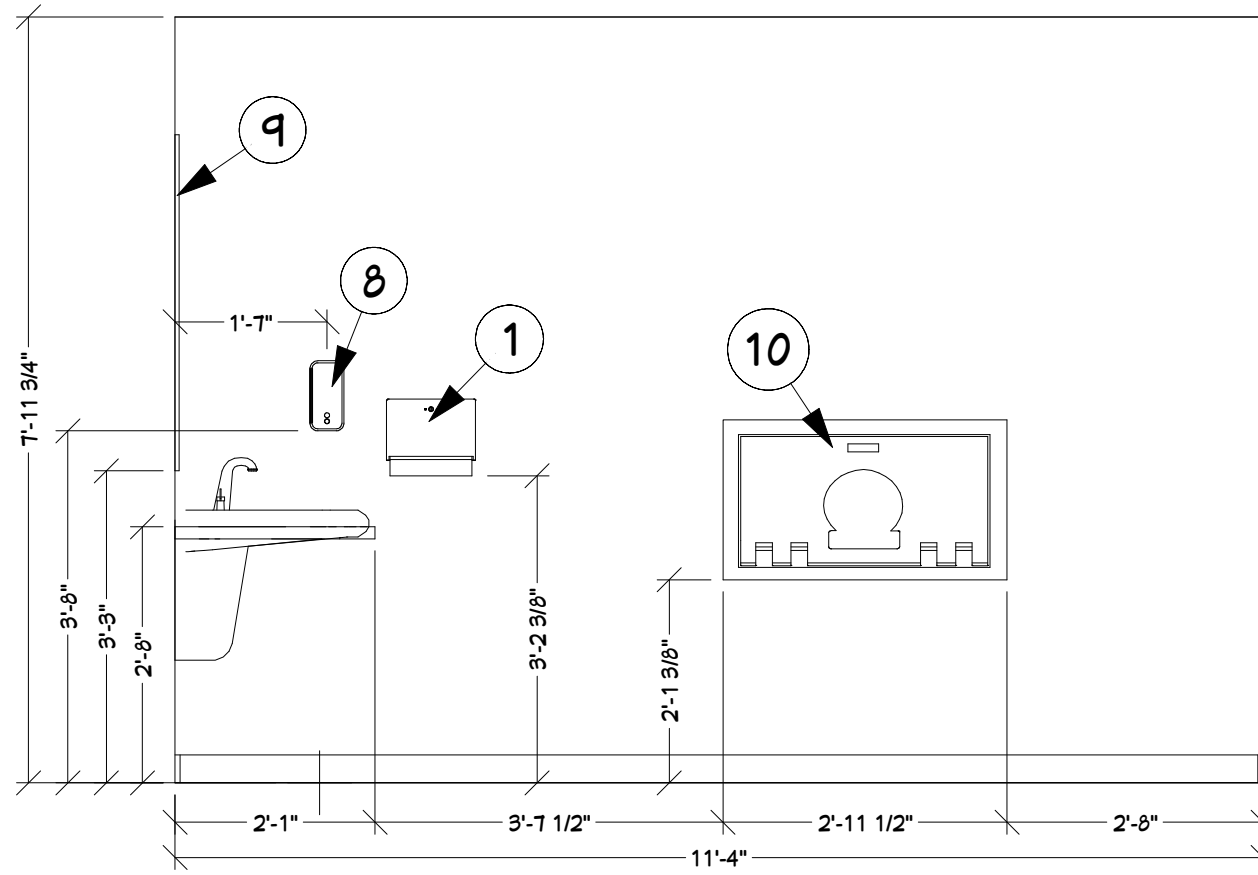


E8

WOMEN'S RESTROOM
SCALE: 1/2" = 1'

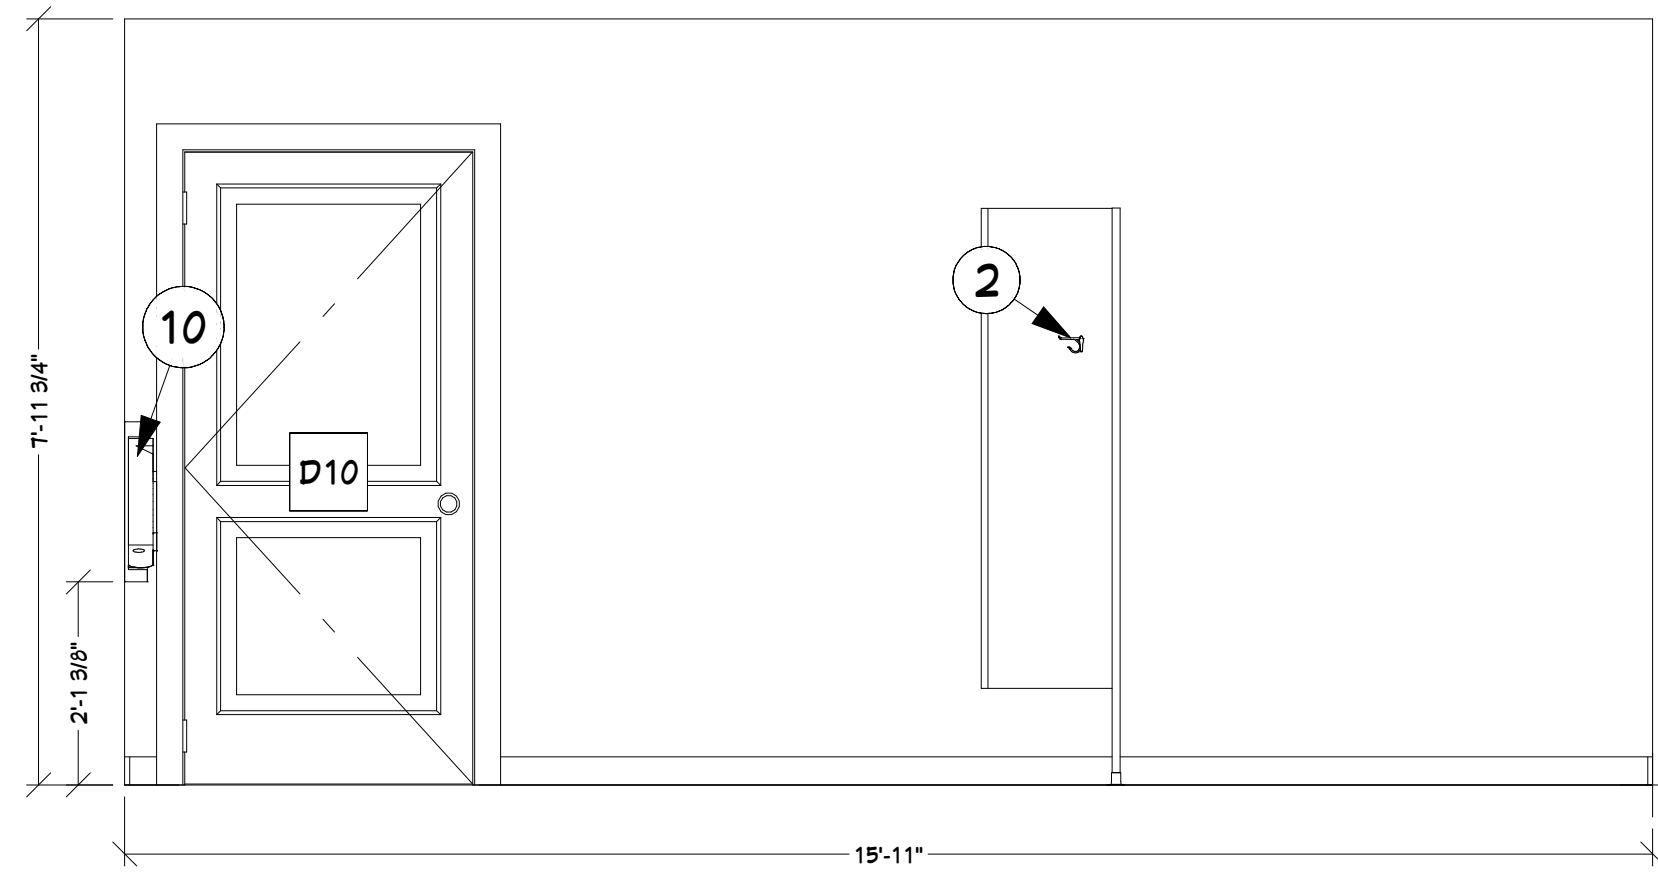


E9

WOMEN'S RESTROOM
SCALE: 1/2" = 1'

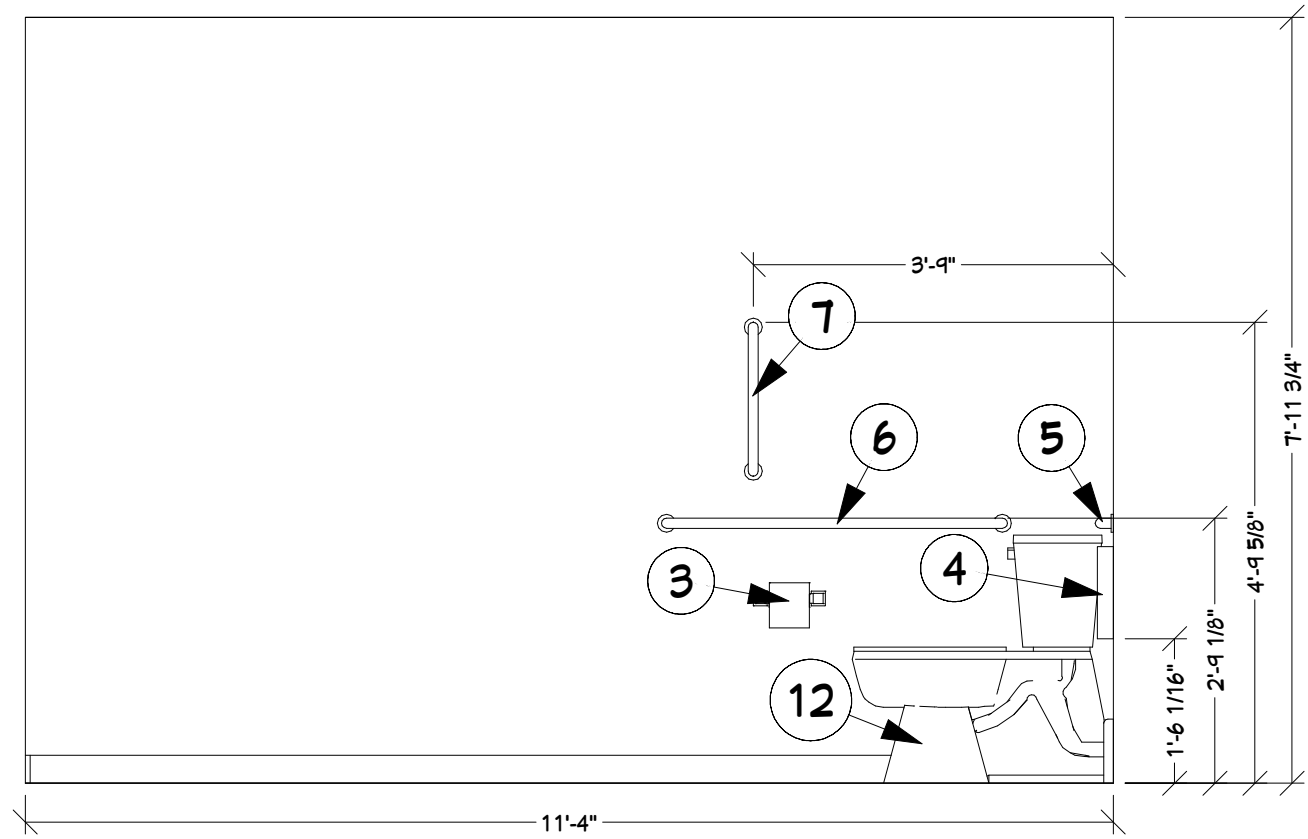


E10

WOMEN'S RESTROOM
SCALE: 1/2" = 1'

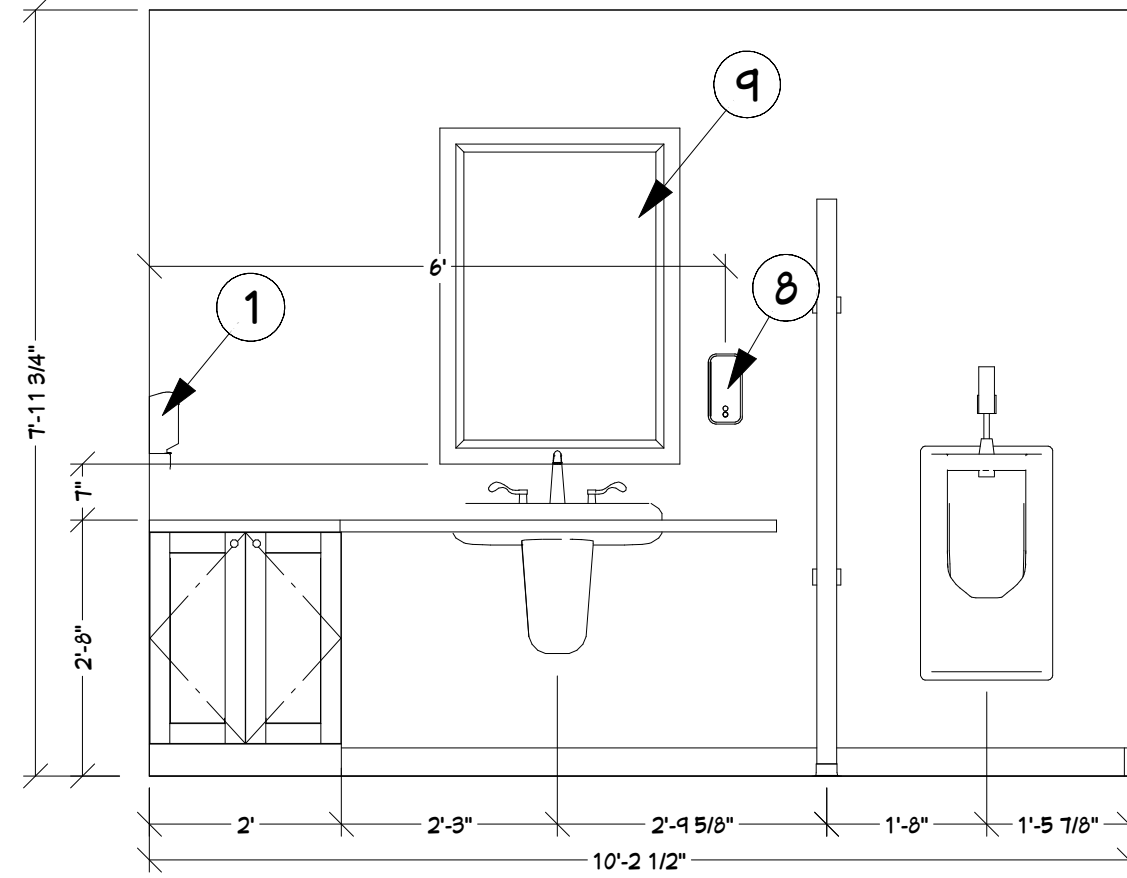

E11

MEN'S RESTROOM
SCALE: 1/2" = 1'

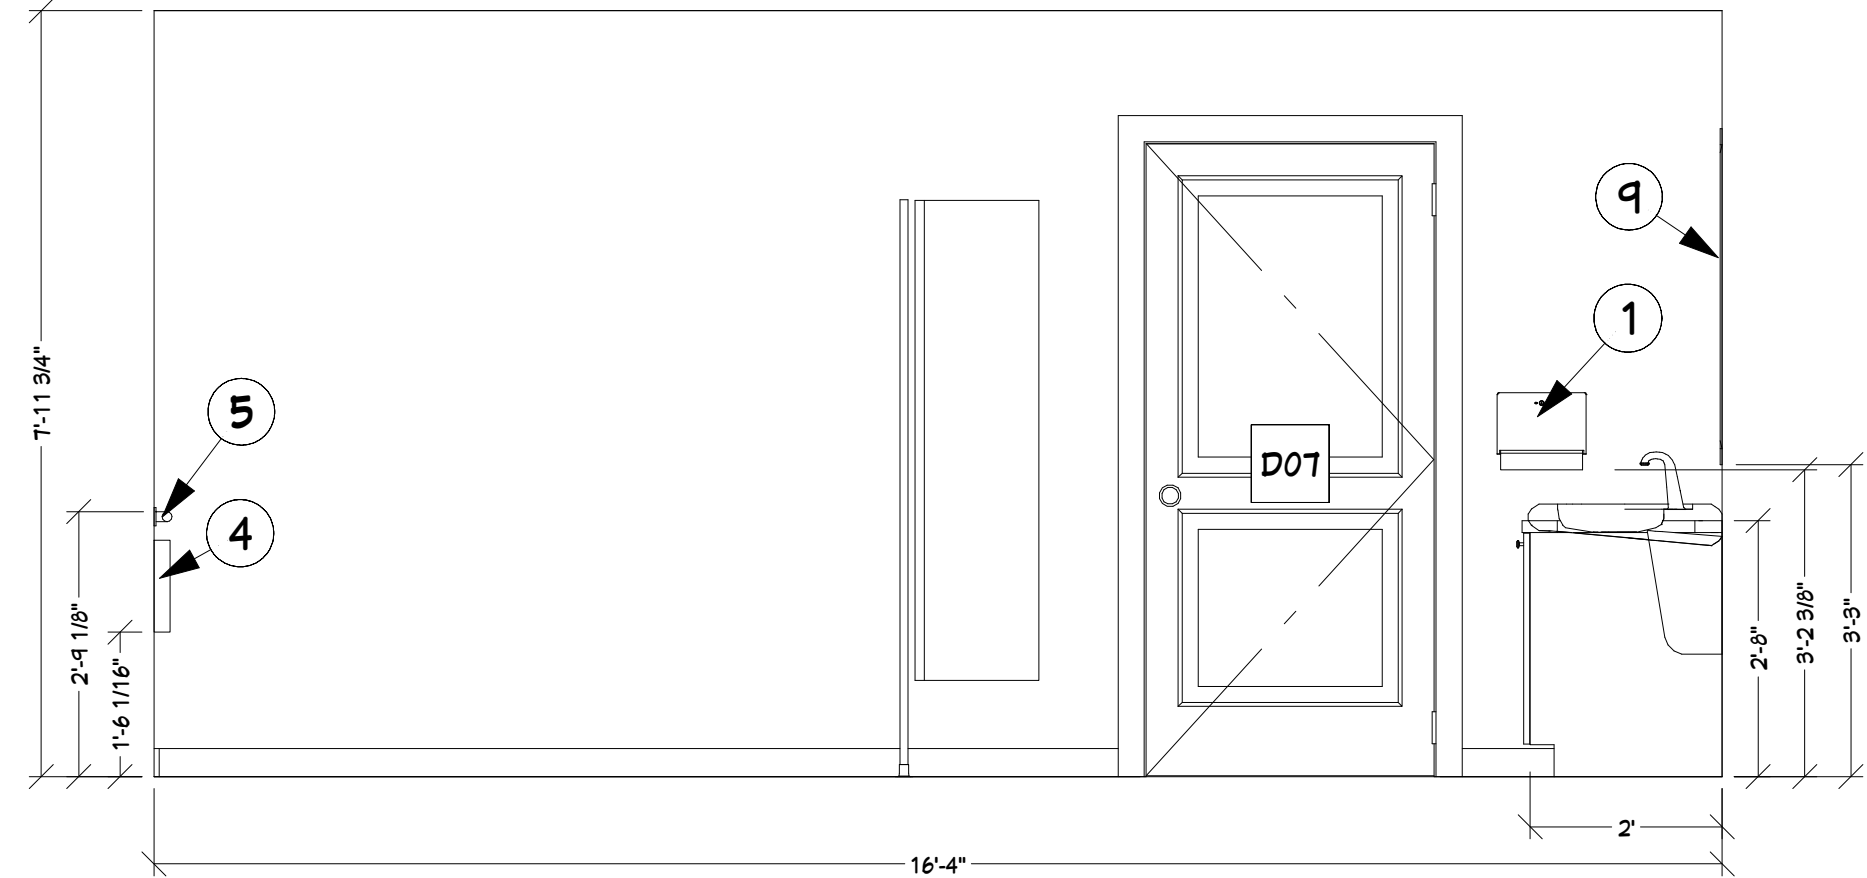


E12

MEN'S RESTROOM
SCALE: 1/2" = 1'


KEYNOTES

ITEM	QTY.
1 PAPER TOWEL DISPENSER	QTY. 3
2 COAT HOOK	QTY. 4
3 TOILET TISSUE DISPENSER SURFACE MOUNTED	QTY. 4
4 TOILET SEAT COVER DISPENSER	QTY. 4
5 HORIZONTAL GRAB BARS- 36", MOUNTED 33"-36" FROM THE FLOOR	QTY. 3
6 HORIZONTAL GRAB BARS- 42" MOUNTED 33"-36" FROM THE FLOOR	QTY. 3
7 VERTICAL GRAB BARS- 18"	QTY. 3
8 SOAP DISPENSER	QTY. 3
9 MIRROR FULL WIDTH X3' H. X1/4" THK. CLIP MOUNTED, FRAME-LESS W/J. MOLD AT BOTTOM.	QTY. 3
10 INFANT CHANGING TABLE AMERICAN INFANT CARE PRODUCTS CORP. "DIAPER DECK" SUPPLIED BY OPERATOR	QTY. 3
11 DIAPER DISPOSAL AMERICAN INFANT CARE PRODUCTS CORP. "DIAPER DUMPER" SUPPLIED BY OPERATOR	QTY. 3
12 ADA COMPLIANT TOILET	QTY. 3
13 56" x 60" CLEAR FLOOR SPACE AT TOILET	
14 30" x 48" CLEAR FLOOR SPACE AT LAVATORY	
15 24" x 36" CLEAR FLOOR SPACE AT CHANGING TABLE	
16 60" WHEELCHAIR TURNING SPACE	
17 WALL MOUNTED 10# FIRE EXTINGUISHER, 44" TO HANDLE FROM FLOOR (MAX HEIGHT 48")	QTY. 4
18 DRINKING FOUNTAIN	QTY. 2

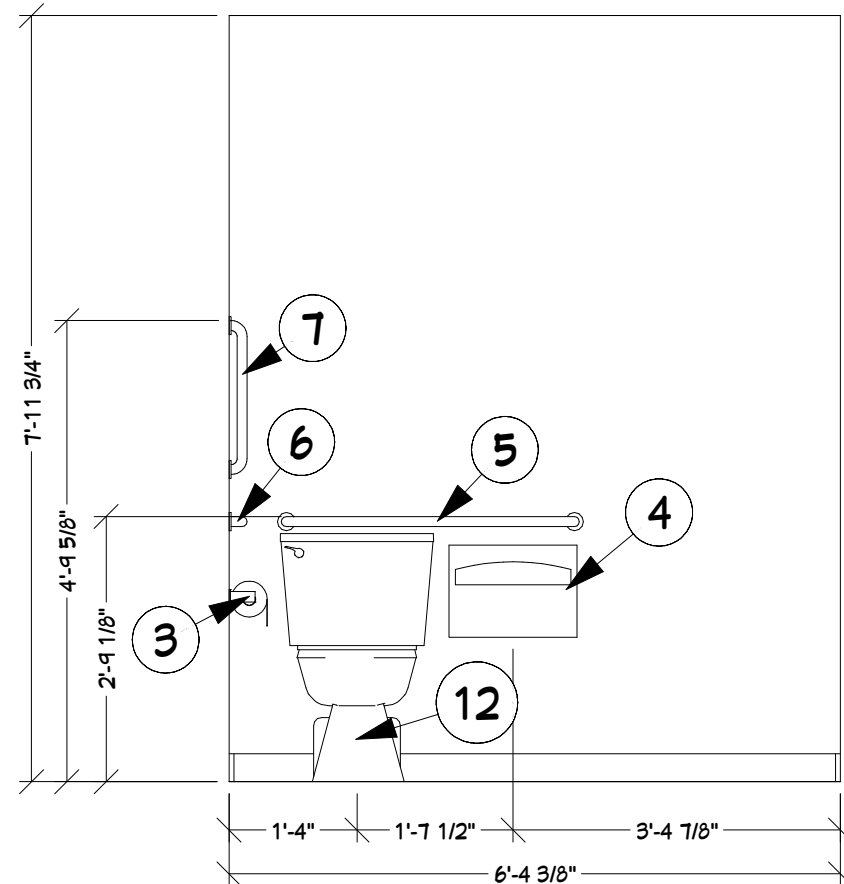


E13

MEN'S RESTROOM
SCALE: 1/2" = 1'

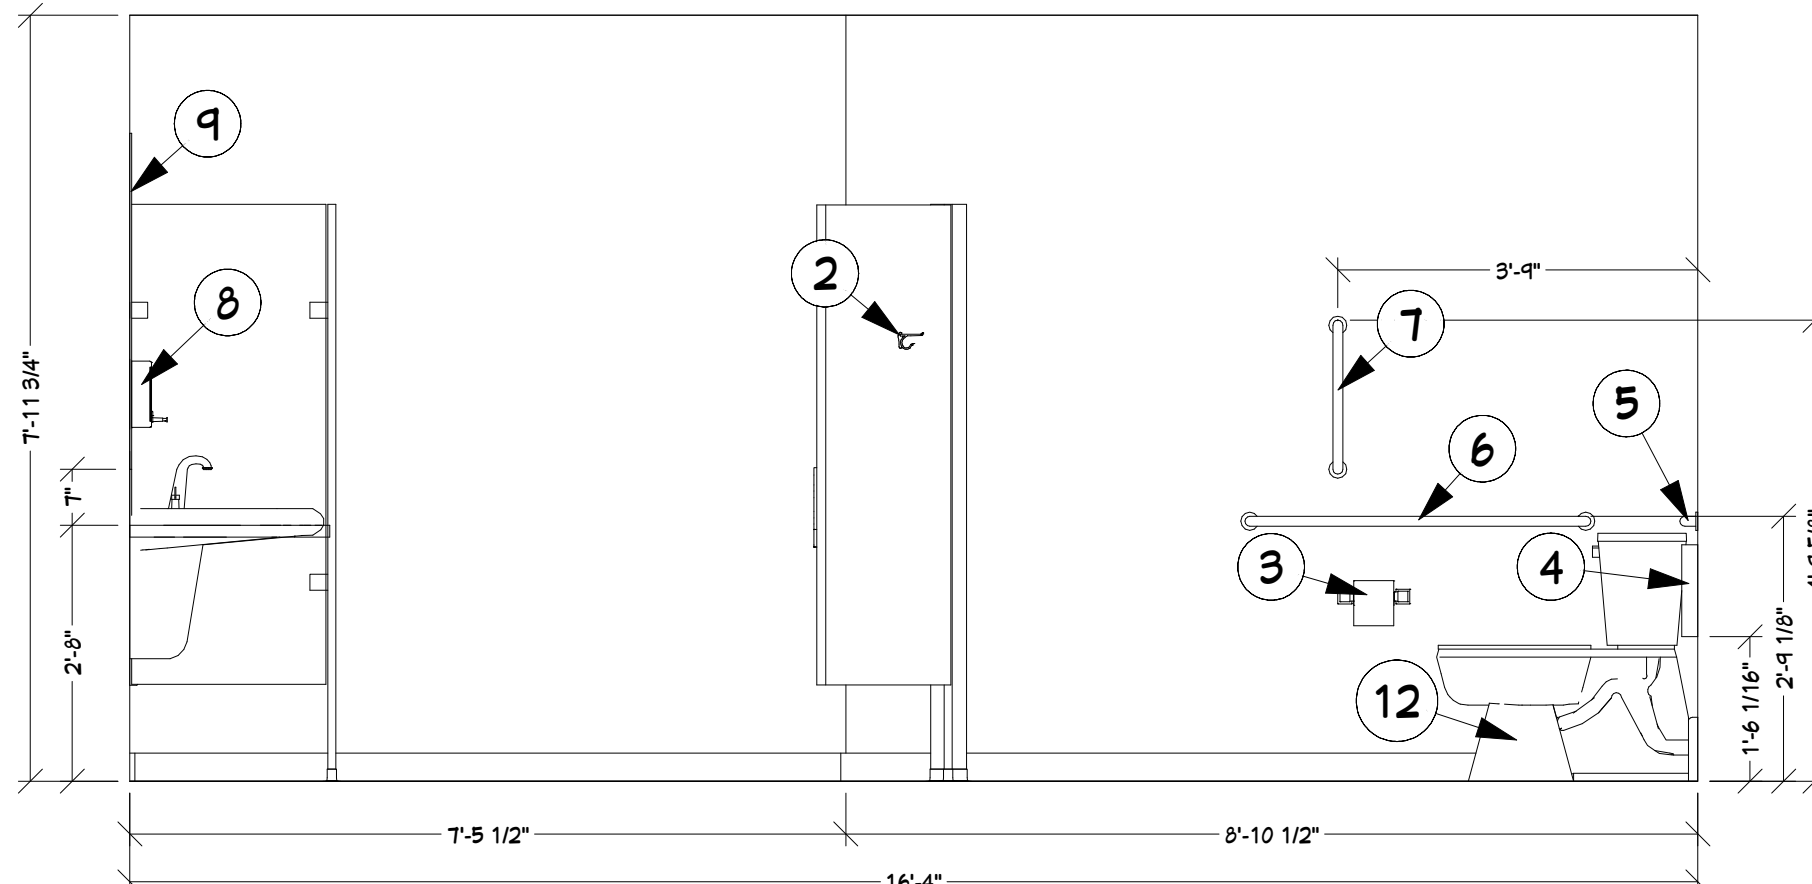


E14

MEN'S RESTROOM
SCALE: 1/2" = 1'

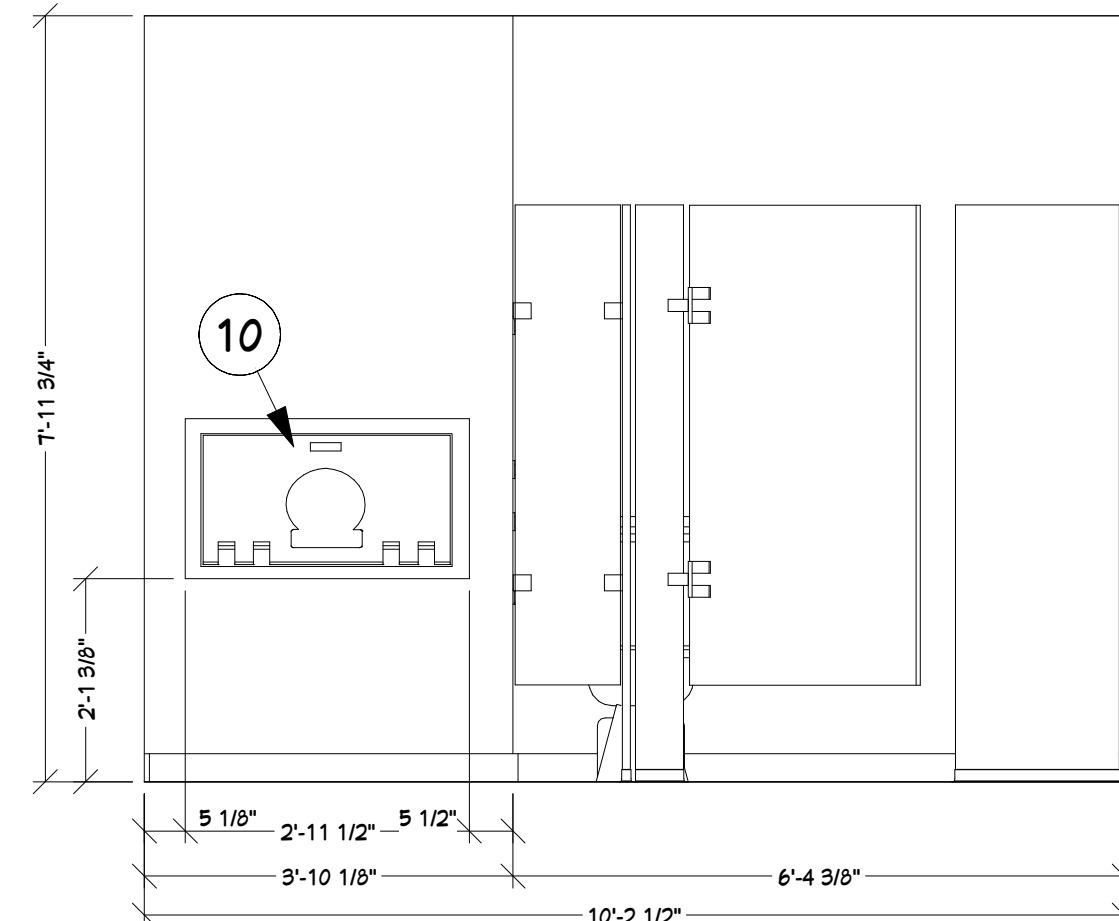

E15

MEN'S RESTROOM
SCALE: 1/2" = 1'

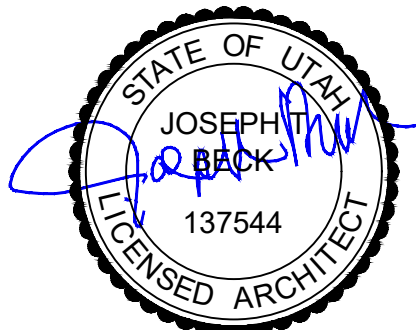

DO NOT SCALE 11"X17" PRINTS
THEY ARE NOT TO SCALE

PROJECT FOR:

CLARKSTON CITY HALL

TITLE:

WALL ELEVATIONS


DATE:
8/12/2022

PAGE #
A7


OWNER: JAY L. BAIR
PHONE: (435) 770-8636
EMAIL: jay@bairdesigns.com
WEB: bairdesigns.com
336 SUNBURST LN. ©
RICHMOND, UT. 84333
DRAWN BY: NATALIE HANSEN
LLC CHECKED BY: JAY L. BAIR
BAIR DESIGN

KEYNOTES


ITEM	QTY.
1 PAPER TOWEL DISPENSER	QTY. 3
2 COAT HOOK	QTY. 4
3 TOILET TISSUE DISPENSER SURFACE MOUNTED	QTY. 4
4 TOILET SEAT COVER DISPENSER	QTY. 4
5 HORIZONTAL GRAB BARS- 36", MOUNTED 33"-36" FROM THE FLOOR	QTY. 3
6 HORIZONTAL GRAB BARS- 42" MOUNTED 33"-36" FROM THE FLOOR	QTY. 3
7 VERTICAL GRAB BARS- 18"	QTY. 3
8 SOAP DISPENSER	QTY. 3
9 MIRROR FULL WIDTH X3' H. X1/4" THK. CLIP MOUNTED, FRAME-LESS W/J. MOLD AT BOTTOM.	QTY. 3
10 INFANT CHANGING TABLE AMERICAN INFANT CARE PRODUCTS CORP. "DIAPER DECK" SUPPLIED BY OPERATOR	QTY. 3
11 DIAPER DISPOSAL AMERICAN INFANT CARE PRODUCTS CORP. "DIAPER DUMPER" SUPPLIED BY OPERATOR	QTY. 3
12 ADA COMPLIANT TOILET	QTY. 3
13 56" x 60" CLEAR FLOOR SPACE AT TOILET	
14 30" x 48" CLEAR FLOOR SPACE AT LAVATORY	
15 24" x 36" CLEAR FLOOR SPACE AT CHANGING TABLE	
16 60" WHEELCHAIR TURNING SPACE	
17 WALL MOUNTED 10# FIRE EXTINGUISHER, 44" TO HANDLE FROM FLOOR (MAX HEIGHT 48")	QTY. 4
18 DRINKING FOUNTAIN	QTY. 2

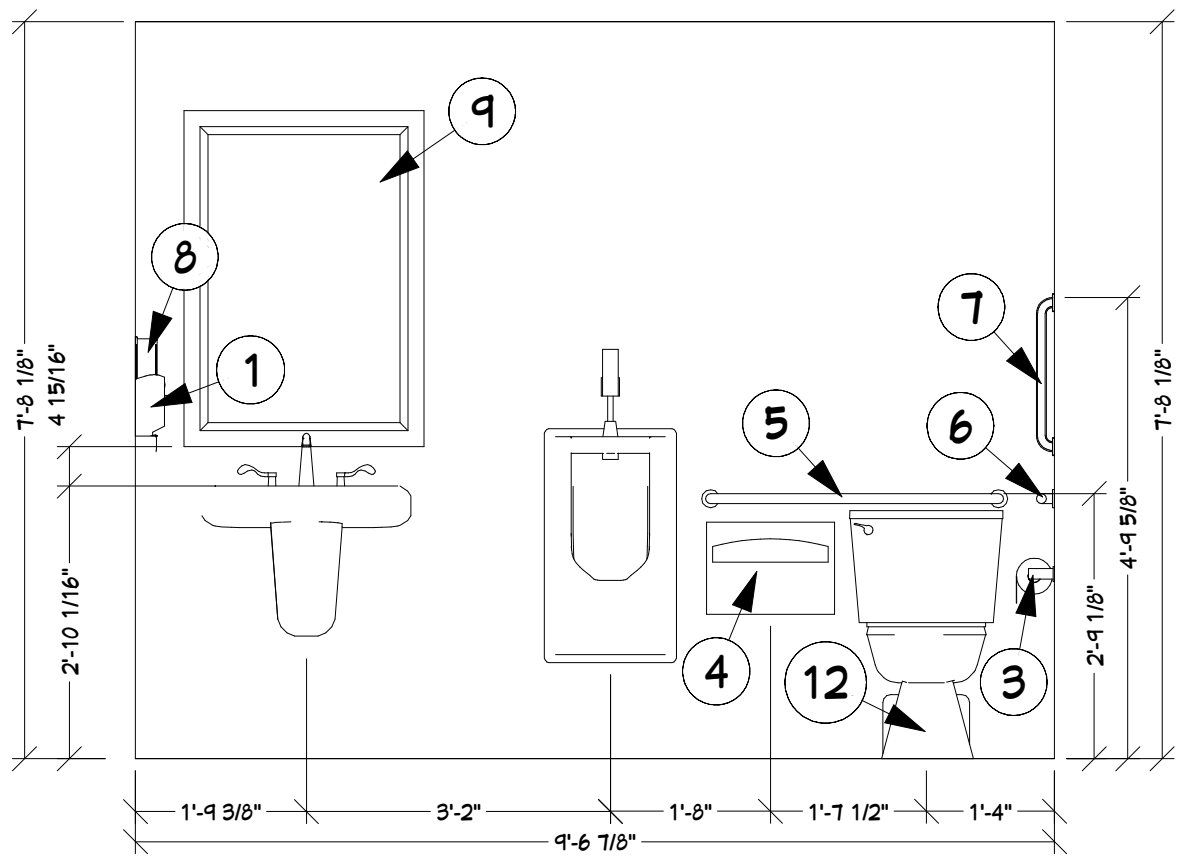


E16 CIVIC RESTROOM
SCALE: 1/2" = 1'

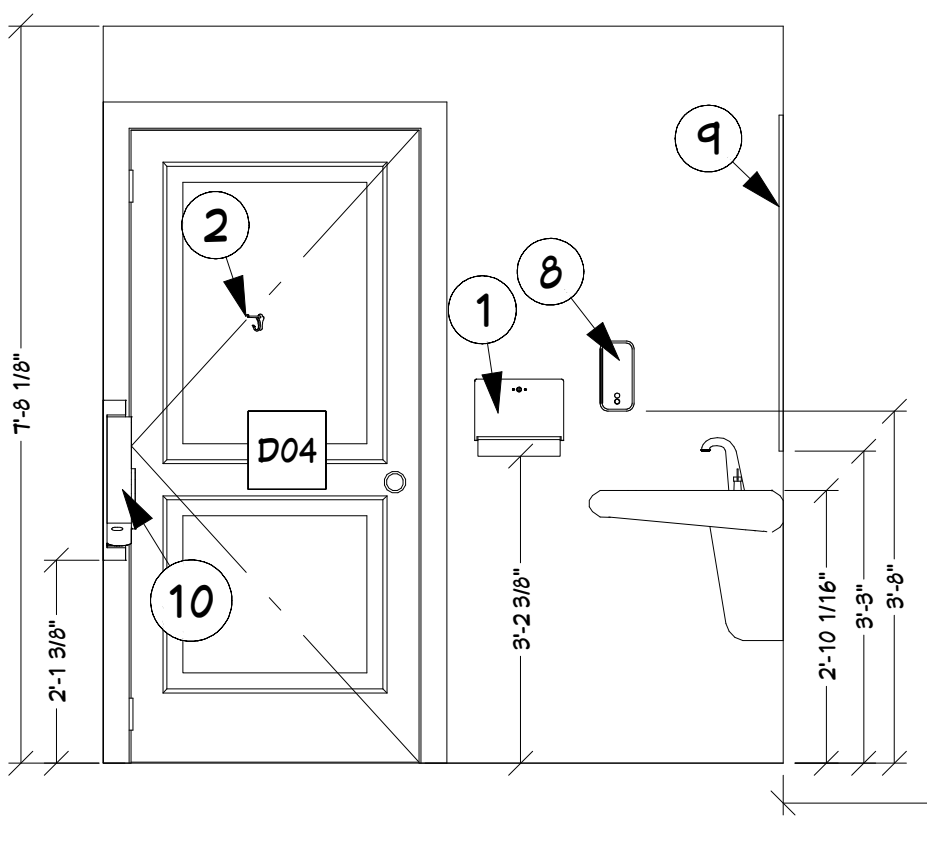


E17 CIVIC RESTROOM
SCALE: 1/2" = 1'

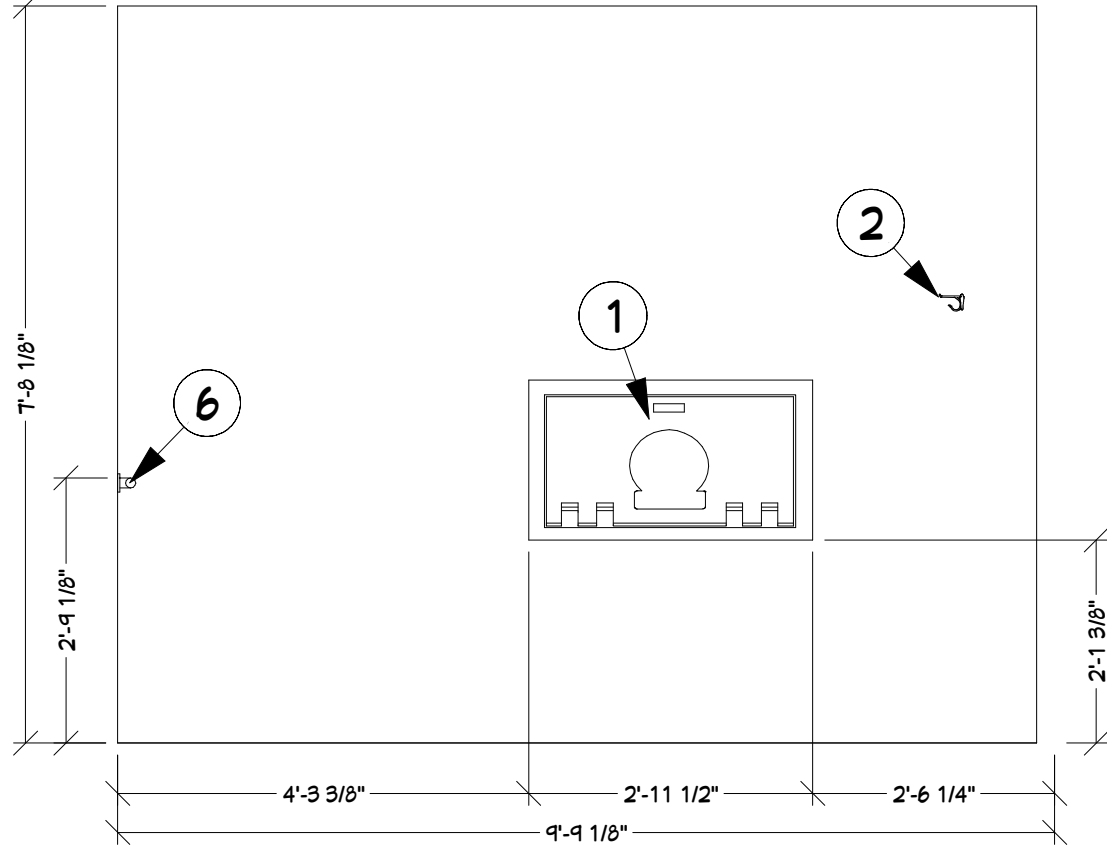


E18 CIVIC RESTROOM
SCALE: 1/2" = 1'

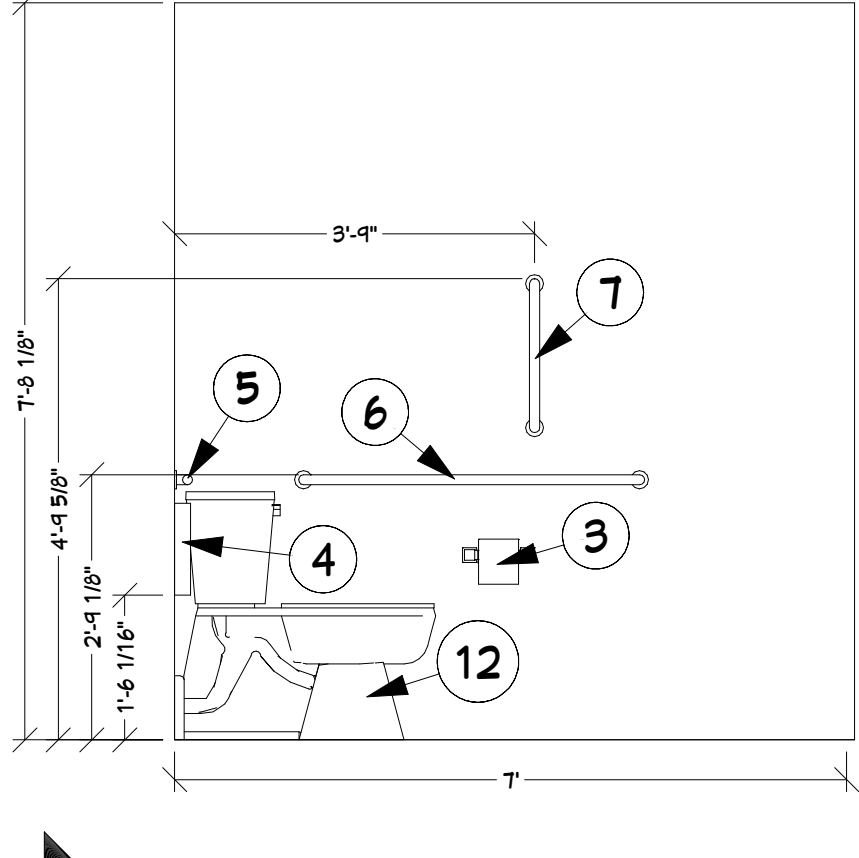


E19 CIVIC RESTROOM
SCALE: 1/2" = 1'

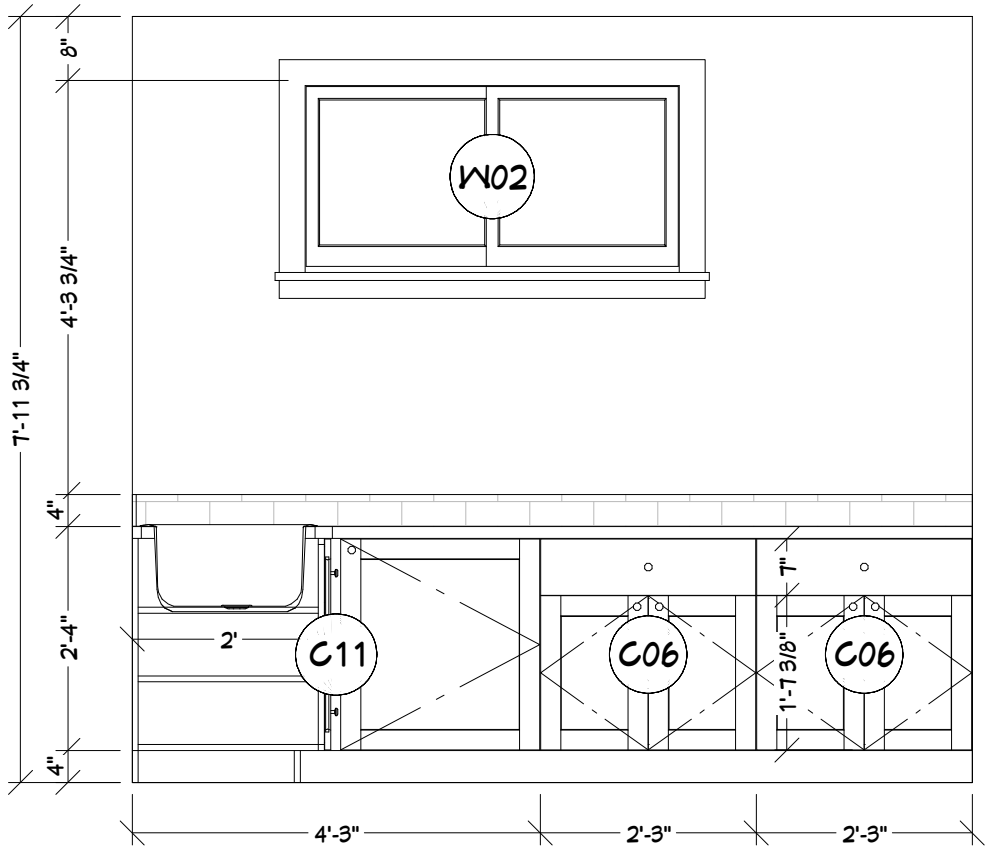


E22 MAIN FLOOR KITCHEN
SCALE: 1/2" = 1'

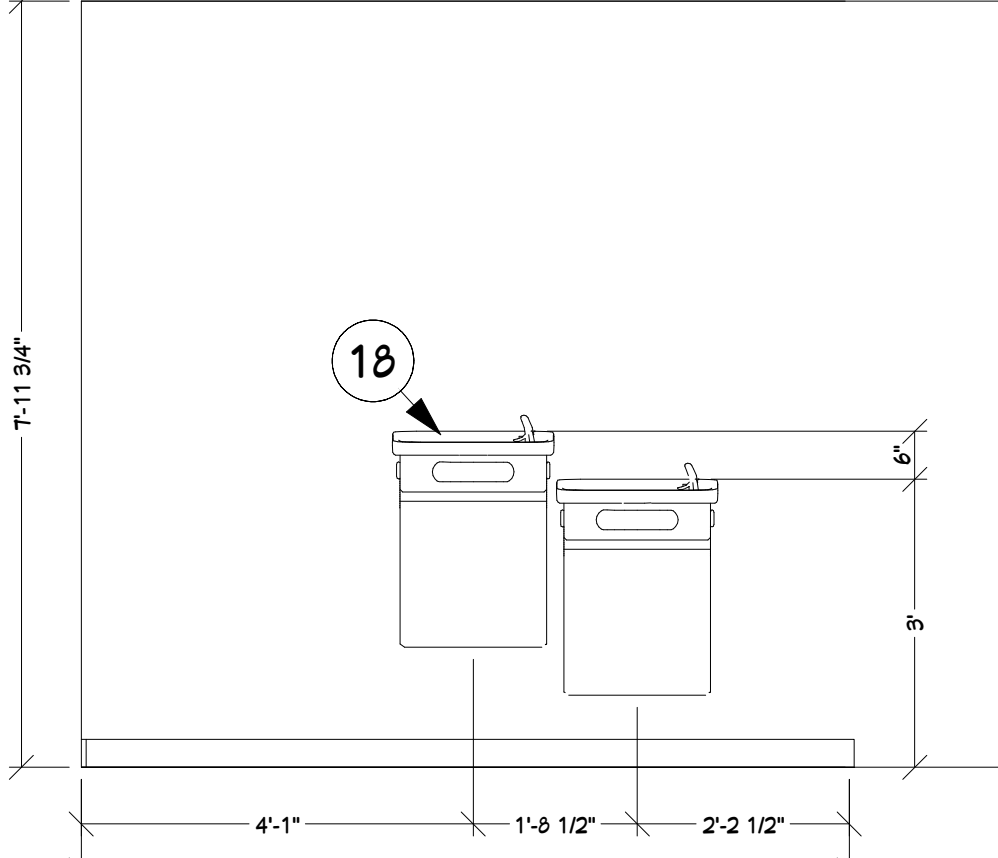


E20 DRINKING FOUNTAINS
SCALE: 1/2" = 1'

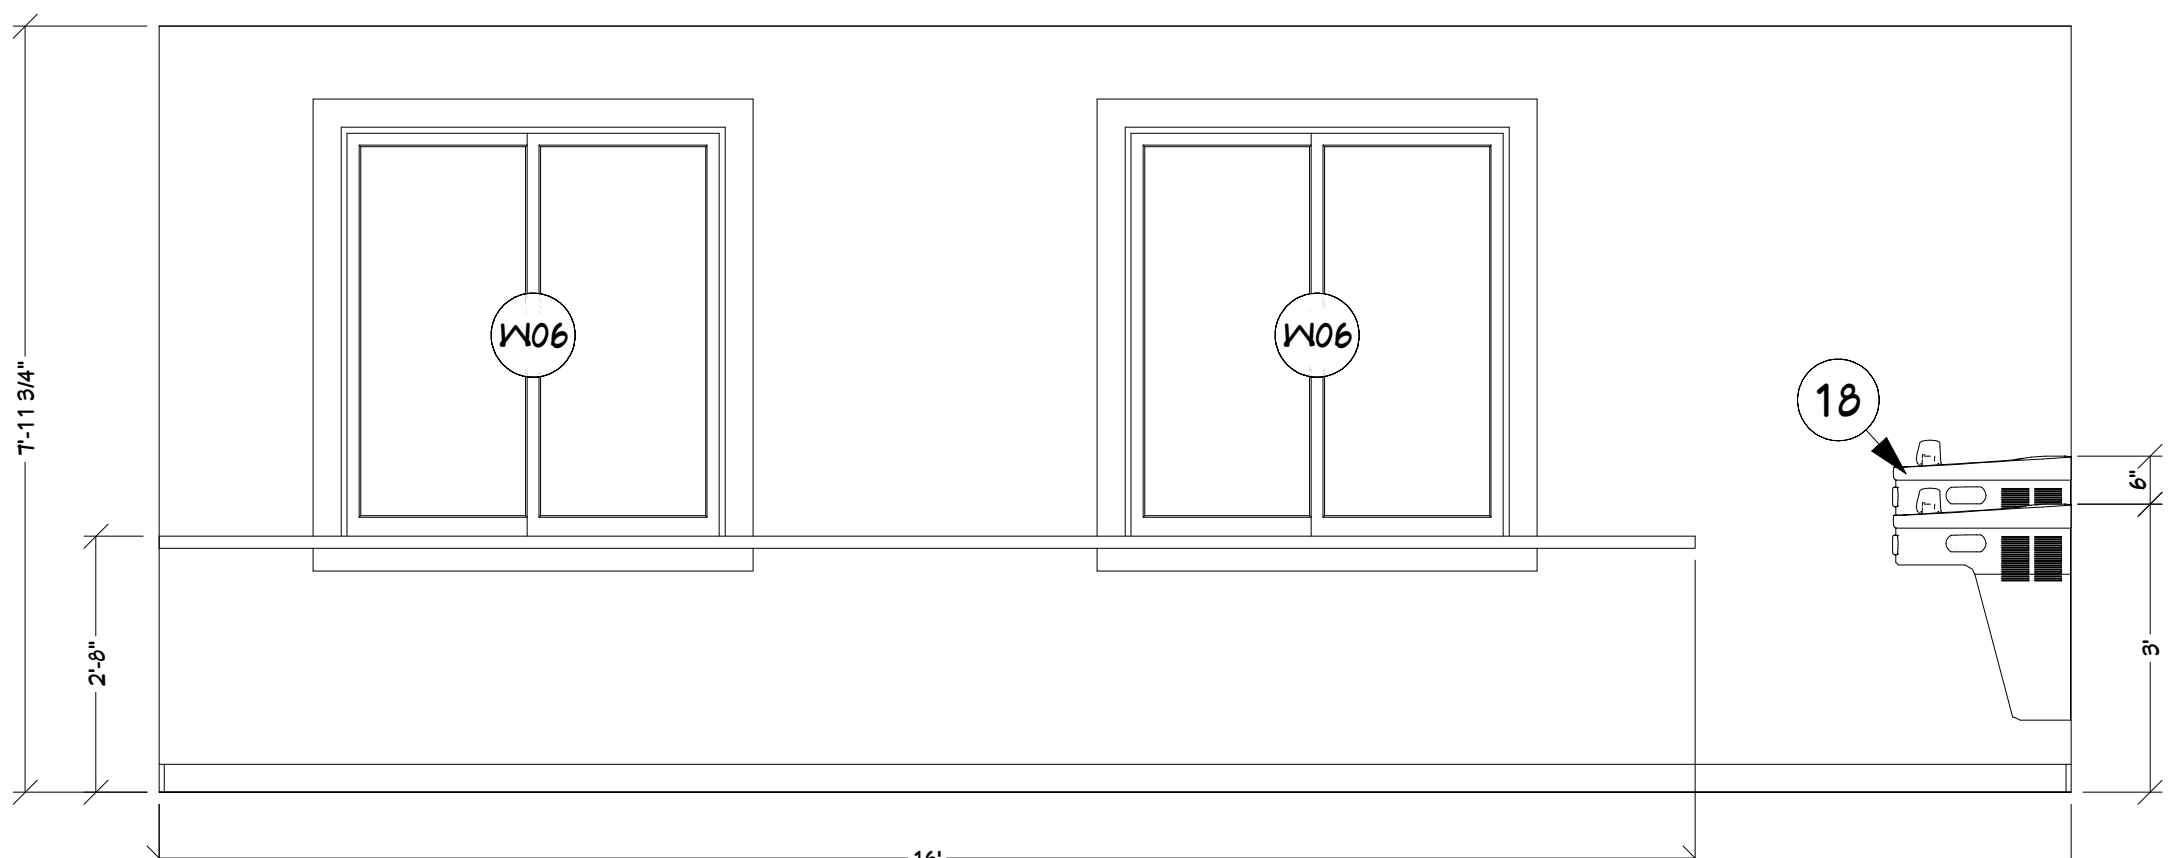


E21 FRONT COUNTER
SCALE: 1/2" = 1'

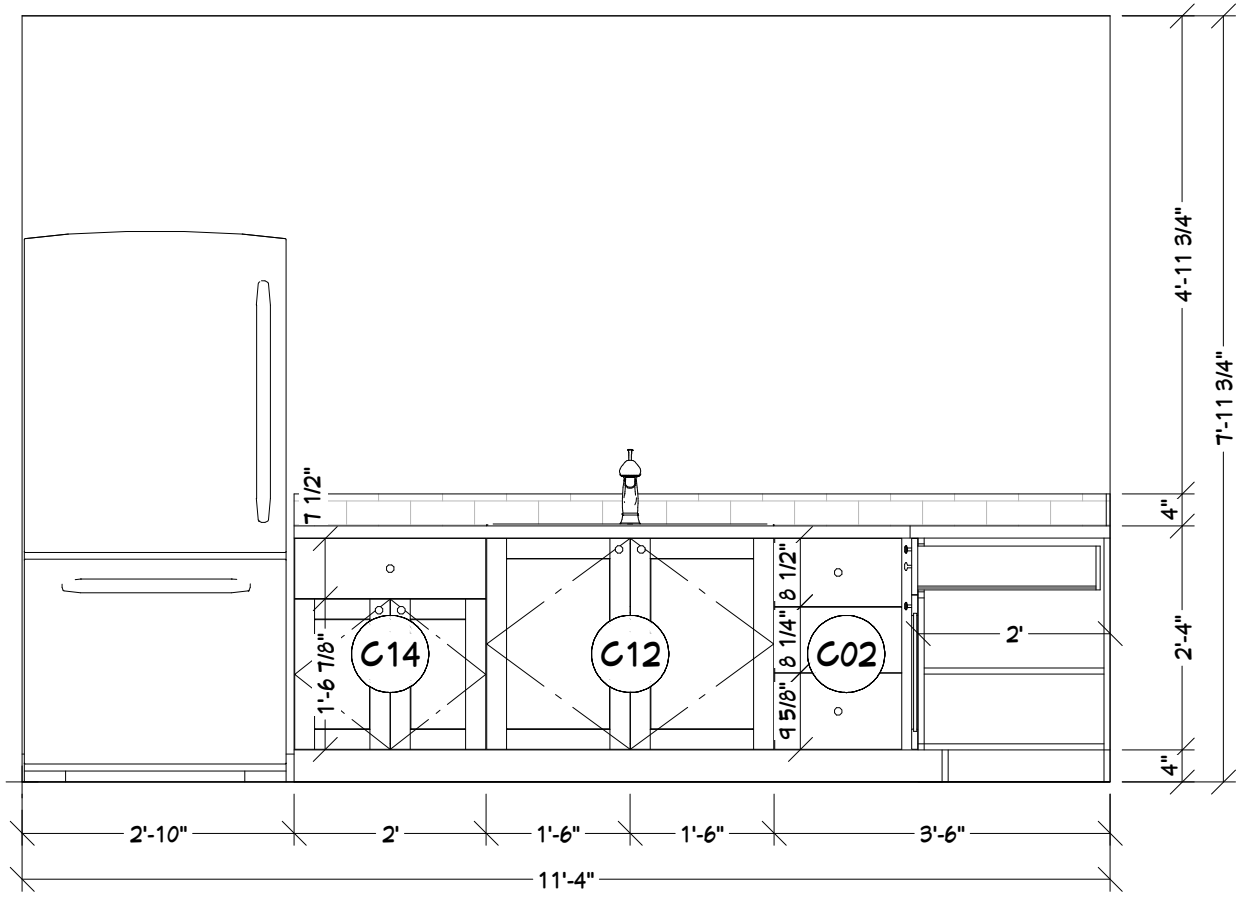


E23 MAIN FLOOR KITCHEN
SCALE: 1/2" = 1'

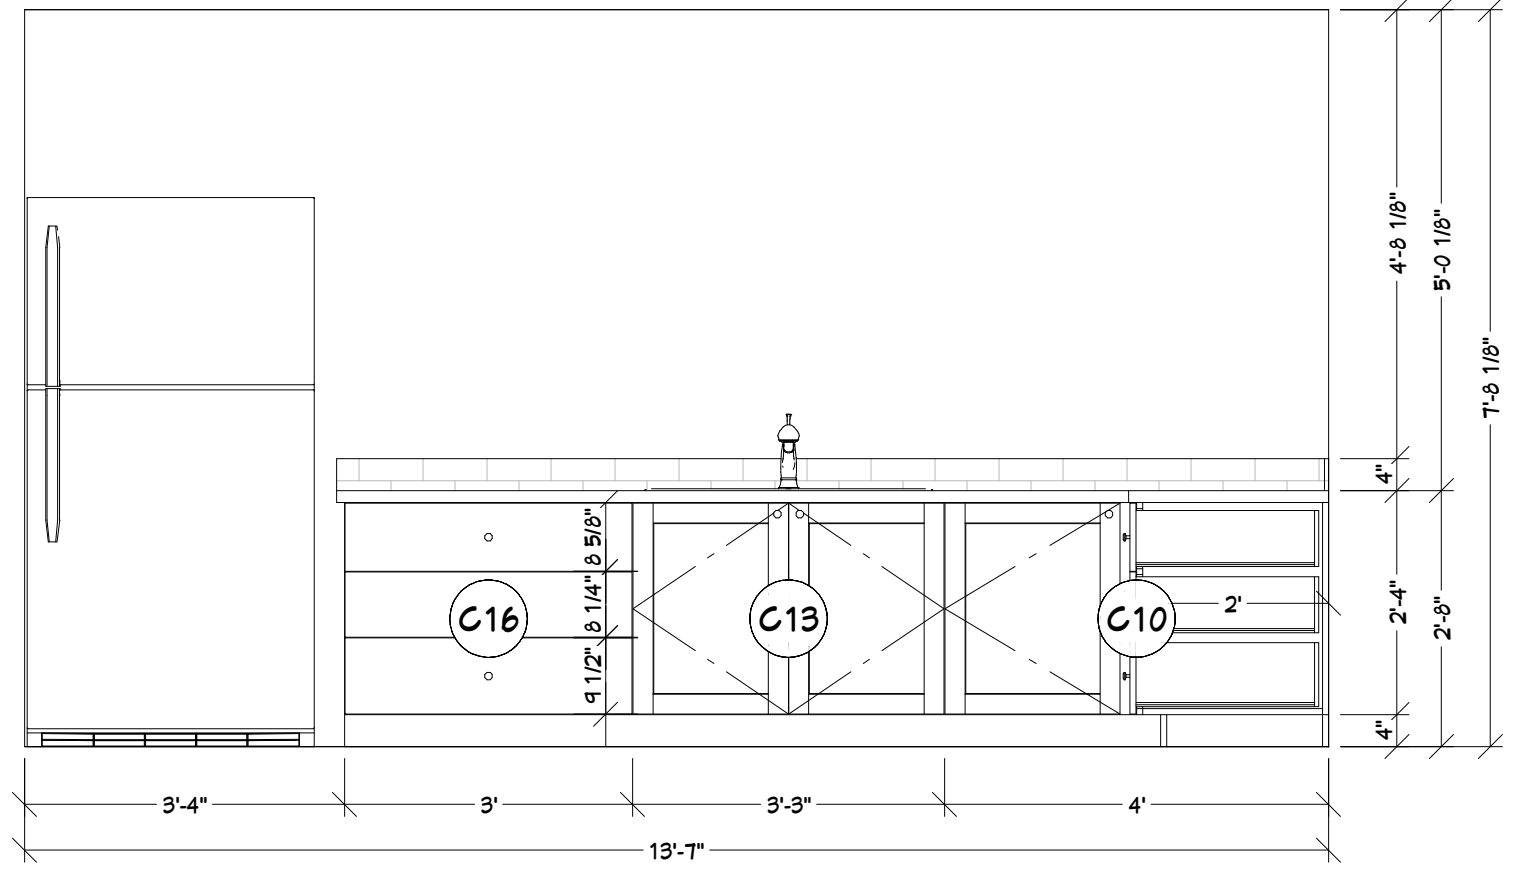

E24 CIVIC WARMING KITCHEN
SCALE: 1/2" = 1'

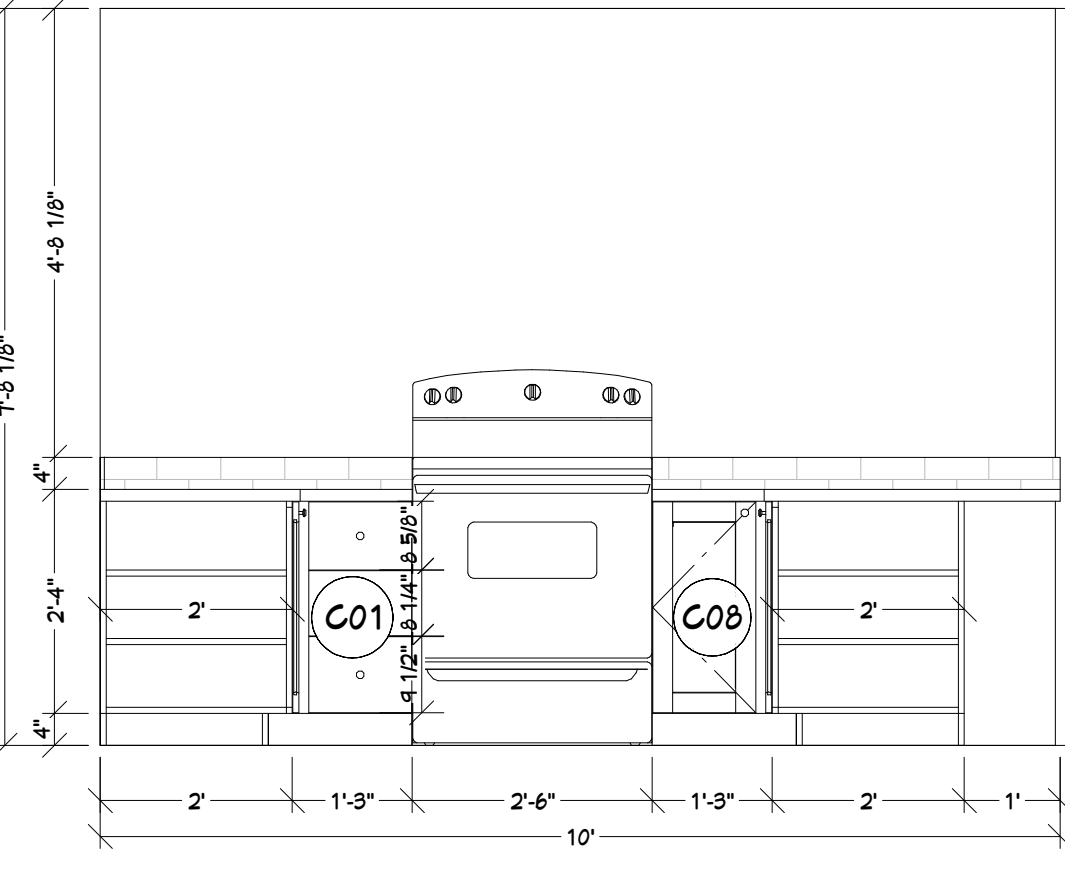


E25 CIVIC WARMING KITCHEN
SCALE 1/2" = 1'

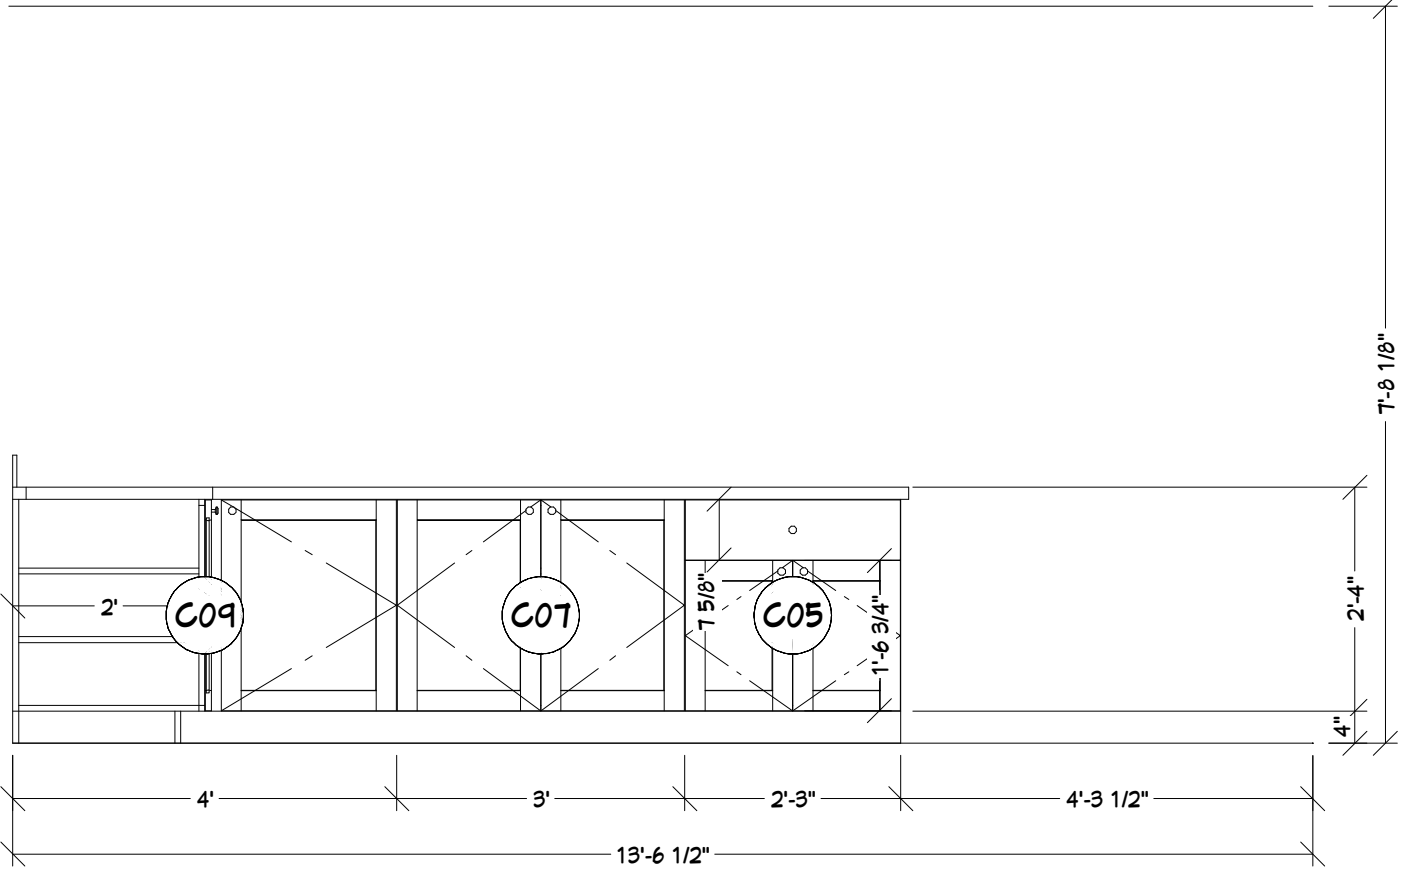

E26 CIVIC WARMING KITCHEN
SCALE 1/2" = 1'

CABINET SCHEDULE									
NUMBER	LABEL	QTY	FLOOR	WIDTH	DEPTH	HEIGHT	DESCRIPTION	HINGE	DOOR FULL
C01	3DB1532	2	0	15"	24"	32"	BASE CABINET		KNOB (3)
C02	3DB1832	1	1	18"	24"	32"	BASE CABINET		KNOB (3)
C03	3DB2732	1	0	27"	24"	32"	BASE CABINET		KNOB (3)
C04	B2432	2	1	24"	24"	32"	BASE CABINET	HIDDEN HINGE (4)	KNOB (2)
C05	B2732	2	0	27"	24"	32"	BASE CABINET	HIDDEN HINGE (4)	KNOB (2)
C06	B2732	2	1	27"	24"	32"	BASE CABINET	HIDDEN HINGE (4)	KNOB (2)
C07	B3632	2	0	36"	24"	32"	BASE CABINET	HIDDEN HINGE (4)	KNOB (2)
C08	FHB1532L	1	0	15"	24"	32"	BASE CABINET	HIDDEN HINGE (2)	KNOB
C09	FHB4832R	2	0	48"	24"	32"	BASE CABINET	HIDDEN HINGE (2)	KNOB
C10	FHB4832L	2	0	48"	24"	32"	BASE CABINET	HIDDEN HINGE (2)	KNOB
C11	FHB5132R	1	1	51"	24"	32"	BASE CABINET	HIDDEN HINGE (2)	KNOB
C12	SB3632	1	1	36"	24"	32"	BASE CABINET	HIDDEN HINGE (4)	KNOB (2)
C13	SB3932	2	0	39"	24"	32"	BASE CABINET	HIDDEN HINGE (4)	KNOB (2)
C14	B2432	1	1	24"	24"	32"	BASE CABINET	HIDDEN HINGE (4)	KNOB (2)
C15	FHB1532R	1	0	15"	24"	32"	BASE CABINET	HIDDEN HINGE (2)	KNOB
C16	3DB3632	1	0	36"	24"	32"	BASE CABINET		KNOB (3)

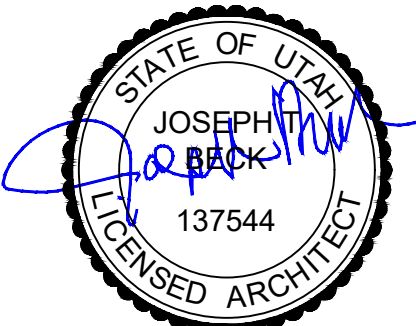

DO NOT SCALE 11"X17" PRINTS
THEY ARE NOT TO SCALE

PROJECT FOR:


CLARKSTON CITY HALL

TITLE:

WALL ELEVATIONS

DATE:
8/12/2022
PAGE #
A8

OWNER: JAY L. BAIR
PHONE: (435) 770-8636
EMAIL: jay@bairdesigns.com
WEB: bairdesigns.com
336 SUNBURST LN. ©
RICHMOND, UT. 84333
DRAWN BY: NATALIE HANSEN
LLC CHECKED BY: JAY L. BAIR
BAIR DESIGN

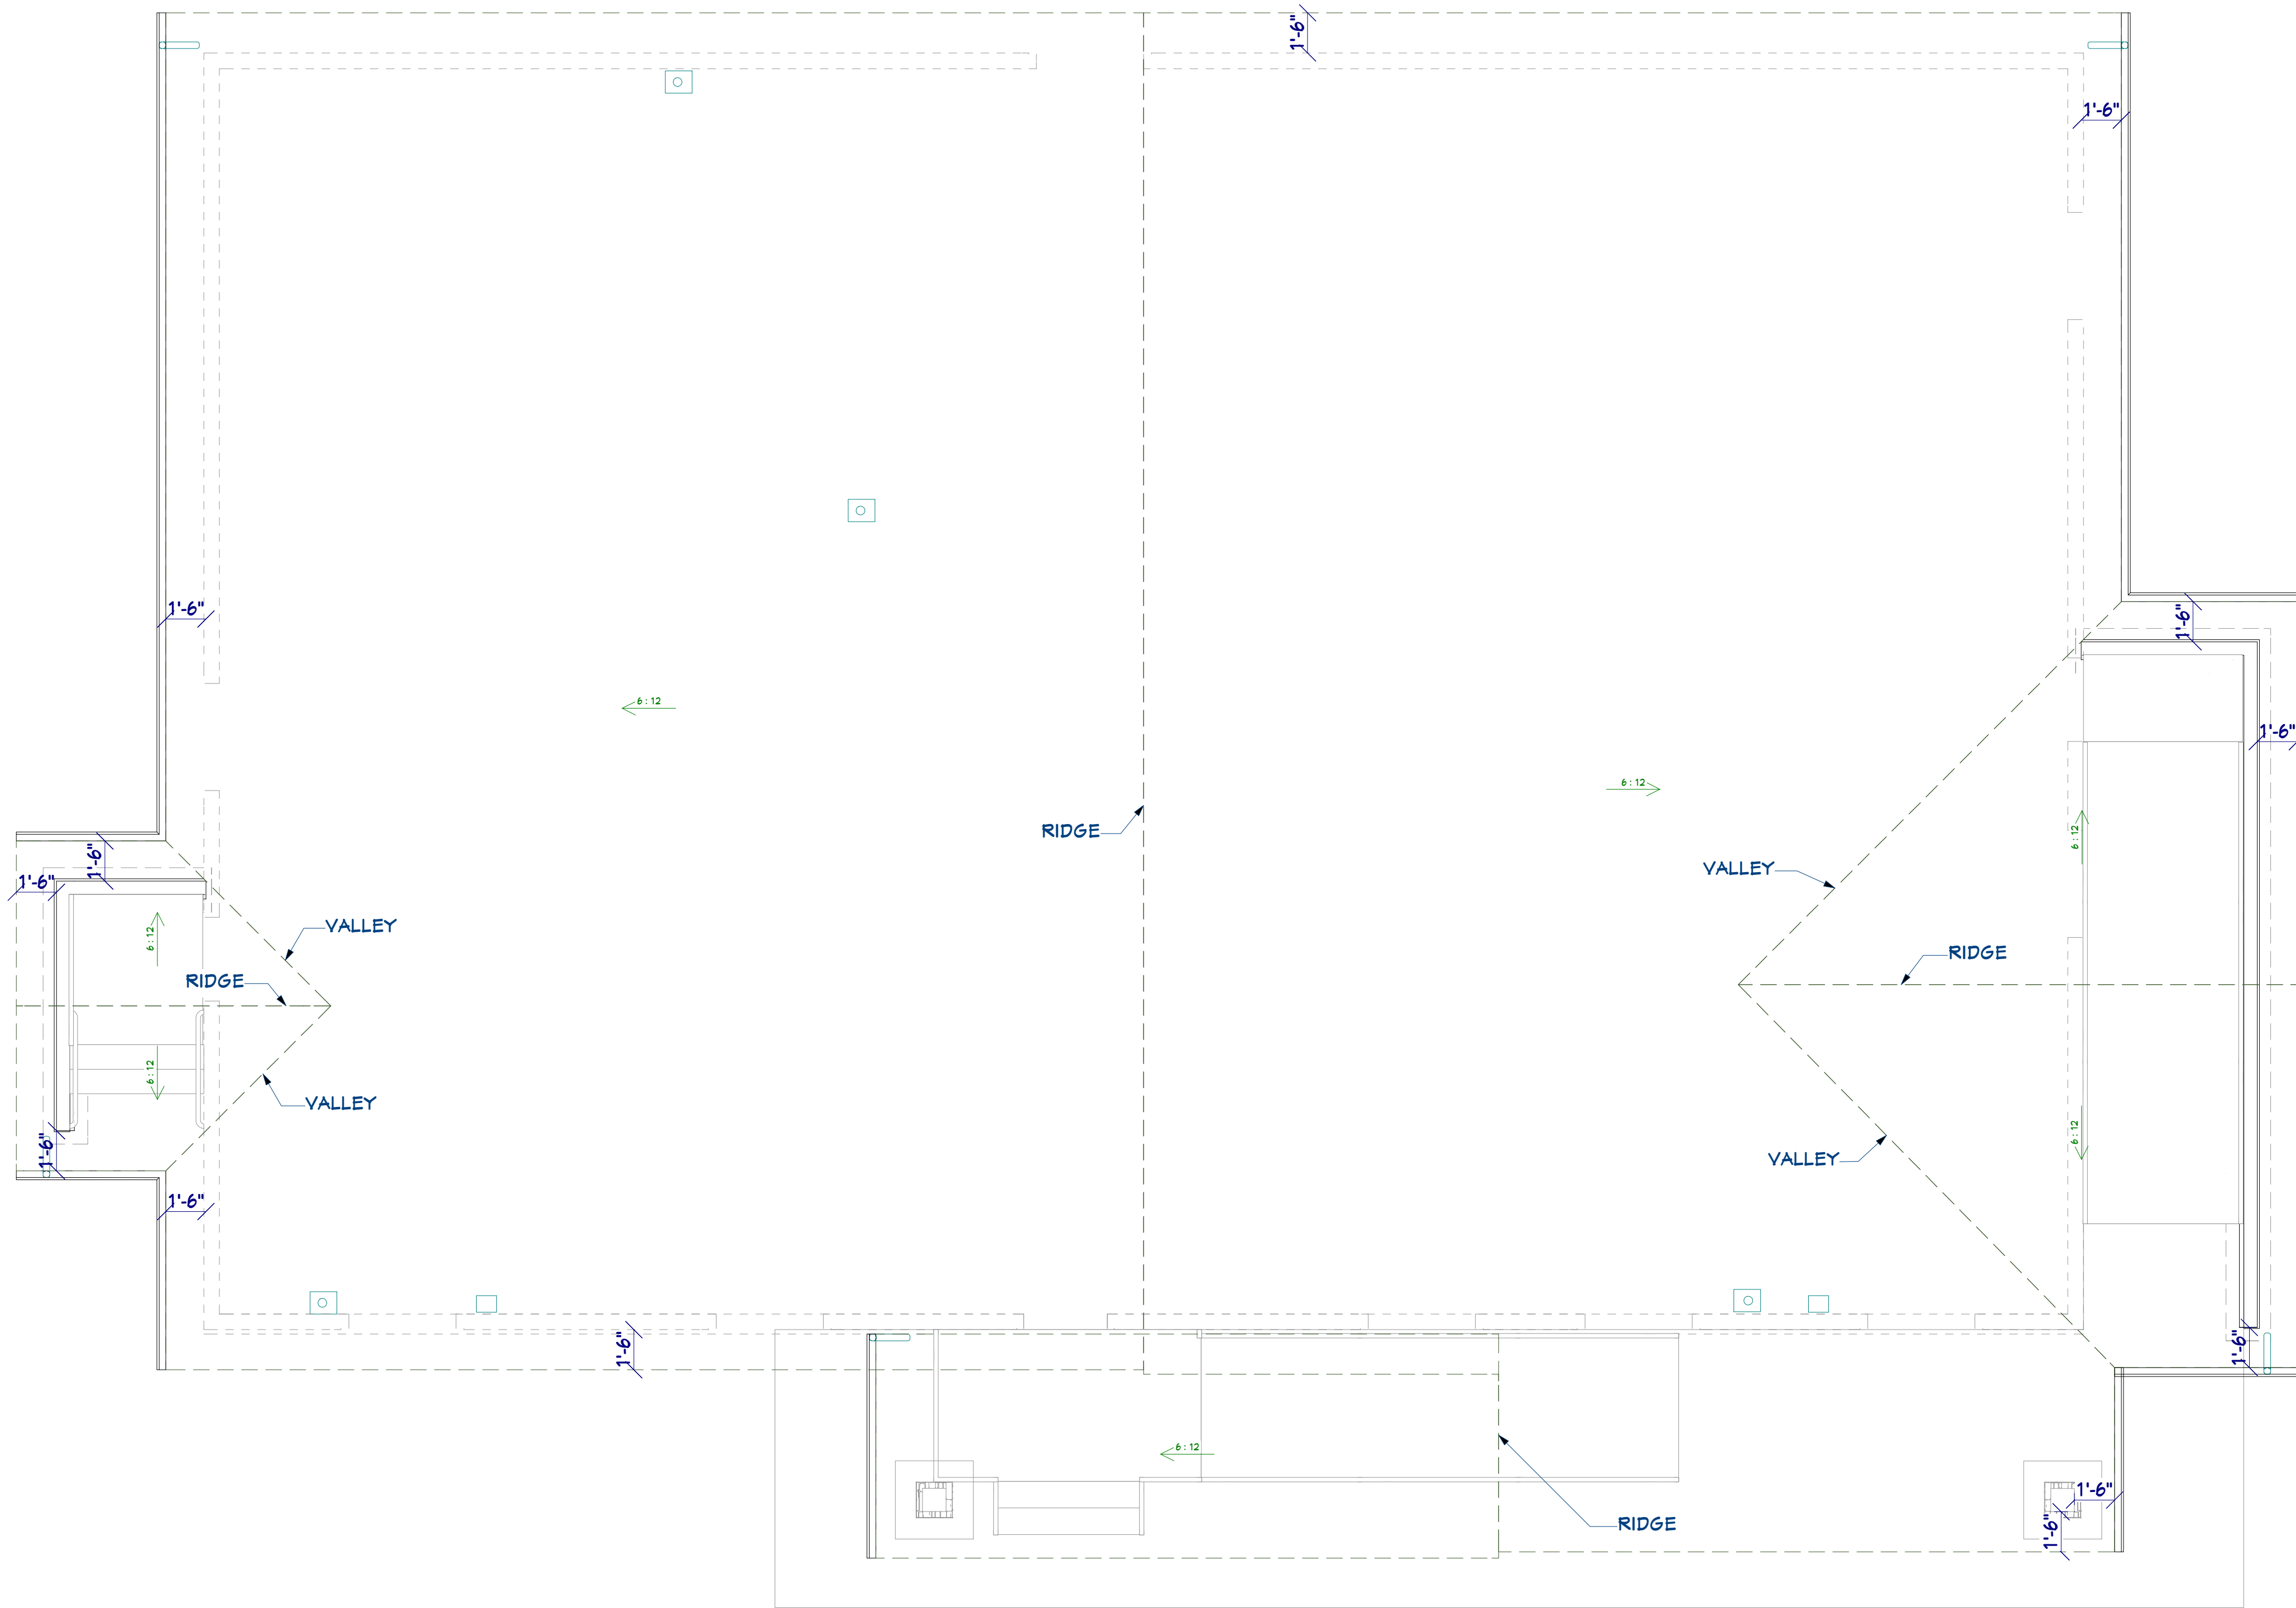

ALL EXISTING TRUSSES TO BE REMOVED & REPLACED.
TRUSSES NEED TO BE VFY BEFORE BEING BUILT/FABRICATED.

TRUSSES TO BE ENGINEERED & DESIGNED BY OTHERS

ALL VISIBLE ROOF PENETRATIONS WILL BE PAINTED TO MATCH THE ROOF.

ROOF PLAN
SCALE: 1/4" = 1'

DO NOT SCALE 11"X17" PRINTS
THEY ARE NOT TO SCALE

JOSEPH H. BECK
137544
LICENSED ARCHITECT

OWNER: JAY L. BAIR
PHONE: (435)770-8636
EMAIL: jay@bairdesigns.com
WEB: bairdesigns.com
336 SUNBURST LN.
RICHMOND, UT, 84333

DRAWN BY: NATALIE HANSEN
LLC CHECKED BY: JAY L. BAIR

BAIR DESIGN

PROJECT FOR:

CLARKSTON CITY HALL

TITLE:


ROOF PLAN

DATE:

8/12/2022

PAGE #

A9

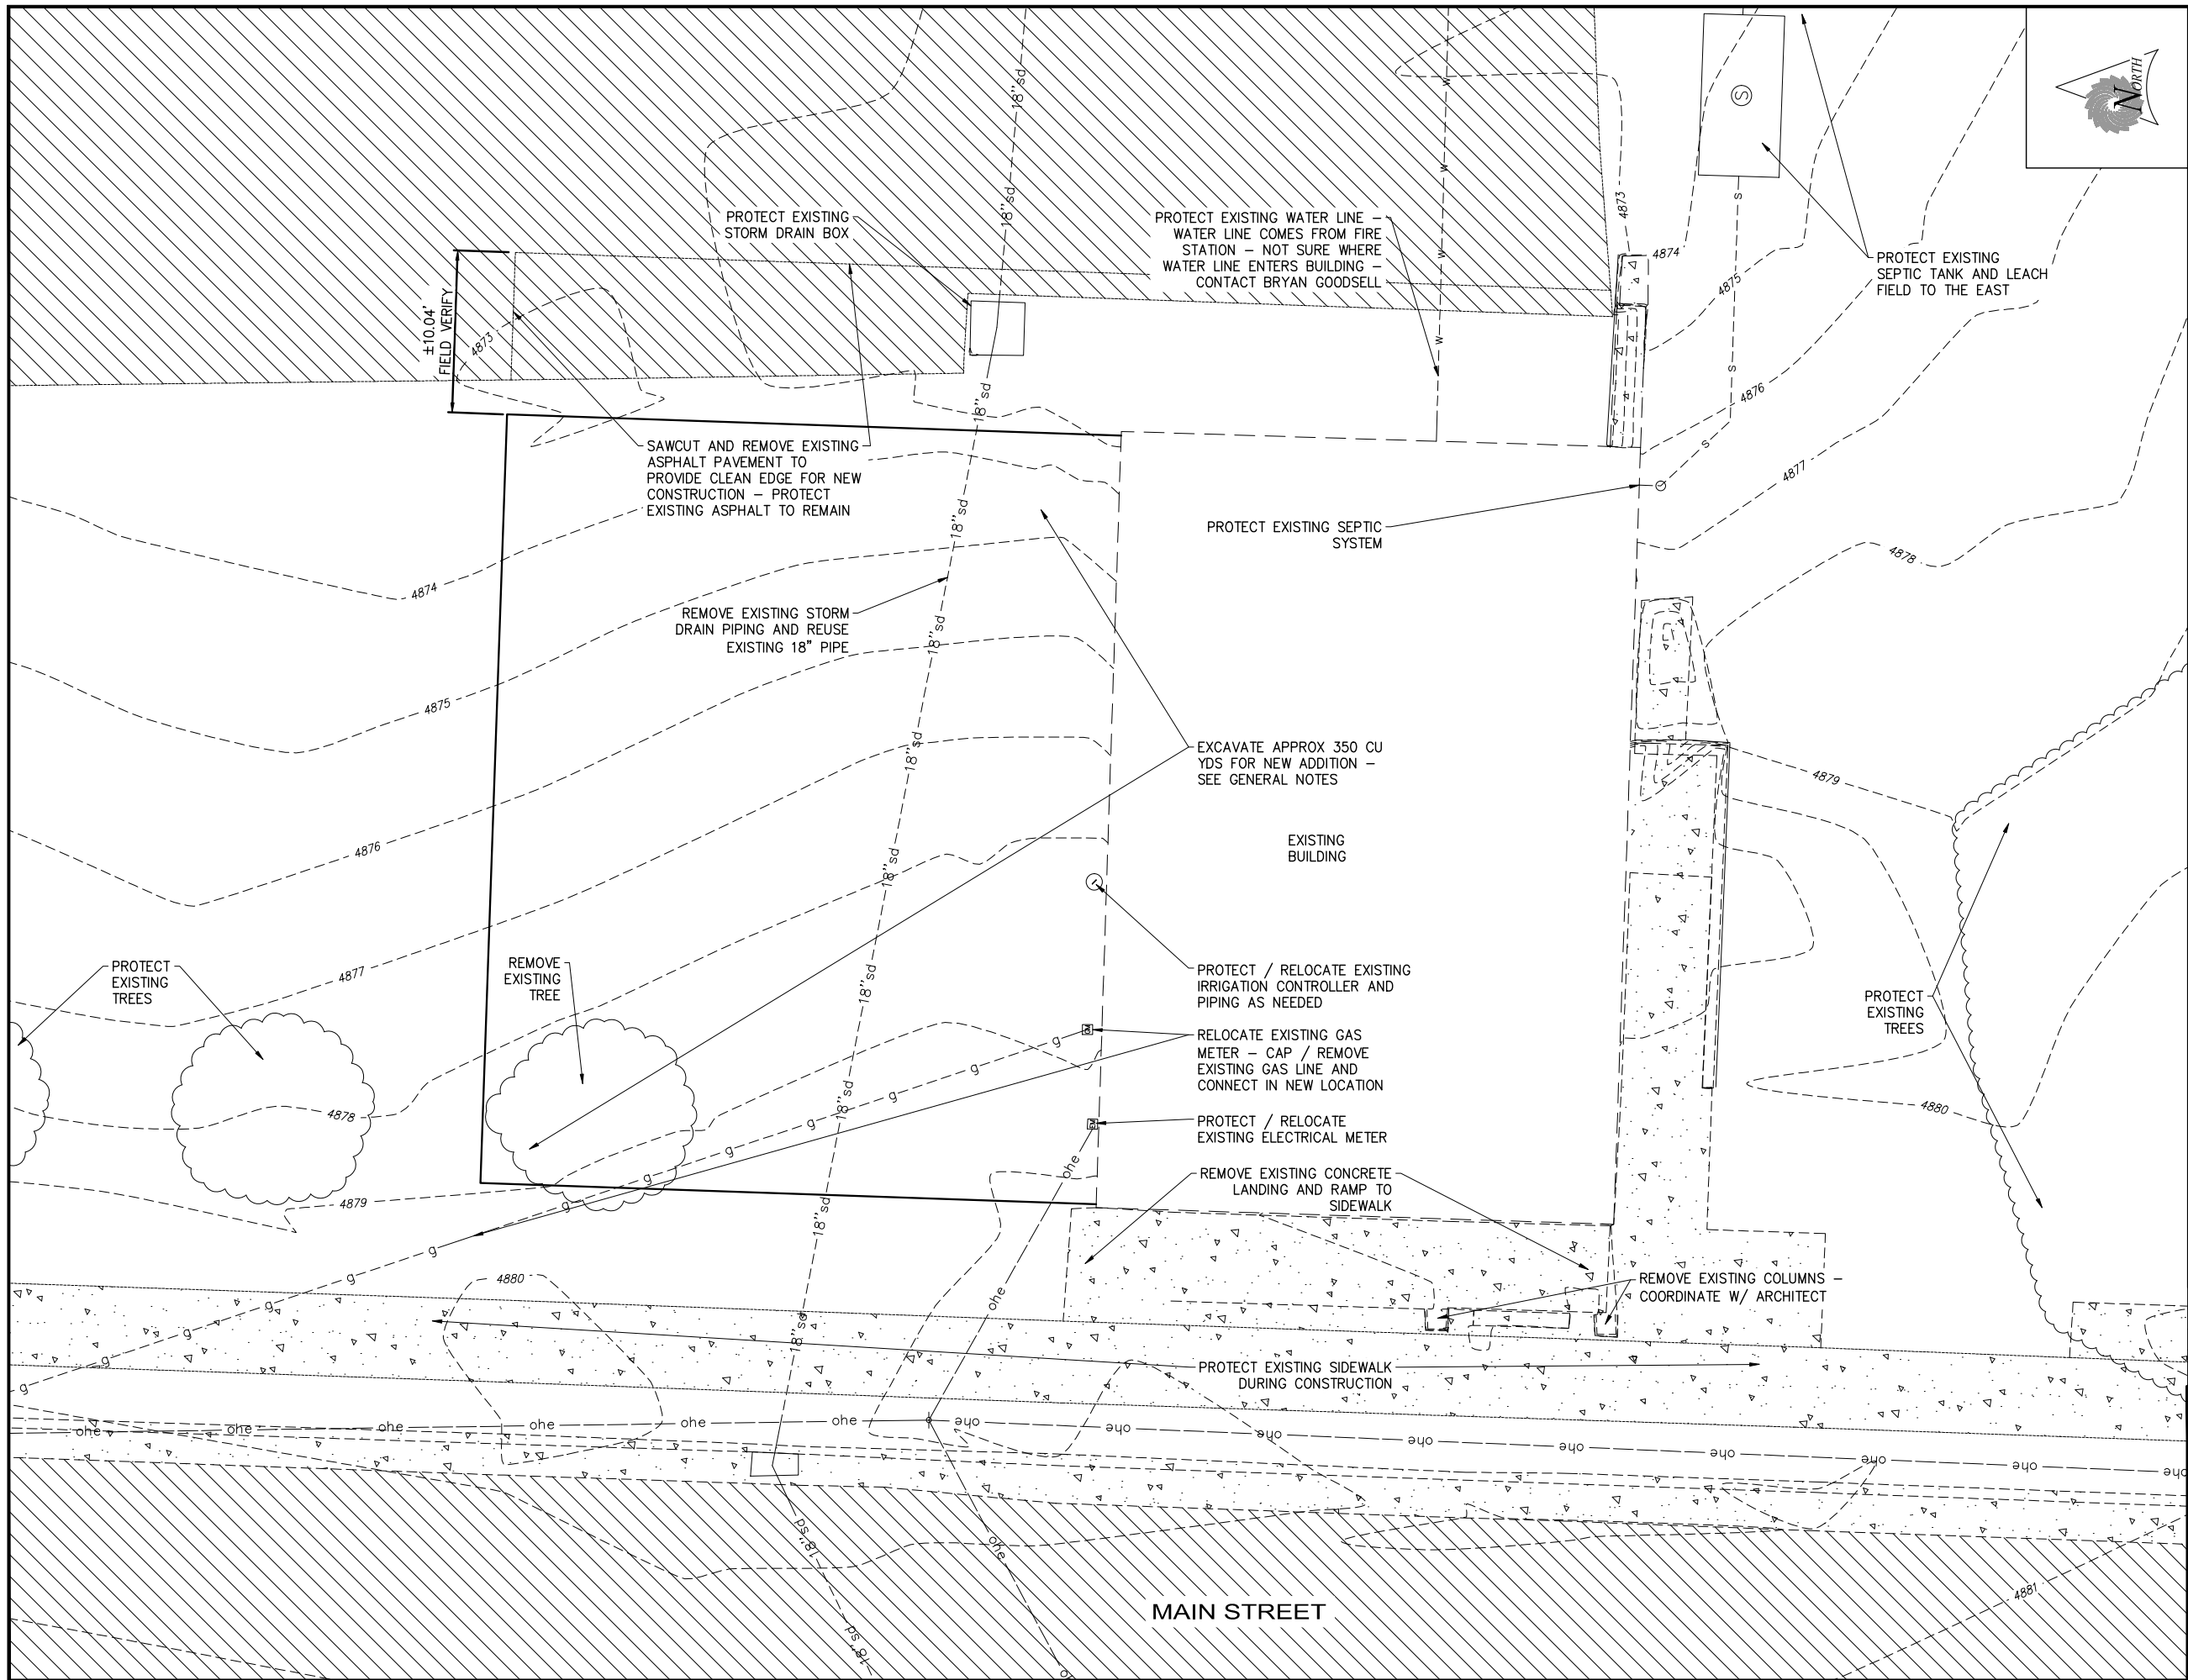

GENERAL NOTES

1. STRIP TOPSOIL – STOCKPILE FOR RE–USE OVER FINAL GRADE
2. PLACE EXCAVATED SOILS TO NORTH OF NEW ADDITION – RE–GRADE AT A 3:1 SLOPE TO MEET EXISTING GRADE
3. ADJUST SPRINKLERS AS NEEDED (NOT SHOWN)

SCALE
0 5' 10'
HORIZ: 1" = 5' : 22 x 34
HORIZ: 1" = 10' : 11 x 17

811 Know what's below.
Call before you dig.
1-800-662-4111




SUNRISE ENGINEERING

2100 NORTH MAIN STREET
NORTH LOGAN, UTAH 84341
TEL 435.563.3734
www.sunrise-eng.com

BAIR DESIGNS


**CLARKSTON CITY HALL ADDITION
DEMOLITION
SITE PLAN**

REV NO.	DESIGNED	DRAWN	CHECKED	SHEET NO.	DATE
08733	SLA	JJ	SLA	1 of 2	SP1

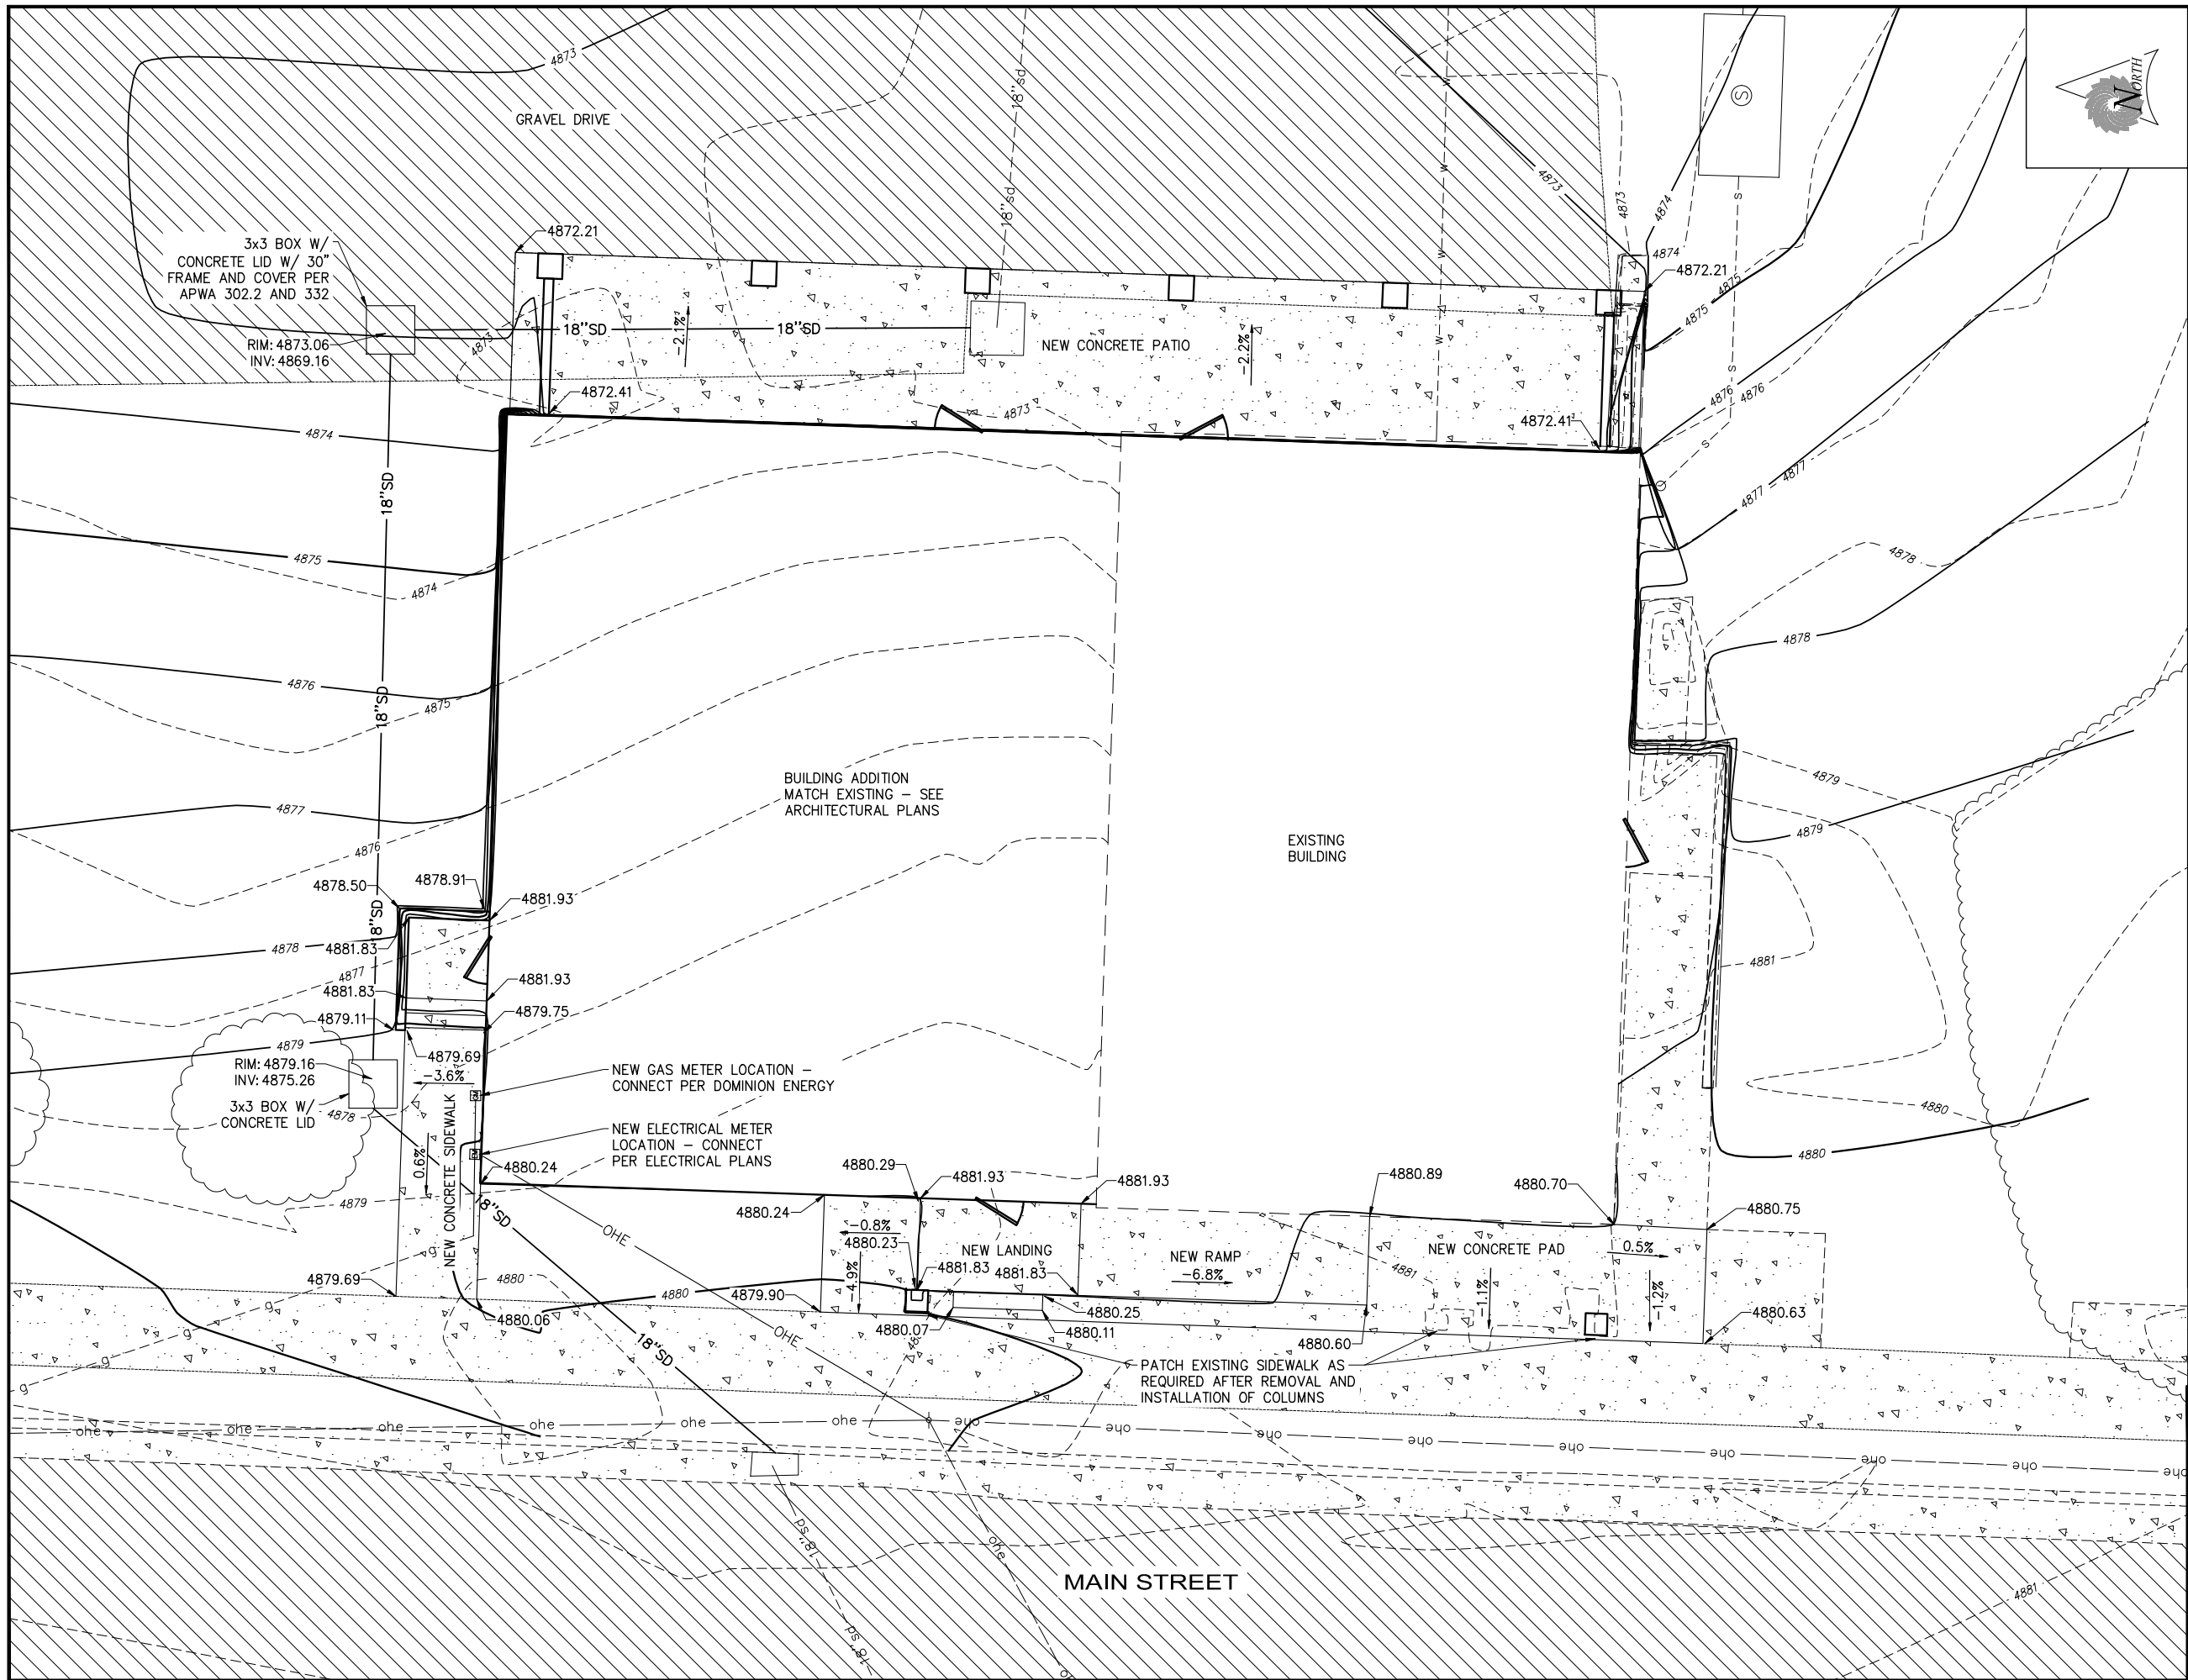

GENERAL NOTES

1. STRIP TOPSOIL - STOCKPILE FOR RE-USE OVER FINAL GRADE
2. PLACE EXCAVATED SOILS TO NORTH OF NEW ADDITION - RE-GRADE AT A 3:1 SLOPE TO MEET EXISTING GRADE
3. ADJUST SPRINKLERS AS NEEDED (NOT SHOWN)

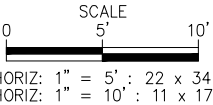

811 Know what's below.
Call before you dig.
1-800-662-4111

REV NO.	COMMENT	DATE			
  SUNRISE ENGINEERING 2100 NORTH MAIN STREET NORTH LOGAN, UTAH 84341 TEL 435.563.3734 www.sunrise-eng.com					
BAIR DESIGNS					
CLARKSTON CITY HALL ADDITION					
SITE PLAN					
SEI NO. 08733	DESIGNED SLA	DRAWN JJ	CHECKED SLA	SHEET NO. 2 of 2	SP2

P:\Joy Bar\08733 Clarkston City Hall\DWG\Sheets\CCC-SP.dwg Jun 24, 2022 8:49am jjoiley

C:\Users\Travis\Box\Price\Engineering\Current Projects\Bair Design\Clarkston Town Hall Addition\Revision 08_12_22\Eng Plans\Bair Design\Clarkston Town Hall Addition.dwg Aug 12, 2022 4:06pm

FOOTING SCHEDULE


SPEC	CONTINUOUS SECTION SIZE		REINFORCEMENT	
	DEPTH	WIDTH	CONTINUOUS	TRAVERSE
FC18	10"	18"	(2) #4	NONE
FC20	10"	20"	(2) #4	NONE
SPEC	SPOT SIZE, 10" DEPTH		REINFORCEMENT	
	LENGTH	WIDTH	LONGWISE	SHORTWISE
FS36	36"	36"	(4) #4	(4) #4

- NOTES
1. PROVIDE REINF. STEEL 3" FROM BOTTOM OF FOOTINGS.
 2. PROVIDE CONT. BENT STEEL AROUND CORNERS AND LAP WALL STEEL 24" MIN.
 3. PROVIDE A 24" MIN. LAP FOR ALL STEEL.
 4. FOOTINGS NEED NOT BE CONTINUOUS THRU FOUNDATION STEPS U.N.O.
 5. SCHEDULE SHOWN APPLICABLE TO APPLIED PLAN ONLY.
 6. FOOTINGS SUPPORTING CONCRETE FOUNDATION WALLS; PROVIDE "HOOKED" VERTICAL REINFORCEMENT EMBEDDED IN FOOTING 6" AND EXTENDING OUT OF FOOTING 24" TO LAP FOUNDATION WALL REINFORCEMENT. VERTICAL EMBEDDED REINFORCEMENT TO MATCH FOUNDATION WALL VERTICAL SPACING SPECIFICATION

PIER SCHEDULE

SPEC	CONTINUOUS SECTION SIZE		REINFORCEMENT	
	DIA.	SQUARE OPTION	VERTICAL	TIES
P18	18"	18" X 18" MIN.	(4) #4	#3 @ 12" O.C.

- NOTES
1. EMBED VERTICAL REINFORCEMENT INTO PIER FOOTING 5" MIN.
 2. ALL VERTICAL REINFORCEMENT WITH TIES. TIES SHALL WRAP THE OUTSIDE OF VERTICAL REINFORCEMENT ONCE AND WITH EACH END WRAPPING WITH A 270 DEGREE BEND AND TERMINATING ON THE SAME VERTICAL BAR.

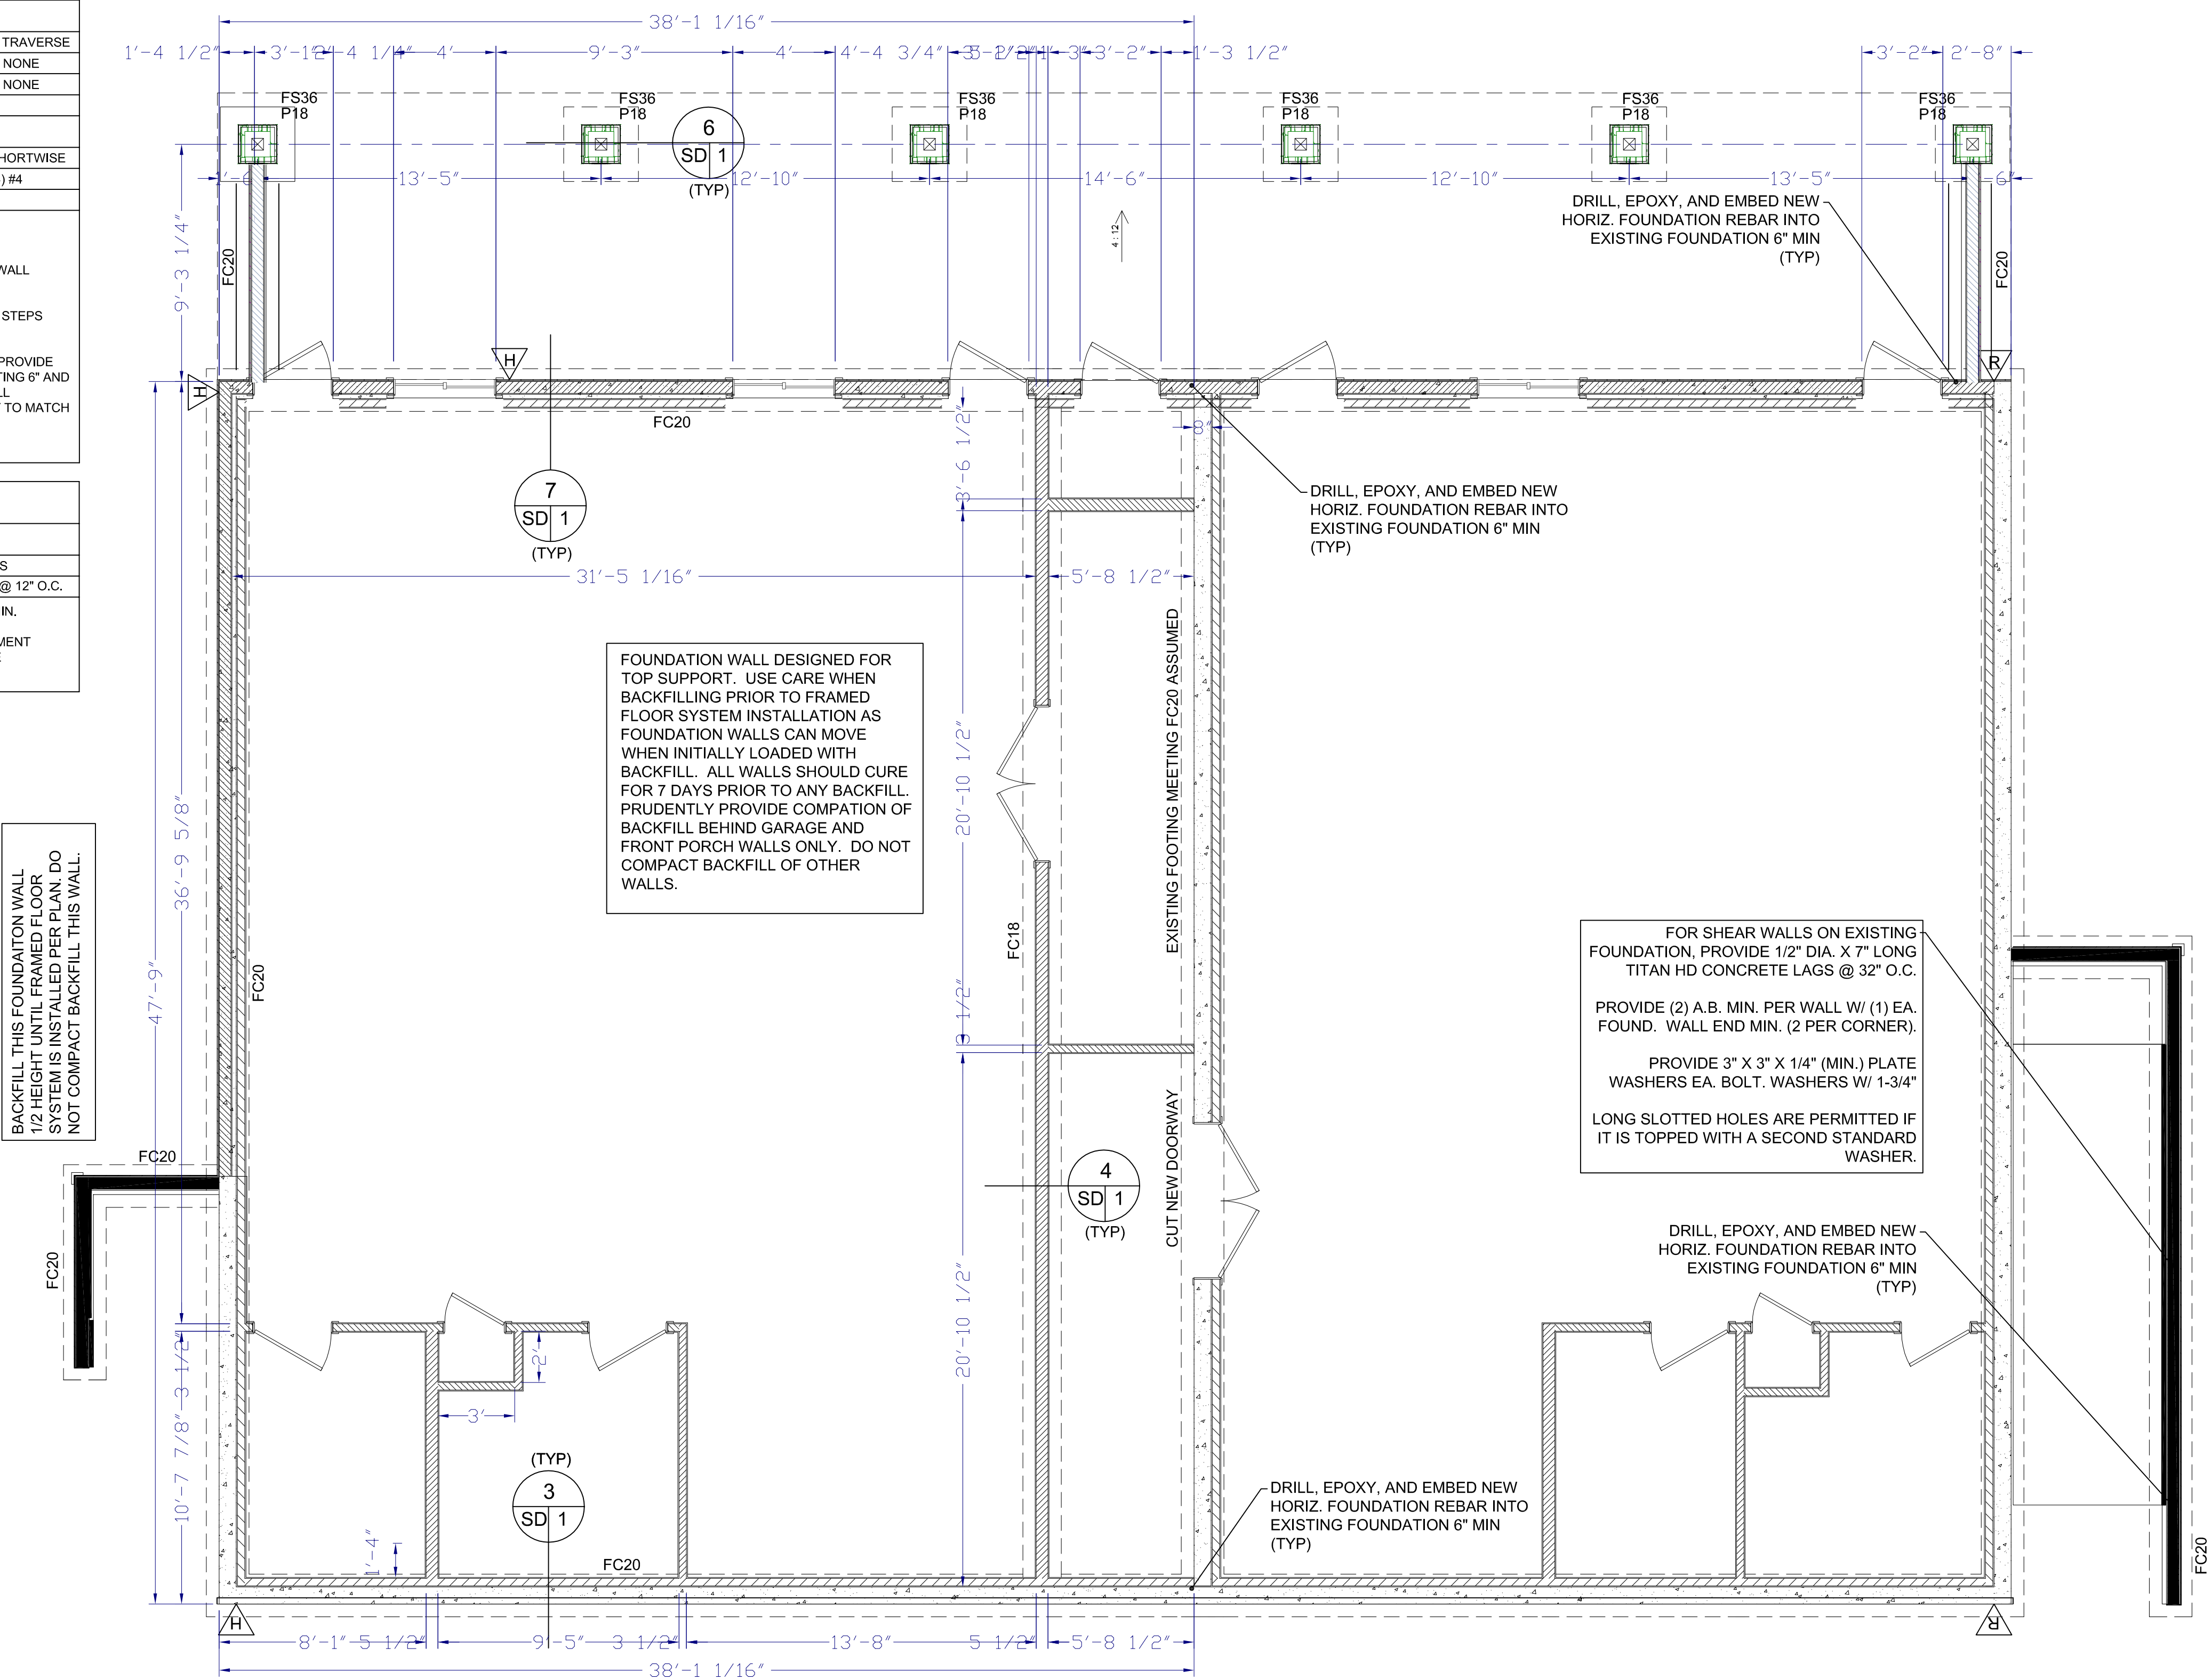

C:\Users\DeilUser\Box\Price Engineering\Current Projects\Bair Design\Bair Design\Clarkston Town Hall Addition\Revision 08_12_22\Eng Plans\Bair Design\Clarkston Town Hall Addition.dwg Aug 12, 2022 3:32pm

SEE SHEET SD3 FOR WOOD FRAMING SPECS AND NOTES.

SW#6 SHEAR WALL. SEE SHEET SD3.

IN-WALL BEAM SUPPORT

DESIGNATION (SEE PLAN)	SUPPORT OR TRIMMER QUANTITY & SIZE (TYP)	
(2)2X4	(2) 2X4 STUDS	
(3)2X4	(3) 2X4 STUDS	
(4)2X4	(4) 2X4 STUDS	
(5)2X4	(5) 2X4 STUDS	
(6)2X4	(6) 2X4 STUDS	
(2)2X6	(2) 2X6 STUDS	
(3)2X6	(3) 2X6 STUDS	
(4)2X6	(4) 2X6 STUDS	
(5)2X6	(5) 2X6 STUDS	
(6)2X6	(6) 2X6 STUDS	

- ALL STUDS ARE DOUG FIR OR HEM FIR (WHITE PINE) STUD GRADE OR BTR
- FASTEN EACH STUD TOGETHER WITH 16D @ 16" MINIMUM ON CENTER STAGGERED.
- (1) SINGLE 2X CONTINUOUS TOP AND BOTTOM PLATE ASSUMED MINIMUM.


S VERTICAL FRAMING STRAP.
LOWER STUDS OR FLOOR BEAM OR
CANTILEVERED RIM TO UPPER STUDS.
SIMPSON #CS16 COIL W/ 16" LAP.
(2 TYP.)

SW6*
EXISTING SHEAR WALL -OR-
CONVERSION OF EXISTING WALL TO
SHEAR WALL:

FOR EXISTING WALLS, STRIP WALL TO
STUDS (1) SIDE. COVER WITH 7/16 OSB
(IF NOT EXISTING) AND FOLLOW SW6
FASTENING SPECS. OVERLAP OSB
OVER TOP AND BOTTOM PLATES AND
RIM BOARDS AS APPLICABLE. TRIM FOR
EXIST. ELECTRICAL & UTILITIES.

IF NO ANCHOR BOLTS ARE PRESENT,
FASTEN EXISTING BOTTOM PLATE TO
FOUNDATION W/

- 1/2" DIA. X 8" SIMPSON TITAN HD
CONC. LAG @ 32" O.C. W/ 3X3X1/4
SLOTTED PLATE WASHERS -OR-
#UFP -OR- #FAP PLATES @ 48"
O.C. ON EXTERIOR OR INSIDE OF
FOUNDATION WALL.

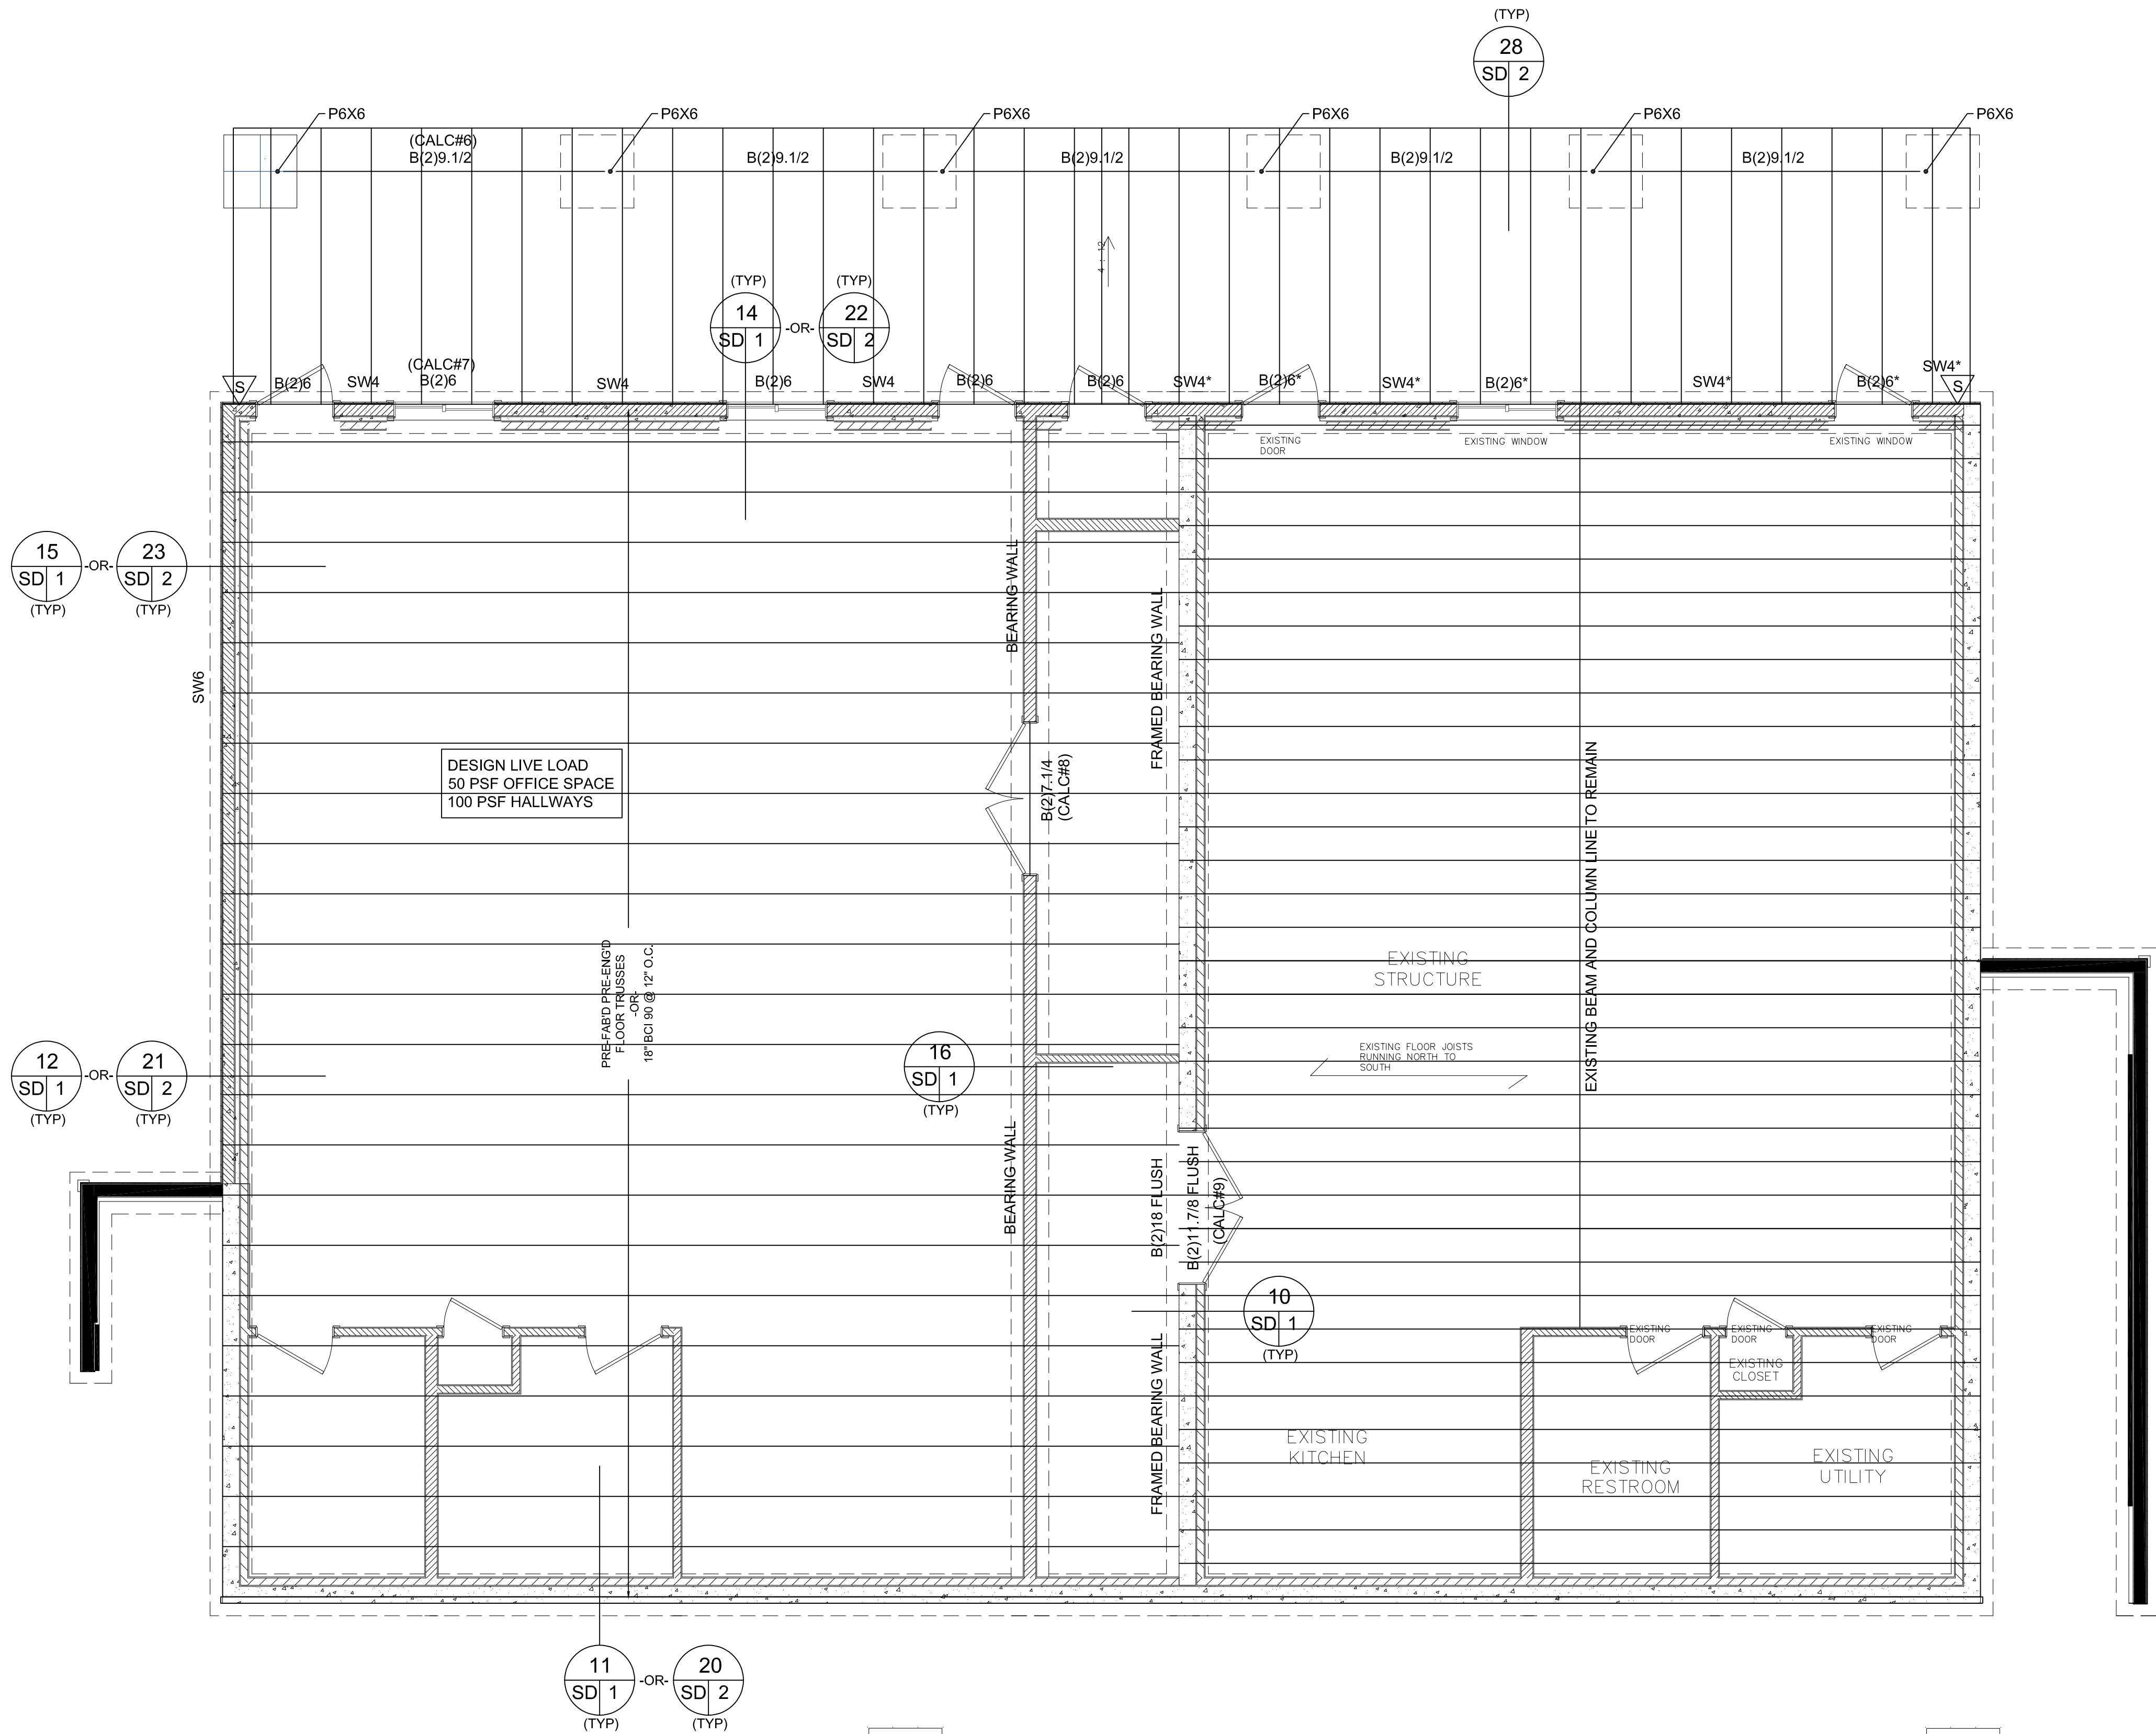

B

FIRST FLOOR FRAMING PLAN

SCALE: 1/4" = 1'-0" FOR PLANS PRINTED 24X36
1/8" = 1'-0" FOR PLANS PRINTED IIX17



STRUCTURAL • CIVIL
3677 NORTH HWY 126 SUITE 4B FARR WEST, UT 84404

BEAM SCHEDULE EX

SEE NOTES 1,2,3,4,5

DESIGNATION (SEE PLAN)	BEAM DESCRIPTION	END TRIMMER QTY. U.N.O.	TYPE U.N.O.
MIN. BEAM OR HEADER U.N.O.	(2) 2 X 10 DF#2	1	2X4
B(2)5.1/2	(2) 1-3/4" X 5-1/2" LVL	1	2X4
B(2)6	(2) 2 X 6 DF/HF#2	1	2X4
B(2)7.1/4	(2) 1-3/4" X 7-1/4" LVL	1	2X4
B(3)7.1/4	(3) 1-3/4" X 7-1/4" LVL	1	2X4
B(2)8	(2) 2 X 8 DF/HF#2	1	2X4
B(3)8	(3) 2 X 8 DF/HF#2	1	2X6
B(2)9.1/2	(2) 1-3/4" X 9-1/2" LVL	3	2X4
B(2)9.1/2	(2) 1-3/4" X 9-1/2" LVL	2	2X6
B(3)9.1/2	(3) 1-3/4" X 9-1/2" LVL	3	2X6
B(2)10	(2) 2X10" DF/HF #2	1	2X4
B(3)10	(3) 2 X 10 DF/HF#2	1	2X4
B(1)11.7/8	(1) 1-3/4" X 11-7/8" LVL	2	2X4
B(2)11.7/8	(2) 1-3/4" X 11-7/8" LVL	3	2X4
B(3)11.7/8	(3) 1-3/4" X 11-7/8" LVL	4	2X6
B(4)11.7/8	(4) 1-3/4" X 11-7/8" LVL	5	2X6
B(2)12	(2) 2 X 12 DF/HF#2	1	2X4
B(2)14	(2) 1-3/4" X 14" LVL	4	2X4
B(3)14	(3) 1-3/4" X 14" LVL	4	2X6
B(2)16	(2) 1-3/4" X 16" LVL	4	2X4
B(3)16	(3) 1-3/4" X 16" LVL	5	2X6
B(2)18	(2) 1-3/4" X 18" LVL	5	2X4
B(3)18	(3) 1-3/4" X 18" LVL	5	2X6
GLB	WOOD GLULAM BEAM.	SEE PLAN	
WRX##	STEEL WIDE FLANGE BEAM	SEE PLAN	

- JOIN MULTIPLE PIECE BEAMS W/ (2) 16D @ 12" O.C.
- PROVIDE METAL FRAMING CONNECTORS (I.E. SIMPSON #C8) TO
TIE BEAMS GREATER THAN 6'-0" TO POSTS OR TRIMMERS.
- LVL IS LAMINATED VENEER LUMBER, I.E., MICROLAM, VERSALAM.
MINIMUM LVL SPEC PROVIDE 1.9E AND 2600 PSI Fb OR BTR.
- GLB IS GLULAM BEAM. PROVIDE 24F-V4 SPEC U.N.O.
- ALL STEEL BEAMS TO MEET ASTM A992 OR Fy = 50 ksi,
Fu = 65 ksi CRITERIA.
- X-BEAM IS ROSBORO X-BEAM BRAND GLULAM BEAMS OR EQUIV.

- ALL BEAMS AND HEADERS MAY HAVE UP TO A 1-1/2" DIAMETER
HOLE THRU THE ANY LOCATION OF THE SPAN, BUT NOT WITHIN 1"
OF THE TOP OF BOTTOM OF THE DEPTH.

POST & COLUMN SCHEDULE

DESIGNATION (SEE PLAN)	DRESSED SECTION SIZE (APPROX) & GRADE	CAP/BASE U.N.O. ⁽¹⁾	BASE TO CONC. U.N.O. ⁽²⁾
P4X4	3-1/2" X 3-1/2" DF#1	BC4, LCE4	ABU44Z
P4X6	3-1/2" X 5-1/2" DF#1	BC46, LCE4	ABU46Z
P6X6	5-1/2" X 5-1/2" DF#1	BC6, AC6	ABU66Z
P6X8	5-1/2" X 7-1/2" DF#1	BC_, AC6	SEE PLAN
P8X8	7-1/2" X 7-1/2" DF#1	BC_, AC6	ABU88Z
P10X10	9-1/2" X 9-1/2" DF#1	SEE PLAN	ABU1010Z
P12X12	11-1/2" X 11-1/2" DF#1	SEE PLAN	ABU1212Z
P6X6RS	6" X 6" DF#1	AC6	ABU66RZ
P8X8RS	8" X 8" DF#1	SEE PLAN	ABU88RZ
P10X10RS	10" X 10" DF#1	SEE PLAN	ABU1010RZ
P12X12RS	12" X 12" DF#1	SEE PLAN	ABU1212RZ

- DF#1 = DOUG FIR GRADE #1 OR BETTER
- CONNECTOR MODEL NUMBERS RELATE TO SIMPSON STRONG TIE OR USP
(MITEK) BRAND WHERE APPLICABLE. OTHER CONNECTOR
MODEL NUMBERS ACCEPTABLE IF ALL RATED CAPACITIES EXCEED
THOSE LISTED. (LCE_) & (AC_) MODELS ARE INSTALLED IN PAIRS.
U.N.O. = UNLESS NOTED OTHERWISE (ON THE PLANS).

PROJECT TITLE:

Bair Design Clarkston Town Hall Addition
25 South Main Street
Clarkston, Utah


	DESIGN SET	03/15/2022
MARK	DESCRIPTION	DATE

DESIGNED BY:
JACKSON SAGERS 385-329-1033
JACKSON@PRICE-ENGINEERING.COM

CHECKED BY:
KYLE PRICE 801-791-6274
KYLE@PRICE-ENGINEERING.COM

SHEET TITLE:
**FIRST FLOOR
FRAMING PLAN**

S1.1

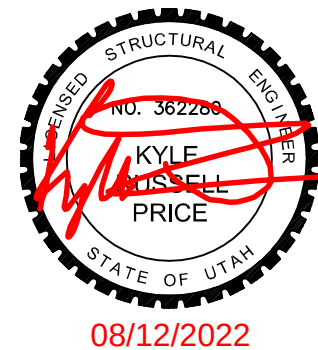

C:\Users\DeallUser\Box\Price Engineering\Current Projects\Bair Design\Bair Design\Clarkston Town Hall Addition\Revision 08_12_22\Eng Plans\Bair Design\Clarkston Town Hall Addition.dwg Aug 12, 2022 2:51pm

SEE SHEET SD3 FOR WOOD FRAMING SPECS AND NOTES.

SW6: SHEAR WALL. SEE SHEET SD3.

IN-WALL BEAM SUPPORT

DESIGNATION (SEE PLAN)	SUPPORT OR TRIMMER QUANTITY & SIZE (N.O.)	
(2)2X4	(2) 2X4 STUDS	
(3)2X4	(3) 2X4 STUDS	
(4)2X4	(4) 2X4 STUDS	
(5)2X4	(5) 2X4 STUDS	
(6)2X4	(6) 2X4 STUDS	
(2)2X6	(2) 2X6 STUDS	
(3)2X6	(3) 2X6 STUDS	
(4)2X6	(4) 2X6 STUDS	
(5)2X6	(5) 2X6 STUDS	
(6)2X6	(6) 2X6 STUDS	

1. ALL STUDS ARE DOUG FIR OR HEM FIR (WHITE PINE) STUD GRADE OR BTR
2. FASTEN EACH STUD TOGETHER WITH 16D @ 16" MINIMUM ON CENTER STAGGERED.
3. (1) SINGLE 2X CONTINUOUS TOP AND BOTTOM PLATE ASSUMED MINIMUM.


 VERTICAL FRAMING STRAP.
LOWER BEAM END TO UPPER TRUSS END.
SIMPSON CS16 COIL W/ 9" LAP.
(4 TYP.)

SW6*
EXISTING SHEAR WALL -OR-
CONVERSION OF EXISTING WALL TO
SHEAR WALL.

FOR EXISTING WALLS, STRIP WALL TO
STUDS (1) SIDE. COVER WITH 7/16 OSB
(IF NOT EXISTING) AND FOLLOW SW6
FASTENING SPECS. OVERLAP OSB
OVER TOP AND BOTTOM PLATES AND
RIM BOARDS AS APPLICABLE. TRIM FOR
EXIST. ELECTRICAL & UTILITIES.

IF NO ANCHOR BOLTS ARE PRESENT,
FASTEN EXISTING BOTTOM PLATE TO
FOUNDATION W/

- A) 1/2" DIA. X 8" SIMPSON TITAN HD
CONC. LAG @ 32" O.C. W/ 3X3X1/4
SLOTTED PLATE WASHERS. -OR-
- B) #UFP -OR- #FAP PLATES @ 48"
O.C. ON EXTERIOR OR INSIDE OF
FOUNDATION WALL.

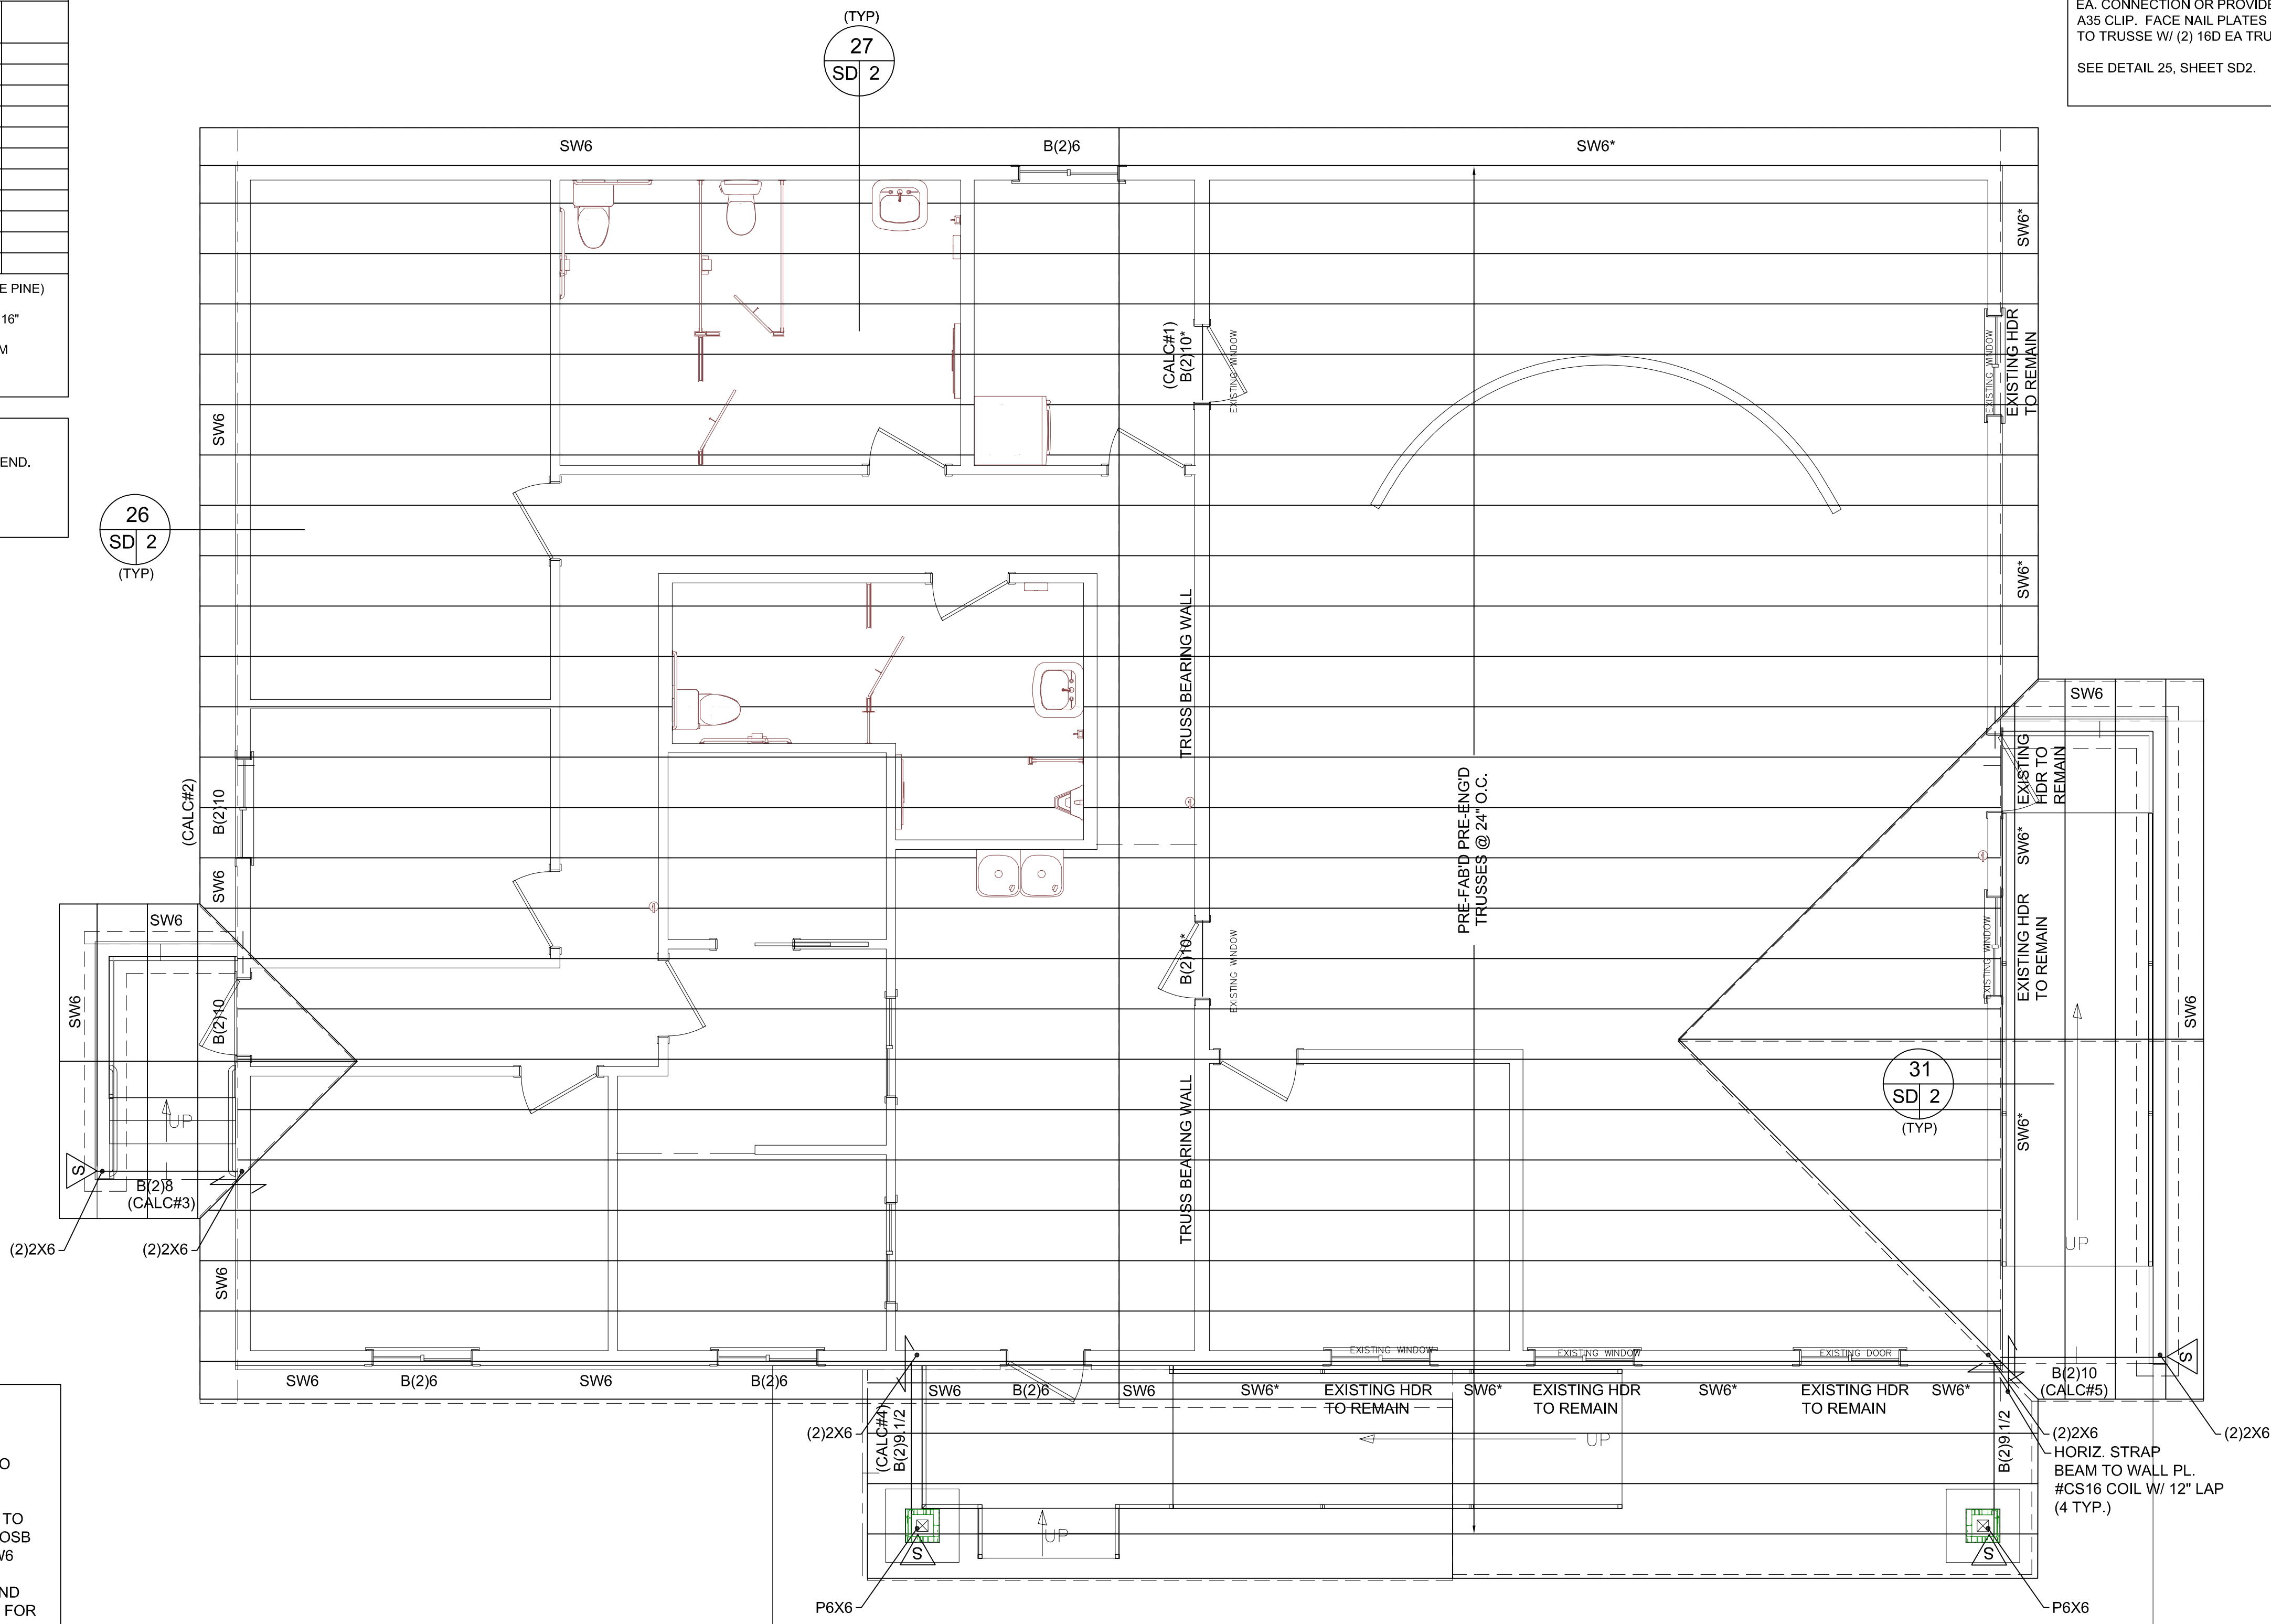

C:\Users\Deil\OneDrive\Price\Engineering\Current Projects\Bair Design\Bair Design\Clarkston Town Hall Addition.dwg Aug 12, 2022 2:52pm


1 NO DETAIL
NTS

2 NO DETAIL
NTS


3 FOUNDATION WALL
NTS

4 INTERIOR FOOTING
NTS

5 NO DETAIL
NTS

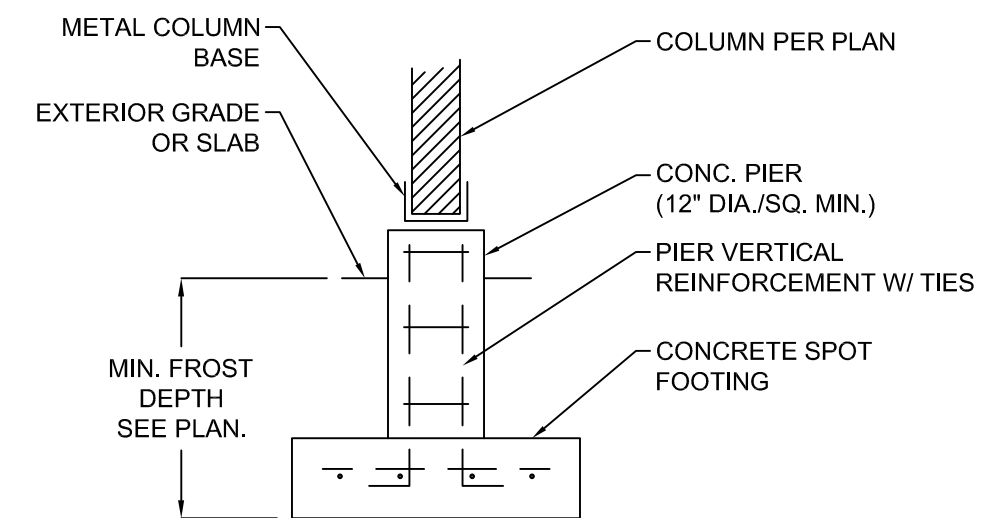

6 SPOT FOOTING & PIER
NTS


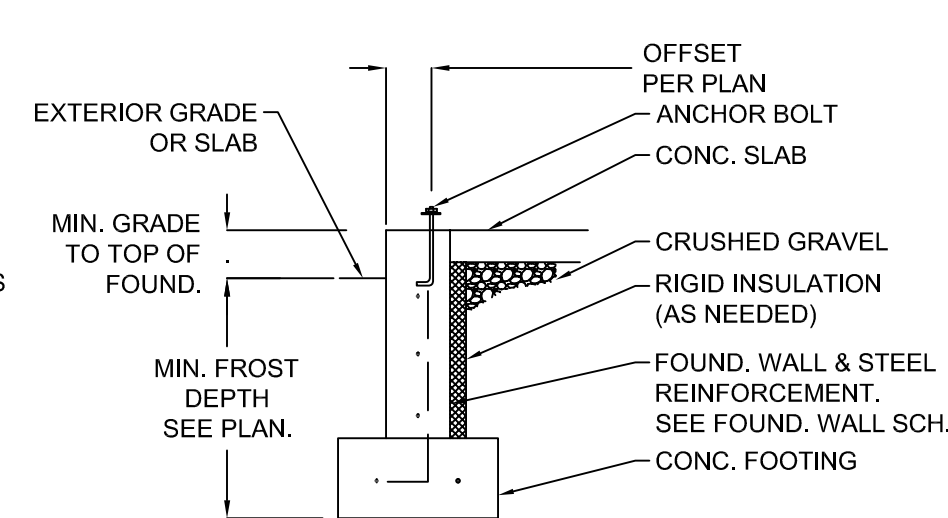


7 FOUNDATION WALL
NTS


8 NO DETAIL
NTS

9 NO DETAIL
NTS


10 FOUND. TO FLOOR
NTS

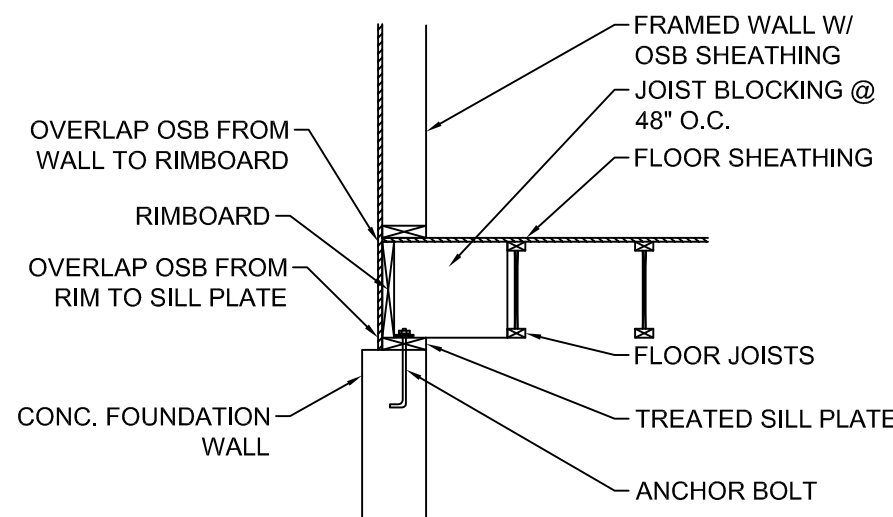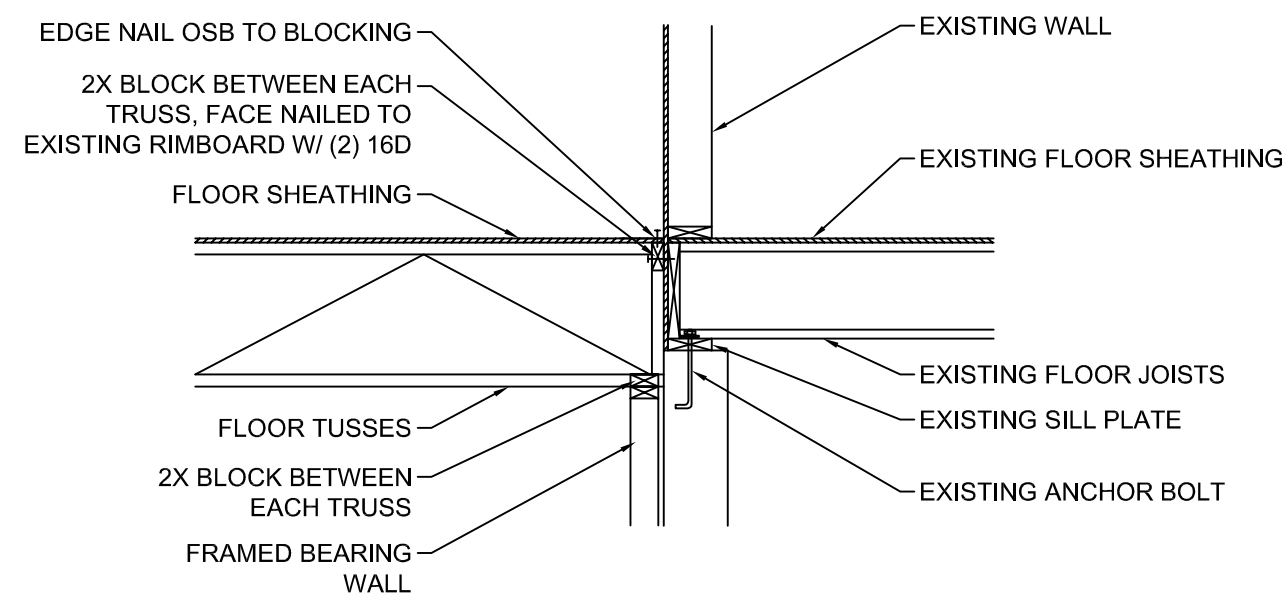


11 FOUND. TO FLOOR
NTS

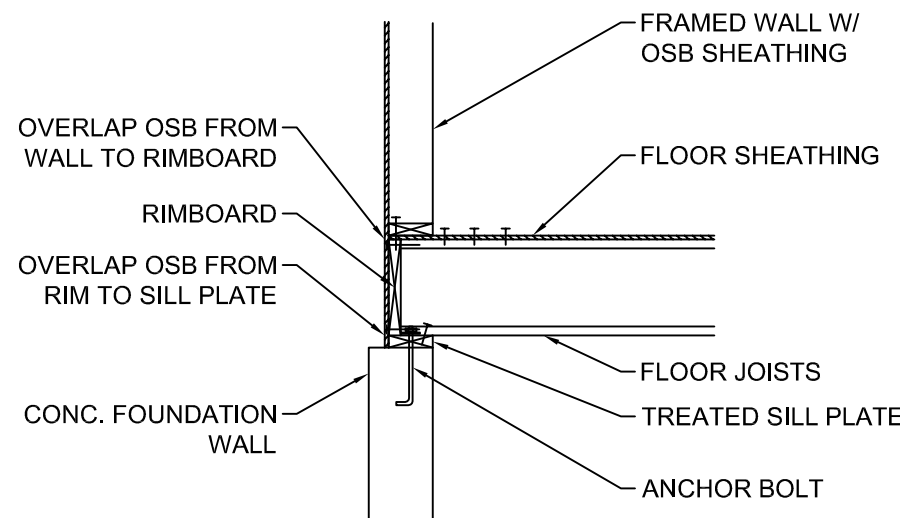


12 FOUND. TO FLOOR
NTS

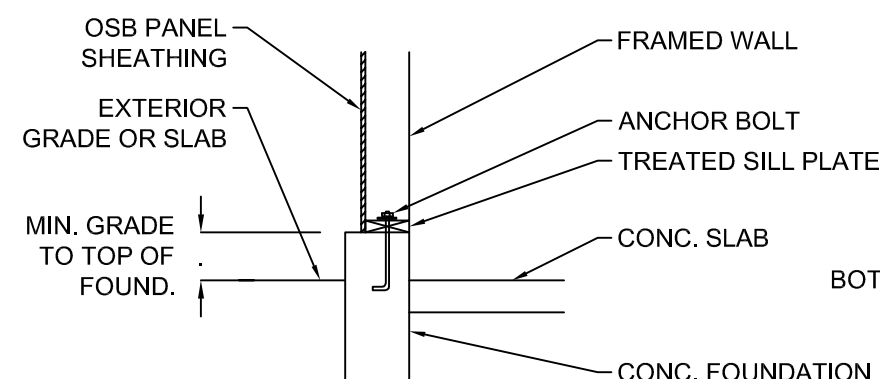


13 FOUND. TO WALL
NTS

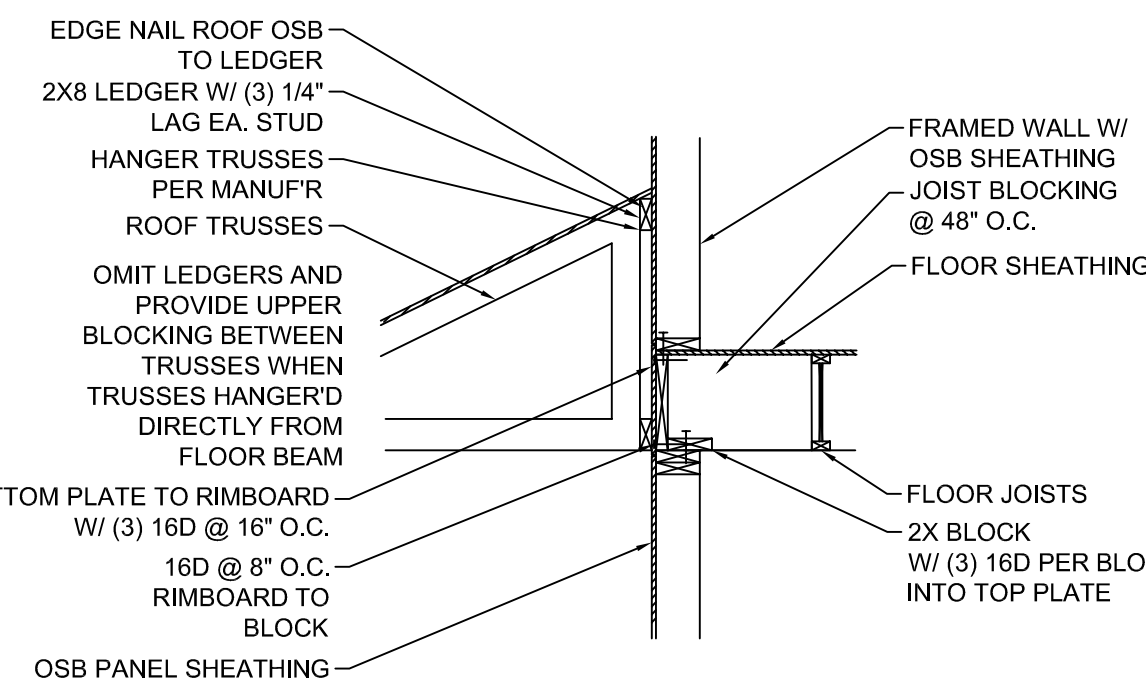

14 WALL TO FLOOR TO WALL
NTS

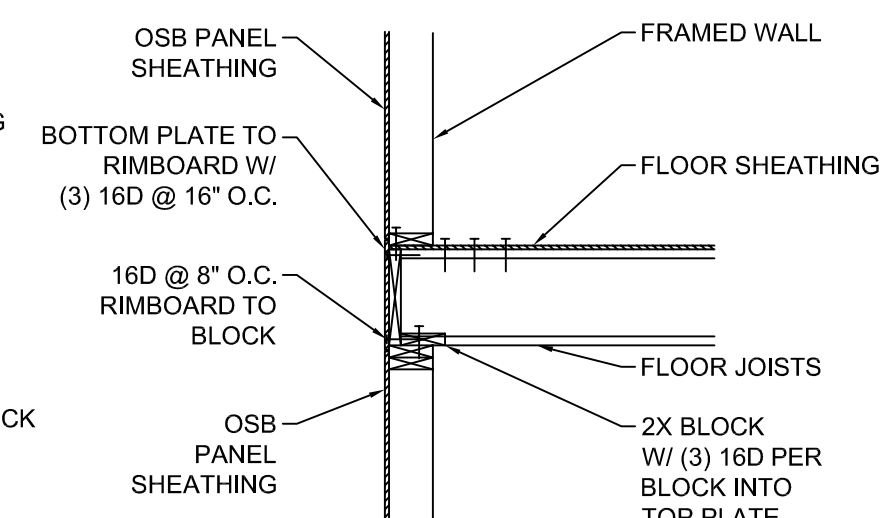

15 WALL TO FLOOR TO WALL
NTS

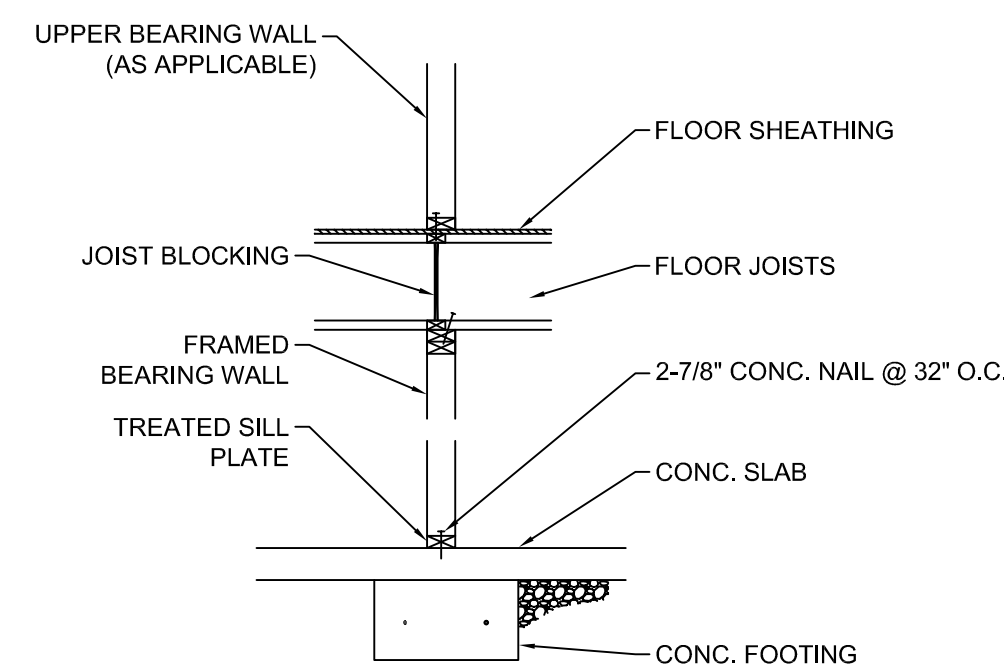

16 INTERIOR BEARING WALL
NTS

17 NO DETAIL
NTS

18 NO DETAIL
NTS


19 NO DETAIL
NTS



STRUCTURAL • CIVIL
3677 NORTH HWY 126 SUITE 4B FARR WEST, UT 84404

PROJECT TITLE:
Bair Design Clarkston Town Hall Addition
25 South Main Street
Clarkston, Utah

MARK	DESCRIPTION	DATE
	DESIGN SET	03/15/2022

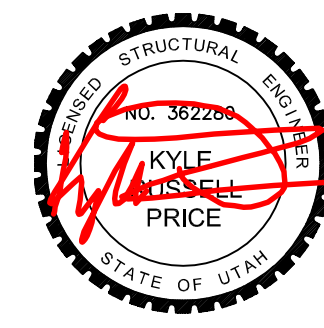

08/12/2022





DESIGNED BY:
JACKSON SAGERS 385-329-1033
JACKSON@PRICE-ENGINEERING.COM

CHECKED BY:
KYLE PRICE 801-791-6274
KYLE@PRICE-ENGINEERING.COM






SHEET TITLE:
**STRUCTURAL
DETAILS**

SD1

C:\Users\Deall\OneDrive\Price Engineering\Current Projects\Bair Design\Clarkston Town Hall Addition\Revision 08_12_22\Eng Plans\Bair Design\Clarkston Town Hall Addition.dwg Aug 12, 2022 2:52pm

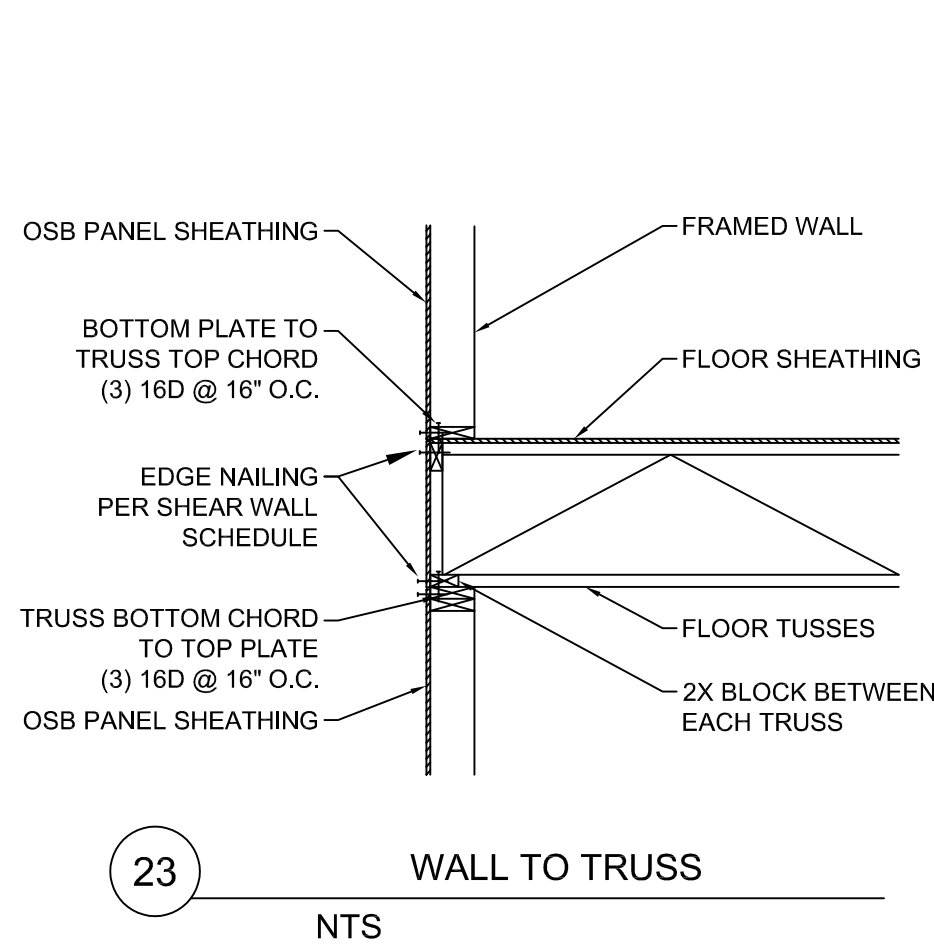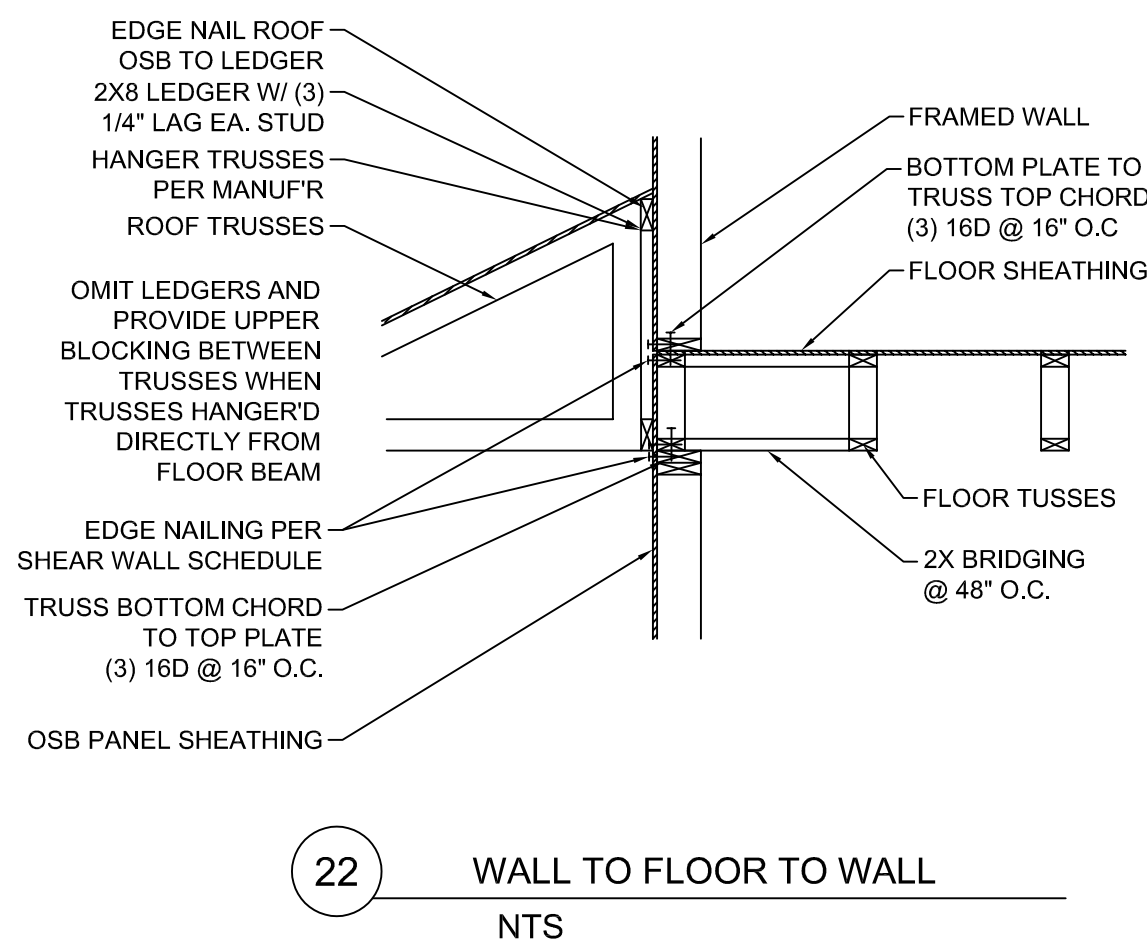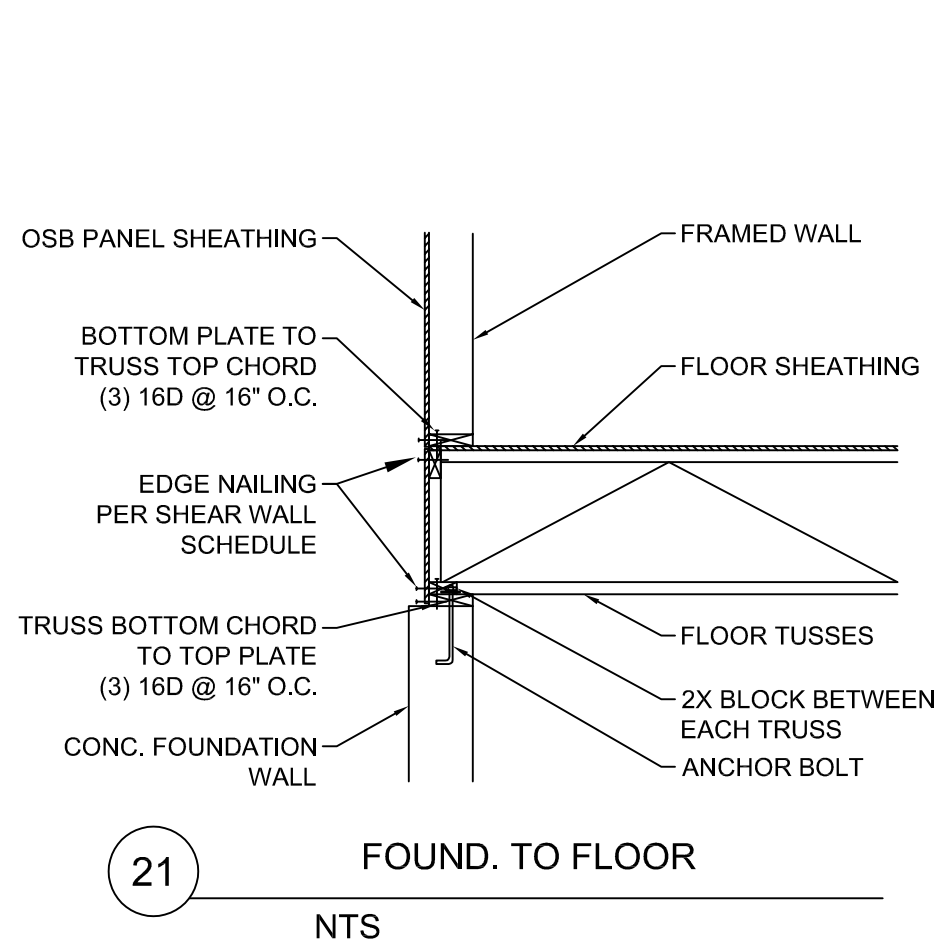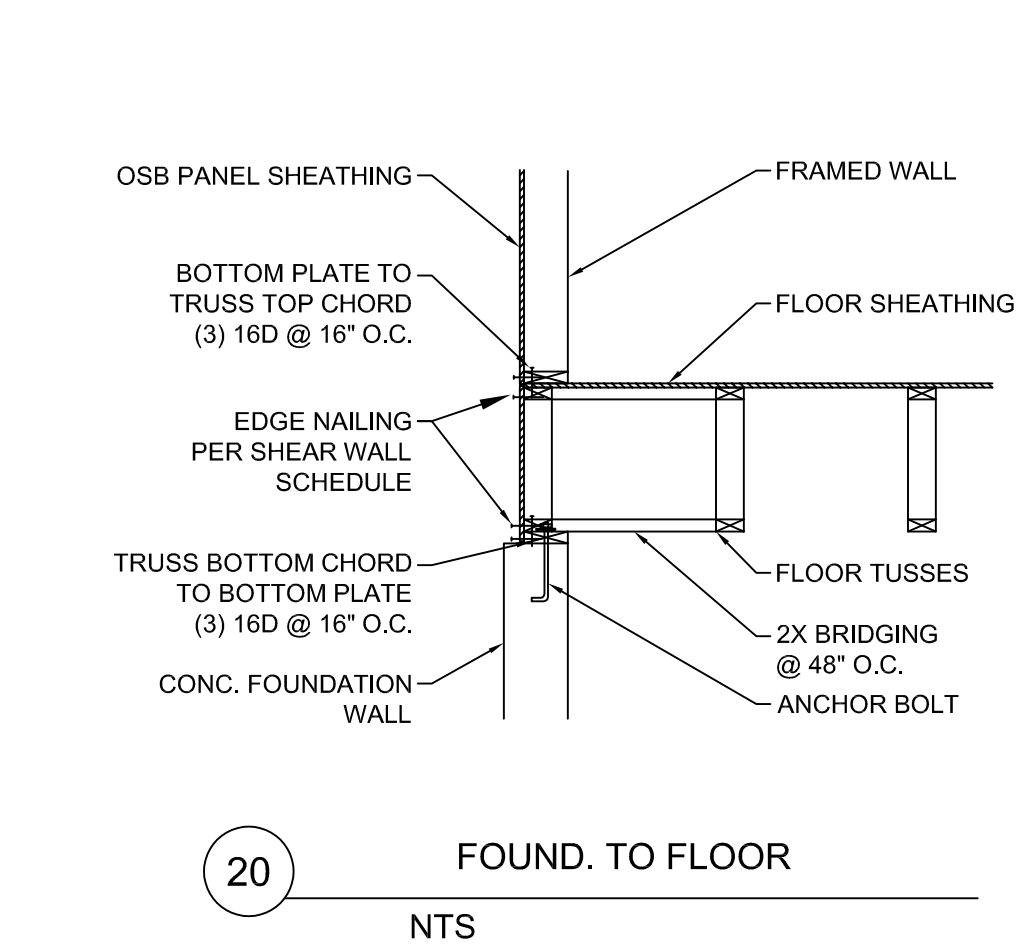


24 NO DETAIL
NTS

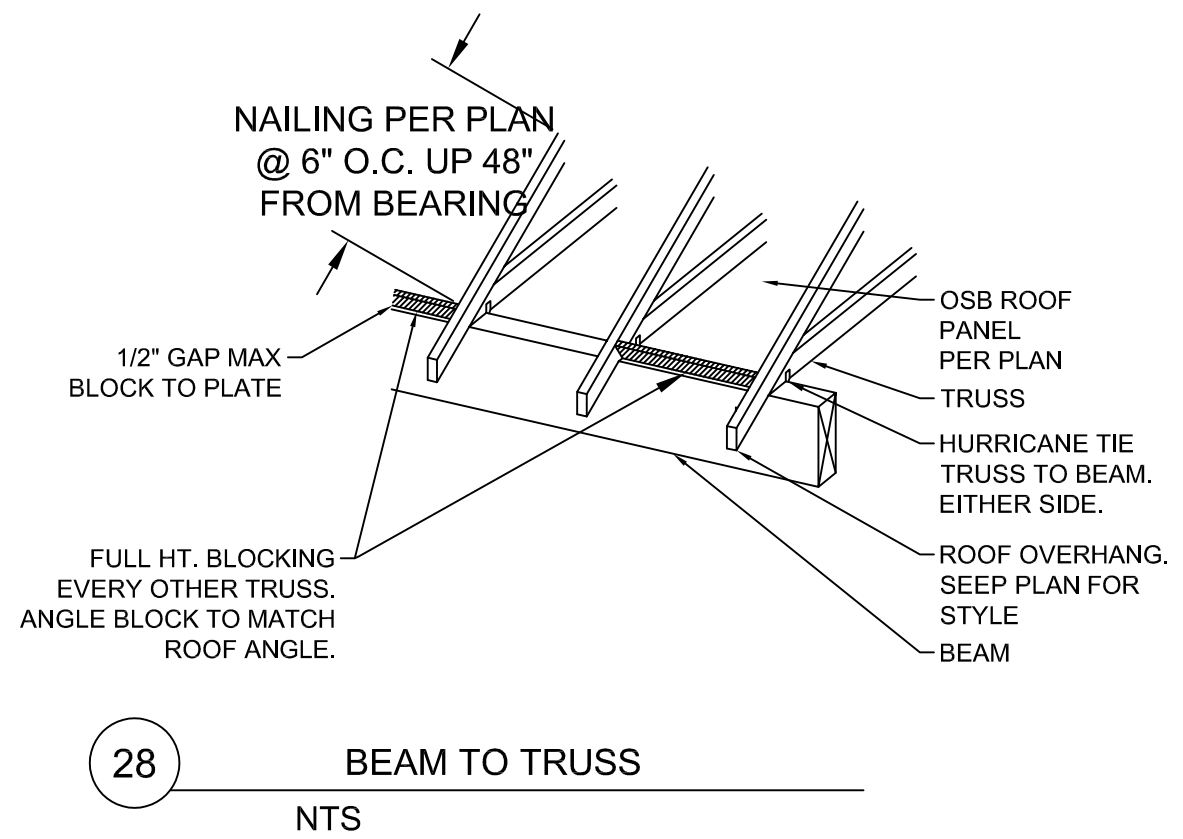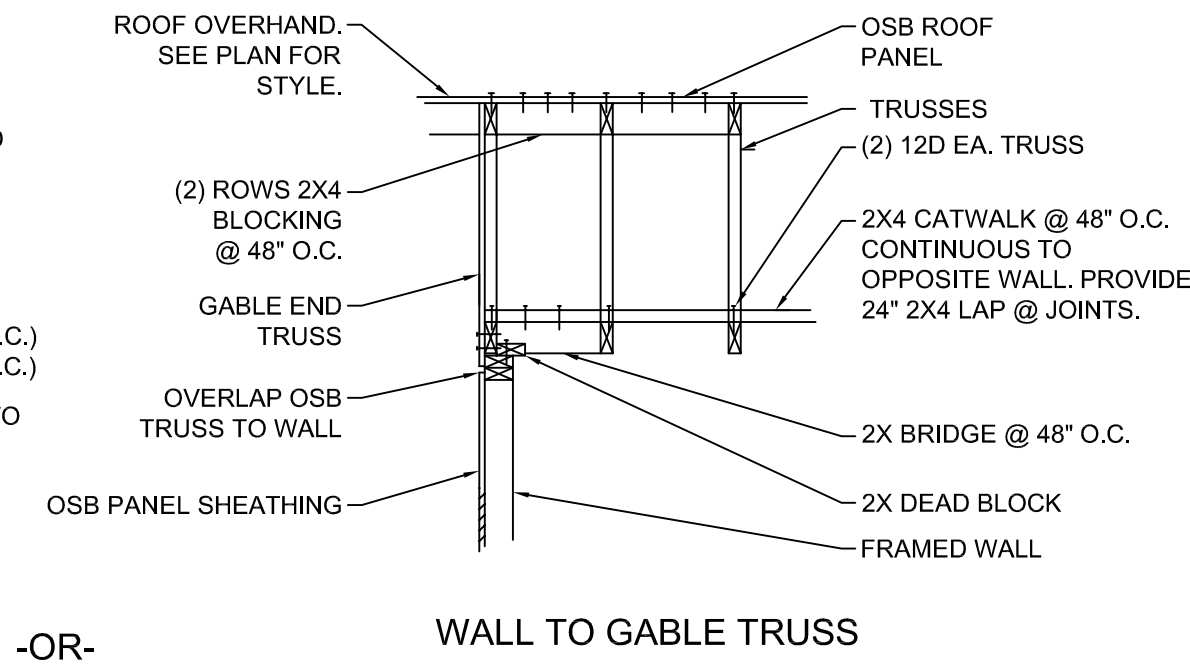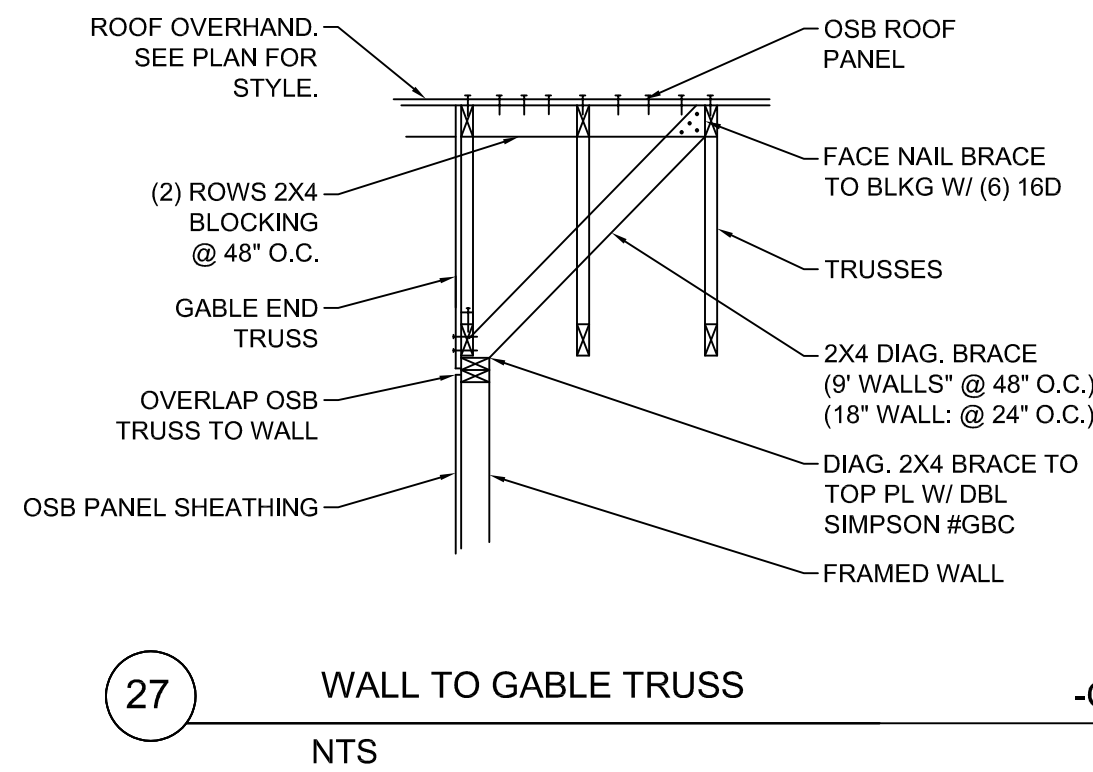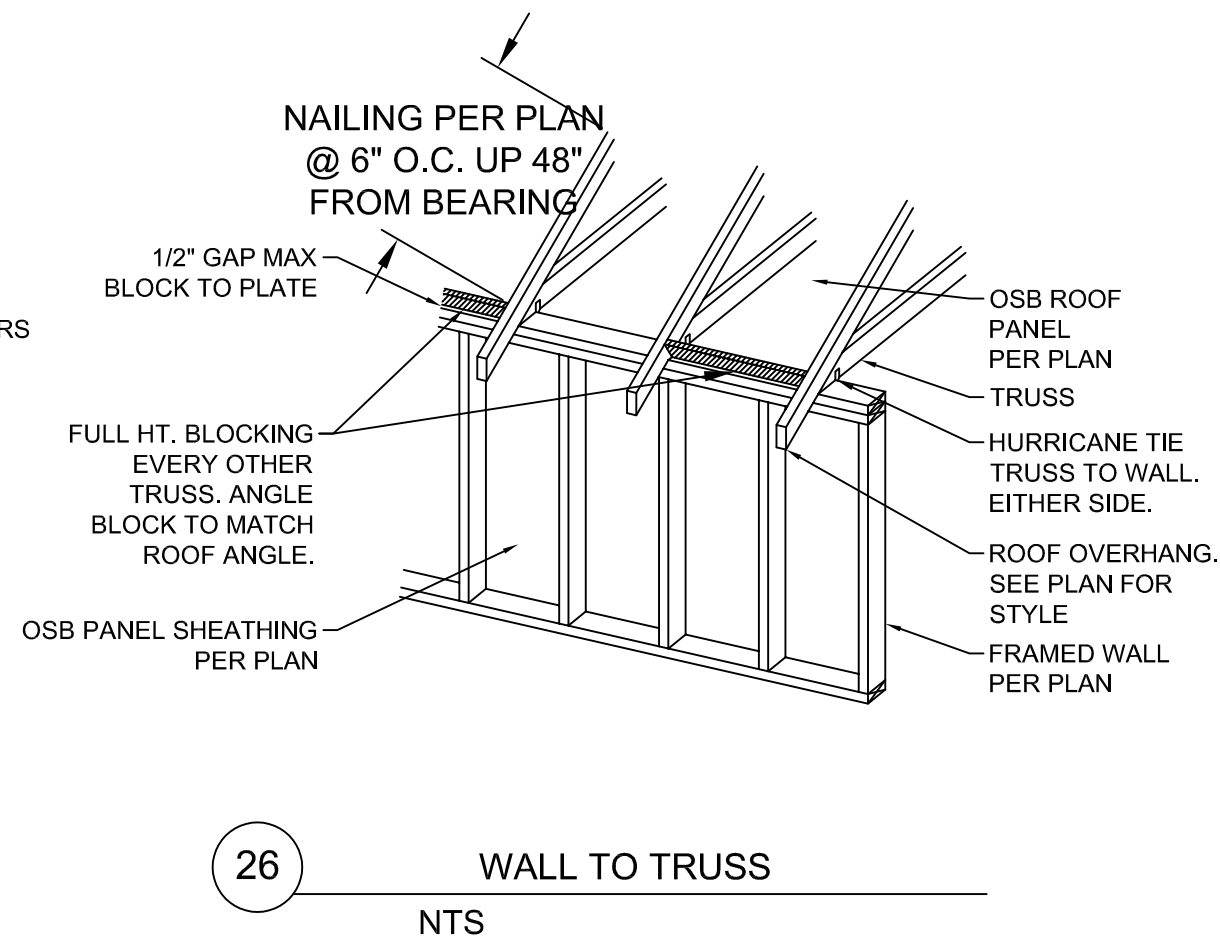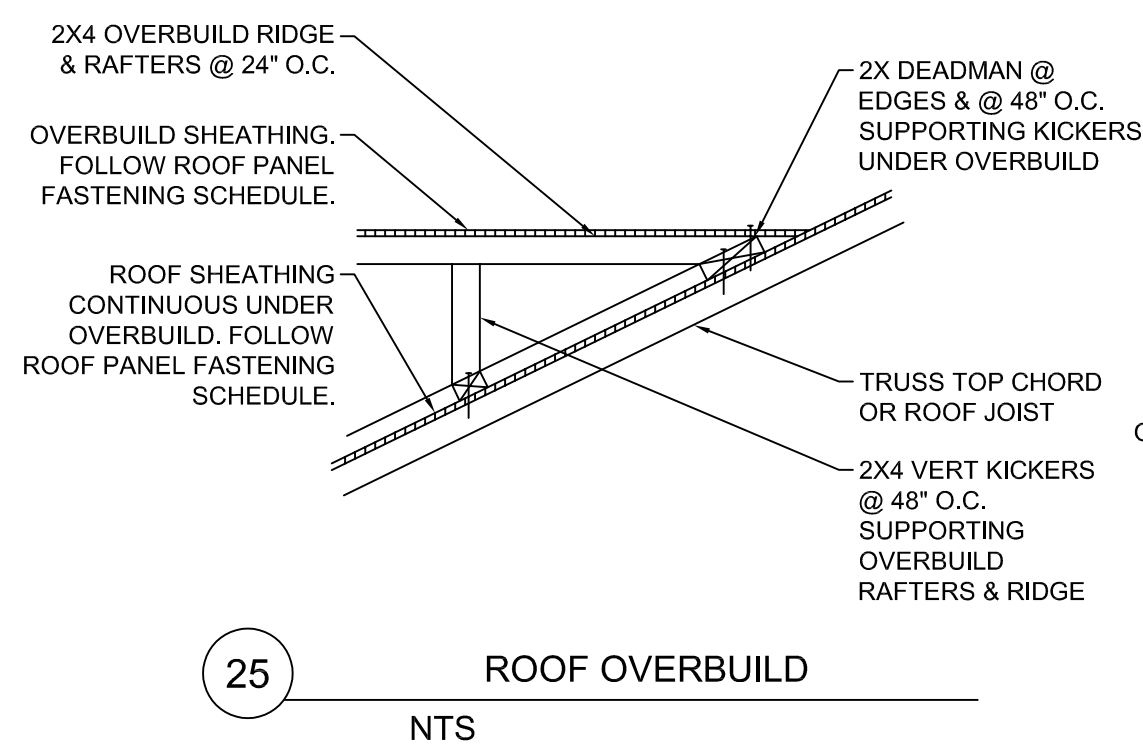

29 NO DETAIL
NTS


30 NO DETAIL
NTS

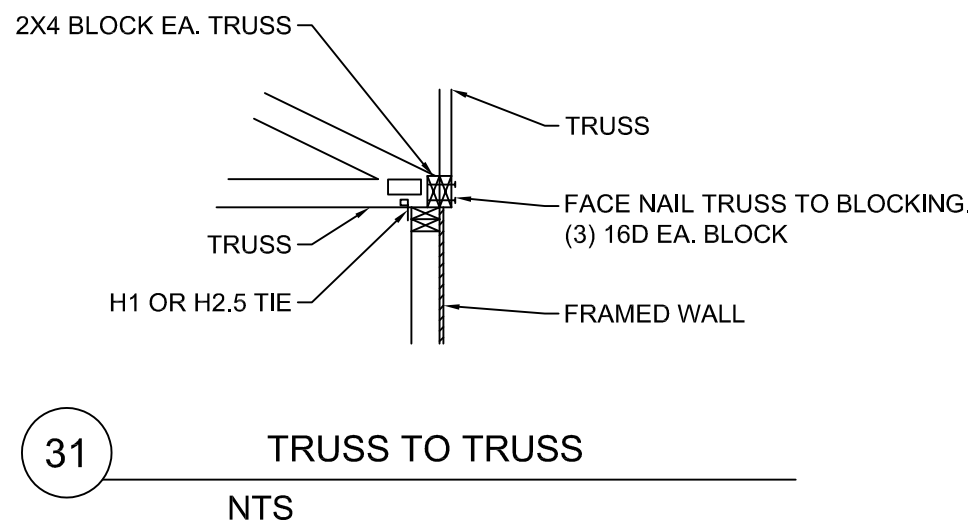

STRUCTURAL • CIVIL
3677 NORTH HWY 126 SUITE 4B FARR WEST, UT 84404

PROJECT TITLE:
Bair Design Clarkston Town Hall Addition
25 South Main Street
Clarkston, Utah

	DESIGN SET	03/15/2022
MARK	DESCRIPTION	DATE

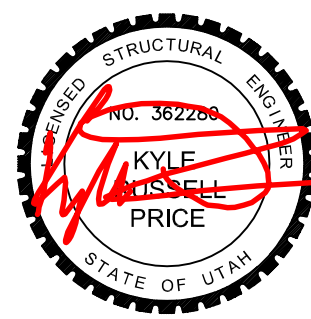

08/12/2022

DESIGNED BY:
JACKSON SAGERS 385-329-1033
JACKSON@PRICE-ENGINEERING.COM

CHECKED BY:
KYLE PRICE 801-791-6274
KYLE@PRICE-ENGINEERING.COM

SHEET TITLE:
**STRUCTURAL
DETAILS**

SD2

SOILS AND EXCAVATION NOTES

- UNIFIED SOIL CLASSIFICATION: NO SOILS REPORT PROVIDED. DESIGN SOIL BEARING PRESSURE: 1500 PSF (ASSUMED).
- ALL DESIGN IS BASED ON STABLE SOIL CHARACTERISTICS. GEOTECHNICAL HAZARDS FOUND ON OR AROUND THE SITE OR SOILS FOUND AT THE SITE WHILE EXCAVATION OCCURS WHICH DIFFERS FROM THOSE ASSUMED SHOULD BE BROUGHT TO THE ATTENTION OF THE BUILDING OFFICIAL AND ENGINEER.
 - ALL FOOTINGS SHALL BEAR ON UNDISTURBED SOIL OR UNIFORM CRUSHED GRAVEL. SOFT AREAS DEEPER THAN 2' AND ANY ON SITE OR OTHER GEOTECHNICAL HAZARDS SHALL BE INVESTIGATED AND APPROVED BY A LICENSED GEOTECHNICAL ENGINEER.
 - DO NOT BACKFILL FOUNDATION WALLS UNTIL THE CONCRETE FLOOR SLAB IS IN PLACE AND HAS CURED A MINIMUM OF 7 DAYS.

CONCRETE SPECS & DETAILING

ELEMENT	(F'c) MINIMUM	(F'c) RECOMMENDED	W/C RATIO
FOOTINGS	3000 PSI	3000 PSI	.50
WALLS	3500 PSI	3500 PSI	.50
SUSP. SLABS	3500 PSI	3500 PSI	.45
SLABS	3500 PSI	4000 PSI	.45

- (F'c) STRENGTH BASED ON 28 DAY CURE TIME PORTLAND TYPE III CEMENT.
- 25% MAXIMUM CLASS "C" OR "F" FLY ASH BE WEIGHT
- 3/4" MAX AGGREGATE SIZE
- 4" MAXIMUM SLUMP
- ADMIXTURES ACCEPTABLE EXCLUDING CALCIUM CHLORIDE

STEEL REINFORCEMENT DETAILING & SPECIFICATIONS

NON-WELDABLE (ALL U.N.O.)	ASTM A 615 GRADE 60
WELDABLE	ASTM A 706 GRADE 60 LOW ALLOY
WELDED WIRE FABRIC	ASTM A 185

REINFORCEMENT CONCRETE COVER (MIN.)	INCHES
EXPOSED TO EARTH (NOT FORMED)	3"
EXPOSED TO EARTH OR WEATHER (FORMED)	2"
NOT EXPOSED TO EARTH OR WEATHER	1-1/2"

REINFORCEMENT (REBAR) LAP SCHEDULE

SIZE	MINIMUM LAP FOR CONTINUOUS REBAR, U.N.O.
#3	12"
#4	18"
#5	20"
#6	24"

- CONTRACTOR RESPONSIBLE FOR FORMWORK AND SHORING.
- REINFORCEMENT SUPPORT PER ACI 315
- ROUGHEN CONSTRUCTION JOINT SURFACES TO 1/4" AMPLITUDE OR MORE
- BEND REINFORCEMENT COLD ONCE
- BEND RADII AND HOOK LENGTHS TO CONFORM TO ACI 318.
- PROVIDE CONTINUOUS CORNER BARS AT WALL AND FOOTING CORNERS LONG ENOUGH TO MEET REQUIRED LAP LENGTHS.

CONCRETE PLACEMENT & CONSTRUCTION SPECS

- VIBRATE AND CONSOLIDATE CONCRETE DURING PLACEMENT AS NEEDED TO LIMIT VOIDS AND SEPARATING OF MATERIAL INGREDIENTS.
- WHEN PLACING CONCRETE IN HOT OR COLD WEATHER, PROVIDE PROTECTION FROM FREEZING OR ACCELERATED DRYING.
- CONCRETE SLAB CONTROL JOINT DEPTH SHALL BE 1/3 THE SLAB THICKNESS MIN. AND SPACED NO MORE THE 30 TIMES THE SLAB THICKNESS OR PER SCHEDULE BELOW, BUT NOT MORE THAN 1.25 TIMES ANY SLAB EDGE LENGTH.

SLAB THICKNESS	JOINT DEPTH MIN	SPACING MAX
3-1/2"	1-1/4"	8'-0"
4"	1-1/2"	10'-0"
5"	1-3/4"	12'-0"
6"	2"	15'-0"

FROST DEPTH, GRADING, DRAINAGE

SEE PLAN	MINIMUM FROST DEPTH
SEE PLAN	MINIMUM FINISH GRADE TO TOP OF FOUND.

NOTES:

- FROST DEPTH IS THE REQUIRED DEPTH OF THE UNHEATED SIDE OF THE FOUNDATION AND FOOTING, FROM ANY SURFACE OF THE ADJACENT FINISH GRADE TO THE BOTTOM OF FOOTING.
- FINISH GRADE SHALL SLOPE DOWN AWAY FROM HOME FOUNDATIONS AT LEAST 6" OF DROP THE FIRST 10 FEET OF HORIZONTAL DISTANCE. DOWNSPOUTS SHALL EXTEND OUT AWAY FROM THE FOUNDATION AT LEAST 5 FEET OR INTO AN APPROVED DRAINAGE SYSTEM OR ON SITE PIPING.
- ALL LOT DRAINAGE SHOULD BE GRADED TO DRAIN TO APPROVED AREAS, SWALES, OR DRAINAGE SYSTEMS., PER THE REQUIREMENTS OF THE GOVERNING CITY OR COUNTY.

SHEAR WALL SCHEDULE

DESIGNATION (SEE PLAN)	OSB PANEL QTY.	8D SPACING EDGE O.C.	STUD SIZE & QTY. INSIDE EDGES ONLY. (SEE DIAGRAM BELOW)
SW6	(1) SIDE	6"	(1) 2X
SW4	(1) SIDE	4"	DBL 2X OR (1) 4X
SW3	(1) SIDE	3"	DBL 2X OR (1) 4X
SW2	(1) SIDE	2"	(1) 4X
SW4-DBL	BOTH SIDES	4"	DBL 2X OR (1) 4X

SHEAR WALL FRAMING SPECS:

- PROVIDE 7/16" THICK APA STAMPED EXPOSURE 1 OSB SHEATHING OR BTR. PROVIDE STUDS @ 16" O.C. MAXIMUM.
- FASTEN ALL WALL PANELS W/ 8D NAILING @ 12" O.C. EXCEPT ON PANEL EDGES. SEE ABOVE FOR PANELS EDGE FASTENING SPECS.
- BLOCK ALL WALL PANEL (OSB) EDGES. OVERLAP PANELS OVER TOP AND BOTTOM PLATES.
- FASTEN SILL PLATES TO WOOD FLOORS W/ 16D @ 4" O.C. STAGGERED.
- FASTEN ALL DBL 2X STUD MEMBERS TOGETHER WITH 16D @ 6" O.C. STAGGERED.
- TOP PLATES ARE CONTINUOUS WITH A 12" OVERLAP MIN. OR PROVIDE SIMPSON 16 GA. CS16 STRAPPING WITH A 12" MIN. LAP.

SHEAR WALL DIAGRAM

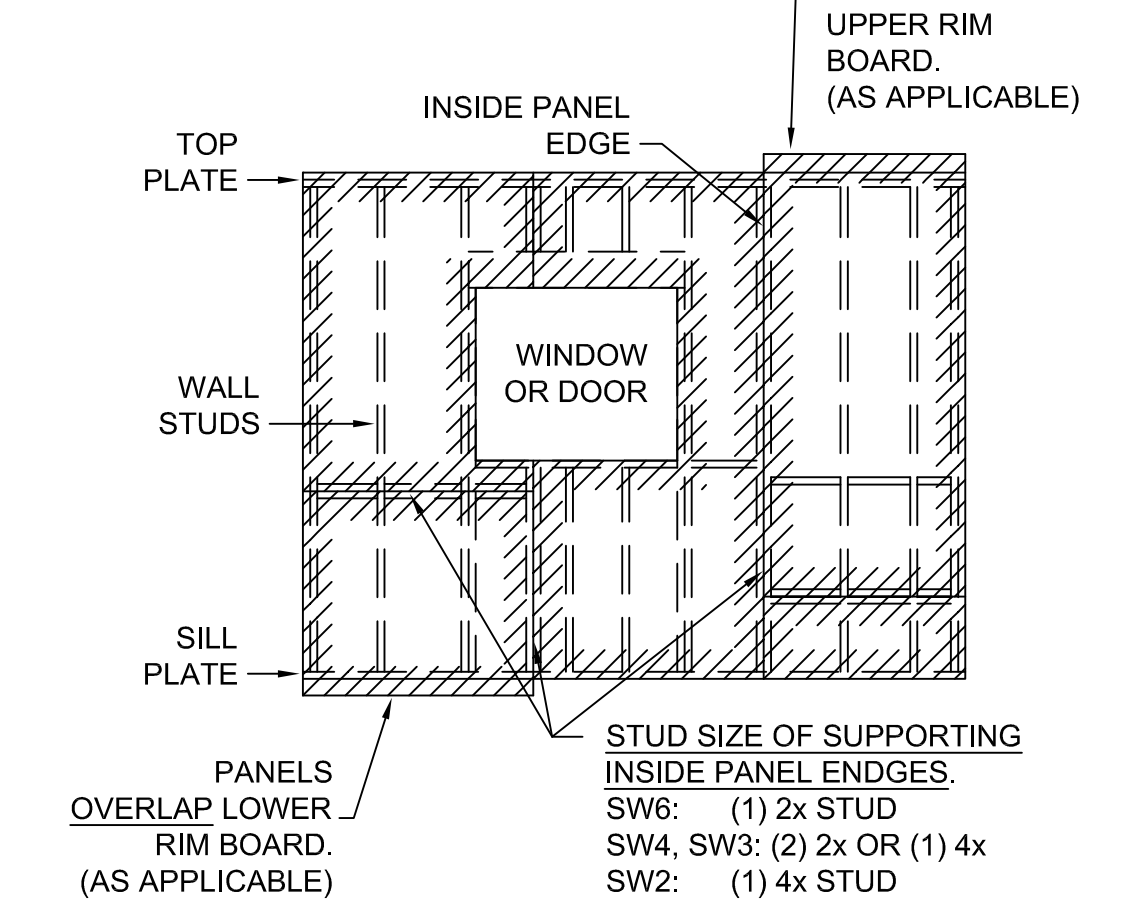


TABLE OF EQUIVALENT FASTENERS

NAIL SIZE	NAIL SPACING	STAPLE SPACING	NOTES
8D		14 GA.	15 GA.
	12"	12"	10"
	10"	10"	8"
	6"	6"	5"
	4"	4"	3-1/2"
	3"	3"	2-1/2"
10D		14 GA.	15 GA.
	12"	9-1/2"	8"
	10"	8"	7"
	6"	5"	4"
	4"	3"	2-1/2"
	3"	2-1/2"	2"

FRAMING NAILING SCHEDULE U.N.O.

CONNECTION DESCRIPTION	NAILING	NOTES
1 JOIST TO TOP PLATE OR BEAM	(2) 16D	TOENAIL
2 BLOCKING (BLKG) TO SILL OR BEAM	16D @ 4" O.C.	TOENAIL
3 SILL TO JOIST, RJ, BLKG, BEAM THRU FLOOR	16D @ 4" O.C.	FACE NAIL
4 TOP OR SILL PLATE TO STUD	(2) 16D	FACE NAIL
5 BUILT UP (MULTIPLE) STUDS / COLUMNS	16D @ 16" O.C.	FACE NAIL
6 DBL. TOP PLATE LAP	16D @ 4" O.C.	FACE NAIL
7 DBL. TOP PLATE INTERSECTION LAP	(2) 16D	FACE NAIL
8 HEADERS, BEAMS, GIRDERS MULTIPL/BUILT UP	(2) 16D @ 16"	FACE NAIL
9 OSB PANELS TO 2X WALL FRAMING	8D @ 6" / 12"	EDGE/INT.

ALL FASTENERS WHICH ARE TO BE INSTALLED IN PRESERVATIVE TREATED WOOD SHALL MEET THE REQUIREMENTS OF IBC 2304.10.

ROOF PANEL SCHEDULE


SEE NOTES 1,2,3

ROOF DESIGN SNOW LOAD	PANEL THICKNESS	NOTES (TYP.)
UP TO 40 PSF	7/16"	1. ALL ROOF PANELS SHALL BE APA STAMPED, EXPOSURE 1, & RATED AS FOLLOWS: THICKNESS SPAN RATING 7/16" 24/16 1/2" 32/16 5/8" 40/20
UP TO 70 PSF	1/2"	
UP TO 130 PSF	5/8"	

FOR ROOF SNOW LOAD SEE DESIGN CRITERIA THIS SHEET.

ROOF PANEL FASTENING TABLE

NAILING SPEC WHERE PANEL MEETS MEMBER, I.E. TRUSS, JOIST, BLOCK. (SEE DIAGRAM BELOW)	10D O.C. NAILING	PANEL EDGE	PANEL FIELD
6/12	6"	12"	
6/6	6"	6"	
3/3	3"	3"	

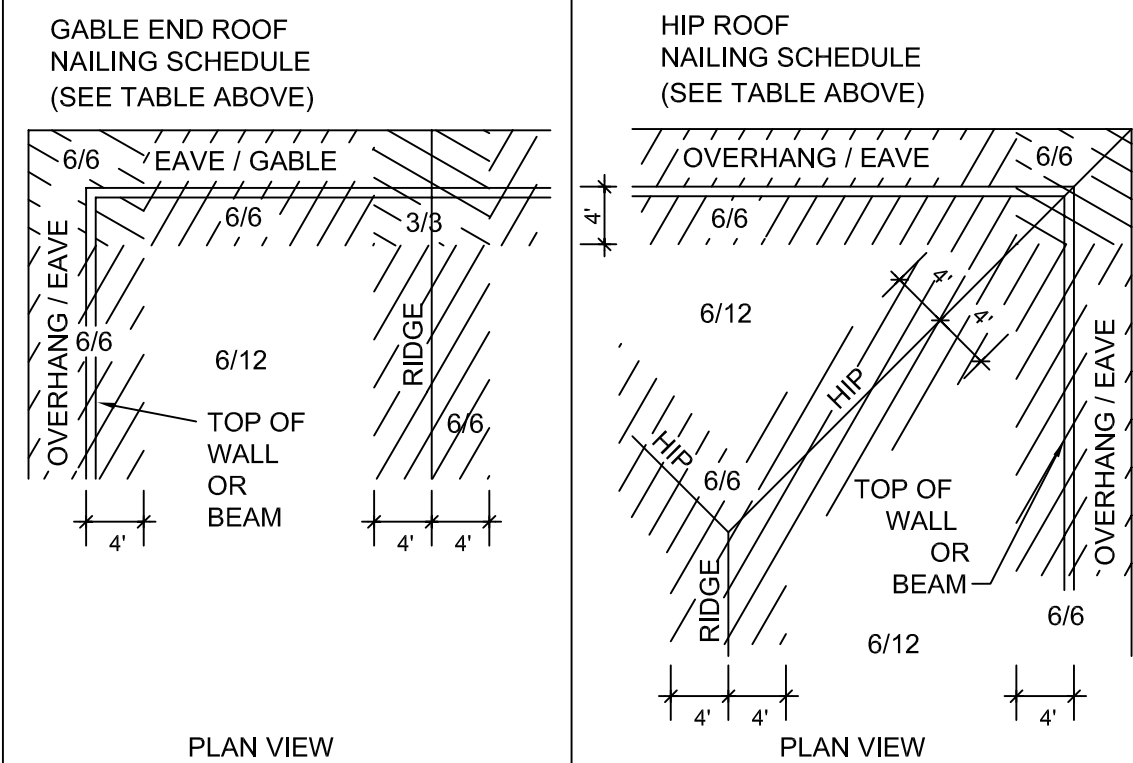

ROOF TRUSS & JOIST NOTES

TRUSSES (PRE-MANUF'RD)	1. ENGINEERING FOR TRUSSES IS PROVIDED BY THE MANUFACTURER. 3. PROVIDE METAL MANUFACTURED HURRICANE TIES AT ALL TRUSS BEARING LOCATIONS, H2.5 MIN. U.N.O. (SEE PLAN) 4. PROVIDE FULL HEIGHT BLOCKING AT TRUSS BEARING LOCATIONS EVERY OTHER TRUSS SPACING MINIMUM. 5. THESE PLANS HAVE BEEN ENGINEERED BASED ON THE ROOF FRAMING PLANS PROVIDED. TRUSS LAYOUTS DIFFERING FROM THE ROOF FRAMING PLANS SHOULD BE BROUGHT TO THE ATTENTION OF THE STRUCTURAL ENGINEER. 6. THE TRUSS PACKAGE DESIGN SHALL BE SUBMITTED TO THE BUILDING OFFICIAL AS A DEFERRED SUBMITTAL PER IBC 2303.4. PRIOR TO PACKAGE SUBMITTAL, IT SHALL BE REVIEWED BY THE ENGINEER OF RECORD AND STAMPED FOR GENERAL CONFORMANCE.
ROOF JOISTS	1. PROVIDE SIMPSON VPA CONNECTORS AT ALL JOIST BEARING LOCATIONS. 2. PROVIDE FULL HEIGHT BLOCKING EVERY OTHER JOIST.

FLOOR SHEATHING NOTES

FLOOR SHEATHING U.N.O.:	1. PROVIDE 23/32" APA STAMPED, EXPOSURE 1, T&G OSB PANELS FASTEN WITH 10D COMMON OR GALVANIZED NAILS @ 6" / 12" EDGE / FIELD O.C. 2. PROVIDE CONTINUOUS GLUE JOIST TO PANELS.
-------------------------	--

WALL STUD HEIGHTS & LOAD BLOCKING

FRAMED WALL STUD HEIGHTS (HEIGHTS ARE UNSUPPORTED CLEAR SPANS)	NOTES (TYP.)
WALL STUDS MAX. HEIGHT	1. PLAN WALL SPECS, DIMENSIONS AND SCALES GOVERN WALL SIZING.
UP TO 10'	2 X 4
UP TO 12'	2 X 4
UP TO 14'	2 X 6
UP TO 16'	2 X 6
UP TO 18'	2 X 6
UP TO 17'	1-1/2"x5-1/2"
UP TO 18'	1-1/2"x5-1/2"
UP TO 20'	1-1/2"x7-1/4"

*TJI TIMBERSTRAND LSL STUDS. CONTACT ENGINEER FOR OTHER BRANDS OR CONFIGURATIONS.

2. SEE MINIMUM NAILING SCHEDULE TABLE WHEN USING WALL STUD HT. TABLE.

3. PROVIDE 2X DF OR BTR. SQUASH BLOCKING UNDER ALL POINTS LOADS TRANSFERRED THROUGH WALLS FROM BEAMS AND GIRDER TRUSSES SUPPORTED BY MORE THEN (1) TRIMMER (SEE BEAM SCHEDULE) AND WHEN NOT LOCATED ALONG EXTERIOR WALLS WHEN RIM JOISTS ARE NOT PROVIDED.

DESIGN CRITERIA

- GOVERNING CODE: 2018 IBC, ASCE 7 RISK CATEGORY II
- LIVE LOADS: ASSEMBLY AREAS 100 PSF
HALLWAYS 100 PSF
OFFICE AREAS 50 PSF
ROOF 20 PSF
 - SNOW LOAD: GROUND Pg 54 PSF
ROOF Ps 38 PSF + DRIFT
Pt: 38 PSF
Cs: 1.0 Ce: 1.0
Ct: 1.0 I: 1.0
 - WIND: DESIGN SPEED: 120 MPH 3 SEC. GUST EXPOSURE: C
 - SEISMIC: SDC: D R: 6.5 I: 1.0
SITE CLASS: D (ASSUMED)
Sms: 1.44
Sm1: 0.97
Sds: 0.96
- FORCE RESISTING SYSTEM: WOOD LIGHT FRAME W/ WOOD PANEL
- ANALYSIS PROCEDURE: SIMPLIFIED (IBC 12.14.8)
- SOIL BEARING: ALLOWABLE PRESSURE ON NATIVE SOIL: 1500 PSF (ASSUMED)
 - DEAD LOADS: ROOF 15 PSF (ASPHALT SHINGLES)
FLOOR 15 PSF (INCL. THIN TILE)
WALL 10 PSF (STUCCO, SIDING)
WALL 45 PSF (VENEER BRCK, STONE)
CONCRETE 145 PCF (FTGS, FOUND, ETC)

BEAM SCHEDULE EX

SEE NOTES 1,2,3,4,5

DESIGNATION (SEE PLAN)	BEAM DESCRIPTION	END TRIMMER QTY. U.N.O.	TYPE U.N.O.
MIN. BEAM OR HEADER U.N.O.	(2) 2 X 10 DF#2	1	2X4
B(2)5.1/2	(2) 1-3/4" X 5-1/2" LVL	1	2X4
B(2)6	(2) 2 X 6 DF/HF#2	1	2X4
B(2)7.1/4	(2) 1-3/4" X 7-1/4" LVL	1	2X4
B(3)7.1/4	(3) 1-3/4" X 7-1/4" LVL	1	2X4
B(2)8	(2) 2 X 8 DF/HF#2	1	2X4
B(3)8	(3) 2 X 8 DF/HF#2	1	2X6
B(2)9.1/2	(2) 1-3/4" X 9-1/2" LVL	3	2X4
B(2)9.1/2	(2) 1-3/4" X 9-1/2" LVL	2	2X6
B(3)9.1/2	(3) 1-3/4" X 9-1/2" LVL	3	2X6
B(2)10	(2) 2X10 DF/HF #2	1	2X4
B(3)10	(3) 2 X 10 DF/HF#2	1	2X4
B(1)11.7/8	(1) 1-3/4" X 11-7/8" LVL	2	2X4
B(2)11.7/8	(2) 1-3/4" X 11-7/8" LVL	3	2X4
B(3)11.7/8	(3) 1-3/4" X 11-7/8" LVL	4	2X6
B(4)11.7/8	(4) 1-3/4" X 11-7/8" LVL	5	2X6
B(2)12	(2) 2 X 12 DF/HF#2	1	2X4
B(2)14	(2) 1-3/4" X 14" LVL	4	2X4
B(3)14	(3) 1-3/4" X 14" LVL	4	2X6
B(2)16	(2) 1-3/4" X 16" LVL	4	2X4
B(3)16	(3) 1-3/4" X 16" LVL	5	2X6
B(2)18	(2) 1-3/4" X 18" LVL	5	2X4
B(3)18	(3) 1-3/4" X 18" LVL	5	2X6
GLB	WOOD GLULAM BEAM.	SEE PLAN	
W#X##	STEEL WIDE FLANGE BEAM	SEE PLAN	

- JOIN MULTIPLE PIECE BEAMS W/ (2) 16D @ 12" O.C.
- PROVIDE METAL FRAMING CONNECTORS (I.E. SIMPSON #CB) TO TIE BEAMS GREATER THAN 6'-0" TO POSTS OR TRIMMERS.
- LVL IS LAMINATED VENEER LUMBER, I.E., MICROLAM, VERSALAM. MINIMUM LVL SPEC PROVIDE 1.9E AND 2600 PSI Fb OR BTR.
- GLB IS GLULAM BEAM. PROVIDE 24F-V4 SPEC U.N.O.
- ALL STEEL BEAMS TO MEET ASTM A992 OR Fy = 50 ksi. Fu = 65 ksi CRITERIA.
- X-BEAM IS ROSBORO X-BEAM BRAND GLULAM BEAMS OR EQUIV.

7. ALL BEAMS AND HEADERS MAY HAVE UP TO A 1-1/2" DIAMETER HOLE THRU THE ANY LOCATION OF THE SPAN, BUT NOT WITHIN 1" OF THE TOP OF BOTTOM OF THE DEPTH.

POST & COLUMN SCHEDULE

DESIGNATION (SEE PLAN)	DRESSED SECTION SIZE (APPROX) & GRADE (3)	CAP/BASE U.N.O.(3)	BASE TO CONC. U.N.O.(3)
P4X4	3-1/2" X 3-1/2" DF#1	BC4, LCE4	ABU44Z
P4X6	3-1/2" X 5-1/2" DF#1	BC46, LCE4	ABU46Z
P6X6	5-1/2" X 5-1/2" DF#1	BC6, AC6	ABU66Z
P6X8	5-1/2" X 7-1/2" DF#1	BC, AC6	SEE PLAN
P8X8	7-1/2" X 7-1/2" DF#1	BC, AC6	ABU88Z
P10X10	9-1/2" X 9-1/2" DF#1	SEE PLAN	ABU1010Z
P12X12	11-1/2" X 11-1/2" DF#1	SEE PLAN	ABU1212Z
P6X8RS	6" X 6" DF#1	AC6	ABU66RZ
P8X8RS	8" X 8" DF#1	SEE PLAN	ABU88RZ
P10X10RS	10" X 10" DF#1	SEE PLAN	ABU1010RZ
P12X12RS	12" X 12" DF#1	SEE PLAN	ABU1212RZ

- DF#1 = DOUG FIR GRADE #1 OR BETTER
- CONNECTOR MODEL NUMBERS RELATE TO SIMPSON STRONG TIE OR USP (MITEK) BRAND WHERE APPLICABLE. OTHER CONNECTOR MODEL NUMBERS ACCEPTABLE IF ALL RATED CAPACITIES EXCEED THOSE LISTED. (LCE_) & (AC_) MODELS ARE INSTALLED IN PAIRS. U.N.O. = UNLESS NOTED OTHERWISE (ON THE PLANS).



PROJECT TITLE:

Bair Design Clarkston Town Hall Addition
25 South Main Street
Clarkston, Utah


	DESIGN SET	03/15/2022
MARK	DESCRIPTION	DATE

DESIGNED BY:
JACKSON SAGERS 385-329-1033
JACKSON@PRICE-ENGINEERING.COM

CHECKED BY:
KYLE PRICE 801-791-6274
KYLE@PRICE-ENGINEERING.COM

SHEET TITLE:
**STRUCTURAL
SCHEDULE AND
NOTES**

SD3

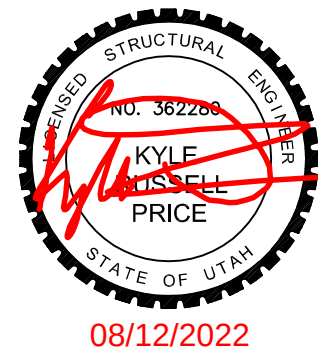

SINGLE LINE		DOUBLE LINE	
	RECTANGULAR SUPPLY DUCT UP		
	RECTANGULAR SUPPLY DUCT DOWN		
	RECTANGULAR RETURN OR EXHAUST DUCT UP		
	RECTANGULAR RETURN OR EXHAUST DUCT DOWN		
	ROUND DUCT UP		
	ROUND DUCT DOWN		
	90° RECTANGULAR ELBOW WITH TURNING VANES		
	90° RADIUS ELBOW R = 1.5		
	DUCT SIZE OR SHAPE TRANSITION		
	OPPOSED BLADE BALANCING DAMPER (O.B.D.)		
	BUTTERFLY BALANCING DAMPER IN ROUND DUCTS		
	COMBINATION TEE		
	SQUARE OR RECTANGULAR CEILING DIFFUSER		
	ROUND CEILING DIFFUSER		
	SIDEWALL REGISTER SUPPLY OR RETURN		
	ROUND FLEXIBLE DUCT		
	RETURN OR EXHAUST GRILLE		
	FIRE DAMPER OR COMBINATION FIRE/SMOKE DAMPER		
	FLEXIBLE CONNECTION		
THERMOSTAT TEMPERATURE SENSOR HUMIDISTAT REFRIGERANT SUCTION REFRIGERANT LIQUID 90° ELBOW UP 90° ELBOW DOWN RADIANT HEATER	 	 	

AD	ACCESS DOOR	N/A	NOT APPLICABLE
AHU	AIR HANDLING UNIT	NIC	NOT IN CONTRACT
BD	BALANCING DAMPER	NTS	NOT TO SCALE
BHP	BRAKE HORSE POWER	NC	NOT TO SCALE
BTU	BRITISH THERMAL UNIT	OUNCE	OUNCE
CFM	CUBIC FEET PER MINUTE	OA	OUTSIDE AIR
COND	CONDENSER-(ING., ACTION)	PS	POUNDS PER SQUARE FT.
CS	COLOR	PS	POUNDS PER SQUARE IN.
CL	COLD WATER	PSIA	PSI ABSOLUTE
DP	DEPTH OR DEEP	PSIA	PSI GAUGE
DS	DISCHARGE DAMPER	PSF	POUNDS PER SQUARE IN.
OD	OUTSIDE DAMPER	PSF	POUNDS PER SQUARE IN.
DB	DRY BULB TEMPERATURE	PSF	POUNDS PER SQUARE IN.
(E) EXISTING		RA	RETURN AIR
EFF	EFFICIENCY	RFM	REVOLUTIONS PER MIN.
ELEV	ELEVATION	SA	SAFETY FACTOR
ENTR	ENTERING WATER TEMP.	SL	SEA LEVEL
EVAF	EVAPORATOR-(E., ING., OD, OR)	SL	SEMI-HEAT EXCHANGER
F	FUTURE	SC	SHADING COEFFICIENT
F	FARENHEIT	SPEC	SPECIFICATION
FC	FLEXIBLE CONNECT-(OR, ION)	SQ	SQUARE
FD	FEET DAMPER	STD	STANDARD
FFS	FEET PER SECOND	STD	STATIC PRESSURE
FS	FEET SMOKE DAMPER	SPLY	SUPPLY
FT	FEET	SA	SUPPLY AIR
GAL	GALLONS)	TEMP	TEMPERATURE
GPH	GALLONS PER HOUR	TD	TEMP. DROP OR DIFF.
GPM	GALLONS PER MINUTE	T	TEMPERAL RESISTANCE
HT	HEIGHT	THST	THERMOSTAT
HTG	HEATING	T	TIME
HP	HORSE POWER	VAC	VACUUM
HTV	HOT WATER	VAV	VARIABLE AIR VOLUME
LV	LATENT HEAT	VENT	VENT. VENTILATION
LAT	LEAVING AIR TEMPERATURE	VERT	VERTICAL
LWT	LEAVING WATER TEMP.	VOL	VOLUME
LG	LENGTH	WTR	WATER
MAX	MAXIMUM	WT	WEIGHT
MIN	MINIMUM	WB	WET BULB TEMP.
NO	NORMALLY OPEN	YR	YEAR
NC	NORMALLY CLOSED		

FURNACES

A. PROVIDE AND INSTALL FURNACES WITH CAPACITIES, FEATURES, AND ACCESSORIES AS SHOWN ON THE EQUIPMENT SCHEDULE. PROVIDE EQUIPMENT FROM THE FOLLOWING APPROVED MANUFACTURERS: BRYANT, CARRIER, LENNOX, TRANE, YORK.

B. PROVIDE 10 YEAR MINIMUM WARRANTY FOR THE HEAT EXCHANGER.

C. PROVIDE AN EXTRA SET OF FAN BELTS FOR EACH FAN AND AN EXTRA SET OF FILTERS FOR EACH UNIT.

D. FURNACE SHALL BE FACTORY ASSEMBLED AND TESTED. UNIT SHALL BE CONSTRUCTED WITH MANUFACTURERS STANDARD CONSTRUCTION WITH ALL COMPONENTS, EQUIPMENT, AND ACCESSORIES. THE ENCLOSURE SHALL HAVE A CORROSION-PROTECTION COATING AND EXTERIOR FINISH.

E. PROVIDE THE FOLLOWING FEATURES WITH THE FURNACE UNLESS NOTED OTHERWISE ON THE EQUIPMENT SCHEDULE: 7-DAY PROGRAMMABLE THERMOSTAT WITH AUTOMATIC HEATING AND COOLING CHANGEOVER, AND SERVICE DISCONNECT.

F. PROVIDE COMPLETE FURNACE STARTUP AND COMMISSIONING INCLUDING CONTROLS CHECKOUT, LUBRICATION, FAN ROTATION, VIBRATION, REFRIGERATION SYSTEM, CLEANING, TESTING, AND BALANCING.

G. PROVIDE A FACTORY AUTHORIZED SERVICE REPRESENTATIVE TO COMPLETE THE UNIT STARTUP AND OWNER TRAINING.

AIR COOLED CONDENSING UNITS

A. PROVIDE AND INSTALL AIR-COOLED CONDENSING UNITS WITH CAPACITIES, FEATURES, AND ACCESSORIES AS SHOWN ON THE EQUIPMENT SCHEDULE. PROVIDE EQUIPMENT FROM THE FOLLOWING APPROVED MANUFACTURERS: BRYANT, CARRIER, LENNOX, TRANE, YORK.

B. CONDENSING UNIT SHALL BE FACTORY ASSEMBLED AND TESTED. UNIT SHALL BE CONSTRUCTED WITH MANUFACTURERS STANDARD CONSTRUCTION WITH ALL COMPONENTS, EQUIPMENT, AND ACCESSORIES. THE ENCLOSURE SHALL HAVE A CORROSION-PROTECTION COATING AND EXTERIOR FINISH.

C. PROVIDE THE FOLLOWING FEATURES WITH THE CONDENSING UNIT UNLESS NOTED OTHERWISE ON THE EQUIPMENT SCHEDULE: LOW AMBIENT HEAD-PRESSURE CONTROL TO OPERATE AT 0 DEG. F., VIBRATION ISOLATION PADS, MOTOR STARTER, AND SERVICE DISCONNECT.

D. PROVIDE COMPLETE UNIT STARTUP AND COMMISSIONING INCLUDING CONTROLS CHECKOUT, LUBRICATION, FAN ROTATION, VIBRATION, REFRIGERATION SYSTEM, CLEANING, TESTING, AND BALANCING.

E. PROVIDE A FACTORY AUTHORIZED SERVICE REPRESENTATIVE TO COMPLETE THE UNIT STARTUP AND OWNER TRAINING.

COMMISSIONING

A. PROVIDE SYSTEM COMMISSIONING OF ALL MECHANICAL SYSTEMS CONSISTING OF FIELD VERIFICATION AND CERTIFYING THAT THE MECHANICAL SYSTEM IS PROPERLY INSTALLED AND IS FULLY OPERATIONAL.

B. PROVIDE A SYSTEM COMMISSIONING REPORT TO BE INCLUDED IN THE OPERATION AND MAINTENANCE MANUAL THAT INCLUDES A CHECKLIST OF ALL EQUIPMENT AND SYSTEMS.

ELECTRIC AND ELECTRONIC CONTROLS

A. PROVIDE AND INSTALL A COMPLETE AUTOMATIC CONTROL SYSTEM AS DESCRIBED IN THE DRAWINGS. ALL SYSTEM CONTROLS SHALL BE PROVIDED BY A SINGLE MANUFACTURERS PRODUCTS. APPROVED MANUFACTURERS ARE: BRYANT, CARRIER, HONEYWELL, TRANE

TEST AND BALANCE

A. PROVIDE A COMPLETE AIR SYSTEM BALANCE, TEST, AND REPORT BY A NEBB, OR AABC CERTIFIED TEST AND BALANCE SUPERVISOR WITH EXPERIENCE IN BALANCING SYSTEMS OF SIMILAR TYPES AND SIZE.

B. PROVIDE ALL NECESSARY TOOLS, EQUIPMENT, SHEAVE CHANGES BELTS, AND ACCESSORIES TO COMPLETE WORK.

C. PROVIDE A REPORT SHOWING THE REQUIRED AND THE ACTUAL FLOWS. INCLUDE IN THE REPORT A DRAWING SHEMATIC OF THE SYSTEMS BALANCED, AND SYSTEMS CHECK REPORT. SUBMIT THE BALANCING REPORT FOR REVIEW PRIOR TO THE FINAL INSPECTION. ALL REPORTS SHALL BE INCLUDED IN THE OPERATION AND MAINTENANCE MANUAL.

PROVIDE AND INSTALL 3/4" FLEXIBLE ELASTOMERIC CELLULAR INSULATION ON ALL REFRIGERANT SUCTION PIPING. USE APPROVED ADHESIVE AND PAINT ALL EXTERIOR INSTALLED PIPE INSULATION WITH A LATEX ENAMEL PAINT COATING AS RECOMMENDED BY THE INSULATION MANUFACTURER.

METAL DUCTS

A. PROVIDE AND INSTALL SHEETMETAL DUCTS CONFORMING TO SMACNA, ASHRAE, AND AND NFPA 90A STANDARDS AS SHOWN ON THE MECHANICAL PLANS.

B. SHOP FABRICATE SQUARE, RECTANGULAR, ROUND, AND OVAL DUCTS, FITTINGS, HANGERS AND SUPPORTS ACCORDING TO SMACNA HVAC DUCT CONSTRUCTION STANDARDS.

C. FACTORY APPLY DUCT LINER USING APPROVED SMACNA METHOD TO ALL REQUIRED DUCTS AS INDICATED IN THE INSULATION SECTION OF THIS SPECIFICATION.

D. PROVIDE TURNING VANES IN ALL RECTANGULAR DUCT FITTINGS OVER 45° ANGLES. PROVIDE 1.5 RADIUS ELBOWS ON ALL ROUND DUCTS.

E. SEAL ALL LONGITUDINAL AND TRANSVERSE JOINTS, SEAMS, AND CONNECTIONS WITH AN APPROVED SEALANT OR SEALING METHOD.

F. DUCT DIMENSIONS SHOWN ARE SHOWN ARE SHEETMETAL SIZES. NO INCREASE FOR DUCT LINER IS REQUIRED.

G. INSTALL DUCTWORK IN THE MOST EFFICIENT MANNER POSSIBLE, MINIMIZING JOINTS AND CHANGES IN DIRECTION.

H. PROTECT STORED AND INSTALLED DUCTWORK FROM DUST, DIRT, MOISTURE, AND CONSTRUCTION DEBRIS. CLEAN ALL DUCTWORK PRIOR TO OPERATION.

I. ALL ROUND DUCTS SHALL BE CONSTRUCTED OF SPIRAL WOUND SHEET METAL.

J. TYPE I HOODS SHALL BE CONNECTED WITH GREASE DUCTS CONSTRUCTED OF NO. 16 GAGE STEEL OR NO. 18 GAGE STAINLESS STEEL DUCTS.

DUCT ACCESSORIES

A. PROVIDE AND INSTALL THE FOLLOWING DUCT ACCESSORIES WHERE INDICATED ON THE DRAWINGS: BACKDRAFT DAMPERS, BALANCING DAMPERS, FIRE DAMPERS, COMBINATION FIRE/SMOKE DAMPERS, ACTUATORS, TURNING VANES, ACCESS DOORS, FLEXIBLE DUCTS, AND ACCESSORIES HARDWARE.

B. PROVIDE CONCEALED DAMPER REGULATORS WITH REQUIRED LINKAGES AND COVER PLATES FOR EACH DAMPER LOCATED ABOVE A NON-ACCESSIBLE CEILING.

C. FIRE DAMPERS SHALL BE UL LISTED AND LABELED. FIRE DAMPERS SHALL BE RATED FOR 1-1/2 HOURS FOR FIRE RESISTIVE ASSEMBLIES RATED FOR 2 HOURS OR LESS AND RATED FOR 3 HOURS FOR FIRE RESISTIVE ASSEMBLIES RATED 3 HOURS OR MORE. REPLACEABLE FUSIBLE LINKS RATED FOR 165° F SHALL BE USED. USE TYPE A, B, OR C AS INDICATED ON THE DRAWINGS.

D. PROVIDE TURNING VANES WHERE NOTED IN THE METAL DUCTS SPECIFICATION.

F. PROVIDE DUCT MOUNTED ACCESS DOORS AT ALL FIRE DAMPERS, FIRE/SMOKE DAMPERS, AND MOTORIZED CONTROL DAMPERS. ACCESS DOORS SHALL BE FACTORY CONSTRUCTED OF GALVANIZED SHEET METAL AND HAVE HINGES, GASKETS, SEALS, AND LATCHES.

G. FLEXIBLE DUCTS SHALL BE ROUND INSULATED, FACTORY-FABRICATED OR CORRUGATED ALUMINUM WITH AN OUTER JACKET AND A SPIN COLLAR. THE MAXIMUM ALLOWABLE LENGTH OF FLEX DUCT SHALL BE 5'-0" AT ALL DIFFUSER TERMINATIONS.

H. PROVIDE INSTRUMENT TEST HOLES AT THE INLET AND OUTLET OF ALL FAN SYSTEMS.

I. INSTALL ALL DUCT ACCESSORIES ACCORDING TO THE MANUFACTURER'S INSTRUCTIONS AND SMACNA STANDARDS.

EXHAUST FANS

A. PROVIDE AND INSTALL EXHAUST FANS WITH TYPE, CAPACITIES, FEATURES, AND ACCESSORIES AS SHOWN ON THE EQUIPMENT SCHEDULE. PROVIDE EQUIPMENT FROM THE FOLLOWING APPROV. MANUFACTURERS:
ACME, BROAD, CARNES, COOK, GREENHECK, PENN-BARRY

B. ALL EXHAUST FANS SHALL BE DESIGNED, MANUFACTURED, TESTED, AND LABELED IN ACCORDANCE WITH UL REQUIREMENTS AND AMCA STANDARDS.

C. PROVIDE FACTORY FABRICATED AND ASSEMBLED EXHAUST FANS COMPLETE WITH ALUMINUM HOUSING, ALUMINUM FAN WHEEL, SHAFT, BEARINGS, DIRECT OR BELT DRIVE ASSEMBLY, PAINTED STEEL OR ALUMINUM GRILL, BACKDRAFT DAMPER, MOTOR, DISCONNECT SWITCH, MOUNTING BRACKETS, AND ACCESSORIES AS NOTED.

BASIC MECHANICAL REQUIREMENTS

A. COMPLY WITH THE REQUIREMENTS OF THE 2018 EDITION OF THE INTERNATIONAL BUILDING CODE (IBC), INTERNATIONAL MECHANICAL CODE (IMC), UNIFORM PLUMBING CODE (UPC), INTERNATIONAL FUEL GAS CODE (IFGC), AND INTERNATIONAL ENERGY CONSERVATION CODE (IECC), AND THE CURRENT NATIONAL ELECTRIC CODE (NEC), INCLUDING ALL STATE REQUIREMENTS. COMPLY WITH THE AUTHOR HAVING JURISDICTION AND ALL APPLICABLE CITY, COUNTY, STATE AND FEDERAL CODES AND REGULATIONS IN EFFECT AT THE BID DATE.

B. PREPARE AND SUBMIT ELECTRONIC SHOP DRAWINGS FOR ALL MECHANICAL EQUIPMENT, VALVES, AND ACCESSORIES INCLUDING MANUFACTURER'S NAME, CATALOG NUMBER, DESCRIPTION, SIZE, CAPACITY, EQUIPMENT REQUIREMENTS, CHART AND MAINTENANCE INFORMATION. SHOP DRAWINGS SHALL BE REVIEWED AND STAMPED BY THE MECHANICAL AND GENERAL CONTRACTOR PRIOR TO ENGINEER'S REVIEW. EQUIPMENT SHALL NOT BE ORDERED UNTIL APPROVED SHOP DRAWINGS HAVE BEEN RECEIVED.

C. PREPARE COORDINATION DRAWINGS DETAILING ALL MAJOR EQUIPMENT AND SYSTEMS. INCLUDE COORDINATION CONNECTIONS, CLEARANCES, AND PENETRATIONS THROUGH WALLS, FLOORS, CONCRETE PADS, AND SUPPORT DETAILS IN COORDINATION DRAWINGS. COORDINATION DRAWINGS SHALL BE IN CONJUNCTION WITH THE MECHANICAL, FIRE SPRINKLER (WHERE REQUIRED), ELECTRICAL, REFLECTED CEILINGS, AND ALL OTHER APPLICABLE TRADES.

D. PREPARE RECORD "AS BUILT" DOCUMENTS INCLUDING ALL CHANGES FROM THE ORIGINAL BID DOCUMENTS. SUBMIT COMPLETE "AS BUILT" DOCUMENTS AT THE COMPLETION OF THE PROJECT.

E. PROVIDE 2 SETS OF OPERATION AND MAINTENANCE (O & M) MANUALS CONTAINING INFORMATION FOR ALL MECHANICAL AND PLUMBING SYSTEMS. THE MANUALS SHALL CONTAIN A LIST OF SUB-CONTRACTORS AND SUPPLIERS, EQUIPMENT CUT SHEETS, START-UP, SHUT-DOWN, BALANCING REPORTS, AND MAINTENANCE REQUIREMENTS. THE MANUALS SHALL BE HARD BACKED 3-RING BINDERS WITH THE PROJECT LABELED ON THE COVER AND SPINE.

F. INSTALL ALL MECHANICAL EQUIPMENT AND MATERIALS IN COORDINATION WITH ALL OTHER TRADES. VERIFY ALL ELECTRICAL CONNECTIONS WITH THE ELECTRICAL CONTRACTOR PRIOR TO INSTALLATION.

G. PROVIDE AND INSTALL ACCESS DOORS WHERE EQUIPMENT, VALVE OR DAMPERS ARE CONCEALED BEHIND FINISHED SURFACES.

H. PROVIDE FACTORY-AUTHORIZED EQUIPMENT START-UP, COMMISSIONING, AND TRAINING OF ALL MECHANICAL EQUIPMENT.

I. INSTALL ALL SYSTEMS, MATERIALS, AND EQUIPMENT LEVEL AND PLUMB, PARALLEL AND PERPENDICULAR TO OTHER BUILDING SYSTEMS AND COMPONENTS. INSTALL ALL PIPING FIVE FEET FROM WALLS AND BENDS AND AT THE SLOPE INDICATED (WHERE REQUIRED). INSTALL DUCTWORK, PIPING, AND EQUIPMENT TO PROVIDE THE MAXIMUM POSSIBLE HEADROOM.

J. ALL WORK SHALL BE PERFORMED BY CERTIFIED AND SKILLED WORKERS WITH PRIOR EXPERIENCE IN THEIR PARTICULAR TRADE.

K. THE MECHANICAL SUB-CONTRACTOR SHALL PROVIDE WARRANTY ENTIRE MECHANICAL SYSTEM FOR A PERIOD OF ONE YEAR, INCLUDE THE WARRANTY AND ALL OTHER GUARANTEES AND WARRANTIES TO THE OPERATION AND MAINTENANCE MANUAL.

L. THE CONTRACTOR SHALL STORE AND PROTECT ALL EQUIPMENT AND MATERIALS DURING CONSTRUCTION AS REQUIRED AND SHALL ELIMINATE ALL DAMAGE TO DAMAGED PIPING, EQUIPMENT, OR OTHER DAMAGE DURING CONSTRUCTION.

M. PROVIDE AND INSTALL ALL MECHANICAL EQUIPMENT, PIPING, FITS AND ACCESSORIES IN STRICT ACCORDANCE WITH THE MANUFACTURER'S INSTALLATION INSTRUCTIONS. PROVIDE ALL FITTINGS, VALVES, TRANSITIONS, AND OTHER DEVICES AS REQUIRED FOR A COMPLETE AND OPERATIONAL MECHANICAL SYSTEM.

N. SUBMIT FOR PRIOR APPROVAL FOR EQUIPMENT MANUFACTURERS NOT LISTED IN THE SPECIFICATIONS A MINIMUM OF FIVE PRIOR TO BID.

BASIC MECHANICAL MATERIALS AND METHODS

A. ALL PIPE AND PIPE FITTINGS SHALL BE NEW AND SHALL BE AMERICAN MADE WITH APPROVED LABELS. DELIVER, STORE, AND PROTECT DUCTWORK AND PIPING DURING CONSTRUCTION FROM DAMPS, DEAT, AND MOISTURE.

B. SEAL ALL DUCT AND PIPE PENETRATIONS THROUGH WALLS AND FLOORS AIR TIGHT. CAULK ALL FIRE RATED PIPE PENETRATIONS WITH APPROVED FIRE-STOPPING MATERIAL.


C. CUT, CHANNEL, CHASE, AND DRILL FLOORS, WALLS, PARTITIONS, CEILINGS, AND OTHER SURFACES NECESSARY FOR PROPER INSTALLATION. REPAIR AS REQUIRED TO MATCH ADJACENT SURFACES.

HANGERS AND SUPPORTS

A. PROVIDE AND INSTALL DUCT SUPPORTS AND HANGERS AS REQUIRED FOR ALL DUCTWORK AND EQUIPMENT ACCORDING TO MANUFACTURERS STANDARDIZATION SOCIETY (MSG) AND

1. PROVIDE ALL EQUIPMENT, PIPING, MATERIALS, LABOR, PERMITS AND FEES TO CONSTRUCT A COMPLETE AND OPERATIONAL MECHANICAL SYSTEM FOR THE ENTIRE PROJECT AS SHOWN ON THE DRAWINGS.
2. COORDINATE THE EXACT LOCATION OF ALL CEILING DIFFUSERS AND GRILLES WITH THE ARCHITECTURAL REFLECTED CEILING PLAN.
3. COORDINATE ALL WORK WITH THE GENERAL CONTRACTOR, PLUMBING SUB-CONTRACTOR, ELECTRICAL SUB-CONTRACTOR, AND ALL OTHER TRADES IN THE PROJECT.
4. ALL MECHANICAL INFORMATION IS NOT SHOWN ON THE MECHANICAL DRAWINGS. COORDINATE ALL WORK WITH THE ARCHITECTURAL, STRUCTURAL, PLUMBING, CIVIL, AND ELECTRICAL DRAWINGS.
5. MECHANICAL PLANS ARE SCHEMATIC IN NATURE AND THEREFO DO NOT SHOW ALL DROPS, RISERS, AND OFFSETS. THE CONTRACTOR SHALL MAKE ALL REQUIRED MODIFICATIONS TO PROVIDE A COMPLETE AND OPERATIONAL MECHANICAL SYSTEM. MAJOR MODIFICATIONS SHALL BE REVIEWED AND APPROVED BY THE ENGINEER.
6. DO NOT RUN DUCTWORK ABOVE ELECTRICAL PANELS, PROVIDE 4'-0" DEEP X 6'-0" HIGH CLEAR ACCESS SPACE IN FRONT OF PANELS. DO NOT RUN DUCTWORK IN ELECTRICAL ROOMS.
7. INSTALLATION OF ALL DUCTWORK SHALL BE COORDINATED WITH STRUCTURAL GIRDERS AND JOIST. DUCTWORK SHALL BE RUN WITH STRUCTURE SPACE WHERE SHOWN ON THE PLANS.
8. COORDINATE ALL FLOOR, CEILING, AND ROOF PENETRATIONS INSIDE STRUCTURAL PLANS. WANTED TO DUCTWORK TIGHT TO THE STRUCTURE. OFFSET INTO THE JOIST SPACE WHEN SHOWN ON THE PLANS.
9. REFER TO CEILING DIFFUSER AND RETURN AIR GRILLE DETAIL 1/M3.
10. ALL SUPPLY, RETURN, EXHAUST, AND OUTSIDE AIR DUCTS SHALL BE SHEETMETAL FLEXIBLE DUCTS CAN BE USED TO CONNECT CEILING DIFFUSERS. ALL DUCTWORK INSTALLED IN THE ATTIC SPACE SHALL BE WRAPPED WITH A MINIMUM OF 2" OF INSULATION. ADDITIONAL INSULATION TO ACCOMMODATE LINER IN THE RECTANGULAR SUPPLY AND RETURN AIR DUCTS.
11. ALL PERPENDICULAR DUCTWORK TO THE ROOF TRUSSES SHALL BE INSTALLED AT THE TIME OF TRUSS INSTALLATION.

OWNERSHIP OF DOCUMENT
These documents, including the designs and ideas incorporated herein, are the property of MORTENSEN ENGINEERING, and shall not be used, in whole or in part, for any other project without written permission.

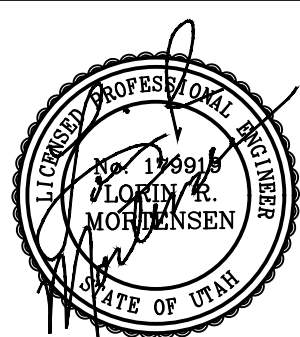

DATE
June 17, 2022

Clarkston City Hall
Addition & Remodel Project
25 South Main Street
Clarkston, Utah 84305
Bair Design

Bair Design

PROJECT TITLE

SHEET TITLE



MECHANICAL NOTES,
SYMBOL LEGEND, &
SPECIFICATIONS

PROJECT NUMBER

REVISIONS

SHEET NUMBER

MO

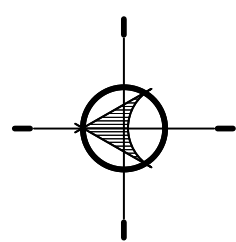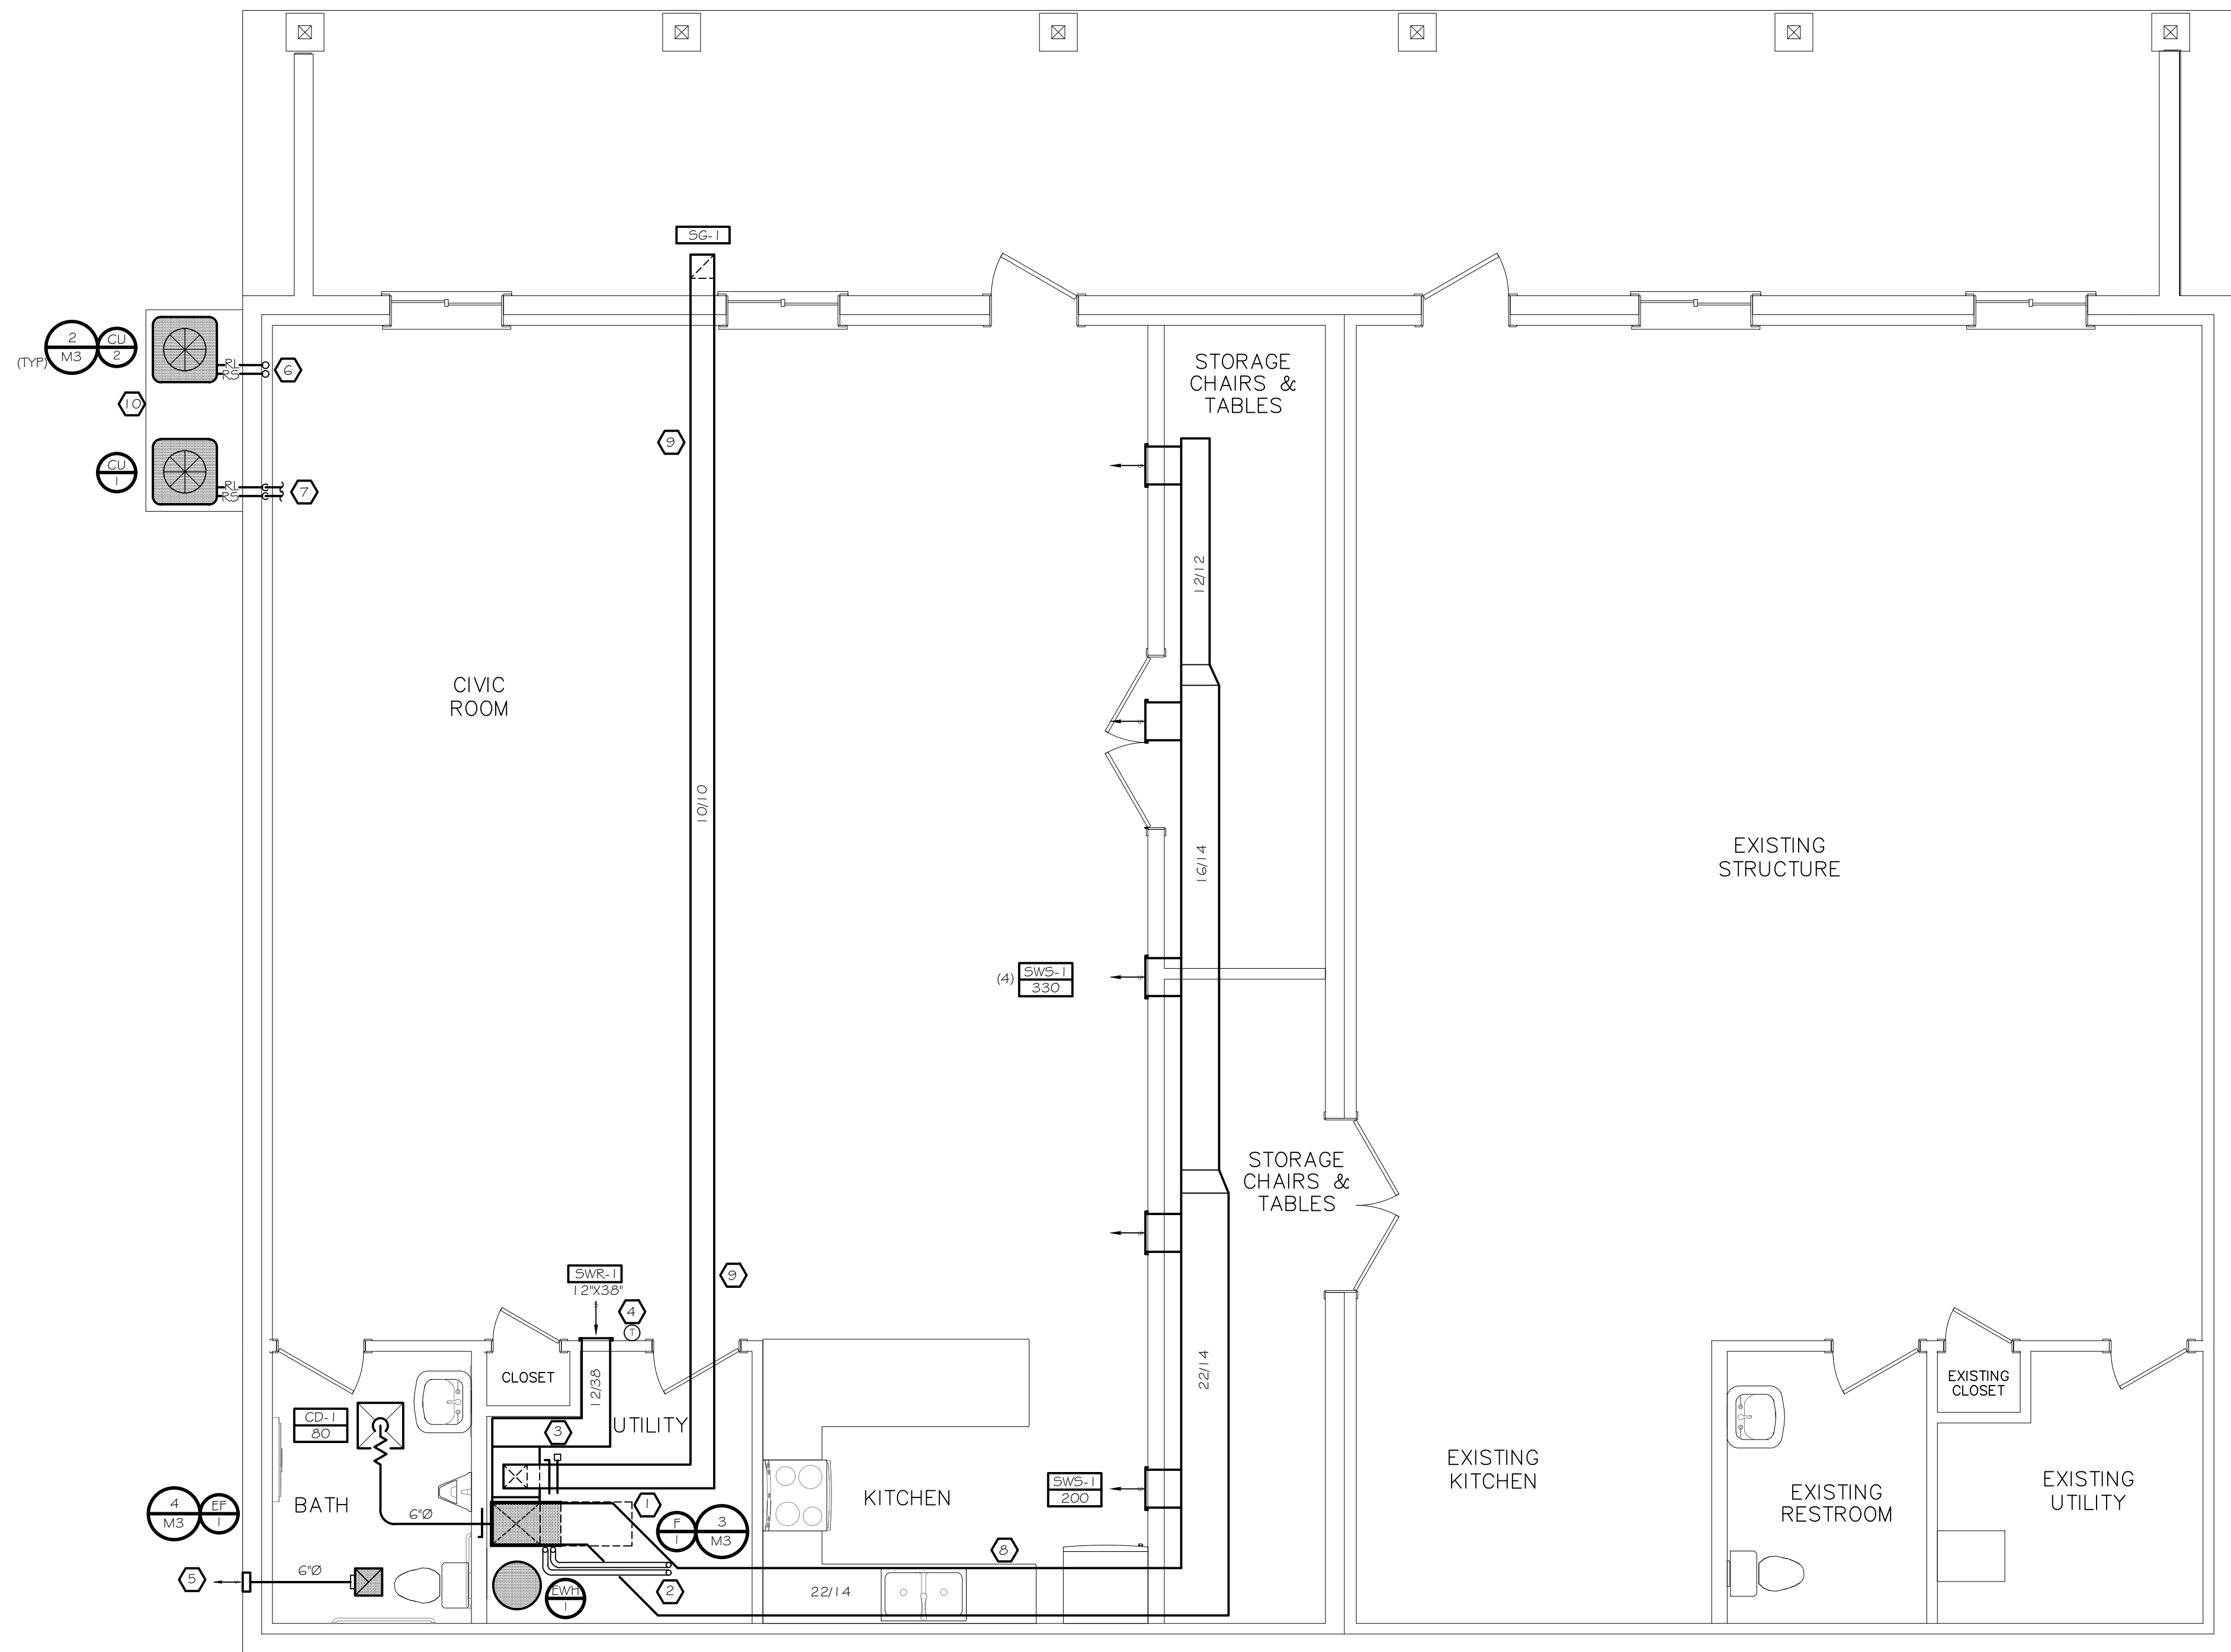

BASEMENT MECHANICAL PLAN

SCALE: 1/4" = 1' - 0"

REFERENCE NOTES

- EQUIPMENT ACCESS SPACE. KEEP CLEAR OF DUCTS & PIPING.
- COMBUSTION AIR AND FLUE PIPING UP TO ROOF THROUGH MAIN FLOOR. SEE SHEET M2 FOR CONTINUATION.
- MOTORIZED DAMPER.
- PROGRAMMABLE THERMOSTAT.
- EXHAUST DUCT OUTLET LOUVER.
- REFRIGERATION PIPING UP TO MAIN FLOOR. SEE SHEET M2 FOR CONTINUATION.
- EXTEND REFRIGERATION PIPING TO DX COIL.
- DUCT TO RUN IN SOFFIT SPACE.
- DUCT TO RUN IN TRUSS SPACE.
- CONCRETE EQUIPMENT PAD.

Mortensen Engineering, Inc.
25 South 830 East
Smithfield, Utah 84305
(435) 770-5534

OWNERSHIP OF DOCUMENTS
These documents, including the designs and ideas incorporated herein, are the property of MORTENSEN ENGINEERING, INC. and shall not be used, in whole or in part, for any other project without written permission.



DATE
June 17, 2022

Clarkston City Hall
Addition & Remodel Project
25 South Main Street
Clarkston, Utah 84305
Bair Design

PROJECT TITLE

BASEMENT
MECHANICAL PLAN


SHEET TITLE

PROJECT NUMBER

REVISIONS

SHEET NUMBER


M1

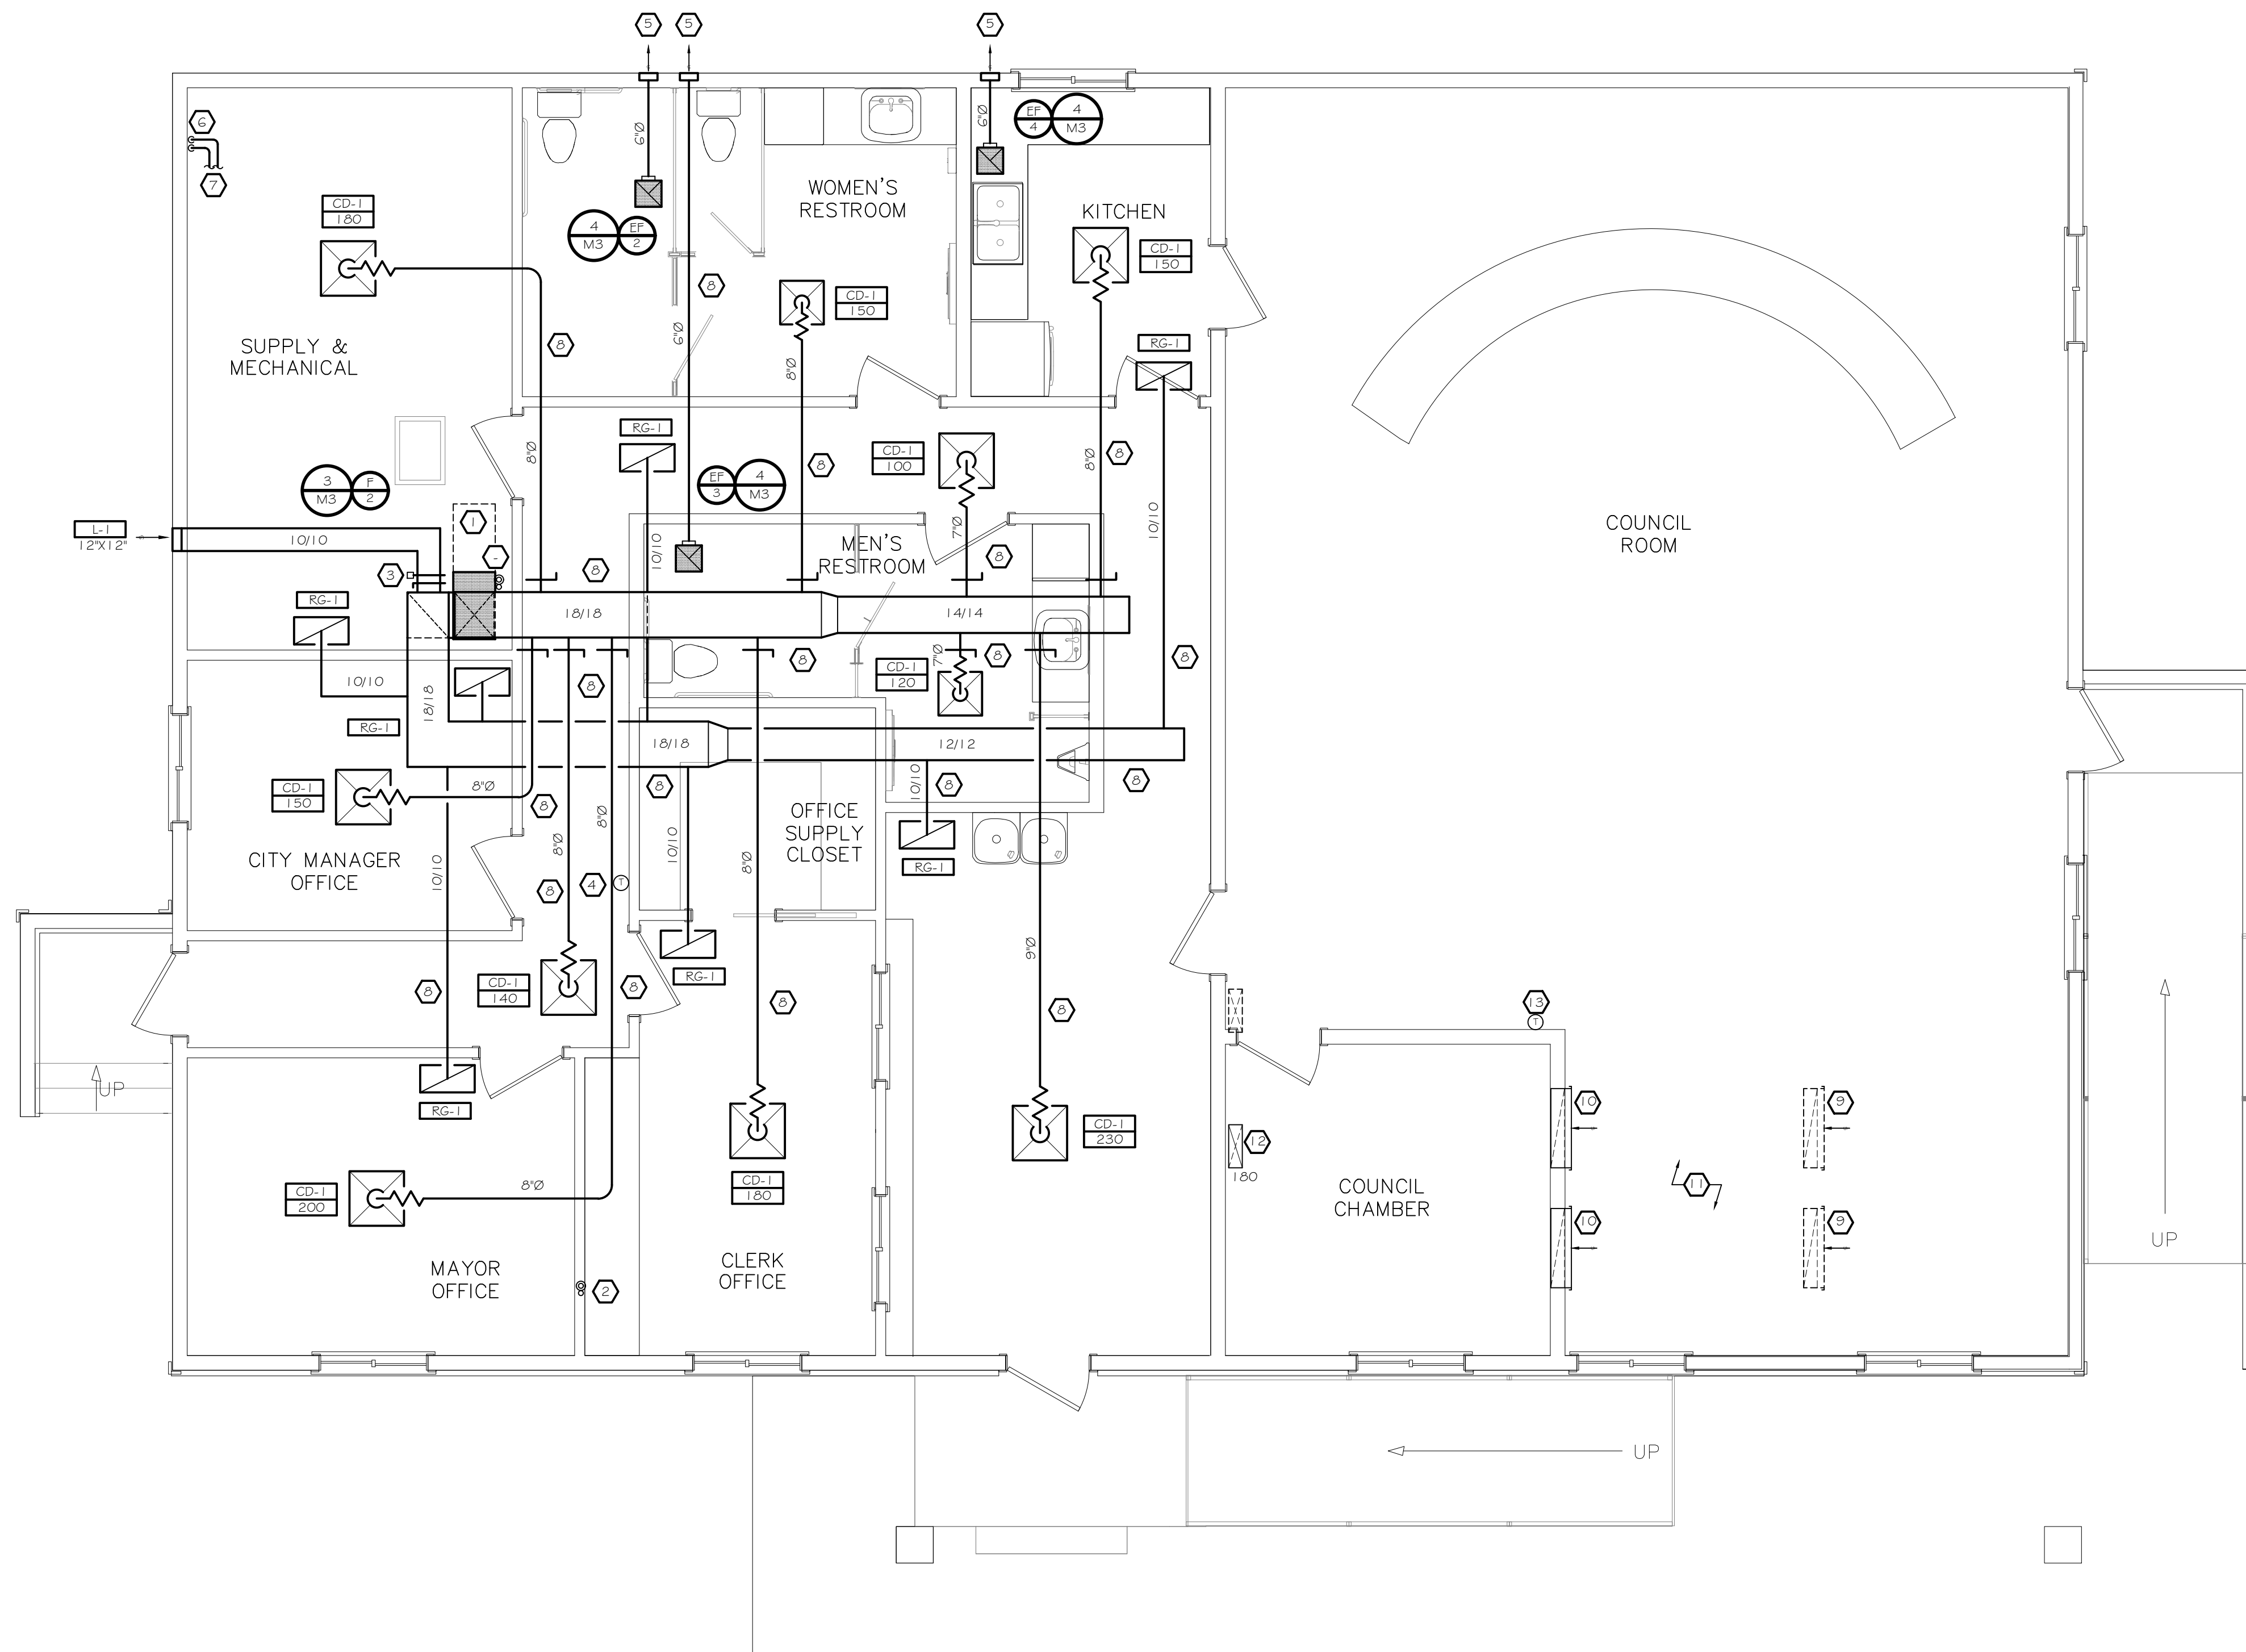

REFERENCE NOTES	
1	EQUIPMENT ACCESS SPACE. KEEP CLEAR OF DUCTS & PIPING.
2	COMBUSTION AIR AND FLUE PIPING UP THROUGH ROOF AND AND DOWN TO BASEMENT. PROVIDE CONCENTRIC VENT KIT. SEE SHEET M1 FOR CONTINUATION.
3	MOTORIZED DAMPER.
4	PROGRAMMABLE THERMOSTAT.
5	EXHAUST DUCT OUTLET LOUVER.
6	REFRIGERATION PIPING DOWN TO BASEMENT. SEE SHEET M1 FOR CONTINUATION.
7	EXTEND REFRIGERATION PIPING TO DX COIL.
8	DUCTWORK TO RUN IN ROOF TRUSS SPACE.
9	RELOCATE EXISTING RETURN AIR GRILLES.
10	NEW LOCATION OF RETURN AIR GRILLES. EXTEND EXISTING RETURN AIR DUCTS AS REQUIRED.
11	EXISTING COMMUNICATIONS ROOM AND RESTROOM TO BE REMOVED. REMOVE EXISTING EXHAUST FAN AND DUCT.
12	RELOCATE EXISTING SUPPLY REGISTER TO SERVE NEW ROOM. BALANCE TO AIRFLOW SHOWN.
13	EXISTING THERMOSTAT TO BE RELOCATED.

Mortensen Engineering, Inc.
25 South 830 East
Smithfield, Utah 84305
(435) 770-5534

OWNERSHIP OF DOCUMENTS
These documents, including the designs and ideas incorporated herein, are the property of MORTENSEN ENGINEERING, INC. and shall not be used, in whole or in part, for any other project without written permission.

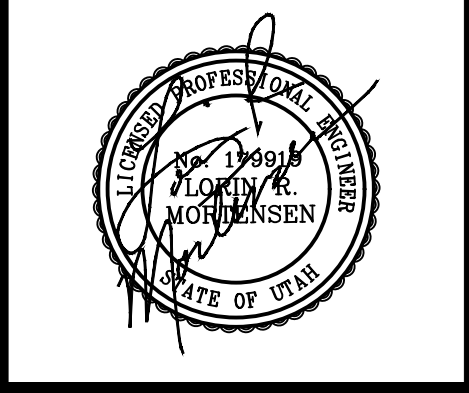

DATE
June 17, 2022

PROJECT TITLE
**Clarkston City Hall
Addition & Remodel Project**
25 South Main Street
Clarkston, Utah 84305
Bair Design





SHEET TITLE
**MAIN FLOOR
MECHANICAL PLAN**

PROJECT NUMBER

REVISIONS

SHEET NUMBER

M2

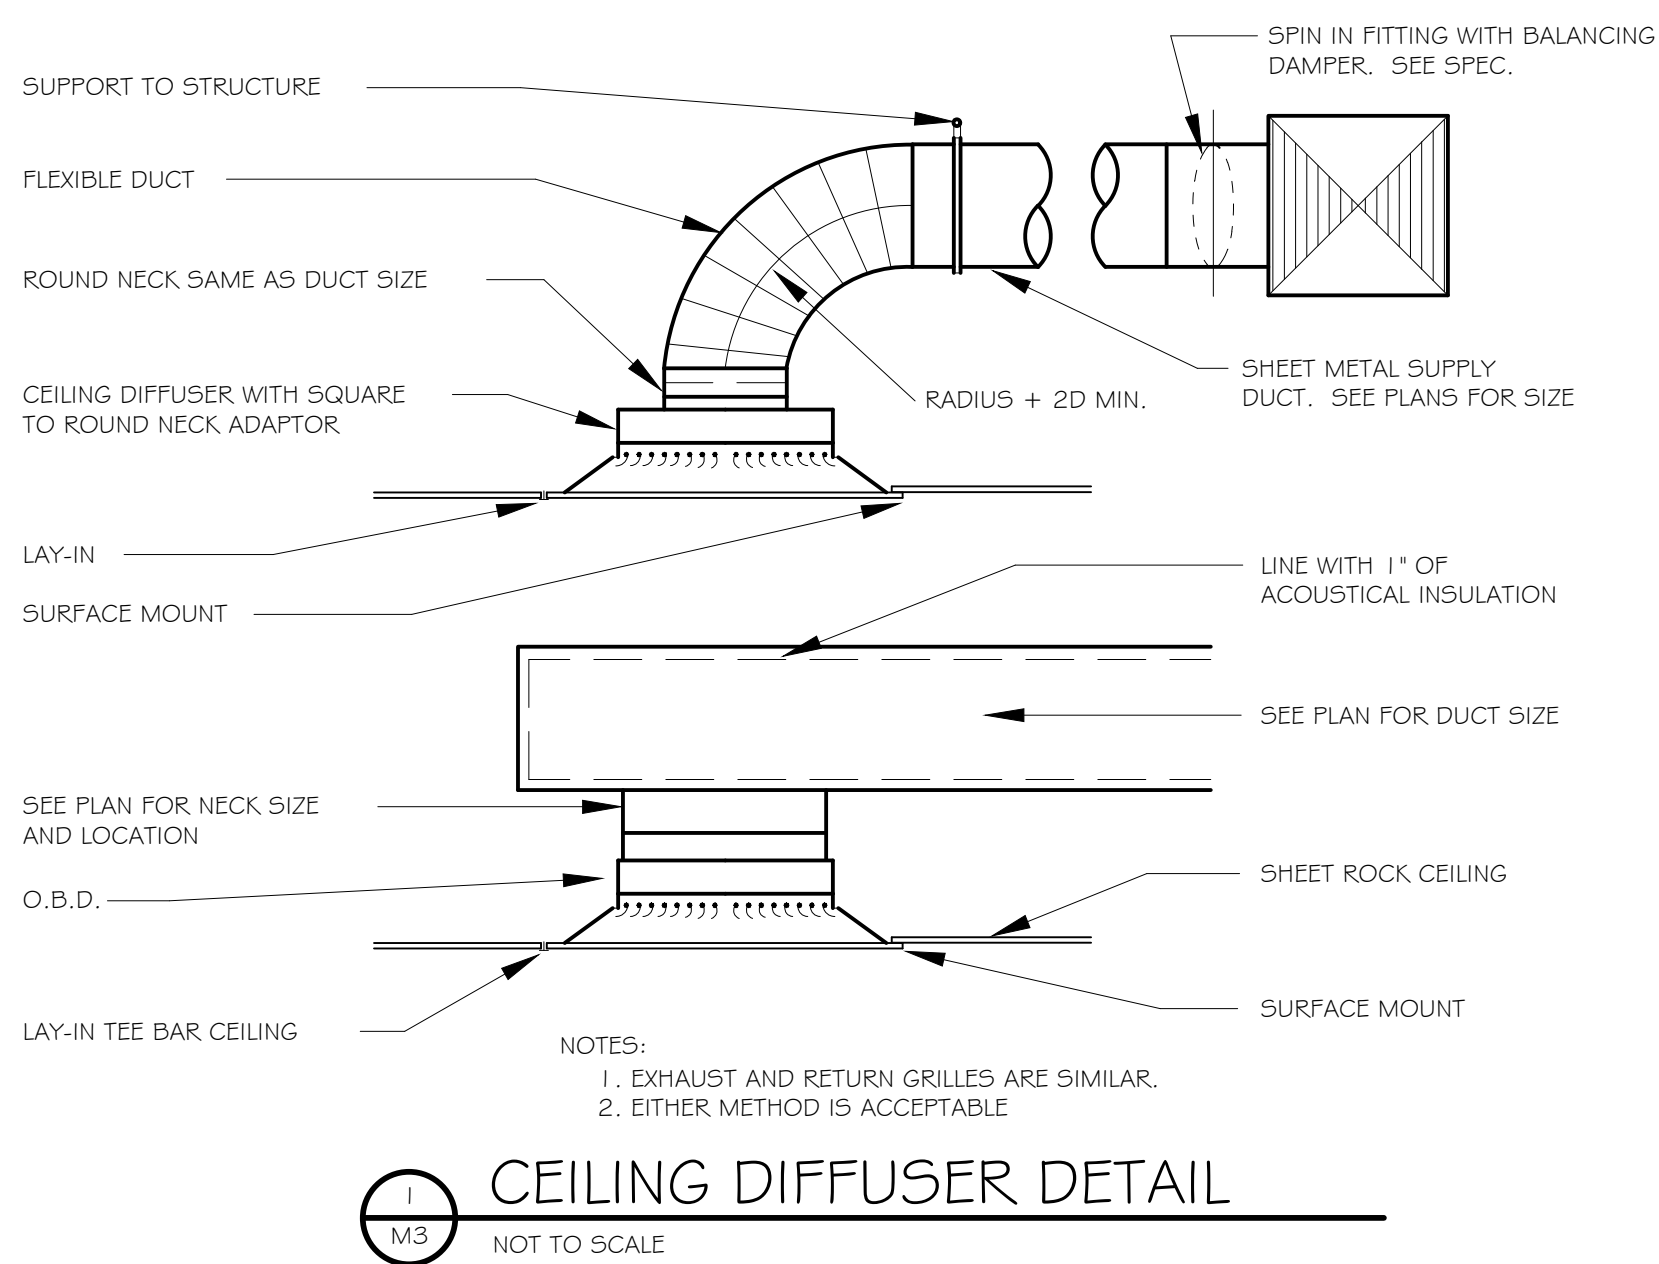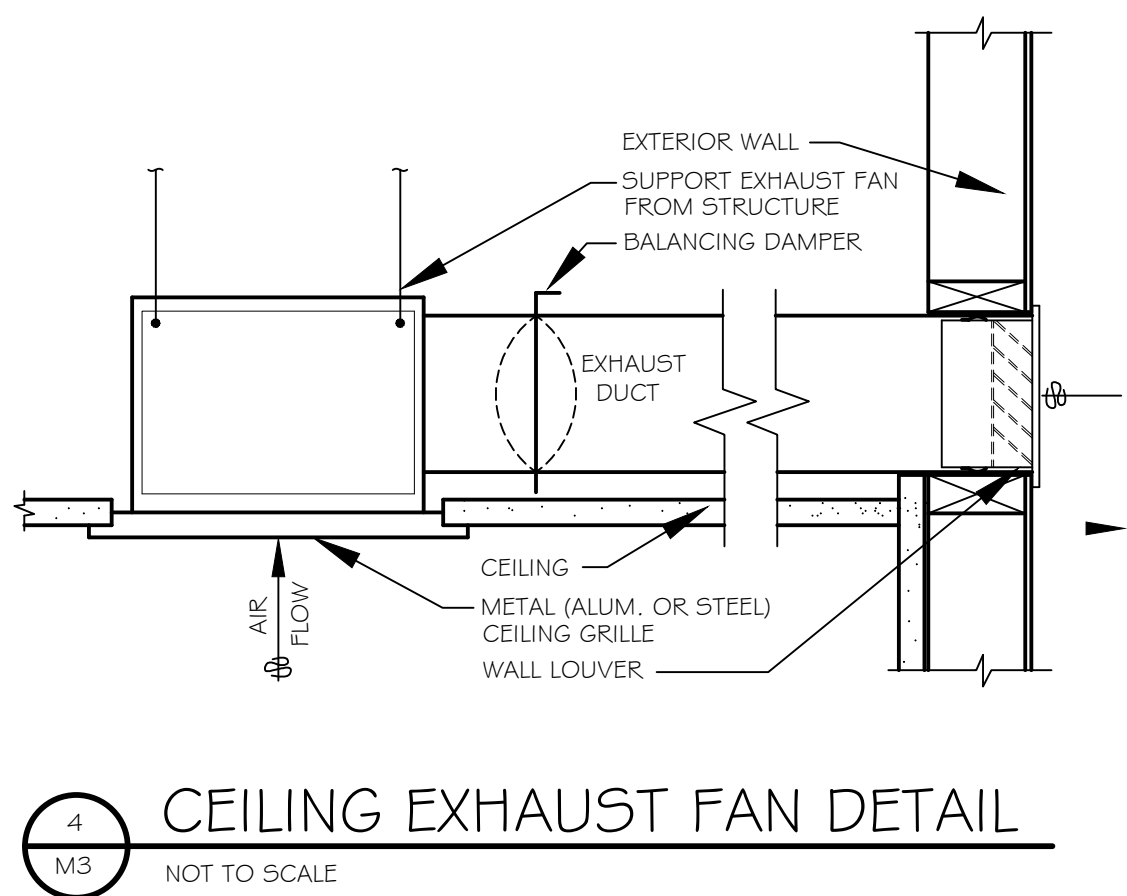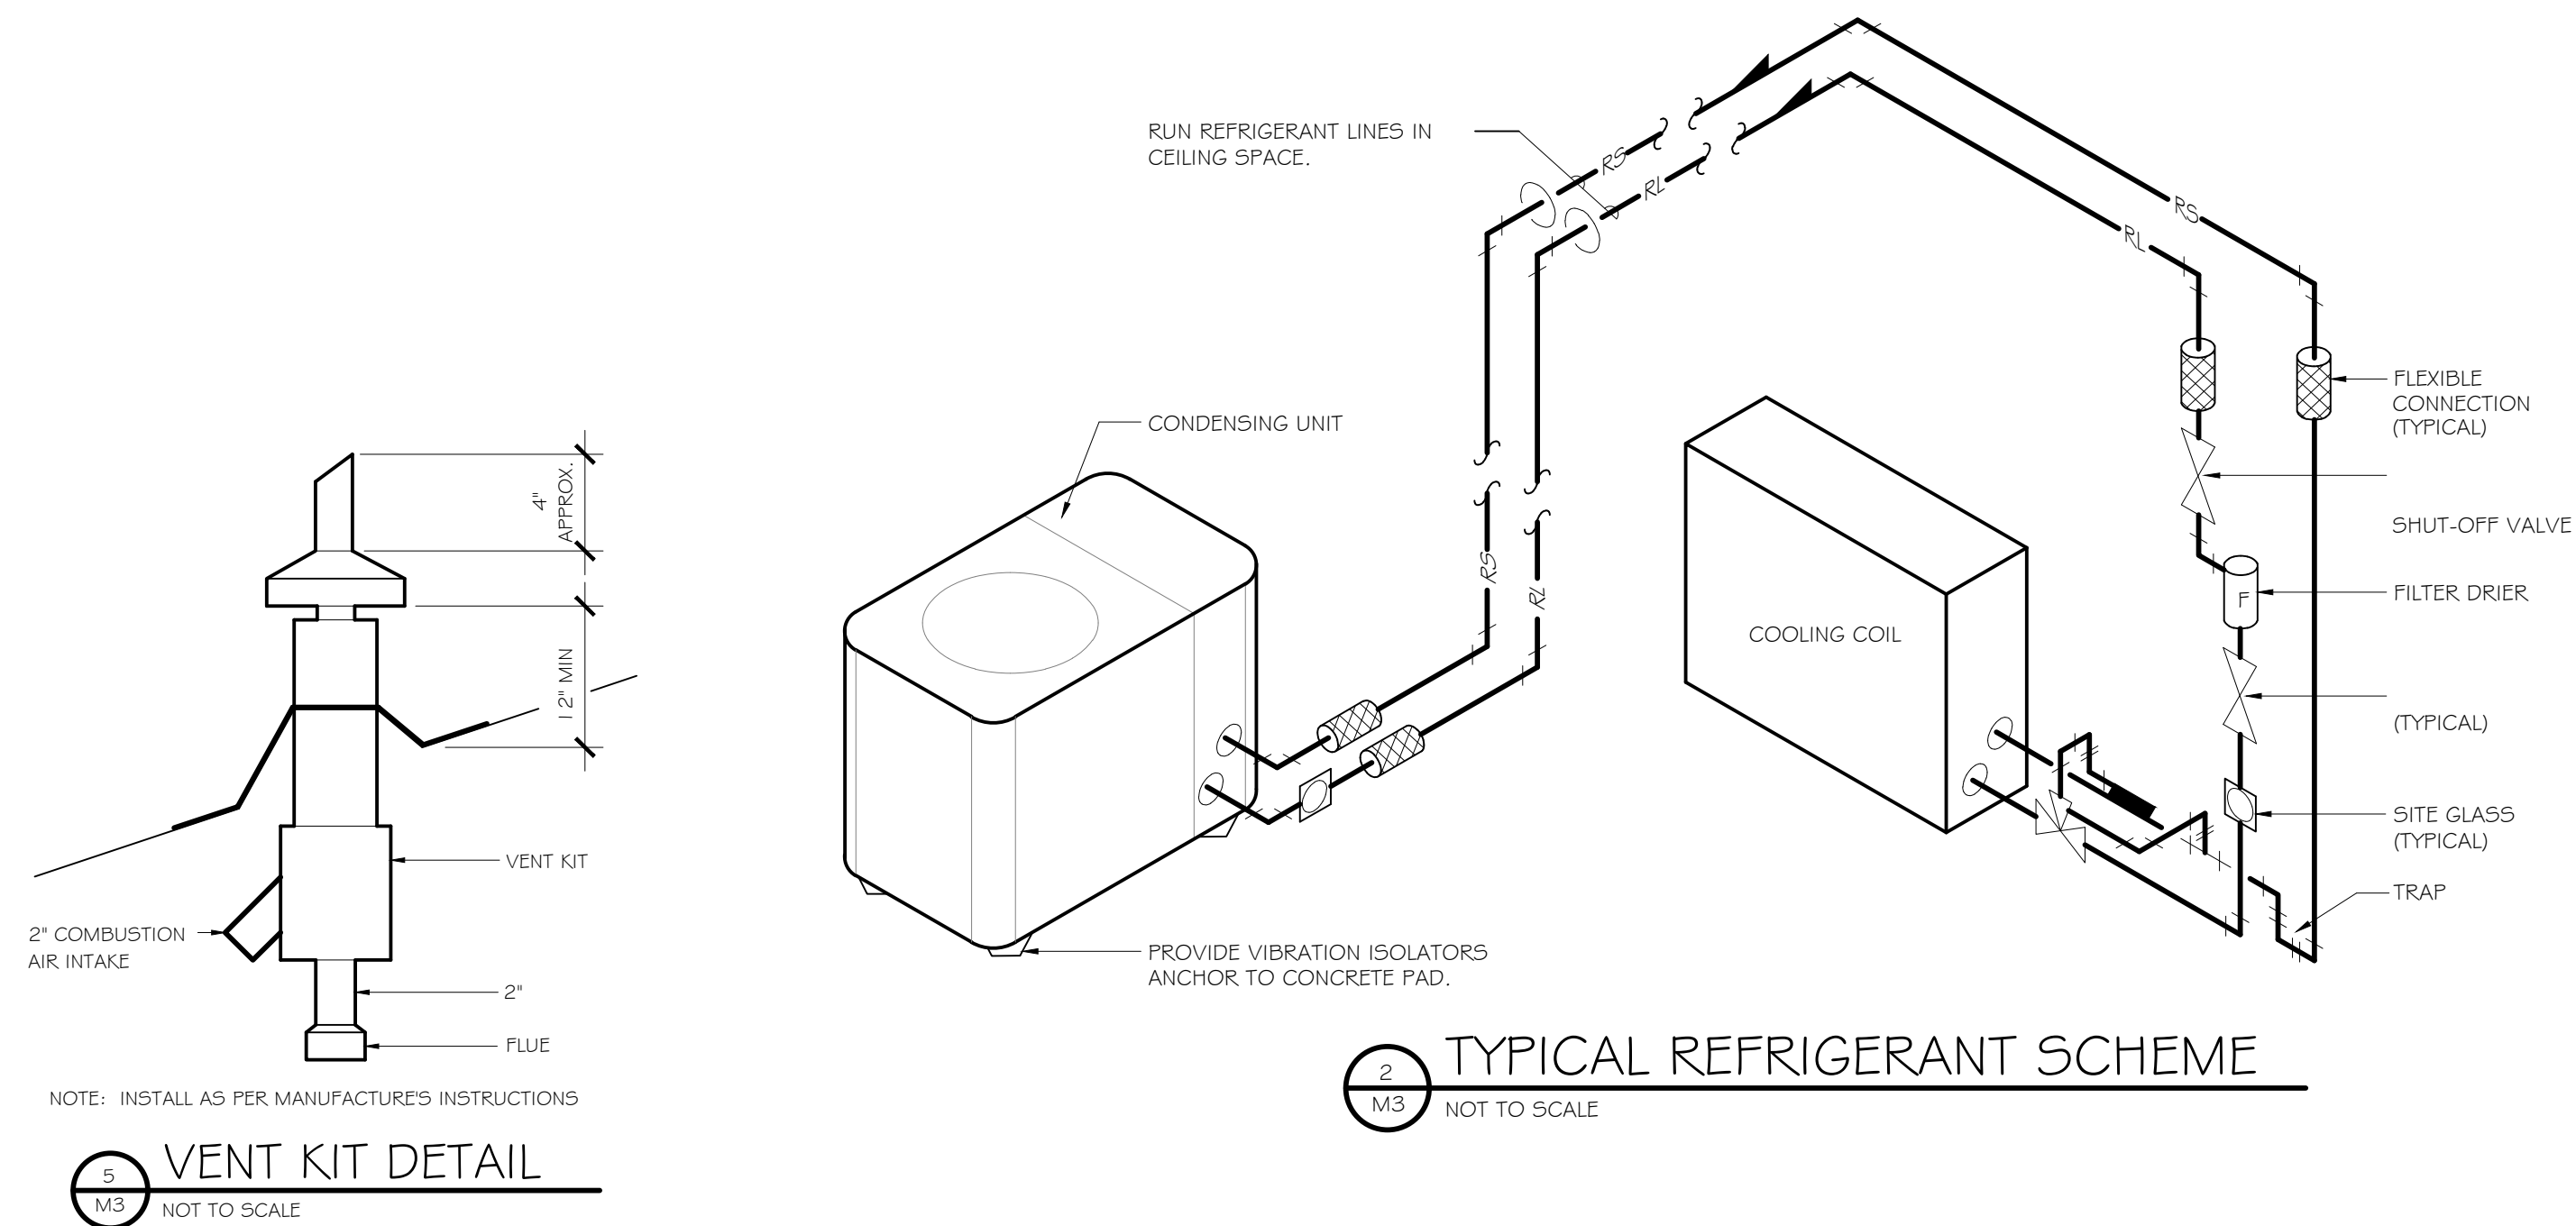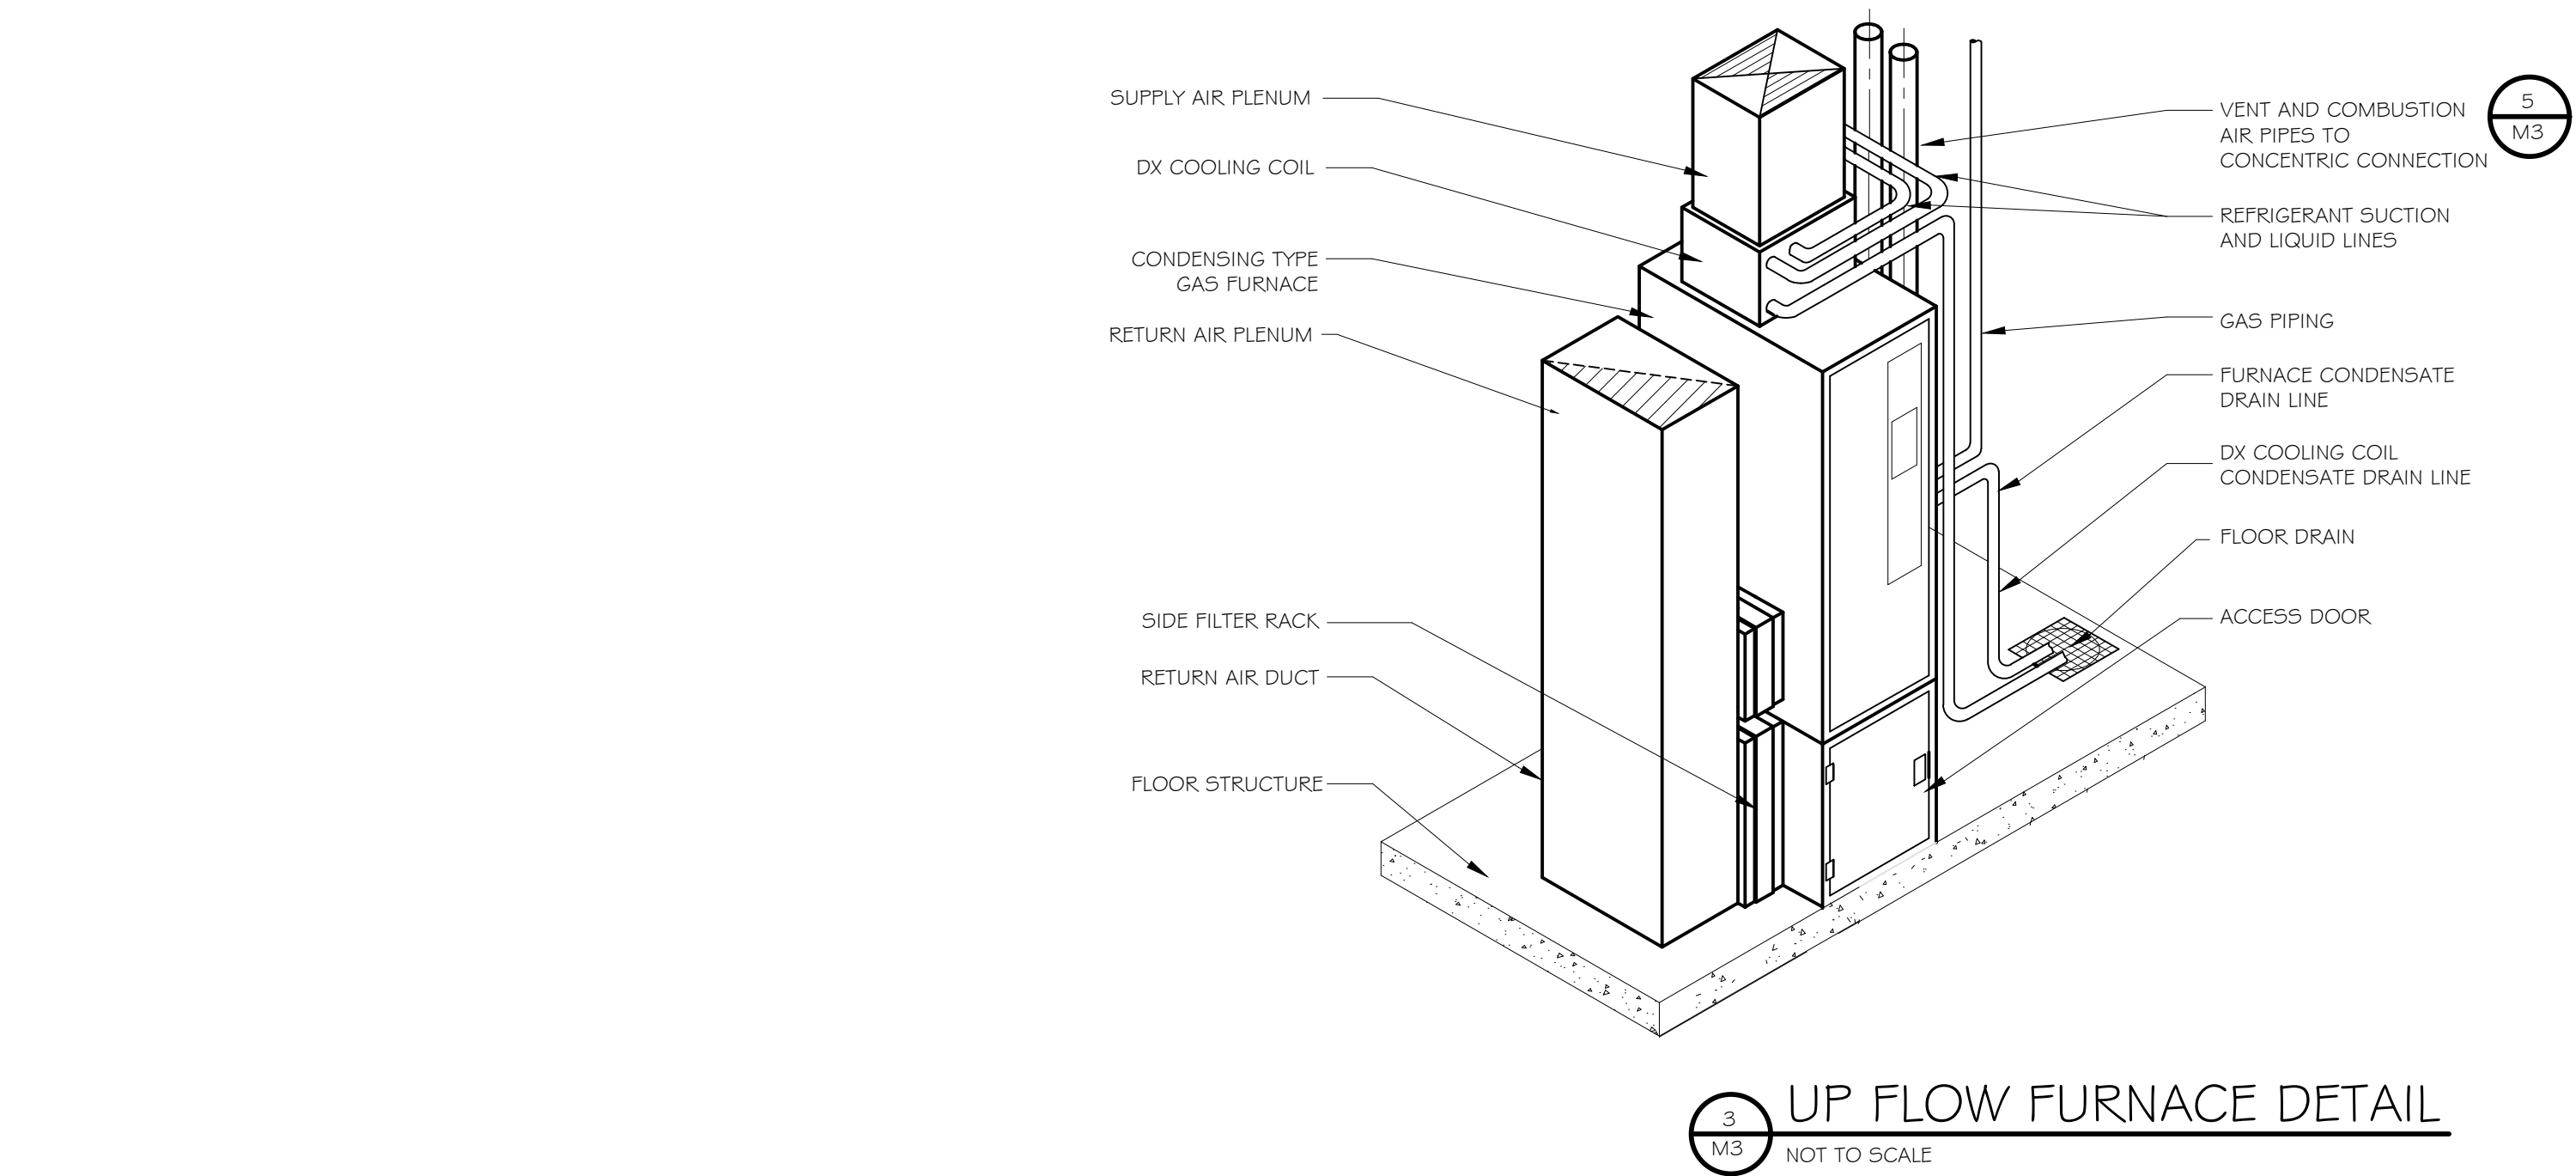

REGISTER AND GRILLE SCHEDULE						
SYMBOL	MANUFACTURER	MODEL	DESCRIPTION	MAX. NC	NECK SIZE	MAX. CFM
CD-1	PRICE	SCD	LOUVERED FACE CEILING DIFFUSERS REMOVABLE FACE & CORE. FRAME SHALL BE FOR SURFACE OR LAY-IN MOUNTING AS REQUIRED BY CEILING TYPE. LAY-IN FRAMES SHALL BE 24" X 24", 24" X 12", OR 12" X 12" AS REQ'D. TO FIT CEILING TILE SPACE AVAILABLE. PROVIDE ROUND NECK ADAPTER.	30	6 x 6 8 x 8 9 x 9 10 x 10 6 x 18 12 x 12 15 x 15 18 x 18	125 220 250 320 350 425 625 900
RG-1	PRICE	535	LOUVERED FACE CEILING RETURN AIR UNIT, REMOVABLE FACE & CORE. FRAME SHALL BE FOR SURFACE OR LAY-IN MOUNTING AS REQUIRED BY CEILING TYPE. LAY-IN FRAMES SHALL BE 24" X 24", 24" X 12" OR 12" X 12" AS REQUIRED TO FIT CEILING TILE SPACE AVAILABLE. AIR QUANTITY SHALL MATCH ROOM SUPPLY OR EXHAUST AIR QUANTITY.	30	10 x 10 12 x 12 14 x 14 10 x 22 16 x 16 18 x 18 24 x 24 36 x 24	350 500 550 625 725 900 1300 2200
L-1	AIROLITE	K6774	WALL LOUVER. STATIONARY 4" THICK 45 BLADE 12 GA. EXT. ALUMINUM BLADES, 8 GA. EXT. JAMBS. CHANNEL FRAME, BRONZE ANODIZED FINISH WITH BIRD SCREEN. COLOR BY ARCHITECT.	30	SEE PLANS	
SG-1	HART & COOLEY	RH45	LOUVERED FACE SOFFIT GRILLE PAINTED ALUMINUM CONSTRUCTION WITH INSECT SCREEN FOR SURFACE INSTALLATION.	30	12 x 6 12 x 12 18 x 12 18 x 18	250 500 750 1125
SWS-1	PRICE	510	SIDEWALL SUPPLY DIFFUSER. DOUBLE DEFLECTION SUPPLY REGISTER. VERTICAL FRONT WITH HORIZONTAL REAR DEFLECTION VANES SPACED AT 3/4" O.C. ADJUSTABLE. COMPLETE W/O.B.D.	30	10 x 8 12 x 8 16 x 8 20 x 8	350 500 750 1000
SWR-1	PRICE	91L	HEAVY DUTY SIDEWALL RETURN AIR GRILLE. STATIONARY HORIZONTAL DEFLECTION VANES SPACED AT 1/2" O.C. 1-1/4" FLANGE. INSTALL INTERMEDIATE SUPPORT CHANNELS. FRAME TO BE MADE OF 16 GAUGE STEEL.	30	SEE PLANS	

FURNACE SCHEDULE										
SYMBOL	MANUFACTURER & MODEL NO.	FUEL TYPE	BTU INPUT	BTU OUTPUT	CFM	MINIMUM OUTSIDE AIR CFM	HP	SP	VOLTS/PHASE CYCLE	COIL MODEL NO.
F-1	YORK TM9E	NAT. GAS	80,000	76,000	1600	320	1/2	0.8	115/1/60	-
F-2	YORK TM9E	NAT. GAS	80,000	76,000	1600	320	1/2	0.8	115/1/60	-

- (1) RATINGS BASED ON 4600' ELEVATION.
 (2) PROVIDE 7-DAY PROGRAMMABLE THERMOSTAT WITH AUTOMATIC HEATING AND COOLING CHANGEOVER.
 (3) PROVIDE BOTTOM RETURN AND SIDE PLENUM CONNECTIONS, FILTER HOUSING, AND CONCENTRIC VENT KIT.
 (4) FURNACE, COIL, AND CONDENSING UNIT SHALL BE BY THE SAME MANUFACTURER.

CONDENSING UNIT SCHEDULE							
SYMBOL	MANUFACTURER & MODEL	BTU CAPACITY	REFRIGERANT TYPE	VOLTS/PHASE/CYCLES	MCA	SEER	COMMENTS
CU-1	YORK YCE48	48,000	R-410A	208/1/60Hz	25.7	13	(1)(2)(3)(4)(5)(6)
CU-2	YORK YCE48	48,000	R-410A	208/1/60Hz	25.7	13	(1)(2)(3)(4)(5)(6)

- (1) ALL CONDITIONS AT 4600' ELEVATION.
 (2) 95°F. AMBIENT - 40 SST.
 (3) UNIT COMPLETE WITH STARTER.
 (4) FURNACE, DX EVAPORATOR, AND CONDENSING UNIT SHALL BE COORDINATED TO PROVIDE A MATCHED COIL / CU SYSTEM.
 (5) VERIFY VOLTAGE AND PHASE AVAILABLE WITH ELECTRICAL CONTRACTOR PRIOR TO ORDERING OF ANY EQUIPMENT.
 (6) SIZE REFRIGERANT PIPING AS PER MANUFACTURER'S RECOMMENDATIONS.

EXHAUST FAN SCHEDULE							
SYMBOL	MANUFACTURER	MODEL	CFM	STATIC PRESSURE IN. WG.	H.P.	RPM	VOLTS/PHASE/CYCLE
EF-1	GREENHECK	CEILING SP-A190	100	0.375	113 WATTS	1400	115/1/60
EF-2	GREENHECK	CEILING SP-A250	200	0.375	84 WATTS	1000	115/1/60
EF-3	GREENHECK	CEILING SP-A250	200	0.375	84 WATTS	1000	115/1/60
EF-4	GREENHECK	CEILING SP-A250	200	0.375	84 WATTS	1000	115/1/60

- (1) ALL CAPACITIES AT 4600 FT. ELEVATION.
 (2) CEILING EXHAUST FAN PROVIDE GRAVITY BACKDRAFT DAMPER, INTEGRAL THERMAL OVERLOAD PROTECTION AND VARIABLE SPEED CONTROL.
 (3) ON-OFF SWITCH BY ELECT.

Mortensen Engineering, Inc.
 25 South 830 East
 Smithfield, Utah 84305
 (435) 770-5534

OWNERSHIP OF DOCUMENTS
 These documents, including the designs and ideas incorporated herein, are the property of MORTENSEN ENGINEERING, INC. and shall not be used, in whole or in part, for any other project without written permission.



DATE
 June 17, 2022

Clarkston City Hall
Addition & Remodel Project
 25 South Main Street
 Clarkston, Utah 84305

Bair Design

PROJECT TITLE

MECHANICAL
DETAILS &
SCHEDULES

SHEET TITLE

PROJECT NUMBER

REVISIONS

SHEET NUMBER

M3

PLUMBING SYMBOL LEGEND		
SOIL, WASTE-ABOVE GRADE		
SOIL, WASTE-BELOW GRADE		
VENT		
COLD WATER		
HOT WATER		
HOT WATER CIRCULATE		
GAS		G
RAIN WATER-ABOVE GRADE		RW
RAIN WATER-BELOW GRADE		RW
OVERFLOW RAIN WATER-ABOVE GRADE		ORW
DRAIN LINE		D
WALL HYDRANT		W.H.
HOSE BIBB		H.B.
CLEANOUT TO GRADE		C.O.T.G.
FLOOR CLEANOUT		F.C.O.
WALL CLEANOUT		W.C.O.
SHUT OFF VALVE		
CHECK VALVE		
ANGLE VALVE		
VENTURI		
BALANCING OR PLUG COCK		
FLOW SETTER		
GAS COCK		
BUTTERFLY VALVE		
BALL VALVE		
RELIEF VALVE		
PRESSURE REDUCING VALVE		
GAUGE COCK		
STRAINER		
FLEXIBLE CONNECTION		
PRESSURE GAUGE		
THERMOMETER		
REDUCER CONCENTRIC		
REDUCER ECCENTRIC		
90° ELBOW UP		
90° ELBOW DOWN		
90° TEE UP		
90° TEE DOWN		
UNION		
CAPPED PIPE		
ANCHOR		

PLUMBING ABBREVIATIONS			
BHP	BRAKE HORSE POWER	NTS	NOT TO SCALE
BTU	BRITISH THERMAL UNIT	NO	NUMBER
CLG	COOLING	OZ	OUNCE
CW	COLD WATER	PSI	POUNDS PER SQUARE INCH
DP	DEPTH OR DEEP	PSIA	PSI ABSOLUTE
ID	INSIDE DIAMETER	PSIG	PSI GAUGE
OD	OUTSIDE DIAMETER	PRESS	PRESSURE
ID	EXISTING	PD	PRESSURE DROP
EFF	EFFICIENCY	RECIRC	RECIRCULATE
ELEV	ELEVATION	RPM	REVOLUTIONS PER MINUTE
(F)	FUTURE	RW	RAIN WATER
F	FAHRENHEIT	SCW	SOFT COLD WATER
FC	FLEXIBLE CONNECTION	SF	SAFETY FACTOR
FT	FEET	SL	SEA LEVEL
GAL	GALLONS	SPEC	SPECIFICATION(S)
GPH	GALLONS PER HOUR	SQ	SQUARE
GPM	GALLONS PER MINUTE	STD	STANDARD
HD	HEAD	SPLY	SUPPLY
HT	HEIGHT	TEMP	TEMPERATURE
HTG	HEATING	TD	TEMP. DROP OR DIFF.
HP	HORSE POWER	R	THERMAL RESISTANCE
HW	HOT WATER	T	TIME
LG	LENGTH	VAC	VACUUM
MAX	MAXIMUM	VENT	VENT, VENTILATION
MIN	MINIMUM	VERT	VERTICAL
NO	NORMALLY OPEN	VOL	VOLUME
NC	NORMALLY CLOSED	WTR	WATER
N/A	NOT APPLICABLE	WT	WEIGHT
NIC	NOT IN CONTRACT	YR	YEAR

PLUMBING SPECIFICATIONS ③
FIRE SPRINKLER SYSTEM
A. NOT INCLUDED IN THIS CONTRACT.
PLUMBING SPECIALTIES
A. PROVIDE AND INSTALL WATER PRESSURE REGULATING VALVE RATED FOR INITIAL WORKING PRESSURE OF 150 PSIG WITH INLET AND OUTLET SHUTOFF VALVES, PRESSURE GAUGE, AND DRAIN VALVE.
B. PROVIDE AND INSTALL CLEANOUTS AND COVER PLATES WHERE INDICATED ON THE DRAWINGS. INSTALL A CLEANOUT AT EACH PLUMBING FIXTURE. CLEANOUT FLOOR COVER PLATES SHALL BE MOUNTED FLUSH WITH THE FLOOR. COORDINATE CLEANOUT COVER PLATES WITH WALL OR FLOOR SURFACE FINISH.
WATER HEATERS
A. PROVIDE A WATER HEATER AS SHOWN ON THE DRAWINGS THAT COMPLIES WITH ASME BOILER AND PRESSURE VESSEL CODE, UL LISTING, AGA STANDARDS, AND ASHRAE ENERGY STANDARDS.
B. SUBMIT MANUFACTURERS CUTSHEET FOR REVIEW AND APPROVAL INCLUDING MANUFACTURER, TYPE, MODEL NUMBER, CAPACITY, ELECTRICAL REQUIREMENTS, AND OPTIONS.
C. INSTALL WATER HEATER LEVEL AND PLUMB ON CONCRETE EQUIPMENT PAD UNLESS OTHERWISE NOTED. INSTALL WATER HEATER ACCORDING TO THE MANUFACTURERS INSTALLATION INSTRUCTIONS. ANCHOR WATER HEATER TO EQUIPMENT PAD. INSTALL EARTHQUAKE BRACING SECURE TO STRUCTURAL MEMBERS.
D. INSTALL WATER HEATER WITH RELIEF VALVE, SHUTOFF VALVES, UNIONS, THERMOMETERS, DRAIN LINE, GAS CONNECTION, VENT AND RECIRCULATION SYSTEM AS INDICATED ON THE DRAWINGS.

PLUMBING SPECIFICATIONS ②

VALVES

A. PROVIDE AND INSTALL BALL SHUTOFF VALVES WHERE SHOWN ON PLANS FOR LINES 3" AND SMALLER. BALL VALVES SHALL BE MSS SP-110, CLASS 150 BRONZE BODY AND BONNET AND VINYL-COVERED STEEL HANDLE.

B. PROVIDE AND INSTALL BUTTERFLY VALVES WHERE SHOWN ON PLANS FOR LINES 4" AND LARGER. BUTTERFLY VALVES SHALL BE MSS SP-67, ASTM A 126 CAST-IRON BODY AND BONNET WITH EPDM SEALS.

FUEL GAS PIPING

A. COORDINATE INSTALLATION OF GAS YARD LINE AND GAS METER WITH THE GAS COMPANY. WORK TO BE PERFORMED BY THE GAS COMPANY PAID BY THE CONTRACTOR.

B. COMPLY WITH NFPA 54 "NATIONAL FUEL GAS CODE", LOCAL GAS COMPANY REQUIREMENTS, AND ALL OTHER APPLICABLE CODES FOR GAS PIPING MATERIALS, COMPONENTS, INSTALLATIONS, INSPECTIONS, TESTING, AND PURGING.

C. GAS PIPING SHALL BE SEAMLESS, GRADE B, SCHEDULE 40 BLACK STEEL WITH THREADED FITTINGS.

D. INSTALL SHUTOFF VALVE DOWNSTREAM OF THE GAS METER OUTSIDE OF THE BUILDING.

E. INSTALL 2 PSIG - TO 4 OZ. GAS PRESSURE REGULATOR WHERE SHOWN ON THE DRAWINGS. INSTALL AND VENT AS REQUIRED BY MANUFACTURERS INSTRUCTIONS.

F. INSTALL GAS SHUTOFF VALVE AT ALL GAS APPLIANCES. CONNECT TO APPLIANCE WITH APPROVED FLEXIBLE CONNECTION. INSTALL TEE FITTING SEDIMENT TRAPS WITHIN 6" OF EACH APPLIANCE.

PLUMBING PIPING

A. WATER DISTRIBUTION PIPING - BELOW GROUND (150 PSIG):
3-1/2" AND SMALLER - USE TYPE K SOFT OR HARD COPPER TUBE WITH CAST COPPER ALLOY BRAZED JOINT PRESSURE FITTINGS.

B. WATER DISTRIBUTION PIPING - ABOVE GROUND (125 PSIG):
3-1/2" AND SMALLER - USE TYPE L HARD COPPER TUBE WITH CAST COPPER ALLOY BRAZED JOINT PRESSURE FITTINGS.

C. WASTE AND VENT PIPING - BELOW GROUND (10-FOOT HEAD OF WATER):
2" TO 6" - USE ACRYLONITRILE-BUTADIENE-STYRENE (ABS) PLASTIC PIPE WITH ABS SOCKET-TYPE DRAIN, WASTE, AND VENT PIPE PATTERN FITTINGS WITH SOLVENT CEMENTED JOINTS.

D. WASTE AND VENT PIPING - ABOVE GROUND (10-FOOT HEAD OF WATER):
2" TO 6" - USE ACRYLONITRILE-BUTADIENE-STYRENE (ABS) PLASTIC PIPE WITH ABS SOCKET-TYPE DRAIN, WASTE, AND VENT PIPE PATTERN FITTINGS WITH SOLVENT CEMENTED JOINTS.

E. STORM DRAINAGE PIPING - ABOVE GROUND (10-FOOT HEAD OF WATER):
2" TO 8" - USE HUB-AND-SPIGOT CAST-IRON SOIL PIPE WITH CAST IRON SOIL PIPE FITTINGS, NEOPRENE RUBBER GASKETS, AND COMPRESSION JOINTS.

F. INSTALL HANGERS FOR HORIZONTAL COPPER AND CAST IRON PIPING WITH THE FOLLOWING MAXIMUM SPACING AND MINIMUM ROD SIZES:

NOM. PIPE SIZE	MAX. SPAN	MIN. ROD DIA.
3/4"	6'	3/8"
1"	6'	3/8"
1-1/2"	6'	3/8"
2"	12'	3/8"
2-1/2"	12'	1/2"
3"	12'	1/2"
3-1/2"	12'	1/2"
4"	12'	5/8"
5"	12'	5/8"
6"	12'	3/4"

SUPPORT VERTICAL PIPE AND TUBING AT EACH FLOOR.

G. SUPPORT HORIZONTAL ABS AND PVC PIPING WITH PIPE HANGERS LOCATED AT 4' MAXIMUM SPAN.

H. CLEAN, FLUSH, AND TEST ALL WATER DISTRIBUTION PIPING TO 1-1/2 TIMES THE OPERATING PRESSURE FOR A TIME PERIOD OF 4 HOURS. PURGE AND DISINFECT POTABLE WATER SYSTEMS WITH A WATERCHLORINE SOLUTION IN ACCORDANCE WITH THE LOCAL HEALTH CODE REQUIREMENTS. TEST AND SUBMIT SATISFACTORY REPORT PRIOR TO BUILDING OCCUPANCY.

I. CLEAN, FLUSH, AND TEST THE WASTE AND VENT PIPING SYSTEM TO 10 FEET HEAD OF WATER.


PLUMBING FIXTURES
A. PROVIDE AND INSTALL PLUMBING FIXTURES WHERE INDICATED ON THE DRAWINGS FOR A COMPLETE PLUMBING SYSTEM. PROVIDE ALL REQUIRED CARRIERS, SUPPORTS, EQUIPMENT, HANGERS, FITTINGS, TRIM, STOPS, AND ACCESSORIES ASSOCIATED WITH THE PLUMBING FIXTURES. COORDINATE THE COLOR STYLE, COLOR, AND ACCESSORIES OF EACH FIXTURE WITH THE BUILDING OWNER. ALL FIXTURES NOTED AS ACCESSIBLE SHALL COMPLY WITH A.D.A. REQUIREMENTS. COORDINATE ALL ELECTRICAL REQUIREMENTS WITH THE ELECTRICAL SUB-CONTRACTOR. INSTALL ALL PLUMBING FIXTURES PLUMB, LEVEL, AND ACCORDING TO THE MANUFACTURERS INSTALLATION INSTRUCTIONS. REFER TO THE PLUMBING FIXTURE SCHEDULE.
B. PROVIDE PLUMBING FIXTURES FROM THE FOLLOWING MANUFACTURERS: WATER CLOSETS AND URINALS: AMERICAN STANDARD, BRIGGS, CRANE, ELIER, KOHLER, SLOAN LAVATORIES: ACORN, AMERICAN STANDARD, BRIGGS, CRANE, ELIER, ELKAY, KOHLER, SLOAN SINKS AND SERVICE SINKS: AMERICAN STANDARD, BRIGGS, CRANE, ELIER, ELKAY, KOHLER, SLOAN DRINKING FOUNTAINS AND WATER COOLERS: ELKAY, HALSEY TAYLOR, HAWS, OASIS, SUNROC FLUSHOMETERS: SLOAN, ZURN FAUCETS: AMERICAN STANDARD, BRIGGS, CHICAGO, CRANE, DELTA, ELIER, ELKAY, GERBER, KOHLER, MOEN, PRICE PFISTER, SLOAN, SYMONS, T & S BRASS
C. SUBMIT MANUFACTURERS CUTSHEET FOR REVIEW AND APPROVAL FOR EACH PLUMBING FIXTURE INCLUDING MANUFACTURER, MODEL, STYLE, OPTIONS, AND ACCESSORIES.

PLUMBING SPECIFICATIONS ①
BASIC PLUMBING REQUIREMENTS
A. COMPLY WITH THE REQUIREMENTS OF THE 2018 EDITION OF THE INTERNATIONAL BUILDING CODE (IBC), INTERNATIONAL MECHANICAL CODE (IMC), INTERNATIONAL PLUMBING CODE (IPC), INTERNATIONAL FUEL GAS CODE (IFGC), AND INTERNATIONAL ENERGY CONSERVATION CODE (IECC), AND THE CURRENT NATIONAL ELECTRIC CODE (NEC) INCLUDING ALL STATE AMENDMENTS. COMPLY WITH THE AUTHORITY HAVING JURISDICTION AND ALL APPLICABLE CITY, COUNTY, STATE, AND FEDERAL CODES AND REGULATIONS IN EFFECT AT THE BID DATE.
B. PREPARE AND SUBMIT ELECTRONIC SHOP DRAWINGS FOR ALL PLUMBING FIXTURES, EQUIPMENT, VALVES, AND ACCESSORIES INCLUDING MANUFACTURERS NAME, CATALOG NUMBER, DESCRIPTION, SIZE, CAPACITY, ELECTRICAL REQUIREMENTS, OPERATION, AND MAINTENANCE INFORMATION. SHOP DRAWINGS SHALL BE REVIEWED AND STAMPED BY THE PLUMBING AND GENERAL CONTRACTOR PRIOR TO ENGINEERS REVIEW. FIXTURES, EQUIPMENT, ETC. SHALL NOT BE ORDERED UNTIL APPROVED SHOP DRAWINGS HAVE BEEN RECEIVED.
C. PREPARE COORDINATION DRAWINGS DETAILING ALL MAJOR EQUIPMENT AND SYSTEMS. INCLUDE EQUIPMENT CONNECTIONS, CLEARANCES, FIRE-RATED WALL OR FLOOR PENETRATIONS, CONCRETE PADS, AND SUPPORT DETAILS IN COORDINATION DRAWINGS. COORDINATION DRAWINGS SHALL BE IN CONJUNCTION WITH THE MECHANICAL, FIRE SPRINKLER (WHERE REQUIRED), ELECTRICAL, REFLECTED CEILINGS, AND ALL OTHER APPLICABLE TRADES.
D. PREPARE RECORD AS BUILT DOCUMENTS INCLUDING ALL CHANGES FROM THE ORIGINAL BID DOCUMENTS. SUBMIT COMPLETE AS BUILT DOCUMENTS AT THE COMPLETION OF THE PROJECT.
E. PROVIDE 2 SETS OF OPERATION AND MAINTENANCE (O & M) MANUALS CONTAINING INFORMATION FOR ALL MECHANICAL AND PLUMBING SYSTEMS. THE MANUALS SHALL CONTAIN A LIST OF ALL SUB-CONTRACTORS AND SUPPLIERS, EQUIPMENT CUT SHEETS, START-UP INFORMATION, BALANCING REPORTS, AND MAINTENANCE REQUIREMENTS. THE MANUALS SHALL BE HARD BACKED 3-RING BINDERS WITH THE PROJECT LABELED ON THE COVER AND SPLINE.
F. INSTALL ALL PLUMBING EQUIPMENT AND MATERIALS IN COORDINATION WITH ALL OTHER TRADES. VERIFY ALL ELECTRICAL CONNECTIONS WITH THE ELECTRICAL CONTRACTOR PRIOR TO INSTALLATION.
G. PROVIDE AND INSTALL ACCESS DOORS WHERE EQUIPMENT OR VALVES ARE CONCEALED BEHIND FINISHED SURFACES.
H. PROVIDE FACTORY-AUTHORIZED EQUIPMENT START-UP, COMMISSIONING, AND TRAINING OF ALL PLUMBING EQUIPMENT.
I. INSTALL ALL SYSTEMS, MATERIALS, AND EQUIPMENT LEVEL AND PLUMB, PARALLEL AND PERPENDICULAR TO OTHER BUILDING SYSTEMS AND COMPONENTS. INSTALL ALL PIPING FREE FROM SAGS AND BENDS AND AT THE SLOPE INDICATED (WHERE REQUIRED). INSTALL PIPING AND EQUIPMENT TO PROVIDE THE MAXIMUM POSSIBLE HEADROOM.
J. ALL WORK SHALL BE PERFORMED BY CERTIFIED AND SKILLED WORKERS WITH PRIOR EXPERIENCE IN THEIR PARTICULAR TRADE.
K. THE PLUMBING SUB-CONTRACTOR SHALL PROVIDE WARRANTY OF THE ENTIRE PLUMBING SYSTEM FOR A PERIOD OF ONE YEAR. INCLUDE THE WARRANTY AND ALL OTHER GUARANTEES AND WARRANTIES IN THE OPERATION AND MAINTENANCE MANUAL.
L. THE CONTRACTOR SHALL REPAIR OR REPLACE ALL DAMAGED PIPING, EQUIPMENT, OR OTHER DAMAGE DURING CONSTRUCTION.
M. PROVIDE AND INSTALL ALL PLUMBING EQUIPMENT, PIPING, FIXTURE, AND ACCESSORIES IN STRICT ACCORDANCE WITH THE MANUFACTURERS INSTALLATION INSTRUCTIONS. PROVIDE ALL FITTINGS, VALVES, TRANSITIONS, AND OTHER DEVICES AS REQUIRED FOR A COMPLETE AND OPERATIONAL PLUMBING SYSTEM.
BASIC PLUMBING MATERIALS AND METHODS
A. ALL PIPE AND PIPE FITTINGS SHALL BE NEW AND SHALL BE AMERICAN MADE WITH APPROVED LABELS. DELIVER, STORE, AND PROTECT PIPING DURING CONSTRUCTION FROM DAMAGE, DIRT, AND MOISTURE.
B. PROVIDE AND INSTALL DIELECTRIC FITTINGS AND FLEXIBLE CONNECTORS WHERE REQUIRED FOR PROPER SYSTEM FLUID, PRESSURE, AND TEMPERATURE.
C. PROVIDE PIPE ESCUTCHEONS FOR ALL EXPOSED WALL AND CEILING PENETRATIONS. PROVIDE COVER PLATES FOR ALL FLOOR AND WALL CLEANOUTS.
D. SEAL ALL PIPE PENETRATIONS THROUGH WALLS AND FLOORS AIR TIGHT. CAULK ALL FIRE RATED PIPE PENETRATIONS WITH APPROVED FIRE-STOPPING MATERIAL.
E. CUT, CHANNEL, CHASE, AND DRILL FLOORS, WALLS, PARTITIONS, CEILINGS, AND OTHER SURFACES NECESSARY FOR PROPER INSTALLATION. REPAIR AS REQUIRED TO MATCH ADJACENT SURFACES.
HANGERS AND SUPPORTS
A. PROVIDE AND INSTALL PIPE SUPPORTS AND HANGERS AS REQUIRED FOR ALL PIPING AND EQUIPMENT ACCORDING TO MANUFACTURERS STANDARDIZATION SOCIETY (MSS) STANDARDS.
VIBRATION ISOLATION AND SEISMIC CONTROLS
A. PROVIDE AND INSTALL VIBRATION ISOLATORS, FLEXIBLE CONNECTIONS, ISOLATION PADS, AND OTHER EQUIPMENT TO PREVENT NOISE AND VIBRATION TRANSMISSION.
PIPING AND EQUIPMENT IDENTIFICATION
A. PROVIDE EQUIPMENT PIPE AND EQUIPMENT TAGS, LABELS, AND IDENTIFICATION INDICATING FLOW DIRECTION, AREA SERVED, SYSTEM TYPE AND OTHER IDENTIFYING INFORMATION. COMPLY WITH ASME PIPING AND EQUIPMENT IDENTIFICATION STANDARDS.
INSULATION
A. PROVIDE AND INSTALL GLASS FIBER PREFORMED PIPE INSULATION WITH VAPOR PROOF COATING ACCORDING TO THE FOLLOWING SCHEDULE: DOMESTIC COLD WATER PIPING: 1/2" TO 2" PIPE SIZE - 3/4" INSULATION 2" AND ABOVE - 1" INSULATION DOMESTIC HOT WATER AND RECIRCULATED HOT WATER PIPING: 1/2" TO 2" PIPE SIZE - 1" INSULATION 2" AND ABOVE - 1-1/2" INSULATION RAIN WATER PIPING AND PLUMBING VENTS (WITHIN 6" OF ROOF): 1/2" TO 2" PIPE SIZE - 3/4" INSULATION 2" AND ABOVE - 1" INSULATION
B. GLASS FIBER INSULATION SHALL HAVE A FLAME SPREAD RATING OF 25 OR LESS AND A SMOKE DEVELOPED RATING OF 50 OR LESS.
C. SEAL ALL ENDS AND JOINTS TO PROVIDE A COMPLETELY SEALED INSULATION SYSTEM. PROVIDE COVER HANGER INSERTS AND SHIELDS WITH JACKET MATERIAL MATCHING ADJACENT PIPE INSULATION.
D. PROVIDE SNAP ON INSULATION KIT ON ALL ADA COMPLIANT LAVATORIES AND SINKS.

PLUMBING GENERAL NOTES
1. PROVIDE ALL EQUIPMENT, PIPING, MATERIALS, LABOR, PERMITS, AND FEES TO CONSTRUCT A COMPLETE AND OPERATIONAL PLUMBING SYSTEM FOR THE ENTIRE PROJECT AS SHOWN ON THE DRAWINGS.
2. COORDINATE THE EXACT LOCATION OF ALL PLUMBING FIXTURES AND DRAINS WITH THE ARCHITECTURAL DRAWINGS AND THE GENERAL CONTRACTOR.
3. COORDINATE ALL WORK WITH THE GENERAL CONTRACTOR, MECHANICAL SUB-CONTRACTOR, ELECTRICAL SUB-CONTRACTOR, AND ALL OTHER TRADES IN THE PROJECT.
4. ALL PLUMBING INFORMATION IS NOT SHOWN ON THE PLUMBING DRAWINGS. COORDINATE ALL PLUMBING WORK WITH THE ARCHITECTURAL, STRUCTURAL, MECHANICAL, CIVIL, AND ELECTRICAL DRAWINGS.
5. PLUMBING PLANS ARE SCHEMATIC IN NATURE AND THEREFORE DO NOT SHOW ALL DROPS, RISERS, AND OFFSETS. THE CONTRACTOR SHALL MAKE ALL REQUIRED MODIFICATIONS TO PROVIDE A COMPLETE AND OPERATIONAL PLUMBING SYSTEM. MAJOR MODIFICATIONS SHALL BE REVIEWED AND APPROVED BY THE ENGINEER.
6. DO NOT RUN PIPING ABOVE ELECTRICAL PANELS. PROVIDE 4'-0" DEEP X 6'6" HIGH CLEAR ACCESS SPACE IN FRONT OF PANELS. DO NOT RUN PIPING IN ELECTRICAL ROOMS.
7. INSTALL ALL PIPING SHOWN IN EXTERIOR WALLS ON THE WARM (ROOM) SIDE OF THE BUILDING INSULATION.
8. INSTALL WATER, GAS, AND VENT PIPING AS HIGH AS POSSIBLE ABOVE THE CEILING UNLESS NOTED OTHERWISE.
9. INSTALL WASTE PIPING BELOW THE FLOOR UNLESS NOTED OTHERWISE.
10. PROVIDE AND INSTALL 2" MINIMUM WASTE PIPE SIZE BELOW GRADE.
11. INSTALL EXTERIOR PIPING 36" MINIMUM BELOW GRADE.
12. INSTALL PLUMBING VENTS A MINIMUM OF 3 FEET ABOVE OR 10 FEET AWAY FROM OUTSIDE AIR INTAKES. COORDINATE WITH THE MECHANICAL SUB-CONTRACTOR.

Mortensen Engineering, Inc.
25 South 830 East
Smithfield, Utah 84305
(435) 770-5534

OWNERSHIP OF DOCUMENTS
These documents, including the designs and ideas incorporated herein, are the property of MORTENSEN ENGINEERING, INC. and shall not be used, in whole or in part, for any other project without the written consent of MORTENSEN ENGINEERING, INC.

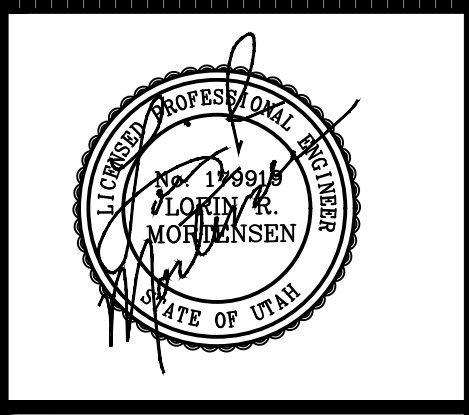

DATE
June 17, 2022


PROJECT TITLE
**Clarkston City Hall
Addition & Remodel Project**
25 South Main Street
Clarkston, Utah 84305
Bair Design

SHEET TITLE
**PLUMBING NOTES,
SYMBOL LEGEND, &
SPECIFICATIONS**

PROJECT NUMBER

REVISIONS

SHEET NUMBER
P0

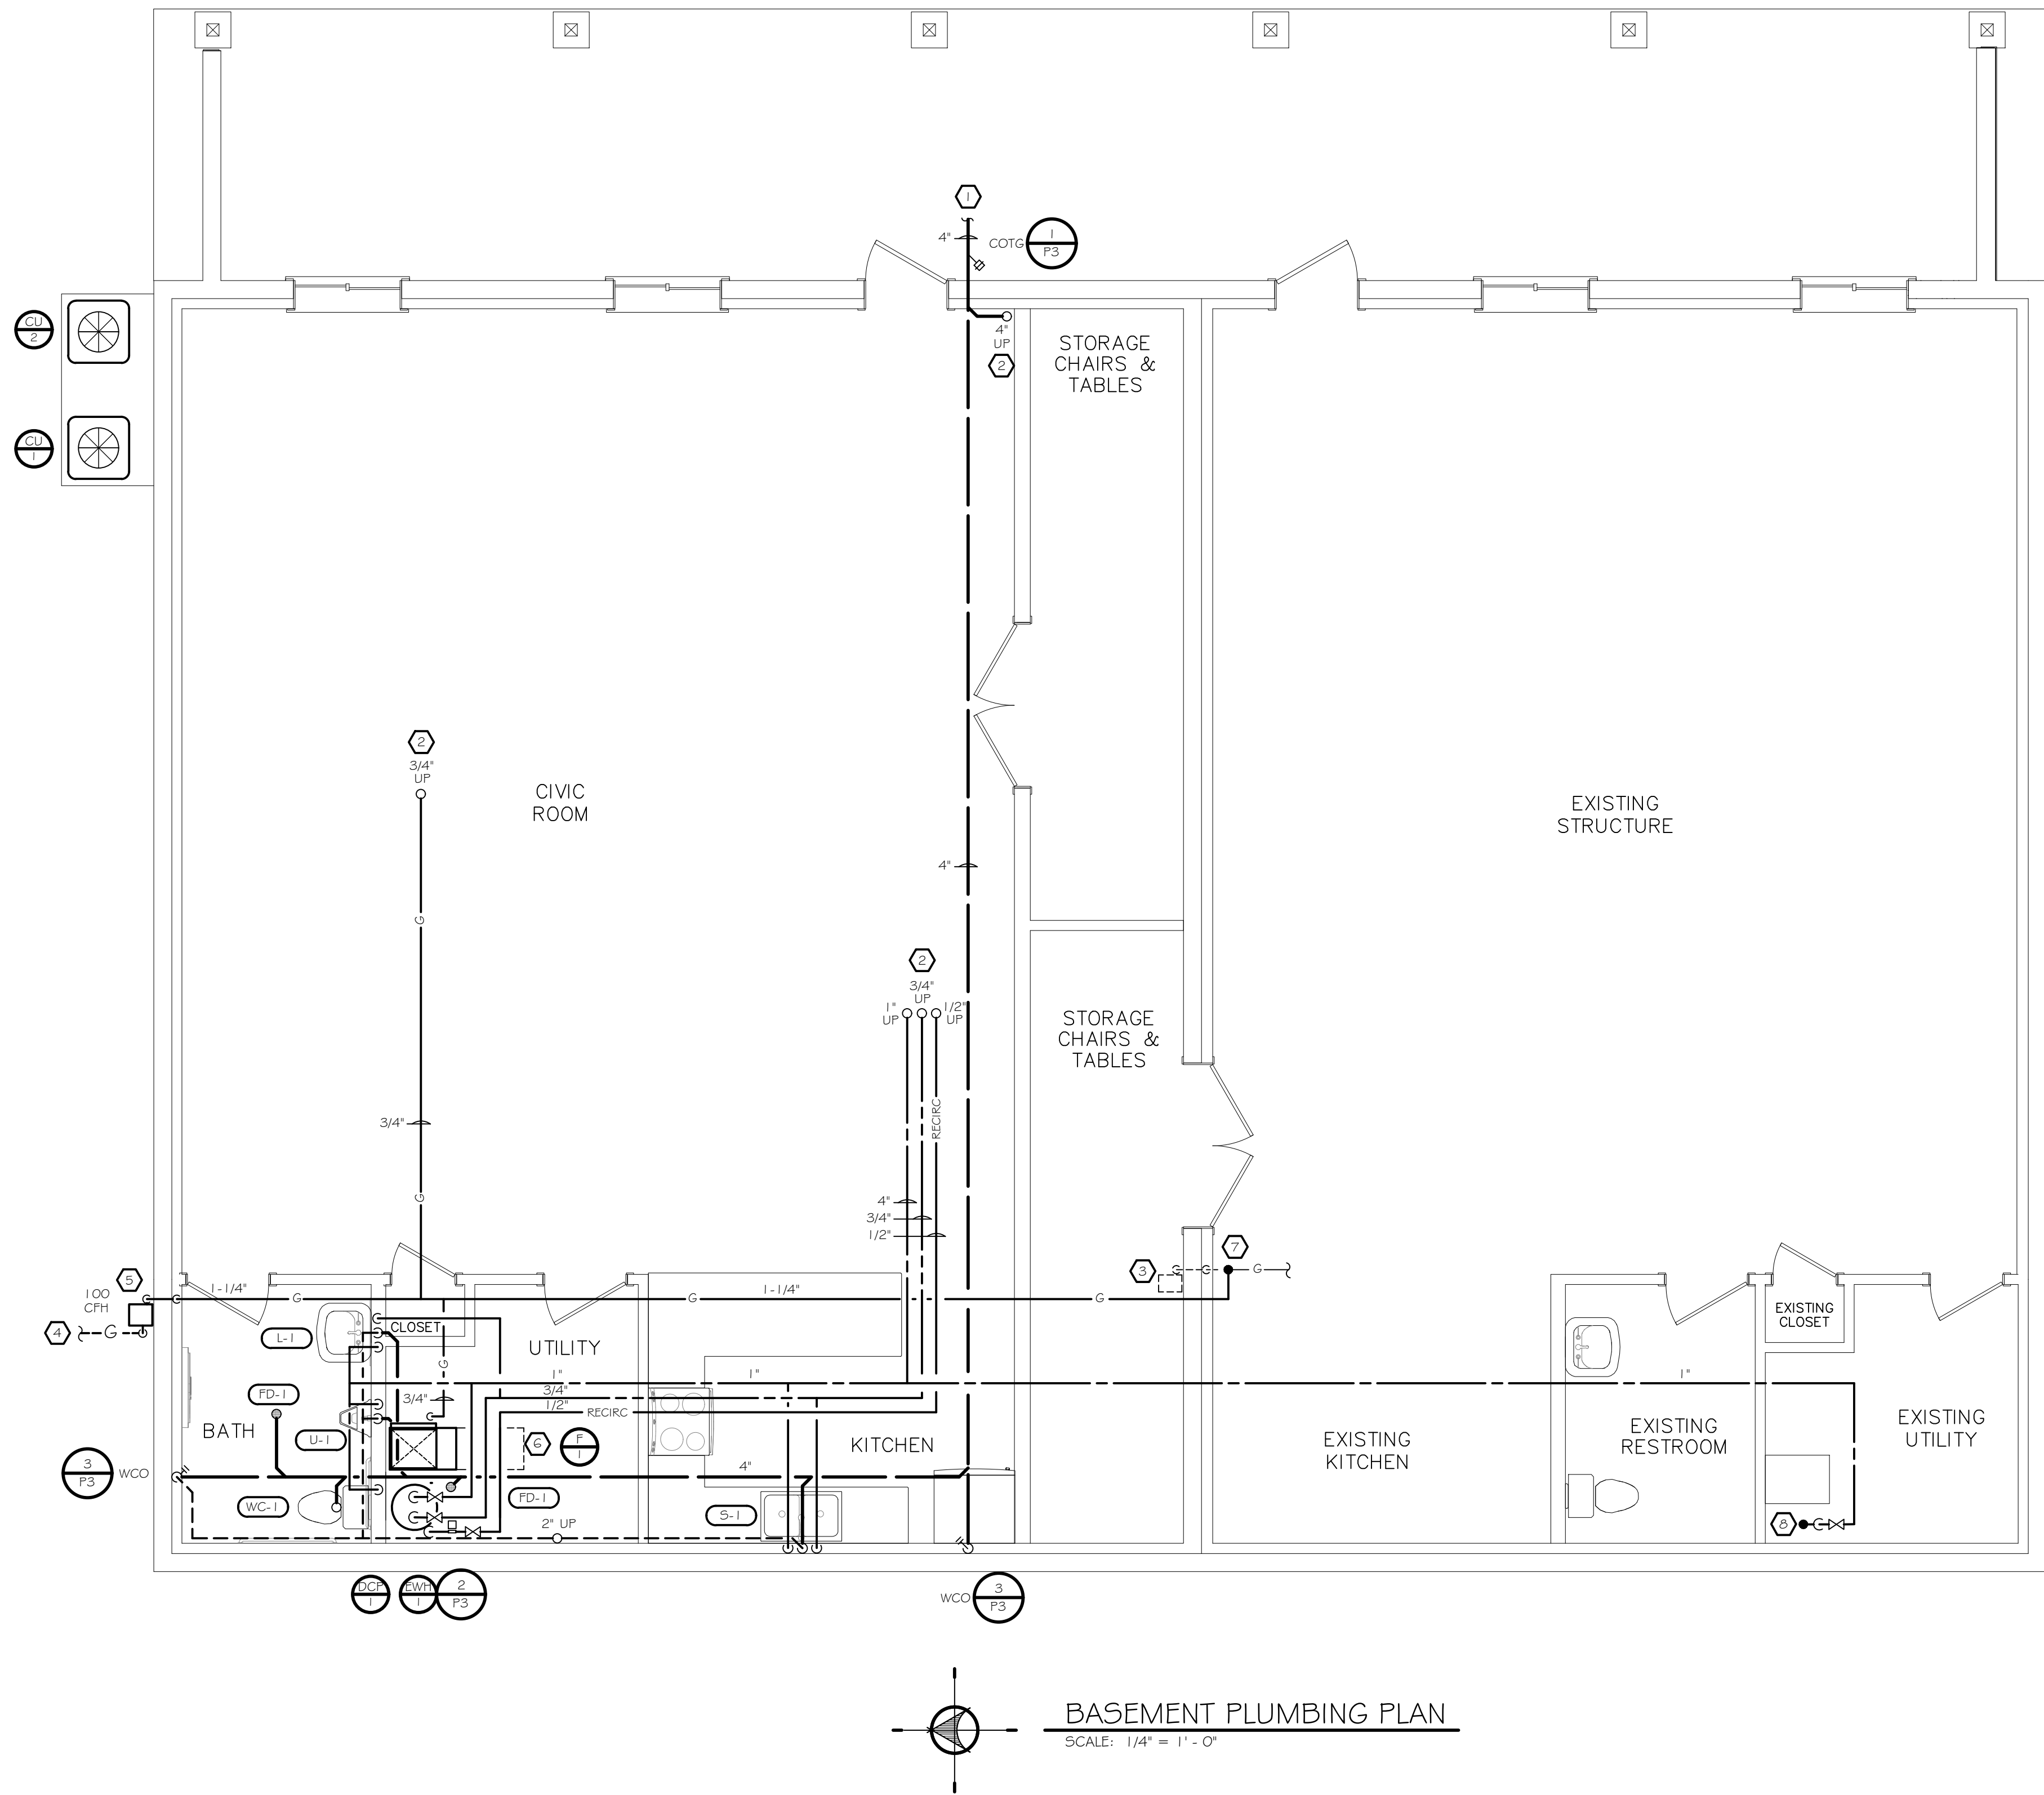

REFERENCE NOTES	
1	SEE SITE UTILITIES PLAN FOR CONTINUATION.
2	PIPING UP TO MAIN FLOOR. SEE MAIN FLOOR PLUMBING PLAN SHEET P2 FOR CONTINUATION.
3	RELOCATE GAS METER BY GAS COMPANY.
4	GAS YARD PIPING BY GAS COMPANY.
5	4 OZ. GAS METER BY GAS COMPANY.
6	EQUIPMENT ACCESS SPACE. KEEP CLEAR OF DUCTS & PIPING.
7	CONNECT NEW GAS LINE TO EXISTING. FIELD VERIFY EXACT LOCATION OF EXISTING GAS LINE.
8	CONNECT NEW WATER LINE TO EXISTING. FIELD VERIFY EXACT LOCATION OF EXISTING WATER LINE.

Mortensen Engineering, Inc.
251 South 830 East
Smithfield, Utah 84305
(435) 770-5534

OWNERSHIP OF DOCUMENTS
These documents, including the designs and ideas incorporated herein, are the property of MORTENSEN ENGINEERING, INC. and shall not be used, in whole or in part, for any other project without written permission.



DATE
June 17, 2022



PROJECT TITLE
**Clarkston City Hall
Addition & Remodel Project**
25 South Main Street
Clarkston, Utah 84305
Bair Design

SHEET TITLE
**BASEMENT
PLUMBING PLAN**

PROJECT NUMBER

REVISIONS

SHEET NUMBER
P1

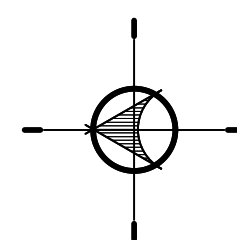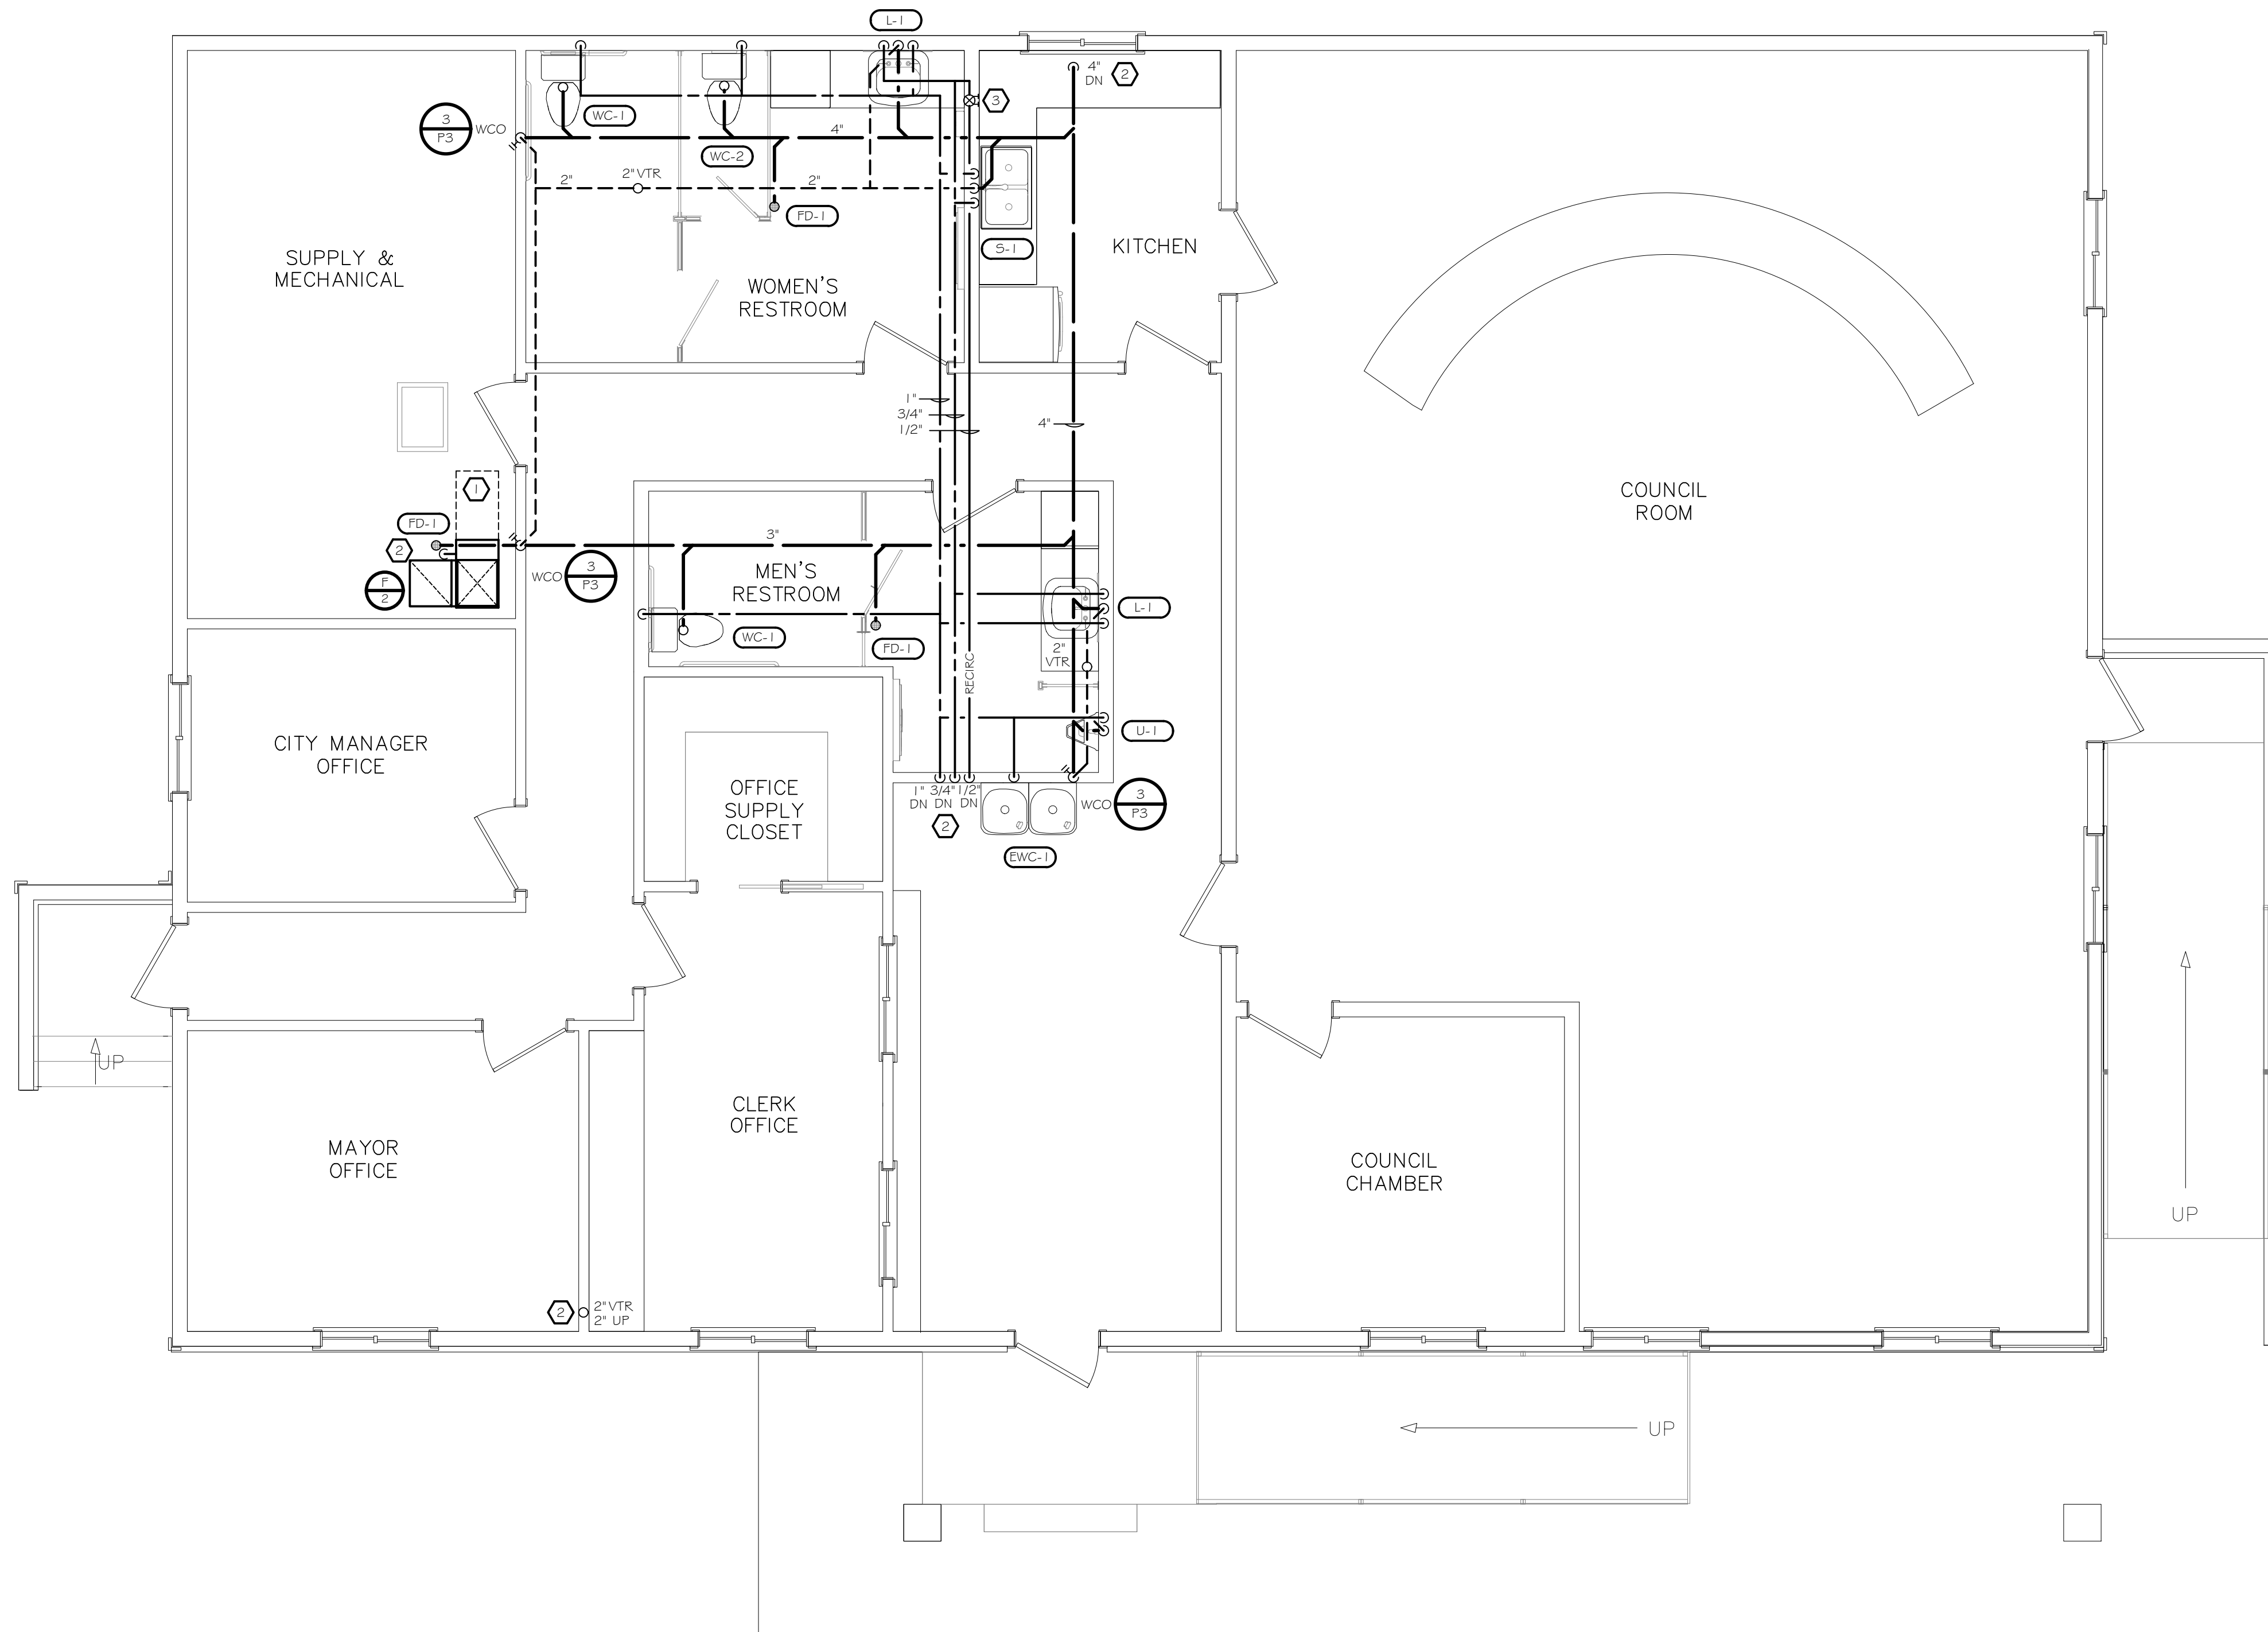


MAIN FLOOR PLUMBING PLAN
SCALE: 1/4" = 1' - 0"

REFERENCE NOTES

- 1 EQUIPMENT ACCESS SPACE, KEEP CLEAR OF DUCTS & PIPING.
- 2 PIPING DOWN TO BASEMENT LEVEL, SEE BASEMENT PLAN SHEET P.1 FOR CONTINUATION.
- 3 CIRCUIT SETTER, SET AT 1 GPM.

Mortensen Engineering, Inc.
25 South 830 East
Salt Lake City, Utah 84143
(313) 770-5534

OWNERSHIP OF DOCUMENTS
These documents, including the designs and ideas incorporated herein, are the property of MORTENSEN ENGINEERING, INC. and shall not be used, in whole or in part, for any other project without written permission.

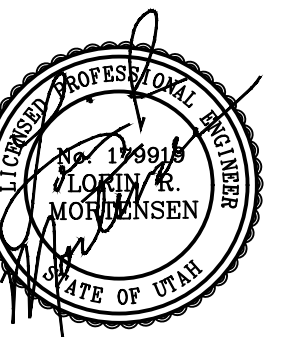

DATE
June 17, 2022

Clarkston City Hall
Addition & Remodel Project
25 South Main Street
Clarkston, Utah 84305
Bair Design

PROJECT TITLE

MAIN FLOOR
PLUMBING PLAN


SHEET TITLE

PROJECT NUMBER


REVISIONS

SHEET NUMBER


P2

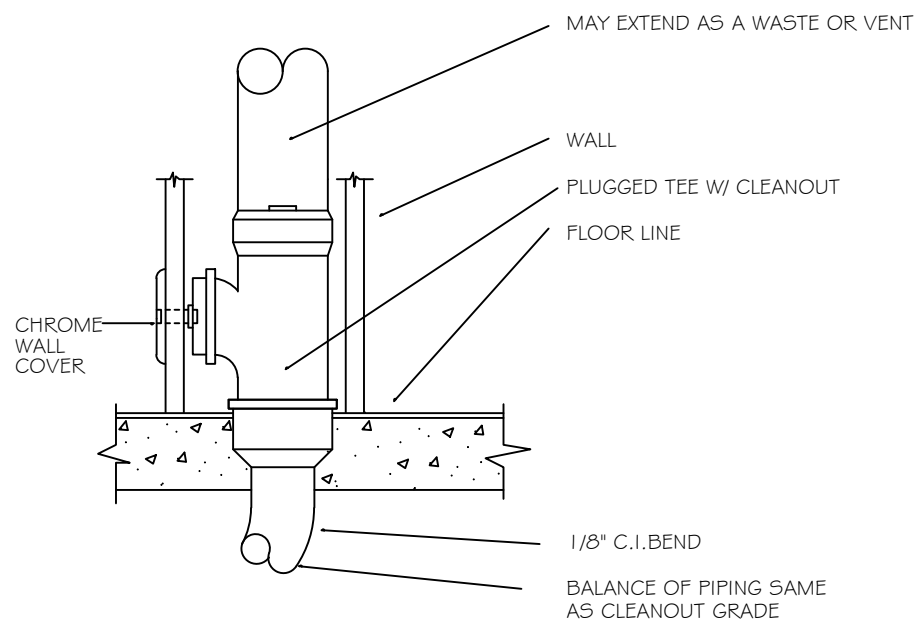

WALL CLEANOUT DETAIL
NOT TO SCALE

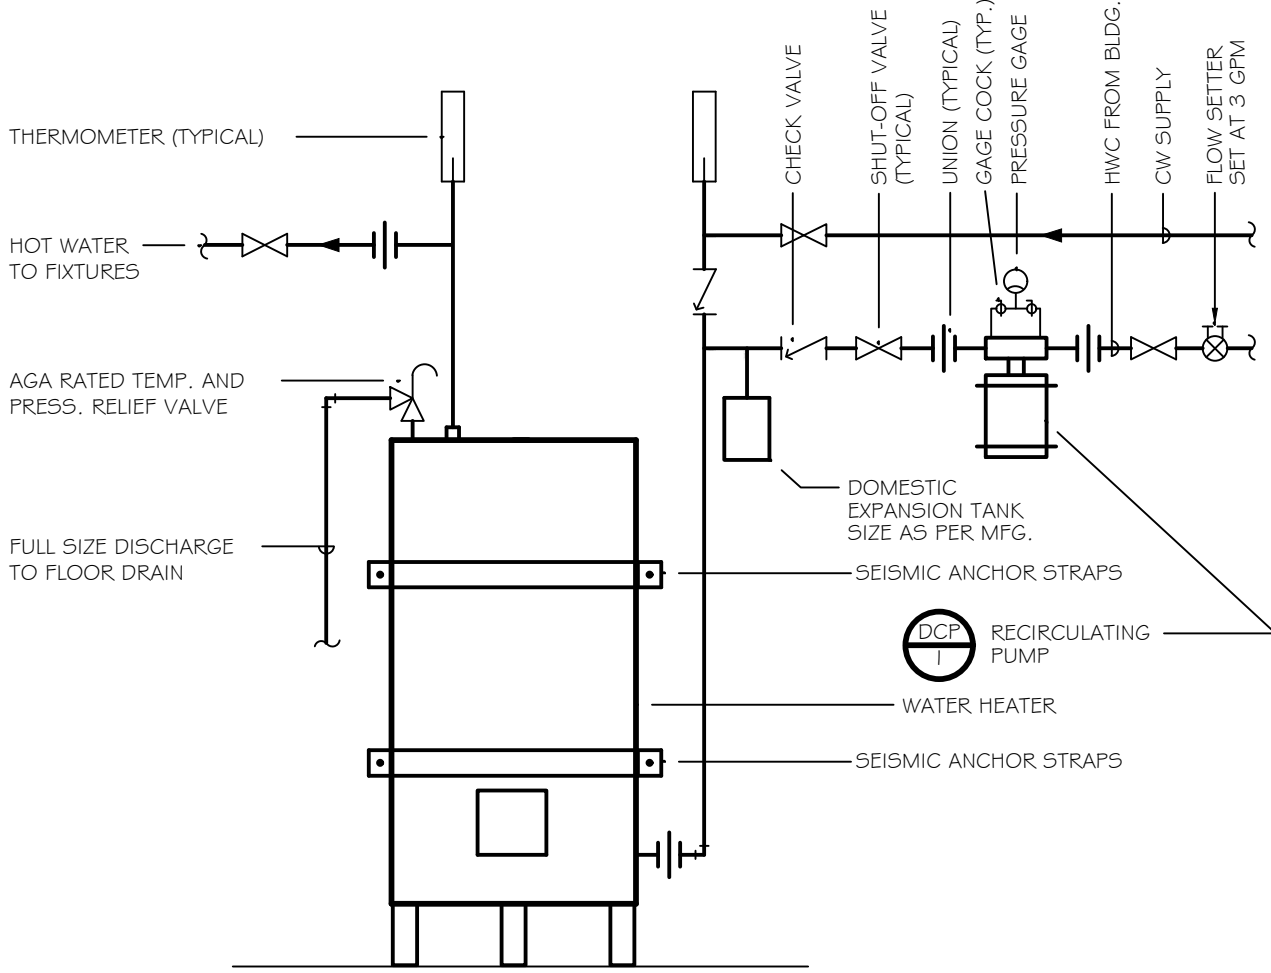

ELECTRIC WATER HEATER DETAIL
NOT TO SCALE

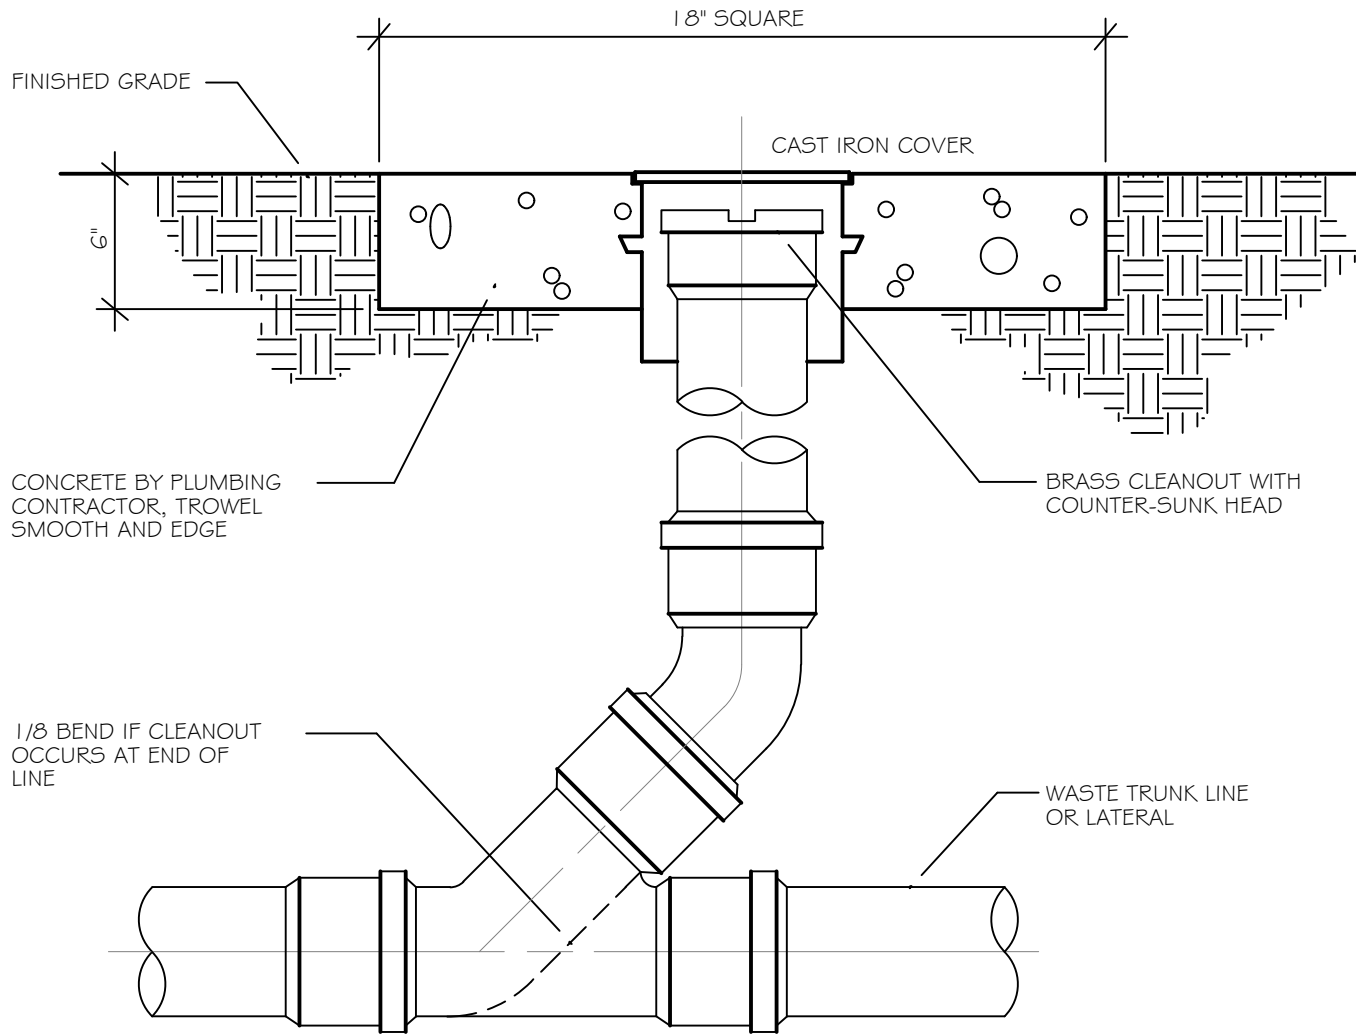

CLEAN OUT TO GRADE DETAIL
NOT TO SCALE

PLUMBING FIXTURE SCHEDULE								
FIX. NO.	FIXTURE	TYPE	DESCRIPTION	WASTE	TRAP	VENT	HW	CW
(EWC-1)	ACCESSIBLE ELECTRIC WATER COOLER	ACCESSIBLE BARRIER-FREE	ACORN AQUA A11 2108F WALL MOUNTED BARRIER FREE BI-LEVEL WATER COOLER WITH ONE-PIECE STAINLESS STEEL TOP AND RECEPTOR, WELDED STEEL FRAME, AND STEEL PANELS WITH BAKED ENAMEL COATING. 1/4 HP, 115/160, BP2 SENSOR BOTTLE FILLER. 8 GPH OF 50° F WATER AT 80° F INLET WATER.	1 1/2"	1 1/4"	1 1/4"	-	1/2"
(FD-1)	FLOOR DRAIN	TOILET ROOMS	SMITH FIGURE 2010-BP CAST IRON BODY AND FLASHING COLLAR WITH PROTECTIVE CAP AND ROUND NICKEL BRONZE ADJUSTABLE STRAINER HEAD WITH SECURED SQUARE HOLE GRATE. DEEP SEAL TRAP.	2"	2"	1 1/2"	-	-
(L-1)	LAVATORY TOILET ROOM	ACCESSIBLE COUNTER MOUNTED OVAL	KOHLER K-2196-1 PENNINGTON SELF RIMMING VITREOUS CHINA OVAL LAVATORY WITH SINGLE FAUCET HOLE, K-7715 OPEN GRID STRAINER; CHICAGO 2200 SINGLE HOLE LAVATORY WITH 4-3/4" SPOUT, 3/8" COPPER INLET TUBES; E12 2.0 GPM AERATOR. PROVIDE ADA INSULATION KIT ON LINES BELOW LAVATORY. (1)	1 1/2"	1 1/4"	1 1/4"	1/2"	1/2"
(S-1)	BREAK ROOM SINK	TWO COMPARTMENT SINK	DAYTON DSEW-3321 GAUGE #300 STAINLESS STEEL COUNTERTOP SELF RIMMING SINK. DIMENSIONS: 33x21x8" WITH (2) FAUCET HOLES ON 4" CENTERS; STRAINER, CLEVELAND CFG FLAGSTONE MODEL 47511 SINGLE HANDLE FAUCET WITH 8" SWING SPOUT, # E3 AERATOR. (1)	2"	1 1/2"	1 1/2"	1/2"	1/2"
(U-1)	URINAL	WALL HUNG	KOHLER K-25048-ET STANWELL BLOWOUT VITREOUS CHINA WALL HUNG URINAL WITH 3/4" TOP SPUD INLET AND 2" N.P.S. OUTLET. SLOAN 8186 OPTIMA BATTERY OPERATED FLUSH VALVE.	2"	-	1 1/2"	-	3/4"
(WC-1)	WATER CLOSET	ACCESSIBLE FLOOR MOUNTED TANK TYPE	KOHLER K-3481 WELLWORTH COMFORT HEIGHT VITREOUS CHINA INGENIUM FLUSHING SYSTEM, COMFORT HT. BOLT CAPS; PLASTIC OPEN FRONT SEAT; 12" ROUGHING-IN; ACTUATOR SHALL BE ON THE WIDE SIDE OF STALL. 1.6 GAL/ FLUSH MAX.	3"	-	1 1/2"	-	1/2"
(WC-2)	WATER CLOSET	FLOOR MOUNTED TANK TYPE	KOHLER K-3999 HIGHLINE COMFORT HEIGHT VITREOUS CHINA PRESSURE LITE FLUSHING SYSTEM, COMFORT HT. BOLT CAPS; PLASTIC OPEN FRONT SEAT; 12" ROUGHING-IN; ACTUATOR SHALL BE ON THE WIDE SIDE OF STALL. 1.6 GAL/ FLUSH MAX.	3"	-	1 1/2"	-	1/2"

(1) PROVIDE SYMMONS THERMIXER MODEL S-120 THERMOSTATIC MIXING VALVE BELOW LAVATORIES AND SINK. SET OUTLET AT 110° F. CONNECT TO HOT WATER INLET OF FAUCET.


ELECTRIC DOMESTIC HOT WATER HEATER SCHEDULE							
SYMBOL	MANUFACTURERS AND MODEL NO.	TANK CAPACITY GALLONS	INPUT KW	VOLTS/ PHASE/ CYCLE	RECOVERY RATE GPH (1)	WATER TEMP IN/OUT	COMMENTS
(EWH-1)	RHEEM PERFORMANCE 40	40	(2) 3.8	240/1/60	20	50/120	

DOMESTIC WATER CIRCULATE PUMP SCHEDULE								
PUMP NO.	MANUFACTURER AND MODEL NO.	GPM	HEAD FT.	H.P.	RPM	VOLTS/PHASE/ CYCLE	EQUIPMENT OR AREA SERVED	COMMENTS
DCP-1	BELL & GOSSETT SERIES PRS	1	-	1/4	1750	120/1/60	ALL ROOMS & FIXTURES	(1) (2)

(1) ALL BRONZE CONSTRUCTION.
(2) EQUIPPED WITH 24 HOUR, 7 DAY PROGRAMMABLE TIMER.

Mortensen Engineering, Inc.
25 South 830 East
Smithfield, Utah 84305
(435) 770-5534

OWNERSHIP OF DOCUMENTS
These documents, including the designs and ideas incorporated herein, are the property of MORTENSEN ENGINEERING, INC. and shall not be used, in whole or in part, for any other project without written permission.

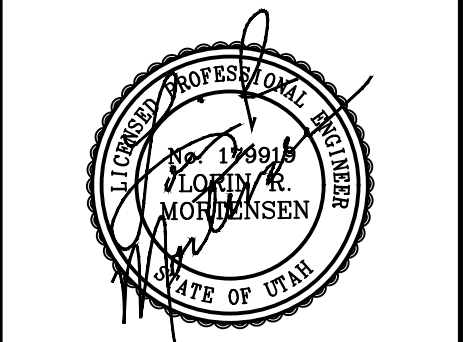

DATE
June 17, 2022

Clarkston City Hall
Addition & Remodel Project
25 South Main Street
Clarkston, Utah 84305
Bair Design

PROJECT TITLE

SHEET TITLE
PLUMBING
DETAILS &
SCHEDULES

PROJECT NUMBER

REVISIONS

SHEET NUMBER

P3

LAST SAVE 8/17/2023 1:08:56 PM CLARKSTON CITY BLDG001 DRAWINGS\06 ELECTRICAL\06 SOURCE PROJECT SHEETS\01 ABBREVIATIONS G.P.N. LEGEND & SHEET INDEX.DWG
LAST SAVED: 17 Aug 22

GENERAL PROJECT NOTES

- THE ELECTRICAL CONTRACTOR SHALL HAVE A COORDINATION MEETING WITH THE MECHANICAL CONTRACTOR, CONSTRUCTION SUPERINTENDANT AND ANY OTHER TRADES AS REQUIRED WITHIN SEVEN DAYS OF THE START OF THE JOB TO REVIEW CODE CLEARANCE REQUIREMENTS FOR PANELS, SWITCHES, AND OTHER ELECTRICAL GEAR SPECIFICALLY FOR THIS JOB. RECORD THE MEETING IN THE SUPERINTENDENT'S LOG. REPORT UNRESOLVED CONFLICTS TO THE ARCHITECT IMMEDIATELY.
- THE MAIN TELEPHONE SERVICE AS SHOWN ON THE DRAWINGS HAS NOT BEEN COORDINATED WITH THE TELEPHONE COMPANY DURING DESIGN. THE CONTRACTOR SHALL VERIFY THE TELEPHONE SERVICE AS SHOWN. NOTIFY THE ENGINEER IF TELEPHONE COMPANY REQUIRES CHANGES FROM THE DRAWING BEFORE INSTALLATION BEGINS.
- REFER TO MECHANICAL PLANS FOR EXACT LOCATION OF MECHANICAL EQUIPMENT.
- REFER TO KITCHEN EQUIPMENT PLANS FOR EXACT OUTLET HEIGHT, LOCATION, AND RECEPTACLE NEMA CONFIGURATION.
- ALL ELECTRICAL INSTALLATIONS TO CONFORM TO THE LATEST NEC AND LOCAL CODES.
- ALL RECESSED LIGHT FIXTURES MUST CONFORM TO NEC 410 AND IECC 502.4.8. ELECTRICAL CONTRACTOR TO COORDINATE WITH GENERAL CONTRACTOR AS REQUIRED.
- EXHAUST FANS FURNISHED AND INSTALLED BY MECHANICAL CONTRACTOR, WIRED BY ELECTRICAL CONTRACTOR.
- MOUNTING HEIGHT OF GENERAL PURPOSE OUTLETS AND SWITCHES SHALL BE 16" TO BOTTOM AND 48" TO TOP RESPECTIVELY UNLESS OTHERWISE NOTED.
- COORDINATE MOUNTING HEIGHT AND LOCATION OF ALL OUTLETS, SWITCHES, AUXILIARY EQUIPMENT, AND OTHER DEVICES WITH THE ARCHITECTURAL DRAWINGS. PRIOR TO INSTALLATION, REVIEW WITH THE GENERAL CONTRACTOR THE LOCATION OF MILLWORK AS A FINAL CHECK TO PREVENT COVERING OF ELECTRICAL ITEMS.
- FIXTURE COUNTS SHOWN ON DRAWINGS ARE FOR REFERENCE ONLY. CONTRACTOR IS RESPONSIBLE TO VERIFY FIXTURE COUNTS AS PART OF BIDDING PROCESS.
- A GFI OUTLET SHALL BE INSTALLED AT EACH LOCATION DESIGNATED BY "GFI" ON THE DRAWINGS.
- DO NOT INSTALL ELECTRICAL BOXES BACK-TO-BACK IN PARTITION WALLS. LOCATE DEVICES ON OPPOSITE SIDES OF STUD OR PROVIDE MINIMUM 12" HORIZONTAL SEPARATION.
- ELECTRICAL CONTRACTOR SHALL VERIFY CEILING THICKNESSES AND USE CEILING TRIM EXTENDERS ON DOWNLIGHTS AS REQUIRED.
- ELECTRICAL CONTRACTOR SHALL COORDINATE THE ROUTING OF CONDENSATE LINES ON MECHANICAL PADS WITH THE MECHANICAL CONTRACTOR. WIRWAYS AND DISCONNECTS REQUIRE 3 FEET FRONTAL CLEARANCE AND A MINIMUM 30" WIDTH CLEARANCE, OR THE WIDTH OF THE UNIT, WHICHEVER IS GREATER.
- FIELD MARK SERVICE EQUIPMENT FOR AVAILABLE FAULT CURRENT AND CALCULATION DATE PER NEC 110.24(A)
- PROVIDE SAFETY DISCONNECTS AS REQUIRED AT ALL CONNECTIONS TO MECHANICAL EQUIPMENT. PROVIDE FUSING AND RATINGS PER NAMEPLATE INFORMATION OF EQUIPMENT SERVED.
- THE ELECTRICAL CONTRACTOR SHALL BE RESPONSIBLE TO FIELD VERIFY ALL PANEL CLEARANCES PER NEC 110.26 AND NOTIFY ALL OTHER TRADES ON THE JOB OF THESE CODE REQUIREMENTS.
- DISCONNECT SWITCHES ARE SHOWN IN APPROXIMATE LOCATIONS ONLY. CONTRACTOR SHALL FIELD VERIFY LOCATION OF ALL ELECTRICAL SWITCHES AND MOTOR CONTROL FOR PROPER CODE CLEARANCES. NOTIFY ARCHITECT IMMEDIATELY OF ANY CONFLICTS WITH OTHER TRADES REGARDING PROPER EQUIPMENT CLEARANCES.
- CIRCUIT WIRE SIZES MUST, AT MINIMUM, MATCH BRANCH CIRCUIT BREAKERS PER NEC. VERIFY WITH PANEL SCHEDULES BEFORE PULLING WIRE.
- PANEL INDEXES SHALL INCLUDE ALL PERTINENT INFORMATION ON THE PANEL SCHEDULES INCLUDING INFORMATION ON LIGHTS AND OUTLETS. DO NOT SIMPLY COPY THE CIRCUIT DESCRIPTION COLUMN. INDEXES TO BE TYPEWRITTEN.
- FIELD VERIFY MOUNTING OF SURFACE FIXTURES SHOWN IN CONTINUOUS ROWS. MAKE ADJUSTMENTS SIDEWAYS OR UNDER OBSTRUCTIONS AS REQUIRED AND PROVIDE NECESSARY RACEWAY CONNECTIONS.
- PENDANT FIXTURES SHALL HAVE SEISMIC RATED PENDANT CONNECTIONS AND SWIVEL JOINTS.
- PROVIDE NEUTRAL CONNECTION TO 208/240/480V, SINGLE-PHASE EQUIPMENT. RUN SEPARATE GROUND WIRE TO ALL OUTDOOR UNITS AND BOND TO THE EQUIPMENT GROUND LUG.
- BEFORE RUNNING CONDUITS, PLACING OUTLETS OR ORDERING EQUIPMENT, THE CONTRACTOR SHALL REVIEW THE SPECIFICATIONS AND DESIGN AND SHOP DRAWINGS OF THE OTHER TRADES SERVED BY THE CONDUIT, OUTLETS, AND/OR EQUIPMENT.
- ALL ELECTRICAL EQUIPMENT SHALL BE LOCATED SO AS NOT TO INTERFERE WITH WOOD TRIM AND MOLDINGS. THE ELECTRICAL CONTRACTOR SHALL REVIEW FINISH SCHEDULES AND ARCHITECTURAL DETAILS BEFORE ROUGH-IN OF OUTLET OR SWITCH BOXES TO PREVENT BOXES AND PLATES FROM BEING PLACED BEHIND OR IN TRIMS AND MOLDINGS. REFER SPECIAL CONDITIONS TO ARCHITECT PRIOR TO ROUGH-IN.
- WHERE LIGHT FIXTURES AS SPECIFIED AS COLOR PER ARCHITECT, THIS SHALL BE INTERPRETED AS A NON-STANDARD COLOR
- THE CONTRACTOR SHALL PROVIDE A WIRE MESH COVER OVER ALL RECESSED LIGHTS TO KEEP BLOWN IN INSULATION AT LEAST THREE INCHES AWAY FROM THE FIXTURE HOUSING.
- THE CLARITY OF RECORD DRAWING CHANGES MADE BY THE CONTRACTOR SHALL BE EQUAL TO THE ORIGINAL DRAWINGS AS JUDGED BY THE ARCHITECT OR THE RECORD SET WILL BE RETURNED TO THE CONTRACTOR FOR CLARIFICATION.
- DO NOT SCALE ELECTRICAL FLOOR PLANS. SEE ARCHITECTURAL DRAWINGS FOR ACCURATE DIMENSIONS AND FLOOR PLANS.
- ELECTRICAL CONTRACTOR SHALL CONTACT POWER COMPANY AND TELEPHONE COMPANY WITHIN THE FIRST WEEK OF THE START OF CONSTRUCTION AND NOTIFY THEM OF THE PROBABLE DATE WHEN THE NEW ELECTRICAL AND/OR TELEPHONE SERVICE CONNECTION WILL BE NEEDED.
- ALL CONVENIENCE OUTLETS MUST BE MOUNTED FLUSH WITH THE COVER PLATE AND SECURED FIRMLY TO THE OUTLET BOX.
- THE ELECTRICAL CONTRACTOR SHALL BE RESPONSIBLE TO REVIEW ALL SWITCH LOCATIONS WITH THE GENERAL CONTRACTOR PRIOR TO ROUGH-IN TO PREVENT ANY SWITCHES FROM BEING LOCATED ON THE WRONG SIDE OF THE DOOR.
- THE BOTTOM OF WALL MOUNTED FIXTURES MUST BE A MINIMUM OF 6'-8" AFF UNLESS FIXTURES ARE ADA COMPLIANT.
- IDENTIFY ALL OUTLET COVER PLATES WITH THE PANEL AND CIRCUIT NUMBER.
- PROVIDE AN EQUIPMENT GROUNDING CONDUCTOR, PULLED INTO THE CONDUIT WITH THE PHASE CONDUCTOR, IN ALL SERVICE, FEEDER, AND BRANCH CIRCUITS.
- PROVIDE A NEUTRAL CONDUCTOR FOR EACH BREAKER TRIP HANDLE. NEUTRALS SHALL NOT BE SHARED BETWEEN BRANCH CIRCUITS.
- ALL CIRCUITS TO BE MINIMUM #12 CU IN MINIMUM 3/4" CONDUIT UNLESS OTHERWISE NOTED.
- MC CABLE IS AN APPROVED ALTERNATE TO CONDUCTORS IN CONDUIT FOR BRANCH CIRCUIT WIRING RUNS BETWEEN DEVICES WHERE IT IS CONCEALED IN BUILDING FINISHES.
- DO NOT INSTALL MORE THAN THREE PHASE CONDUCTORS IN ANY HOME-RUN CONDUITS UNLESS SPECIFICALLY INDICATED ON DRAWINGS.

ELECTRICAL LEGEND

ANNOTATIONS

	DETAIL CALL-OUT; TOP "X" REFERS TO DETAIL NUMBER & BOTTOM "XXX" REFERS TO SHEET NUMBER
	KEYED NOTE CALLOUT
	EQUIPMENT CALLOUT
	KITCHEN EQUIPMENT CALLOUT
	COMMUNICATIONS RACEWAY; "x" CONDUITS OF "y" DIAMETER

LIGHTING FIXTURES

	FIXTURE LUMEN INDICATOR - XXX (X) - FIXTURE ACCESSORY APPEND
--	--

	EMERGENCY LIGHT
	BATTERY PACK
	EXIT LIGHT: CEILING - FACE(S) AS SHOWN
	EXIT LIGHT: WALL - FACE(S) AS SHOWN
	EXIT LIGHT: FACE SIDE
	EXIT LIGHT: DIRECTIONAL ARROWS, DOUBLE FACE
	LED RECESSED FIXTURE
	LED STRIP LIGHT
	LED FIXTURE WITH RECESSED J-BOX
	EMERGENCY FIXTURE

LIGHTING CONTROL

GENERAL CONTROLS

	OCCUPANCY SENSOR: DUAL TECHNOLOGY
	OCCUPANCY SENSOR: VACANCY SENSOR FUNCTION
	OCCUPANCY SENSOR: OCCUPANCY SENSOR FUNCTION
	OCCUPANCY SENSOR: AUTO ON TO 50%, MANUAL ON TO 100%
	OCCUPANCY SENSOR: # INDICATES WATTSTOPPER CAT# FOR COVERAGE PATTERN OR EQUIVALENT AS SPECIFIED
	PHOTOCELL
	PUSH BUTTON

LOCAL CONTROLS

	SINGLE POLE SWITCH; "x" INDICATES SWITCH GROUP
	THREE WAY SWITCH
	FOUR WAY SWITCH

	SWITCH: KEYED
	PILOT LIGHT SWITCH
	DIMMER SWITCH: LED; 600 W MINIMUM
	WALL MOUNT OCCUPANCY SENSOR: ADAPTIVE TECHNOLOGY
	DIMMER SWITCH WITH WALL MOUNT OCCUPANCY SENSOR: ADAPTIVE TECHNOLOGY
	WALL MOUNT OCCUPANCY SENSOR: VACANCY SENSOR FUNCTION
	WALL MOUNT OCCUPANCY SENSOR: OCCUPANCY SENSOR FUNCTION

CENTRAL SYSTEM CONTROLS

	DIGITAL LIGHTING CONTROL TOGGLE; SX = SWITCH CONTROL TYPE #1; SY = SWITCH CONTROL TYPE #2; ETC.
	OCCUPANCY SENSOR: LIGHTING CONTROL SYSTEM; OF = LIGHTING CONTROL TYPE
	DIGITAL LIGHTING CONTROL DIMMING SWITCH; DX = SWITCH CONTROL TYPE #1; DY = SWITCH CONTROL TYPE #2; ETC.

FIRE ALARM

	FIRE ALARM CONTROL PANEL
	FIRE ALARM FLOW SWITCH
	FIRE ALARM TAMPER SWITCH
	FIRE ALARM HORN AND STROBE; "x" = MINIMUM CANDELA RATING
	FIRE ALARM HORN AND STROBE; WEATHERPROOF RATED
	FIRE ALARM PULL STATION

	SECURITY SYSTEM HEAD END EQUIPMENT
	THERMOSTAT OUTLET AT +54"
	PUSH BUTTON

POWER AND DISTRIBUTION

	DISTRIBUTION PANEL
	PANELBOARD
	METER / METER SOCKET
	ONE-LINE
	BREAKER: "x" = BREAKER AMPERAGE "y" = QUANTITY OF POLES
	BRANCH PANEL
	BRANCH PANEL WITH MAIN BREAKER
	BRANCH PANEL WITH SUB FEED BREAKER
	FEEDER SIZE (REFER TO CONDUIT AND CONDUCTOR SCHEDULE UNLESS OTHERWISE NOTED)
	GROUND

BRANCH CIRCUITING

	SIMPLEX OUTLET
	SIMPLEX OUTLET: GROUND FAULT INTERRUPTER
	DUPLEX OUTLET
	FACELESS GFCI PROTECTION DEVICE
	DUPLEX OUTLET: GROUND FAULT INTERRUPTER
	DUPLEX OUTLET: WEATHERPROOF
	DUPLEX OUTLET: WEATHERPROOF-IN-USE COVER
	DOUBLE DUPLEX OUTLET
	DOUBLE DUPLEX OUTLET: GROUND FAULT INTERRUPTER
	SPECIAL OUTLET: SEE PANEL SCHEDULE-
	JUNCTION BOX
	DISCONNECT; NO OVER-CURRENT PROTECTION
	DISCONNECT WITH OVER-CURRENT PROTECTION (CIRCUIT BREAKER STYLE OR AS SPECIFIED)
	MOTOR PROTECTIVE THERMAL SWITCH
	QUANTITY OF CONDUCTORS: SHORT LINES = PHASE / SWITCH, LONG LINES = NEUTRAL
	HOME-RUN
	CIRCUITING: LINE VOLTAGE
	CIRCUITING: CONTROL
	CIRCUITING: LINE VOLTAGE + DIMMING CONTROL

COMMUNICATIONS

	COMMUNICATIONS RACK
	COMMUNICATIONS RACEWAY; OPEN D-RINGS OR J-HOOKS. SEE DETAILS AND SPECIFICATIONS
	COMMUNICATIONS ENCLOSURE
	TELEVISION OUTLET (4-11/16"sq x 2-3/4"D J-BOX; 5/8"-1-GANG MUD RING; 1" CONDUIT, (1)RG-6 COAX)
	COMMUNICATIONS OUTLET, 1-PORT DEVICE, COMMUNICATIONS BOX (SEE COMMUNICATIONS RACEWAY SCHEDULE); 1.25" CONDUIT; 4-PORT KEYSTONE FACEPLATE; (1)CAT 6 CABLE/JACK
	COMMUNICATIONS OUTLET, 2-PORT DEVICE, COMMUNICATIONS BOX (SEE COMMUNICATIONS RACEWAY SCHEDULE); 1.25" CONDUIT; 4-PORT KEYSTONE FACEPLATE; (2)CAT 6 CABLES/JACKS
	COMMUNICATIONS OUTLET, 3-PORT DEVICE, COMMUNICATIONS BOX (SEE COMMUNICATIONS RACEWAY SCHEDULE); 1.25" CONDUIT; 4-PORT KEYSTONE FACEPLATE; (3)CAT 6 CABLES/JACKS
	COMMUNICATIONS OUTLET, 6-PORT DEVICE, COMMUNICATIONS BOX (SEE COMMUNICATIONS RACEWAY SCHEDULE); 1.25" CONDUIT; 4-PORT KEYSTONE FACEPLATE; (X)CAT 6 CABLES/JACKS

AUDIO/VISUAL

	EQUIPMENT RACK: RE-INSTALL EXISTING RACK
	VOLUME CONTROL
	SPEAKER: CEILING MOUNTED
	SPEAKER: WALL MOUNTED

SECURITY

	SECURITY SYSTEM HEAD END EQUIPMENT
--	------------------------------------


MISCELLANEOUS

	THERMOSTAT OUTLET AT +54"
	PUSH BUTTON

ELECTRICAL ABBREVIATIONS

A	AMPERE	LTG	LIGHTING
AF	AMP FUSE	MAX	MAXIMUM
AFF	ABOVE FINISHED FLOOR	MCB	MAIN CIRCUIT BREAKER
AFG	ABOVE FINISHED GRADE	MECH	MECHANICAL
AFI	ARC-FAULT CIRCUIT-INTERRUPTER	MFR	MANUFACTURER
AIC	AMPERE INTERRUPTING CAPACITY	MIN	MINIMUM
AL	ALUMINUM	MLO	MAIN LUGS ONLY
ARCH	ARCHITECT(URAL)	MTD	MOUNTED
AS	AMP SWITCH	NEC	NATIONAL ELECTRICAL CODE
AWG	AMERICAN WIRE GAUGE	NECA	NATIONAL ELECTRICAL CONTRACTOR'S ASSOCIATION
BLDG	BUILDING	NEMA	NATIONAL ELECTRICAL MANUFACTURERS ASSOCIATION
BKBD	BACKBOARD	NEUT	NEUTRAL
C	CABINET	NFC	NATIONAL FIRE CODE
CAT	CATALOG/CATEGORY	NC	NORMALLY CLOSED
CB	CIRCUIT BREAKER	NIC	NOT IN CONTRACT
CKT	CIRCUIT	NL	NIGHT LITE
CLG	CEILING	NO	NORMALLY OPEN
CO	CONDUIT ONLY	NTS	NOT TO SCALE
COMM	COMMUNICATION	OCP	OVERCURRENT PROTECTION
CONN	CONNECTION	P	POLE
CU	COPPER	PH	PHASE
DEMO	DEMOLITION/DEMOLISH	PNL	PANEL
DISC	DISCONNECT	PWR	POWER
DN	DOWN	QTY	QUANTITY
EA	EACH	RECEP	RECEPTACLE
ELEC	ELECTRICAL	REQD	REQUIRED
ELEV	ELEVATOR	RGSC	RIGID GALVANIZED STEEL CONDUIT
EMER, EM	EMERGENCY	RM	ROOM
EMT	ELECTRICAL METALLIC TUBING	SCHD	SCHEDULE
EOLR	END OF LINE RESISTOR	SECT	SECTION
EQUIP	EQUIPMENT	SP	SINGLE POLE
EX, EXIST	EXISTING	SN	SOLID NEUTRAL
FBO	FURNISHED BY OTHERS	SPEC	SPECIFICATION
FCU	FAN COIL UNIT	SW	SWITCH
FF	FINISHED FLOOR	SWBD	SWITCHBOARD
FIXT	FIXTURE	SWGR	SWITCH GEAR
FLEX	FLEXIBLE METALLIC CONDUIT (STEELE)	SYS	SYSTEM
FLUOR	FLUORESCENT	TEMP	TEMPORARY
FT	FEET OR FOOT	TELE	TELEPHONE
GFI	GROUND FAULT INTERRUPTER	XFMR	TRANSFORMER
GND	GROUND	T-STAT	THERMOSTAT
HP	HORSEPOWER	TWP	TWISTED PAIR
HVAC	HEATING, VENTILATING & AIR CONDITIONING	TWSP	TWISTED SHIELDED PAIR
IG	ISOLATED GROUND	TYP	TYPICAL
IMC	INTERMEDIATE METAL CONDUIT	UBC	UNIFORM BUILDING CODE
IN	INCHES	UL	UNDERWRITERS LABORATORY
ISC	SHORT CIRCUIT AMPERES, KA	UNC	UNIFORM MECHANICAL CODE
JB, J-BOX	JUNCTION BOX	UNO	UNLESS NOTED OTHERWISE
KCMIL	THOUSAND CIRCULAR MILS	V	VOLT OR VOLTAGE
KVA	KILOVOLT AMPERE	VA	VOLT AMPERE
KW	KILOWATT	W	WATT
		WI	WITH
		WG	WIRE GUARD
		WP	UL LISTED WEATHERPROOF, NEMA 3R or 4

GENERAL WALL-MOUNTED BOX HEIGHT DETAIL

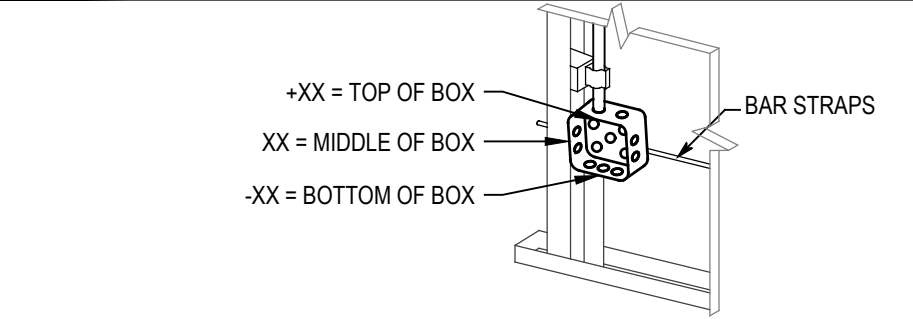

REFER TO POWER, LIGHTING AND COMMUNICATIONS PLANS FOR SPECIFIC DIMENSIONS. SEE GENERAL NOTES AND SPECIFICATIONS WHERE NO HEIGHTS ARE INDICATED.

SHEET INDEX

Sheet Number	Sheet Title
E001	ABBREVIATIONS G.P.N. LEGEND & SHEET INDEX
E002	SPECIFICATIONS
E003	SPECIFICATIONS
ES101	ELECTRICAL SITE PLAN
ED101	ELECTRICAL DEMOLITION PLANS
E200	LIGHTING PLAN - LOWER LEVEL
E201	LIGHTING PLAN - UPPER LEVEL
E300	POWER PLAN - LOWER LEVEL
E301	POWER PLAN - UPPER LEVEL
E400	ELECTRONIC SYSTEMS PLAN - LOWER LEVEL
E401	ELECTRONIC SYSTEMS PLAN - UPPER LEVEL
E501	ELECTRICAL DETAILS
E601	ELECTRICAL ONE-LINE DIAGRAM


SINE SOURCE ENGINEERING

95 W Golf Course Road
Suite 102
Logan, UT 84321

office: (435) 787-1445
fax: 1-877-207-3199
www.sinesource.net

The design represented by these drawings are, and shall remain the property of Sine Source Engineering, LLC and as such Sine Source Engineering, LLC retains total ownership and control. The design represented by these drawings is sold to the client listed in the titleblock for a one time use at the property indicated. Any other use or reproduction must be permitted in writing by Sine Source Engineering, LLC.

CONSULTANTS

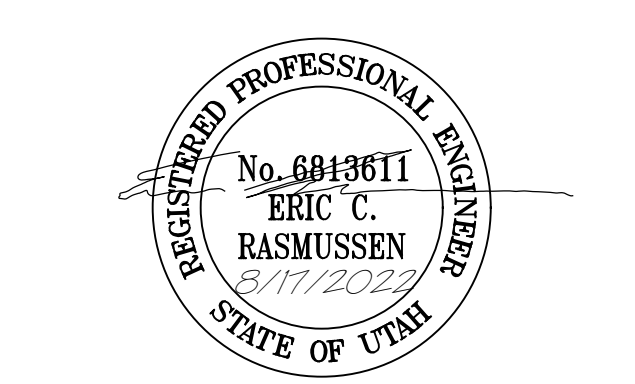

CLARKSTON CITY HALL

ADDITION & REMODEL PROJECT

25 SOUTH MAIN STREET
CLARKSTON, UTAH 84305

MARK	DATE	DESCRIPTION
ISSUE:	Construction Documents	
PROJECT NUMBER:	2022034	
DATE:	AUGUST 17, 2022	
DESIGNED BY:	ECR	
DRAWN BY:	DDS	

ABBREVIATIONS G.P.N. LEGEND & SHEET INDEX

E001

LAST SAVE: 6/26/2023 11:40:55:02Z03X4 CLARKSTON CITY BLDG01 DRAWINGS\BINE ELECTRICAL\BINE SOURCE PROJECT\SHEET\SE002 SPECIFICATIONS.DWG
LAST SAVED: 26 Jun 23

D

C


B

A


1	2	3	4	5
SPECIFICATIONS	SECTION 260500 - COMMON WORK RESULTS FOR ELECTRICAL 1.1. PERFORMANCE REQUIREMENTS A. Seismic Performance: Electrical equipment shall withstand the effects of earthquake motions determined according to SEIASCSS 7. 1. The term "withstand" means "the unit will remain in place without separation of any parts from the device when subjected to the seismic forces specified." 1.2. QUALITY ASSURANCE A. Electrical Components, Devices, and Accessories: Listed and labeled as defined in NFPA 70, by a qualified testing agency, and marked for intended location and application. 1.3. SLEEVES FOR RACEWAYS AND CABLES A. Steel Pipe Sleeves: ASTM A 53/A 53M, Type E, Grade B, Schedule 40, galvanized steel, plain ends. B. Sleeves for Rectangular Openings: Galvanized sheet steel. 1.4. SLEEVE SEALS A. Description: Modular sealing device, designed for field assembly, to fill annular space between sleeve and raceway or cable. 1. Sealing Elements: EPDM or NBR interlocking links shaped to fit surface of cable or conduit. Include type and number required for material and size of raceway or cable. 2. Pressure Plates: Stainless steel. Include two for each sealing element. 3. Connecting Bolts and Nuts: Stainless steel of length required to secure pressure plates to sealing elements. Include one for each sealing element. 1.5. ELECTRICAL ENCLOSURES A. Flush- and surface-mounted cabinets. 1. Rated for environmental conditions at installed location. a. Indoor Dry and Clean Locations: NEMA 250, Type 1. b. Outdoor Locations: NEMA 250, Type 3R. c. Kitchen Areas: NEMA 250, Type 4X, stainless steel. d. Other Wet or Damp Indoor Locations: NEMA 250, Type 4. 1.6. COMMON REQUIREMENTS FOR ELECTRICAL INSTALLATION A. Comply with NECA 1. B. Equipment: Install to facilitate service, maintenance, and repair or replacement of components of both electrical equipment and other nearby installations. Connect in such a way as to facilitate future disconnecting with minimum interference with other items in the vicinity. C. Right of Way: Give to piping systems installed at a required slope. 1.7. SLEEVE INSTALLATION FOR ELECTRICAL PENETRATIONS A. Concrete Slabs and Walls: Install sleeves for penetrations unless core-drilled holes or formed openings are used. Install sleeves during erection of slabs and walls. B. Fire-Rated Assemblies: Install sleeves for penetrations of fire-rated floor and wall assemblies unless openings compatible with firestop system used are fabricated during construction of floor or wall. C. Seal space outside of sleeves with grout for penetrations of concrete and masonry. D. Fire-Rated-Assembly Penetrations: Maintain indicated fire rating of walls, partitions, ceilings, and floors at raceway and cable penetrations. Install sleeves and seal raceway and cable penetration sleeves with firestop materials. E. Roof Penetration Sleeves: Seal penetration of individual raceways and cables with flexible boot-type flashing units applied in coordination with roofing work. 1.8. FIRESTOPPING A. Apply firestopping to penetrations of fire-rated floor and wall assemblies for electrical installations to restore original fire-resistance rating of assembly. SECTION 260519 - LOW-VOLTAGE ELECTRICAL POWER CONDUCTORS AND CABLES 1.1. CONDUCTORS AND CABLES A. Conductor Insulation: Comply with NEMA WC 70/IECA S-95-658 for Type THHN-2-THWN-2 or Type XHHW-2. B. Multiconductor Cable: Comply with NEMA WC 70/IECA S-95-658 for metal-clad cable, Type MC and Type SOW with ground wire. 1.2. CONNECTORS AND SPLICES A. Description: Factory-fabricated connectors and splices of size, ampacity rating, material, type, and class for application and service indicated. 1.3. CONDUCTOR MATERIAL APPLICATIONS A. Feeders: Copper for feeders smaller than No. 4 AWG; copper or aluminum for feeders No. 4 AWG and larger. B. Branch Circuits: Copper. 1.4. CONDUCTOR INSULATION AND MULTICONDUCTOR CABLE APPLICATIONS AND WIRING METHODS A. Feeders: Type THHN-2-THWN-2 or Type XHHW-2, single conductors in raceway. B. Exposed Branch Circuits, Including in Crawspaces: Type THHN-2-THWN-2, single conductors in raceway. C. Branch Circuits Concealed in Ceilings, Walls, and Partitions: Type THHN-2-THWN-2, single conductors in raceway or Metal-clad cable, Type MC (for connections between devices on the same circuit, but not for home-runs). D. Cord Drops and Portable Appliance Connections: Type SOW, hard service cord with stainless-steel, wire-mesh, strain relief device at terminations to suit application. 1.5. INSTALLATION OF CONDUCTORS AND CABLES A. Conceal cables in finished walls, ceilings, and floors unless otherwise indicated. B. Use manufacture-approved pulling compound or lubricant where necessary; compound used must not deteriorate conductor or insulation. Do not exceed manufacturer's recommended maximum pulling tensions and sidewall pressure values. C. Install exposed cables parallel and perpendicular to surfaces of exposed structural members, and follow surface contours where possible. D. Support cables according to Section 260529 "Hangers and Supports for Electrical Systems." 1.6. CONNECTIONS A. Make splices, terminations, and taps that are compatible with conductor material. 1. Use oxide inhibitor in each splice, termination, and tap for aluminum conductors. B. Wiring at Outlets: Install conductor at each outlet, with at least 12 inches of slack. 1.7. IDENTIFICATION A. Identify and color-code conductors and cables according to Section 260553 "Identification for Electrical Systems." SECTION 260526 - GROUNDING AND BONDING FOR ELECTRICAL SYSTEMS 1.1. CONDUCTORS A. Insulated Conductors: Copper wire or cable insulated for 600 V unless otherwise required by applicable Code or authorities having jurisdiction. B. Bare Copper Conductors: 1. Solid Conductors: ASTM B 3. 2. Stranded Conductors: ASTM B 8. 3. Bonding Conductor: No. 4 or No. 6 AWG, stranded conductor. 1.2. CONNECTORS A. Listed and labeled by an NRTL acceptable to authorities having jurisdiction for applications in which used and for specific types, sizes, and combinations of conductors and other items connected. B. Welded Connectors: Exothermic-welding kits of types recommended by kit manufacturer for materials being joined and installation conditions. 1.3. GROUNDING ELECTRODES A. Ground Rods: Copper-clad Zinc-coated steel, 3/4 inch by 10 feet in diameter. 1.4. APPLICATIONS A. Isolated Grounding Conductors: Green-colored insulation with continuous yellow stripe. On feeders with isolated ground, identify grounding conductor where visible to normal inspection, with alternating bands of green and yellow tape, with at least three bands of green and two bands of yellow. B. Conductor Terminations and Connections: 1. Pipe and Equipment Grounding Conductor Terminations: Bolted connectors. 2. Connections to Ground Rods: Bolted connectors. 3. Connections to Structural Steel: Welded connectors. 1.5. EQUIPMENT GROUNDING A. Install insulated equipment grounding conductors with all service, feeder, and branch circuits, in addition to those required by NFPA 70. 1.6. INSTALLATION A. Ground Rods: Drive rods until tops are 2 inches below finished floor or final grade unless otherwise indicated. B. Bonding Straps and Jumpers: Install in locations accessible for inspection and maintenance except where routed through short lengths of conduit. 1. Bonding to Structure: Bond straps directly to basic structure, taking care not to penetrate any adjacent parts. 2. Bonding to Equipment Mounted on Vibration Isolation Hangers and Supports: Install bonding so vibration is not transmitted to rigidly Mounted Equipment SECTION 260529 - HANGERS AND SUPPORTS FOR ELECTRICAL SYSTEMS 1.1. PERFORMANCE REQUIREMENTS A. Design equipment supports capable of supporting combined operating weight of supported equipment and connected systems and components. B. Rated Strength: Adequate in tension, shear, and pullout force to resist maximum loads calculated or imposed for this Project, with a minimum structural safety factor of five times the applied force. 1.2. SUPPORT, ANCHORAGE, AND ATTACHMENT COMPONENTS A. Steel Slotted Support Systems with galvanized metallic coatings and channel dimensions selected for applicable load criteria. B. Raceway and Cable Supports: As described in NECA 1 and NECA 101. C. Conduit and Cable Support Devices: Steel and malleable-iron hangers, clamps, and associated fittings, designed for types and sizes of raceway or cable to be supported. D. Structural Steel for Fabricated Supports and Restraints: ASTM A 36/A 36M, steel plates, shapes, and bars; black and galvanized. E. Mounting, Anchoring, and Attachment Components: Items for fastening electrical items or their supports to building surfaces include the following: 1. Powder-Actuated Fasteners: Threaded-steel stud, for use in hardened portland cement concrete, steel, or wood, with tension, shear, and pullout capacities appropriate for supported loads and building materials where used. 2. Mechanical-Expansion Anchors: Insert-wedge-type, stainless steel, for use in hardened portland cement concrete with tension, shear, and pullout capacities appropriate for supported loads and building materials in which used. 3. Concrete Inserts: Steel or malleable-iron, slotted support system units similar to MSS Type 18, complying with MFMA-4 of MSS SP-58. 4. Clamps for Attachment to Steel Structural Elements: MSS SP-58, type suitable for attached structural element. 5. Through Bolts: Structural type, hex head, and high strength. Comply with ASTM A 325. 6. Toggle Bolts: All-steel springhead type. 7. Hanger Rods: Threaded steel. 1.3. FABRICATED METAL EQUIPMENT SUPPORT ASSEMBLIES A. Description: Welded or bolted, structural-steel shapes, shop or field fabricated to fit dimensions of supported equipment. 1.4. APPLICATION A. Comply with NECA 1 and NECA 101 for application of hangers and supports for electrical equipment and systems except if requirements in this Section are stricter. 1.5. SUPPORT INSTALLATION A. Comply with NECA 1 and NECA 101 for installation requirements except as specified in this Article. B. Mounting and Anchorage of Surface-Mounted Equipment and Components: Anchor and fasten electrical items and their supports to building structural elements by the following methods unless otherwise indicated by code: 1. To Wood: Fasten with lag screws or through bolts. 2. To New Concrete: Bolt to concrete inserts. 3. To Masonry: Approved toggle-type bolts on hollow masonry units and expansion anchor fasteners on solid masonry units. 4. To Existing Concrete: Expansion anchor fasteners. 5. Instead of expansion anchors, powder-actuated driven threaded studs provided with lock washers and nuts may be used in existing standard-weight concrete 4 inches thick or greater. Do not use for anchorage to lightweight-aggregate concrete or for slabs less than 4 inches thick. 6. To Steel: Welded threaded studs complying with AWS D1.1/D1.1M, with lock washers and nuts or Beam clamps (MSS Type 18, 21, 23, 25, or 27) complying with MSS SP-49. 7. To Light Steel: Sheet metal screws. 8. Items Mounted on Hollow Walls and Nonstructural Building Surfaces: Mount cabinets, panelboards, disconnect switches, control enclosures, pull and junction boxes, transformers, and other devices on slotted-channel racks attached to substrate by means that meet seismic-restraint strength and anchorage requirements SECTION 260533 - RACEWAYS AND BOXES FOR ELECTRICAL SYSTEMS 1.1. METAL CONDUITS, TUBING, AND FITTINGS A. Listing and Labeling: Metal conduits, tubing, and fittings shall be listed and labeled as defined in NFPA 70, by a qualified testing agency, and marked for intended location and application. B. Fittings for Metal Conduit: Comply with NFMA FB 1 and UL 514B. 1. Conduit Fittings for Hazardous (Classified) Locations: Comply with UL 886 and NFPA 70. 2. Fittings for EMT: a. Material: Steel or die cast. b. Type: Setscrew or compression. 1.2. NONMETALLIC CONDUITS, TUBING, AND FITTINGS A. Listing and Labeling: Nonmetallic conduits, tubing, and fittings shall be listed and labeled as defined in NFPA 70, by a qualified testing agency, and marked for intended location and application. 1.3. METAL WIREWAYS AND AUXILIARY GUTTERS A. Description: Sheet metal, complying with UL 870 and NEMA 250, unless otherwise indicated, and sized according to NFPA 70. B. Fittings and Accessories: Include covers, couplings, offsets, elbows, expansion joints, adapters, hold-down straps, and caps, and other fittings to match and mate with wireways as required for complete system. 1.4. BOXES, ENCLOSURES, AND CABINETS A. General Requirements for Boxes, Enclosures, and Cabinets: Boxes, enclosures, and cabinets installed in wet locations shall be listed for use in wet locations. B. Sheet Metal Outlet, Device, Pull, and Junction Boxes: Comply with NEMA OS 1 and UL 514A. C. Cast-Metal Outlet, Device, Pull, and Junction Boxes: Comply with NEMA FB 1, ferrous alloy or aluminum, Type FD, with gasketed cover. D. Metal Floor Boxes: 1. Material: sheet metal. 2. Type: Fully adjustable. 3. Shape: Rectangular. 4. Listing and Labeling: Metal floor boxes shall be listed and labeled as defined in NFPA 70, by a qualified testing agency, and marked for intended location and application. E. Hinged-Cover Enclosures: Comply with UL 50 and NEMA 250, with continuous-hinge cover with flush latch unless otherwise indicated. 1.5. HANDHOLES AND BOXES FOR EXTERIOR UNDERGROUND WIRING A. General Requirements for Handholes and Boxes: 1. Boxes and handholes for use in underground systems shall be designed and identified as defined in NFPA 70, for intended location and application. 2. Boxes installed in wet areas shall be listed and labeled as defined in NFPA 70, by a qualified testing agency, and marked for intended location and application. B. Polymer-Concrete Handholes and Boxes with Polymer-Concrete Cover: Molded of sand and aggregate, bound together with polymer resin, and reinforced with steel, fiberglass, or a combination of the two. 1. Cover Legend: Molded lettering, "ELECTRIC." 1.6. RACEWAY APPLICATION A. Outdoors: Apply raceway products as specified below unless otherwise indicated: 1. Above-grade: GRC. 2. Underground Conduit: RNC, Type EPC-40-PVC or Type EPC-80-PVC where required by utility. 3. Connection to Vibrating Equipment (Including Transformers and Hydraulic, Pneumatic, Electric Solenoid, or Motor-Driven Equipment): LFMC. 4. Boxes and Enclosures, Aboveground: NEMA 250, Type 3R. B. Indoors: Apply raceway products as specified below unless otherwise indicated. 1. Exposed, Not Subject to Physical Damage: EMT. 2. Exposed and Subject to Physical Damage: GRC. 3. Concealed in Ceilings and Interior Walls and Partitions: EMT. 4. Connection to Vibrating Equipment (including Transformers and Hydraulic, Pneumatic, Electric Solenoid, or Motor-Driven Equipment): FMC, except use LFMC in damp or wet locations. 5. Damp or Wet Locations: GRC. 6. Boxes and Enclosures: NEMA 250, Type 1, except use NEMA 250, Type 4 stainless steel in institutional and commercial kitchens and damp or wet locations. C. Minimum Raceway Size: 3/4-inch trade size. D. Do not install aluminum conduits, boxes, or fittings in contact with concrete or earth. 1.7. INSTALLATION A. Comply with NECA 1 and NECA 101 for installation requirements except where requirements on Drawings or in this article are stricter. Comply with NECA 102 for aluminum conduits. Comply with NFPA 70 limitations for types of raceways applications in specific occupancies and number of floor. B. Raceways Embedded in Slabs: Change from RNC to wrapped, GRC before rising above floor. C. Install devices to seal raceway interiors at accessible locations. Locate seals so no fittings or boxes are between the seal and the following changes of environments. Seal the interior of all raceways where required by NFPA 70. D. Mount boxes at heights indicated on Drawings. If mounting heights of boxes are not individually indicated, give priority to ADA requirements. Install boxes with height measured to top of box unless otherwise indicated. E. Horizontally separate boxes mounted on opposite sides of walls so they are not in the same vertical channel. F. Locate boxes so that cover or plate will not span different building finishes. G. Support boxes of three gangs or more from more than one side by spanning two framing members or mounting on brackets specifically designed for the purpose. H. Fasten junction and pull boxes to or support from building structure. Do not support boxes by conduits. I. Set metal floor boxes level and flush with finished floor surface. 1.8. INSTALLATION OF UNDERGROUND CONDUIT A. Direct-Buried Conduit: 1. Excavate trench bottom to provide firm and uniform support for conduit. 2. Install backfill. 3. Install manufactured rigid steel conduit elbows for stub-ups at poles and equipment and at building entrances through floor. a. Couple steel conduits to ducts with adapters designed for this purpose, and encase coupling with 3 inches of concrete for a minimum of 12 inches on each side of the coupling. b. For stub-ups at equipment mounted on outdoor concrete bases and where conduits penetrate building foundations, extend steel conduit horizontally a minimum of 60 inches from edge of foundation or equipment base. Install insulated grounding bushings on terminations at equipment. 4. Underground Warning Tape: Comply with requirements in Section 260553 "Identification for Electrical Systems." 1.9. INSTALLATION OF UNDERGROUND HANDHOLES AND BOXES A. Install handholes and boxes level and plumb and with orientation and depth coordinated with connecting conduits to minimize bends and deflections required for proper entrances. Unless otherwise indicated, support units on a level bed of crushed stone or gravel, graded from 1/2-inch sieve to No. 4 sieve and compacted to same density as adjacent undisturbed earth. C. Elevation: In paved areas, set so cover surface will be flush with finished grade. Set covers of other enclosures 1 inch above finished grade. SECTION 260548 - VIBRATION AND SEISMIC CONTROLS FOR ELECTRICAL SYSTEMS 1.1. PERFORMANCE REQUIREMENTS A. Seismic-Restraint Loading: 1. Site Class as Defined in the IBC: D. 2. Assigned Seismic Use Group or Building Category as Defined in the IBC: III. a. Component Importance Factor: 1) General: 1.0. 2) Life Safety (EM): 1.5 b. Component Response Modification Factor: 1) Frames: 1.0 2) Equipment: 2.5 3) Conduit and Cables: 5.0. c. Component Amplification Factor: 2.5. 3. Design Spectral Response Acceleration at Short Periods (0.2 Second): 173%. 4. Design Spectral Response Acceleration at 1.0-Second Period: 76%. 1.2. SEISMIC-RESTRAINT DEVICES A. General Requirements for Restraint Components: Rated strengths, features, and application requirements shall be as defined in reports by an agency acceptable to authorities having jurisdiction. 1. Structural Safety Factor: Allowable strength in tension, shear, and pullout force of components shall be at least four times the maximum seismic forces to which they will be subjected. B. Restraint Cables: ASTM A 603 galvanized-steel cables with end connections made of steel assemblies with thimbles, brackets, swivels, and bolts designed for restraining cable service; and with a minimum of two clamping bolts for cable engagement. C. Mechanical Anchor: Drilled-in and stud-wedge or female-wedge type in zinc-coated steel for interior applications and stainless steel for exterior applications. Select anchors with strength required for anchor and as tested according to ASTM E 488. Minimum length of eight times diameter. D. Adhesive Anchor: Drilled-in and capsule anchor system containing polyvinyl or urethane methacrylate-based resin and accelerator, or injected polymer or hybrid mortar adhesive. Provide anchor bolts and hardware with zinc-coated steel for interior applications and stainless steel for exterior applications. Select anchor bolts with strength required for anchor and as tested according to ASTM E 488. 1.3. APPLICATIONS A. Strength of Support and Seismic-Restraint Assemblies: Where not indicated, select sizes of components so strength will be adequate to carry present and future static and seismic loads within specified loading limits. 1.4. SEISMIC-RESTRAINT DEVICE INSTALLATION A. Install bushing assemblies for mounting bolts for wall-mounted equipment, arranged to provide resilient media where equipment or equipment-mounting channels are attached to wall. B. Attachment to Structure: If specific attachment is not indicated, anchor bracing to structure at flanges of beams, at upper studs chords of bay joists, or at concrete members. C. Drilled-in Anchors: 1. Identify position of reinforcing steel and other embedded items prior to drilling holes for anchors. Do not damage existing reinforcing or embedded items during coring or drilling. Notify the structural engineer if reinforcing steel or other embedded items are encountered during drilling. Locate and avoid prestressed tendons, electrical and telecommunications conduit, and gas lines. 2. Do not drill holes in concrete or masonry until concrete, mortar, or grout has achieved full design strength. 3. Wedge Anchors: Protect threads from damage during anchor installation. Heavy-duty sleeve anchors shall be installed with sleeve fully engaged in the structural element to which anchor is to be fastened. 4. Adhesive Anchors: Clean holes to remove loose material and drilling dust prior to installation of adhesive. Place adhesive in holes proceeding from the bottom of the hole and progressing toward the surface in such a manner as to avoid introduction of air pockets in the adhesive. 5. Set anchors to manufacturer's recommended torque, using a torque wrench. 6. Install zinc-coated steel anchors for interior and stainless-steel anchors for exterior applications. 1.5. ADJUSTING A. Adjust isolators after isolated equipment is at operating weight. B. Adjust limit stops on restrained spring isolators to maintain equipment at normal operating height. After equipment installation is complete, adjust limit stops so they are out of contact during normal operation. C. Adjust active height of spring isolators. D. Adjust restraints to permit free movement of equipment within normal mode of operation. SECTION 260553 IDENTIFICATION FOR ELECTRICAL SYSTEMS 1.1. INSTALLATION A. Location: Install identification materials and devices at locations for most convenient viewing without interference with operation and maintenance of equipment. B. Attach signs and plastic labels that are not self-adhesive type with mechanical fasteners appropriate to the location and substrate. C. System Identification Color-Coding Bands for Raceways and Cables: Each color-coding band shall completely encircle cable or conduit. Place color-coding markings in contact, side by side. Locate bands at changes in direction, at penetrations of walls and floors, at 50-foot maximum intervals in straight runs, and at 25-foot maximum intervals in congested areas. D. Underground-Line Warning Tape: During backfilling of trenches install continuous underground-line warning tape directly above line 6 to 8 inches below finished grade. Use multiple tapes where width of multiple lines installed in a common trench exceeds 15 inches overall. 1.2. IDENTIFICATION SCHEDULE A. Power-Circuit Conductor Identification, 600 V or Less: For conductors in vaults, pull and junction boxes, manholes, and handholes, use color-coding conductors to identify the phase. 1. Color-Coding for Phase Identification, 600 V or Less: Use colors listed below for ungrounded service feeder and branch-circuit conductors. a. Color shall be factory applied or field applied for sizes larger than No. 8 AWG, if authorities having jurisdiction permit. b. Colors for 120/208-V Circuits: 1) Phase A: Black. 2) Phase B: Red. 3) Phase C: Blue. 4) Neutral: White with colored stripe to match associated phase. 5) Ground: Green. 6) Isolated Ground: Green with continuous yellow stripe. B. Auxiliary Electrical Systems Conductor Identification: Identify field-installed alarm, control, and signal connections. C. Locations of Underground Lines: Identify with underground-line warning tape for power, lighting, communication, and control wiring and optical fiber cable. D. Workspace Identification: Install floor marking tape to show working clearances in the direction of access to live parts. Workspace shall be as required by NFPA 70 and 29 CFR 1926.403 unless otherwise indicated. Do not install at flush-mounted panelboards and similar equipment in finished spaces. E. Warning Labels for Indoor Cabinets, Boxes, and Enclosures for Power and Lighting: Self-adhesive warning labels. 1. Identify system voltage with black letters on an orange background. 2. Apply to exterior of door, cover, or other access. 3. Install arc-flash hazard warning for equipment likely to be examined while energized. F. Equipment Identification Labels: On each unit of equipment, install unique designation label that is consistent with wiring diagrams, schedules, and the Operation and Maintenance Manual. Apply labels to disconnect switches and protection equipment, control or master units, control panels, control stations, terminal cabinets, and racks of each system. Systems include power, lighting, control, communication, signal, monitoring, and alarm systems unless equipment is provided with its own identification. 1. Labeling Instructions: a. Indoor Equipment: Self-adhesive, engraved, laminated acrylic or melamine label. b. Outdoor Equipment: Engraved, laminated acrylic or melamine label. c. Elevated Components: Increase size of labels and letters to those appropriate for viewing from the floor. d. Unless provided with self-adhesive means of attachment, fasten labels with appropriate mechanical fasteners that do not change the NEMA or NRTL rating of the enclosure. SECTION 260923 - LIGHTING CONTROL DEVICES 1.1. SUBMITTALS A. Product Data: For each type of product. B. Operation and maintenance data 1.2. OUTDOOR PHOTOELECTRIC SWITCHES A. Description: Solid state, with SPST dry contacts rated for 1800 VA, to operate connected load, complying with UL 773. 1. Light-Level Monitoring Range: 1.5 to 10 ft, with an adjustment for turn-on and turn-off levels within that range. 2. Time Delay: Thirty-second minimum, to prevent false operation. 3. Lighting Arrester: Air-gap type. 4. Mounting: Twist lock complying with NEMA C136.10, with base. 1.3. INDOOR OCCUPANCY SENSORS A. General Requirements for Sensors: Wall- or ceiling-mounted, solid-state indoor occupancy sensors with a separate power pack. 1. Operation: Unless otherwise indicated, turn lights on when coverage area is occupied, and turn them off when unoccupied; with a time delay for turning lights off, adjustable over a minimum range of 1 to 15 minutes. 2. Sensor Output: Contacts rated to operate the connected relay, complying with UL 773A. Sensor is powered from the power pack. 3. Power Pack: Dry contacts rated for 20-A ballast load at 120- and 277-V ac; for 13-A tungsten at 120-V ac, and for 1 hp at 240-V ac. Sensor has 24-V dc, 150-mA, Class 2 power source, as defined by NFPA 70. 4. Indicator: Digital display, to show when motion is detected during testing and normal operation of sensor. 5. Bypass Switch: Override the "on" function in case of sensor failure. 6. Automatic Light-Level Sensor: Adjustable from 2 to 200 fc; turn lights off when selected lighting level is present. B. PIR Type: Ceiling mounted; detect occupants in coverage area by their heat and movement. 1. Detector Sensitivity: Detect occurrences of 6-inch- minimum movement of any portion of a human body that presents a target of not less than 36 sq. in. 2. Detection Coverage (Room): Detect occupancy anywhere in a circular area of 1000 sq. ft. when mounted on a 96-inch- high ceiling. 3. Detection Coverage (Corridor): Detect occupancy within 90 feet when mounted on a 10-foot- high ceiling. C. Dual-Technology Type: Ceiling mounted; detect occupants in coverage area using PIR and ultrasonic detection methods. The particular technology or combination of technologies that control on-off functions is selectable in the field by operating controls on unit. 1. Sensitivity Adjustment: Separate for each sensing technology. 2. Detector Sensitivity: Detect occurrences of 6-inch- minimum movement of any portion of a human body that presents a target of not less than 36 sq. in., and detect a person of average size and weight moving not less than 12 inches in either a horizontal or a vertical manner at an approximate speed of 12 inches/s. 3. Detection Coverage (Standard Room): Detect occupancy anywhere within a circular area of 1000 sq. ft. when mounted on a 96-inch- high ceiling. 1.4. SWITCHBOX-MOUNTED OCCUPANCY SENSORS A. General Requirements for Sensors: Automatic-wall-switch occupancy sensor, suitable for mounting in a single gang switchbox. 1. Operating Ambient Conditions: Dry interior conditions, 32 to 120 deg F. 2. Switch Rating: Not less than 800-VA fluorescent at 120 V, 1200-VA fluorescent at 277 V, and 800-W incandescent. 1.5. INSTALLATION A. Install and aim sensors in locations to achieve not less than 90 percent coverage of areas indicated. Do not exceed coverage limits specified in manufacturer's written instructions. B. Occupancy Adjustments: When requested within 12 months from date of Substantial Completion, provide on-site assistance in adjusting sensors to suit actual occupied conditions. Provide up to two visits to Project during other-than-normal occupancy hours for this purpose. 1. For occupancy and motion sensors, verify operation at outer limits of detector range. Set time delay to suit Owner's operations. C. Identify components and power and control wiring according to Section 260553 "Identification for Electrical Systems." 1.6. FIELD QUALITY CONTROL A. Perform the following tests and inspections: 1. Operational Test: After installing time switches and sensors, and after electrical circuitry has been energized, start units to confirm proper unit operation. 2. Test and adjust controls and safeties. Replace damaged and malfunctioning controls and equipment. SECTION 260943 - RELAY-BASED LIGHTING CONTROLS 1.1. ACTION SUBMITTALS A. Product Data: For each type of product. B. Shop Drawings: For each relay panel and related equipment. 1.2. SYSTEM DESCRIPTION A. Input signal from field-mounted manual switches, or digital signal sources, shall open or close one or more lighting control relays in the lighting control panels. Any combination of inputs shall be programmable to any number of control relays. B. Electrical Components, Devices, and Accessories: Listed and labeled as defined in NFPA 70, by a qualified testing agency, and marked for intended location and application. C. Comply with UL 916. 1.3. LIGHTING CONTROL RELAY PANELS A. Description: Standalone lighting control panel using mechanically latched relays to control lighting and appliances. B. Lighting Control Panel: 1. Leviton EZ-Max or equivalent 2. A single enclosure with incoming lighting branch circuits, control circuits, switching relays, and on-board timing and control circuitry. 3. A vertical barrier separating branch circuits from control wiring. C. Control Unit: Contain the power supply and electronic control for operating and monitoring individual relays. 1. Timing Unit: a. 365-day calendar, astronomical clock, and automatic adjustments for daylight savings and leap year. 2. Sequencing Control with Override: 3. Nonvolatile memory shall retain all setup configurations. After a power failure, the controller shall automatically reboot and return to normal system operation, including accurate time of day and date. D. Relays: Electrically operated, mechanically held single-pole and double-pole switch, rated at 20 A at 277 V. Short-circuit current rating shall be not less than 5 kA. Control shall be three-wire, 24-V ac. E. Operator Interface: 1. Integral alphanumeric touchscreen with intuitive drop-down menus to assist in programming. 1.4. MANUAL SWITCHES AND PLATES A. Push-Button Switches: Modular, digitally addressable, for operating one or more relaying			

GENERAL SHEET NOTES

1. PROTECT EXISTING BUILDING SERVICE AND PANELS AS NEEDED DURING CONSTRUCTION TO KEEP BUILDING OPERATIONAL UNTIL SWITCHOVER.
2. EXISTING ITEMS TO BE REMOVED ARE INDICATED AS BOLD/DASHED. ITEMS TO REMAIN ARE SHOWN AS LIGHT/SOLID.
3. CIRCUIT ROUTING IS SCHEMATIC UNLESS OTHERWISE NOTED.
4. COORDINATE ALL UTILITY INSTALLATIONS WITH LOCAL UTILITY REPS.
5. COMPLY WITH ALL UTILITY REQUIREMENTS FOR NEW UTILITY INSTALLATIONS

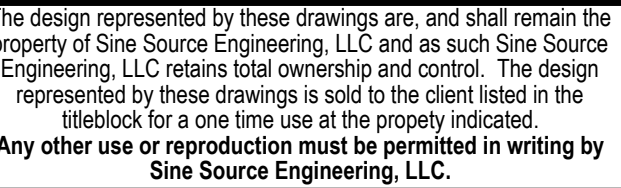

CONSULTANTS

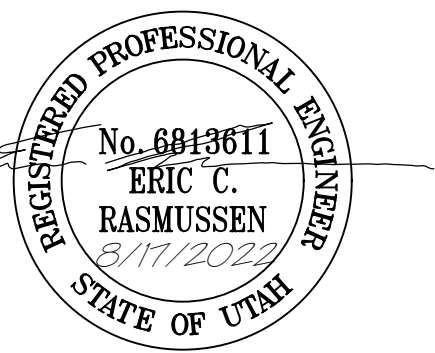


CLARKSTON CITY HALL
ADDITION & REMODEL PROJECT
25 SOUTH MAIN STREET
CLARKSTON, UTAH 84305


MARK	DATE	DESCRIPTION
ISSUE:		Construction Documents
PROJECT NUMBER:		2022034
DATE:	AUGUST 17, 2022	
DESIGNED BY:		ECR
DRAWN BY:		DDS

ELECTRICAL SITE PLAN


ES 101

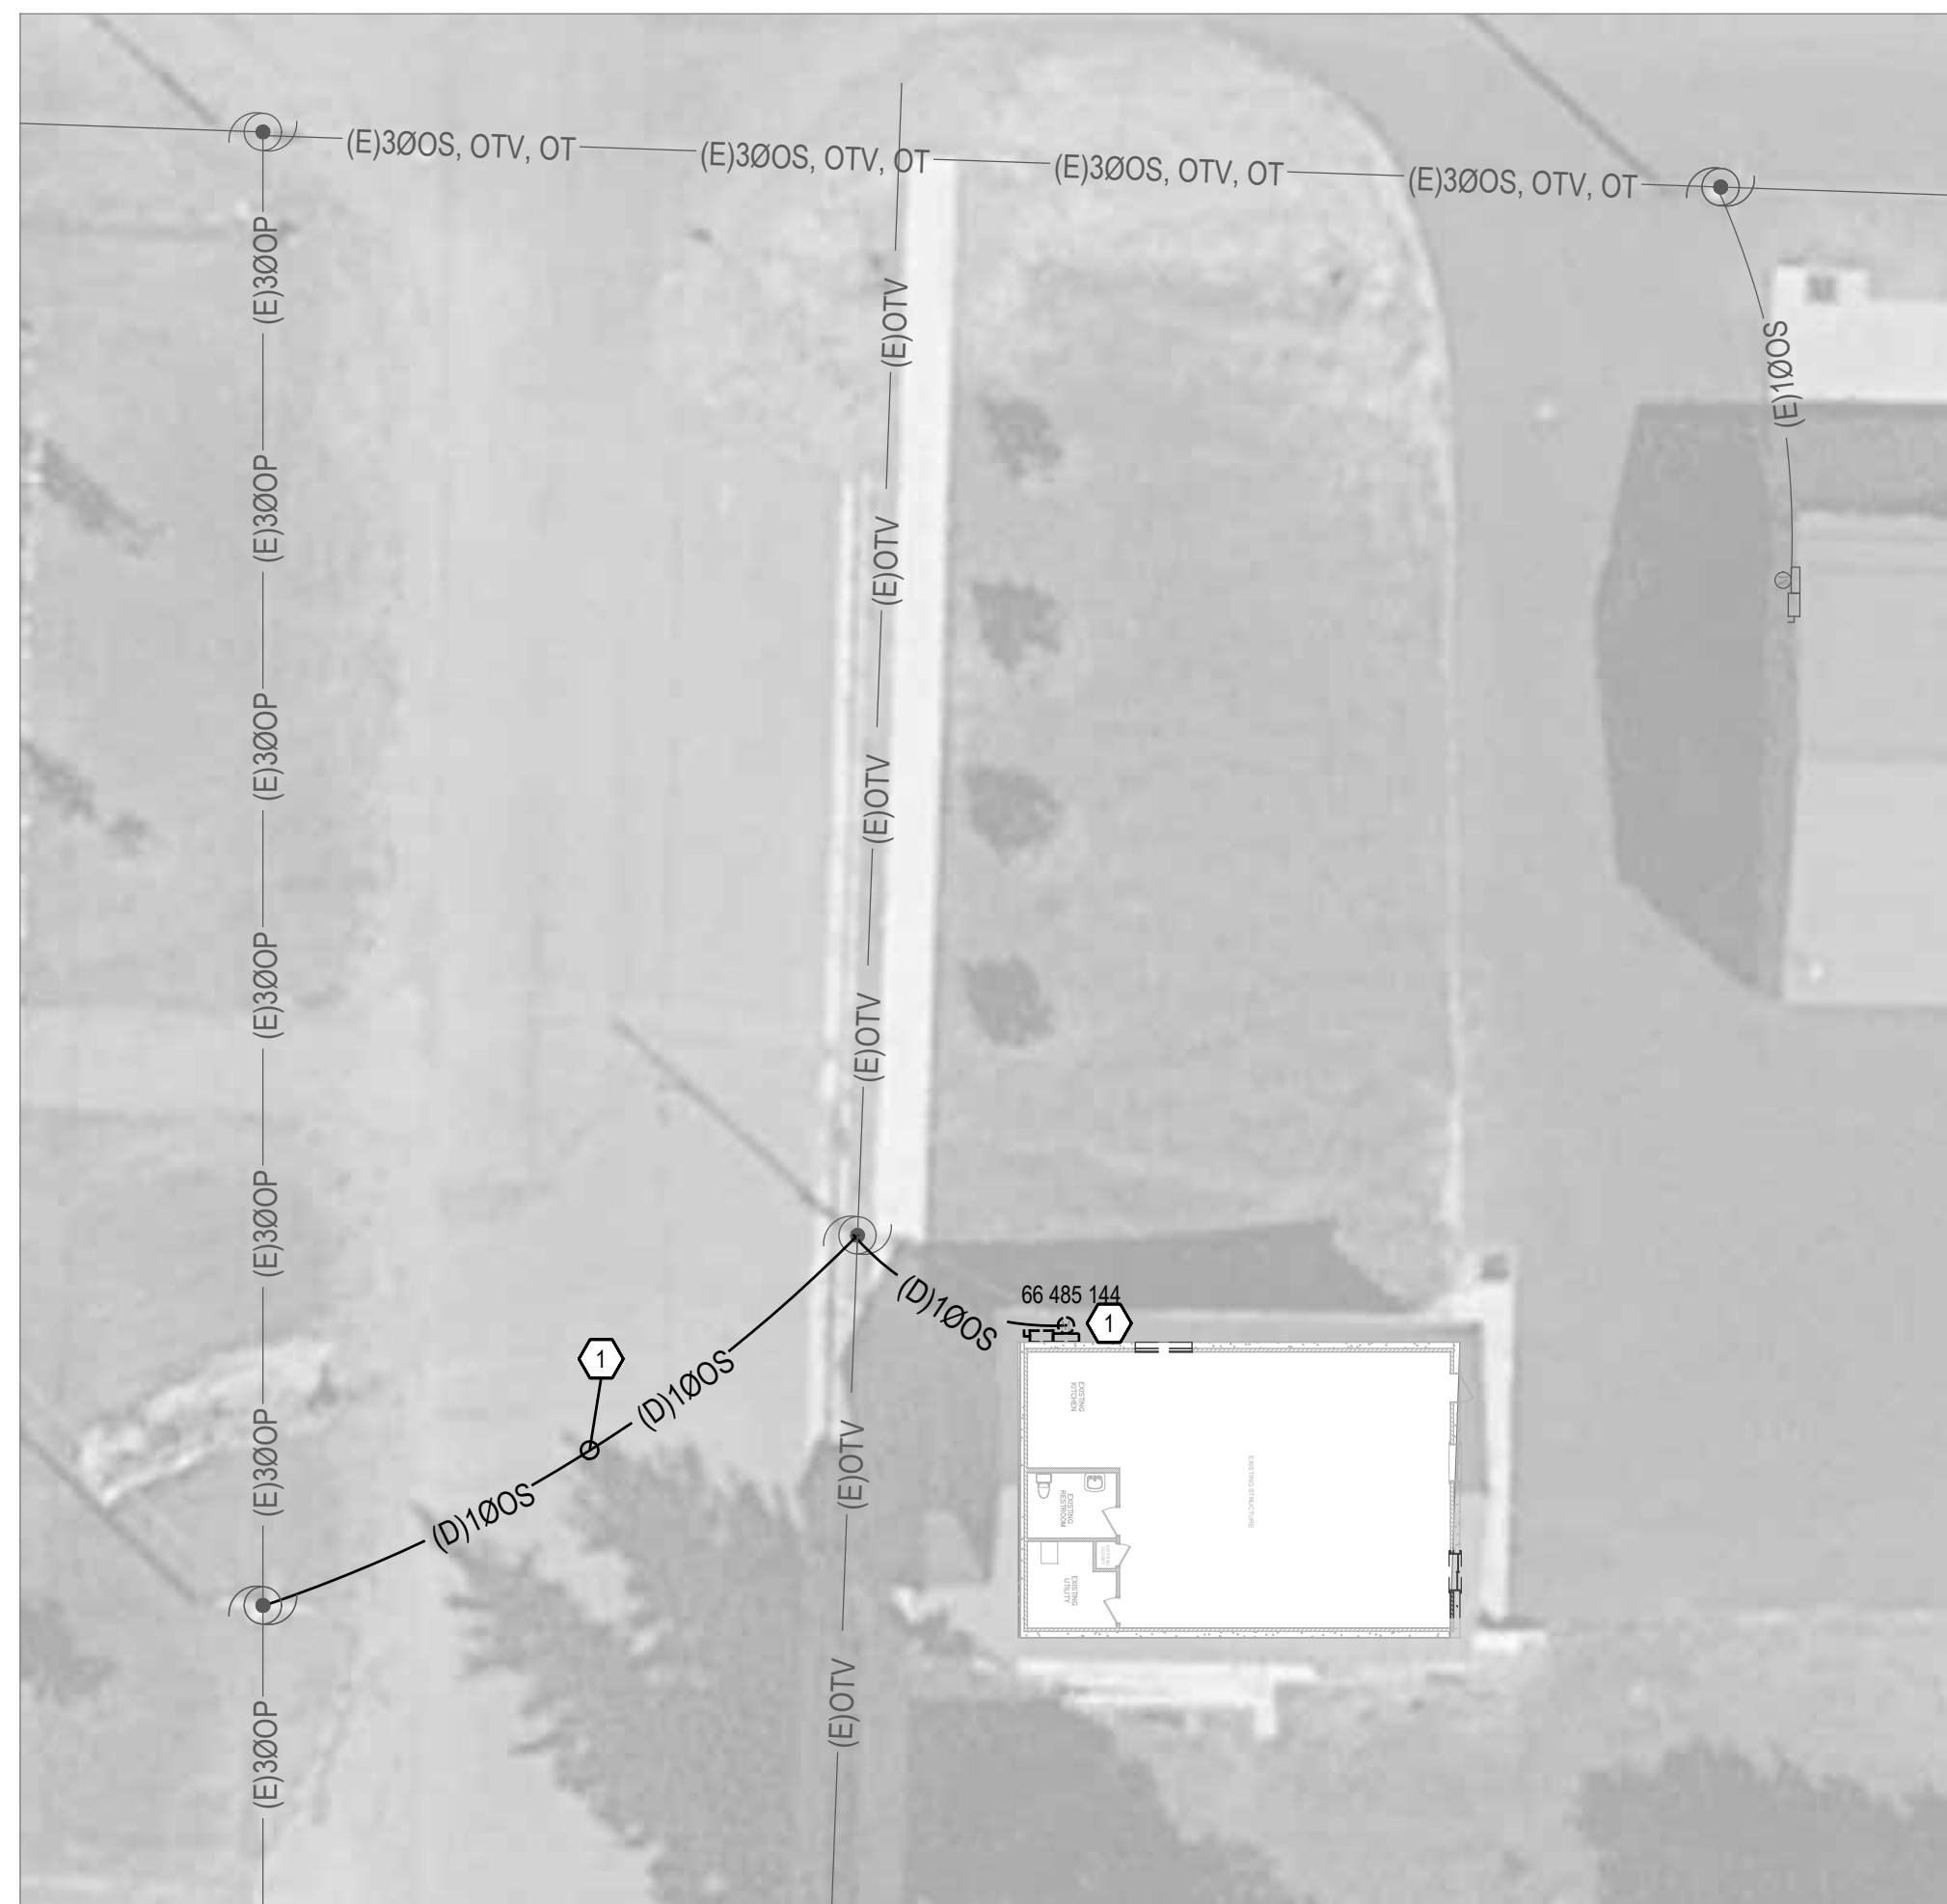


1 ELECTRICAL SITE PLAN: DEMO

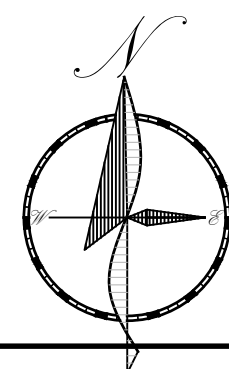


2 ELECTRICAL SITE PLAN: NEW
Scale: 1"=20'-0"

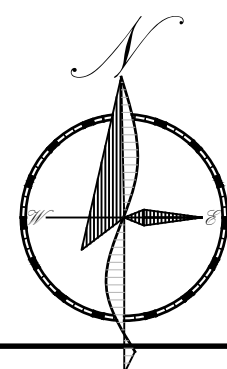

1
2
3
4
5
D
C
B
A
LAST SAVE 6/29/2023 1:08:55 PM CLARKSTON CITY BLDG001 DRAWINGS\08 ELECTRICAL\SINE SOURCE PROJECT SHEETS\ED101 ELECTRICAL DEMOLITION PLANS.DWG
LAST SAVED 20 JUN 23

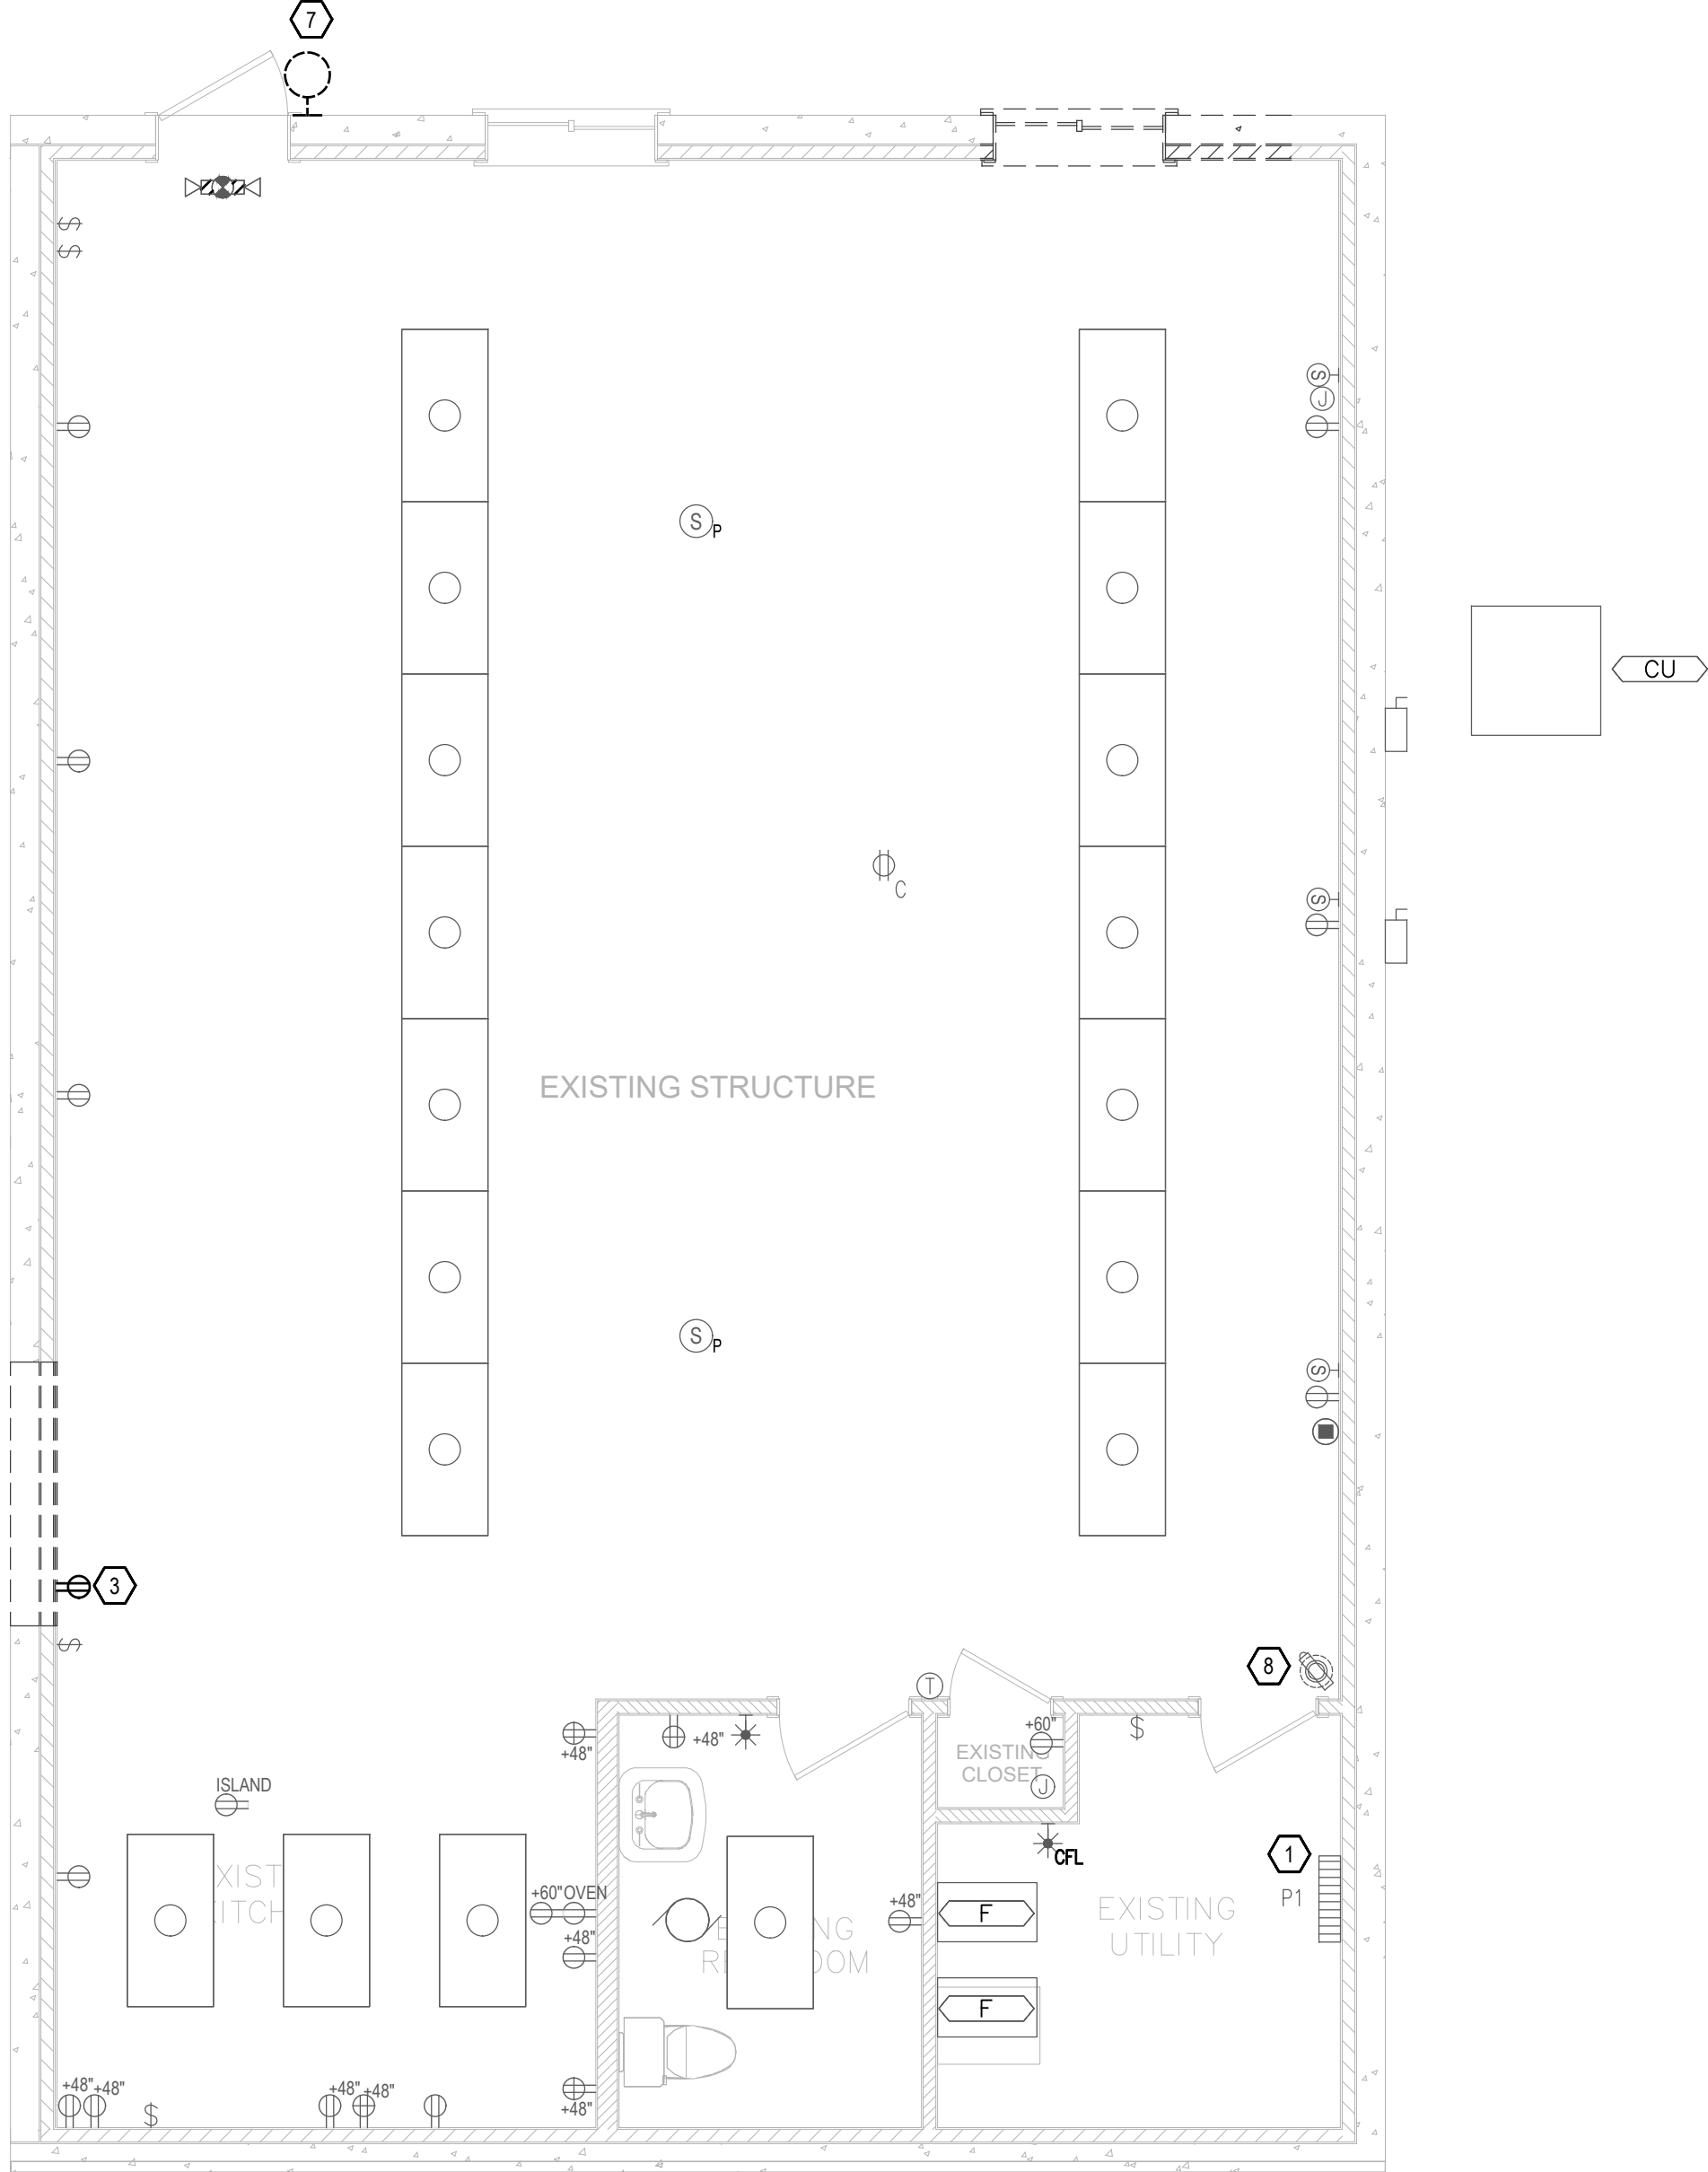

1 **ELECTRICAL DEMOLITION PLANS: LOWER LEVEL**
Scale: 1/4"=1'-0"

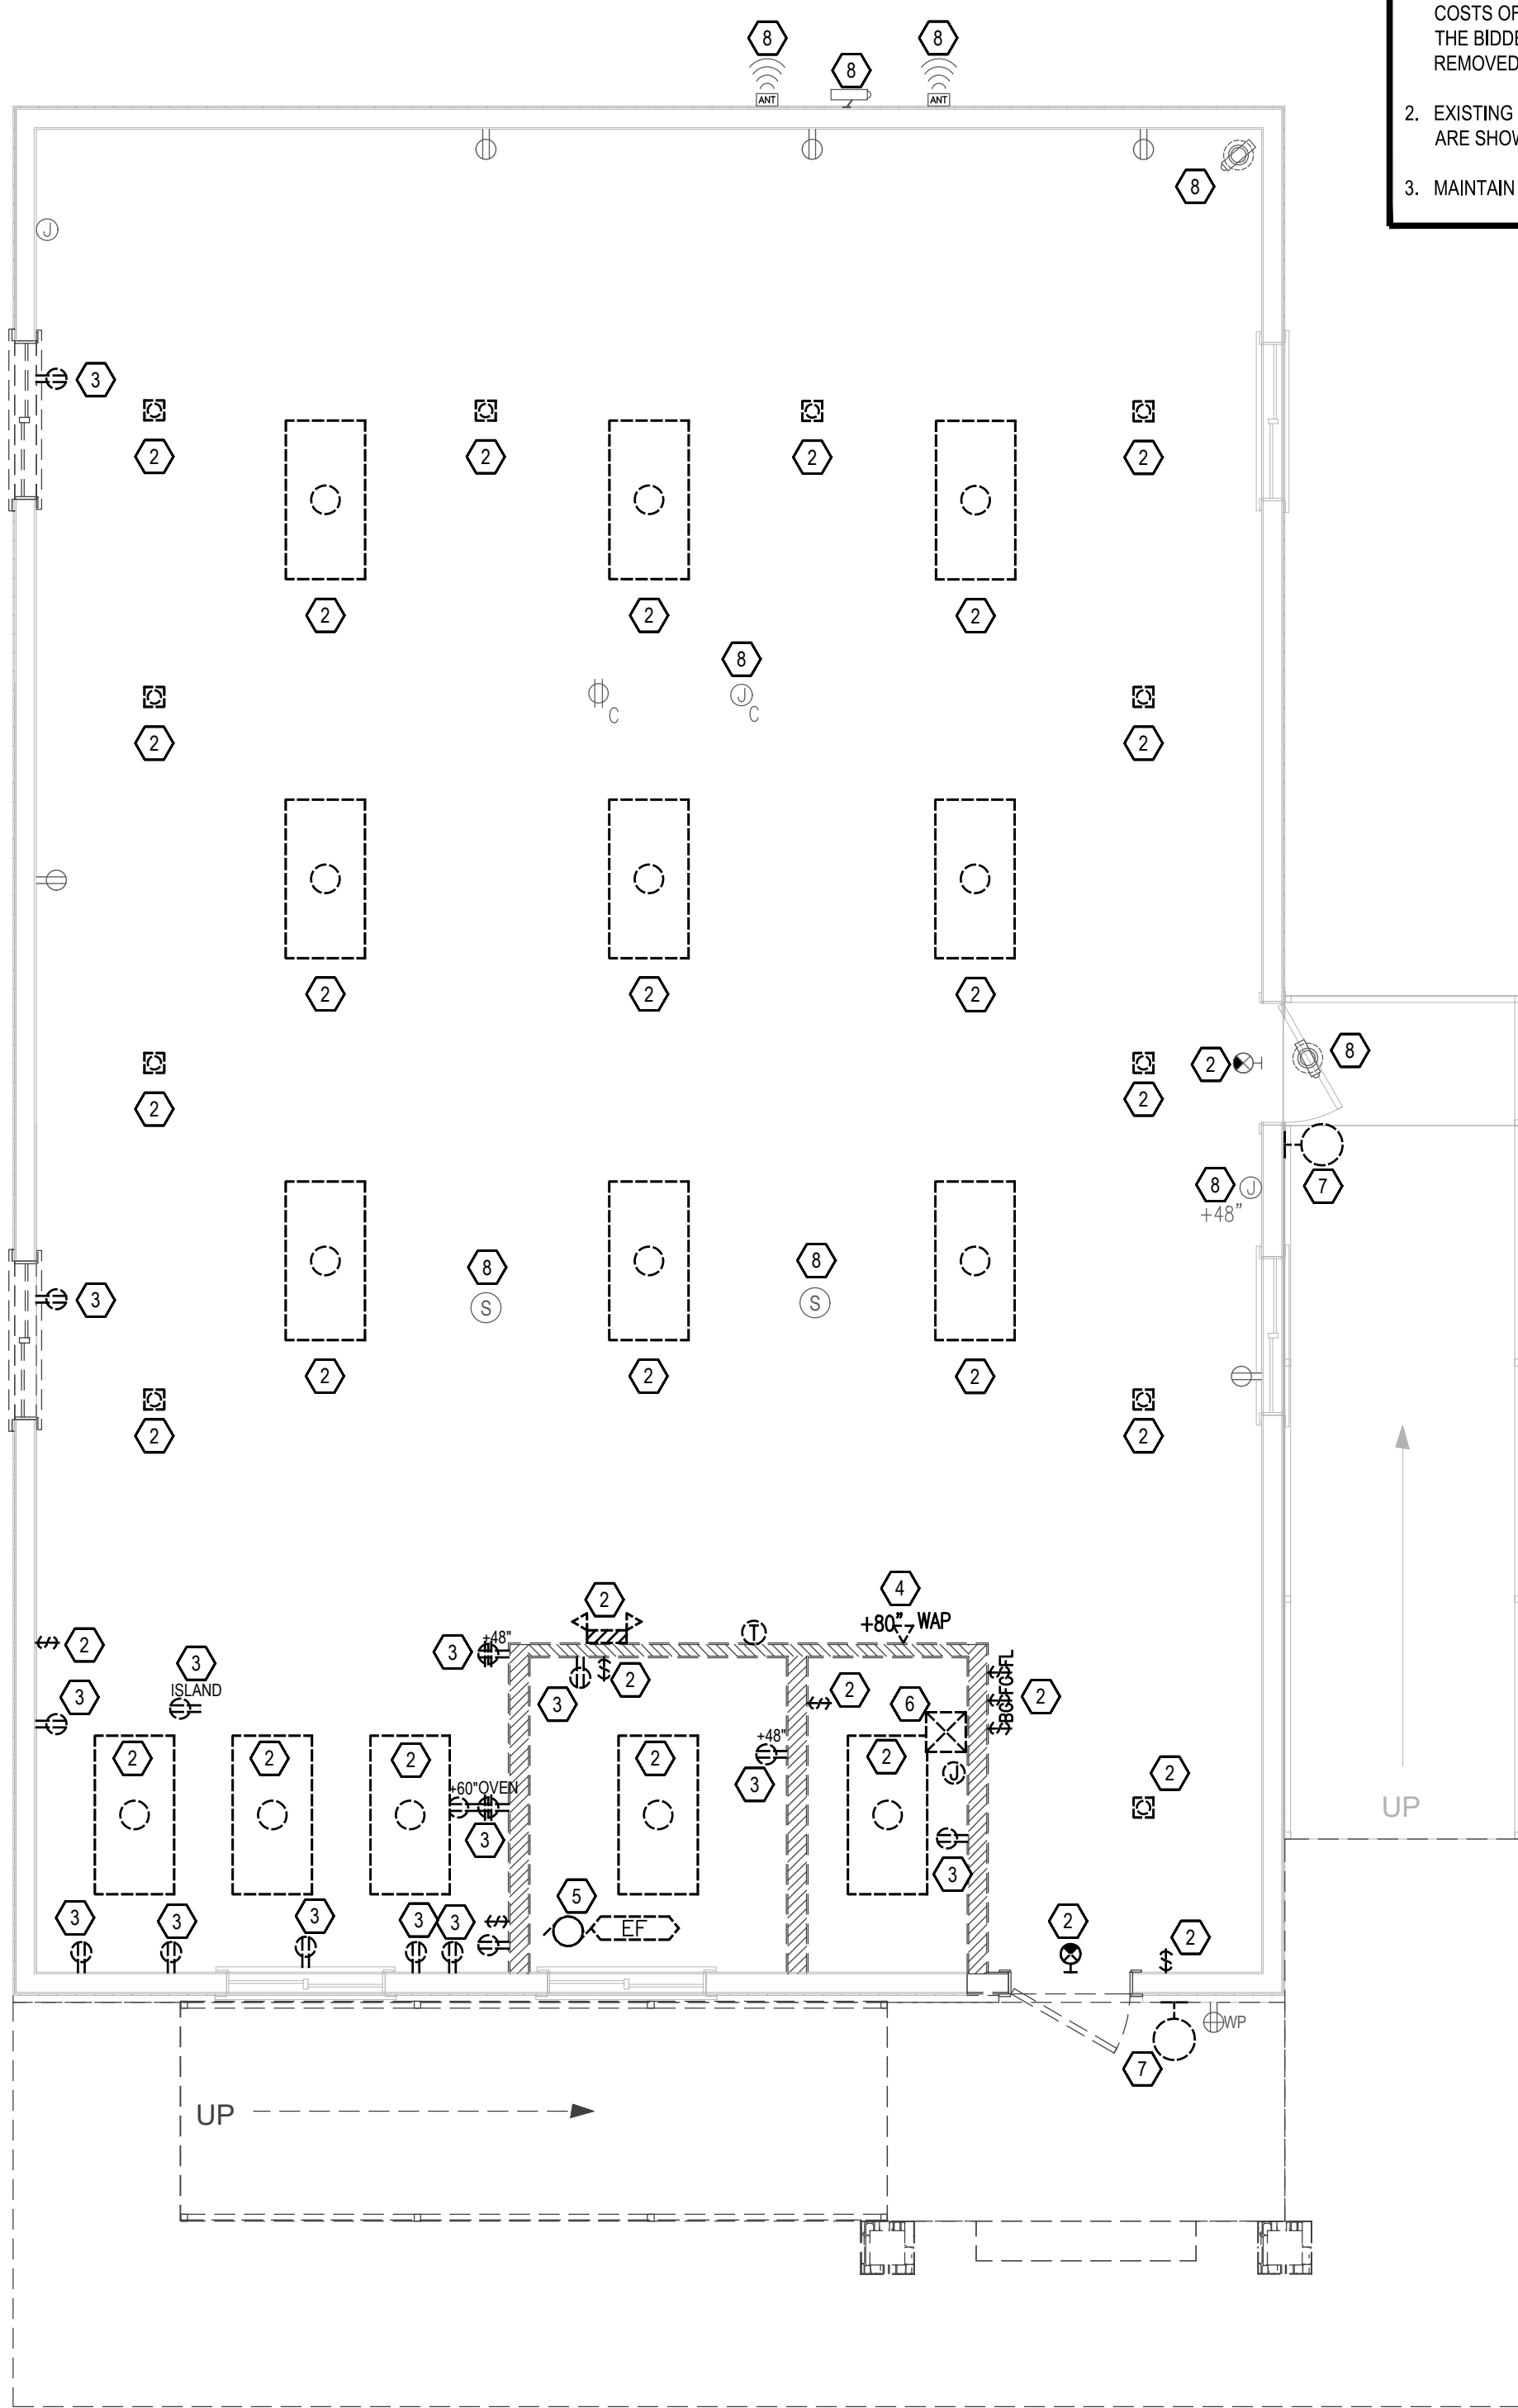

2 **ELECTRICAL DEMOLITION PLANS: UPPER LEVEL**
Scale: 1/4"=1'-0"

SHEET KEYED NOTES

1. EXISTING PANEL TO REMAIN. RE-FEED AS INDICATED ON SHEET E601.

2. REMOVE EXISTING FIXTURES AND/OR LIGHTING CONTROL AS INDICATED.

3. REMOVE EXISTING OUTLETS AS INDICATED.

4. REMOVE EXISTING COMMUNICATIONS DEVICES AS INDICATED.

5. DISCONNECT EXISTING EQUIPMENT FOR REMOVAL BY OTHERS.

6. RELOCATE DATA RACK AND SECURITY HEAD END TO NEW LOCATION INDICATED ON SHEET E401. REPLACE AND REROUTE CABLES TO NEW LOCATION.

7. REPLACE EXISTING FIXTURE WITH NEW AS INDICATED SHEETS E200 AND E201.

8. PROTECT EXISTING ELECTRONIC DEVICE DURING CONSTRUCTION. REPLACE EXISTING CABLE AND RE-ROUTE TO RELOCATED RACK.

GENERAL SHEET NOTES

1. DEMOLITION PLAN IS ENGINEER'S ATTEMPT TO ASSIST BIDDERS IN ESTIMATING REMOVAL COSTS OF EXISTING EQUIPMENT. PLAN IS NOT INTENDED TO BE ALL-INCLUSIVE, AND IT IS THE BIDDERS RESPONSIBILITY TO VERIFY ALL EXISTING EQUIPMENT AND DEVICES TO BE REMOVED PRIOR TO BIDDING.

2. EXISTING ITEMS TO BE REMOVED ARE INDICATED AS BOLD/DASHED. ITEMS TO REMAIN ARE SHOWN AS LIGHT/SOLID.

3. MAINTAIN CIRCUIT CONTINUITY FOR DEVICES DOWNSTREAM OF ITEMS TO BE REMOVED.

SINE
SOURCE
ENGINEERING

95 W Golf Course Road
Suite 102
Logan, UT 84321

office: (435) 787-1445
fax: 1-877-207-3199
www.sinesource.net

The design represented by these drawings are, and shall remain the property of Sine Source Engineering, LLC and as such Sine Source Engineering, LLC retains total ownership and control. The design represented by these drawings is sold to the client listed in the titleblock for a one time use at the property indicated.
Any other use or reproduction must be permitted in writing by Sine Source Engineering, LLC.

CONSULTANTS

REGISTERED PROFESSIONAL ENGINEER

No. 6843611

ERIC C. RASMUSSEN

8/17/2022

STATE OF UTAH

CLARKSTON CITY HALL

ADDITION & REMODEL PROJECT

25 SOUTH MAIN STREET

CLARKSTON, UTAH 84305


MARK	DATE	DESCRIPTION
ISSUE:		Construction Documents
PROJECT NUMBER:		2022034
DATE:		AUGUST 17, 2022
DESIGNED BY:		ECR
DRAWN BY:		DDS

ELECTRICAL
DEMOLITION
PLANS

ED101



1. CONNECT OCCUPANCY SENSORS TO ENABLE ALL SWITCHES IN CONTROLLED SPACE.
2. CONNECT OCCUPANCY SENSORS, BATTERY BALLASTS, EXIT SIGNS, ETC. TO UNSWITCHED SOURCE CONDUCTOR.
3. SEE POWER PLAN FOR ELECTRICAL DISTRIBUTION, EQUIPMENT AND LIGHTING RELAY PANEL LOCATIONS.
4. ALL EMERGENCY LIGHTING BATTERIES SHALL PROVIDE A MINIMUM OF 90 MINUTES ILLUMINATION PER NEC 706.12(A) AND IBC 1006. SEE SPEC SECTION 265100 FOR ADDITIONAL REQUIREMENTS.
5. ALL NEW LIGHTING CONTROLS (SWITCH, OCCUPANCY SENSORS, DIMMERS, ETC.) IN RIMS, WITH AUTO ON TO SAVE ENERGY, SHALL BE WITH A NIGHT LIGHT, WITH MASTER DIM, DOUGLASS DIAG, LUTRON VIVE OR OTHER SIMILAR SYSTEM THAT ALLOWS SENSORS AND SENSORS TO COMMUNICATE TO MEET AUTO ON TO 50% MANUAL ON TO 100%, AUTO OFF REQUIREMENTS OF ENERGY CODE. REFER TO LIGHTING CONTROL SHOP DRAWINGS FOR WIRING REQUIREMENTS.

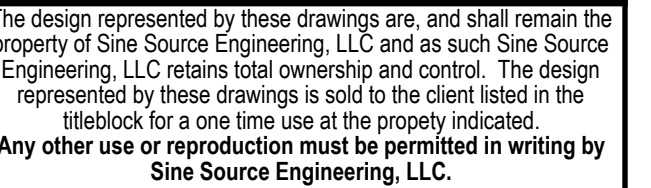


CLARKSTON CITY HALL
ADDITION & REMODEL PROJECT
25 SOUTH MAIN STREET
CLARKSTON, UTAH 84305

LIGHTING PLAN - LOWER LEVEL

E200



1. CONNECT OCCUPANCY SENSORS TO ENABLE ALL SWITCHES IN CONTROLLED SPACE.
2. CONNECT OCCUPANCY SENSORS, BATTERY BALLASTS, EXIT SIGNS, ETC. TO UNSWITCHED SOURCE CONDUCTOR.
3. SEE POWER PLAN FOR ELECTRICAL DISTRIBUTION, EQUIPMENT AND LIGHTING RELAY PANEL LOCATIONS.
4. PROVIDE TRAVELER CONDUCTORS TO ENABLE ALL 3-WAY AND 4-WAY SWITCHES IN EACH AREA.
5. ALL NEW LIGHTING CONTROLS (SWITCH, OCCUPANCY SENSORS, DIMMERS, ETC.) IN ROOMS WITH AUTO ON TO 50% SENSORS SHALL BE LITHONIA N-LIGHT, WATTSTOPPER DLN, DOUGLASS DIALOG OR OTHER SIMILAR SYSTEM THAT ALLOWS SWITCHES AND SENSORS TO COMMUNICATE TO MEET AUTO ON TO 50%, MANUAL ON TO 100%, AUTO OFF REQUIREMENTS OF ENERGY CODE. REFER TO LIGHTING CONTROL SHOP DRAWINGS FOR WIRING REQUIREMENTS.

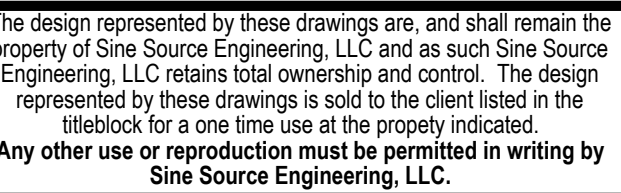

MARK	DATE	DESCRIPTION
ISSUE:		Construction Documents
PROJECT NUMBER:		2022034
DATE:		AUGUST 17, 2022
DESIGNED BY:		ECR
DRAWN BY:		DDS


E20 1

12345678910111213141516171819202122232425262728293031323334353637383940414243444546474849505152535455565758596061626364656667686970717273747576777879808182838485868788899091929394959697989910010110210310410510610710810911011111211311411511611711811912012112212312412512612712812913013113213313413513613713813914014114214314414514614714814915015115215315415515615715815916016116216316416516616716816917017117217317417517617717817918018118218318418518618718818919019119219319419519619719819920020120220320420520620720820921021121221321421521621721821922022122222322422522622722822923023123223323423523623723823924024124224324424524624724824925025125225325425525625725825926026126226326426526626726826927027127227327427527627727827928028128228328428528628728828929029129229329429529629729829930030130230330430530630730830931031131231331431531631731831932032132232332432532632732832933033133233333433533633733833934034134234334434534634734834935035135235335435535635735835936036136236336436536636736836937037137237337437537637737837938038138238338438538638738838939039139239339439539639739839940040140240340440540640740840941041141241341441541641741841942042142242342442542642742842943043143243343443543643743843944044144244344444544644744844945045145245345445545645745845946046146246346446546646746846947047147247347447547647747847948048148248348448548648748848949049149249349449549649749849950050150250350450550650750850951051151251351451551651751851952052152252352452552652752852953053153253353453553653753853954054154254354454554654754854955055155255355455555655755855956056156256356456556656756856957057157257357457557657757857958058158258358458558658758858959059159259359459559659759859960060160260360460560660760860961061161261361461561661761861962062162262362462562662762862963063163263363463563663763863964064164264364464564664764864965065165265365465565665765865966066166266366466566666766866967067167267367467567667767867968068168268368468568668768868969069169269369469569669769869970070170270370470570670770870971071171271371471571671771871972072172272372472572672772872973073173273373473573673773873974074174274374474574674774874975075175275375475575675775875976076176276376476576676776876977077177277377477577677777877978078178278378478578678778878979079179279379479579679779879980080180280380480580680780880981081181281381481581681781881982082182282382482582682782882983083183283383483583683783883984084184284384484584684784884985085185285385485585685785885986086186286386486586686786886987087187287387487587687787887988088188288388488588688788888989089189289389489589689789889990090190290390490590690790890991091191291391491591691791891992092192292392492592692792892993093193293393493593693793893994094194294394494594694794894995095195295395495595695795895996096196296396496596696796896997097197297397497597697797897998098198298398498598698798898999099199299399499599699799899910001001100210031004100510061007100810091010101110121013101410151016101710181019102010211022102310241025102610271028102910301031103210331034103510361037103810391040104110421043104410451046104710481049105010511052105310541055105610571058105910601061106210631064106510661067106810691070107110721073107410751076107710781079108010811082108310841085108610871088108910901091109210931094109510961097109810991100110111021103110411051106110711081109111011111112111311141115111611171118111911201121112211231124112511261127112811291130113111321133113411351136113711381139114011411142114311441145114611471148114911501151115211531154115511561157115811591160116111621163116411651166116711681169117011711172117311741175117611771178117911801181118211831184118511861187118811891190119111921193119411951196119711981199120012011202120312041205120612071208120912101211121212131214121512161217121812191220122112221223122412251226122712281229123012311232123312341235123612371238123912401241124212431244124512461247124812491250125112521253125412551256125712581259126012611262126312641265126612671268126912701271127212731274127512761277127812791280128112821283128412851286128712881289129012911292129312941295129612971298129913001301130213031304130513061307130813091310131113121313131413151316131713181319132013211322132313241325132613271328132913301331133213331334133513361337133813391340134113421343134413451346134713481349135013511352135313541355135613571358135913601361136213631364136513661367136813691370137113721373137413751376137713781379138013811382138313841385138613871388138913901391139213931394139513961397139813991400140114021403140414051406140714081409141014111412141314141415141614171418141914201421142214231424142514261427142814291430143114321433143414351436143714381439144014411442144314441445144614471448144914501451145214531454145514561457145814591460146114621463146414651466146714681469147014711472147314741475147614771478147914801481148214831484148514861487148814891490149114921493149414951496149714981499150015011502150315041505150615071508150915101511151215131514151515161517151815191520152115221523152415251526152715281529153015311532153315341535153615371538153915401541154215431544154515461547154815491550155115521553155415551556155715581559156015611562156315641565156615671568156915701571157215731574157515761577157815791580158115821583158415851586158715881589159015911592159315941595159615971598159916001601160216031604160516061607160816091610161116121613161416151616161716181619162016211622162316241625162616271628162916301631163216331634163516361637163816391640164116421643164416451646164716481649165016511652165316541655165616571658165916601661166216631664166516661667166816691670167116721673167416751676167716781679168016811682168316841685168616871688168916901691169216931694169516961697169816991700170117021703170417051706170717081709171017111712171317141715171617171718171917201721172217231724172517261727172817291730173117321733173417351736173717381739174017411742174317441745174617471748174917501751175217531754175517561757175817591760176117621763176417651766176717681769177017711772177317741775177617771778177917801781178217831784178517861787178817891790179117921793179417951796179717981799180018011802180318041805180618071808180918101811181218131814181518161817181818191820182118221823182418251826182718281829183018311832183318341835183618371838183918401841184218431844184518461847184818491850185118521853185418551856185718581859186018611862186318641865186618671868186918701871187218731874187518761877187818791880188118821883188418851886188718881889189018911892189318941895189618971898189919001901190219031904190519061907190819091910191119121913191419151916191719181919192019211922192319241925192619271928192919301931193219331934193519361937193819391940194119421943194419451946194719481949195019511952195319541955195619571958195919601961196219631964196519661967196819691970197119721973197419751976197719781979198019811982198319841985198619871988198919901991199219931994199519961997199819992000200120022003200420052006200720082009201020112012201320142015201620172018201920202021202220232024202520262027202820292030203120322033203420352036203720382039204020412042204320442045204620472048204920502051205220532054205520562057205820592060206120622063206420652066206720682069207020712072207320742075207620772078207920802081208220832084208520862087208820892090209120922093209420952096209720982099210021012102210321042105210621072108210921102111211221132114211521162117211821192120212121222123212421252126212721282129213021312132213321342135213621372138213921402141214221432144214521462147214821492150215121522153215421552156215721582159216021612162216321642165216621672168216921702171217221732174217521762177217821792180218121822183218421852186218721882189219021912192219321942195219621972198219922002201220222032204220522062207220822092210221122122213221422152216221722182219222022212222222322242225222622272228222922302231223222332234223522362237223822392240224122422243224422452246224722482249225022512252225322542255225622572258225922602261226222632264226522662267226822692270227122722273227422752276227722782279228022812282228322842285228622872288228922902291229222932294229522962297229822992300230123022303230423052306230723082309231023112312231323142315231623172318231923202321232223232324232523262327232823292330233123322333233423352336233723382339234023412342234323442345234623472348234923502351235223532354235523562357235823592360236123622363236423652366236723682369237023712372237323742375237623772378237923802381238223832384238523862387238823892390239123922393239423952396239723982399240024012402240324042405240624072408240924102411241224132414241524162417241824192420242124222423242424252426242724282429243024312432243324342435243624372438243924402441244224432444244524462447244824492450245124522453245424552456245724582459246024612462246324642465246624672468246924702471247224732474247524762477247824792480248124822483248424852486248724882489249024912492249324942495249624972498249925002501250225032504250525062507250825092510251125122513251425152516251725182519252025212522252325242525252625272528252925302531253225332534253525362537253825392540254125422543254425452546254725482549255025512552255325542555255625572558255925602561256225632564256525662567256825692570257125722573257425752576257725782579258025812582258325842585258625872588258925902591259225932594259525962597259825992600260126022603260426052606260726082609261026112612261326142615261626172618261926202621262226232624262526262627262826292630263126322633263426352636263726382639264026412642264326442645264626472648264926502651265226532654265526562657265826592660266126622663266426652666266726682669267026712672267326742675267626772678267926802681268226832684268526862687268826892690269126922693269426952696269726982699270027012702270327042705270627072708270927102711271227132714271527162717271827192720272127222723272427252726272727282729273027312732273327342735273627372738273927402741274227432744274527462747274827492750275127522753275427552756275727582759276027612762276327642765276627672768276927702771277227732774277527762777277827792780278127822783278427852786278727882789279027912792279327942795279627972798279928002801280228032804280528062807280828092810281128122813281428152816281728182819282028212822282328242825282628272828282928302831283228332834283528362837283828392840284128422843284428452846284728482849285028512852285328542855285628572858285928602861286228632864286528662867286828692870287128722873287428752876287728782879288028812882288328842885288628872888288928902891289228932894289528962897289828992900290129022903290429052906290729082909291029112912291329142915291629172918291929202921292229232924292529262927292829292930293129322933293429352936293729382939294029412942294329442945294629472948294929502951295229532954295529562957295829592960296129622963296429652966296729682969297029712972297329742975297629772978297929802981298229832984298529862987298829892990299129922993299429952996299729982999300030013002300330043005300630073008300930103011301230133014301530163017301830193020302130223023302430253026302730283029303030313032303330343035303630373038303930403041304230433044304530463047304830493050305130523053305430553056305730583059306030613062306330643065306630673068306930703071307230733074307530763077307830793080308130823083308430853086308730883089309030913092309330943095309630973098309931003101310231033104310531063107310831093110311131123113311431153116311731183119312031213122312331243125312631273128312931303131313231333134313531363137313831393140314131423143314431453146314731483149315031513152315331543155315631573158315931603161316231633164316531663167316831693170317131723173317431753176317731783179318031813182318331843185318631873188318931903191319231933194319531963197319831993200320132023203320432053206320732083209321032113212321332143215321632173218321932203221322232233223432253226322732283229323032313232323332343235323632373238323932403241324232433244324532463247324832493250325132523253325432553256325732583259326032613262326332643265326632673268326932703271327232733274327532763277327832793280328132823283328432853286328732883289329032913292329332943295329632973298329933003301330233033304330533063307330833093310331133123313331433153316331733183319332033213322332333243325332633273328332933303331333233333334333533363337333833393340334133423343334433453346334733483349335033513352335333543355335633573358335933603361336233633364336533663

A



1. COORDINATE ALL SWITCH, OUTLET, LIGHT AND OTHER DEVICE LOCATIONS WITH ARCHITECTURAL ELEMENTS (CABINETS, WINDOWS ETC.) PRIOR TO ROUGH IN. REVIEW ARCHITECTURAL INTERIOR ELEVATIONS PRIOR TO ROUGH-IN OF EACH AREA FOR ADDITIONAL INFORMATION.
2. PROVIDE 4SD J-BOX WITH 1 GANG MUD RING AND 1" CONDUIT TO ACCESSIBLE CEILING SPACE FOR ALL VOICE/DATA/COMBO OUTLETS SHOWN ON FLOOR PLANS. PROVIDE INSULATED THROAT CONNECTORS ON BOTH ENDS OF CONDUIT. COMMUNICATIONS CABLING PROVIDED BY OWNER.

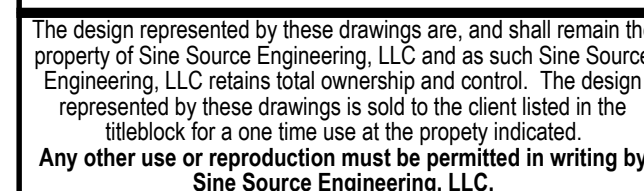

CLARKSTON CITY HALL
ADDITION & REMODEL PROJECT
25 SOUTH MAIN STREET
CLARKSTON, UTAH 84305


POWER PLAN -
UPPER LEVEL

E30 1



1. PROTECT ELECTRONIC DEVICE DURING CONSTRUCTION. PROVIDE NEW CABLE AND RE-ROUTE TO RELOCATED RACK
2. INSTALL A/V CONTRACTOR SUPPLIED SPEAKER AND AUDIO WIRING FROM DEVICE TO A/V RACK. PRELIMINARY LAYOUT INDICATED. COORDINATE EXACT LOCATION WITH A/V CONTRACTOR PRIOR TO ROUGH-IN.
3. PROVIDE OUTLET BOX FOR CAMERA LOCATED PER OWNER'S SECURITY CONTRACTOR'S DIRECTION WITH CONDUIT STUBBED TO SECURITY HEAD END.
4. COMMUNICATIONS OUTLET PER OWNER. COORDINATE EXACT LOCATION WITH OWNER PRIOR TO ROUGH-IN.
5. ROUTE A/V CONDUIT WITH STRING FROM CLOSET TO A/V RACK.
6. LOCATE TV BOX PER OWNER'S A/V CONTRACTOR'S DIRECTION. ROUTE CABLE TO CLOSET.
7. PROVIDE EXTERIOR AUDIBLE ALARM. REFER TO FIRE ALARM SHOP DRAWINGS FOR EXACT LOCATION.

1. PROVIDE PULL STRING IN ALL CONDUITS.
2. STUB ALL COMMUNICATIONS CONDUITS TO NEAREST COMMUNICATIONS PATHWAY (CMU, xBty, xCTy) OR COMMUNICATIONS RACK IN OPEN CEILING AREAS.
3. PROVIDE "OUTLET BOX" PER COMMUNICATIONS RACEWAY SCHEDULE AT EACH DEVICE LOCATION UNLESS SPECIFICALLY INDICATED OTHERWISE IN THESE OR AVL DRAWINGS.
4. REFER TO AVL DRAWINGS FOR ADDITIONAL AVL INSTALLATIONS TO BE COMPLETED BY ELECTRICAL CONTRACTOR.
5. SEE FLOOR BOX SCHEDULE FOR FLOOR BOX CONDUIT REQUIREMENTS.
6. SEE SYMBOL SCHEDULE AND COMMUNICATIONS RISER DIAGRAM FOR COMMUNICATIONS CABLING AND ROUGH-IN REQUIREMENTS.
7. PROVIDE INDUSTRY STANDARD CADDIE CLIPS 4" ON CENTER THROUGH ALL CORRIDORS AND INTO DATA ROOM. COMPLY WITH TIA/EIA CATEGORY 6E STANDARDS FOR COMMUNICATIONS RACEWAY INSTALLATIONS.
8. CANDELA RATINGS FOR STROBE DEVICES ARE MINIMUM REQUIRED VALUES. FIRE ALARM CONTRACTOR SHALL ADJUST MANUFACTURER'S STANDARD CANDELA RATINGS AS NECESSARY TO MEET OR EXCEED MINIMUM REQUIREMENTS.
9. ALL FIRE ALARM CONDUITS AND BOXES TO BE IDENTIFIED AS FOLLOWS:
 - a) CONCEALED: FACTORY APPLIED RED.
 - b) EXPOSED: FIELD PAINTED TO MATCH ADJACENT SURFACE.
10. POWER FOR ALL FIRE ALARM PANELS AND FIRE ALARM POWER SUPPLIES MUST BE PROVIDED BY A DEDICATED AC BRANCH CIRCUIT.
11. NEW DEVICES SHOWN ON EXISTING WALLS SHALL FINISH FLUSH WITH WALL UNLESS OTHERWISE NOTED. CUT, PATCH AND REPAIR SURFACES AS REQUIRED.

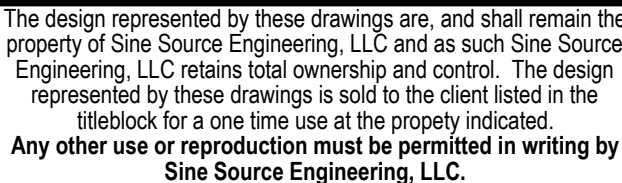

REGISTERED PROFESSIONAL ENGINEER
 No. ~~6843611~~
 ERIC C.
 RASMUSSEN
 8/17/2022
 STATE OF UTAH

25 SOUTH MAIN STREET
CLARKSTON, UTAH 84305


MARK	DATE	DESCRIPTION
ISSUE:	Construction Documents	
PROJECT NUMBER:	2022034	
DATE:	AUGUST 17, 2022	
DESIGNED BY:	ECR	
DRAWN BY:	DDS	

E400

Scale: 1/4"=1'-0"



1. PROVIDE PULL STRING IN ALL CONDUITS.
2. STUB ALL COMMUNICATIONS CONDUITS TO NEAREST COMMUNICATIONS PATHWAY (CMJ, xBTy, xCTy) OR COMMUNICATIONS RACK IN OPEN CEILING AREAS.
3. PROVIDE "OUTLET BOX" PER COMMUNICATIONS RACEWAY SCHEDULE AT EACH DEVICE LOCATION UNLESS SPECIFICALLY INDICATED OTHERWISE IN THESE OR AVL DRAWINGS.
4. REFER TO AVL DRAWINGS PRIOR TO ROUGH-IN OF ALL AV EQUIPMENT.
5. SEE FLOOR BOX SCHEDULE FOR FLOOR BOX CONDUIT REQUIREMENTS.

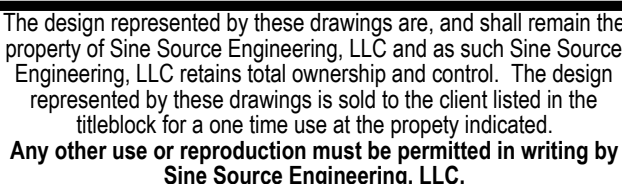

CLARKSTON CITY HALL
ADDITION & REMODEL PROJECT
25 SOUTH MAIN STREET
CLARKSTON, UTAH 84305


MARK	DATE	DESCRIPTION
ISSUE:	Construction Documents	
PROJECT NUMBER:	2022034	
DATE:	AUGUST 17, 2022	
DESIGNED BY:	ECR	
DRAWN BY:	DDS	

ELECTRONIC SYSTEMS PLAN - UPPER LEVEL


E401

LAST SAVE: 8/17/2022 1:08:55 2022034 CLARKSTON CITY BLDG01 DRAWINGS008 ELECTRICALSINE SOURCE PROJECT SHEET 9E501 ELECTRICAL DETAILS.DWG
LAST SAVED: 17 Aug 22

D	LIGHT FIXTURE SCHEDULE										
	TYPE	MANUFACTURER/CATALOG NO.			DESCRIPTION			MOUNTING	POWER	LAMPS	
	E- 1B	LITHONIA ELM2LF-SCBO-SDRT OR EQUIVALENT			LED EMERGENCY LIGHT HOUSING COLOR BY OWNER, NICKEL CADMIUM BATTERY SELF DIAGNOSTICS			WALL	2.5W	LED	
	EX- 1EB EX- 1EB(R)	LITHONIA LHQM-LED-SCBO-G-HO-SD (R: ELMRW-LP220L-DOBXTDT) OR EQUIVALENT			LED EXIT WITH EMERGENCY LIGHT HOUSING COLOR BY OWNER, NICKEL CADMIUM BATTERY GREEN EXIT LED LIGHT SELF DIAGNOSTICS REMOTE HEAD WHERE INDICATED BY FIXTURE APPEND "R"			WALL	4W	LED	
	LS- L4K	LITHONIA CPANL-2X2-AL01-SWW7-M4-PAC2DF72 OR EQUIVALENT			LED SWITCHABLE 2X2 SURFACE MOUNT PANEL SWITCHABLE LUMEN OUTPUT (2400, 3300, 4400) SET TO 3300LM SWITCHABLE CCT (3500K, 4000K, 5000K) SET TO 3500K DLC RATED FIXTURE.			CEILING	22/31/41 W SWITCHABLE	2400/3300/4400 LM NOMINAL LED 3500/4000/5000K SWITCHABLE	
	LS- L6K	LITHONIA CPANL-2X4-AL06-SWW7-M2- OR EQUIVALENT			LED SWITCHABLE 2X4 SURFACE MOUNT PANEL SWITCHABLE LUMEN OUTPUT (4000, 5000, 6000) SET TO 6000LM SWITCHABLE CCT (3500K, 4000K, 5000K) SET TO 3500K DLC RATED FIXTURE.			CEILING	36/45/55 W SWITCHABLE	4000/5000/6000 LM NOMINAL LED 3500/4000/5000K SWITCHABLE	
	LW- L6K	LITHONIA FML4W-48-AL06-SEF-83S-MVOLT OR EQUIVALENT			LED 4' SURFACE WRAP; 120/277, 0-10V DIMMABLE DRIVER SWITCHABLE LUMEN OUTPUT (4000, 5000, 6000) SET TO 6000LM			SURFACE	36/45/55 W SWITCHABLE	4000/5000/6000 LM NOMINAL LED 3500K	
	OW- L2K OW- L2K(B) OW- L2K(P)	LITHONIA WPX1-L-LED-P1-30K-MVOLT-SCBO-(B-E14WC)-(P-PE) OR EQUIVALENT			EXTERIOR LED WALLPACK SCBO=STANDARD COLOR BY OWNER INTEGRAL BATTERY PACK WHERE INDICATED BY FIXTURE APPEND "B" INTEGRAL PHOTOCELL WHERE INDICATED BY FIXTURE APPEND "P"			WALL REPLACE EXISTING FIXTURES	11 W	1500 LUMEN NOMINAL LED 3000K	
	OW- L5K	LITHONIA DSXW1-L-LED-20C-700-30K-T3M-MVOLT-HS-SCBO OR EQUIVALENT			EXTERIOR LED WALLPACK SCBO=STANDARD COLOR BY OWNER HOUSE SIDE SHIELD			WALL HEIGHT PER ARCHITECT	46 W	1500 LUMEN NOMINAL LED 3000K	
	RL- L06	LITHONIA 4JBK-RD-30K-90CRI-SCBO-M6/OUJBK643U OR EQUIVALENT			RECESSED 4" LED CAN, INTEGRATED STEEL JUNCTION BOX *VERIFY CEILING DEPTH PRIOR TO ORDERING. NOTIFY ENGINEER OF DISCREPANCY SCBO=STANDARD COLOR BY OWNER PROVIDE CONSTRUCTION PAN AS NEEDED			RECESS VERIFY CEILING DEPTH PRIOR TO ORDERING	8.9 W	695 LUMEN NOMINAL LED 3000K	
	RL- L2K	LITHONIA LDN6-AL03-SWW1-L06-AR-LSS-MVOLT-UGZ- OR EQUIVALENT			6" LED RECESSED LIGHT; 120/277, 0-10V DIMMING TO 10% DRIVER SWITCHABLE LUMEN OUTPUT (2000, 2500, 3000) SET TO 2000LM SWITCHABLE CCT (3000K, 3500K, 4000K, 5000K) SET TO 3500K			RECESS	25W	2000/2500/3000 LM NOMINAL LED 3000K/3500/4000/5000K SWITCHABLE	
	RL- L3K	LITHONIA LDN6-AL03-SWW1-L06-AR-LSS-MVOLT-UGZ- OR EQUIVALENT			6" LED RECESSED LIGHT; 120/277, 0-10V DIMMING TO 10% DRIVER SWITCHABLE LUMEN OUTPUT (2000, 2500, 3000) SET TO 3000LM SWITCHABLE CCT (3000K, 3500K, 4000K, 5000K) SET TO 3500K			RECESS	38W	2000/2500/3000 LM NOMINAL LED 3000K/3500/4000/5000K SWITCHABLE	
	RL- L4K	INDY LRM4-40LM-35K-MVOLT-G4-80CRI-GZ1-HM-CSS OR EQUIVALENT			4" RECESSED CAN; LED LAMPING; 120/277, 0-10V DIMMING TO 1% DRIVER HYPERBOLIC MEDIUM DISTRIBUTION; CLEAR SEMI-SPECULAR; FLANGED			RECESS	42W	4000 LUMEN NOMINAL LED 3500K	
	S2- L3K S2- L3K(B)	LITHONIA CLX L24-3500-SEF-FDL-MVOLT-GZ10-40K-80CRI-WH-(EM-PS1050) OR EQUIVALENT			2' LED STRIP; 0-10V DIMMING DRIVER PROVIDE EMERGENCY POWER PACK WHERE INDICATED BY FIXTURE APPEND "B"			SURFACE	25 W	3716 LUMENS NOMINAL LED 4000K	
	S4- L5K	LITHONIA CSS-AL03-MVOLT-SWW3-80CRI- OR EQUIVALENT			LED 4' STRIP, MVOLT DRIVER SWITCHABLE LUMEN OUTPUT (3000, 4000, 5000) SET TO 5000LM SWITCHABLE CCT (3500K, 4000K, 5000K) SET TO 3500K			CEILING SURFACE MOUNTED	27/36/44 W SWITCHABLE	3000/4000/5000 LM NOMINAL LED 3500/4000/5000K SWITCHABLE	
	WB- L5K	TERON LIGHTING VCYL48-L34-7-TE950-120/277-SCBO-35K OR EQUIVALENT			48" LED DECORATIVE WALL BRACKET; 120V, ELV DIMMABLE DRIVER SCBA=STANDARD COLOR BY ARCHITECT			WALL CENTERED ABOVE VANITY MIRROR	34.7 W	4722 LUMEN NOMINAL LED 3500K	
	C	LIGHT FIXTURE ACCESSORY SCHEDULE									
		B	AS SPECIFIED			APPENDED TO FIXTURE TYPE; 1100 LUMEN EM BATTERY SUPPLY			AS SPECIFIED		PER FIXTURE TYPE
B	NOTES										
	-FIXTURE APPENDS ARE ADDED TO STANDARD FIXTURE TYPES. APPENDS ARE INTENDED TO MODIFY FIXTURE CATALOG NUMBERS GIVEN ABOVE AS NOTED IN APPEND DESCRIPTION										

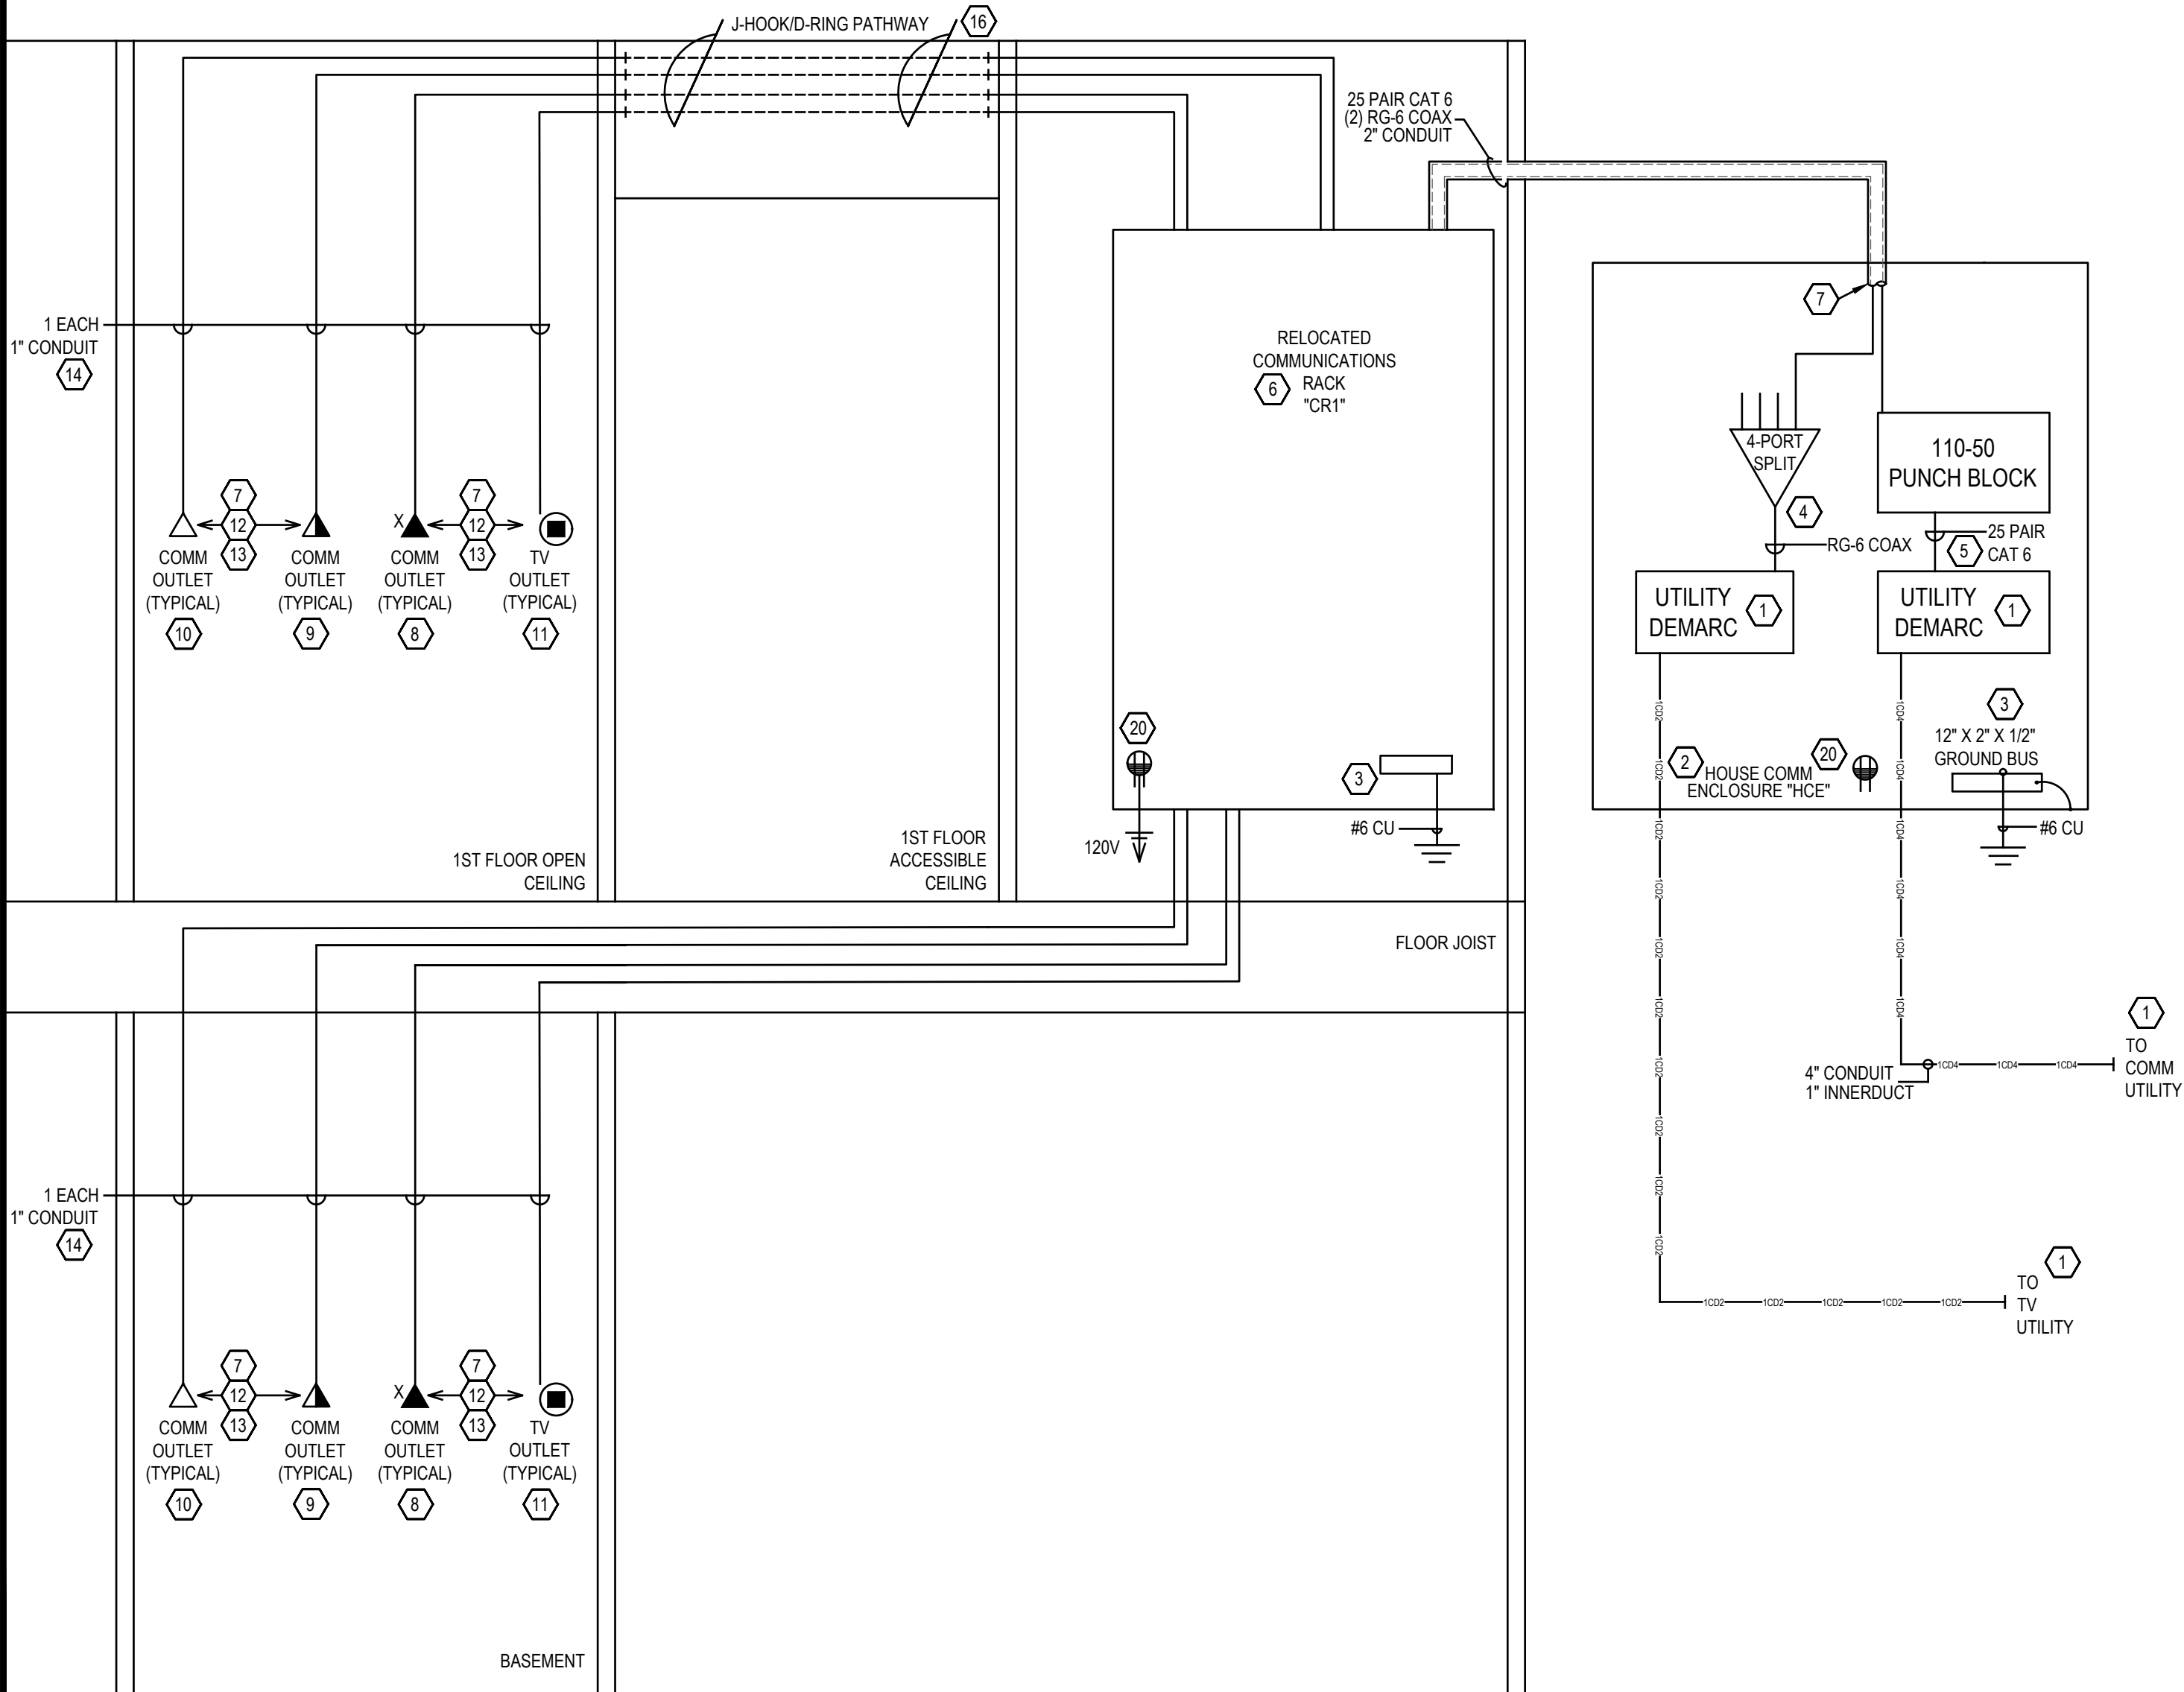

LAST SAVE: 8/17/2022 1:05:50 PM C:\DRAWINGS\06 CLARKSTON CITY HALL\01 ELECTRICAL\ONE-LINE DIAGRAM.DWG
LAST SAVED: 17 AUG 22

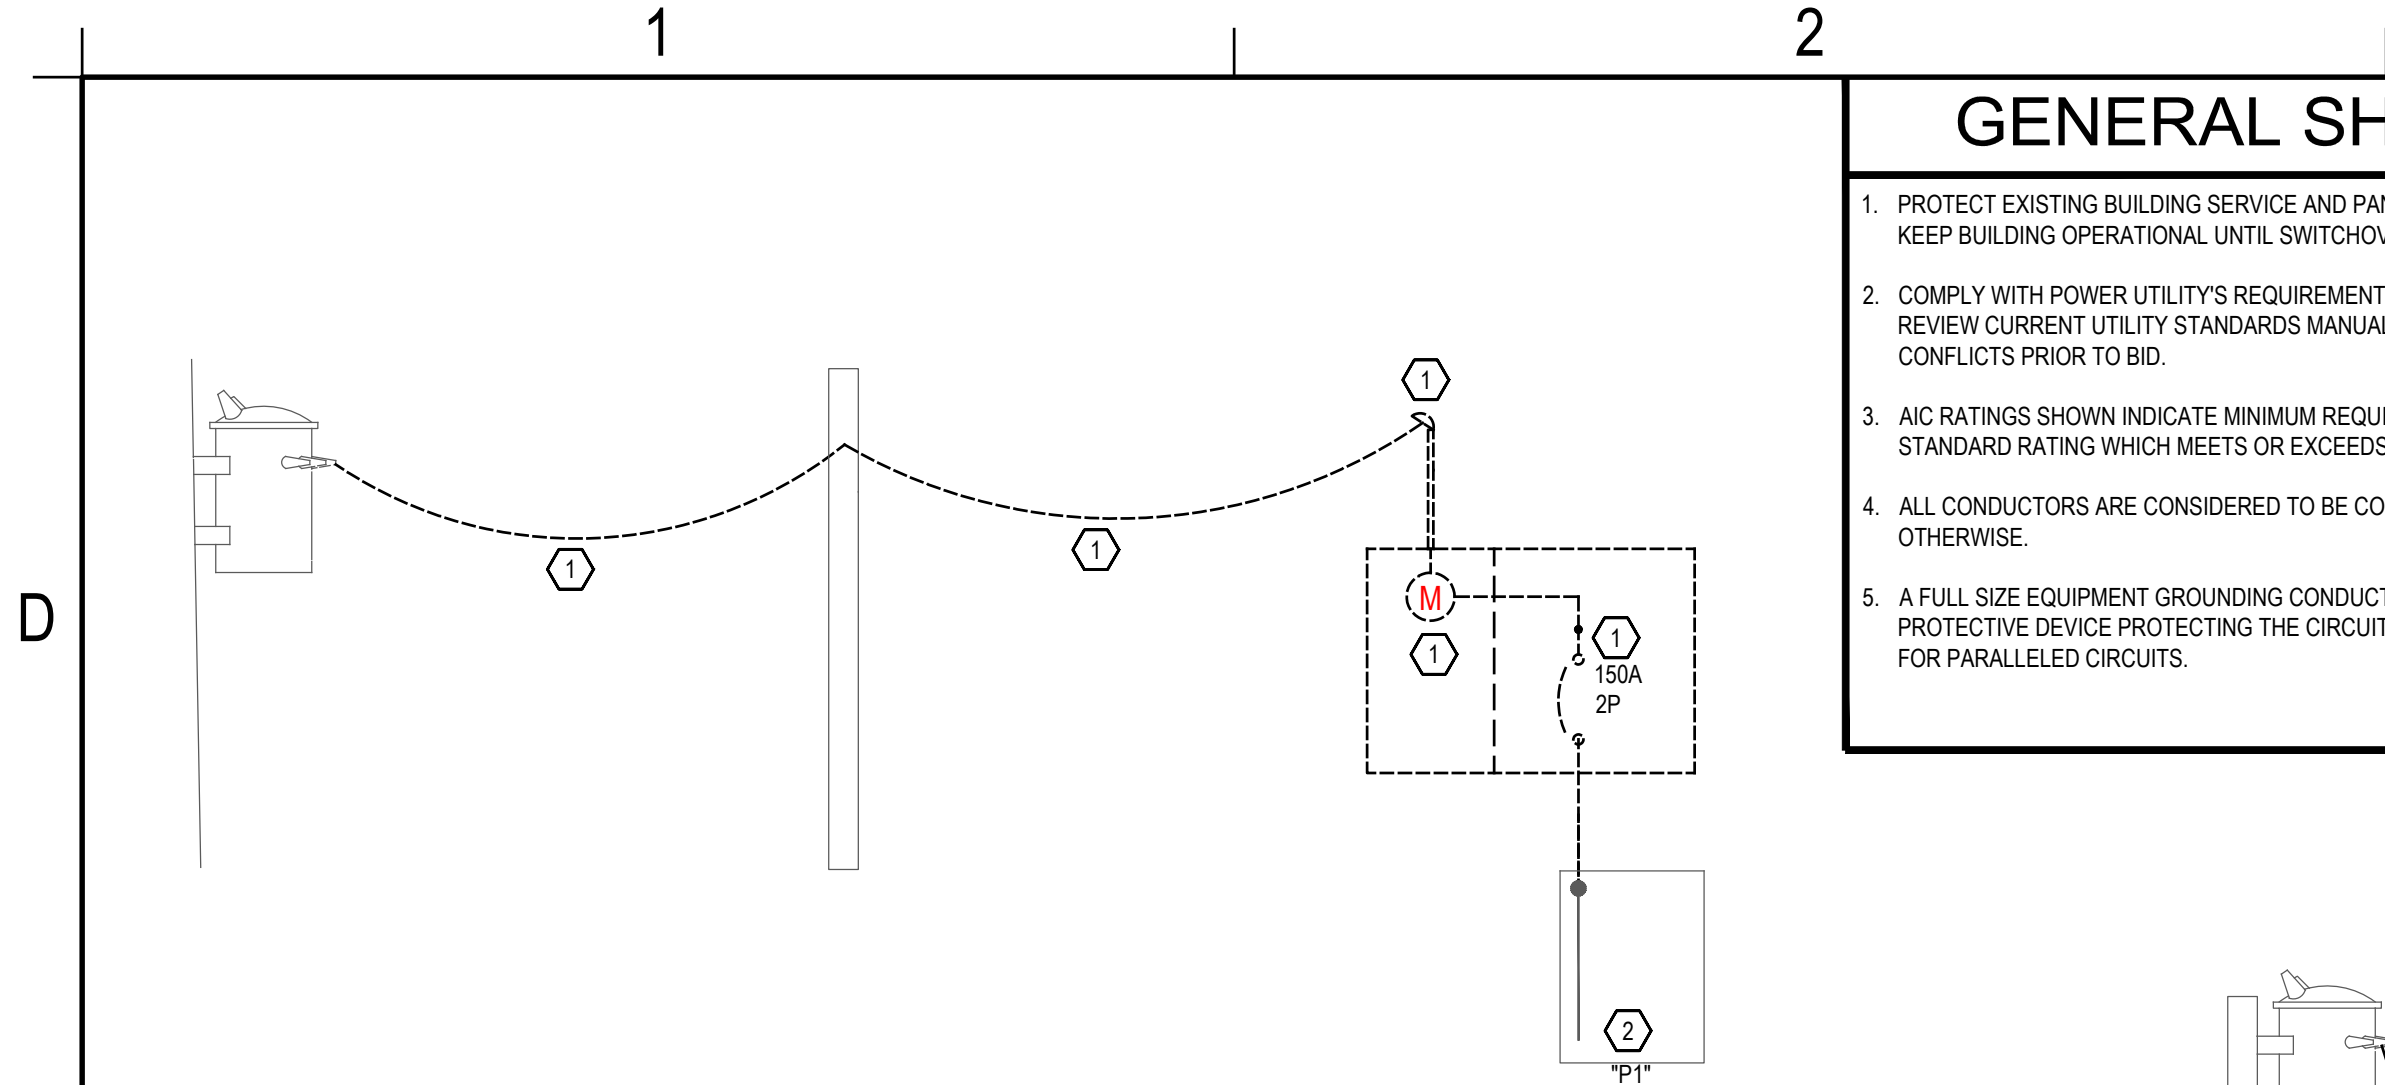

ELECTRICAL ONE-LINE DIAGRAM:DEMO

Scale: N.T.S

FLOOR, TABLE, AND WALL BOX SCHEDULE					
SYMBOL	DESCRIPTION	MANUFACTURER	MODEL	COLOR	DEVICES
F22S	MULTI-SERVICE, X-LARGE CAPACITY FLOOR BOX; STEEL; FLUSH-IN-USE; C/OUT COVER; COLOR PER OWNER/ARCHITECT	WIREMOLD EVOLUTION OR EQUIVALENT WITH PRIOR APPROVAL	EFB8S/EFB610BTXX	PER ARCHITECT	-TWO DUPLEX -1 @ 1.25" COMM CONDUIT -A/V PLATES/CONNECTORS PER OWNER -A/V CONDUIT AS NOTED ON DRAWINGS
F12	3-SERVICE POKE-THROUGH FLOOR BOX; STEEL; FLUSH-IN-USE; SOLID COVER; COLOR PER OWNER; 2 HOUR FIRE RATED	WIREMOLD EVOLUTION OR EQUIVALENT WITH PRIOR APPROVAL	6AT2***	PER ARCHITECT	-ONE USB DUPLEX -1 @ 1.25" COMM CONDUIT WITH COMM/TV PORTS PER OWNER
W12S	MULTI-SERVICE, WALL BOX; STEEL; FLUSH-IN-USE; RECESS MOUNT IN WALL; COVER FIELD PAINTED CUSTOM COLOR AS SELECTED BY OWNER/ARCHITECT	WIREMOLD EVOLUTION OR EQUIVALENT WITH PRIOR APPROVAL	EF8B2	PER ARCHITECT	-1 DUPLEX -1 @ 1.25" COMM CONDUIT WITH COMM/TV PORTS PER OWNER -A/V CONNECTORS AND CABLES PER OWNER INSTALLED BY CONTRACTOR

MECHANICAL EQUIPMENT SCHEDULE									
SYM	DESCRIPTION	LOAD	VOLTS	PHASE	CONTROL CIRCUITS BY	* STARTER BY	SAFETY DISCONNECT BY	REMARKS	
CU-1	CONDENSING UNIT	25.7 MCA	208	1	MECH	MECH	ELEC	REFER TO DETAIL A/E300	
CU-2	CONDENSING UNIT	25.7 MCA	208	1	MECH	MECH	ELEC	REFER TO DETAIL A/E300	
DCP-1	DOMESTIC WATER CIRCULATE PUMP	1/4 HP	120	1	MECH	EQUIP	ELEC	PROVIDE CORD AND PLUG TO MATCH MANUFACTURER'S REQUIREMENTS	
EF-1	EXHAUST FAN	113 W	120	1	ELEC	EQUIP	ELEC	INTEGRATE FAN TO OPERATE WITH ROOM LIGHTING CONTROL	
EF-2	EXHAUST FAN	84 W	120	1	ELEC	EQUIP	ELEC	INTEGRATE FAN TO OPERATE WITH ROOM LIGHTING CONTROL	
EF-3	EXHAUST FAN	84 W	120	1	ELEC	EQUIP	ELEC	INTEGRATE FAN TO OPERATE WITH ROOM LIGHTING CONTROL	
EF-4	EXHAUST FAN	84 W	120	1	ELEC	EQUIP	ELEC	PROVIDE WALL SWITCH, ROUTE ROOM LIGHTING CONTROL, SWITCH LEG THROUGH FAN SWITCH	
F-1	FURNACE	1/2 HP	120	1	MECH	MECH	ELEC		
F-2	FURNACE	1/2 HP	120	1	MECH	MECH	ELEC		
EW#-1	ELECTRIC DOMESTIC HOT WATER HEATER	(2)3.8KW	240	1	MECH	N/A	ELEC	PROVIDE CORD AND PLUG TO MATCH MANUFACTURER'S REQUIREMENTS	

<

GENERAL SHEET NOTES

- PROTECT EXISTING BUILDING SERVICE AND PANELS AS NEEDED DURING CONSTRUCTION TO KEEP BUILDING OPERATIONAL UNTIL SWITCHOVER.
- COMPLY WITH POWER UTILITY'S REQUIREMENTS FOR ALL UTILITY RELATED INSTALLATIONS. REVIEW CURRENT UTILITY STANDARDS MANUAL PRIOR TO BID. NOTIFY ENGINEER OF CONFLICTS PRIOR TO BID.
- AIC RATINGS SHOWN INDICATE MINIMUM REQUIRED VALUES. USE MANUFACTURER'S NEXT STANDARD RATING WHICH MEETS OR EXCEEDS VALUE SHOWN.
- ALL CONDUCTORS ARE CONSIDERED TO BE COPPER UNLESS SPECIFICALLY NOTED OTHERWISE.
- A FULL SIZE EQUIPMENT GROUNDING CONDUCTOR SIZED FOR THE OVERCURRENT PROTECTIVE DEVICE PROTECTING THE CIRCUIT IS REQUIRED IN EACH RACEWAY OR CABLE FOR PARALLELED CIRCUITS.
- FIELD MARK SERVICE EQUIPMENT WITH AVAILABLE FAULT CURRENT AND CALCULATION DATE PER NEC 110.24(A).
- ALL SERVICE ENTRANCE EQUIPMENT (PANELBOARDS, SWITCHBOARDS, ETC.) SHALL BE UL LISTED OR USE AS SERVICE ENTRANCE EQUIPMENT.
- BOND BUILDING STRUCTURAL STEEL, METALLIC WATER PIPES, AND CONCRETE-ENCASED ELECTRODES (REBAR) TO EACH OTHER AND TO THE ENCLOSURE GROUNDING BUS INSIDE THE ENCLOSURE CONTAINING THE SERVICE DISCONNECT SWITCH. THE CONCRETE INSTALLATION CONTRACTOR SHALL BE INSTRUCTED TO LEAVE AT LEAST 1 FT. OF REBAR EXPOSED AT THE SERVICE ENTRANCE PANEL FOR BONDING.
- ALL BONDING SHALL BE EFFECTED BY MEANS OF UL LISTED DEVICES SPECIFICALLY TESTED AND APPROVED FOR THE PURPOSE.

SHEET KEYED NOTES

- PROTECT EXISTING SERVICE UNTIL BUILDING SWITCHOVER IS COMPLETE. AFTER SERVICE SWITCHOVER: DEMO EXISTING ELECTRICAL SERVICE AND COORDINATE REMOVAL OF SERVICE LATERAL CONDUCTORS.
- EXISTING PANEL TO REMAIN. RE-FEED PANEL FROM NEW SERVICE. RE-LABEL PANEL AS P2.
- SECONDARY CONDUIT, TRENCHING, AND BACKFILL BY CONTRACTOR. CONDUCTORS BY UTILITY.
- RISER ON THE POLE FURNISHED BY CONTRACTOR PER UTILITY REQUIREMENTS.
- PROVIDE WATER & GROUND ROD GROUNDING ELECTRODE CONNECTIONS WHEN METALLIC WATERLINE ENTERS BUILDING, OTHERWISE OMIT.
- SEE PANEL SCHEDULE FOR ADDITIONAL BREAKERS.

CONDUCTOR AND CONDUIT SCHEDULE

QUANTITY OF PHASE/NEUTRAL CONDUCTORS										QUANTITY OF PARALLEL RUNS										QUANTITY OF PARALLEL RUNS										
--------------------------------------	--	--	--	--	--	--	--	--	--	---------------------------	--	--	--	--	--	--	--	--	--	---------------------------	--	--	--	--	--	--	--	--	--