NOTES

1. PROVIDE SEISMIC STRAPS FOR WATER HEATER
   PROVIDE AN EXPANSION TANK WITHIN 24" OF THE INLET SIDE OF THE WATER HEATER
   PROVIDE FOR CUMBUSTION AIR TO WATER HEATER AND FURNACE AS REQUIRED
2. NOTE: ALL TUB/SHOWER AREA WALLS TO HAVE MOISTURE RESISTSNT GYP. BD. AND FIN. W/ TILE, MARBLE OR EQ. UP TO A HT. OF 70" ABOVE DRAIN TYP.
3. 1HR TYPE "X" GYP BD. ON CLG. AND ALL WALLS ATTACH. TO HABITABLE SPACE AND STRUCTURAL ELEMENTS

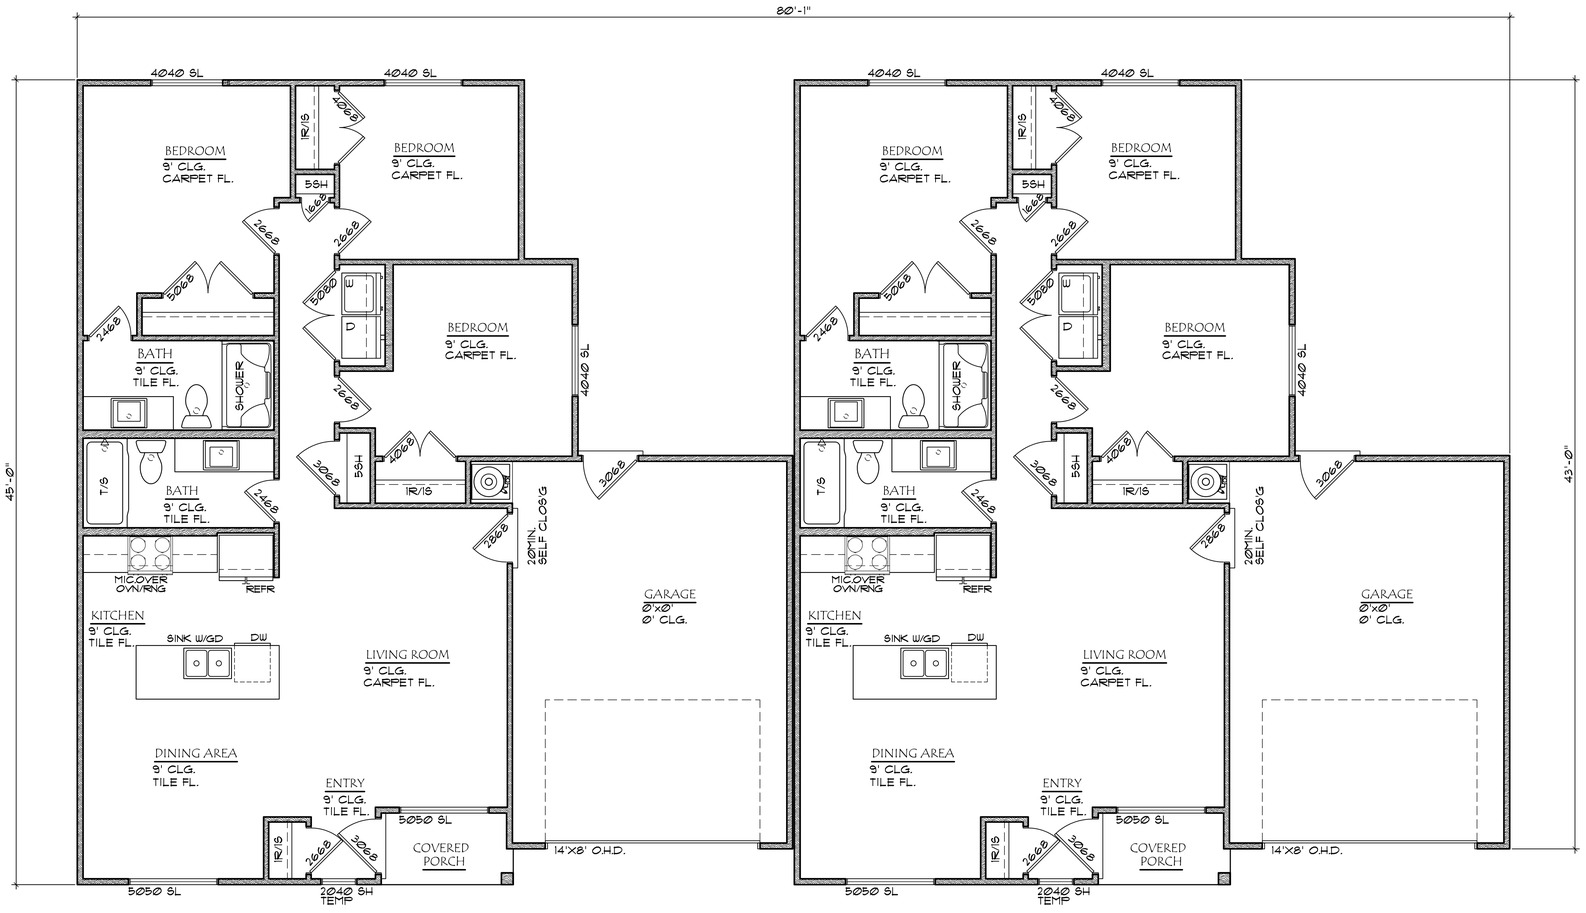

FLOOR PLAN UNIT A

SCALE: 1/4"=1'-0"
MAIN FLOOR = 1133 SQ. FT. EACH
GARAGE AREA = 350 SQ. FT. EACH
FRONT PORCH = 28 SQ. FT. EACH

FLOOR PLAN UNIT B

SCALE: 1/4"=1'-0"
MAIN FLOOR = 1133 SQ. FT. EACH
GARAGE AREA = 350 SQ. FT. EACH
FRONT PORCH = 28 SQ. FT. EACH

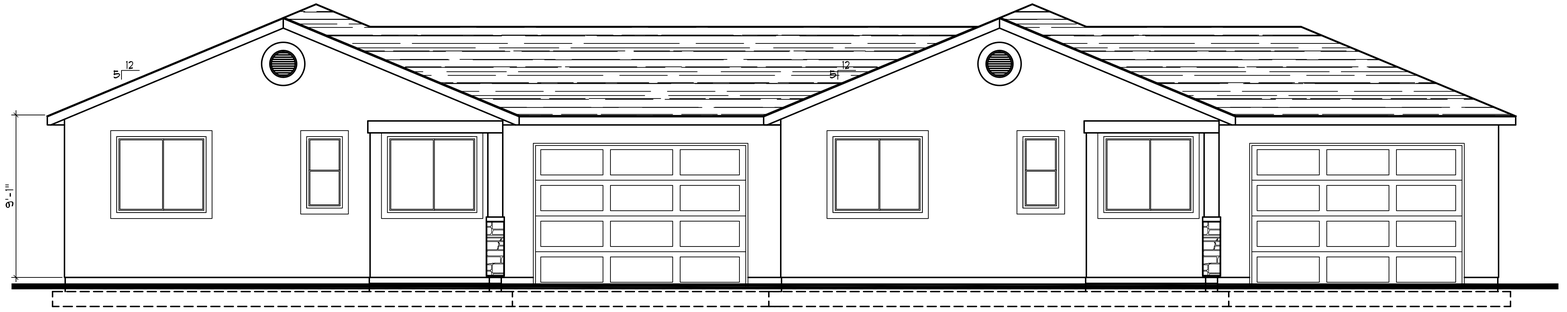

FRONT ELEVATION A

SCALE: 1/4"=1'-0"

FRONT ELEVATION B

SCALE: 1/4"=1'-0"

ATTENTION !
IT IS UNDERSTAND THAT THE GENERAL CONTRACTOR, AND OWNER TO UNDERSTAND THAT THE IS ONLY THEIR RESPONSIBILITY TO BE SURE THIS PROJECT IS CONSTRUCTED IN FULL COMPLIANCE WITH ALL APPLICABLE CODES AND ORDINANCES. THE PLANS ARE NOT ALL INCLUSIVE OF ALL MINIMUM CODES CONTRACTOR FROM COMPLIANCE WITH ALL MINIMUM STANDARDS AND REQUIREMENTS OF ALL APPLICABLE CODES AND ORDINANCES. VIOLATION OF ANY CODE OR ORDINANCE MAY APPROVAL EVEN THOUGH THESE PLANS MAY HAVE BEEN APPROVED. IT IS THE CONTRACTORS RESPONSIBILITY TO REVIEW ALL PLANS AND CONSTRUCTION DETAILS WITH THE LOCAL BUILDING OFFICIALS PRIOR TO CONSTRUCTION. ANY DISCREPANCIES SHALL BE BROUGHT TO THE ATTENTION OF THE DESIGNER BEFORE CONSTRUCTION. IT IS THE CONTRACTORS RESPONSIBILITY TO BE SURE THAT THESE PLANS ARE CORRECT AND COMPLETE. WITHOUT ERROR OR OMISSION. THERE IS NO GUARANTEE THAT THESE PLANS ARE FREE FROM ERRORS OR OMISSIONS. ANY CONSTRUCTION BASED ON THESE PLANS IS AT THE CONTRACTORS RISK. ANY CONSTRUCTION BASED ON THESE PLANS IS AT THE CONTRACTORS RISK. FOR CONSTRUCTION. (CHECK PLANS CAREFULLY BEFORE CONSTRUCTION.)

Scott Leishman
Residetial Architectural
Design / Drafting / Planning
Phone: 435-673-6978 1115 South Morningside Drive. St. George, Utah 84790

MAIN FLOOR PLAN UNIT A & B

Ppject: -
Date: -
Rev. Date: -
Scale: 1/4"=1'-0"

A1