


EAST ELEVATION

SCALE: 1/4"=1'-0"

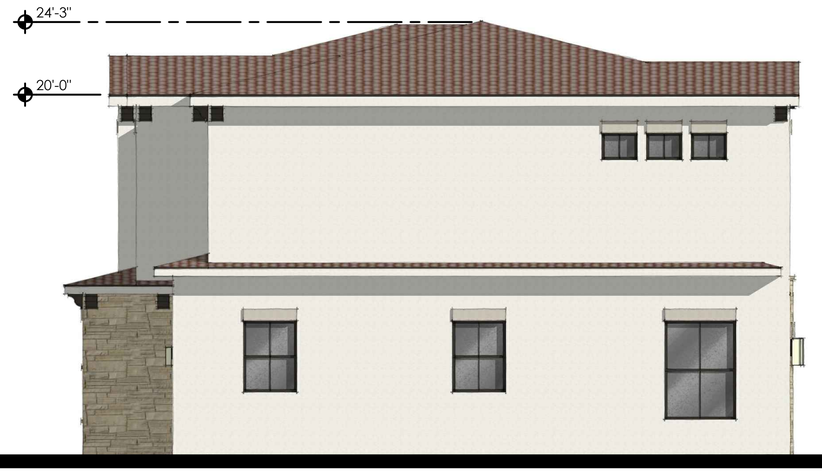

NORTH ELEVATION

SCALE: 1/4"=1'-0"



SOUTH ELEVATION

SCALE: 1/4"=1'-0"



WEST ELEVATION

SCALE: 1/4"=1'-0"

CREATIVE DIMENSIONS
ARCHITECTURAL DESIGN
P.O. Box 217
St. George, UT 84771
(435) 668-2228
shawn@srparch.com

©ALL RIGHTS RESERVED

Release Date:
17-Dec-20

Project Number:
--

Plan Series:
CUSTOM

ENCE 3-PLEX

IVINS, UTAH

Sheet Title:

Sheet: