







HDR ARCHITECTURE P.C
350 SOUTH GRAND AVENUE, SUITE 2900
LOS ANGELES, CA 90071-3406

Intermountain Health

Children's Wasatch Canyons Replacement

5770 SOUTH 1500 WEST
TAYLORSVILLE, UTAH 84123

DESIGN DEVELOPMENT PHASE

Project Manager	STEVE K.
Project Designer	ERIC M./ BRIAN S. / ANNETTE H./ BRIAN G.
Project Architect	- -
Landscape Architect	ARCSITIO DESIGN
Civil Engineer	GREAT BASIN ENGINEERS
Structural Engineer	REAVELEY ENGINEERS
Mechanical Engineer	VBFA
Electrical Engineer	SPECTRUM ENGINEERS
Plumbing Engineer	VBFA
Interior Designer	RUBY T.
Equipment Planner	- -
Wayfinding	WENDY W. / JEFF Z.

MARK	DATE	DESCRIPTION

Project Number	10346477
Original Issue	03/21/2023

PRELIMINARY
NOT FOR CONSTRUCTION

Sheet Name

RENDERING

Scale

Sheet Number

A-200


Project Status

DESIGN DEVELOPMENT PHASE

3/24/2023 2:16:23 PM Autodesk Docs://10346477_IHC_Children's_Wasatch_Canyons_Replacement_2022/10346477-A-WCBH.rvt
08_200 Exterior Elevations





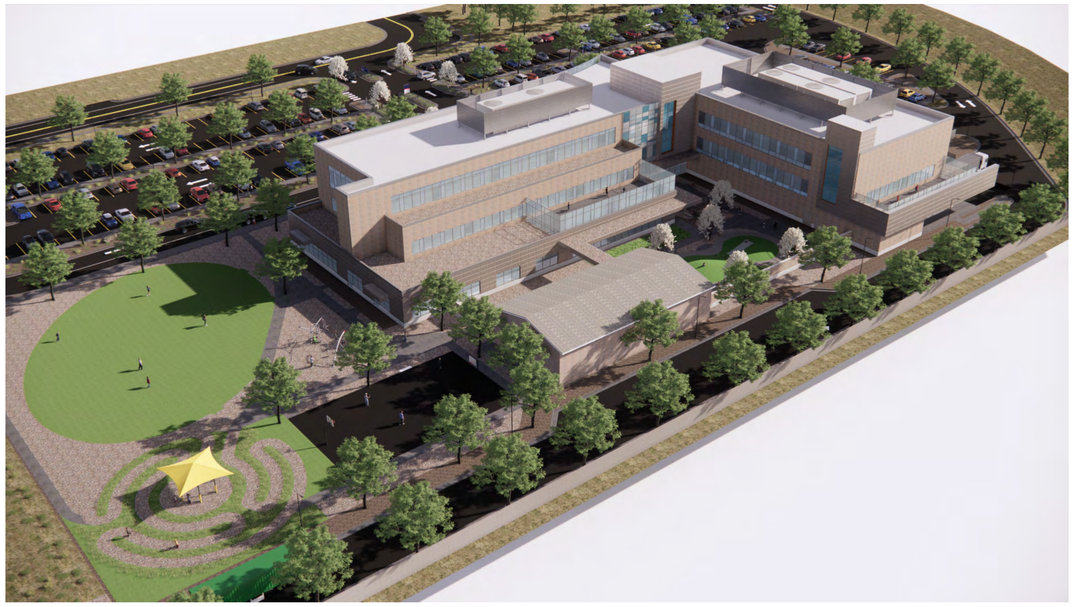



HDR ARCHITECTURE P.C
350 SOUTH GRAND AVENUE, SUITE 2900
LOS ANGELES, CA 90071-3406

Intermountain Health

Children's Wasatch Canyons Replacement

5770 SOUTH 1500 WEST
TAYLORSVILLE, UTAH 84123

DESIGN DEVELOPMENT PHASE

Project Manager	STEVE K.
Project Designer	ERIC M./ BRIAN S. / ANNETTE H./ BRIAN G.
Project Architect	- -
Landscape Architect	ARCSITIO DESIGN
Civil Engineer	GREAT BASIN ENGINEERS
Structural Engineer	REAVELEY ENGINEERS
Mechanical Engineer	VBFA
Electrical Engineer	SPECTRUM ENGINEERS
Plumbing Engineer	VBFA
Interior Designer	RUBY T.
Equipment Planner	- -
Wayfinding	WENDY W. / JEFF Z.

MARK	DATE	DESCRIPTION

Project Number	10346477
Original Issue	03/21/2023

PRELIMINARY
NOT FOR CONSTRUCTION

Sheet Name

RENDERING

Scale


Sheet Number

A-201

Project Status


DESIGN DEVELOPMENT PHASE

3/24/2023 2:16:26 PM Autodesk Docs://10346477_IHC_Children's_Wasatch_Canyons_Replacement_2022/10346477-A-ARCH.rvt
08 200 Exterior Elevations

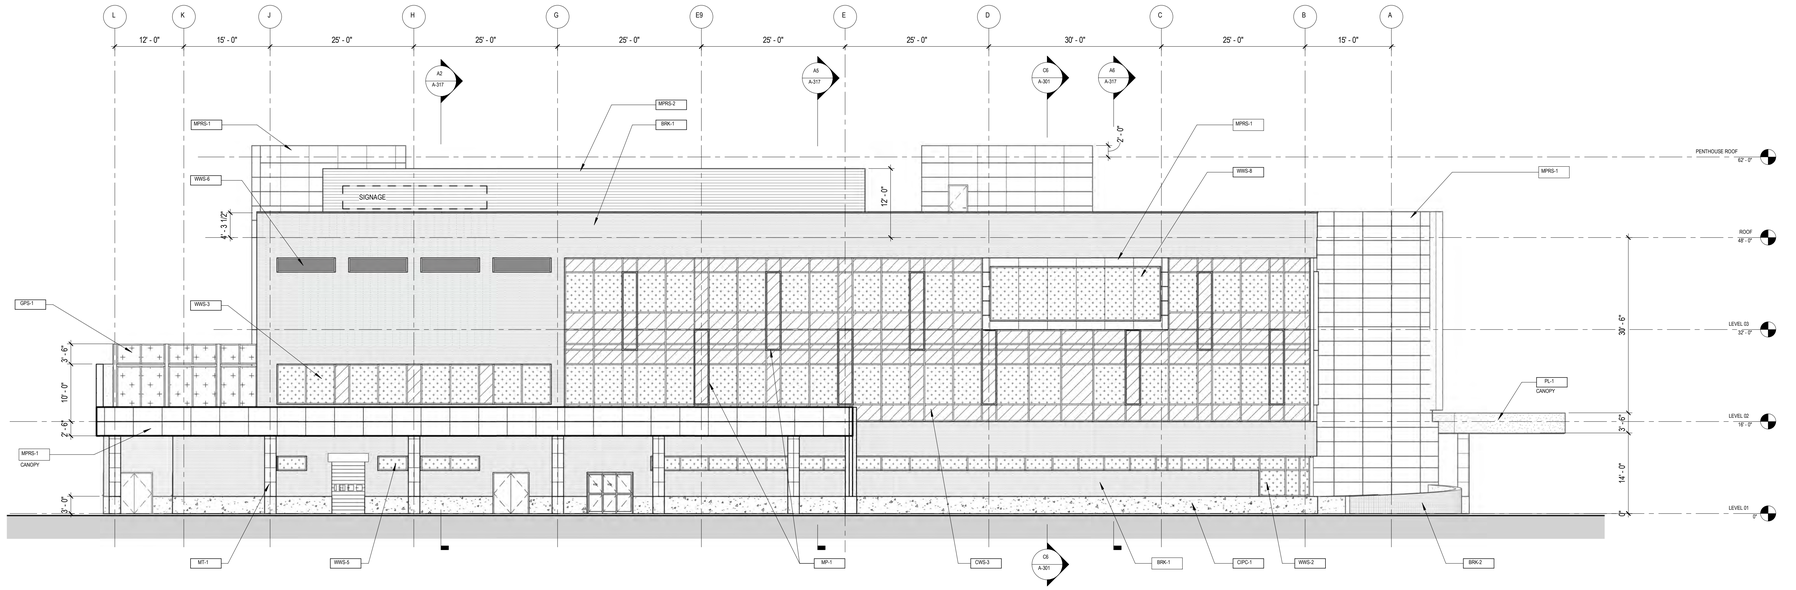

D6 ELEVATION - SOUTH

3/32" = 1'-0"

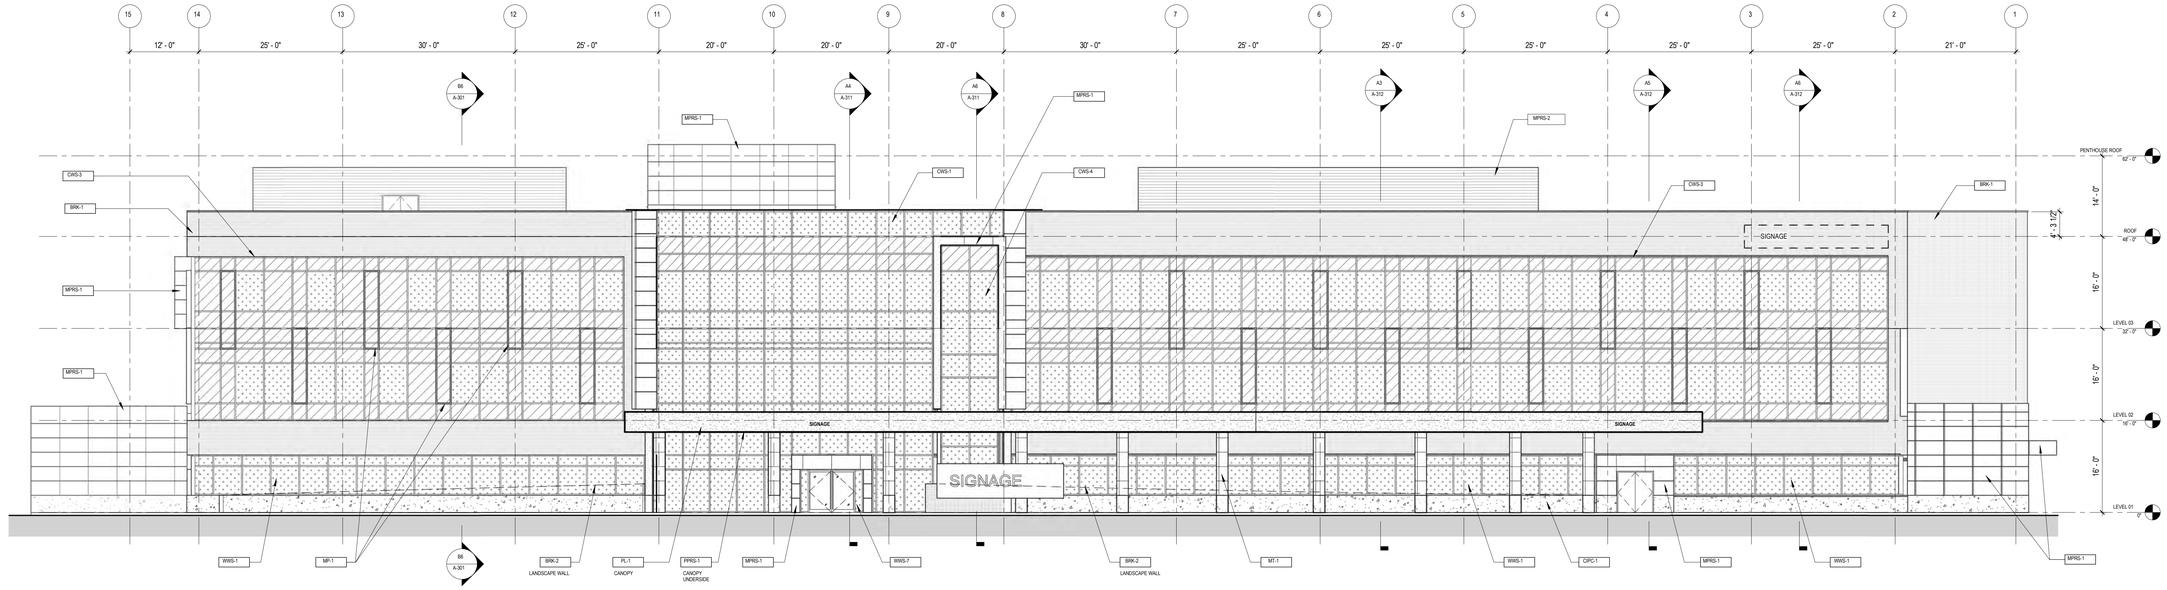

B6 ELEVATION - EAST

3/32" = 1'-0"

KEYNOTES

BRK-1	FULL VENEER BRICK - INTERSTATE BRICK, EMPEROR 4" X 2 1/4" X 16", MATTE FINISH, COLOR TBD
BRK-2	THIN BRICK TILE - FIRECLAY TILE, 8" X 2.5", COLORS: 4 SHADES TBD
CIPC-1	CAST IN PLACE CONCRETE PLINTH
CWS-1	CURTAIN WALL SYSTEM (FACETED)- 10.5" X 2.5" WAUSAU UNITIZED CURTAIN WALL W/ DURANAR THREE COAT FINISH VALSPAR-FLUROPON CLASSIC II PEWTER 399B0226. VISION GLASS (GL-1V,2V,3V,4V) AND SPANDREL GLASS (GL-1S,2S,3S,4S)
CWS-3	CURTAIN WALL SYSTEM - 7.5" X 2.5" WAUSAU UNITIZED CURTAIN WALL W/ DURANAR THREE COAT FINISH VALSPAR-FLUROPON CLASSIC II PEWTER 399B0226. VISION GLASS (COLOR: MEDIUM SHADE) AND SPANDREL GLASS (GL-1S,2S,3S,GL-6S)
CWS-4	CURTAIN WALL SYSTEM - 7.5" X 2.5" WAUSAU UNITIZED CURTAIN WALL W/ DURANAR THREE COAT FINISH VALSPAR-FLUROPON CLASSIC II PEWTER 399B0226. VISION GLASS, COLOR: MEDIUM SHADE, TBD
GPS-1	GLASS PANEL SECURITY WALL, VISION GLASS GL-1V, MULLION COLOR TO MATCH ADJACENT METAL
MP-1	METAL WINDOW BOX - 2.5" X 4" PROFILE, TRESPA PANELS AT INTERIOR SURFACES (VARIED COLOR SPECTRUM TBD)
MPRS-1	METAL PANEL RAINSCREEN SYSTEM-1 - DRI-DESIGN (OR EQUAL), UC109855 SRI 43, 2" FORMED METAL PANEL SYSTEM MOUNTED ON METAL FRAME W/ THREE COAT DURNAR FINISH (COLOR: CHAMPAGNE BRONZE) & 4" MINERAL WOOL INSULATION OVER VAPOR PERMEABLE FLUID APPLIED WEATHER BARRIER.
MPRS-2	METAL PANEL RAINSCREEN SYSTEM-2 (PERFORATED) - KALZIP, TF 3/7/80R P PANELS INSTALLED HORIZONTALLY W/ THREE COAT KYNAR FINISH BOTH SIDES, COLOR TBD, MOUNTED TO STRUCTURAL STEEL FRAME AND VERTICAL SUB GIRT FRAME
MT-1	ALUMINUM FORMED COLUMN COVERS OVER CONCRETE BASE

KEYNOTES

PL-1	VENETIAN PLASTER - TEXSTON ARCHITECTURAL SURFACES, VPC-8411B, COLOR: TBD, HIGH SHEEN
PPRS-1	PHENOLIC RAINSCREEN PANEL SYSTEM (AT UNDERSIDE OF CANOPIES) - TRESPA, METEON WOOD DECORS, 30" X 60", COLOR TBD
WWS-1	WINDOW WALL SYSTEM - 6" X 2.5" WAUSAU WINDOW WALL SYSTEM W/ DURANAR THREE COAT FINISH VALSPAR-FLUROPON CLASSIC II, COLOR TBD. VISION GLASS, COLOR: MEDIUM SHADE
WWS-2	WINDOW WALL SYSTEM - 6" X 2.5" WAUSAU WINDOW WALL SYSTEM W/ DURANAR THREE COAT FINISH VALSPAR-FLUROPON CLASSIC II, COLOR TBD. VISION GLASS, COLOR: MEDIUM SHADE
WWS-3	WINDOW WALL SYSTEM (TYP. 5'-0" W & 2'-6" W MODULES) - 6" X 2.5" WAUSAU WINDOW WALL SYSTEM W/ DURANAR THREE COAT FINISH VALSPAR-FLUROPON CLASSIC II, COLOR TBD. VISION GLASS (COLOR: MEDIUM SHADE) AND SPANDREL GLASS (COLOR: MEDIUM SHADE)
WWS-5	WINDOW WALL SYSTEM (CLERESTORY) - 6" X 2.5" WAUSAU WINDOW WALL SYSTEM W/ DURANAR THREE COAT FINISH VALSPAR-FLUROPON CLASSIC II, COLOR TBD. VISION GLASS (COLOR: MEDIUM SHADE) AND SPANDREL GLASS (COLOR: MEDIUM SHADE)
WWS-6	WINDOW WALL SYSTEM (LOUVERS) - 6" X 2.5" WAUSAU WINDOW WALL SYSTEM W/ DURANAR THREE COAT FINISH VALSPAR-FLUROPON CLASSIC II, COLOR TBD. ML-1 LOUVER PANELS
WWS-7	WINDOW WALL SYSTEM (ENTRANCE W/ DOOR) - 6" X 2.5" WAUSAU WINDOW WALL SYSTEM W/ DURANAR THREE COAT FINISH VALSPAR-FLUROPON CLASSIC II, COLOR TBD. VISION GLASS, COLOR: MEDIUM SHADE
WWS-8	WINDOW WALL SYSTEM (BUTT JOINT) - 6" X 2.5" WAUSAU WINDOW WALL SYSTEM W/ DURANAR THREE COAT FINISH VALSPAR-FLUROPON CLASSIC II, COLOR TBD. VISION GLASS, COLOR MEDIUM SHADE

EXTERIOR MATERIAL LEGEND

- BRK-1 — FULL VENEER BRICK
- MPRS-1 — METAL PANEL RAINSCREEN
- MPRS-2 — METAL SIDING RAINSCREEN (PERFORATED)
- CIPC-1 — CONCRETE CAST IN-PLACE PLINTH
- ML-1 — METAL LOUVERS (STORM RESISTANT) COLOR: MATCH ADJACENT MULLIONS
- GL-1V, GL-2V, GL-3V, GL-4V — 1" VIRACON INSULATING HS/HS VISION 1/4" TBD - 1/2" BLACK SPACER - 1/4" HS COLORS: TBD
- GL-1S, GL-2S, GL-3S, GL-4S — 1" VIRACON INSULATING HS/HS SPANDREL 1/4" TBD - 1/2" BLACK SPACER - 1/4" HS COLORS: TBD
- GL-6V: — 1" VIRACON INSULATING HS/HS VISION 1/4" TBD - 1/2" BLACK SPACER - 1/4" HS COLORS: TBD
- GL-6S: — 1" VIRACON INSULATING HS/HS SPANDREL - REFLECTIVE 1/4" TBD - 1/2" BLACK SPACER - 1/4" HS COLORS: TBD
- DRIFT JOINT
- WALL MOUNT LIGHT

ELEVATION SHEET NOTES

1. REFER TO PLAN DRAWINGS FOR OVERALL BUILDING DIMENSIONS AND BUILDING SECTION REFERENCE TAGS.
2. REFER TO A-300 SERIES FOR BUILDING AND WALL SECTIONS.
3. REFER TO A-500 SERIES FOR EXTERIOR DETAILS.
4. ROOF SLOPES SHALL BE AS INDICATED ON THE PLANS. NO ROOF SLOPE SHALL BE LESS THAN 1/4" PER FOOT.
5. ALL GLASS TO BE GL-1 UNLESS OTHERWISE NOTED.
6. ALL DIMENSIONS PERPENDICULAR TO CURTAIN WALL ARE TO BE TO FACE OF MULLION.
7. ALL DIMENSIONS ARE TO CENTERLINE OF MULLIONS AND REVEALS UNLESS OTHERWISE NOTED.
8. PROVIDE TEMPERED GLASS AT ANY GLAZING WITHIN 18" OF FINISH FLOOR.
9. WALL MOUNT EXTERIOR LIGHT FIXTURES TO BE MOUNTED AT 9'-0" O.C.
10. ALL GLASS AT STAIRS CURTAINWALL TO BE TEMPERED.

HDR ARCHITECTURE P.C
350 SOUTH GRAND AVENUE, SUITE 2900
LOS ANGELES, CA 90071-3406

Intermountain Health

PRIMARY CHILDREN'S WASATCH CANYONS BEHAVIORAL HEALTH REPLACEMENT PROJECT

5770 SOUTH 1500 WEST
TAYLORSVILLE, UTAH 84123

CONSTRUCTION DOCUMENT

Project Manager	STEVE K.
Project Designer	ERIC M./ BRIAN S. / ANNETTE H./ BRIAN G.
Project Architect	NEIL C.
Landscape Architect	ARCSITO DESIGN
Civil Engineer	GREAT BASIN ENGINEERS
Structural Engineer	REAVELEY ENGINEERS
Mechanical Engineer	VBFA
Electrical Engineer	SPECTRUM ENGINEERS
Plumbing Engineer	VBFA
Interior Designer	RUBY T.
Equipment Planner	- -
Wayfinding	WENDY W. / JEFF Z.

MARK	DATE	DESCRIPTION

Project Number	10346477
Original Issue	10/3/2018

PRELIMINARY
NOT FOR CONSTRUCTION


Sheet Name
EXTERIOR ELEVATIONS

Scale
As indicated

Sheet Number
A-203


Project Status
CONSTRUCTION DOCUMENT

4/28/2023 9:58:20 AM Autodesk Docs://10346477_IHC_Children's_Wasatch_Canyons_Replacement_2022/10346477-A-WCBH.rvt
08 bill Esteez Donations

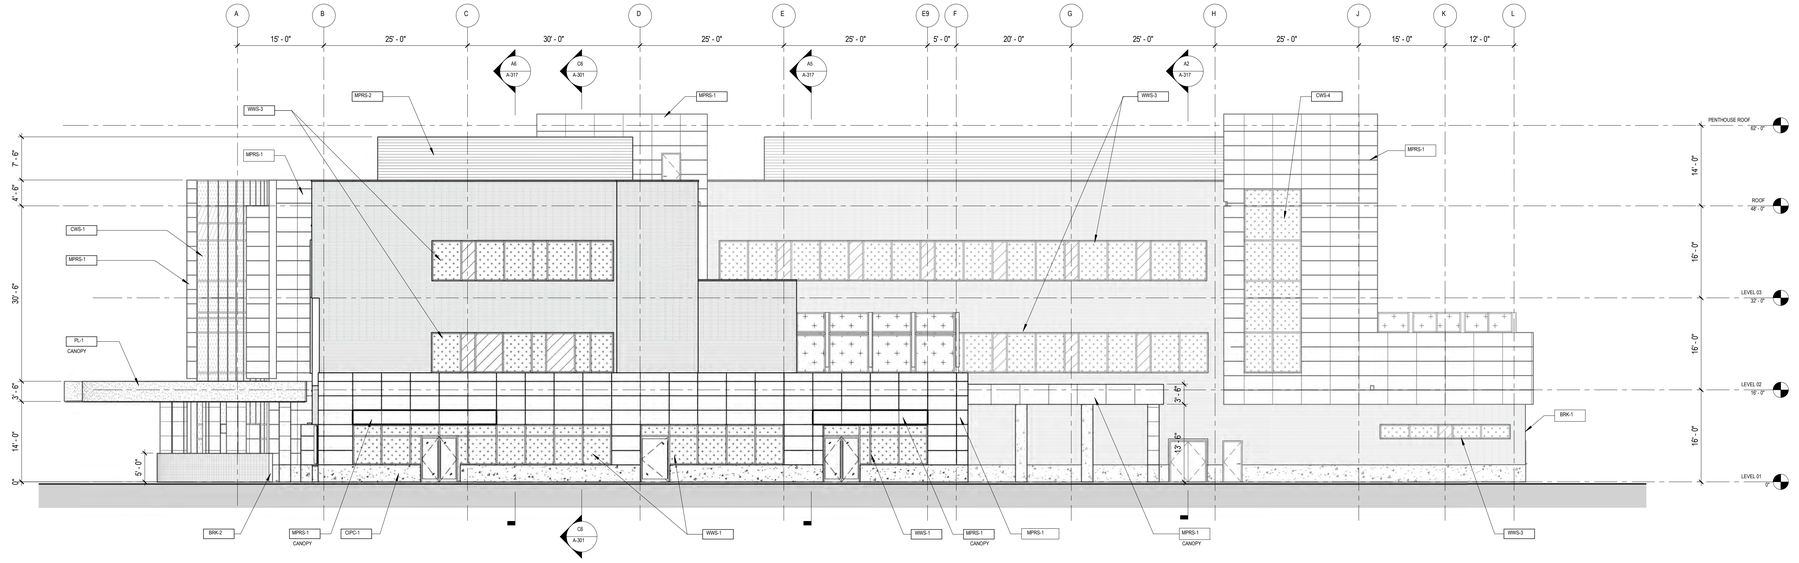

D6 ELEVATION - NORTH

3/32" = 1'-0"

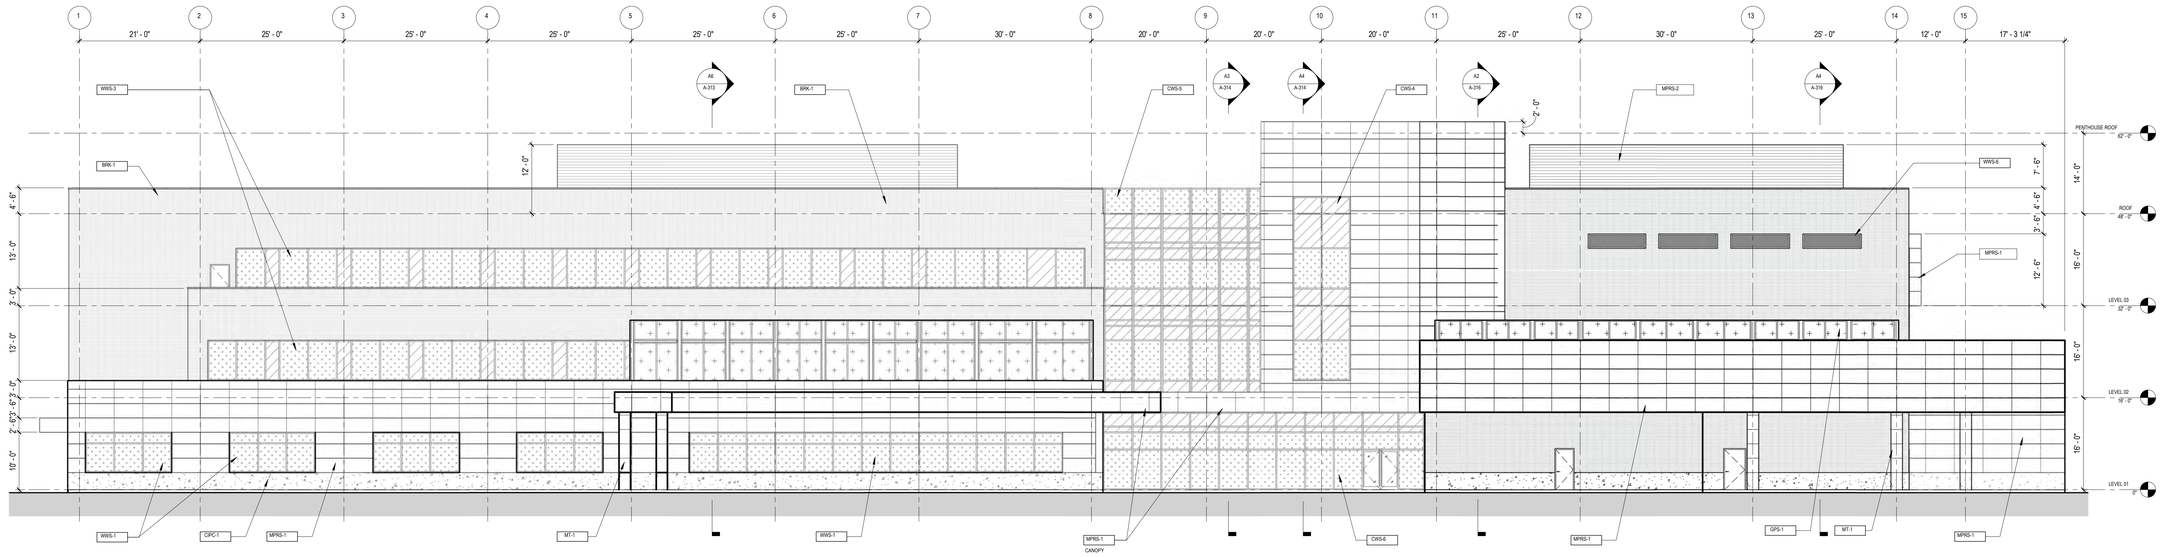

B6 ELEVATION - WEST

3/32" = 1'-0"

KEYNOTES

BRK-1	FULL VENEER BRICK - INTERSTATE BRICK, EMPEROR 4" X 2 1/4" X 16", MATTE FINISH, COLOR TBD
BRK-2	THIN BRICK TILE - FIRECLAY TILE, 8" X 2.5", COLORS: 4 SHADES TBD
CIPC-1	CAST IN PLACE CONCRETE PLINTH
CWS-1	CURTAIN WALL SYSTEM (FACETED)- 10.5" X 2.5" WAUSAU UNITIZED CURTAIN WALL W/ DURANAR THREE COAT FINISH VALSPAR-FLUROPON CLASSIC II PEWTER 399B0226. VISION GLASS (GL-1V,2V,3V,4V) AND SPANDREL GLASS (GL-1S,2S,3S,4S)
CWS-4	CURTAIN WALL SYSTEM - 7.5" X 2.5" WAUSAU UNITIZED CURTAIN WALL W/ DURANAR THREE COAT FINISH VALSPAR-FLUROPON CLASSIC II PEWTER 399B0226. VISION GLASS, COLOR: MEDIUM SHADE, TBD
CWS-5	CURTAIN WALL SYSTEM - 7.5" X 2.5" WAUSAU UNITIZED CURTAIN WALL W/ DURANAR THREE COAT FINISH VALSPAR-FLUROPON CLASSIC II PEWTER 399B0226. VISION GLASS (GL-1V,2V,3V,4V) AND SPANDREL GLASS (GL-1S,2S,3S,4S)
CWS-6	CURTAIN WALL SYSTEM - 7.5" X 2.5" WAUSAU UNITIZED CURTAIN WALL W/ DURANAR THREE COAT FINISH VALSPAR-FLUROPON CLASSIC II PEWTER 399B0226. VISION GLASS (GL-1V,2V,3V,4V) AND SPANDREL GLASS (GL-1S,2S,3S,4S)
GPS-1	GLASS PANEL SECURITY WALL, VISION GLASS GL-1V, MULLION COLOR TO MATCH ADJACENT METAL
MPRS-1	METAL PANEL RAINSCREEN SYSTEM-1 - DRI-DESIGN (OR EQUAL), UC109855 SRI 43, 2" FORMED METAL PANEL SYSTEM MOUNTED ON METAL FRAME W/ THREE COAT DURNAR FINISH (COLOR: CHAMPAGNE BRONZE) & 4" MINERAL WOOL INSULATION OVER VAPOR PERMEABLE FLUID APPLIED WEATHER BARRIER.
MPRS-2	METAL PANEL RAINSCREEN SYSTEM-2 (PERFORATED) - KALZIP, TF 37/800R P PANELS INSTALLED HORIZONTALLY W/ THREE COAT KYNAR FINISH BOTH SIDES, COLOR TBD, MOUNTED TO STRUCTURAL STEEL FRAME AND VERTICAL SUB GIRT FRAME
MT-1	ALUMINUM FORMED COLUMN COVERS OVER CONCRETE BASE
PL-1	VENETIAN PLASTER - TEXSTON ARCHITECTURAL SURFACES, VPC-8411B, COLOR: TBD, HIGH SHEEN

KEYNOTES

WWS-1	WINDOW WALL SYSTEM - 6" X 2.5" WAUSAU WINDOW WALL SYSTEM W/ DURANAR THREE COAT FINISH VALSPAR-FLUROPON CLASSIC II, COLOR TBD. VISION GLASS, COLOR: MEDIUM SHADE
WWS-3	WINDOW WALL SYSTEM (TYP. 5'-0" W & 2'-6" W MODULES) - 6" X 2.5" WAUSAU WINDOW WALL SYSTEM W/ DURANAR THREE COAT FINISH VALSPAR-FLUROPON CLASSIC II, COLOR TBD. VISION GLASS (COLOR: MEDIUM SHADE) AND SPANDREL GLASS (COLOR: MEDIUM SHADE)
WWS-6	WINDOW WALL SYSTEM (LOUVERS) - 6" X 2.5" WAUSAU WINDOW WALL SYSTEM W/ DURANAR THREE COAT FINISH VALSPAR-FLUROPON CLASSIC II, COLOR TBD. ML-1 LOUVER PANELS

EXTERIOR MATERIAL LEGEND

- BRK-1 — FULL VENEER BRICK
- MPRS-1 — METAL PANEL RAINSCREEN
- MPRS-2 — METAL SIDING RAINSCREEN (PERFORATED)
- CIPC-1 — CONCRETE CAST IN-PLACE PLINTH
- ML-1 — METAL LOUVERS (STORM RESISTANT) COLOR: MATCH ADJACENT MULLIONS
- GL-1V, GL-2V, GL-3V, GL-4V: 1" VIRACON INSULATING HS/HS VISION, 1/4" TBD - 1/2" BLACK SPACER - 1/4" HS COLORS: TBD
- GL-1S, GL-2S, GL-3S, GL-4S: 1" VIRACON INSULATING HS/HS SPANDREL, 1/4" TBD - 1/2" BLACK SPACER - 1/4" HS COLORS: TBD
- GL-6V: 1" VIRACON INSULATING HS/HS VISION, 1/4" TBD - 1/2" BLACK SPACER - 1/4" HS COLORS: TBD
- GL-6S: 1" VIRACON INSULATING HS/HS SPANDREL - REFLECTIVE, 1/4" TBD - 1/2" BLACK SPACER - 1/4" HS COLORS: TBD
- DRIFT JOINT
- WALL MOUNT LIGHT

ELEVATION SHEET NOTES

1. REFER TO PLAN DRAWINGS FOR OVERALL BUILDING DIMENSIONS AND BUILDING SECTION REFERENCE TAGS.
2. REFER TO A-300 SERIES FOR BUILDING AND WALL SECTIONS.
3. REFER TO A-500 SERIES FOR EXTERIOR DETAILS
4. ROOF SLOPES SHALL BE AS INDICATED ON THE PLANS. NO ROOF SLOPE SHALL BE LESS THAN 1/4" PER FOOT.
5. ALL GLASS TO BE GL-1 UNLESS OTHERWISE NOTED.
6. ALL DIMENSIONS PERPENDICULAR TO CURTAIN WALL ARE TO BE TO FACE OF MULLION.
7. ALL DIMENSIONS ARE TO CENTERLINE OF MULLIONS AND REVEALS UNLESS OTHERWISE NOTED.
8. PROVIDE TEMPERED GLASS AT ANY GLAZING WITHIN 18" OF FINISH FLOOR.
9. WALL MOUNT EXTERIOR LIGHT FIXTURES TO BE MOUNTED AT 9'-0" O.C.
10. ALL GLASS AT STAIRS CURTAINWALL TO BE TEMPERED.

HDR ARCHITECTURE P.C
350 SOUTH GRAND AVENUE, SUITE 2900
LOS ANGELES, CA 90071-3406

Intermountain Health

PRIMARY CHILDREN'S WASATCH CANYONS BEHAVIORAL HEALTH REPLACEMENT PROJECT

5770 SOUTH 1500 WEST
TAYLORSVILLE, UTAH 84123

CONSTRUCTION DOCUMENT

Project Manager	STEVE K.
Project Designer	ERIC M./ BRIAN S. / ANNETTE H./ BRIAN G.
Project Architect	NEIL C.
Landscape Architect	ARCSITIO DESIGN
Civil Engineer	GREAT BASIN ENGINEERS
Structural Engineer	REAVELEY ENGINEERS
Mechanical Engineer	VBFA
Electrical Engineer	SPECTRUM ENGINEERS
Plumbing Engineer	VBFA
Interior Designer	RUBY T.
Equipment Planner	--
Wayfinding	WENDY W. / JEFF Z.

MARK	DATE	DESCRIPTION

Project Number	10346477
Original Issue	10/3/2018

PRELIMINARY
NOT FOR CONSTRUCTION

Sheet Name
EXTERIOR ELEVATIONS

Scale
As indicated

Sheet Number
A-204

Project Status
CONSTRUCTION DOCUMENT

4/28/2023 5:58:29 AM Autodesk Docs://10346477_IHC_Children's_Wasatch_Canyons_Replacement_2022/10346477-A-WCBH.rvt
08/28 Interior Elevations