Providence City
Administrative Land Use Authority (ALUA)
Agenda – April 7, 2021 – 2:30 PM
Providence City Office Building
164 North Gateway Drive, Providence UT 84332
Members of the ALUA may be attending this meeting electronically.
This meeting will live stream on Providence City's YouTube Channel
Persons wishing to comment on agenda items may email their comments to providencecityutah@gmail.com or text comments to 435-752-9441.

Call to Order: Skarlet Bankhead, Chair

Item No. 1 - Conditional Use – New Home: The Providence City Administrative Land Use Authority will consider for approval a request by Visionary Homes for a new home located at 247 E 520 N, Providence, UT (Vineyard Lot 56).

Item No. 2 – Conditional Use - New Home: The Providence City Administrative Land Use Authority will consider for approval a request by Visionary Homes for a new home located at 536 N 275 E, Providence, UT (Vineyard Lot 66).

Item No. 3 – Conditional Use – New Home: The Providence City Administrative Land Use Authority will consider for approval a request by Visionary Homes for a new home located at 244 E 520 N, Providence, UT (Vineyard Lot 69).

Item No. 4 – Conditional Use – New Home: The Providence City Administrative Land Use Authority will consider for approval a request by Visionary Homes for a new home located at 228 E 520 N, Providence, UT (Vineyard Lot 70).

Item No. 5 – Conditional Use – New Home: The Providence City Administrative Land Use Authority will consider for approval a request by Visionary Homes and Cameron Widner for a new home located at 96 N 850 E, Providence, UT.

Item No. 6 – Conditional Use – New Home: The Providence City Administrative Land Use Authority will consider for approval a request by John Sismondi for a new home located at 281 N. 850 E., Providence, UT.

Agenda posted on April 5, 2021

Diane Campbell

If you have a disability and/or need assistance while attending the Providence City Administrative Land Use Authority meeting, please call 435-752-9441 before 1:00 pm on the day of the meeting.

PROVIDENCE CITY
Land Use Authority – Staff Report
Meeting Date: April 7, 2021

Request: Applicant is requesting approval of a conditional use and zoning approval for a residential site plan for a home at 247 E. 520 N., Providence UT.

Item Type: Conditional Use	**Applicant:** Visionary Homes	**Property Address:** 247 E 520 N., Providence UT (Lot 56)
Parcel ID #: 02-301-0056	**General Plan**: LCR	**Zone**: LCR

Background Information:
Complete Application was received March 24, 2021; application contained:

1. Providence City Conditional Use application and Residential Site Plan application
2. Payment of $100 application fee

Rob Stapley, Providence City Public Works Director, inspected the current infrastructure on March 26, 2021.

FINDINGS OF FACT:

1. UCA 10-9a-507. Conditional Uses allows a municipality to adopt a land use ordinance that includes conditional uses and provisions for conditional uses that require compliance with standards set for in an applicable ordinance.
2. Providence City Code (PCC) 10-5 Sensitive Areas, Section 1 Conditional Use Permit Required states, all requests for permits involving a lot, parcel or site located wholly or partially within an area subject to the Hazard Flood (HF), Hazard Slope (HS), Hazard Water Table (HW), Hazard Earthquake Primary Fault (HE), or Hazard Wildfire (WF), shall be dealt with as a request for a conditional use permit under the provisions of Section 10-3-5 of this Title. All applications shall comply with the following regulations before any permit shall be issued.
3. PCC 10-3-5 Conditional Use Permits allows the City to impose reasonable conditions: to mitigate the reasonably anticipated detrimental effects of the proposed use on the health, safety, or general welfare of persons residing, working, or conducting business in the vicinity; to mitigate injury to property in the vicinity; to mitigate any risk to safety of persons or property because of vehicular traffic or parking, large gatherings of people, or other causes.

CONCLUSIONS OF LAW:

1. Providence City has adopted land use ordinances that include conditional uses and provisions for conditional uses.
2. This parcel is in a Hazard Water Table area.
3. Providence City has the authority to impose reasonable conditions to mitigate the reasonably anticipated detrimental effects of the proposed use.
4. The request meets the requirements of the Codes listed in the Findings of Fact with the following conditions:

CONDITIONS:

1. The applicant will continue to meet all relevant federal, state, county, and Providence City rules, laws, codes, and ordinances.
2. The applicant will mitigate Hazard Water Table by:

DRAFT

    a. See submitted mitigation letter and Window Well Drain Detail
3. This conditional use is for the residence only as shown on the site plan date stamped March 25, 2021.
4. Payment of fees listed on the Providence City Zoning Permit.
5. Approval by the City of any application submitted, or paperwork does not alleviate the owners and/or their agents from their responsibility to understand and conform to local, state, and federal laws. Providence City's approval is not intended to and cannot be construed to allow any laws to be violated.

DRAFT

PROVIDENCE CITY
APPLICATION FOR A CONDITIONAL USE

FOR OFFICE USE ONLY
Date _____
Payment Form _____
Amount_____
Receipt #_____
Clerk
_____

Please Note: City Staff will NOT accept the application and fee payment if they are incomplete. Incomplete applications will NOT be processed or scheduled for review by the City.

Initial JW **Name** Jessica Williamson

Date 2/23/21

SUBMITTAL REQUIREMENTS **Staff Check**

- $100 application fee _____
- An 11"x17" of the property showing the location, function and characteristics of the use, including parking and percentage of space being used _____
- Cache County plat map of the property
- Copy of Cache County GIS Parcel Summary _____
  http://66.232.67.238/Websites/Parcel%20and%20Zoning%20Viewer/
- Mitigation Strategies for applicable sensitive areas _____
- Mailing addresses for the owners of adjacent properties _____
- Property owner consent for pursuit of conditional use (if owner is different than Applicant) _____
- Electronic copy of structure elevations & square footage including attached garage(s), covered porches, covered decks etc. _____
- Electronic copy of **ALL** submittals (email or flash drive is acceptable) _____

Applicant Information (all information MUST be provided)

Name VHD LLC
Address 50 E 2500 N Ste. 101 North Logan, UT 84341
Phone 435-752-1480 Email jessica@visionaryhomes.com

Party Responsible for Payment (if different than applicant)- the individual/firm to whom any and all professional services invoices (attorney/engineer/etc.) will be sent and who will be responsible for payment of such invoices.
Name _____
Address _____
Phone _____ Email _____

Property Information
Owner of record VHD LLC
Owner address 50 E 2500 N Ste. 101 North Logan, UT 84341
Owner phone 435-752-1480 Owner email jessica@visionaryhomes.com
Parcel address 247 E 520 N Parcel Tax I.D. 02-301-0056
Zone _____ Height 28' 3" Initial JW
Setbacks (front yard) 21' 8" (side yard) 8' & 17'2" (rear yard) 21'5" Initial JW

Written Statement of Request (attach additional sheets if necessary)

- Briefly explain why you are seeking a conditional use and what the intended use of the property will be if the conditional use is granted.

We are seeking a conditional use permit to begin construction on a single family dwelling.

164 N. Gateway Dr * Providence UT 84332
435-752-9441 * Fax: 435-753-1586 * email: sbankhead@providence.utah.gov

Property owner and contractor shall have responsibility to determine grades, and final placement and elevations of footings/foundations. Property owner and contractor shall be responsible for compliance with all state, national and local building codes and ordinances. **Initial** JW **Name** Jessica Williamson

Approval by the city of any application submittal or paperwork does not alleviate the owners from their responsibility to understand and conform to local, state and federal laws. Providence City's approval is not intended to and cannot be construed to allow any laws to be violated. **Initial** JW

By signing this document, you agree that Providence City will bill you for any and all professional firm fees as they arise throughout the approval process. This is in addition to application fees. All subdivisions require engineering review throughout the approval process, such as but not limited to reviews of development agreements, construction drawings, preliminary and final plats, and inspections. These services are billed by our city engineer at an hourly rate. Some subdivision applications may also require legal review. Other applications, such as but not limited to conditional uses, may also require engineering and/or legal review at the City's discretion. You agree to reimburse the City for all such costs, whether or not you were forewarned about such costs, and that the City cannot predict all situations in which professional services may be required in order to process your application. **Initial** JW

I declare under penalty of perjury that I am making this application of my own free will and choice and that the statements, answers, and documents submitted in connection with this application are true and correct to the best of my knowledge.

Jessica Williamson	Jessica Williamson/VHD LLC	2/23/21
Signature of Applicant	Printed Name	Date

The following is a general summary of which body reviews each land use application in Providence City. Public hearings may be required by the Planning Commission and City Council, as shown below. This matrix does not include zoning clearance/permits for new single-home construction or for business licenses, both of which are reviewed and approved by city staff.

Application	Executive Staff	Land Use Authority	Planning Commission	Public Hearing	City Council	Public Hearing	Appeal Authority	Filing Fee[1]
Code Amendment	✓	----	✓	✓[2]	✓	----	----	$100
Annexation	✓	----		----	✓	✓	----	$150
Rezone	✓	**----**	✓	✓	✓	**----**	**----**	**$100**
Conditional Use	✓	✓		**----**	**----**	**----**	**----**	**$100**
Subdivision Concept Plan	✓	----	----	----	----	----	----	$300
Preliminary Subdivision Plat	✓	----	✓	----	----	----	----	$400
Final/Amended Subdivision Plat[3]	✓	----	✓	----	✓[4]	----	----	$600
Site Plan	✓	✓	----	----	----	----	----	$50
Lot Consolidation[5]	✓	----	✓	----	----	----	----	$50
Exception to Title[6]	✓	----	✓	----	✓	----	----	$100
General Plan Amendment	✓	----	✓	✓	✓	----	----	$100
Right-of-Way Vacation	✓	----	✓	----	✓	✓	----	$100
Variance/ Appeal	----	----	----	----	----	----	✓	$100

[1] Filing Fees do **not** include professional firm review fees. Those will be billed to the applicant separately.
[2] Public Hearing required at Planning Commission only when the proposed code amendment is related to land use.
[3] Construction drawings are reviewed/approved by the City Engineer and Public Works Director.
[4] The City Council does not review the final plat itself, but rather reviews and approves the development agreement associated with the final plat.
[5] Lot consolidations are only required to have City approval when they are in a platted/recorded subdivision.
[6] Developers may ask for an exception from the requirements of the Providence City Subdivision Code (Title 11) through this process. All other variance/exception requests shall be handled by the Appeal Authority.

164 N. Gateway Dr * Providence UT 84332
435-752-9441 * Fax: 435-753-1586 * email: sbankhead@providence.utah.gov

Residential Site Plan Application

FOR OFFICE USE ONLY
Date _____
Payment Form _____
Amount_____
Receipt #_____
Clerk _____

Date: 3/24/21

Required Submittals

Please Note: City Staff will NOT accept the application and fee payment if they are incomplete. Incomplete applications will NOT be processed or scheduled for review by the City. Application fees do not include professional firm fees, which will be billed separately. Engineered site plans may, at the City's discretion, be required. The City will contact the applicant if an engineered site plan is deemed necessary. Accessory buildings include sheds (over 200 sq ft) and all detached buildings (shop, garage, etc.)

Name Jessica Williamson/VHD LLC **Initial** JW

Construction Type	Application	Filing Fee $50- New Home $25- all other	11x17 Site Plan Must Include:			Cache County Plat Map	Stormwater NOI Permit	Stormwater Pollution Prevention Plan (SWPPP)
			Existing & proposed buildings, dimensions, & setbacks	Existing/ proposed utilities	Dimensions of driveway cut – (35' max)			
New Home								
Acc. Building							*	*
Addition							*	*
Deck							*	*
Other								

*May not apply in all cases

Applicant Information

Name: VHD LLC

Mailing address: 50 E 2500 N Ste 101 North Logan, UT 84341

Telephone: 435-752-1480 Email: jessica@visionaryhomes.com

Property Owner Information (If applicant is not the property owner, the application **must** include the property owner's information and written consent for the applicant to pursue the permit)

Name:

Mailing address:

Telephone: Email:

Utilities (circle, if applicable): Septic tank (City sewer) (Water) Well

Construction Type (circle): (New home) Accessory building Deck Addition Other

Do the plans include an Accessory Apartment Unit (circle)**:** Yes (No)

Is this an Accessory Dwelling Unit (circle)**:** Yes (No)

Project Information

Address: 247 E 520 N

Subdivision: Vineyard Parcel Tax ID: 02-301-0056

Square footage for fire flow (includes all floors and all areas under the roof, including garages and covered porches):

3,074 Initial JW

Zone _____ Height 33' Initial JW

Setbacks (front yard) 21' 8" (side yard) 8' & 17'2" (rear yard) 21'5" Initial JW

Contractor Information

Name: VHD LLC

Mailing address: 50 E 2500 N Ste 101 North Logan, UT 84341

Telephone: 435-752-1480 Email: jessica@visionaryhomes.com

Stormwater Notice of Intent (NOI) Information

NOI No. UTR UTR397985 Permit issued to: VHD LLC

To obtain your NOI permit, please visit: cdx.epa.gov. You will create a log in and then access the Storm Water Permit Issuance System. There is a $150 NOI fee, paid directly to the state when you file your permit. For SWPPP templates, visit construction.stormwater.utah.gov.

Property owner and contractor shall have responsibility to determine grades, and final placement and elevations of footings/foundations. Property owner and contractor shall be responsible for compliance with all state, national and local building codes and ordinances.

Initial JW **Name** Jessica Williamson/VHD LLC

Approval by the city of any application submittal or paperwork does not alleviate the owners from their responsibility to understand and conform to local, state and federal laws. Providence City's approval is not intended to and cannot be construed to allow any laws to be violated.

Initial JW

By signing this document, you agree that Providence City will bill you for any and all professional firm fees as they arise throughout the approval process. This is in addition to application fees. All subdivisions require engineering review throughout the approval process, such as but not limited to reviews of development agreements, construction drawings, preliminary and final plats, and inspections. These services are billed by our city engineer at an hourly rate. Some subdivision applications may also require legal review. Other applications, such as but not limited to conditional uses, may also require engineering and/or legal review at the City's discretion. You agree to reimburse the City for all such costs, whether or not you were forewarned about such costs, and that the City cannot predict all situations in which professional services may be required in order to process your application. Initial JW

All Applicants Must Read the Following Before Signing This Application

The granting of a zoning permit does not override any federal, state, or local building code or authorize any individual to violate any local law or ordinance. Approval of this permit does not constitute a representation by the City that it will be liable for any issues arising from the construction of homes and other structures in a Sensitive or Hazard Area. It is the responsibility of the property owner to comply with all relevant local, state, and federal laws and regulations, including but not limited to Providence City Code 10-5 outlined below:

Sensitive and Hazard Areas:

1. JURISDICTIONAL WETLANDS: As Defined by the US Army Corps of Engineers
2. STEEP SLOPES: Where the rise or fall of the land is equal to or exceeds 30% over a horizontal distance of 50 feet or greater measured perpendicular to the contour lines.
3. NATURAL WATERWAYS OR OPEN WATER: Including but not limited to: rivers, creeks, or streams. Identified as those areas where surface waters flow sufficiently to produce a defined channel or bed.
4. FLOODPLAINS: See definitions in Chapter 16 Section 3 of this Title.
5. CRUCIAL WILDLIFE HABITAT AREAS: As identified by the State Division of Wildlife Resources (DWR)

6. GEOLOGICAL HAZARD AREAS: Earthquake fault lines or areas prone to debris flows, landslides, high or extreme liquefaction potential, and rock falls as identified by the US Geological Survey (USGS)
7. WILDFIRE HAZARD AREAS: Areas of the City designated as having moderate to extreme potential for wildfire hazards as identified by the City.
8. HAZARD WATER TABLE AREA: An area where potential ground water levels may occur within 12 feet of the natural grade.

By submitting this application, I affirm that I have read and understand the Title 10 Chapter 5 requirements for construction on property in the Sensitive or Hazard Area. I understand that the City is not liable for any issues which may arise because of the construction of structures in the Sensitive or Hazard Areas of the City. The property owner and their agents assume all liability for placing structures in this area of the City. I hereby certify that I am the property owner or authorized agent and I have read and examined this application and understand that the City has no liability. I accept responsibility for all soils and hazardous conditions on the site.

I declare under penalty of perjury that I am making this application of my own free will and choice and that the statements, answers, and documents submitted in connection with this application are true and correct to the best of my knowledge.

Jessica Williamson — Jessica Williamson/VHD LLC — 3/24/21

Signature of Applicant | Printed Name | Date

PROVIDENCE CITY BUILDING DIVISION CONSTRUCTION POLICIES

(Required for all zoning permit applications)

1. **Zoning requirements**
   a. Site plan required to be on site at footing inspection
   b. Property corners to be marked and staked for inspection
2. **Lot ID**
   a. Posting of a lot ID sign is required during construction for inspections and emergency services. This sign is provided by the City and shall be posted by the first scheduled inspection and visible from the street.
3. **Toilets**
   a. The IPC and OSHA require a toilet on site during construction and in place prior to the first inspection. This has to be accessible to all workers in the area and requires the cooperation of all.
4. **Water Meter**
   a. Unauthorized use of City water will result in a fine and a stop work order on the property.
   b. Meter and sewer clean outs are not allowed to be encased or surrounded in concrete. (Contact the Public Works for the required specs.) The moving cost will be the responsibility of the owner.
5. **Streets/Sidewalks**
   a. No material will be allowed on public streets or sidewalks. "Material" is defined as construction products, or any size or dimension of aggregate. (See Providence City's specs.)
   b. Dirt piled over curb and sidewalk requires a minimum 4" pipe installed to allow drainage to the gutter. This temporary (180 days) blockage to the sidewalk requires safety tape or cones to divert traffic.
   c. All sidewalks, curbs, gutters, and streets associated with the property are to be kept clean during construction with a final cleaning required prior to final occupancy.
   d. Construction sites should be kept clean and all debris contained to that site.
6. **Elevations**
   a. I accept responsibility for all the soils and hazard conditions of the site. Approval of this permit does not constitute a representation by the City that the building at any specified elevation will solve any ground water, slope or hazard condition. The solution to this problem is the sole responsibility of the permit applicant, agent, or property owner.
7. **Final Occupancy**
   a. Occupying the building prior to final occupancy will result in revocation of the $500 power bond. After the initial inspection, the Building Official will determine whether any furniture can be moved into the house or garage.
8. **Temporary Occupancy**
   a. Will only be issued with special permission. Temporary permits will expire after 30 days of issue and the construction bond will be forfeited if work is not completed
9. **Permits**
   a. Plan review and permit fees are good for 180 days. Only the permit portion will be refunded, after a written letter of request is received. No fees will be refunded after this period has expired.

By signing below, I state that I have read and agree to the above terms and understand that I am the responsible party for the information contained on this sheet.

Signature	Printed Name	On Behalf Of	Date
Jessica Williamson	Jessica Williamson/VHD LLC		3/24/21

APPLICATION FOR CONNECTION TO THE PROVIDENCE CITY WATER SYSTEM

(Required only for applications for new home/commercial construction)

I hereby apply to Providence City for permission to connect my residence at 247 E 520 N to the Providence City water system and receive water services thereby provided. I agree to the following:

1. Providence City will install a water meter for the premises when the service line and meter set is in and has been accepted by the City.
   a. This acceptance is also contingent upon any changes or alteration to grade of landscape made by the homeowner/builder around the meter set. These changes must also meet Providence City specifications.
2. If a homeowner/builder is required to make a connection to the Providence City water system, all costs of this connection, service line, meter set and permits shall be paid by the homeowner/builder.
   a. Applicant shall purchase an excavation permit.
   b. Applicant shall post an $800 bond with the City, $750 refundable upon satisfactory acceptance by the City.
   c. Installation shall follow all guidelines of Providence City standard specifications (a copy is available for purchase at the City Office).
   d. All work shall be inspected by the City. If not approved, the applicant will have the problems rectified at his expense to meet Providence City requirements.
   e. Any connection and service line made from the City's main line up to and including the meter shall remain the property of the City, and Providence City shall have access thereto at all times.
      1. Cost for installation and maintenance of service lines, including homeowner connection to the meter setter is the sole responsibility of the homeowner/builder.
3. The applicant understands that the billing for water service begins once the meter is set. The time frame for setting of the water meter needs to be scheduled with Providence City Water Dept.
   a. Providence City shall have 30 days in which to install the requested water meter after payment of all fees and satisfactory inspections have been completed. Providence City Water Dept. reserves the right to evaluate the feasibility of a water service or water meter being installed between November 1 and April 1.
4. No water meter set shall be installed in a sidewalk, driveway or encased in concrete. Providence City shall have a minimum of an 18 inch unobstructed radius from the center of the lid and free access to the lines and meters installed under this agreement at reasonable times, through applicant's property if necessary.
5. Sprinkler systems or other possible contamination sources on the homeowner's property that connect to the City water system shall have approved backflow assemblies installed and registered with the City.
6. Applicant hereby agrees to abide by all rules, regulations, resolutions or ordinances enacted or adopted by the governing body applicable to the Providence City Water System.

Jessica Williamson	Jessica Williamson/VHD LLC		3/24/21
Signature	Printed Name	On Behalf Of	Date

APPLICATION FOR CONNECTION TO THE PROVIDENCE CITY SEWER SYSTEM
(Required only for applications for new home/commercial construction)

I hereby apply to Providence City for permission to connect my premises at 247 E 520 N to the Providence City sewer system. I agree to the following:

1. Providence City will allow the applicant to connect to the sewer trunk line or the service line extension, if one exists.
2. Applicant will obtain an excavation permit and comply with it if connection to the trunk line is required.
   a. Applicant shall purchase an excavation permit.
   b. Applicant shall post an $800 bond with the City, $750 refundable upon satisfactory acceptance by the City.
   c. Installation shall follow all guidelines of Providence City standard specifications (a copy is available for purchase at the City Office).
   d. All work shall be inspected by the City. If not approved, the applicant will have the problems rectified at his expense to meet Providence City requirements.
   e. Applicant will bear all the costs associated with the permits, excavation, pipe, installation, backfill, compaction, and repair of curbs, sidewalks and streets.
   f. Applicant shall use the mechanical connection apparatus approved by the Public Works Director.
   g. All materials used that are placed on City property shall become the property of Providence City.
   h. Applicant shall call for a City inspector 48 hours prior to any work beginning on a City right-of-way. All work shall be inspected prior to backfill.
3. Before making connection with the sewer system, applicant shall cause the plumbing upon the premises to be inspected by the municipality, and if it is not approved, it shall be rectified at the applicant's expense.
4. The Providence City Water Department reserves the right to evaluate the feasibility of installing a sewer connection between November 1 and April 1.
5. Providence City shall maintain all sewer trunk lines in the City, but it shall be the responsibility of the home owner to maintain the line on the premises and to the junction with the sewer trunk line, commonly known as the "Y".
6. Applicant agrees to abide by all rules, regulations, resolutions or ordinances enacted or adopted by the governing body applicable to the Providence City Sewer System.

Jessica Williamson	Jessica Williamson/VHD LLC		3/24/21
Signature	Printed Name	On Behalf Of	Date

VISIONARY HOMES

50 E 2500 N, Ste 101
North Logan, UT 84341
(435) 752-1480

SITE PLAN

247 East 520 North
Providence UT, 84335
Vinyard Subdivision
Phase #2, Lot #56, 6,092 SF
Parcel #02-301-0056

SCALE


36" X 24" Sheet : 1"=10'
17" X 11" Sheet : 1"=20'
11" X 8-1/2" Sheet : 1"=30'

GAS APPLIANCES TO BE INSTALLED:

1. 50 Gal Water Heater - 40,000 BTU
2. 95% Eff Furnace - 95,000 BTU
3. 95% Eff Furnace - 95,000 BTU
4. Range - 60,000 BTU

TOTAL BTU LOAD - 135,000 BTU

RECEIVED
MAR 25 2021
By

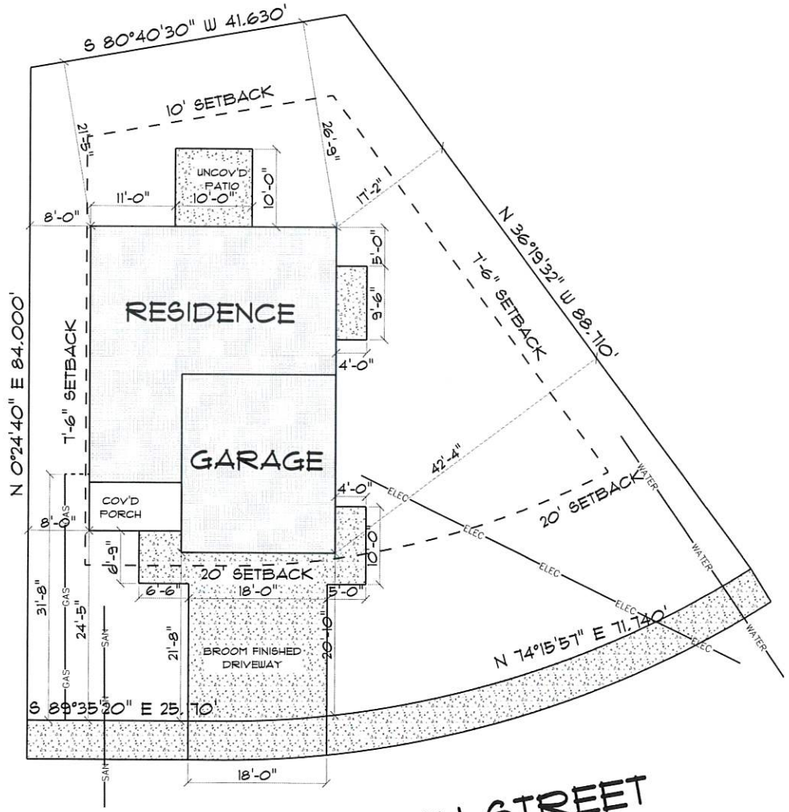

520 NORTH STREET

2020-3417

VINEYARD PHASE 2


FINAL PLAT

PART OF THE SOUTHWEST QUARTER OF SECTION 2
TOWNSHIP 11 NORTH, RANGE 1 EAST
SALT LAKE BASELINE AND MERIDIAN
PROVIDENCE, UTAH

0 40 80
SCALE: 1"=40' (24x36 PLAN SET)

LEGEND

- PRIVATE
- PRIVATE COMMON AREA (EXCEPT SPRING CREEK PARKWAY WHICH IS DEDICATED AS A PUBLIC RIGHT OF WAY) (SEE NOTE 7)
- LIMITED COMMON AREA RESERVED FOR UNIT(S) (SEE NOTE 6)
- 8' WIDE PUBLIC TRAIL EASEMENT. EASEMENT TO FOLLOW ACTUAL TRAIL LOCATION

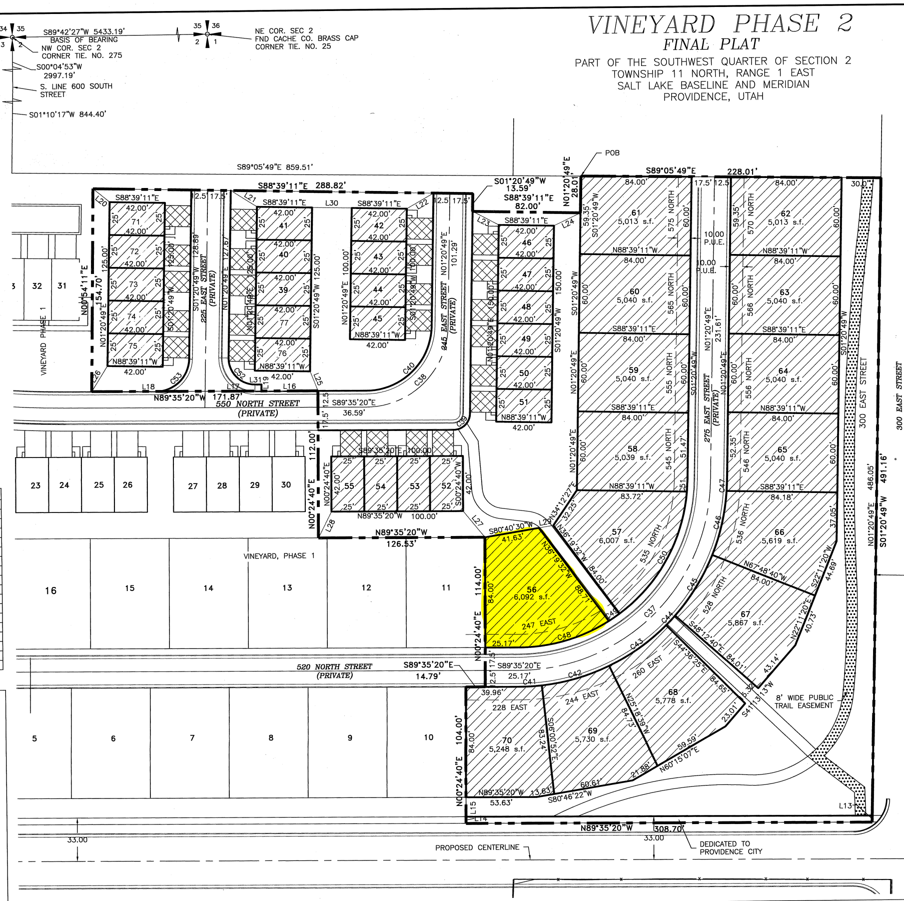

LINE TABLE

LINE	LENGTH	BEARING
L13	5.11	N01°20'49"E
L14	5.11	N00°24'40"E
L15	14.89	N00°24'40"E
L16	42.83	N89°35'20"W
L17	42.91	N89°35'20"W
L18	86.13	N89°35'20"W
L19	5.00	N00°24'40"E
L20	16.26	S50°41'39"E
L21	23.40	N57°23'24"W
L22	23.40	N60°05'01"E
L23	22.36	S62°05'17"E
L24	22.36	N64°46'55"E
L25	16.00	N21°33'20"W
L26	22.86	N31°53'37"E
L27	25.94	N39°09'24"W
L28	22.36	N26°58'34"E
L29	11.22	N80°40'30"E
L30	30.00	S88°39'11"E
L31	5.00	N89°35'20"W

ADDRESS/LOT AREA TABLE

LOT	ADDRESS	LOT AREA
71	573 NORTH 225 EAST	1050 s.f.
72	569 NORTH 225 EAST	1050 s.f.
73	565 NORTH 225 EAST	1050 s.f.
74	561 NORTH 225 EAST	1050 s.f.
75	557 NORTH 225 EAST	1050 s.f.
76	556 NORTH 225 EAST	1050 s.f.
77	560 NORTH 225 EAST	1050 s.f.
39	564 NORTH 225 EAST	1050 s.f.
40	568 NORTH 225 EAST	1050 s.f.
41	572 NORTH 225 EAST	1050 s.f.
42	573 NORTH 245 EAST	1050 s.f.
43	569 NORTH 245 EAST	1050 s.f.
44	565 NORTH 245 EAST	1050 s.f.
45	561 NORTH 245 EAST	1050 s.f.
46	570 NORTH 245 EAST	1050 s.f.
47	566 NORTH 245 EAST	1050 s.f.
48	562 NORTH 245 EAST	1050 s.f.
49	558 NORTH 245 EAST	1050 s.f.
50	554 NORTH 245 EAST	1050 s.f.
51	550 NORTH 245 EAST	1050 s.f.
52	242 EAST 550 NORTH	1050 s.f.
53	238 EAST 550 NORTH	1050 s.f.
54	226 EAST 550 NORTH	1050 s.f.
55	214 EAST 550 NORTH	1050 s.f.

CURVE TABLE

CURVE	LENGTH	RADIUS	DELTA ANGLE	CHORD BEARING	CHORD LENGTH
C37	227.73	146.50	89°03'51"	N45°52'44"E	205.48
C38	97.15	62.50	89°03'51"	N45°52'44"E	87.66
C39	19.43	12.50	89°03'51"	N45°52'44"E	17.53
C40	77.72	50.00	89°03'51"	N45°52'44"E	70.13
C41	17.83	159.00	6°25'31"	N87°11'54"E	17.82
C42	53.55	159.00	19°17'47"	N74°20'15"E	53.30
C43	53.55	159.00	19°17'47"	N55°02'28"E	53.30
C44	10.00	159.00	3°36'15"	N43°35'27"E	10.00
C45	54.39	159.00	19°36'00"	N31°59'20"E	54.13
C46	50.19	159.00	18°05'09"	N13°08'46"E	49.98
C47	7.65	159.00	2°45'23"	N02°43'30"E	7.65
C48	72.70	129.00	32°17'26"	N74°15'57"E	71.74
C49	10.01	129.00	4°26'46"	N55°53'51"E	10.01
C50	109.28	129.00	48°32'12"	N29°24'22"E	106.04
C51	8.54	129.00	3°47'27"	N03°14'33"E	8.53
C52	31.74	20.00	90°56'09"	S44°07'16"E	28.51
C53	38.86	25.00	89°03'51"	N45°52'44"E	35.07

DOMINION ENERGY/ROCKY MOUNTAIN POWER NOTES

1. Dominion Energy approves this plat solely for the purpose of confirming that the plat contains public utility easements. Dominion Energy may require other easements in order to serve this development. This approval does not constitute abrogation or waiver of any other existing rights, obligations or liabilities provided by law or equity. This approval does not constitute acceptance, approval or acknowledgment of any terms contained in the plat, including those set forth in the Owners Dedication and the Notes and does not constitute a guarantee of particular terms of natural gas service. For further information please contact Dominion Energy's Right-of-Way department at 1-800-366-6532.
2. Pursuant to Utah Code Ann § 54-3-27 this plat conveys to the owner(s) or operators of utility facilities a public utility easement along with all the rights and duties described therein.
3. Pursuant to Utah Code Ann § 17-27a-603(4)(c)(ii) Rocky Mountain Power accepts delivery of the PUE as described in this plat and approves this plat solely for the purpose of confirming that the plat contains public utility easements and approximates the location of the public utility easements, but does not warrant their precise location. Rocky Mountain Power may require other easements in order to serve this development. This approval does not affect any right that Rocky Mountain Power has under
   (1) A recorded easement or right-of-way
   (2) The law applicable to prescriptive rights
   (3) Title 54, Chapter 8a, Damage to Underground Utility Facilities, or
   (4) Any other provision of law

SURVEYOR'S CERTIFICATE

I, Brian G. Lyon, a Registered Land Surveyor, hold Certificate No. 275617, as prescribed by the laws of the State of Utah, and do hereby certify that by authority of the owners, I have made a survey of the tract of land shown on this plat, which is accurately described therewith, and have subdivided said tract of land into lots and streets to be hereafter known as VINEYARD, PHASE 2, and that the same has been surveyed and staked on the ground as shown on this plat.

Signed on this 1 day of Oct 2020.

PROFESSIONAL LAND SURVEYOR 275617 BRIAN G. LYON 10-1-20 STATE OF UTAH

NOTES

1. The developer shall meet Providence City Code Title 8 Chapter 1, Section 21.
   Indoor use: 39 Residences x 0.45 ac-ft = 17.55 ac-ft
   Outdoor use: 2.66 acres x 64% x 4 = 6.81 ac-ft
2. 5/8" rebar with cap will be set at all rear and interior property corners. Curb pins will be set at the intersection of the lot line with the curbing once it is placed.
3. All lots have an adequate buildable envelope with reguards to hazardous slope, building, water and zoning setback.
4. The City will not issue any building permit for any lot until minimum improvements, as specified in Section 11-5-2 of the City code are complete.
5. There are no know Sensitive lands as defined in Providence Code 10-5-2.
6. All driveways, patios, decks and balconies as shown on each unit contained within the project are considered limited common areas. They are set aside and reserved for the use of the respective unit to which they are attached and/or appurtenant.
7. All other areas contained within the project, but not shown with diagonal stripes or shading or public streets are considered common area, including parking, private streets, storm water detention and drainage easement area.
8. All common areas and limited common areas are considered to be an easement for all public utilities, irrigation and drainage purposes. This includes the ingress/egress area.
9. All expenses involving the necessary improvements or extensions for a culinary water system, sanitary sewer system, gas service, electrical service, telephone service, cable television service, grading and landscaping, storm drainage systems, curb and gutters, fire hydrants, pavement, sidewalks, signage, street lighting and other improvements shall be paid for by the subdivider.
10. No lots are allowed driveway access onto Spring Creek Parkway.
11. With Exception of those areas under private ownership, the property is subject to a blanket easement over, across, above, and under it for ingress, egress, installation, maintenance, repair, and replacement of utilities exclusively servicing the property. Utilities include, without limitation, water, sewer, gas, telephone, and electricity with exception of those areas under private ownership.
12. The detention pond will be owned and maintained by the Home Owners Association.
13. There is a 10 foot Public Utility Easement (P.U.E.) along all single family lot frontages.

LEGAL DESCRIPTION

Part of the Southwest Quarter of Section 2, Township 11 North, Range 1 East of the Salt Lake Meridian described as follows:

Commencing at the Northeast Corner of Section 2, Township 11 North, Range 1 East of the Salt Lake Meridian monumented with a Cache County Brass Cap, thence S89°42'27"W 5433.19 feet to the Northwest Corner of Section 2; thence S00°04'53"W 2997.19 feet to a point on the south right of way line of 600 South Street; thence S01°10'17"W 844.40 feet along the east line of South Fields Subdivision; thence S89°05'49" E 859.51 feet to the POINT OF BEGINNING and running

thence S 89°05'49" E 228.01 feet to the west right of way line of 300 East Street;
thence S 01°20'49" W 491.16 feet along said right of way line;
thence N 89°35'20" W 308.70 feet to the boundary of Vineyard, Phase 1;
thence along the boundary of Vineyard, Phase 1 the next seven courses:
1) thence N 00°24'40" E 104.00 feet;
2) thence S 89°35'20" E 14.79 feet;
3) thence N 00°24'40" E 114.00 feet;
4) thence N 89°35'20" W 126.53 feet;
5) thence N 00°24'40" E 112.00 feet;
6) thence N 89°35'20" W 171.87 feet;
7) thence N 00°54'11" E 154.70 feet;
thence S 88°39'11" E 288.82 feet;
thence S 01°20'49" W 13.59 feet;
thence S 88°39'11" E 82.00 feet;
thence N 01°20'49" E 28.01 feet to the point of beginning, containing 4.72 acres, more or less.

OWNERS DEDICATION

Know all by these presents that we the undersigned owners of the above-described tract of land, having caused the same to be subdivided into single family dwelling lots, townhome lots, streets and common areas to be hereafter know as VINEYARD, PHASE 2, do hereby dedicate for the perpetual use of the owners of ____________ all areas shown as private streets and common areas on this plat , subject to declarations of covenants, conditions and restrictions for the project which will be recorded in the Office of the County Recorder of Cache County, Utah, concurrently with the recording of this plat. The undersigned further consents to the recordation of this plat in accordance with Utah State Law. We also dedicate easements as shown hereon to the public for the installation and maintenance of utilities. Also hereby convey to any and all public utility companies a perpetual non-exclusive easement over the public utility easements shown on this plat, the same to be used for the installation maintenance, and operation of utility lines and facilities. Furthermore, we incorporate all notes and restrictions as listed hereon.

A) Public Streets: Dedicate, grant and convey to Providence City, Utah all those parts or portions of said tract of land designated as public streets the same to be used as public thoroughfares forever.

B) Public utilities, and drainage easements: Grant and dedicate a perpetual right and easement over, upon and under the lands designated on the plat as public utility, drainage easements, the same to be used for the installation, maintenance and operation of public utility service lines, storm drainage facilities whichever is applicable as may be authorized by Providence City, Utah with no buildings or structures being erected within such easements.

In witness whereof the undersigned have hereunto set their signatures this 8 day of OCTOBER 2020.

Ridgeview Park, LLC
Jeff Jackson, Managing Member

LIMITED LIABILITY COMPANY ACKNOWLEDGEMENT

STATE OF UTAH
COUNTY OF Utah } ss

On this 8 day of October, in the year 2020, before me Kaye Lucherini, a notary public, personally appeared Jeff Jackson, Manager Member of Ridgeview Park, LLC, proved on the basis of satisfactory evidence to be the person whose name is subscribed to this document, and acknowledged that said document was signed by him in behalf of said Ridgeview Park, LLC by authority of its bylows.

Notary Public Signature Kaye Lucherini
Notary Public Full Name Kaye Lucherini
Commission Number 700371
My Commission Expires 05/15/2022
A Notary Public Commissioned in Utah

KAYE LUCHERINI
NOTARY PUBLIC -STATE OF UTAH
My Comm. Exp 05/15/2022
Commission # 700371

LAND USE AUTHORITY APPROVAL

APPROVED THIS ______DAY OF ____________, 2019 BY THE PROVIDENCE LAND USE AUTHORITY

MAYOR APPROVAL

APPROVED THIS 7th DAY OF OCTOBER 2019 BY THE PROVIDENCE CITY MAYOR

PROVIDENCE CITY MAYOR

CITY ENGINEER APPROVAL

APPROVED THIS 6th DAY OF October, ~~2019~~ 2020 BY THE PROVIDENCE CITY ENGINEER

PROVIDENCE CITY ENGINEER

UTILITIES APPROVAL

Each of the utility companies below state that they have reviewed the plat, that they approve the plat as it relates to their particular company, that they are in agreement with placing all of their utilities underground within the right-of-way as shown on the plans and are willing to provide the needed service for the development.

10.2.2020
CITY'S CULINARY WATER AND SANITARY SEWER REPRESENTATIVE

ROCKY MNTN POWER REPRESENATIVE

DOMINION ENERGY REPRESENTATIVE

COMCAST CABLE REPRESENTATIVE

CENTURY LINK REPRESENATIVE

Groundwater Note:
A geotechnical study was performed on this parcel by A Cache Corp. prior to the development of this subdivision. In that report, areas of potential high ground water were encountered. The full geotechnical report is available in the Providence City Public Works office. The report suggested installing a land drain to mitigate the high water in order to make installing basements feasible in this development. A land drain will be installed with the utility improvements prior to any home construction as suggested in the report, and as required by Providence City. Individual footing drains are to be installed with each home, and connected to the land drain.

SETBACKS

Setbacks (Single Family Detached, Duplex)
Front Yard (street garage acces): 20 feet min./35 feet max.
Front Yard (alley garage access): 10 feet min.
Rear Yard: 10 feet min.
Side Yard: 7.5 feet min.
Corner Lot: 15 feet min. on side adjacent to street

Setbacks (Single Family Attached, Apartment)
No front or rear building setback is in place for single family attached and apartment housing, provided that the development's open space is integrated throughout the project so that each group of single family attached dwelling units and each building of apartments has a minimum of 10' of landscaping open space on all sides, and said landscaping being calculated from the front/rear plane of the dwelling unit or exterior wall of the apartment building, with the exception of one side of single-family attached which may be needed for alley garage access. Buildings whose front plan faces the front plane of another building shall have a minimum of 20' separation between the building's front planes.

COUNTY RECORDER'S NO.

State of Utah, County of Cache, recorded and filed at the request of VHD LLC
Date 16 OCT 2020 Time 10:55 Am Fee 128.00
Entry 1263204
Index 2020-3417
Filed in: File of plats
County Recorder

CACHE COUNTY RECORDER Michael L. Gleed STATE OF UTAH

PLANNING COMMISSION APPROVAL

APPROVED BY THE CITY OF PROVIDENCE PLANNING COMMISSION COMMISSION THIS 8 DAY OF October, ~~2019~~ 2020 A.D.

CITY ATTORNEY APPROVAL

APPROVED THIS 14TH DAY OF OCTOBER 2019 BY THE PROVIDENCE CITY ATTORNEY

PROVIDENCE CITY ATTORNEY

ALLIANCE CONSULTING ENGINEERS
150 EAST 200 NORTH SUITE P
LOGAN, UTAH 84321
(435)755-5121
alliancelogan@yahoo.com

OWNER:
RIDGEVIEW PARK, LLC
50 EAST 2500 N SUITE 101
NORTH LOGAN, UTAH 84341
(435)752-1480

No.	REVISIONS/ SUBMISSIONS	DATE


REVIEWED : DRAWN :
CAD FILE : PROJECT NO. :

PROJECT TITLE: VINEYARD, PHASE 2
PART OF THE SOUTHWEST QUARTER OF SECTION 2
TOWNSHIP 11 NORTH, RANGE 1 EAST
SALT LAKE BASELINE AND MERIDIAN
PROVIDENCE, UTAH


DRAWING TITLE: FINAL PLAT

DATE : SEPT,2020
DRAWING No. 1 of 2

Entry #1263204

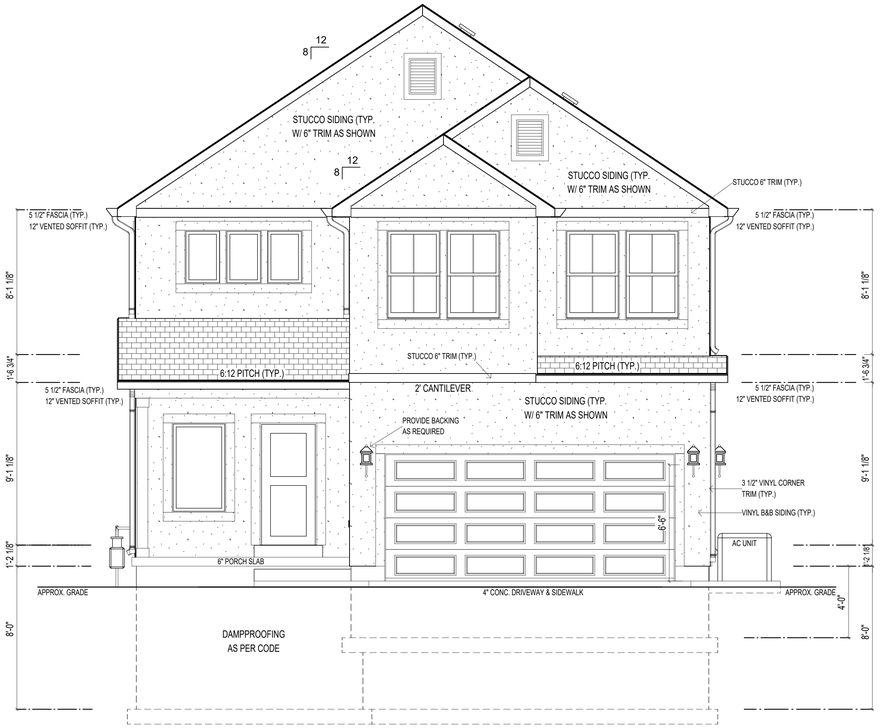

FRONT ELEVATION

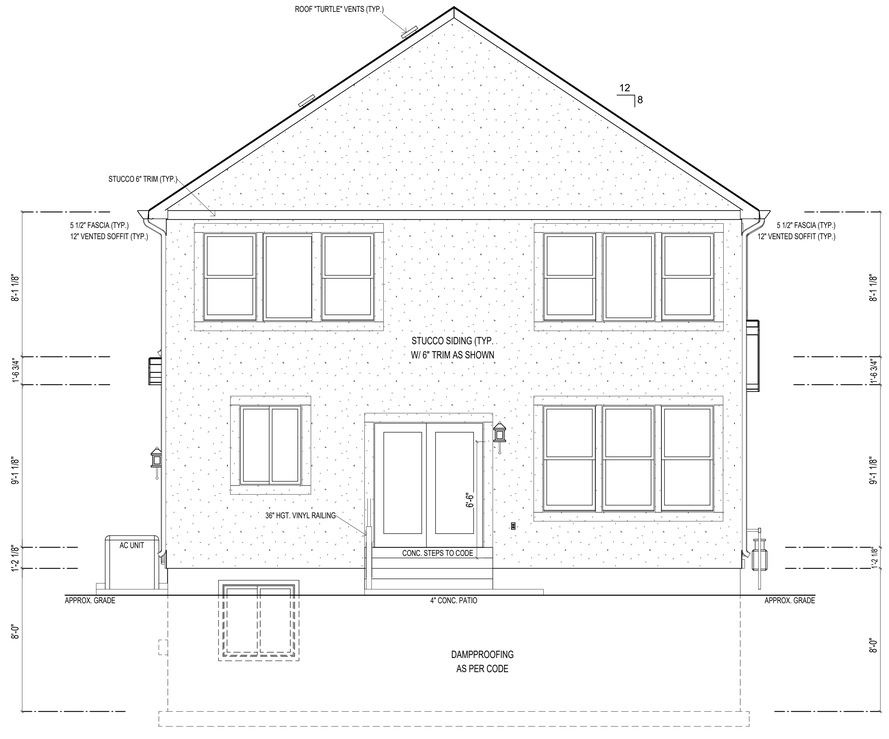

REAR ELEVATION

PLANS PRINTED ON 11 x 17 PAPER ARE 1/2 THE SCALE NOTED.

visionary HOMES

© STERLING BRANDS LLC

50 East 2500 North, #101
North Logan, UT, 84341
(435) 752-1480
buildwithvisionary.com

Plan current up to:
Addendum OppAdd

Proj: Vinyard 56
Client: Yang Li

MADISON

FRONT & REAR ELEVATIONS


Date: 03/22/2021

Drawn By: T.Schiffman
Checked by: Z.Niemann


SCALE: 1/4" = 1'-0"

SHEET:

2

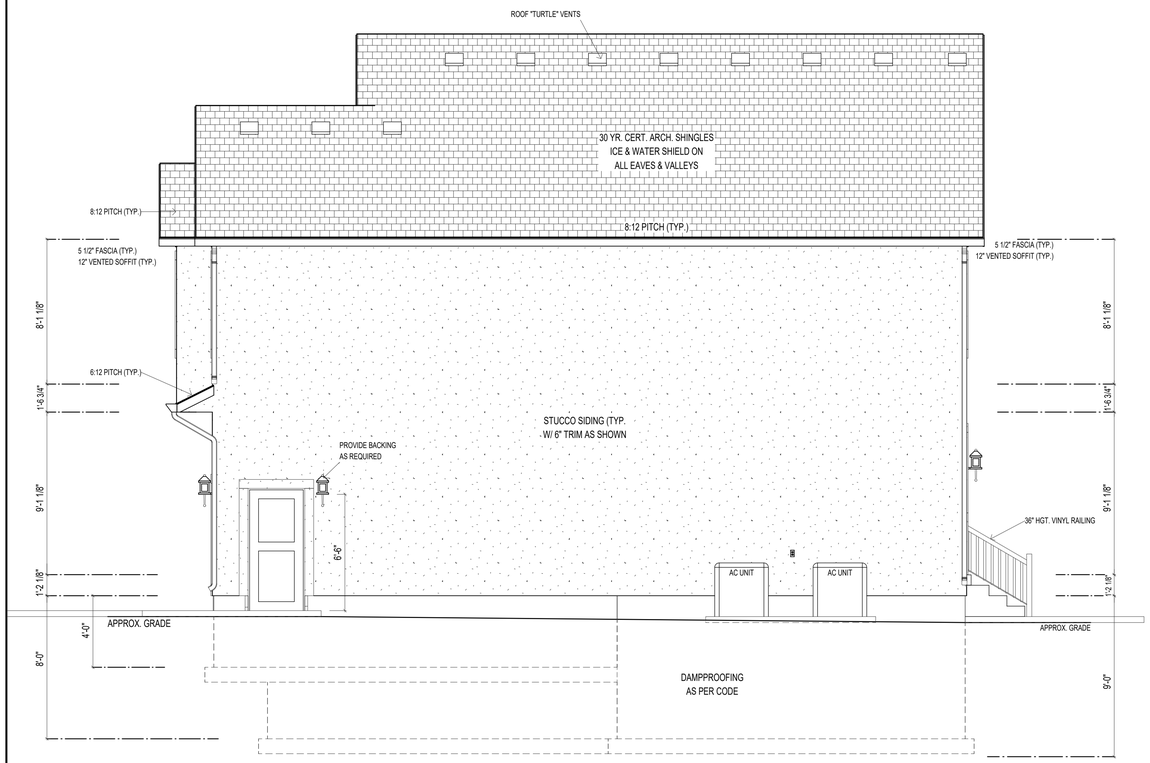

RIGHT ELEVATION

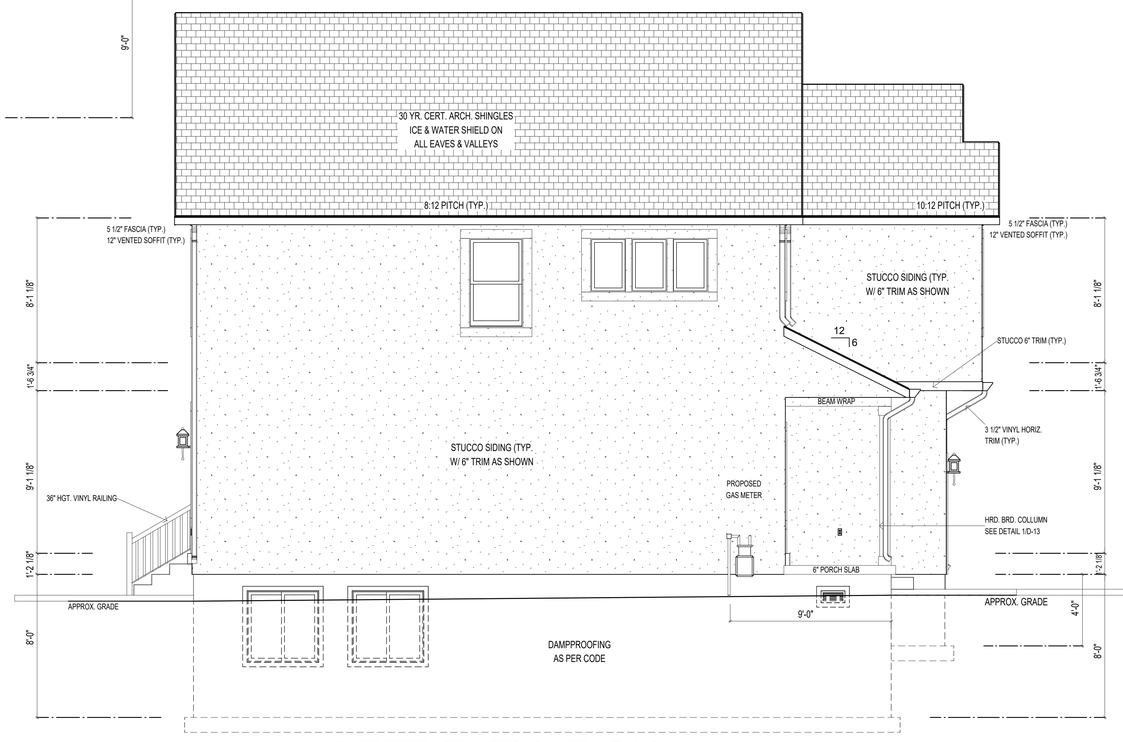

LEFT ELEVATION

PLANS PRINTED ON 11 x 17 PAPER ARE 1/2 THE SCALE NOTED.

visionary HOMES

© STERLING BRANDS LLC

50 East 2500 North, #101
North Logan, UT, 84341
(435) 752-1480
buildwithvisionary.com

Plan current up to:
Addendum OppAdd

Proj: Vinyard 56
Client: Yang Li

MADISON

RIGHT & LEFT ELEVATIONS


Date: 03/22/2021

Drawn By: T.Schiffman
Checked by: Z.Niemann


SCALE: 1/4" = 1'-0"

SHEET:


3

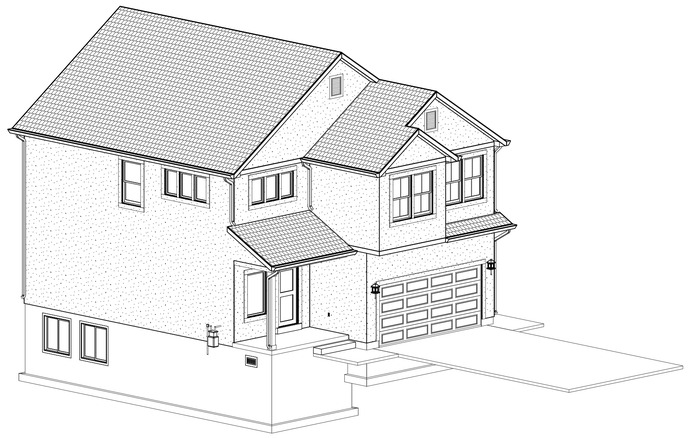


FRONT LEFT ELEVATION

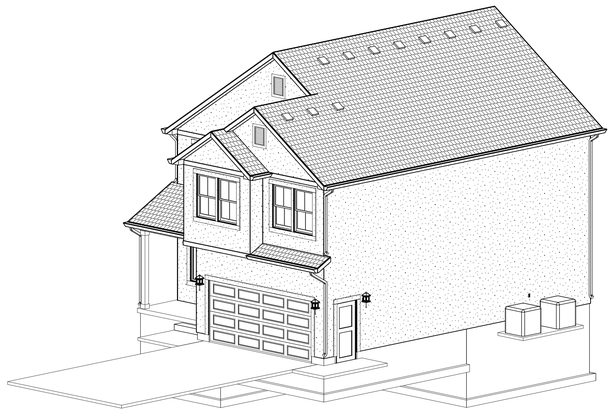

FRONT RIGHT ELEVATION

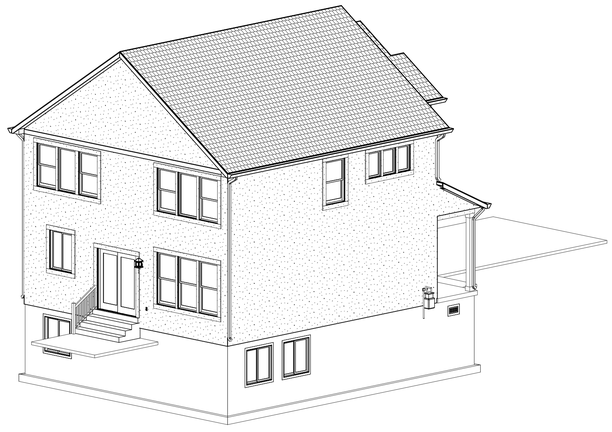

REAR LEFT ELEVATION

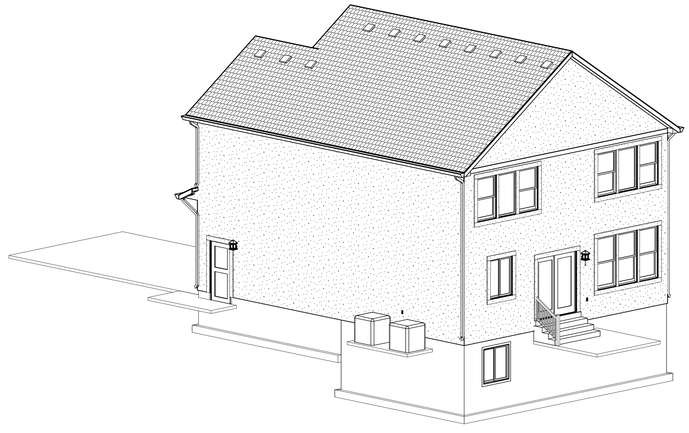

REAR RIGHT ELEVATION

PLANS PRINTED ON 11 x 17 PAPER ARE 1/2 THE SCALE NOTED.

visionary HOMES

© STERLING BRANDS LLC

50 East 2500 North, #101
North Logan, UT, 84341
(435) 752-1480
buildwithvisionary.com

Plan current up to:
Addendum OppAdd

Proj: Vinyard 56
Client: Yang Li

MADISON

PERSPECTIVE VIEWS

Date: 03/22/2021

Drawn By: T.Schiffman
Checked by: Z.Niemann

SCALE: 1/4" = 1'-0"

SHEET:

4

Providence City
164 North Gateway Drive
Providence, UT 84332

January 9, 2020

RE: Vineyard Subdivision, Single Family Lot conditional use permit hazard mitigation narrative

Skarlet,

As was discussed in depth during the entitlement process for the Vineyard subdivision, the water table in certain areas of this development are relatively shallow, which qualifies this property as a hazard area per Providence city ordinance.


The geotechnical report provided by A Cache Corp. on June 12, 2019, addresses the high-water table, and indicates that a land drain would be an acceptable mitigation strategy that would allow the construction of homes with basements. Based on this recommendation, a land drain has been installed as a part of the subdivision improvements. Each single-family residence in this development, that is planned to have a basement, will install a footing drain that connects to the provided land drain. A detail of the footing drain design will be submitted to the city as a part of each building permit application.

If additional information is needed related to this mitigation strategy, please contact me with any questions.

Thank you,

Dallas Nicoll, PE, PLS

Development Manager
(435)999-9032
dnicoll@visionaryhomes.com

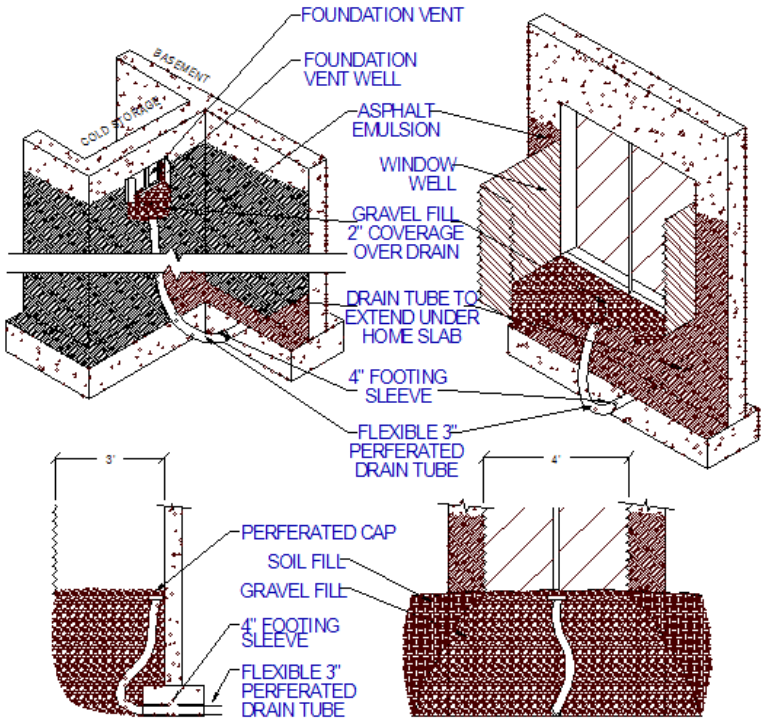

DRAIN TUBES TO EXTEND THROUGH FOOTING UNDER HOME SLAB
DO NOT EXTEND DRAIN UNDER COLD STORAGE
IF FRENCH DRAIN SYSTEM IS INSTALLED DRAIN TUBE TO EMPTY AT PUMP LOCATION

9 WINDOW WELL DRAIN DETAIL

SCALE: N.T.S.

PROVIDENCE CITY
Land Use Authority – Staff Report
Meeting Date: April 7, 2021

Request: Applicant is requesting approval of a conditional use and zoning approval for a residential site plan for a home at 536 N. 275 E., Providence UT.

Item Type: Conditional Use	**Applicant:** Visionary Homes	**Property Address:** 536 N. 275 E. Providence UT (Lot 66)
Parcel ID #: 02-301-0066	**General Plan**: LCR	**Zone**: LCR

Background Information:

Complete Application was received March 24, 2021; application contained:

1. Providence City Conditional Use application and Residential Site Plan application
2. Payment of $100 application fee

Rob Stapley, Providence City Public Works Director, inspected the current infrastructure on March 26, 2021.

FINDINGS OF FACT:

1. UCA 10-9a-507. Conditional Uses allows a municipality to adopt a land use ordinance that includes conditional uses and provisions for conditional uses that require compliance with standards set for in an applicable ordinance.
2. Providence City Code (PCC) 10-5 Sensitive Areas, Section 1 Conditional Use Permit Required states, all requests for permits involving a lot, parcel or site located wholly or partially within an area subject to the Hazard Flood (HF), Hazard Slope (HS), Hazard Water Table (HW), Hazard Earthquake Primary Fault (HE), or Hazard Wildfire (WF), shall be dealt with as a request for a conditional use permit under the provisions of Section 10-3-5 of this Title. All applications shall comply with the following regulations before any permit shall be issued.
3. PCC 10-3-5 Conditional Use Permits allows the City to impose reasonable conditions: to mitigate the reasonably anticipated detrimental effects of the proposed use on the health, safety, or general welfare of persons residing, working, or conducting business in the vicinity; to mitigate injury to property in the vicinity; to mitigate any risk to safety of persons or property because of vehicular traffic or parking, large gatherings of people, or other causes.

CONCLUSIONS OF LAW:

1. Providence City has adopted land use ordinances that include conditional uses and provisions for conditional uses.
2. This parcel is in a Hazard Water Table area.
3. Providence City has the authority to impose reasonable conditions to mitigate the reasonably anticipated detrimental effects of the proposed use.
4. The request meets the requirements of the Codes listed in the Findings of Fact with the following conditions:

CONDITIONS:

1. The applicant will continue to meet all relevant federal, state, county, and Providence City rules, laws, codes, and ordinances.
2. The applicant will mitigate Hazard Water Table by:

DRAFT

    a. See submitted mitigation letter and Window Well Drain Detail
3. This conditional use is for the residence only as shown on the site plan date stamped March 25, 2021.
4. Payment of fees listed on the Providence City Zoning Permit.
5. Approval by the City of any application submitted, or paperwork does not alleviate the owners and/or their agents from their responsibility to understand and conform to local, state, and federal laws. Providence City's approval is not intended to and cannot be construed to allow any laws to be violated.

DRAFT

PROVIDENCE CITY
APPLICATION FOR A CONDITIONAL USE

FOR OFFICE USE ONLY
Date _____
Payment Form _____
Amount_____
Receipt #_____
Clerk
_____

Please Note: City Staff will NOT accept the application and fee payment if they are incomplete. Incomplete applications will NOT be processed or scheduled for review by the City.

Initial JW **Name** Jessica Williamson

Date 3/31/21

SUBMITTAL REQUIREMENTS **Staff Check**

- $100 application fee _____
- An 11"x17" of the property showing the location, function and characteristics of the use, including parking and percentage of space being used _____
- Cache County plat map of the property
- Copy of Cache County GIS Parcel Summary _____
  http://66.232.67.238/Websites/Parcel%20and%20Zoning%20Viewer/
- Mitigation Strategies for applicable sensitive areas _____
- Mailing addresses for the owners of adjacent properties _____
- Property owner consent for pursuit of conditional use (if owner is different than Applicant) _____
- Electronic copy of structure elevations & square footage including attached garage(s), covered porches, covered decks etc. _____
- Electronic copy of **ALL** submittals (email or flash drive is acceptable) _____

Applicant Information (all information MUST be provided)

Name VHD LLC
Address 50 E 2500 N Ste. 101 North Logan, UT 84341
Phone 435-752-1480 Email jessica@visionaryhomes.com

Party Responsible for Payment (if different than applicant)- the individual/firm to whom any and all professional services invoices (attorney/engineer/etc.) will be sent and who will be responsible for payment of such invoices.
Name _____
Address _____
Phone _____ Email _____

Property Information
Owner of record VHD LLC
Owner address 50 E 2500 N Ste. 101 North Logan, UT 84341
Owner phone 435-752-1480 Owner email jessica@visionaryhomes.com
Parcel address 536 N 275 E Parcel Tax I.D. 02-301-0066
Zone _____ Height 28' 3" Initial JW
Setbacks (front yard) 21'5" (side yard) 8'6" & 8'1 rear yard) 11'1" Initial JW

Written Statement of Request (attach additional sheets if necessary)

- Briefly explain why you are seeking a conditional use and what the intended use of the property will be if the conditional use is granted.

We are seeking a conditional use permit to begin construction on a single family dwelling.

164 N. Gateway Dr * Providence UT 84332
435-752-9441 * Fax: 435-753-1586 * email: sbankhead@providence.utah.gov

Property owner and contractor shall have responsibility to determine grades, and final placement and elevations of footings/foundations. Property owner and contractor shall be responsible for compliance with all state, national and local building codes and ordinances. **Initial** JW **Name** Jessica Williamson

Approval by the city of any application submittal or paperwork does not alleviate the owners from their responsibility to understand and conform to local, state and federal laws. Providence City's approval is not intended to and cannot be construed to allow any laws to be violated. **Initial** JW

By signing this document, you agree that Providence City will bill you for any and all professional firm fees as they arise throughout the approval process. This is in addition to application fees. All subdivisions require engineering review throughout the approval process, such as but not limited to reviews of development agreements, construction drawings, preliminary and final plats, and inspections. These services are billed by our city engineer at an hourly rate. Some subdivision applications may also require legal review. Other applications, such as but not limited to conditional uses, may also require engineering and/or legal review at the City's discretion. You agree to reimburse the City for all such costs, whether or not you were forewarned about such costs, and that the City cannot predict all situations in which professional services may be required in order to process your application. **Initial** JW

I declare under penalty of perjury that I am making this application of my own free will and choice and that the statements, answers, and documents submitted in connection with this application are true and correct to the best of my knowledge.

Jessica Williamson	Jessica Williamson/VHD LLC	3/31/21
Signature of Applicant	Printed Name	Date

The following is a general summary of which body reviews each land use application in Providence City. Public hearings may be required by the Planning Commission and City Council, as shown below. This matrix does not include zoning clearance/permits for new single-home construction or for business licenses, both of which are reviewed and approved by city staff.

Application	Executive Staff	Land Use Authority	Planning Commission	Public Hearing	City Council	Public Hearing	Appeal Authority	Filing Fee[1]
Code Amendment	✓	----	✓	✓[2]	✓	----	----	$100
Annexation	✓	----		----	✓	✓	----	$150
Rezone	✓	**----**	✓	✓	✓	**----**	**----**	**$100**
Conditional Use	✓	✓		**----**	**----**	**----**	**----**	**$100**
Subdivision Concept Plan	✓	----	----	----	----	----	----	$300
Preliminary Subdivision Plat	✓	----	✓	----	----	----	----	$400
Final/Amended Subdivision Plat[3]	✓	----	✓	----	✓[4]	----	----	$600
Site Plan	✓	✓	----	----	----	----	----	$50
Lot Consolidation[5]	✓	----	✓	----	----	----	----	$50
Exception to Title[6]	✓	----	✓	----	✓	----	----	$100
General Plan Amendment	✓	----	✓	✓	✓	----	----	$100
Right-of-Way Vacation	✓	----	✓	----	✓	✓	----	$100
Variance/ Appeal	----	----	----	----	----	----	✓	$100

[1] Filing Fees do **not** include professional firm review fees. Those will be billed to the applicant separately.
[2] Public Hearing required at Planning Commission only when the proposed code amendment is related to land use.
[3] Construction drawings are reviewed/approved by the City Engineer and Public Works Director.
[4] The City Council does not review the final plat itself, but rather reviews and approves the development agreement associated with the final plat.
[5] Lot consolidations are only required to have City approval when they are in a platted/recorded subdivision.
[6] Developers may ask for an exception from the requirements of the Providence City Subdivision Code (Title 11) through this process. All other variance/exception requests shall be handled by the Appeal Authority.

164 N. Gateway Dr * Providence UT 84332
435-752-9441 * Fax: 435-753-1586 * email: sbankhead@providence.utah.gov

Residential Site Plan Application

FOR OFFICE USE ONLY
Date _____
Payment Form _____
Amount_____
Receipt #_____
Clerk _____

Date: 3/24/21

Required Submittals

Please Note: City Staff will NOT accept the application and fee payment if they are incomplete. Incomplete applications will NOT be processed or scheduled for review by the City. Application fees do not include professional firm fees, which will be billed separately. Engineered site plans may, at the City's discretion, be required. The City will contact the applicant if an engineered site plan is deemed necessary. Accessory buildings include sheds (over 200 sq ft) and all detached buildings (shop, garage, etc.)

Name Jessica Williamson/VHD LLC **Initial** JW

Construction Type	Application	Filing Fee $50- New Home $25- all other	11x17 Site Plan Must Include:			Cache County Plat Map	Stormwater NOI Permit	Stormwater Pollution Prevention Plan (SWPPP)
			Existing & proposed buildings, dimensions, & setbacks	Existing/ proposed utilities	Dimensions of driveway cut – (35' max)			
New Home								
Acc. Building							*	*
Addition							*	*
Deck							*	*
Other								

*May not apply in all cases

Applicant Information

Name: VHD LLC

Mailing address: 50 E 2500 N Ste 101 North Logan, UT 84341

Telephone: 435-752-1480 Email: jessica@visionaryhomes.com

Property Owner Information (If applicant is not the property owner, the application **must** include the property owner's information and written consent for the applicant to pursue the permit)

Name:

Mailing address:

Telephone: Email:

Utilities (circle, if applicable): Septic tank (City sewer) (Water) Well

Construction Type (circle): (New home) Accessory building Deck Addition Other

Do the plans include an Accessory Apartment Unit (circle)**:** Yes (No)

Is this an Accessory Dwelling Unit (circle)**:** Yes (No)

Project Information

Address: 536 N 275 E

Subdivision: Vineyard Parcel Tax ID: 02-301-0066

Square footage for fire flow (includes all floors and all areas under the roof, including garages and covered porches):

3,723 Initial JW

Zone _____ Height 23' Initial JW

Setbacks (front yard) 21'5" (side yard) 8'6" & 8'1" (rear yard) 11'1" Initial JW

Contractor Information

Name: VHD LLC

Mailing address: 50 E 2500 N Ste 101 North Logan, UT 84341

Telephone: 435-752-1480 Email: jessica@visionaryhomes.com

Stormwater Notice of Intent (NOI) Information

NOI No. UTR UTR397985 Permit issued to: VHD LLC

To obtain your NOI permit, please visit: cdx.epa.gov. You will create a log in and then access the Storm Water Permit Issuance System. There is a $150 NOI fee, paid directly to the state when you file your permit. For SWPPP templates, visit construction.stormwater.utah.gov.

Property owner and contractor shall have responsibility to determine grades, and final placement and elevations of footings/foundations. Property owner and contractor shall be responsible for compliance with all state, national and local building codes and ordinances.

Initial JW **Name** Jessica Williamson/VHD LLC

Approval by the city of any application submittal or paperwork does not alleviate the owners from their responsibility to understand and conform to local, state and federal laws. Providence City's approval is not intended to and cannot be construed to allow any laws to be violated.

Initial JW

By signing this document, you agree that Providence City will bill you for any and all professional firm fees as they arise throughout the approval process. This is in addition to application fees. All subdivisions require engineering review throughout the approval process, such as but not limited to reviews of development agreements, construction drawings, preliminary and final plats, and inspections. These services are billed by our city engineer at an hourly rate. Some subdivision applications may also require legal review. Other applications, such as but not limited to conditional uses, may also require engineering and/or legal review at the City's discretion. You agree to reimburse the City for all such costs, whether or not you were forewarned about such costs, and that the City cannot predict all situations in which professional services may be required in order to process your application. Initial JW

All Applicants Must Read the Following Before Signing This Application

The granting of a zoning permit does not override any federal, state, or local building code or authorize any individual to violate any local law or ordinance. Approval of this permit does not constitute a representation by the City that it will be liable for any issues arising from the construction of homes and other structures in a Sensitive or Hazard Area. It is the responsibility of the property owner to comply with all relevant local, state, and federal laws and regulations, including but not limited to Providence City Code 10-5 outlined below:

Sensitive and Hazard Areas:

1. JURISDICTIONAL WETLANDS: As Defined by the US Army Corps of Engineers
2. STEEP SLOPES: Where the rise or fall of the land is equal to or exceeds 30% over a horizontal distance of 50 feet or greater measured perpendicular to the contour lines.
3. NATURAL WATERWAYS OR OPEN WATER: Including but not limited to: rivers, creeks, or streams. Identified as those areas where surface waters flow sufficiently to produce a defined channel or bed.
4. FLOODPLAINS: See definitions in Chapter 16 Section 3 of this Title.
5. CRUCIAL WILDLIFE HABITAT AREAS: As identified by the State Division of Wildlife Resources (DWR)

6. GEOLOGICAL HAZARD AREAS: Earthquake fault lines or areas prone to debris flows, landslides, high or extreme liquefaction potential, and rock falls as identified by the US Geological Survey (USGS)
7. WILDFIRE HAZARD AREAS: Areas of the City designated as having moderate to extreme potential for wildfire hazards as identified by the City.
8. HAZARD WATER TABLE AREA: An area where potential ground water levels may occur within 12 feet of the natural grade.

By submitting this application, I affirm that I have read and understand the Title 10 Chapter 5 requirements for construction on property in the Sensitive or Hazard Area. I understand that the City is not liable for any issues which may arise because of the construction of structures in the Sensitive or Hazard Areas of the City. The property owner and their agents assume all liability for placing structures in this area of the City. I hereby certify that I am the property owner or authorized agent and I have read and examined this application and understand that the City has no liability. I accept responsibility for all soils and hazardous conditions on the site.

I declare under penalty of perjury that I am making this application of my own free will and choice and that the statements, answers, and documents submitted in connection with this application are true and correct to the best of my knowledge.

Jessica Williamson — Jessica Williamson/VHD LLC — 3/24/21

Signature of Applicant | Printed Name | Date

PROVIDENCE CITY BUILDING DIVISION CONSTRUCTION POLICIES

(Required for all zoning permit applications)

1. **Zoning requirements**
   a. Site plan required to be on site at footing inspection
   b. Property corners to be marked and staked for inspection
2. **Lot ID**
   a. Posting of a lot ID sign is required during construction for inspections and emergency services. This sign is provided by the City and shall be posted by the first scheduled inspection and visible from the street.
3. **Toilets**
   a. The IPC and OSHA require a toilet on site during construction and in place prior to the first inspection. This has to be accessible to all workers in the area and requires the cooperation of all.
4. **Water Meter**
   a. Unauthorized use of City water will result in a fine and a stop work order on the property.
   b. Meter and sewer clean outs are not allowed to be encased or surrounded in concrete. (Contact the Public Works for the required specs.) The moving cost will be the responsibility of the owner.
5. **Streets/Sidewalks**
   a. No material will be allowed on public streets or sidewalks. "Material" is defined as construction products, or any size or dimension of aggregate. (See Providence City's specs.)
   b. Dirt piled over curb and sidewalk requires a minimum 4" pipe installed to allow drainage to the gutter. This temporary (180 days) blockage to the sidewalk requires safety tape or cones to divert traffic.
   c. All sidewalks, curbs, gutters, and streets associated with the property are to be kept clean during construction with a final cleaning required prior to final occupancy.
   d. Construction sites should be kept clean and all debris contained to that site.
6. **Elevations**
   a. I accept responsibility for all the soils and hazard conditions of the site. Approval of this permit does not constitute a representation by the City that the building at any specified elevation will solve any ground water, slope or hazard condition. The solution to this problem is the sole responsibility of the permit applicant, agent, or property owner.
7. **Final Occupancy**
   a. Occupying the building prior to final occupancy will result in revocation of the $500 power bond. After the initial inspection, the Building Official will determine whether any furniture can be moved into the house or garage.
8. **Temporary Occupancy**
   a. Will only be issued with special permission. Temporary permits will expire after 30 days of issue and the construction bond will be forfeited if work is not completed
9. **Permits**
   a. Plan review and permit fees are good for 180 days. Only the permit portion will be refunded, after a written letter of request is received. No fees will be refunded after this period has expired.

By signing below, I state that I have read and agree to the above terms and understand that I am the responsible party for the information contained on this sheet.

Signature	Printed Name	On Behalf Of	Date
Jessica Williamson	Jessica Williamson/VHD LLC		3/24/21

APPLICATION FOR CONNECTION TO THE PROVIDENCE CITY WATER SYSTEM

(Required only for applications for new home/commercial construction)

I hereby apply to Providence City for permission to connect my residence at 536 N 275 E to the Providence City water system and receive water services thereby provided. I agree to the following:

1. Providence City will install a water meter for the premises when the service line and meter set is in and has been accepted by the City.
   a. This acceptance is also contingent upon any changes or alteration to grade of landscape made by the homeowner/builder around the meter set. These changes must also meet Providence City specifications.
2. If a homeowner/builder is required to make a connection to the Providence City water system, all costs of this connection, service line, meter set and permits shall be paid by the homeowner/builder.
   a. Applicant shall purchase an excavation permit.
   b. Applicant shall post an $800 bond with the City, $750 refundable upon satisfactory acceptance by the City.
   c. Installation shall follow all guidelines of Providence City standard specifications (a copy is available for purchase at the City Office).
   d. All work shall be inspected by the City. If not approved, the applicant will have the problems rectified at his expense to meet Providence City requirements.
   e. Any connection and service line made from the City's main line up to and including the meter shall remain the property of the City, and Providence City shall have access thereto at all times.
      1. Cost for installation and maintenance of service lines, including homeowner connection to the meter setter is the sole responsibility of the homeowner/builder.
3. The applicant understands that the billing for water service begins once the meter is set. The time frame for setting of the water meter needs to be scheduled with Providence City Water Dept.
   a. Providence City shall have 30 days in which to install the requested water meter after payment of all fees and satisfactory inspections have been completed. Providence City Water Dept. reserves the right to evaluate the feasibility of a water service or water meter being installed between November 1 and April 1.
4. No water meter set shall be installed in a sidewalk, driveway or encased in concrete. Providence City shall have a minimum of an 18 inch unobstructed radius from the center of the lid and free access to the lines and meters installed under this agreement at reasonable times, through applicant's property if necessary.
5. Sprinkler systems or other possible contamination sources on the homeowner's property that connect to the City water system shall have approved backflow assemblies installed and registered with the City.
6. Applicant hereby agrees to abide by all rules, regulations, resolutions or ordinances enacted or adopted by the governing body applicable to the Providence City Water System.

Jessica Williamson	Jessica Williamson/VHD LLC		3/24/21
Signature	Printed Name	On Behalf Of	Date

APPLICATION FOR CONNECTION TO THE PROVIDENCE CITY SEWER SYSTEM
(Required only for applications for new home/commercial construction)

I hereby apply to Providence City for permission to connect my premises at 536 N 275 E to the Providence City sewer system. I agree to the following:

1. Providence City will allow the applicant to connect to the sewer trunk line or the service line extension, if one exists.
2. Applicant will obtain an excavation permit and comply with it if connection to the trunk line is required.
   a. Applicant shall purchase an excavation permit.
   b. Applicant shall post an $800 bond with the City, $750 refundable upon satisfactory acceptance by the City.
   c. Installation shall follow all guidelines of Providence City standard specifications (a copy is available for purchase at the City Office).
   d. All work shall be inspected by the City. If not approved, the applicant will have the problems rectified at his expense to meet Providence City requirements.
   e. Applicant will bear all the costs associated with the permits, excavation, pipe, installation, backfill, compaction, and repair of curbs, sidewalks and streets.
   f. Applicant shall use the mechanical connection apparatus approved by the Public Works Director.
   g. All materials used that are placed on City property shall become the property of Providence City.
   h. Applicant shall call for a City inspector 48 hours prior to any work beginning on a City right-of-way. All work shall be inspected prior to backfill.
3. Before making connection with the sewer system, applicant shall cause the plumbing upon the premises to be inspected by the municipality, and if it is not approved, it shall be rectified at the applicant's expense.
4. The Providence City Water Department reserves the right to evaluate the feasibility of installing a sewer connection between November 1 and April 1.
5. Providence City shall maintain all sewer trunk lines in the City, but it shall be the responsibility of the home owner to maintain the line on the premises and to the junction with the sewer trunk line, commonly known as the "Y".
6. Applicant agrees to abide by all rules, regulations, resolutions or ordinances enacted or adopted by the governing body applicable to the Providence City Sewer System.

Jessica Williamson	Jessica Williamson/VHD LLC		3/24/21
Signature	Printed Name	On Behalf Of	Date

VISIONARY HOMES

50 E 2500 N, Ste 101
North Logan, UT 84341
(435) 752-1480

VIN66 MORSE
SITE PLAN

VINEYARD
Phase 2, Lot 66, 5,619 SF
Parcel #02-301-0066

536 NORTH 275 EAST
PROVIDENCE, UTAH 84332


SCALE

36" X 24" Sheet : 1"=10'
17" X 11" Sheet : 1"=20'

GAS APPLIANCES TO BE INSTALLED:

1. 50 Gal Water Heater - 40,000 BTU
2. 95% Eff Furnace - 95,000 BTU
3. Gas Fireplace - 20,000 BTU

TOTAL BTU LOAD - 155,000 BTU
4 OZ PRESSURE REQUIRED

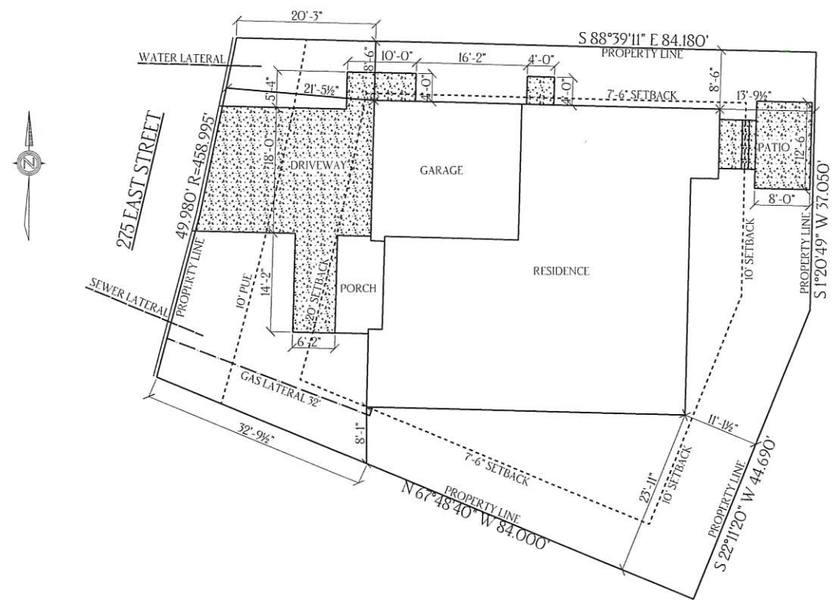

RECEIVED
MAR 25 2021
By

2020-3417

VINEYARD PHASE 2
FINAL PLAT


PART OF THE SOUTHWEST QUARTER OF SECTION 2
TOWNSHIP 11 NORTH, RANGE 1 EAST
SALT LAKE BASELINE AND MERIDIAN
PROVIDENCE, UTAH

SCALE: 1"=40' (24x36 PLAN SET)

LEGEND

- PRIVATE
- PRIVATE COMMON AREA (EXCEPT SPRING CREEK PARKWAY WHICH IS DEDICATED AS A PUBLIC RIGHT OF WAY) (SEE NOTE 7)
- LIMITED COMMON AREA RESERVED FOR UNIT(S) (SEE NOTE 6)
- 8' WIDE PUBLIC TRAIL EASEMENT. EASEMENT TO FOLLOW ACTUAL TRAIL LOCATION

S89°42'27"W 5433.19' BASIS OF BEARING
NW COR. SEC 2 CORNER TIE. NO. 275
S00°04'53"W 2997.19'
S. LINE 600 SOUTH STREET
S01°10'17"W 844.40'
NE COR. SEC 2 FND CACHE CO. BRASS CAP CORNER TIE. NO. 25

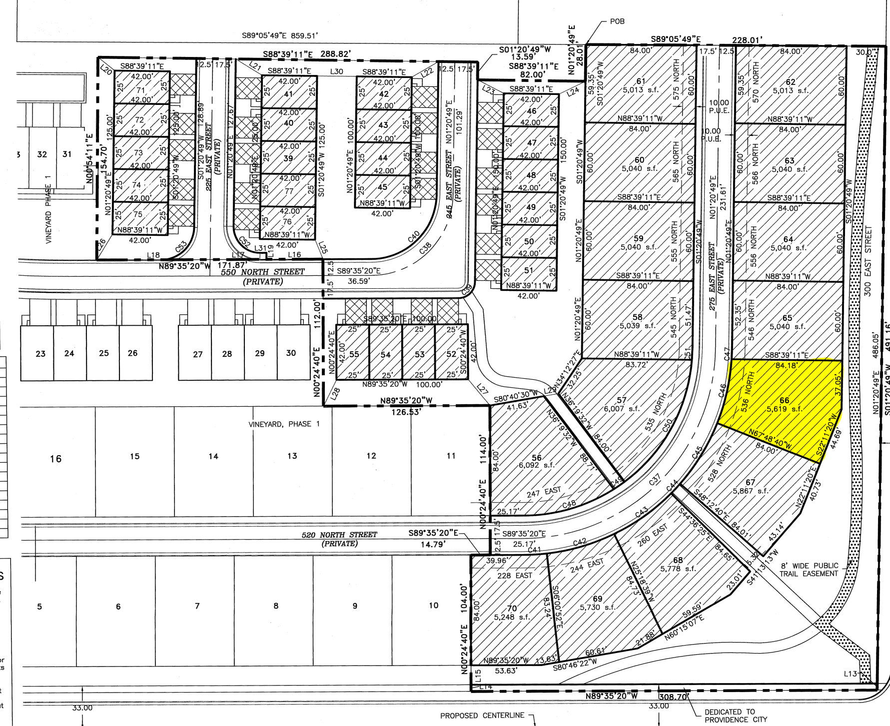

LINE TABLE

LINE	LENGTH	BEARING
L13	5.11	N01°20'49"E
L14	5.11	N00°24'40"E
L15	14.89	N00°24'40"E
L16	42.83	N89°35'20"W
L17	42.91	N89°35'20"W
L18	86.13	N89°35'20"W
L19	5.00	N00°24'40"E
L20	16.26	S50°41'39"E
L21	23.40	N57°23'24"W
L22	23.40	N60°05'01"E
L23	22.36	S62°05'17"E
L24	22.36	N64°46'55"E
L25	16.00	N21°33'20"W
L26	22.86	N31°53'37"E
L27	25.94	N39°09'24"W
L28	22.36	N26°58'34"E
L29	11.22	N80°40'30"E
L30	30.00	S88°39'11"E
L31	5.00	N89°35'20"W

ADDRESS/LOT AREA TABLE

LOT	ADDRESS	LOT AREA
71	573 NORTH 225 EAST	1050 s.f.
72	569 NORTH 225 EAST	1050 s.f.
73	565 NORTH 225 EAST	1050 s.f.
74	561 NORTH 225 EAST	1050 s.f.
75	557 NORTH 225 EAST	1050 s.f.
76	556 NORTH 225 EAST	1050 s.f.
77	560 NORTH 225 EAST	1050 s.f.
39	564 NORTH 225 EAST	1050 s.f.
40	568 NORTH 225 EAST	1050 s.f.
41	572 NORTH 225 EAST	1050 s.f.
42	573 NORTH 245 EAST	1050 s.f.
43	569 NORTH 245 EAST	1050 s.f.
44	565 NORTH 245 EAST	1050 s.f.
45	561 NORTH 245 EAST	1050 s.f.
46	570 NORTH 245 EAST	1050 s.f.
47	566 NORTH 245 EAST	1050 s.f.
48	562 NORTH 245 EAST	1050 s.f.
49	558 NORTH 245 EAST	1050 s.f.
50	554 NORTH 245 EAST	1050 s.f.
51	550 NORTH 245 EAST	1050 s.f.
52	242 EAST 550 NORTH	1050 s.f.
53	238 EAST 550 NORTH	1050 s.f.
54	226 EAST 550 NORTH	1050 s.f.
55	214 EAST 550 NORTH	1050 s.f.

CURVE TABLE

CURVE	LENGTH	RADIUS	DELTA ANGLE	CHORD BEARING	CHORD LENGTH
C37	227.73	146.50	89°03'51"	N45°52'44"E	205.48
C38	97.15	62.50	89°03'51"	N45°52'44"E	87.66
C39	19.43	12.50	89°03'51"	N45°52'44"E	17.53
C40	77.72	50.00	89°03'51"	N45°52'44"E	70.13
C41	17.83	159.00	6°25'31"	N87°11'54"E	17.82
C42	53.55	159.00	19°17'47"	N74°20'15"E	53.30
C43	53.55	159.00	19°17'47"	N55°02'28"E	53.30
C44	10.00	159.00	3°36'15"	N43°35'27"E	10.00
C45	54.39	159.00	19°36'00"	N31°59'20"E	54.13
C46	50.19	159.00	18°05'09"	N13°08'46"E	49.98
C47	7.65	159.00	2°45'23"	N02°43'30"E	7.65
C48	72.70	129.00	32°17'26"	N74°15'57"E	71.74
C49	10.01	129.00	4°26'46"	N55°53'51"E	10.01
C50	109.28	129.00	48°32'12"	N29°24'22"E	106.04
C51	8.54	129.00	3°47'27"	N03°14'33"E	8.53
C52	31.74	20.00	90°56'09"	S44°07'16"E	28.51
C53	38.86	25.00	89°03'51"	N45°52'44"E	35.07

DOMINION ENERGY/ROCKY MOUNTAIN POWER NOTES

1. Dominion Energy approves this plat solely for the purpose of confirming that the plat contains public utility easements. Dominion Energy may require other easements in order to serve this development. This approval does not constitute abrogation or waiver of any other existing rights, obligations or liabilities provided by law or equity. This approval does not constitute acceptance, approval or acknowledgment of any terms contained in the plat, including those set forth in the Owners Dedication and the Notes and does not constitute a guarantee of particular terms of natural gas service. For further information please contact Dominion Energy's Right-of-Way department at 1-800-366-6532.
2. Pursuant to Utah Code Ann § 54-3-27 this plat conveys to the owner(s) or operators of utility facilities a public utility easement along with all the rights and duties described therein.
3. Pursuant to Utah Code Ann § 17-27a-603(4)(c)(ii) Rocky Mountain Power accepts delivery of the PUE as described in this plat and approves this plat solely for the purpose of confirming that the plat contains public utility easements and approximates the location of the public utility easements, but does not warrant their precise location. Rocky Mountain Power may require other easements in order to serve this development. This approval does not affect any right that Rocky Mountain Power has under
   (1) A recorded easement or right-of-way
   (2) The law applicable to prescriptive rights
   (3) Title 54, Chapter 8a, Damage to Underground Utility Facilities, or
   (4) Any other provision of law

SURVEYOR'S CERTIFICATE

I, Brian G. Lyon, a Registered Land Surveyor, hold Certificate No. 275617, as prescribed by the laws of the State of Utah, and do hereby certify that by authority of the owners, I have made a survey of the tract of land shown on this plat, which is accurately described therewith, and have subdivided said tract of land into lots and streets to be hereafter known as VINEYARD, PHASE 2, and that the same has been surveyed and staked on the ground as shown on this plat.

Signed on this 1 day of Oct 2020.

PROFESSIONAL LAND SURVEYOR 275617 BRIAN G. LYON 10-1-20 STATE OF UTAH

NOTES

1. The developer shall meet Providence City Code Title 8 Chapter 1, Section 21.
   Indoor use: 39 Residences x 0.45 ac-ft = 17.55 ac-ft
   Outdoor use: 2.66 acres x 64% x 4 = 6.81 ac-ft
2. 5/8" rebar with cap will be set at all rear and interior property corners. Curb pins will be set at the intersection of the lot line with the curbing once it is placed.
3. All lots have an adequate buildable envelope with reguards to hazardous slope, building, water and zoning setback.
4. The City will not issue any building permit for any lot until minimum improvements, as specified in Section 11-5-2 of the City code are complete.
5. There are no know Sensitive lands as defined in Providence Code 10-5-2.
6. All driveways, patios, decks and balconies as shown on each unit contained within the project are considered limited common areas. They are set aside and reserved for the use of the respective unit to which they are attached and/or appurtenant.
7. All other areas contained within the project, but not shown with diagonal stripes or shading or public streets are considered common area, including parking, private streets, storm water detention and drainage easement area.
8. All common areas and limited common areas are considered to be an easement for all public utilities, irrigation and drainage purposes. This includes the ingress/egress area.
9. All expenses involving the necessary improvements or extensions for a culinary water system, sanitary sewer system, gas service, electrical service, telephone service, cable television service, grading and landscaping, storm drainage systems, curb and gutters, fire hydrants, pavement, sidewalks, signage, street lighting and other improvements shall be paid for by the subdivider.
10. No lots are allowed driveway access onto Spring Creek Parkway.
11. With Exception of those areas under private ownership, the property is subject to a blanket easement over, across, above, and under it for ingress, egress, installation, maintenance, repair, and replacement of utilities exclusively servicing the property. Utilities include, without limitation, water, sewer, gas, telephone, and electricity with exception of those areas under private ownership.
12. The detention pond will be owned and maintained by the Home Owners Association.
13. There is a 10 foot Public Utility Easement (P.U.E.) along all single family lot frontages.

LEGAL DESCRIPTION

Part of the Southwest Quarter of Section 2, Township 11 North, Range 1 East of the Salt Lake Meridian described as follows:

Commencing at the Northeast Corner of Section 2, Township 11 North, Range 1 East of the Salt Lake Meridian monumented with a Cache County Brass Cap, thence S89°42'27"W 5433.19 feet to the Northwest Corner of Section 2; thence S00°04'53"W 2997.19 feet to a point on the south right of way line of 600 South Street; thence S01°10'17"W 844.40 feet along the east line of South Fields Subdivision; thence S89°05'49" E 859.51 feet to the POINT OF BEGINNING and running

thence S 89°05'49" E 228.01 feet to the west right of way line of 300 East Street;
thence S 01°20'49" W 491.16 feet along said right of way line;
thence N 89°35'20" W 308.70 feet to the boundary of Vineyard, Phase 1;
thence along the boundary of Vineyard, Phase 1 the next seven courses:
1) thence N 00°24'40" E 104.00 feet;
2) thence S 89°35'20" E 14.79 feet;
3) thence N 00°24'40" E 114.00 feet;
4) thence N 89°35'20" W 126.53 feet;
5) thence N 00°24'40" E 112.00 feet;
6) thence N 89°35'20" W 171.87 feet;
7) thence N 00°54'11" E 154.70 feet;
thence S 88°39'11" E 288.82 feet;
thence S 01°20'49" W 13.59 feet;
thence S 88°39'11" E 82.00 feet;
thence N 01°20'49" E 28.01 feet to the point of beginning, containing 4.72 acres, more or less.

OWNERS DEDICATION

Know all by these presents that we the undersigned owners of the above-described tract of land, having caused the same to be subdivided into single family dwelling lots, townhome lots, streets and common areas to be hereafter know as VINEYARD, PHASE 2, do hereby dedicate for the perpetual use of the owners of ____________________ all areas shown as private streets and common areas on this plat , subject to declarations of covenants, conditions and restrictions for the project which will be recorded in the Office of the County Recorder of Cache County, Utah, concurrently with the recording of this plat. The undersigned further consents to the recordation of this plat in accordance with Utah State Law. We also dedicate easements as shown hereon to the public for the installation and maintenance of utilities. Also hereby convey to any and all public utility companies a perpetual non-exclusive easement over the public utility easements shown on this plat, the same to be used for the installation maintenance, and operation of utility lines and facilities. Furthermore, we incorporate all notes and restrictions as listed hereon.

A) Public Streets: Dedicate, grant and convey to Providence City, Utah all those parts or portions of said tract of land designated as public streets the same to be used as public thoroughfares forever.

B) Public utilities, and drainage easements: Grant and dedicate a perpetual right and easement over, upon and under the lands designated on the plat as public utility, drainage easements, the same to be used for the installation, maintenance and operation of public utility service lines, storm drainage facilities whichever is applicable as may be authorized by Providence City, Utah with no buildings or structures being erected within such easements.

In witness whereof the undersigned have hereunto set their signatures this 8 day of OCTOBER 2020.

Ridgeview Park, LLC
Jeff Jackson, Managing Member

LIMITED LIABILITY COMPANY ACKNOWLEDGEMENT

STATE OF UTAH
COUNTY OF Utah } ss

On this 8 day of October, in the year 2020, before me Kaye Lucherini, a notary public, personally appeared Jeff Jackson, Manager Member of Ridgeview Park, LLC, proved on the basis of satisfactory evidence to be the person whose name is subscribed to this document, and acknowledged that said document was signed by him in behalf of said Ridgeview Park, LLC by authority of its bylows.

Notary Public Signature Kaye Lucherini
Notary Public Full Name Kaye Lucherini
Commission Number 700371
My Commission Expires 05/15/2022
A Notary Public Commissioned in Utah

KAYE LUCHERINI NOTARY PUBLIC -STATE OF UTAH My Comm. Exp 05/15/2022 Commission # 700371

ALLIANCE CONSULTING ENGINEERS
150 EAST 200 NORTH SUITE P
LOGAN, UTAH 84321
(435)755-5121
alliancelogan@yahoo.com

OWNER:
RIDGEVIEW PARK, LLC
50 EAST 2500 N SUITE 101
NORTH LOGAN, UTAH 84341
(435)752-1480

No.	REVISIONS/ SUBMISSIONS	DATE

DRAWN : PROJECT NO. : REVIEWED : CAD FILE :

PROJECT TITLE: VINEYARD, PHASE 2
PART OF THE SOUTHWEST QUARTER OF SECTION 2
TOWNSHIP 11 NORTH, RANGE 1 EAST
SALT LAKE BASELINE AND MERIDIAN
PROVIDENCE, UTAH

DRAWING TITLE: FINAL PLAT

DATE : SEPT,2020
DRAWING No. 1 of 2

LAND USE AUTHORITY APPROVAL

APPROVED THIS ________DAY OF ______________, 2019 BY THE PROVIDENCE LAND USE AUTHORITY

MAYOR APPROVAL

APPROVED THIS 7th DAY OF OCTOBER 2019 BY THE PROVIDENCE CITY MAYOR

PROVIDENCE CITY MAYOR

CITY ENGINEER APPROVAL

APPROVED THIS 6th DAY OF October, ~~2019~~ 2020 BY THE PROVIDENCE CITY ENGINEER

PROVIDENCE CITY ENGINEER

UTILITIES APPROVAL

Each of the utility companies below state that they have reviewed the plat, that they approve the plat as it relates to their particular company, that they are in agreement with placing all of their utilities underground within the right-of-way as shown on the plans and are willing to provide the needed service for the development.

10.2.2020
CITY'S CULINARY WATER AND SANITARY SEWER REPRESENTATIVE

ROCKY MNTN POWER REPRESENATIVE

DOMINION ENERGY REPRESENTATIVE

COMCAST CABLE REPRESENTATIVE

CENTURY LINK REPRESENATIVE

Groundwater Note:
A geotechnical study was performed on this parcel by A Cache Corp. prior to the development of this subdivision. In that report, areas of potential high ground water were encountered. The full geotechnical report is available in the Providence City Public Works office. The report suggested installing a land drain to mitigate the high water in order to make installing basements feasible in this development. A land drain will be installed with the utility improvements prior to any home construction as suggested in the report, and as required by Providence City. Individual footing drains are to be installed with each home, and connected to the land drain.

SETBACKS

Setbacks (Single Family Detached, Duplex)
Front Yard (street garage acces): 20 feet min./35 feet max.
Front Yard (alley garage access): 10 feet min.
Rear Yard: 10 feet min.
Side Yard: 7.5 feet min.
Corner Lot: 15 feet min. on side adjacent to street

Setbacks (Single Family Attached, Apartment)
No front or rear building setback is in place for single family attached and apartment housing, provided that the development's open space is integrated throughout the project so that each group of single family attached dwelling units and each building of apartments has a minimum of 10' of landscaping open space on all sides, and said landscaping being calculated from the front/rear plane of the dwelling unit or exterior wall of the apartment building, with the exception of one side of single-family attached which may be needed for alley garage access. Buildings whose front plan faces the front plane of another building shall have a minimum of 20' separation between the building's front planes.

COUNTY RECORDER'S NO.

State of Utah, County of Cache, recorded and filed at the request of VHD LLC
Date 16 OCT 2020 Time 10:55 Am Fee 128.00
Entry 1263204
Index 2020-3417
Filed in: File of plats
County Recorder

PLANNING COMMISSION APPROVAL


APPROVED BY THE CITY OF PROVIDENCE PLANNING COMMISSION COMMISSION THIS 8 DAY OF October, ~~2019~~ 2020, A.D.

CITY ATTORNEY APPROVAL


APPROVED THIS 14th DAY OF OCTOBER 2019 BY THE PROVIDENCE CITY ATTORNEY

PROVIDENCE CITY ATTORNEY

Entry #1263204

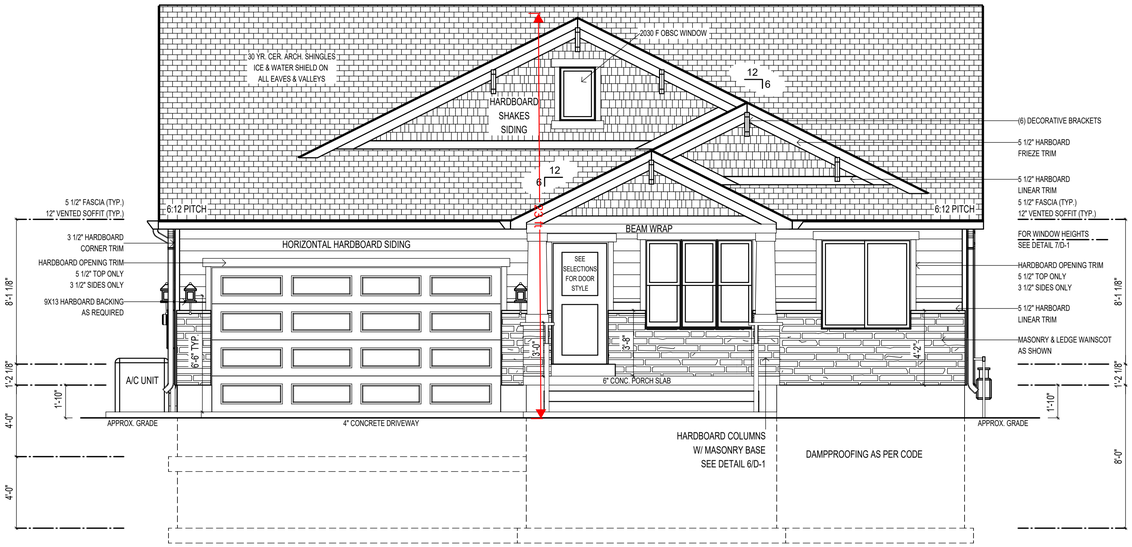

FRONT ELEVATION

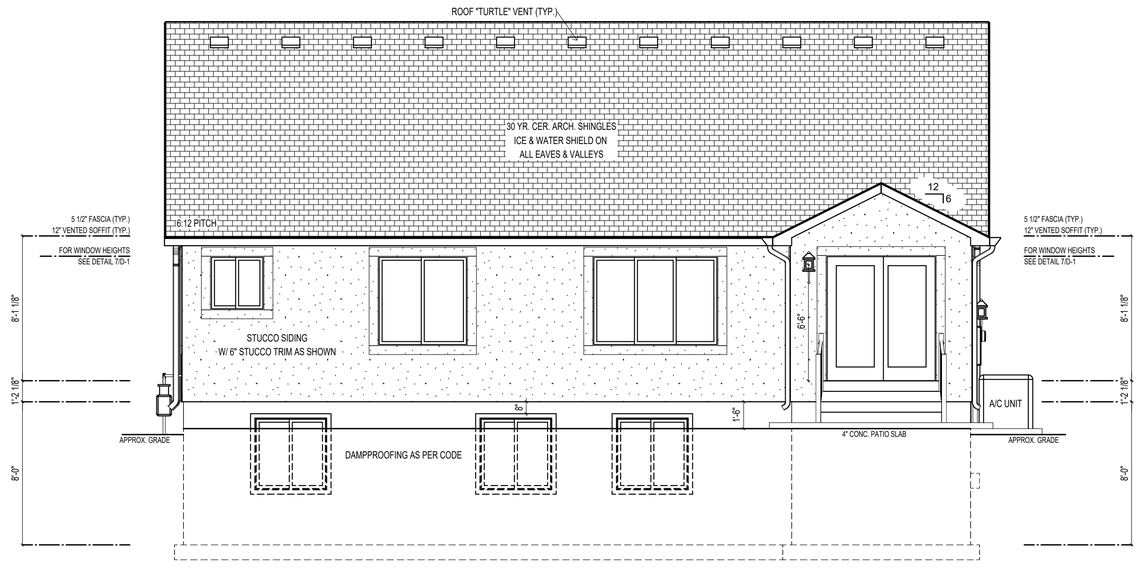

REAR ELEVATION

PLANS PRINTED ON 11 x 17 PAPER ARE 1/2 THE SCALE NOTED.

visionary HOMES

© STERLING BRANDS LLC

50 East 2500 North, #101
North Logan, UT, 84341
(435) 752-1480
buildwithvisionary.com

Plan current up to:
Addendum 1

Proj: Vineyard 66
Client: Morse

LYNDHURST

FRONT/REAR
ELEVATIONS


Date: 03/18/2021

Drawn By: AARON
Checked by: CHASE


SCALE: 1/4" = 1'-0"

SHEET:

02

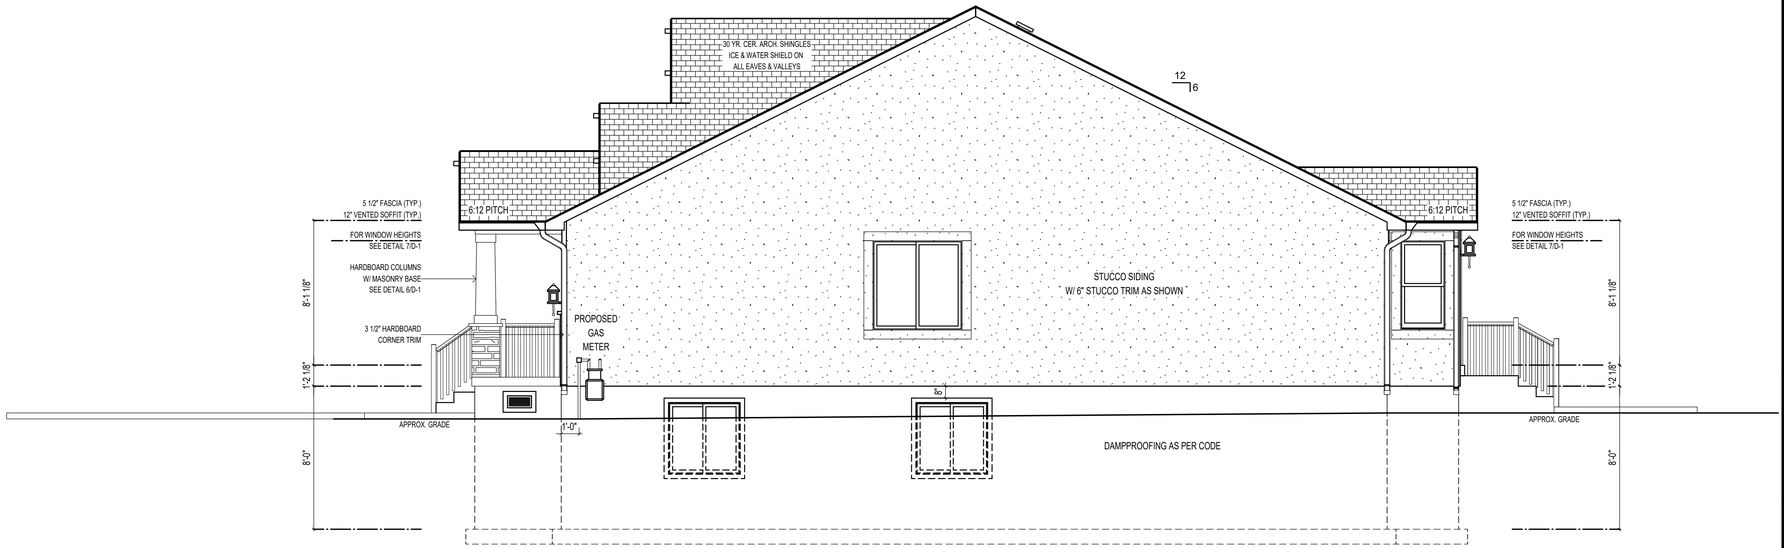

RIGHT ELEVATION

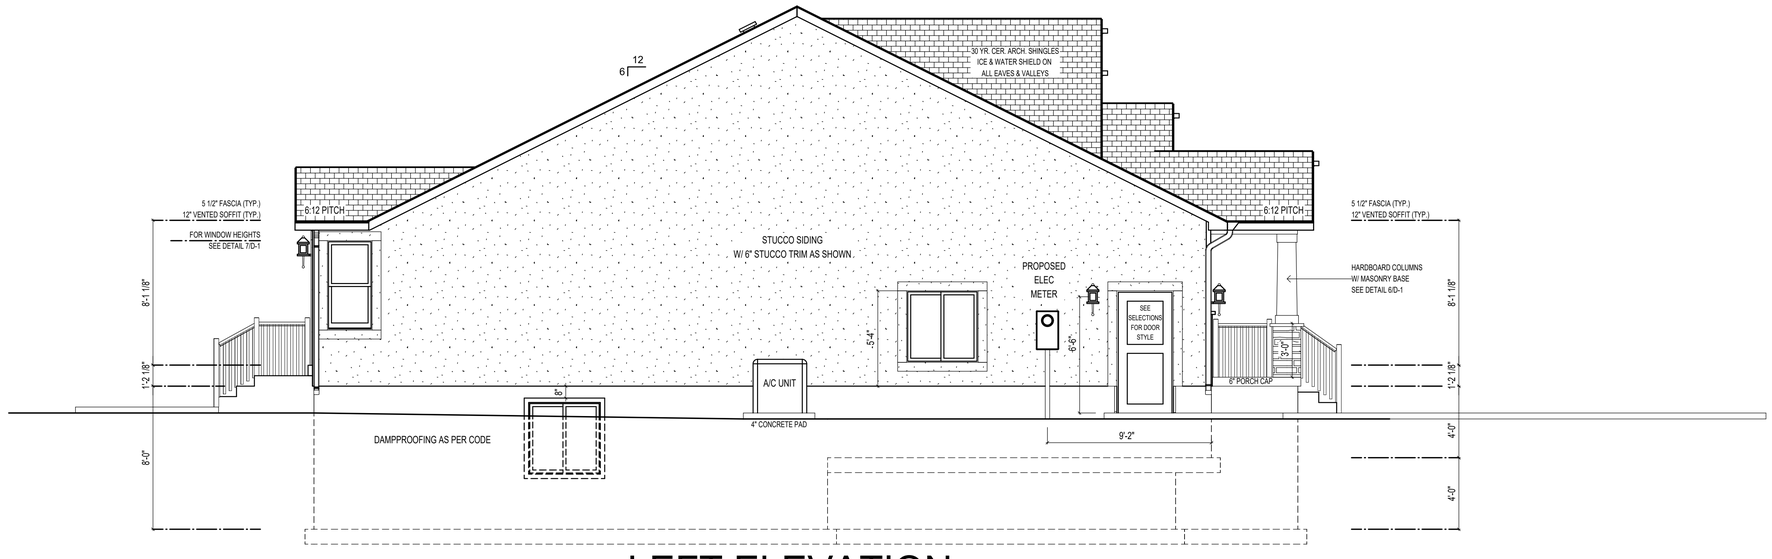

LEFT ELEVATION

PLANS PRINTED ON 11 x 17 PAPER ARE 1/2 THE SCALE NOTED.

visionary HOMES

© STERLING BRANDS LLC

50 East 2500 North, #101
North Logan, UT, 84341
(435) 752-1480
buildwithvisionary.com

Plan current up to:
Addendum 1

Proj: Vineyard 66
Client: Morse

LYNDHURST

RIGHT/LEFT
ELEVATIONS


Date: 03/18/2021

Drawn By: AARON
Checked by: CHASE


SCALE: 1/4" = 1'-0"

SHEET:


03

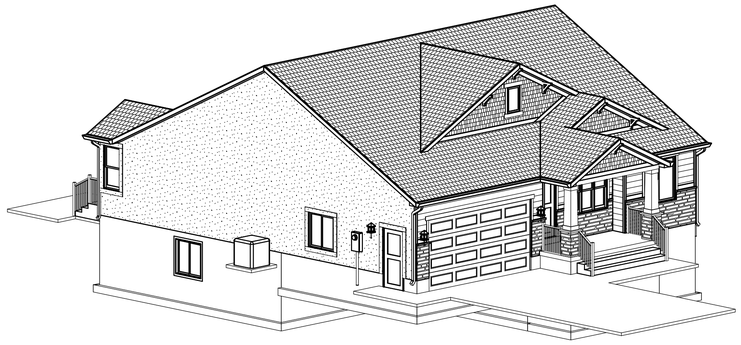


FRONT LEFT ELEVATION

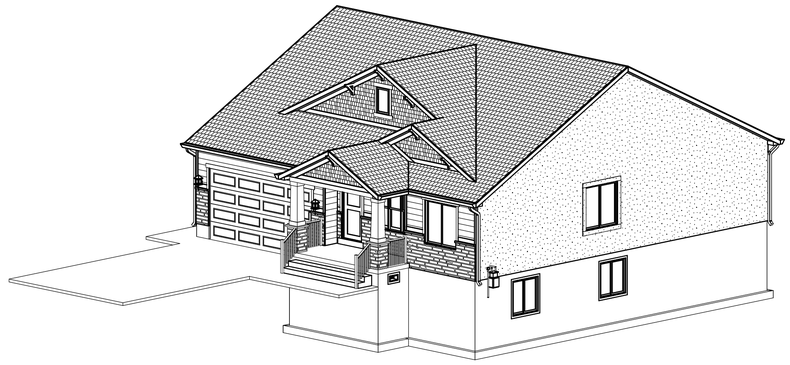

FRONT RIGHT ELEVATION

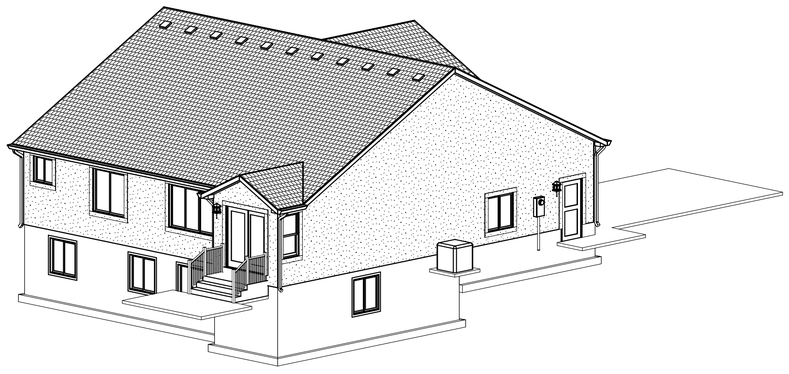

REAR LEFT ELEVATION

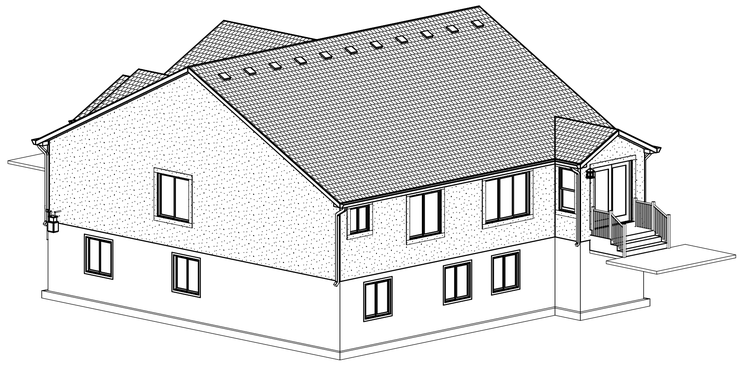

REAR RIGHT ELEVATION

PLANS PRINTED ON 11 x 17 PAPER ARE 1/2 THE SCALE NOTED.

visionary HOMES

© STERLING BRANDS LLC

50 East 2500 North, #101
North Logan, UT, 84341
(435) 752-1480
buildwithvisionary.com

Plan current up to:
Addendum 1

Proj: Vineyard 66
Client: Morse

LYNDHURST

PERSPECTIVE VIEWS

Date: 03/18/2021

Drawn By: AARON
Checked by: CHASE

SCALE: 1/4" = 1'-0"

SHEET:

04

PROVIDENCE CITY
Land Use Authority – Staff Report
Meeting Date: April 7, 2021

Request: Applicant is requesting approval of a conditional use and zoning approval for a residential site plan for a home at 244 E. 520 N., Providence UT.

Item Type: Conditional Use	**Applicant:** Visionary Homes	**Property Address:** 244 E. 520 N. Providence UT (Lot 69)
Parcel ID #: 02-301-0069	**General Plan**: LCR	**Zone**: LCR

Background Information:
Complete Application was received March 24, 2021; application contained:

1. Providence City Conditional Use application and Residential Site Plan application
2. Payment of $100 application fee

Rob Stapley, Providence City Public Works Director, inspected the current infrastructure on March 26, 2021.

FINDINGS OF FACT:

1. UCA 10-9a-507. Conditional Uses allows a municipality to adopt a land use ordinance that includes conditional uses and provisions for conditional uses that require compliance with standards set for in an applicable ordinance.
2. Providence City Code (PCC) 10-5 Sensitive Areas, Section 1 Conditional Use Permit Required states, all requests for permits involving a lot, parcel or site located wholly or partially within an area subject to the Hazard Flood (HF), Hazard Slope (HS), Hazard Water Table (HW), Hazard Earthquake Primary Fault (HE), or Hazard Wildfire (WF), shall be dealt with as a request for a conditional use permit under the provisions of Section 10-3-5 of this Title. All applications shall comply with the following regulations before any permit shall be issued.
3. PCC 10-3-5 Conditional Use Permits allows the City to impose reasonable conditions: to mitigate the reasonably anticipated detrimental effects of the proposed use on the health, safety, or general welfare of persons residing, working, or conducting business in the vicinity; to mitigate injury to property in the vicinity; to mitigate any risk to safety of persons or property because of vehicular traffic or parking, large gatherings of people, or other causes.

CONCLUSIONS OF LAW:

1. Providence City has adopted land use ordinances that include conditional uses and provisions for conditional uses.
2. This parcel is in a Hazard Water Table area.
3. Providence City has the authority to impose reasonable conditions to mitigate the reasonably anticipated detrimental effects of the proposed use.
4. The request meets the requirements of the Codes listed in the Findings of Fact with the following conditions:

CONDITIONS:

1. The applicant will continue to meet all relevant federal, state, county, and Providence City rules, laws, codes, and ordinances.
2. The applicant will mitigate Hazard Water Table by:

DRAFT

    a. See submitted mitigation letter and Window Well Drain Detail
3. This conditional use is for the residence only as shown on the site plan date stamped March 25, 2021.
4. Payment of fees listed on the Providence City Zoning Permit.
5. Approval by the City of any application submitted, or paperwork does not alleviate the owners and/or their agents from their responsibility to understand and conform to local, state, and federal laws. Providence City's approval is not intended to and cannot be construed to allow any laws to be violated.

DRAFT

PROVIDENCE CITY
APPLICATION FOR A CONDITIONAL USE

FOR OFFICE USE ONLY
Date _____
Payment Form _____
Amount_____
Receipt #_____
Clerk
_____

Please Note: City Staff will NOT accept the application and fee payment if they are incomplete. Incomplete applications will NOT be processed or scheduled for review by the City.

Initial JW **Name** Jessica Williamson

Date 3/24/21

SUBMITTAL REQUIREMENTS **Staff Check**

- $100 application fee _____
- An 11"x17" of the property showing the location, function and characteristics of the use, including parking and percentage of space being used _____
- Cache County plat map of the property
- Copy of Cache County GIS Parcel Summary _____
  http://66.232.67.238/Websites/Parcel%20and%20Zoning%20Viewer/
- Mitigation Strategies for applicable sensitive areas _____
- Mailing addresses for the owners of adjacent properties _____
- Property owner consent for pursuit of conditional use (if owner is different than Applicant) _____
- Electronic copy of structure elevations & square footage including attached garage(s), covered porches, covered decks etc. _____
- Electronic copy of **ALL** submittals (email or flash drive is acceptable) _____

Applicant Information (all information MUST be provided)

Name VHD LLC
Address 50 E 2500 N Ste. 101 North Logan, UT 84341
Phone 435-752-1480 Email jessica@visionaryhomes.com

Party Responsible for Payment (if different than applicant)- the individual/firm to whom any and all professional services invoices (attorney/engineer/etc.) will be sent and who will be responsible for payment of such invoices.
Name _____
Address _____
Phone _____ Email _____

Property Information
Owner of record VHD LLC
Owner address 50 E 2500 N Ste. 101 North Logan, UT 84341
Owner phone 435-752-1480 Owner email jessica@visionaryhomes.com
Parcel address 244 E 520 N Parcel Tax I.D. 02-301-0069
Zone _____ Height 31' Initial JW
Setbacks (front yard) 20' (side yard)11' & 7'6" (rear yard) 19'11" Initial JW

Written Statement of Request (attach additional sheets if necessary)

- Briefly explain why you are seeking a conditional use and what the intended use of the property will be if the conditional use is granted.

We are seeking a conditional use permit to begin construction on a single family dwelling.

164 N. Gateway Dr * Providence UT 84332
435-752-9441 * Fax: 435-753-1586 * email: sbankhead@providence.utah.gov

Property owner and contractor shall have responsibility to determine grades, and final placement and elevations of footings/foundations. Property owner and contractor shall be responsible for compliance with all state, national and local building codes and ordinances. **Initial** JW **Name** Jessica Williamson

Approval by the city of any application submittal or paperwork does not alleviate the owners from their responsibility to understand and conform to local, state and federal laws. Providence City's approval is not intended to and cannot be construed to allow any laws to be violated. **Initial** JW

By signing this document, you agree that Providence City will bill you for any and all professional firm fees as they arise throughout the approval process. This is in addition to application fees. All subdivisions require engineering review throughout the approval process, such as but not limited to reviews of development agreements, construction drawings, preliminary and final plats, and inspections. These services are billed by our city engineer at an hourly rate. Some subdivision applications may also require legal review. Other applications, such as but not limited to conditional uses, may also require engineering and/or legal review at the City's discretion. You agree to reimburse the City for all such costs, whether or not you were forewarned about such costs, and that the City cannot predict all situations in which professional services may be required in order to process your application. **Initial** JW

I declare under penalty of perjury that I am making this application of my own free will and choice and that the statements, answers, and documents submitted in connection with this application are true and correct to the best of my knowledge.

Jessica Williamson — Jessica Williamson/VHD LLC — 3/24/21

Signature of Applicant | Printed Name | Date

The following is a general summary of which body reviews each land use application in Providence City. Public hearings may be required by the Planning Commission and City Council, as shown below. This matrix does not include zoning clearance/permits for new single-home construction or for business licenses, both of which are reviewed and approved by city staff.

Application	Executive Staff	Land Use Authority	Planning Commission	Public Hearing	City Council	Public Hearing	Appeal Authority	Filing Fee[1]
Code Amendment	✓	----	✓	✓[2]	✓	----	----	$100
Annexation	✓	----		----	✓	✓	----	$150
Rezone	✓	**----**	✓	✓	✓	**----**	**----**	**$100**
Conditional Use	✓	✓		**----**	**----**	**----**	**----**	**$100**
Subdivision Concept Plan	✓	----	----	----	----	----	----	$300
Preliminary Subdivision Plat	✓	----	✓	----	----	----	----	$400
Final/Amended Subdivision Plat[3]	✓	----	✓	----	✓[4]	----	----	$600
Site Plan	✓	✓	----	----	----	----	----	$50
Lot Consolidation[5]	✓	----	✓	----	----	----	----	$50
Exception to Title[6]	✓	----	✓	----	✓	----	----	$100
General Plan Amendment	✓	----	✓	✓	✓	----	----	$100
Right-of-Way Vacation	✓	----	✓	----	✓	✓	----	$100
Variance/ Appeal	----	----	----	----	----	----	✓	$100

[1] Filing Fees do **not** include professional firm review fees. Those will be billed to the applicant separately.

[2] Public Hearing required at Planning Commission only when the proposed code amendment is related to land use.

[3] Construction drawings are reviewed/approved by the City Engineer and Public Works Director.

[4] The City Council does not review the final plat itself, but rather reviews and approves the development agreement associated with the final plat.

[5] Lot consolidations are only required to have City approval when they are in a platted/recorded subdivision.

[6] Developers may ask for an exception from the requirements of the Providence City Subdivision Code (Title 11) through this process. All other variance/exception requests shall be handled by the Appeal Authority.

164 N. Gateway Dr * Providence UT 84332
435-752-9441 * Fax: 435-753-1586 * email: sbankhead@providence.utah.gov

Residential Site Plan Application

FOR OFFICE USE ONLY
Date _____
Payment Form _____
Amount_____
Receipt #_____
Clerk _____

Date: 3/24/21

Required Submittals

Please Note: City Staff will NOT accept the application and fee payment if they are incomplete. Incomplete applications will NOT be processed or scheduled for review by the City. Application fees do not include professional firm fees, which will be billed separately. Engineered site plans may, at the City's discretion, be required. The City will contact the applicant if an engineered site plan is deemed necessary. Accessory buildings include sheds (over 200 sq ft) and all detached buildings (shop, garage, etc.)

Name Jessica Williamson/VHD LLC **Initial** JW

Construction Type	Application	Filing Fee $50- New Home $25- all other	11x17 Site Plan Must Include:			Cache County Plat Map	Stormwater NOI Permit	Stormwater Pollution Prevention Plan (SWPPP)
			Existing & proposed buildings, dimensions, & setbacks	Existing/ proposed utilities	Dimensions of driveway cut – (35' max)			
New Home								
Acc. Building							*	*
Addition							*	*
Deck							*	*
Other								

*May not apply in all cases

Applicant Information

Name: VHD LLC

Mailing address: 50 E 2500 N Ste 101 North Logan, UT 84341

Telephone: 435-752-1480 Email: jessica@visionaryhomes.com

Property Owner Information (If applicant is not the property owner, the application **must** include the property owner's information and written consent for the applicant to pursue the permit)

Name:

Mailing address:

Telephone: Email:

Utilities (circle, if applicable): Septic tank (City sewer) (Water) Well

Construction Type (circle): (New home) Accessory building Deck Addition Other

Do the plans include an Accessory Apartment Unit (circle)**:** Yes (No)

Is this an Accessory Dwelling Unit (circle)**:** Yes (No)

Project Information

Address: 244 E 520 N

Subdivision: Vineyard Parcel Tax ID: 02-301-0069

Square footage for fire flow (includes all floors and all areas under the roof, including garages and covered porches):

2,780 Initial JW

Zone _____ Height 31' Initial JW

Setbacks (front yard) 20' (side yard) 11' & 7'6" (rear yard) 19'11" Initial JW

Contractor Information

Name: VHD LLC

Mailing address: 50 E 2500 N Ste 101 North Logan, UT 84341

Telephone: 435-752-1480 Email: jessica@visionaryhomes.com

Stormwater Notice of Intent (NOI) Information

NOI No. UTR UTR397985 Permit issued to: VHD LLC

To obtain your NOI permit, please visit: cdx.epa.gov. You will create a log in and then access the Storm Water Permit Issuance System. There is a $150 NOI fee, paid directly to the state when you file your permit. For SWPPP templates, visit construction.stormwater.utah.gov.

Property owner and contractor shall have responsibility to determine grades, and final placement and elevations of footings/foundations. Property owner and contractor shall be responsible for compliance with all state, national and local building codes and ordinances.

Initial JW **Name** Jessica Williamson/VHD LLC

Approval by the city of any application submittal or paperwork does not alleviate the owners from their responsibility to understand and conform to local, state and federal laws. Providence City's approval is not intended to and cannot be construed to allow any laws to be violated.

Initial JW

By signing this document, you agree that Providence City will bill you for any and all professional firm fees as they arise throughout the approval process. This is in addition to application fees. All subdivisions require engineering review throughout the approval process, such as but not limited to reviews of development agreements, construction drawings, preliminary and final plats, and inspections. These services are billed by our city engineer at an hourly rate. Some subdivision applications may also require legal review. Other applications, such as but not limited to conditional uses, may also require engineering and/or legal review at the City's discretion. You agree to reimburse the City for all such costs, whether or not you were forewarned about such costs, and that the City cannot predict all situations in which professional services may be required in order to process your application. Initial JW

All Applicants Must Read the Following Before Signing This Application

The granting of a zoning permit does not override any federal, state, or local building code or authorize any individual to violate any local law or ordinance. Approval of this permit does not constitute a representation by the City that it will be liable for any issues arising from the construction of homes and other structures in a Sensitive or Hazard Area. It is the responsibility of the property owner to comply with all relevant local, state, and federal laws and regulations, including but not limited to Providence City Code 10-5 outlined below: Sensitive and Hazard Areas:

1. JURISDICTIONAL WETLANDS: As Defined by the US Army Corps of Engineers
2. STEEP SLOPES: Where the rise or fall of the land is equal to or exceeds 30% over a horizontal distance of 50 feet or greater measured perpendicular to the contour lines.
3. NATURAL WATERWAYS OR OPEN WATER: Including but not limited to: rivers, creeks, or streams. Identified as those areas where surface waters flow sufficiently to produce a defined channel or bed.
4. FLOODPLAINS: See definitions in Chapter 16 Section 3 of this Title.
5. CRUCIAL WILDLIFE HABITAT AREAS: As identified by the State Division of Wildlife Resources (DWR)

6. GEOLOGICAL HAZARD AREAS: Earthquake fault lines or areas prone to debris flows, landslides, high or extreme liquefaction potential, and rock falls as identified by the US Geological Survey (USGS)
7. WILDFIRE HAZARD AREAS: Areas of the City designated as having moderate to extreme potential for wildfire hazards as identified by the City.
8. HAZARD WATER TABLE AREA: An area where potential ground water levels may occur within 12 feet of the natural grade.

By submitting this application, I affirm that I have read and understand the Title 10 Chapter 5 requirements for construction on property in the Sensitive or Hazard Area. I understand that the City is not liable for any issues which may arise because of the construction of structures in the Sensitive or Hazard Areas of the City. The property owner and their agents assume all liability for placing structures in this area of the City. I hereby certify that I am the property owner or authorized agent and I have read and examined this application and understand that the City has no liability. I accept responsibility for all soils and hazardous conditions on the site.

I declare under penalty of perjury that I am making this application of my own free will and choice and that the statements, answers, and documents submitted in connection with this application are true and correct to the best of my knowledge.

Jessica Williamson — Jessica Williamson/VHD LLC — 3/24/21

Signature of Applicant | Printed Name | Date

PROVIDENCE CITY BUILDING DIVISION CONSTRUCTION POLICIES

(Required for all zoning permit applications)

1. **Zoning requirements**
   a. Site plan required to be on site at footing inspection
   b. Property corners to be marked and staked for inspection
2. **Lot ID**
   a. Posting of a lot ID sign is required during construction for inspections and emergency services. This sign is provided by the City and shall be posted by the first scheduled inspection and visible from the street.
3. **Toilets**
   a. The IPC and OSHA require a toilet on site during construction and in place prior to the first inspection. This has to be accessible to all workers in the area and requires the cooperation of all.
4. **Water Meter**
   a. Unauthorized use of City water will result in a fine and a stop work order on the property.
   b. Meter and sewer clean outs are not allowed to be encased or surrounded in concrete. (Contact the Public Works for the required specs.) The moving cost will be the responsibility of the owner.
5. **Streets/Sidewalks**
   a. No material will be allowed on public streets or sidewalks. "Material" is defined as construction products, or any size or dimension of aggregate. (See Providence City's specs.)
   b. Dirt piled over curb and sidewalk requires a minimum 4" pipe installed to allow drainage to the gutter. This temporary (180 days) blockage to the sidewalk requires safety tape or cones to divert traffic.
   c. All sidewalks, curbs, gutters, and streets associated with the property are to be kept clean during construction with a final cleaning required prior to final occupancy.
   d. Construction sites should be kept clean and all debris contained to that site.
6. **Elevations**
   a. I accept responsibility for all the soils and hazard conditions of the site. Approval of this permit does not constitute a representation by the City that the building at any specified elevation will solve any ground water, slope or hazard condition. The solution to this problem is the sole responsibility of the permit applicant, agent, or property owner.
7. **Final Occupancy**
   a. Occupying the building prior to final occupancy will result in revocation of the $500 power bond. After the initial inspection, the Building Official will determine whether any furniture can be moved into the house or garage.
8. **Temporary Occupancy**
   a. Will only be issued with special permission. Temporary permits will expire after 30 days of issue and the construction bond will be forfeited if work is not completed
9. **Permits**
   a. Plan review and permit fees are good for 180 days. Only the permit portion will be refunded, after a written letter of request is received. No fees will be refunded after this period has expired.

By signing below, I state that I have read and agree to the above terms and understand that I am the responsible party for the information contained on this sheet.

Signature	Printed Name	On Behalf Of	Date
Jessica Williamson	Jessica Williamson/VHD LLC		3/24/21

APPLICATION FOR CONNECTION TO THE PROVIDENCE CITY WATER SYSTEM

(Required only for applications for new home/commercial construction)

I hereby apply to Providence City for permission to connect my residence at 244 E 520 N to the Providence City water system and receive water services thereby provided. I agree to the following:

1. Providence City will install a water meter for the premises when the service line and meter set is in and has been accepted by the City.
   a. This acceptance is also contingent upon any changes or alteration to grade of landscape made by the homeowner/builder around the meter set. These changes must also meet Providence City specifications.
2. If a homeowner/builder is required to make a connection to the Providence City water system, all costs of this connection, service line, meter set and permits shall be paid by the homeowner/builder.
   a. Applicant shall purchase an excavation permit.
   b. Applicant shall post an $800 bond with the City, $750 refundable upon satisfactory acceptance by the City.
   c. Installation shall follow all guidelines of Providence City standard specifications (a copy is available for purchase at the City Office).
   d. All work shall be inspected by the City. If not approved, the applicant will have the problems rectified at his expense to meet Providence City requirements.
   e. Any connection and service line made from the City's main line up to and including the meter shall remain the property of the City, and Providence City shall have access thereto at all times.
      1. Cost for installation and maintenance of service lines, including homeowner connection to the meter setter is the sole responsibility of the homeowner/builder.
3. The applicant understands that the billing for water service begins once the meter is set. The time frame for setting of the water meter needs to be scheduled with Providence City Water Dept.
   a. Providence City shall have 30 days in which to install the requested water meter after payment of all fees and satisfactory inspections have been completed. Providence City Water Dept. reserves the right to evaluate the feasibility of a water service or water meter being installed between November 1 and April 1.
4. No water meter set shall be installed in a sidewalk, driveway or encased in concrete. Providence City shall have a minimum of an 18 inch unobstructed radius from the center of the lid and free access to the lines and meters installed under this agreement at reasonable times, through applicant's property if necessary.
5. Sprinkler systems or other possible contamination sources on the homeowner's property that connect to the City water system shall have approved backflow assemblies installed and registered with the City.
6. Applicant hereby agrees to abide by all rules, regulations, resolutions or ordinances enacted or adopted by the governing body applicable to the Providence City Water System.

Jessica Williamson	Jessica Williamson/VHD LLC		3/24/21
Signature	Printed Name	On Behalf Of	Date

APPLICATION FOR CONNECTION TO THE PROVIDENCE CITY SEWER SYSTEM
(Required only for applications for new home/commercial construction)

I hereby apply to Providence City for permission to connect my premises at 244 E 520 N to the Providence City sewer system. I agree to the following:

1. Providence City will allow the applicant to connect to the sewer trunk line or the service line extension, if one exists.
2. Applicant will obtain an excavation permit and comply with it if connection to the trunk line is required.
   a. Applicant shall purchase an excavation permit.
   b. Applicant shall post an $800 bond with the City, $750 refundable upon satisfactory acceptance by the City.
   c. Installation shall follow all guidelines of Providence City standard specifications (a copy is available for purchase at the City Office).
   d. All work shall be inspected by the City. If not approved, the applicant will have the problems rectified at his expense to meet Providence City requirements.
   e. Applicant will bear all the costs associated with the permits, excavation, pipe, installation, backfill, compaction, and repair of curbs, sidewalks and streets.
   f. Applicant shall use the mechanical connection apparatus approved by the Public Works Director.
   g. All materials used that are placed on City property shall become the property of Providence City.
   h. Applicant shall call for a City inspector 48 hours prior to any work beginning on a City right-of-way. All work shall be inspected prior to backfill.
3. Before making connection with the sewer system, applicant shall cause the plumbing upon the premises to be inspected by the municipality, and if it is not approved, it shall be rectified at the applicant's expense.
4. The Providence City Water Department reserves the right to evaluate the feasibility of installing a sewer connection between November 1 and April 1.
5. Providence City shall maintain all sewer trunk lines in the City, but it shall be the responsibility of the home owner to maintain the line on the premises and to the junction with the sewer trunk line, commonly known as the "Y".
6. Applicant agrees to abide by all rules, regulations, resolutions or ordinances enacted or adopted by the governing body applicable to the Providence City Sewer System.

Jessica Williamson	Jessica Williamson/VHD LLC		3/24/21
Signature	Printed Name	On Behalf Of	Date

2020-3417


VINEYARD PHASE 2
FINAL PLAT

PART OF THE SOUTHWEST QUARTER OF SECTION 2
TOWNSHIP 11 NORTH, RANGE 1 EAST
SALT LAKE BASELINE AND MERIDIAN
PROVIDENCE, UTAH

SCALE: 1"=40' (24x36 PLAN SET)

LEGEND

- PRIVATE
- PRIVATE COMMON AREA (EXCEPT SPRING CREEK PARKWAY WHICH IS DEDICATED AS A PUBLIC RIGHT OF WAY) (SEE NOTE 7)
- LIMITED COMMON AREA RESERVED FOR UNIT(S) (SEE NOTE 6)
- 8' WIDE PUBLIC TRAIL EASEMENT. EASEMENT TO FOLLOW ACTUAL TRAIL LOCATION

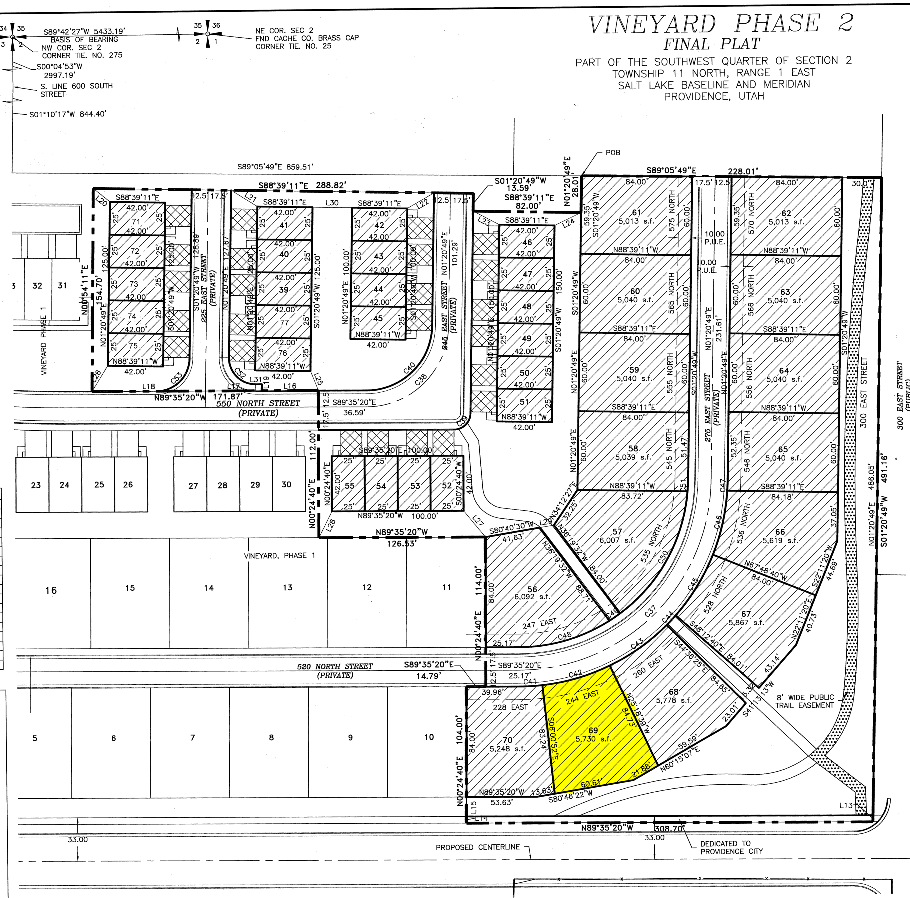

LINE TABLE

LINE	LENGTH	BEARING
L13	5.11	N01°20'49"E
L14	5.11	N00°24'40"E
L15	14.89	N00°24'40"E
L16	42.83	N89°35'20"W
L17	42.91	N89°35'20"W
L18	86.13	N89°35'20"W
L19	5.00	N00°24'40"E
L20	16.26	S50°41'39"E
L21	23.40	N57°23'24"W
L22	23.40	N60°05'01"E
L23	22.36	S62°05'17"E
L24	22.36	N64°46'55"E
L25	16.00	N21°33'20"W
L26	22.86	N31°53'37"E
L27	25.94	N39°09'24"W
L28	22.36	N26°58'34"E
L29	11.22	N80°40'30"E
L30	30.00	S88°39'11"E
L31	5.00	N89°35'20"W

ADDRESS/LOT AREA TABLE

LOT	ADDRESS	LOT AREA
71	573 NORTH 225 EAST	1050 s.f.
72	569 NORTH 225 EAST	1050 s.f.
73	565 NORTH 225 EAST	1050 s.f.
74	561 NORTH 225 EAST	1050 s.f.
75	557 NORTH 225 EAST	1050 s.f.
76	556 NORTH 225 EAST	1050 s.f.
77	560 NORTH 225 EAST	1050 s.f.
39	564 NORTH 225 EAST	1050 s.f.
40	568 NORTH 225 EAST	1050 s.f.
41	572 NORTH 225 EAST	1050 s.f.
42	573 NORTH 245 EAST	1050 s.f.
43	569 NORTH 245 EAST	1050 s.f.
44	565 NORTH 245 EAST	1050 s.f.
45	561 NORTH 245 EAST	1050 s.f.
46	570 NORTH 245 EAST	1050 s.f.
47	566 NORTH 245 EAST	1050 s.f.
48	562 NORTH 245 EAST	1050 s.f.
49	558 NORTH 245 EAST	1050 s.f.
50	554 NORTH 245 EAST	1050 s.f.
51	550 NORTH 245 EAST	1050 s.f.
52	242 EAST 550 NORTH	1050 s.f.
53	238 EAST 550 NORTH	1050 s.f.
54	226 EAST 550 NORTH	1050 s.f.
55	214 EAST 550 NORTH	1050 s.f.

CURVE TABLE

CURVE	LENGTH	RADIUS	DELTA ANGLE	CHORD BEARING	CHORD LENGTH
C37	227.73	146.50	89°03'51"	N45°52'44"E	205.48
C38	97.15	62.50	89°03'51"	N45°52'44"E	87.66
C39	19.43	12.50	89°03'51"	N45°52'44"E	17.53
C40	77.72	50.00	89°03'51"	N45°52'44"E	70.13
C41	17.83	159.00	6°25'31"	N87°11'54"E	17.82
C42	53.55	159.00	19°17'47"	N74°20'15"E	53.30
C43	53.55	159.00	19°17'47"	N55°02'28"E	53.30
C44	10.00	159.00	3°36'15"	N43°35'27"E	10.00
C45	54.39	159.00	19°36'00"	N31°59'20"E	54.13
C46	50.19	159.00	18°05'09"	N13°08'46"E	49.98
C47	7.65	159.00	2°45'23"	N02°43'30"E	7.65
C48	72.70	129.00	32°17'26"	N74°15'57"E	71.74
C49	10.01	129.00	4°26'46"	N55°53'51"E	10.01
C50	109.28	129.00	48°32'12"	N29°24'22"E	106.04
C51	8.54	129.00	3°47'27"	N03°14'33"E	8.53
C52	31.74	20.00	90°56'09"	S44°07'16"E	28.51
C53	38.86	25.00	89°03'51"	N45°52'44"E	35.07

DOMINION ENERGY/ROCKY MOUNTAIN POWER NOTES

1. Dominion Energy approves this plat solely for the purpose of confirming that the plat contains public utility easements. Dominion Energy may require other easements in order to serve this development. This approval does not constitute abrogation or waiver of any other existing rights, obligations or liabilities provided by law or equity. This approval does not constitute acceptance, approval or acknowledgment of any terms contained in the plat, including those set forth in the Owners Dedication and the Notes and does not constitute a guarantee of particular terms of natural gas service. For further information please contact Dominion Energy's Right-of-Way department at 1-800-366-6532.
2. Pursuant to Utah Code Ann § 54-3-27 this plat conveys to the owner(s) or operators of utility facilities a public utility easement along with all the rights and duties described therein.
3. Pursuant to Utah Code Ann § 17-27a-603(4)(c)(ii) Rocky Mountain Power accepts delivery of the PUE as described in this plat and approves this plat solely for the purpose of confirming that the plat contains public utility easements and approximates the location of the public utility easements, but does not warrant their precise location. Rocky Mountain Power may require other easements in order to serve this development. This approval does not affect any right that Rocky Mountain Power has under
   (1) A recorded easement or right-of-way
   (2) The law applicable to prescriptive rights
   (3) Title 54, Chapter 8a, Damage to Underground Utility Facilities, or
   (4) Any other provision of law

SURVEYOR'S CERTIFICATE

I, Brian G. Lyon, a Registered Land Surveyor, hold Certificate No. 275617, as prescribed by the laws of the State of Utah, and do hereby certify that by authority of the owners, I have made a survey of the tract of land shown on this plat, which is accurately described therewith, and have subdivided said tract of land into lots and streets to be hereafter known as VINEYARD, PHASE 2, and that the same has been surveyed and staked on the ground as shown on this plat.

Signed on this 1 day of Oct 2020.

PROFESSIONAL LAND SURVEYOR 275617 BRIAN G. LYON 10-1-20 STATE OF UTAH

NOTES

1. The developer shall meet Providence City Code Title 8 Chapter 1, Section 21.
   Indoor use: 39 Residences x 0.45 ac-ft = 17.55 ac-ft
   Outdoor use: 2.66 acres x 64% x 4 = 6.81 ac-ft
2. 5/8" rebar with cap will be set at all rear and interior property corners. Curb pins will be set at the intersection of the lot line with the curbing once it is placed.
3. All lots have an adequate buildable envelope with reguards to hazardous slope, building, water and zoning setback.
4. The City will not issue any building permit for any lot until minimum improvements, as specified in Section 11-5-2 of the City code are complete.
5. There are no know Sensitive lands as defined in Providence Code 10-5-2.
6. All driveways, patios, decks and balconies as shown on each unit contained within the project are considered limited common areas. They are set aside and reserved for the use of the respective unit to which they are attached and/or appurtenant.
7. All other areas contained within the project, but not shown with diagonal stripes or shading or public streets are considered common area, including parking, private streets, storm water detention and drainage easement area.
8. All common areas and limited common areas are considered to be an easement for all public utilities, irrigation and drainage purposes. This includes the ingress/egress area.
9. All expenses involving the necessary improvements or extensions for a culinary water system, sanitary sewer system, gas service, electrical service, telephone service, cable television service, grading and landscaping, storm drainage systems, curb and gutters, fire hydrants, pavement, sidewalks, signage, street lighting and other improvements shall be paid for by the subdivider.
10. No lots are allowed driveway access onto Spring Creek Parkway.
11. With Exception of those areas under private ownership, the property is subject to a blanket easement over, across, above, and under it for ingress, egress, installation, maintenance, repair, and replacement of utilities exclusively servicing the property. Utilities include, without limitation, water, sewer, gas, telephone, and electricity with exception of those areas under private ownership.
12. The detention pond will be owned and maintained by the Home Owners Association.
13. There is a 10 foot Public Utility Easement (P.U.E.) along all single family lot frontages.

LEGAL DESCRIPTION

Part of the Southwest Quarter of Section 2, Township 11 North, Range 1 East of the Salt Lake Meridian described as follows:

Commencing at the Northeast Corner of Section 2, Township 11 North, Range 1 East of the Salt Lake Meridian monumented with a Cache County Brass Cap, thence S89°42'27"W 5433.19 feet to the Northwest Corner of Section 2; thence S00°04'53"W 2997.19 feet to a point on the south right of way line of 600 South Street; thence S01°10'17"W 844.40 feet along the east line of South Fields Subdivision; thence S89°05'49" E 859.51 feet to the POINT OF BEGINNING and running

thence S 89°05'49" E 228.01 feet to the west right of way line of 300 East Street;
thence S 01°20'49" W 491.16 feet along said right of way line;
thence N 89°35'20" W 308.70 feet to the boundary of Vineyard, Phase 1;
thence along the boundary of Vineyard, Phase 1 the next seven courses:
1) thence N 00°24'40" E 104.00 feet;
2) thence S 89°35'20" E 14.79 feet;
3) thence N 00°24'40" E 114.00 feet;
4) thence N 89°35'20" W 126.53 feet;
5) thence N 00°24'40" E 112.00 feet;
6) thence N 89°35'20" W 171.87 feet;
7) thence N 00°54'11" E 154.70 feet;
thence S 88°39'11" E 288.82 feet;
thence S 01°20'49" W 13.59 feet;
thence S 88°39'11" E 82.00 feet;
thence N 01°20'49" E 28.01 feet to the point of beginning, containing 4.72 acres, more or less.

OWNERS DEDICATION

Know all by these presents that we the undersigned owners of the above-described tract of land, having caused the same to be subdivided into single family dwelling lots, townhome lots, streets and common areas to be hereafter know as VINEYARD, PHASE 2, do hereby dedicate for the perpetual use of the owners of ____________ all areas shown as private streets and common areas on this plat, subject to declarations of covenants, conditions and restrictions for the project which will be recorded in the Office of the County Recorder of Cache County, Utah, concurrently with the recording of this plat. The undersigned further consents to the recordation of this plat in accordance with Utah State Law. We also dedicate easements as shown hereon to the public for the installation and maintenance of utilities. Also hereby convey to any and all public utility companies a perpetual non-exclusive easement over the public utility easements shown on this plat, the same to be used for the installation maintenance, and operation of utility lines and facilities. Furthermore, we incorporate all notes and restrictions as listed hereon.

A) Public Streets: Dedicate, grant and convey to Providence City, Utah all those parts or portions of said tract of land designated as public streets the same to be used as public thoroughfares forever.

B) Public utilities, and drainage easements: Grant and dedicate a perpetual right and easement over, upon and under the lands designated on the plat as public utility, drainage easements, the same to be used for the installation, maintenance and operation of public utility service lines, storm drainage facilities whichever is applicable as may be authorized by Providence City, Utah with no buildings or structures being erected within such easements.

In witness whereof the undersigned have hereunto set their signatures this 8 day of OCTOBER 2020.

Ridgeview Park, LLC
Jeff Jackson, Managing Member

LIMITED LIABILITY COMPANY ACKNOWLEDGEMENT

STATE OF UTAH
COUNTY OF Utah } ss

On this 8 day of October, in the year 2020, before me Kaye Lucherini, a notary public, personally appeared Jeff Jackson, Manager Member of Ridgeview Park, LLC, proved on the basis of satisfactory evidence to be the person whose name is subscribed to this document, and acknowledged that said document was signed by him in behalf of said Ridgeview Park, LLC by authority of its bylows.

Notary Public Signature Kaye Lucherini
Notary Public Full Name Kaye Lucherini
Commission Number 700371
My Commission Expires 05/15/2022
A Notary Public Commissioned in Utah

KAYE LUCHERINI NOTARY PUBLIC - STATE OF UTAH My Comm. Exp 05/15/2022 Commission # 700371

LAND USE AUTHORITY APPROVAL

APPROVED THIS ______ DAY OF ____________, 2019 BY THE PROVIDENCE LAND USE AUTHORITY

MAYOR APPROVAL

APPROVED THIS 7th DAY OF OCTOBER 2019 BY THE PROVIDENCE CITY MAYOR

PROVIDENCE CITY MAYOR

CITY ENGINEER APPROVAL

APPROVED THIS 6th DAY OF October, ~~2019~~ 2020 BY THE PROVIDENCE CITY ENGINEER

PROVIDENCE CITY ENGINEER

UTILITIES APPROVAL

Each of the utility companies below state that they have reviewed the plat, that they approve the plat as it relates to their particular company, that they are in agreement with placing all of their utilities underground within the right-of-way as shown on the plans and are willing to provide the needed service for the development.

10.2.2020
CITY'S CULINARY WATER AND SANITARY SEWER REPRESENTATIVE

ROCKY MNTN POWER REPRESENATIVE

DOMINION ENERGY REPRESENATIVE

COMCAST CABLE REPRESENATIVE

CENTURY LINK REPRESENATIVE

Groundwater Note:
A geotechnical study was performed on this parcel by A Cache Corp. prior to the development of this subdivision. In that report, areas of potential high ground water were encountered. The full geotechnical report is available in the Providence City Public Works office. The report suggested installing a land drain to mitigate the high water in order to make installing basements feasible in this development. A land drain will be installed with the utility improvements prior to any home construction as suggested in the report, and as required by Providence City. Individual footing drains are to be installed with each home, and connected to the land drain.

SETBACKS

Setbacks (Single Family Detached, Duplex)
Front Yard (street garage acces): 20 feet min./35 feet max.
Front Yard (alley garage access): 10 feet min.
Rear Yard: 10 feet min.
Side Yard: 7.5 feet min.
Corner Lot: 15 feet min. on side adjacent to street

Setbacks (Single Family Attached, Apartment)
No front or rear building setback is in place for single family attached and apartment housing, provided that the development's open space is integrated throughout the project so that each group of single family attached dwelling units and each building of apartments has a minimum of 10' of landscaping open space on all sides, and said landscaping being calculated from the front/rear plane of the dwelling unit or exterior wall of the apartment building, with the exception of one side of single-family attached which may be needed for alley garage access. Buildings whose front plan faces the front plane of another building shall have a minimum of 20' separation between the building's front planes.

COUNTY RECORDER'S NO.

State of Utah, County of Cache, recorded and filed at the request of VHD LLC
Date 16 OCT 2020 Time 10:55 Am Fee 128.00
Entry 1263204
Index 2020-3417
Filed in: File of plats — County Recorder

CACHE COUNTY RECORDER Michael L. Gleed STATE OF UTAH

PLANNING COMMISSION APPROVAL

APPROVED BY THE CITY OF PROVIDENCE PLANNING COMMISSION COMMISSION THIS 8 DAY OF October, ~~2019~~ 2020 A.D.

CITY ATTORNEY APPROVAL

APPROVED THIS 14Th DAY OF OCTOBER 2019 BY THE PROVIDENCE CITY ATTORNEY

PROVIDENCE CITY ATTORNEY

ALLIANCE CONSULTING ENGINEERS
150 EAST 200 NORTH SUITE P
LOGAN, UTAH 84321
(435)755-5121
alliancelogan@yahoo.com

OWNER:
RIDGEVIEW PARK, LLC
50 EAST 2500 N SUITE 101
NORTH LOGAN, UTAH 84341
(435)752-1480

No.	REVISIONS/ SUBMISSIONS	DATE


REVIEWED :
DRAWN :
CAD FILE :
PROJECT NO. :

PROJECT TITLE: VINEYARD, PHASE 2
PART OF THE SOUTHWEST QUARTER OF SECTION 2
TOWNSHIP 11 NORTH, RANGE 1 EAST
SALT LAKE BASELINE AND MERIDIAN
PROVIDENCE, UTAH


DRAWING TITLE: FINAL PLAT

DATE : SEPT,2020
DRAWING No. 1 of 2

Entry #1263204

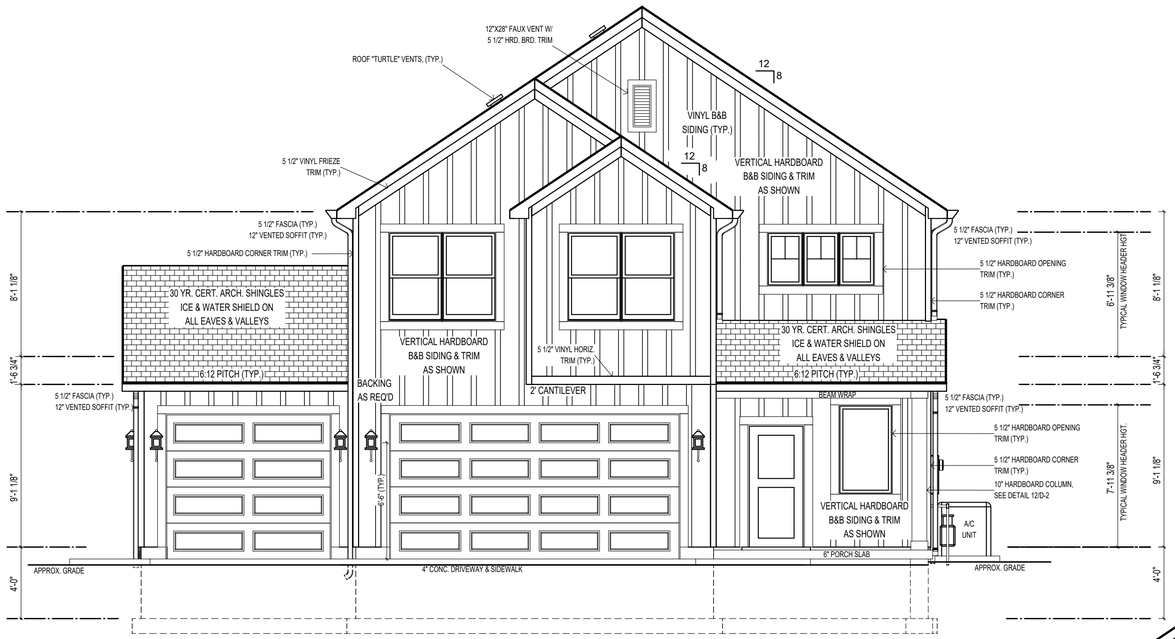

FRONT ELEVATION

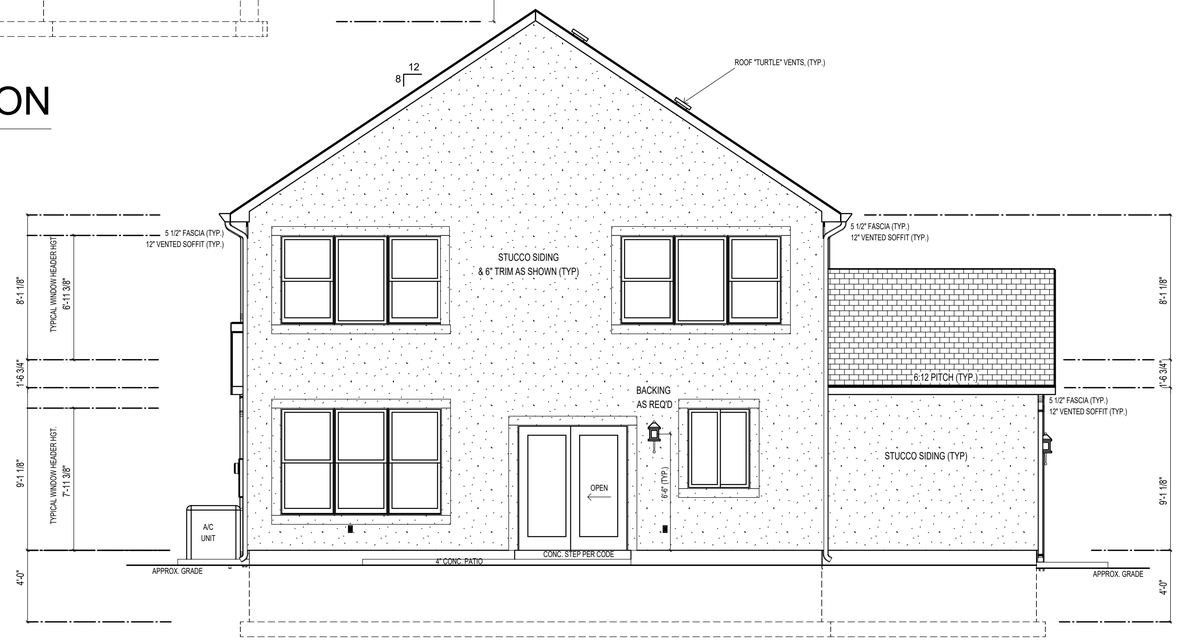

REAR ELEVATION

PLANS PRINTED ON 11 x 17 PAPER ARE 1/2 THE SCALE NOTED.

visionary HOMES

© STERLING BRANDS LLC

50 East 2500 North, #101
North Logan, UT, 84341
(435) 752-1480
buildwithvisionary.com

Plan current up to:
Addendum C.O.A.1

Proj: Vineyard 69
Client: Garcia

MADISON


FRONT & REAR ELEVATIONS

Date: 02/26/2021


Drawn By: L PARRY
Checked by: Z NIEMANN

SCALE: 1/4" = 1'-0"

SHEET:
2

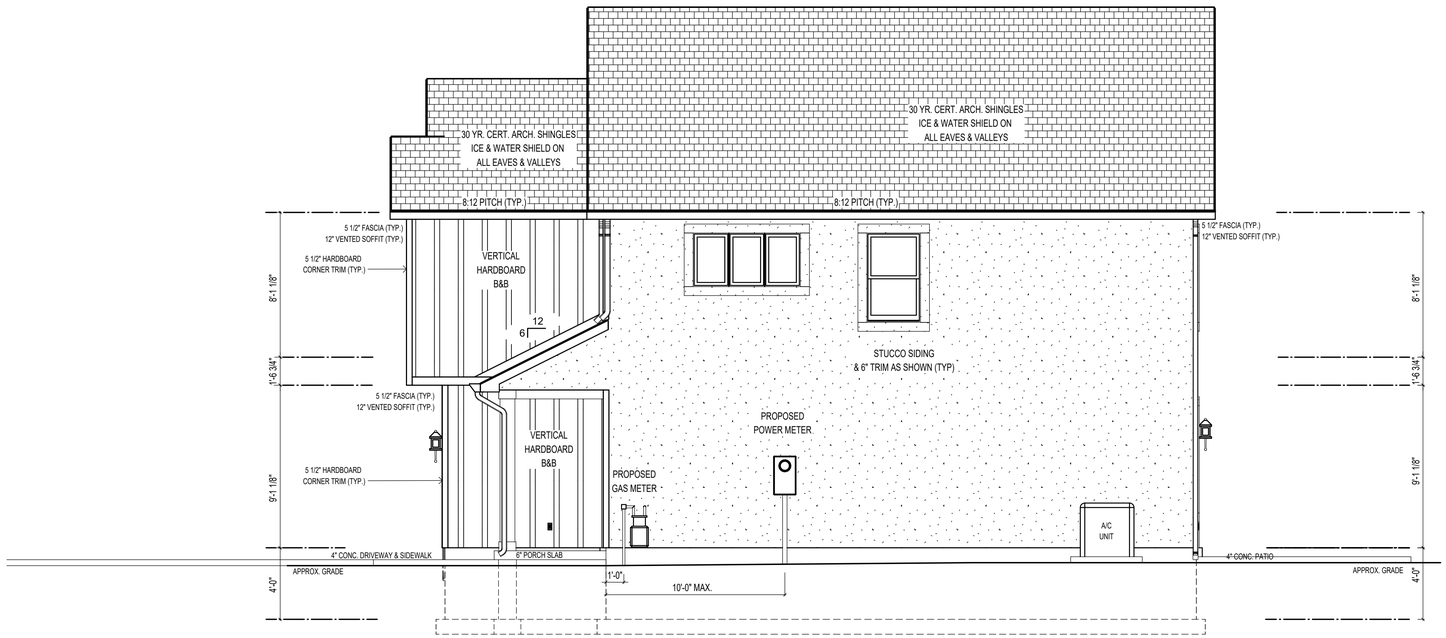

RIGHT ELEVATION

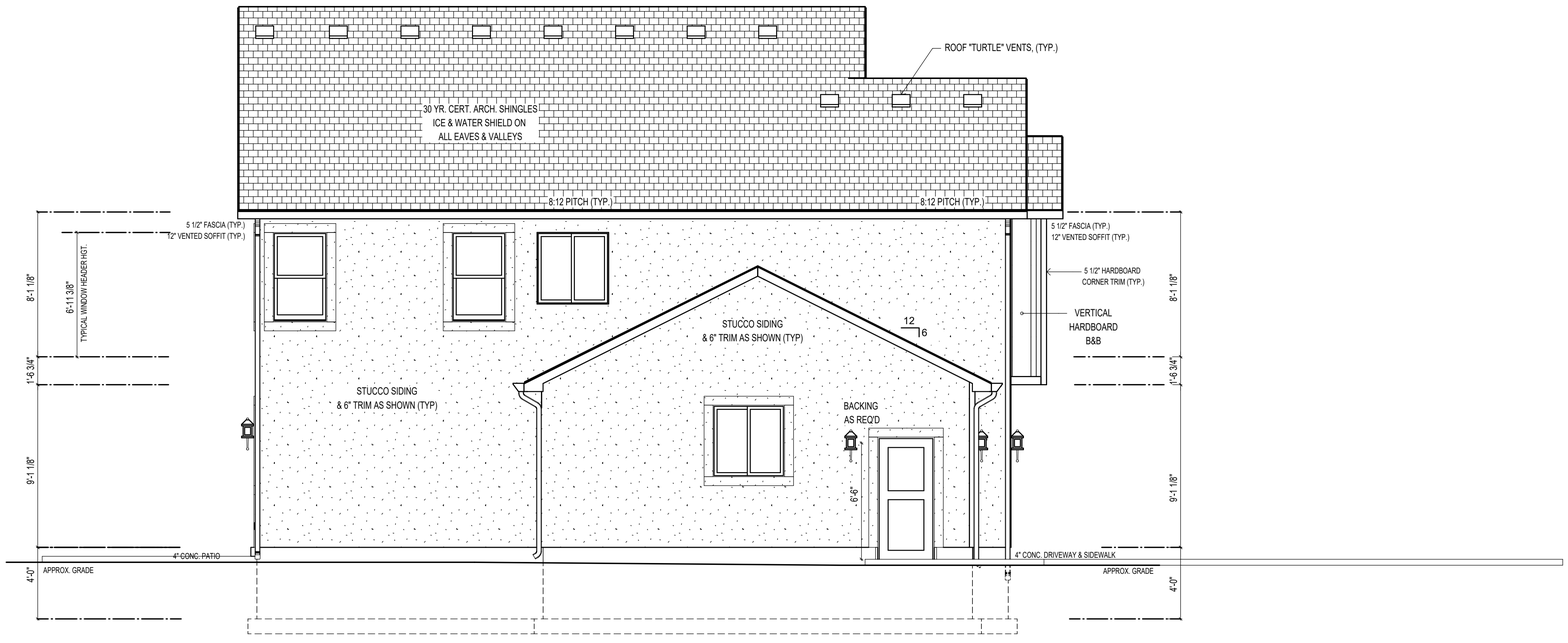

LEFT ELEVATION

PLANS PRINTED ON 11 x 17 PAPER ARE 1/2 THE SCALE NOTED.

visionary HOMES

© STERLING BRANDS LLC

50 East 2500 North, #101
North Logan, UT, 84341
(435) 752-1480
buildwithvisionary.com

Plan current up to:
Addendum C.O.A.1

Proj: Vineyard 69
Client: Garcia

MADISON

RIGHT & LEFT ELEVATIONS


Date: 02/26/2021

Drawn By: L PARRY
Checked by: Z NIEMANN


SCALE: 1/4" = 1'-0"

SHEET:


3

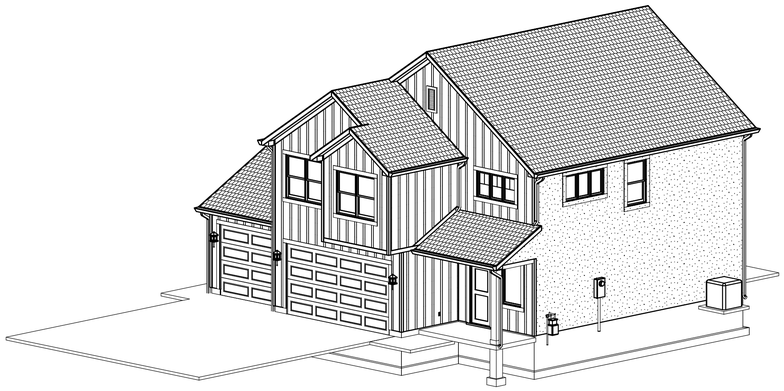


FRONT RIGHT ELEVATION

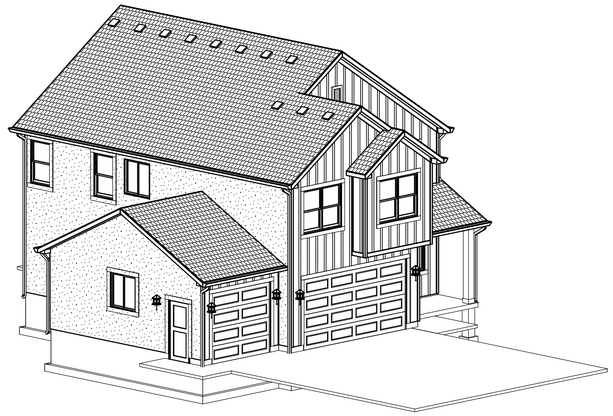

FRONT LEFT ELEVATION

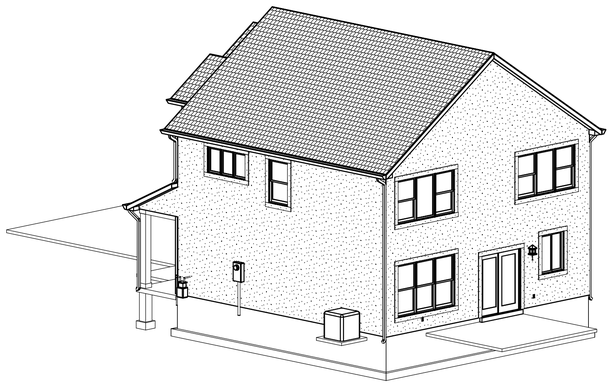

REAR RIGHT ELEVATION

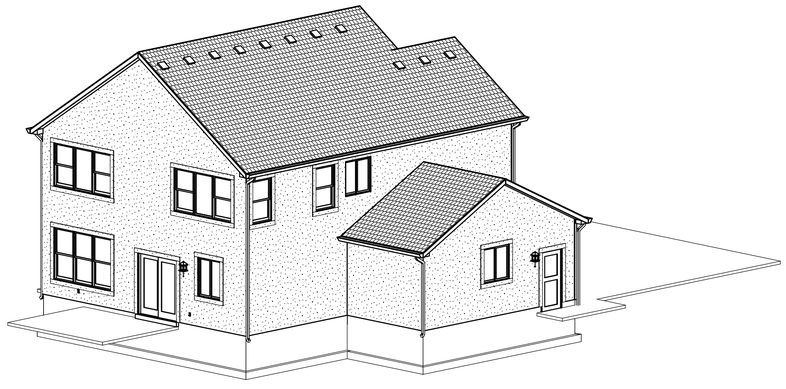

REAR LEFT ELEVATION

PLANS PRINTED ON 11 x 17 PAPER ARE 1/2 THE SCALE NOTED.

visionary HOMES

© STERLING BRANDS LLC

50 East 2500 North, #101
North Logan, UT, 84341
(435) 752-1480
buildwithvisionary.com

Plan current up to:
Addendum C.O.A.1

Proj: Vineyard 69
Client: Garcia

MADISON

PERSPECTIVE VIEWS

Date: 02/26/2021

Drawn By: L PARRY
Checked by: Z NIEMANN

SCALE: 1/4" = 1'-0"

SHEET:

4

VISIONARY HOMES
50 E 2500 N, Ste 101
North Logan, UT 84341
(435) 752-1480

VIN69 Garcia, Marco
SITE PLAN

Vineyard Subdivision
Phase 2, Lot 69, 5,730 SF
Parcel: 02-301-0069

244 East 520 North
Providence, Utah 84332


SCALE
36" X 24" Sheet : 1"=10'
11" X 11" Sheet : 1"=20'

GAS APPLIANCES TO BE INSTALLED:

1. 50 Gal Water Heater - 40,000 BTU
2. 95% Eff Furnace - 42,000 BTU

TOTAL BTU LOAD - 82,000 BTU

520 North

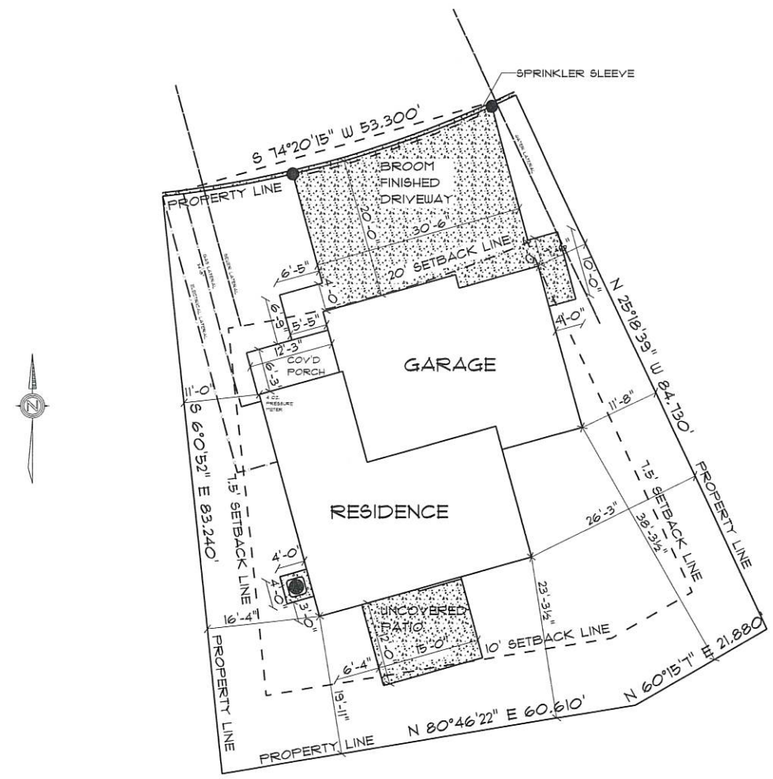

RECEIVED
MAR 25 2021
By

PROVIDENCE CITY
Land Use Authority – Staff Report
Meeting Date: April 7, 2021

Request: Applicant is requesting approval of a conditional use and zoning approval for a residential site plan for a home at 228 E. 520 N., Providence UT.

Item Type: Conditional Use	**Applicant:** Visionary Homes	**Property Address:** 228 E. 520 N. Providence UT (Lot 70)
Parcel ID #: 02-301-0070	**General Plan**: LCR	**Zone**: LCR

Background Information:
Complete Application was received March 24, 2021; application contained:

1. Providence City Conditional Use application and Residential Site Plan application
2. Payment of $100 application fee

Rob Stapley, Providence City Public Works Director, inspected the current infrastructure on March 26, 2021.

FINDINGS OF FACT:

1. UCA 10-9a-507. Conditional Uses allows a municipality to adopt a land use ordinance that includes conditional uses and provisions for conditional uses that require compliance with standards set for in an applicable ordinance.
2. Providence City Code (PCC) 10-5 Sensitive Areas, Section 1 Conditional Use Permit Required states, all requests for permits involving a lot, parcel or site located wholly or partially within an area subject to the Hazard Flood (HF), Hazard Slope (HS), Hazard Water Table (HW), Hazard Earthquake Primary Fault (HE), or Hazard Wildfire (WF), shall be dealt with as a request for a conditional use permit under the provisions of Section 10-3-5 of this Title. All applications shall comply with the following regulations before any permit shall be issued.
3. PCC 10-3-5 Conditional Use Permits allows the City to impose reasonable conditions: to mitigate the reasonably anticipated detrimental effects of the proposed use on the health, safety, or general welfare of persons residing, working, or conducting business in the vicinity; to mitigate injury to property in the vicinity; to mitigate any risk to safety of persons or property because of vehicular traffic or parking, large gatherings of people, or other causes.

CONCLUSIONS OF LAW:

1. Providence City has adopted land use ordinances that include conditional uses and provisions for conditional uses.
2. This parcel is in a Hazard Water Table area.
3. Providence City has the authority to impose reasonable conditions to mitigate the reasonably anticipated detrimental effects of the proposed use.
4. The request meets the requirements of the Codes listed in the Findings of Fact with the following conditions:

CONDITIONS:

1. The applicant will continue to meet all relevant federal, state, county, and Providence City rules, laws, codes, and ordinances.
2. The applicant will mitigate Hazard Water Table by:

DRAFT

    a. See submitted mitigation letter and Window Well Drain Detail
3. This conditional use is for the residence only as shown on the site plan date stamped March 25, 2021.
4. Payment of fees listed on the Providence City Zoning Permit.
5. Approval by the City of any application submitted, or paperwork does not alleviate the owners and/or their agents from their responsibility to understand and conform to local, state, and federal laws. Providence City's approval is not intended to and cannot be construed to allow any laws to be violated.

DRAFT

PROVIDENCE CITY
APPLICATION FOR A CONDITIONAL USE

FOR OFFICE USE ONLY
Date _____
Payment Form _____
Amount_____
Receipt #_____
Clerk
_____

Please Note: City Staff will NOT accept the application and fee payment if they are incomplete. Incomplete applications will NOT be processed or scheduled for review by the City.

Initial JW **Name** Jessica Williamson

Date 3/24/21

SUBMITTAL REQUIREMENTS **Staff Check**

- $100 application fee _____
- An 11"x17" of the property showing the location, function and characteristics of the use, including parking and percentage of space being used _____
- Cache County plat map of the property
- Copy of Cache County GIS Parcel Summary _____
  http://66.232.67.238/Websites/Parcel%20and%20Zoning%20Viewer/
- Mitigation Strategies for applicable sensitive areas _____
- Mailing addresses for the owners of adjacent properties _____
- Property owner consent for pursuit of conditional use (if owner is different than Applicant) _____
- Electronic copy of structure elevations & square footage including attached garage(s), covered porches, covered decks etc. _____
- Electronic copy of **ALL** submittals (email or flash drive is acceptable) _____

Applicant Information (all information MUST be provided)

Name VHD LLC
Address 50 E 2500 N Ste. 101 North Logan, UT 84341
Phone 435-752-1480 Email jessica@visionaryhomes.com

Party Responsible for Payment (if different than applicant)- the individual/firm to whom any and all professional services invoices (attorney/engineer/etc.) will be sent and who will be responsible for payment of such invoices.
Name _____
Address _____
Phone _____ Email _____

Property Information
Owner of record VHD LLC
Owner address 50 E 2500 N Ste. 101 North Logan, UT 84341
Owner phone 435-752-1480 Owner email jessica@visionaryhomes.com
Parcel address 228 E 520 N Parcel Tax I.D. 02-301-0070
Zone _____ Height 29' Initial JW
Setbacks (front yard) 21' (side yard) 12'2" & 15'10" (rear yard) 20'9" Initial JW

Written Statement of Request (attach additional sheets if necessary)

- Briefly explain why you are seeking a conditional use and what the intended use of the property will be if the conditional use is granted.

We are seeking a conditional use permit to begin construction on a single family dwelling.

164 N. Gateway Dr * Providence UT 84332
435-752-9441 * Fax: 435-753-1586 * email: sbankhead@providence.utah.gov

Property owner and contractor shall have responsibility to determine grades, and final placement and elevations of footings/foundations. Property owner and contractor shall be responsible for compliance with all state, national and local building codes and ordinances. **Initial** JW **Name** Jessica Williamson

Approval by the city of any application submittal or paperwork does not alleviate the owners from their responsibility to understand and conform to local, state and federal laws. Providence City's approval is not intended to and cannot be construed to allow any laws to be violated. **Initial** JW

By signing this document, you agree that Providence City will bill you for any and all professional firm fees as they arise throughout the approval process. This is in addition to application fees. All subdivisions require engineering review throughout the approval process, such as but not limited to reviews of development agreements, construction drawings, preliminary and final plats, and inspections. These services are billed by our city engineer at an hourly rate. Some subdivision applications may also require legal review. Other applications, such as but not limited to conditional uses, may also require engineering and/or legal review at the City's discretion. You agree to reimburse the City for all such costs, whether or not you were forewarned about such costs, and that the City cannot predict all situations in which professional services may be required in order to process your application. **Initial** JW

I declare under penalty of perjury that I am making this application of my own free will and choice and that the statements, answers, and documents submitted in connection with this application are true and correct to the best of my knowledge.

Jessica Williamson — Jessica Williamson/VHD LLC — 3/24/21

Signature of Applicant | Printed Name | Date

The following is a general summary of which body reviews each land use application in Providence City. Public hearings may be required by the Planning Commission and City Council, as shown below. This matrix does not include zoning clearance/permits for new single-home construction or for business licenses, both of which are reviewed and approved by city staff.

Application	Executive Staff	Land Use Authority	Planning Commission	Public Hearing	City Council	Public Hearing	Appeal Authority	Filing Fee[1]
Code Amendment	✓	----	✓	✓[2]	✓	----	----	$100
Annexation	✓	----		----	✓	✓	----	$150
Rezone	✓	**----**	✓	✓	✓	**----**	**----**	**$100**
Conditional Use	✓	✓		**----**	**----**	**----**	**----**	**$100**
Subdivision Concept Plan	✓	----	----	----	----	----	----	$300
Preliminary Subdivision Plat	✓	----	✓	----	----	----	----	$400
Final/Amended Subdivision Plat[3]	✓	----	✓	----	✓[4]	----	----	$600
Site Plan	✓	✓	----	----	----	----	----	$50
Lot Consolidation[5]	✓	----	✓	----	----	----	----	$50
Exception to Title[6]	✓	----	✓	----	✓	----	----	$100
General Plan Amendment	✓	----	✓	✓	✓	----	----	$100
Right-of-Way Vacation	✓	----	✓	----	✓	✓	----	$100
Variance/ Appeal	----	----	----	----	----	----	✓	$100

[1] Filing Fees do **not** include professional firm review fees. Those will be billed to the applicant separately.

[2] Public Hearing required at Planning Commission only when the proposed code amendment is related to land use.

[3] Construction drawings are reviewed/approved by the City Engineer and Public Works Director.

[4] The City Council does not review the final plat itself, but rather reviews and approves the development agreement associated with the final plat.

[5] Lot consolidations are only required to have City approval when they are in a platted/recorded subdivision.

[6] Developers may ask for an exception from the requirements of the Providence City Subdivision Code (Title 11) through this process. All other variance/exception requests shall be handled by the Appeal Authority.

164 N. Gateway Dr * Providence UT 84332
435-752-9441 * Fax: 435-753-1586 * email: sbankhead@providence.utah.gov

Residential Site Plan Application

FOR OFFICE USE ONLY
Date _____
Payment Form _____
Amount_____
Receipt #_____
Clerk _____

Date: 3/24/21

Required Submittals

Please Note: City Staff will NOT accept the application and fee payment if they are incomplete. Incomplete applications will NOT be processed or scheduled for review by the City. Application fees do not include professional firm fees, which will be billed separately. Engineered site plans may, at the City's discretion, be required. The City will contact the applicant if an engineered site plan is deemed necessary. Accessory buildings include sheds (over 200 sq ft) and all detached buildings (shop, garage, etc.)

Name Jessica Williamson/VHD LLC **Initial** JW

Construction Type	Application	Filing Fee $50- New Home $25- all other	11x17 Site Plan Must Include:			Cache County Plat Map	Stormwater NOI Permit	Stormwater Pollution Prevention Plan (SWPPP)
			Existing & proposed buildings, dimensions, & setbacks	Existing/ proposed utilities	Dimensions of driveway cut – (35' max)			
New Home								
Acc. Building							*	*
Addition							*	*
Deck							*	*
Other								

*May not apply in all cases

Applicant Information

Name: VHD LLC

Mailing address: 50 E 2500 N Ste 101 North Logan, UT 84341

Telephone: 435-752-1480 Email: jessica@visionaryhomes.com

Property Owner Information (If applicant is not the property owner, the application **must** include the property owner's information and written consent for the applicant to pursue the permit)

Name:

Mailing address:

Telephone: Email:

Utilities (circle, if applicable): Septic tank (City sewer) (Water) Well

Construction Type (circle): (New home) Accessory building Deck Addition Other

Do the plans include an Accessory Apartment Unit (circle)**:** Yes (No)

Is this an Accessory Dwelling Unit (circle)**:** Yes (No)

Project Information

Address: 228 E 520 N

Subdivision: Vineyard Parcel Tax ID: 02-301-0070

Square footage for fire flow (includes all floors and all areas under the roof, including garages and covered porches):

3,160 Initial JW

Zone _____ Height 29' Initial JW

Setbacks (front yard) 21' (side yard) 12'2" & 15'10" (rear yard) 20'9" Initial JW

Contractor Information

Name: VHD LLC

Mailing address: 50 E 2500 N Ste 101 North Logan, UT 84341

Telephone: 435-752-1480 Email: jessica@visionaryhomes.com

Stormwater Notice of Intent (NOI) Information

NOI No. UTR UTR397985 Permit issued to: VHD LLC

To obtain your NOI permit, please visit: cdx.epa.gov. You will create a log in and then access the Storm Water Permit Issuance System. There is a $150 NOI fee, paid directly to the state when you file your permit. For SWPPP templates, visit construction.stormwater.utah.gov.

Property owner and contractor shall have responsibility to determine grades, and final placement and elevations of footings/foundations. Property owner and contractor shall be responsible for compliance with all state, national and local building codes and ordinances.

Initial JW **Name** Jessica Williamson/VHD LLC

Approval by the city of any application submittal or paperwork does not alleviate the owners from their responsibility to understand and conform to local, state and federal laws. Providence City's approval is not intended to and cannot be construed to allow any laws to be violated.

Initial JW

By signing this document, you agree that Providence City will bill you for any and all professional firm fees as they arise throughout the approval process. This is in addition to application fees. All subdivisions require engineering review throughout the approval process, such as but not limited to reviews of development agreements, construction drawings, preliminary and final plats, and inspections. These services are billed by our city engineer at an hourly rate. Some subdivision applications may also require legal review. Other applications, such as but not limited to conditional uses, may also require engineering and/or legal review at the City's discretion. You agree to reimburse the City for all such costs, whether or not you were forewarned about such costs, and that the City cannot predict all situations in which professional services may be required in order to process your application. Initial JW

All Applicants Must Read the Following Before Signing This Application

The granting of a zoning permit does not override any federal, state, or local building code or authorize any individual to violate any local law or ordinance. Approval of this permit does not constitute a representation by the City that it will be liable for any issues arising from the construction of homes and other structures in a Sensitive or Hazard Area. It is the responsibility of the property owner to comply with all relevant local, state, and federal laws and regulations, including but not limited to Providence City Code 10-5 outlined below:

Sensitive and Hazard Areas:

1. JURISDICTIONAL WETLANDS: As Defined by the US Army Corps of Engineers
2. STEEP SLOPES: Where the rise or fall of the land is equal to or exceeds 30% over a horizontal distance of 50 feet or greater measured perpendicular to the contour lines.
3. NATURAL WATERWAYS OR OPEN WATER: Including but not limited to: rivers, creeks, or streams. Identified as those areas where surface waters flow sufficiently to produce a defined channel or bed.
4. FLOODPLAINS: See definitions in Chapter 16 Section 3 of this Title.
5. CRUCIAL WILDLIFE HABITAT AREAS: As identified by the State Division of Wildlife Resources (DWR)

6. GEOLOGICAL HAZARD AREAS: Earthquake fault lines or areas prone to debris flows, landslides, high or extreme liquefaction potential, and rock falls as identified by the US Geological Survey (USGS)
7. WILDFIRE HAZARD AREAS: Areas of the City designated as having moderate to extreme potential for wildfire hazards as identified by the City.
8. HAZARD WATER TABLE AREA: An area where potential ground water levels may occur within 12 feet of the natural grade.

By submitting this application, I affirm that I have read and understand the Title 10 Chapter 5 requirements for construction on property in the Sensitive or Hazard Area. I understand that the City is not liable for any issues which may arise because of the construction of structures in the Sensitive or Hazard Areas of the City. The property owner and their agents assume all liability for placing structures in this area of the City. I hereby certify that I am the property owner or authorized agent and I have read and examined this application and understand that the City has no liability. I accept responsibility for all soils and hazardous conditions on the site.

I declare under penalty of perjury that I am making this application of my own free will and choice and that the statements, answers, and documents submitted in connection with this application are true and correct to the best of my knowledge.

Jessica Williamson — Jessica Williamson/VHD LLC — 3/24/21

Signature of Applicant | Printed Name | Date

PROVIDENCE CITY BUILDING DIVISION CONSTRUCTION POLICIES

(Required for all zoning permit applications)

1. **Zoning requirements**
   a. Site plan required to be on site at footing inspection
   b. Property corners to be marked and staked for inspection
2. **Lot ID**
   a. Posting of a lot ID sign is required during construction for inspections and emergency services. This sign is provided by the City and shall be posted by the first scheduled inspection and visible from the street.
3. **Toilets**
   a. The IPC and OSHA require a toilet on site during construction and in place prior to the first inspection. This has to be accessible to all workers in the area and requires the cooperation of all.
4. **Water Meter**
   a. Unauthorized use of City water will result in a fine and a stop work order on the property.
   b. Meter and sewer clean outs are not allowed to be encased or surrounded in concrete. (Contact the Public Works for the required specs.) The moving cost will be the responsibility of the owner.
5. **Streets/Sidewalks**
   a. No material will be allowed on public streets or sidewalks. "Material" is defined as construction products, or any size or dimension of aggregate. (See Providence City's specs.)
   b. Dirt piled over curb and sidewalk requires a minimum 4" pipe installed to allow drainage to the gutter. This temporary (180 days) blockage to the sidewalk requires safety tape or cones to divert traffic.
   c. All sidewalks, curbs, gutters, and streets associated with the property are to be kept clean during construction with a final cleaning required prior to final occupancy.
   d. Construction sites should be kept clean and all debris contained to that site.
6. **Elevations**
   a. I accept responsibility for all the soils and hazard conditions of the site. Approval of this permit does not constitute a representation by the City that the building at any specified elevation will solve any ground water, slope or hazard condition. The solution to this problem is the sole responsibility of the permit applicant, agent, or property owner.
7. **Final Occupancy**
   a. Occupying the building prior to final occupancy will result in revocation of the $500 power bond. After the initial inspection, the Building Official will determine whether any furniture can be moved into the house or garage.
8. **Temporary Occupancy**
   a. Will only be issued with special permission. Temporary permits will expire after 30 days of issue and the construction bond will be forfeited if work is not completed
9. **Permits**
   a. Plan review and permit fees are good for 180 days. Only the permit portion will be refunded, after a written letter of request is received. No fees will be refunded after this period has expired.

By signing below, I state that I have read and agree to the above terms and understand that I am the responsible party for the information contained on this sheet.

Signature	Printed Name	On Behalf Of	Date
Jessica Williamson	Jessica Williamson/VHD LLC		3/24/21

APPLICATION FOR CONNECTION TO THE PROVIDENCE CITY WATER SYSTEM

(Required only for applications for new home/commercial construction)

I hereby apply to Providence City for permission to connect my residence at 228 E 520 N to the Providence City water system and receive water services thereby provided. I agree to the following:

1. Providence City will install a water meter for the premises when the service line and meter set is in and has been accepted by the City.
   a. This acceptance is also contingent upon any changes or alteration to grade of landscape made by the homeowner/builder around the meter set. These changes must also meet Providence City specifications.
2. If a homeowner/builder is required to make a connection to the Providence City water system, all costs of this connection, service line, meter set and permits shall be paid by the homeowner/builder.
   a. Applicant shall purchase an excavation permit.
   b. Applicant shall post an $800 bond with the City, $750 refundable upon satisfactory acceptance by the City.
   c. Installation shall follow all guidelines of Providence City standard specifications (a copy is available for purchase at the City Office).
   d. All work shall be inspected by the City. If not approved, the applicant will have the problems rectified at his expense to meet Providence City requirements.
   e. Any connection and service line made from the City's main line up to and including the meter shall remain the property of the City, and Providence City shall have access thereto at all times.
      1. Cost for installation and maintenance of service lines, including homeowner connection to the meter setter is the sole responsibility of the homeowner/builder.
3. The applicant understands that the billing for water service begins once the meter is set. The time frame for setting of the water meter needs to be scheduled with Providence City Water Dept.
   a. Providence City shall have 30 days in which to install the requested water meter after payment of all fees and satisfactory inspections have been completed. Providence City Water Dept. reserves the right to evaluate the feasibility of a water service or water meter being installed between November 1 and April 1.
4. No water meter set shall be installed in a sidewalk, driveway or encased in concrete. Providence City shall have a minimum of an 18 inch unobstructed radius from the center of the lid and free access to the lines and meters installed under this agreement at reasonable times, through applicant's property if necessary.
5. Sprinkler systems or other possible contamination sources on the homeowner's property that connect to the City water system shall have approved backflow assemblies installed and registered with the City.
6. Applicant hereby agrees to abide by all rules, regulations, resolutions or ordinances enacted or adopted by the governing body applicable to the Providence City Water System.

Jessica Williamson	Jessica Williamson/VHD LLC		3/24/21
Signature	Printed Name	On Behalf Of	Date

APPLICATION FOR CONNECTION TO THE PROVIDENCE CITY SEWER SYSTEM
(Required only for applications for new home/commercial construction)

I hereby apply to Providence City for permission to connect my premises at 228 E 520 N to the Providence City sewer system. I agree to the following:

1. Providence City will allow the applicant to connect to the sewer trunk line or the service line extension, if one exists.
2. Applicant will obtain an excavation permit and comply with it if connection to the trunk line is required.
   a. Applicant shall purchase an excavation permit.
   b. Applicant shall post an $800 bond with the City, $750 refundable upon satisfactory acceptance by the City.
   c. Installation shall follow all guidelines of Providence City standard specifications (a copy is available for purchase at the City Office).
   d. All work shall be inspected by the City. If not approved, the applicant will have the problems rectified at his expense to meet Providence City requirements.
   e. Applicant will bear all the costs associated with the permits, excavation, pipe, installation, backfill, compaction, and repair of curbs, sidewalks and streets.
   f. Applicant shall use the mechanical connection apparatus approved by the Public Works Director.
   g. All materials used that are placed on City property shall become the property of Providence City.
   h. Applicant shall call for a City inspector 48 hours prior to any work beginning on a City right-of-way. All work shall be inspected prior to backfill.
3. Before making connection with the sewer system, applicant shall cause the plumbing upon the premises to be inspected by the municipality, and if it is not approved, it shall be rectified at the applicant's expense.
4. The Providence City Water Department reserves the right to evaluate the feasibility of installing a sewer connection between November 1 and April 1.
5. Providence City shall maintain all sewer trunk lines in the City, but it shall be the responsibility of the home owner to maintain the line on the premises and to the junction with the sewer trunk line, commonly known as the "Y".
6. Applicant agrees to abide by all rules, regulations, resolutions or ordinances enacted or adopted by the governing body applicable to the Providence City Sewer System.

Jessica Williamson	Jessica Williamson/VHD LLC		3/24/21
Signature	Printed Name	On Behalf Of	Date

VISIONARY HOMES
50 E 2500 N, Ste 101
North Logan, UT 84341
(435) 752-1480

VIN70 YAN CHEN
SITE PLAN

Vinyard Subdivision
Phase 2, Lot 70, 5,248 SF
Parcel # 02-301-0070

228 East 520 North
Providence, Utah 84332


SCALE
36" X 24" Sheet : 1"=10'
17" X 11" Sheet : 1"=20'

GAS APPLIANCES TO BE INSTALLED:

1. 50 Gal Water Heater - 40,000 BTU
2. 95% Eff Furnace (Basement & Main) - 90,000 BTU
3. 95% Eff Furnace (Second Floor) - 90,000 BTU
4. Gas Range - 60,000 BTU

TOTAL BTU LOAD - 280,000 BTU

520 North Street

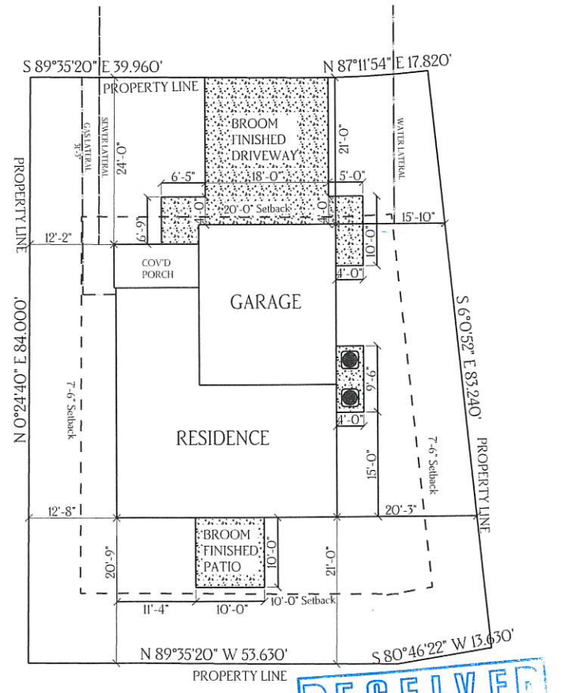

RECEIVED
MAR 25 2021
By

2020-3417

VINEYARD PHASE 2


FINAL PLAT

PART OF THE SOUTHWEST QUARTER OF SECTION 2
TOWNSHIP 11 NORTH, RANGE 1 EAST
SALT LAKE BASELINE AND MERIDIAN
PROVIDENCE, UTAH

SCALE: 1"=40' (24x36 PLAN SET)

LEGEND

- PRIVATE
- PRIVATE COMMON AREA (EXCEPT SPRING CREEK PARKWAY WHICH IS DEDICATED AS A PUBLIC RIGHT OF WAY) (SEE NOTE 7)
- LIMITED COMMON AREA RESERVED FOR UNIT(S) (SEE NOTE 6)
- 8' WIDE PUBLIC TRAIL EASEMENT. EASEMENT TO FOLLOW ACTUAL TRAIL LOCATION

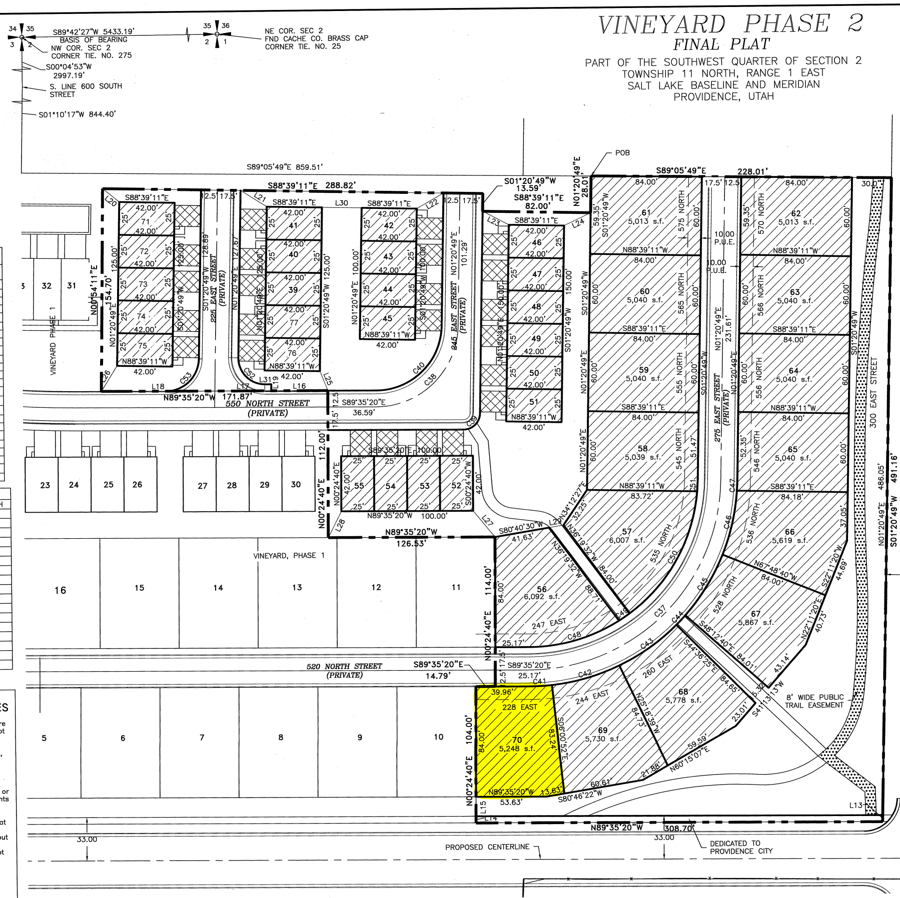

LINE	LENGTH	BEARING
L13	5.11	N01°20'49"E
L14	5.11	N00°24'40"E
L15	14.89	N00°24'40"E
L16	42.83	N89°35'20"W
L17	42.91	N89°35'20"W
L18	86.13	N89°35'20"W
L19	5.00	N00°24'40"E
L20	16.26	S50°41'39"E
L21	23.40	N57°23'24"W
L22	23.40	N60°05'01"E
L23	22.36	S62°05'17"E
L24	22.36	N64°46'55"E
L25	16.00	N21°33'20"W
L26	22.86	N31°53'37"E
L27	25.94	N39°09'24"W
L28	22.36	N26°58'34"E
L29	11.22	N80°40'30"E
L30	30.00	S88°39'11"E
L31	5.00	N89°35'20"W

ADDRESS/LOT AREA TABLE

LOT	ADDRESS	LOT AREA
71	573 NORTH 225 EAST	1050 s.f.
72	569 NORTH 225 EAST	1050 s.f.
73	565 NORTH 225 EAST	1050 s.f.
74	561 NORTH 225 EAST	1050 s.f.
75	557 NORTH 225 EAST	1050 s.f.
76	556 NORTH 225 EAST	1050 s.f.
77	560 NORTH 225 EAST	1050 s.f.
39	564 NORTH 225 EAST	1050 s.f.
40	568 NORTH 225 EAST	1050 s.f.
41	572 NORTH 225 EAST	1050 s.f.
42	573 NORTH 245 EAST	1050 s.f.
43	569 NORTH 245 EAST	1050 s.f.
44	565 NORTH 245 EAST	1050 s.f.
45	561 NORTH 245 EAST	1050 s.f.
46	570 NORTH 245 EAST	1050 s.f.
47	566 NORTH 245 EAST	1050 s.f.
48	562 NORTH 245 EAST	1050 s.f.
49	558 NORTH 245 EAST	1050 s.f.
50	554 NORTH 245 EAST	1050 s.f.
51	550 NORTH 245 EAST	1050 s.f.
52	242 EAST 550 NORTH	1050 s.f.
53	238 EAST 550 NORTH	1050 s.f.
54	226 EAST 550 NORTH	1050 s.f.
55	214 EAST 550 NORTH	1050 s.f.

CURVE TABLE

CURVE	LENGTH	RADIUS	DELTA ANGLE	CHORD BEARING	CHORD LENGTH
C37	227.73	146.50	89°03'51"	N45°52'44"E	205.48
C38	97.15	62.50	89°03'51"	N45°52'44"E	87.66
C39	19.43	12.50	89°03'51"	N45°52'44"E	17.53
C40	77.72	50.00	89°03'51"	N45°52'44"E	70.13
C41	17.83	159.00	6°25'31"	N87°11'54"E	17.82
C42	53.55	159.00	19°17'47"	N74°20'15"E	53.30
C43	53.55	159.00	19°17'47"	N55°02'28"E	53.30
C44	10.00	159.00	3°36'15"	N43°35'27"E	10.00
C45	54.39	159.00	19°36'00"	N31°59'20"E	54.13
C46	50.19	159.00	18°05'09"	N13°08'46"E	49.98
C47	7.65	159.00	2°45'23"	N02°43'30"E	7.65
C48	72.70	129.00	32°17'26"	N74°15'57"E	71.74
C49	10.01	129.00	4°26'46"	N55°53'51"E	10.01
C50	109.28	129.00	48°32'12"	N29°24'22"E	106.04
C51	8.54	129.00	3°47'27"	N03°14'33"E	8.53
C52	31.74	20.00	90°56'09"	S44°07'16"E	28.51
C53	38.86	25.00	89°03'51"	N45°52'44"E	35.07

DOMINION ENERGY/ROCKY MOUNTAIN POWER NOTES

1. Dominion Energy approves this plat solely for the purpose of confirming that the plat contains public utility easements. Dominion Energy may require other easements in order to serve this development. This approval does not constitute abrogation or waiver of any other existing rights, obligations or liabilities provided by law or equity. This approval does not constitute acceptance, approval or acknowledgment of any terms contained in the plat, including those set forth in the Owners Dedication and the Notes and does not constitute a guarantee of particular terms of natural gas service. For further information please contact Dominion Energy's Right-of-Way department at 1-800-366-6532.
2. Pursuant to Utah Code Ann § 54-3-27 this plat conveys to the owner(s) or operators of utility facilities a public utility easement along with all the rights and duties described therein.
3. Pursuant to Utah Code Ann § 17-27a-603(4)(c)(ii) Rocky Mountain Power accepts delivery of the PUE as described in this plat and approves this plat solely for the purpose of confirming that the plat contains public utility easements and approximates the location of the public utility easements, but does not warrant their precise location. Rocky Mountain Power may require other easements in order to serve this development. This approval does not affect any right that Rocky Mountain Power has under
   (1) A recorded easement or right-of-way
   (2) The law applicable to prescriptive rights
   (3) Title 54, Chapter 8a, Damage to Underground Utility Facilities, or
   (4) Any other provision of law

LAND USE AUTHORITY APPROVAL

APPROVED THIS ______DAY OF ____________, 2019
BY THE PROVIDENCE LAND USE AUTHORITY

MAYOR APPROVAL

APPROVED THIS 7th DAY OF OCTOBER
2019 BY THE PROVIDENCE CITY MAYOR

PROVIDENCE CITY MAYOR

CITY ENGINEER APPROVAL

APPROVED THIS 6th DAY OF October,
~~2019~~ BY THE PROVIDENCE CITY ENGINEER 2020

PROVIDENCE CITY ENGINEER

COUNTY RECORDER'S NO.

State of Utah, County of Cache, recorded and filed at the request of VHD LLC
Date 16 OCT 2020 Time 10:55 Am Fee 128.00
Entry 1263204
Index 2020-3417
Filed in: File of plats County Recorder

CACHE COUNTY RECORDER Michael L. Gleed STATE OF UTAH

PLANNING COMMISSION APPROVAL

APPROVED BY THE CITY OF PROVIDENCE PLANNING COMMISSION COMMISSION THIS 8 DAY OF October, ~~2019~~ 20 AD A.D.

CITY ATTORNEY APPROVAL

APPROVED THIS 14Th DAY OF OCTOBER
2019 BY THE PROVIDENCE CITY ATTORNEY

PROVIDENCE CITY ATTORNEY

UTILITIES APPROVAL

Each of the utility companies below state that they have reviewed the plat, that they approve the plat as it relates to their particular company, that they are in agreement with placing all of their utilities underground within the right-of-way as shown on the plans and are willing to provide the needed service for the development.

10.2.2020
CITY'S CULINARY WATER AND SANITARY SEWER REPRESENTATIVE

ROCKY MNTN POWER REPRESENATIVE

DOMINION ENERGY REPRESENTATIVE

COMCAST CABLE REPRESENTATIVE

CENTURY LINK REPRESENATIVE

Groundwater Note:
A geotechnical study was performed on this parcel by A Cache Corp. prior to the development of this subdivision. In that report, areas of potential high ground water were encountered. The full geotechnical report is available in the Providence City Public Works office. The report suggested installing a land drain to mitigate the high water in order to make installing basements feasible in this development. A land drain will be installed with the utility improvements prior to any home construction as suggested in the report, and as required by Providence City. Individual footing drains are to be installed with each home, and connected to the land drain.

SETBACKS

Setbacks (Single Family Detached, Duplex)
- Front Yard (street garage acces): 20 feet min./35 feet max.
- Front Yard (alley garage access): 10 feet min.
- Rear Yard: 10 feet min.
- Side Yard: 7.5 feet min.
- Corner Lot: 15 feet min. on side adjacent to street

Setbacks (Single Family Attached, Apartment)
No front or rear building setback is in place for single family attached and apartment housing, provided that the development's open space is integrated throughout the project so that each group of single family attached dwelling units and each building of apartments has a minimum of 10' of landscaping open space on all sides, and said landscaping being calculated from the front/rear plane of the dwelling unit or exterior wall of the apartment building, with the exception of one side of single-family attached which may be needed for alley garage access. Buildings whose front plan faces the front plane of another building shall have a minimum of 20' separation between the building's front planes.

SURVEYOR'S CERTIFICATE

I, Brian G. Lyon, a Registered Land Surveyor, hold Certificate No. 275617, as prescribed by the laws of the State of Utah, and do hereby certify that by authority of the owners, I have made a survey of the tract of land shown on this plat, which is accurately described therewith, and have subdivided said tract of land into lots and streets to be hereafter known as VINEYARD, PHASE 2, and that the same has been surveyed and staked on the ground as shown on this plat.

Signed on this 1 day of Oct 2020.

PROFESSIONAL LAND SURVEYOR 275617 BRIAN G. LYON 10-1-20 STATE OF UTAH

NOTES

1. The developer shall meet Providence City Code Title 8 Chapter 1, Section 21.
   Indoor use: 39 Residences x 0.45 ac-ft = 17.55 ac-ft
   Outdoor use: 2.66 acres x 64% x 4 = 6.81 ac-ft
2. 5/8" rebar with cap will be set at all rear and interior property corners. Curb pins will be set at the intersection of the lot line with the curbing once it is placed.
3. All lots have an adequate buildable envelope with reguards to hazardous slope, building, water and zoning setback.
4. The City will not issue any building permit for any lot until minimum improvements, as specified in Section 11-5-2 of the City code are complete.
5. There are no know Sensitive lands as defined in Providence Code 10-5-2.
6. All driveways, patios, decks and balconies as shown on each unit contained within the project are considered limited common areas. They are set aside and reserved for the use of the respective unit to which they are attached and/or appurtenant.
7. All other areas contained within the project, but not shown with diagonal stripes or shading or public streets are considered common area, including parking, private streets, storm water detention and drainage easement area.
8. All common areas and limited common areas are considered to be an easement for all public utilities, irrigation and drainage purposes. This includes the ingress/egress area.
9. All expenses involving the necessary improvements or extensions for a culinary water system, sanitary sewer system, gas service, electrical service, telephone service, cable television service, grading and landscaping, storm drainage systems, curb and gutters, fire hydrants, pavement, sidewalks, signage, street lighting and other improvements shall be paid for by the subdivider.
10. No lots are allowed driveway access onto Spring Creek Parkway.
11. With Exception of those areas under private ownership, the property is subject to a blanket easement over, across, above, and under it for ingress, egress, installation, maintenance, repair, and replacement of utilities exclusively servicing the property. Utilities include, without limitation, water, sewer, gas, telephone, and electricity with exception of those areas under private ownership.
12. The detention pond will be owned and maintained by the Home Owners Association.
13. There is a 10 foot Public Utility Easement (P.U.E.) along all single family lot frontages.

LEGAL DESCRIPTION

Part of the Southwest Quarter of Section 2, Township 11 North, Range 1 East of the Salt Lake Meridian described as follows:

Commencing at the Northeast Corner of Section 2, Township 11 North, Range 1 East of the Salt Lake Meridian monumented with a Cache County Brass Cap, thence S89°42'27"W 5433.19 feet to the Northwest Corner of Section 2; thence S00°04'53"W 2997.19 feet to a point on the south right of way line of 600 South Street; thence S01°10'17"W 844.40 feet along the east line of South Fields Subdivision; thence S89°05'49" E 859.51 feet to the POINT OF BEGINNING and running

thence S 89°05'49" E 228.01 feet to the west right of way line of 300 East Street;
thence S 01°20'49" W 491.16 feet along said right of way line;
thence N 89°35'20" W 308.70 feet to the boundary of Vineyard, Phase 1;
thence along the boundary of Vineyard, Phase 1 the next seven courses:
1) thence N 00°24'40" E 104.00 feet;
2) thence S 89°35'20" E 14.79 feet;
3) thence N 00°24'40" E 114.00 feet;
4) thence N 89°35'20" W 126.53 feet;
5) thence N 00°24'40" E 112.00 feet;
6) thence N 89°35'20" W 171.87 feet;
7) thence N 00°54'11" E 154.70 feet;
thence S 88°39'11" E 288.82 feet;
thence S 01°20'49" W 13.59 feet;
thence S 88°39'11" E 82.00 feet;
thence N 01°20'49" E 28.01 feet to the point of beginning, containing 4.72 acres, more or less.

OWNERS DEDICATION

Know all by these presents that we the undersigned owners of the above-described tract of land, having caused the same to be subdivided into single family dwelling lots, townhome lots, streets and common areas to be hereafter know as VINEYARD, PHASE 2, do hereby dedicate for the perpetual use of the owners of ________________ all areas shown as private streets and common areas on this plat, subject to declarations of covenants, conditions and restrictions for the project which will be recorded in the Office of the County Recorder of Cache County, Utah, concurrently with the recording of this plat. The undersigned further consents to the recordation of this plat in accordance with Utah State Law. We also dedicate easements as shown hereon to the public for the installation and maintenance of utilities. Also hereby convey to any and all public utility companies a perpetual non-exclusive easement over the public utility easements shown on this plat, the same to be used for the installation maintenance, and operation of utility lines and facilities. Furthermore, we incorporate all notes and restrictions as listed hereon.

A) Public Streets: Dedicate, grant and convey to Providence City, Utah all those parts or portions of said tract of land designated as public streets the same to be used as public thoroughfares forever.

B) Public utilities, and drainage easements: Grant and dedicate a perpetual right and easement over, upon and under the lands designated on the plat as public utility, drainage easements, the same to be used for the installation, maintenance and operation of public utility service lines, storm drainage facilities whichever is applicable as may be authorized by Providence City, Utah with no buildings or structures being erected within such easements.

In witness whereof the undersigned have hereunto set their signatures this 8 day of OCTOBER 2020.

Ridgeview Park, LLC
Jeff Jackson, Managing Member

LIMITED LIABILITY COMPANY ACKNOWLEDGEMENT

STATE OF UTAH
COUNTY OF Utah } ss

On this 8 day of October, in the year 2020, before me Kaye Lucherini, a notary public, personally appeared Jeff Jackson, Manager Member of Ridgeview Park, LLC, proved on the basis of satisfactory evidence to be the person whose name is subscribed to this document, and acknowledged that said document was signed by him in behalf of said Ridgeview Park, LLC by authority of its bylows.

Notary Public Signature
Notary Public Full Name Kaye Lucherini
Commission Number 700371
My Commission Expires 05/15/2022
A Notary Public Commissioned in Utah

KAYE LUCHERINI NOTARY PUBLIC-STATE OF UTAH My Comm. Exp 05/15/2022 Commission # 700371

ALLIANCE CONSULTING ENGINEERS
150 EAST 200 NORTH SUITE P
LOGAN, UTAH 84321
(435)755-5121
alliancelogan@yahoo.com

OWNER:
RIDGEVIEW PARK, LLC
50 EAST 2500 N SUITE 101
NORTH LOGAN, UTAH 84341
(435)752-1480


No. | REVISIONS/ SUBMISSIONS | DATE
DRAWN : | PROJECT NO. : | REVIEWED : | CAD FILE :

PROJECT TITLE: VINEYARD, PHASE 2
PART OF THE SOUTHWEST QUARTER OF SECTION 2 TOWNSHIP 11 NORTH, RANGE 1 EAST SALT LAKE BASELINE AND MERIDIAN PROVIDENCE, UTAH


DRAWING TITLE: FINAL PLAT

DATE : SEPT,2020
DRAWING No.

Entry #1263204

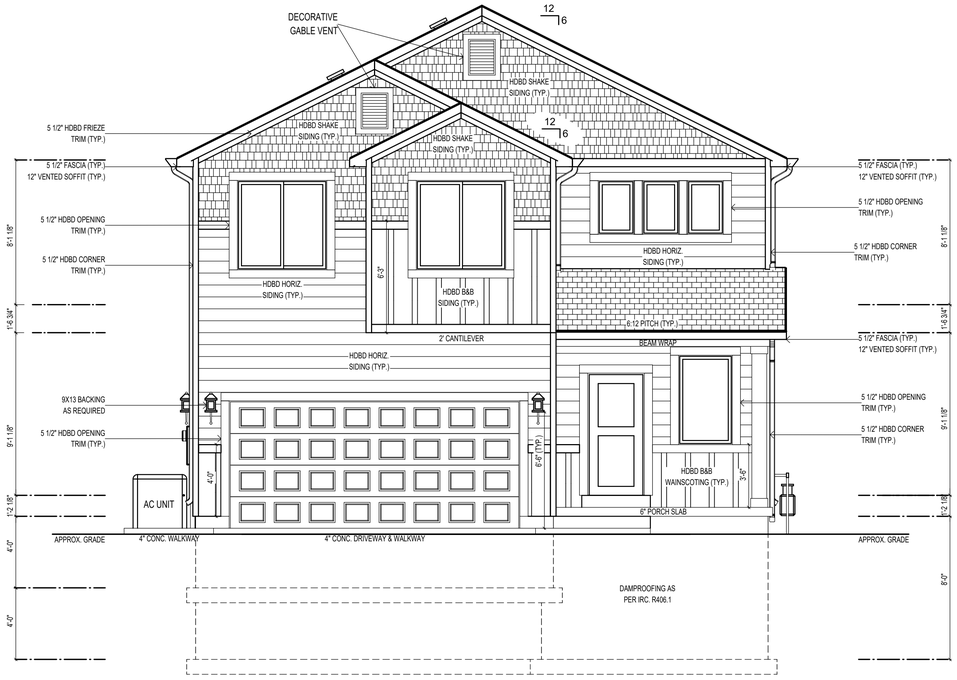

FRONT ELEVATION

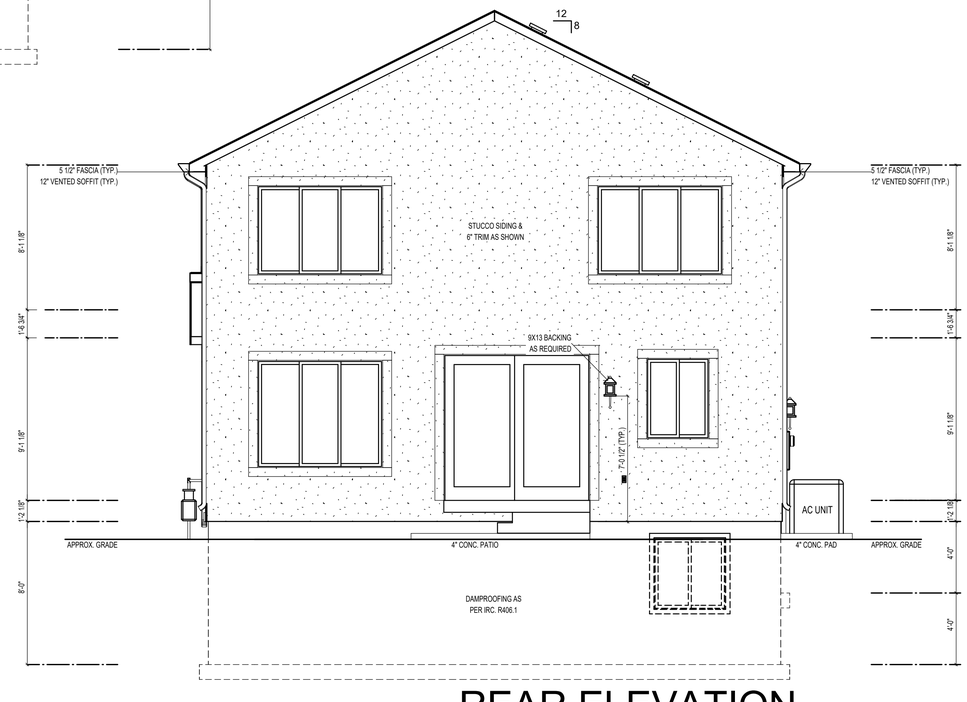

REAR ELEVATION

PLANS PRINTED ON 11 x 17 PAPER ARE 1/2 THE SCALE NOTED.

visionary HOMES

© STERLING BRANDS LLC

50 East 2500 North, #101
North Logan, UT, 84341
(435) 752-1480
buildwithvisionary.com

Plan current up to:
Addendum COA1

Proj: Vinyard 70
Client: Yan Chen Residence

MADISON


FRONT & REAR
ELEVATIONS

Date: 03/12/2021


Drawn By: K. Lippold
Checked by: Z. Niemann

SCALE: 1/4" = 1'-0"

SHEET:
02

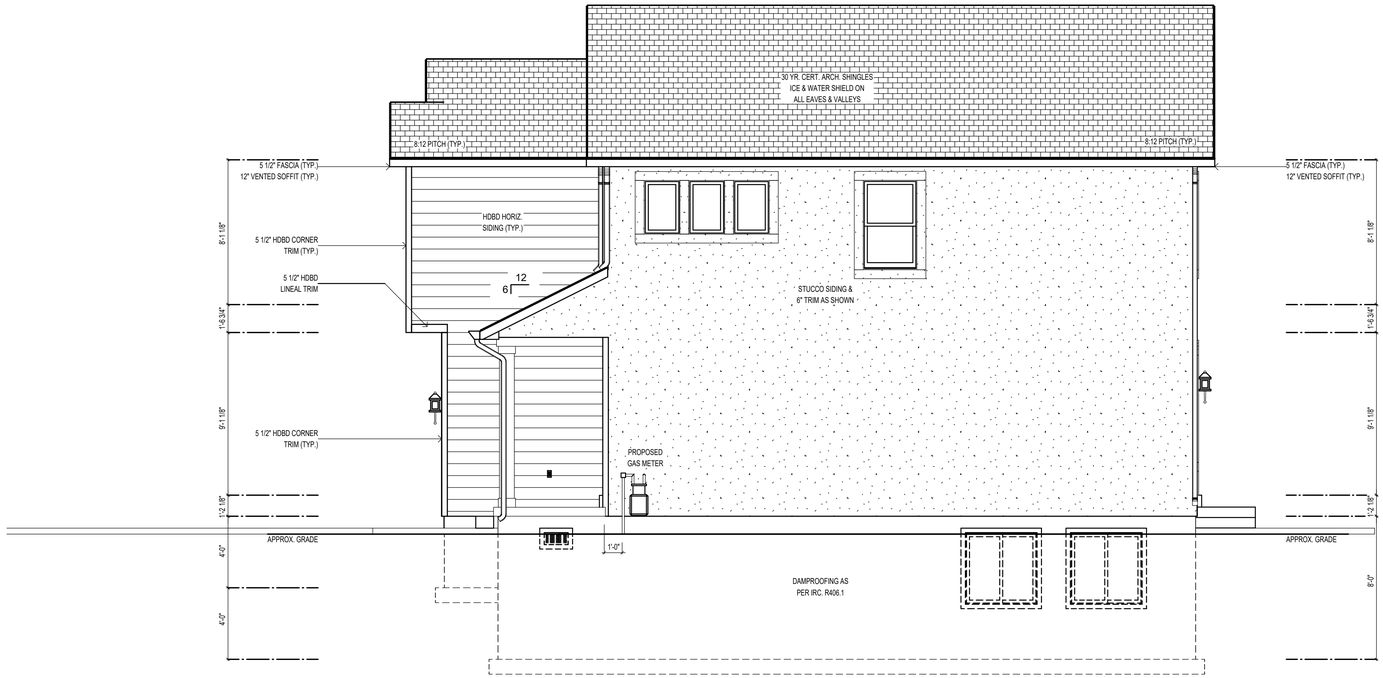

RIGHT ELEVATION

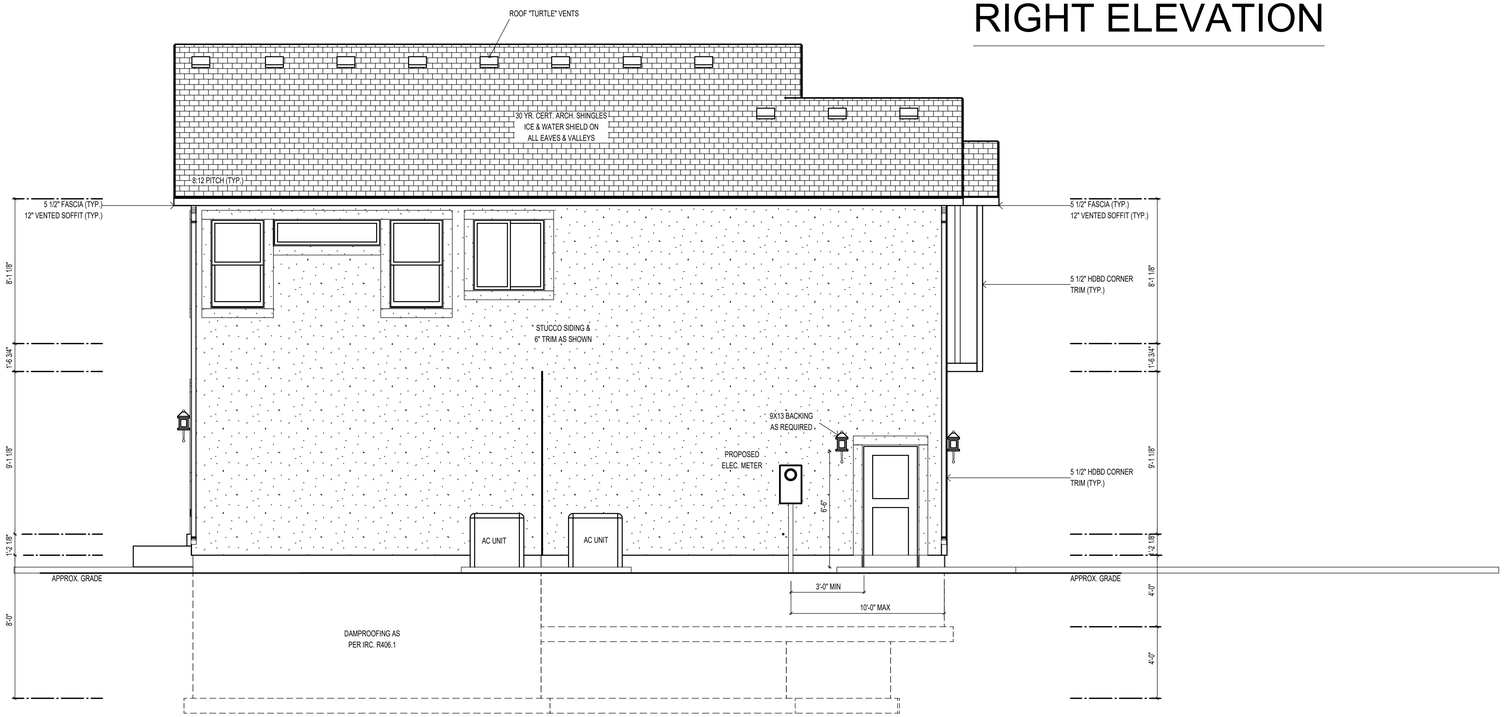

LEFT ELEVATION

PLANS PRINTED ON 11 x 17 PAPER ARE 1/2 THE SCALE NOTED.

visionary HOMES

© STERLING BRANDS LLC

50 East 2500 North, #101
North Logan, UT, 84341
(435) 752-1480
buildwithvisionary.com

Plan current up to:
Addendum COA1

Proj: Vinyard 70
Client: Yan Chen Residence

MADISON


RIGHT & LEFT
ELEVATIONS

Date: 03/12/2021


Drawn By: K. Lippold
Checked by: Z. Niemann

SCALE: 1/4" = 1'-0"


SHEET:
03

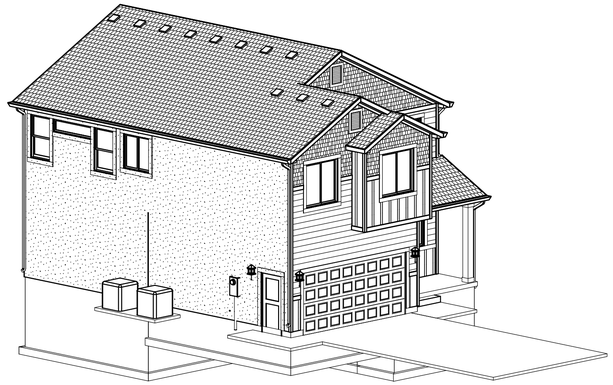


FRONT LEFT ELEVATION

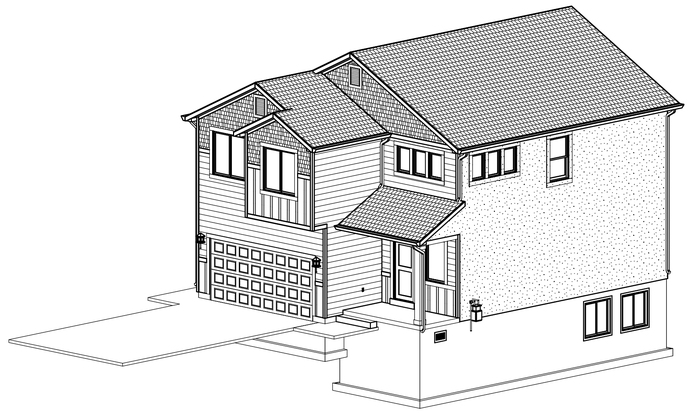

FRONT RIGHT ELEVATION

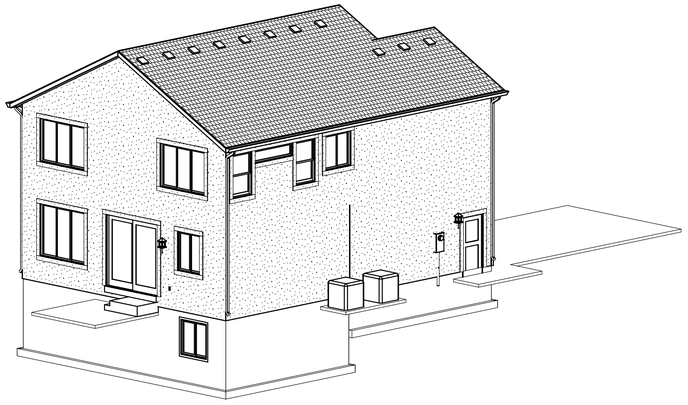

REAR LEFT ELEVATION

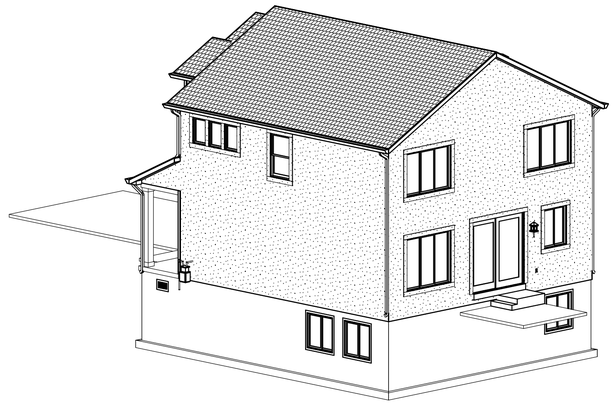

REAR RIGHT ELEVATION

PLANS PRINTED ON 11 x 17 PAPER ARE 1/2 THE SCALE NOTED.

visionary HOMES

© STERLING BRANDS LLC

50 East 2500 North, #101
North Logan, UT, 84341
(435) 752-1480
buildwithvisionary.com

Plan current up to:
Addendum COA1

Proj: Vinyard 70
Client: Yan Chen Residence

MADISON

PERSPECTIVE VIEWS

Date: 03/12/2021

Drawn By: K. Lippold
Checked by: Z. Niemann

SCALE: 1/4" = 1'-0"

SHEET:

04

PROVIDENCE CITY
Land Use Authority – Staff Report
Meeting Date: April 7, 2021

Request: Applicant is requesting approval of a conditional use and zoning approval for a residential site plan for a home at 96 N. 850 E., Providence UT.

Item Type: Conditional Use	**Applicant:** Visionary Homes – Cameron and Casey Widner	**Property Address:** 96 N 850 E, Providence UT
Parcel ID #: 02-154-0038	**General Plan**: SFL	**Zone**: SFL

Background Information:
Complete Application was received March 31, 2021; application contained:

1. Providence City Conditional Use Application, Residential Site Plan Application
2. Payment of $100 fee.

Rob Stapley, Providence City Public Works Director, inspected the current infrastructure on July 29, 2020.
Aaron Walker, Deputy Fire Marshal/Fire Inspector, reviewed site; see letter dated August 18, 2020, and email confirmation on March 31, 2021.

FINDINGS OF FACT:

1. UCA 10-9a-507. Conditional Uses allow a municipality to adopt a land use ordinance that includes conditional uses and provisions for conditional uses that require compliance with standards set for in an applicable ordinance.
2. The Cache County GIS Parcel Summary shows sensitive areas that may require further analysis.
3. Providence City Code (PCC) 10-5 Sensitive Areas, Section 1 Conditional use permit required states, all requests for permits involving a lot, parcel or site located wholly or partially within an area subject to the Hazard Flood (HF), Hazard Slope (HS), Hazard Water Table (HW) or Hazard Earthquake Primary Fault (HE), Hazard Wildfire (WF) regulations, shall be dealt with as a request for a conditional use permit under the provisions of Section 10-3-5 of this Title. All applications shall comply with the following regulations before any permit shall be issued.
4. PCC 10-3-5 Conditional Use Permits allows the City to impose reasonable conditions: to mitigate the reasonably anticipated detrimental effects of the proposed use on the health, safety, or general welfare of persons residing, working, or conducting business in the vicinity; to mitigate injury to property in the vicinity; to mitigate any risk to safety of persons or property because of vehicular traffic or parking, large gatherings of people, or other causes.

CONCLUSIONS OF LAW:

1. Providence City has adopted land use ordinances that include conditional uses and provisions for conditional uses.
2. The Cache County GIS Parcel Summary indicates this parcel is in Wildfire Hazard, Hazard Slope, and Hazard Earthquake Fault areas.
3. Providence City has the authority to impose reasonable conditions to mitigate the reasonably anticipated detrimental effects of the proposed use.
4. Aaron Walker, Deputy Fire Marshall/Fire Inspector – Logan City Fire Department, reviewed the parcel in the interest of the fire safety provisions and regulations as adopted by the State of

DRAFT

Utah and in accordance with the International Fire Code.

5. The request meets the requirements of the Codes listed in the Findings of Fact with the following conditions:

CONDITIONS:

1. The applicant will continue to meet all relevant federal, state, county, and Providence City rules, laws, codes, ordinances.
2. The applicant will mitigate Wildfire Area by:
    a. See letter from Aaron Walker dated August 18, 2020.
    b. See Mitigation strategies dated August 31, 2020.
3. This conditional use is for the residence only as shown on the site plan date stamped April 1, 2021.
4. Aaron Walker, Deputy Fire Marshall/Fire Inspector – Logan City Fire Department, reviewed the parcel in the interest of the fire safety provisions and regulations as adopted by the State of Utah and in accordance with the International Fire Code.
5. The fault line was excavated during the subdivision development and was concluded to possibly be further to the east. If it is found during excavation for the home, construction will be discontinued until the issue can be resolved.
6. Approval by the City of any submitted application or paperwork does not alleviate the owners and/or their agents from their responsibility to understand and conform to local, state, and federal laws. Providence City's approval is not intended to and cannot be construed to allow any laws to be violated.

DRAFT

PROVIDENCE CITY
APPLICATION FOR A CONDITIONAL USE

FOR OFFICE USE ONLY
Date _____
Payment Form _____
Amount_____
Receipt #_____
Clerk
_____

Please Note: City Staff will NOT accept the application and fee payment if they are incomplete. Incomplete applications will NOT be processed or scheduled for review by the City.

Initial JW Name Jessica Williamson

Date 3/31/21

SUBMITTAL REQUIREMENTS **Staff Check**

- $100 application fee _____
- An 11"x17" of the property showing the location, function and characteristics of the use, including parking and percentage of space being used _____
- Cache County plat map of the property
- Copy of Cache County GIS Parcel Summary _____
  http://66.232.67.238/Websites/Parcel%20and%20Zoning%20Viewer/
- Mitigation Strategies for applicable sensitive areas _____
- Mailing addresses for the owners of adjacent properties _____
- Property owner consent for pursuit of conditional use (if owner is different than Applicant) _____
- Electronic copy of structure elevations & square footage including attached garage(s), covered porches, covered decks etc. _____
- Electronic copy of **ALL** submittals (email or flash drive is acceptable) _____

Applicant Information (all information MUST be provided)

Name VHD LLC
Address 50 E 2500 N Ste. 101 North Logan, UT 84341
Phone 435-752-1480 Email jessica@visionaryhomes.com

Party Responsible for Payment (if different than applicant)- the individual/firm to whom any and all professional services invoices (attorney/engineer/etc.) will be sent and who will be responsible for payment of such invoices.
Name _____
Address _____
Phone _____ Email _____

Property Information
Owner of record Cameron & Casey Widner
Owner address 50 E 2500 N Ste. 101 North Logan, UT 84341
Owner phone 435-752-1480 Owner email jessica@visionaryhomes.com
Parcel address 96 N 850 E Parcel Tax I.D. 02-288-0033
Zone _____ Height 22' Initial JW
Setbacks (front yard) 290' (side yard) 100' & 107' (rear yard) 430' Initial JW

Written Statement of Request (attach additional sheets if necessary)

- Briefly explain why you are seeking a conditional use and what the intended use of the property will be if the conditional use is granted.

We are seeking a conditional use permit to begin construction on a single family dwelling. The property will be used residentially for a new build home.

164 N. Gateway Dr * Providence UT 84332
435-752-9441 * Fax: 435-753-1586 * email: sbankhead@providence.utah.gov

Property owner and contractor shall have responsibility to determine grades, and final placement and elevations of footings/foundations. Property owner and contractor shall be responsible for compliance with all state, national and local building codes and ordinances. **Initial** JW **Name** Jessica Williamson

Approval by the city of any application submittal or paperwork does not alleviate the owners from their responsibility to understand and conform to local, state and federal laws. Providence City's approval is not intended to and cannot be construed to allow any laws to be violated. **Initial** JW

By signing this document, you agree that Providence City will bill you for any and all professional firm fees as they arise throughout the approval process. This is in addition to application fees. All subdivisions require engineering review throughout the approval process, such as but not limited to reviews of development agreements, construction drawings, preliminary and final plats, and inspections. These services are billed by our city engineer at an hourly rate. Some subdivision applications may also require legal review. Other applications, such as but not limited to conditional uses, may also require engineering and/or legal review at the City's discretion. You agree to reimburse the City for all such costs, whether or not you were forewarned about such costs, and that the City cannot predict all situations in which professional services may be required in order to process your application. **Initial** JW

I declare under penalty of perjury that I am making this application of my own free will and choice and that the statements, answers, and documents submitted in connection with this application are true and correct to the best of my knowledge.

Jessica Williamson — Jessica Williamson/VHD LLC — 3/31/21

Signature of Applicant | Printed Name | Date

The following is a general summary of which body reviews each land use application in Providence City. Public hearings may be required by the Planning Commission and City Council, as shown below. This matrix does not include zoning clearance/permits for new single-home construction or for business licenses, both of which are reviewed and approved by city staff.

Application	Executive Staff	Land Use Authority	Planning Commission	Public Hearing	City Council	Public Hearing	Appeal Authority	Filing Fee[1]
Code Amendment	✓	----	✓	✓[2]	✓	----	----	$100
Annexation	✓	----		----	✓	✓	----	$150
Rezone	✓	**----**	✓	✓	✓	**----**	**----**	**$100**
Conditional Use	✓	✓		**----**	**----**	**----**	**----**	**$100**
Subdivision Concept Plan	✓	----	----	----	----	----	----	$300
Preliminary Subdivision Plat	✓	----	✓	----	----	----	----	$400
Final/Amended Subdivision Plat[3]	✓	----	✓	----	✓[4]	----	----	$600
Site Plan	✓	✓	----	----	----	----	----	$50
Lot Consolidation[5]	✓	----	✓	----	----	----	----	$50
Exception to Title[6]	✓	----	✓	----	✓	----	----	$100
General Plan Amendment	✓	----	✓	✓	✓	----	----	$100
Right-of-Way Vacation	✓	----	✓	----	✓	✓	----	$100
Variance/ Appeal	----	----	----	----	----	----	✓	$100

[1] Filing Fees do **not** include professional firm review fees. Those will be billed to the applicant separately.

[2] Public Hearing required at Planning Commission only when the proposed code amendment is related to land use.

[3] Construction drawings are reviewed/approved by the City Engineer and Public Works Director.

[4] The City Council does not review the final plat itself, but rather reviews and approves the development agreement associated with the final plat.

[5] Lot consolidations are only required to have City approval when they are in a platted/recorded subdivision.

[6] Developers may ask for an exception from the requirements of the Providence City Subdivision Code (Title 11) through this process. All other variance/exception requests shall be handled by the Appeal Authority.

164 N. Gateway Dr * Providence UT 84332
435-752-9441 * Fax: 435-753-1586 * email: sbankhead@providence.utah.gov

Residential Site Plan Application

FOR OFFICE USE ONLY
Date _____
Payment Form _____
Amount_____
Receipt #_____
Clerk _____

Date: 3/31/21

Required Submittals

Please Note: City Staff will NOT accept the application and fee payment if they are incomplete. Incomplete applications will NOT be processed or scheduled for review by the City. Application fees do not include professional firm fees, which will be billed separately. Engineered site plans may, at the City's discretion, be required. The City will contact the applicant if an engineered site plan is deemed necessary. Accessory buildings include sheds (over 200 sq ft) and all detached buildings (shop, garage, etc.)

Name Jessica Williamson **Initial** JW

Construction Type	Application	Filing Fee $50- New Home $25- all other	11x17 Site Plan Must Include:			Cache County Plat Map	Stormwater NOI Permit	Stormwater Pollution Prevention Plan (SWPPP)
			Existing buildings, dimensions, & setbacks	Existing/ proposed utilities	Dimensions of driveway cut – (35' max)			
New Home								
Acc. Building							*	*
Addition							*	*
Deck							*	*
Other								

*May not apply in all cases

Applicant Information
Name: VHD LLC
Mailing address: 50 E 2500 N Ste. 101 North Logan, UT 84341
Telephone: 435-752-1480 Email: jessica@visionaryhomes.com

Property Owner Information (If applicant is not the property owner, the application **must** include the property owner's information and written consent for the applicant to pursue the permit)
Name: Cameron & Casey Widner
Mailing address: 50 E 2500 N Ste. 101 North Logan, UT 84341
Telephone: 435-752-1480 Email: jessica@visionaryhomes.com

Utilities (circle, if applicable): Septic tank City sewer Water Well
Construction Type (circle): New home Accessory building Deck Addition Other

Project Information
Address: 96 N 850 E
Subdivision: Little Baldy Parcel Tax ID: 02-288-0033

Square footage for fire flow (includes all floors and all areas under the roof, including garages and covered porches):
2,990 Initial JW
Zone_____ Height 22' Initial JW
Setbacks (front yard) 290' (side yard) 100' & (rear yard) 430' Initial JW
107'

Contractor Information

Name: VHD LLC
Mailing address: 50 E 2500 N Ste. 101 North Logan, UT 84341
Telephone: 435-752-1480 Email: jessica@visionaryhomes.com

Stormwater Notice of Intent (NOI) Information

NOI No. UTR UTRH00755 Permit issued to: VHD LLC

If this construction will occur in an approved subdivision, you may be able to use the NOI permit taken out by the development contractor or the developer. If you have to obtain your own NOI permit, please visit: https://secure.utah.gov/account/log-in.html. You will create a log in and then access the Storm Water Permit Issuance System. There is a $150 NOI fee, paid directly to the state when you file your permit.

Property owner and contractor shall have responsibility to determine grades, and final placement and elevations of footings/foundations. Property owner and contractor shall be responsible for compliance with all state, national and local building codes and ordinances.
Initial JW **Name** Jessica Williamson

Approval by the city of any application submittal or paperwork does not alleviate the owners from their responsibility to understand and conform to local, state and federal laws. Providence City's approval is not intended to and cannot be construed to allow any laws to be violated.
Initial JW

By signing this document, you agree that Providence City will bill you for any and all professional firm fees as they arise throughout the approval process. This is in addition to application fees. All subdivisions require engineering review throughout the approval process, such as but not limited to reviews of development agreements, construction drawings, preliminary and final plats, and inspections. These services are billed by our city engineer at an hourly rate. Some subdivision applications may also require legal review. Other applications, such as but not limited to conditional uses, may also require engineering and/or legal review at the City's discretion. You agree to reimburse the City for all such costs, whether or not you were forewarned about such costs, and that the City cannot predict all situations in which professional services may be required in order to process your application. **Initial** JW

All Applicants Must Read the Following Before Signing This Application

The granting of a zoning permit does not override any federal, state, or local building code or authorize any individual to violate any local law or ordinance. Approval of this permit does not constitute a representation by the City that it will be liable for any issues arising from the construction of homes and other structures in a Sensitive or Hazard Area. It is the responsibility of the property owner to comply with all relevant local, state, and federal laws and regulations, including but not limited to Providence City Code 10-5 outlined below:
Sensitive and Hazard Areas:

1. JURISDICTIONAL WETLANDS: As Defined by the US Army Corps of Engineers
2. STEEP SLOPES: Where the rise or fall of the land is equal to or exceeds 30% over a horizontal distance of 50 feet or greater measured perpendicular to the contour lines.
3. NATURAL WATERWAYS OR OPEN WATER: Including but not limited to: rivers, creeks, or streams. Identified as those areas where surface waters flow sufficiently to produce a defined channel or bed.
4. FLOODPLAINS: See definitions in Chapter 16 Section 3 of this Title.
5. CRUCIAL WILDLIFE HABITAT AREAS: As identified by the State Division of Wildlife Resources (DWR)
6. GEOLOGICAL HAZARD AREAS: Earthquake fault lines or areas prone to debris flows, landslides, high or extreme liquefaction potential, and rock falls as identified by the US Geological Survey (USGS)

7. WILDFIRE HAZARD AREAS: Areas of the City designated as having moderate to extreme potential for wildfire hazards as identified by the City.
8. HAZARD WATER TABLE AREA: An area where potential ground water levels may occur within 12 feet of the natural grade.

By submitting this application, I affirm that I have read and understand the Title 10 Chapter 5 requirements for construction on property in the Sensitive or Hazard Area. I understand that the City is not liable for any issues which may arise because of the construction of structures in the Sensitive or Hazard Areas of the City. The property owner and their agents assume all liability for placing structures in this area of the City. I hereby certify that I am the property owner or authorized agent and I have read and examined this application and understand that the City has no liability. I accept responsibility for all soils and hazardous conditions on the site.

I declare under penalty of perjury that I am making this application of my own free will and choice and that the statements, answers, and documents submitted in connection with this application are true and correct to the best of my knowledge.

Jessica Williamson	Jessica Williamson/VHD LLC	3/31/21
Signature of Applicant	Printed Name	Date

PROVIDENCE CITY BUILDING DIVISION CONSTRUCTION POLICIES

(Required for all zoning permit applications)

1. **Zoning requirements**
   a. Site plan required to be on site at footing inspection
   b. Property corners to be marked and staked for inspection
2. **Lot ID**
   a. Posting of a lot ID sign is required during construction for inspections and emergency services. This sign is provided by the City and shall be posted by the first scheduled inspection and visible from the street.
3. **Toilets**
   a. The IPC and OSHA require a toilet on site during construction and in place prior to the first inspection. This has to be accessible to all workers in the area and requires the cooperation of all.
4. **Water Meter**
   a. Unauthorized use of City water will result in a fine and a stop work order on the property.
   b. Meter and sewer clean outs are not allowed to be encased or surrounded in concrete. (Contact the Public Works for the required specs.) The moving cost will be the responsibility of the owner.
5. **Streets/Sidewalks**
   a. No material will be allowed on public streets or sidewalks. "Material" is defined as construction products, or any size or dimension of aggregate. (See Providence City's specs.)
   b. Dirt piled over curb and sidewalk requires a minimum 4" pipe installed to allow drainage to the gutter. This temporary (180 days) blockage to the sidewalk requires safety tape or cones to divert traffic.
   c. All sidewalks, curbs, gutters, and streets associated with the property are to be kept clean during construction with a final cleaning required prior to final occupancy.
   d. Construction sites should be kept clean and all debris contained to that site.
6. **Elevations**
   a. I accept responsibility for all the soils and hazard conditions of the site. Approval of this permit does not constitute a representation by the City that the building at any specified elevation will solve any ground water, slope or hazard condition. The solution to this problem is the sole responsibility of the permit applicant, agent, or property owner.
7. **Final Occupancy**
   a. Occupying the building prior to final occupancy will result in revocation of the $500 power bond. After the initial inspection, the Building Official will determine whether any furniture can be moved into the house or garage.
8. **Temporary Occupancy**
   a. Will only be issued with special permission. Temporary permits will expire after 30 days of issue and the construction bond will be forfeited if work is not completed
9. **Permits**
   a. Plan review and permit fees are good for 180 days. Only the permit portion will be refunded, after a written letter of request is received. No fees will be refunded after this period has expired.

By signing below, I state that I have read and agree to the above terms and understand that I am the responsible party for the information contained on this sheet.

Jessica Williamson	Jessica Williamson/VHD LLC		3/31/21
Signature	Printed Name	On Behalf Of	Date

APPLICATION FOR CONNECTION TO THE PROVIDENCE CITY WATER SYSTEM

(Required only for applications for new home/commercial construction)

I hereby apply to Providence City for permission to connect my residence at 96 N 850 E to the Providence City water system and receive water services thereby provided. I agree to the following:

1. Providence City will install a water meter for the premises when the service line and meter set is in and has been accepted by the City.
   a. This acceptance is also contingent upon any changes or alteration to grade of landscape made by the homeowner/builder around the meter set. These changes must also meet Providence City specifications.
2. If a homeowner/builder is required to make a connection to the Providence City water system, all costs of this connection, service line, meter set and permits shall be paid by the homeowner/builder.
   a. Applicant shall purchase an excavation permit.
   b. Applicant shall post an $800 bond with the City, $750 refundable upon satisfactory acceptance by the City.
   c. Installation shall follow all guidelines of Providence City standard specifications (a copy is available for purchase at the City Office).
   d. All work shall be inspected by the City. If not approved, the applicant will have the problems rectified at his expense to meet Providence City requirements.
   e. Any connection and service line made from the City's main line up to and including the meter shall remain the property of the City, and Providence City shall have access thereto at all times.
      1. Cost for installation and maintenance of service lines, including homeowner connection to the meter setter is the sole responsibility of the homeowner/builder.
3. The applicant understands that the billing for water service begins once the meter is set. The time frame for setting of the water meter needs to be scheduled with Providence City Water Dept.
   a. Providence City shall have 30 days in which to install the requested water meter after payment of all fees and satisfactory inspections have been completed. Providence City Water Dept. reserves the right to evaluate the feasibility of a water service or water meter being installed between November 1 and April 1.
4. No water meter set shall be installed in a sidewalk, driveway or encased in concrete. Providence City shall have a minimum of an 18 inch unobstructed radius from the center of the lid and free access to the lines and meters installed under this agreement at reasonable times, through applicant's property if necessary.
5. Sprinkler systems or other possible contamination sources on the homeowner's property that connect to the City water system shall have approved backflow assemblies installed and registered with the City.
6. Applicant hereby agrees to abide by all rules, regulations, resolutions or ordinances enacted or adopted by the governing body applicable to the Providence City Water System.


Jessica Williamson	Jessica Williamson/VHD LLC		3/31/21
Signature	Printed Name	On Behalf Of	Date

APPLICATION FOR CONNECTION TO THE PROVIDENCE CITY SEWER SYSTEM
(Required only for applications for new home/commercial construction)

I hereby apply to Providence City for permission to connect my premises at 96 N 850 E to the Providence City sewer system. I agree to the following:

1. Providence City will allow the applicant to connect to the sewer trunk line or the service line extension, if one exists.
2. Applicant will obtain an excavation permit and comply with it if connection to the trunk line is required.
   a. Applicant shall purchase an excavation permit.
   b. Applicant shall post an $800 bond with the City, $750 refundable upon satisfactory acceptance by the City.
   c. Installation shall follow all guidelines of Providence City standard specifications (a copy is available for purchase at the City Office).
   d. All work shall be inspected by the City. If not approved, the applicant will have the problems rectified at his expense to meet Providence City requirements.
   e. Applicant will bear all the costs associated with the permits, excavation, pipe, installation, backfill, compaction, and repair of curbs, sidewalks and streets.
   f. Applicant shall use the mechanical connection apparatus approved by the Public Works Director.
   g. All materials used that are placed on City property shall become the property of Providence City.
   h. Applicant shall call for a City inspector 48 hours prior to any work beginning on a City right-of-way. All work shall be inspected prior to backfill.
3. Before making connection with the sewer system, applicant shall cause the plumbing upon the premises to be inspected by the municipality, and if it is not approved, it shall be rectified at the applicant's expense.
4. The Providence City Water Department reserves the right to evaluate the feasibility of installing a sewer connection between November 1 and April 1.
5. Providence City shall maintain all sewer trunk lines in the City, but it shall be the responsibility of the home owner to maintain the line on the premises and to the junction with the sewer trunk line, commonly known as the "Y".
6. Applicant agrees to abide by all rules, regulations, resolutions or ordinances enacted or adopted by the governing body applicable to the Providence City Sewer System.

Jessica Williamson	Jessica Williamson/VHD LLC		3/31/21
Signature	Printed Name	On Behalf Of	Date

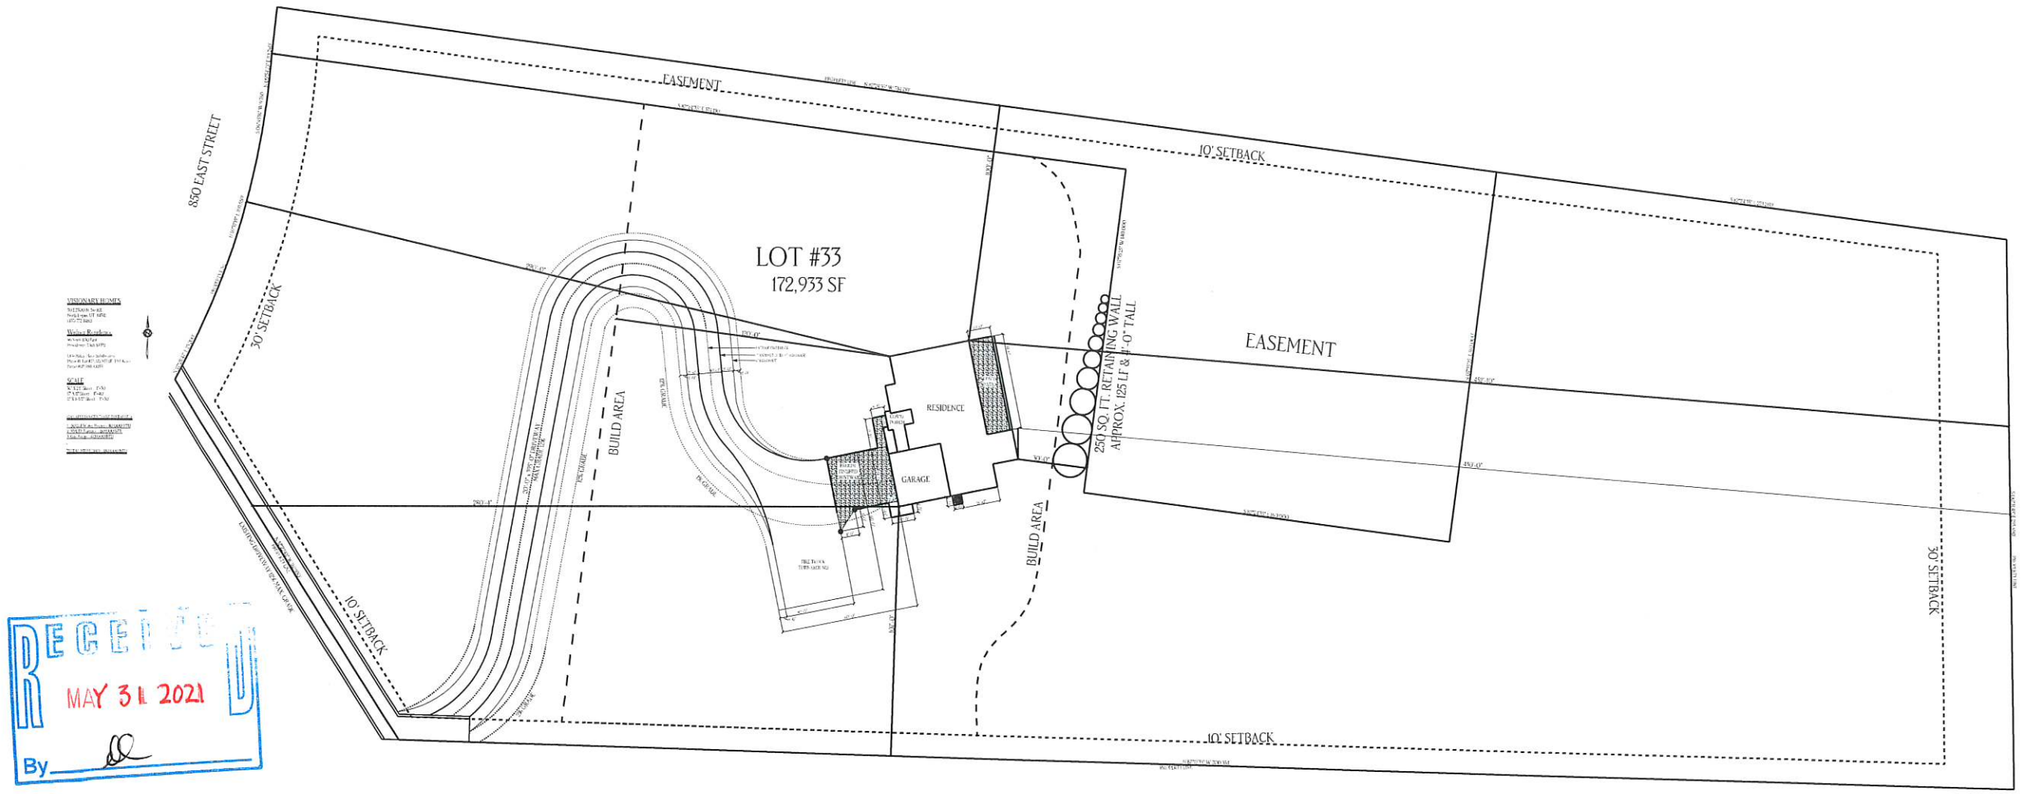


RECEIVED
MAY 31 2021
By


2021-3468

FINAL PLAT
OF
LOT 33 (AMENDED)
LITTLE BALDY PLACE SUBDIVISION PARTIAL AMENDED

LOCATED IN THE NE1/4 OF SECTION 11, T11N, R1E, S.L.B.&M.
PROVIDENCE, UTAH

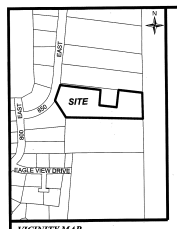

VICINITY MAP
NTS

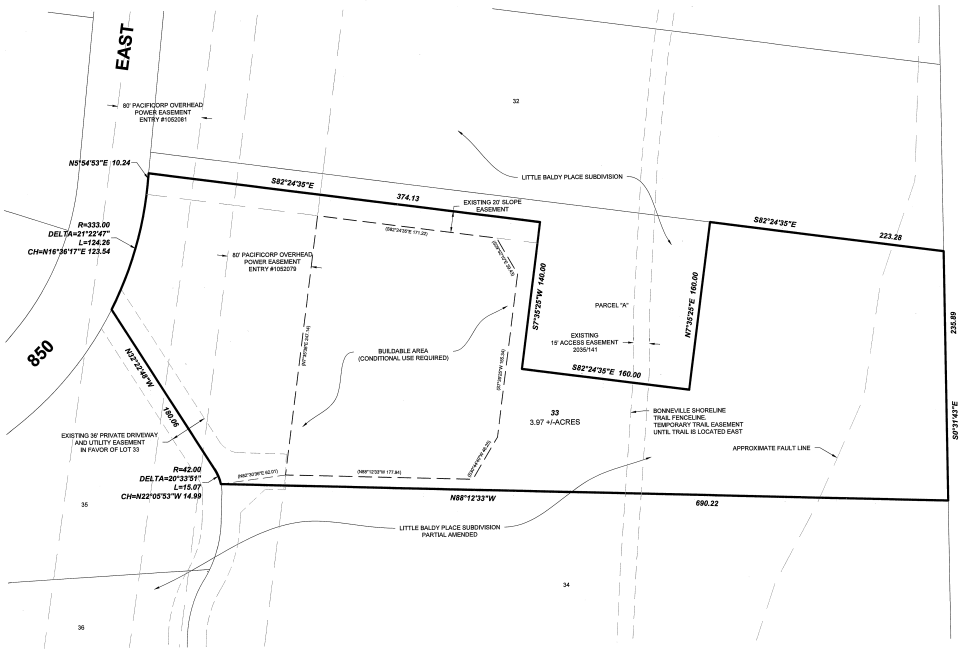

AMENDMENT NOTE:

THE PURPOSE OF THIS AMENDED PLAT IS TO PROVIDE A RECONFIGURATION OF THE BUILDABLE AREA OF LOT 33 AT THE REQUEST OF THE OWNER.

NOTES:

1. ALL EXPENSES INVOLVING THE NECESSARY IMPROVEMENTS OR EXTENSIONS FOR A CULINARY WATER SYSTEM, SANITARY SEWER SYSTEM, GAS SERVICE, ELECTRICAL SERVICE, TELEPHONE SERVICE, CABLE TELEVISION SERVICE, GRADING AND LANDSCAPING, STORM DRAINAGE SYSTEMS, CURBS AND GUTTERS, FIRE HYDRANTS, PAVEMENT, SIDEWALKS, SIGNAGE, STREET LIGHTING AND OTHER IMPROVEMENTS SHALL BE PAID FOR BY THE DEVELOPER(S).
2. PURSUANT TO PROVIDENCE CITY CODE 11-5-2: PROVIDENCE CITY WILL NOT ISSUE ANY BUILDING PERMIT FOR ANY LOT UNTIL MINIMUM IMPROVEMENTS, AS SPECIFIED, ARE COMPLETE.
3. ALL LOTS HAVE A BUILDABLE ENVELOPE WITH REGARDS TO HAZARDOUS SLOPES AND ZONING SETBACKS. NO LOTS HAVE SLOPES GREATER THAN 30% OVER A HORIZONTAL DISTANCE OF 50 FEET.
4. FRONT SETBACK FOR LOT 33 COINCIDES WITH THE EAST LINE OF THE 80' WIDE PACIFICORP POWER OVERHEAD POWER LINE EASEMENT RECORDED AS ENTRY #1052079

civilsolutionsgroup inc.
CACHE VALLEY | P: 435.213.3762
SALT LAKE | P: 801.216.3192
UTAH VALLEY | P: 801.874.1432
info@civilsolutionsgroup.net
www.civilsolutionsgroup.net

ROCKY MOUNTAIN POWER

1. PURSUANT TO UTAH CODE ANN. § 54-3-27 THIS PLAT CONVEYS TO THE OWNER(S) OR OPERATORS OF UTILITY FACILITIES A PUBLIC UTILITY EASEMENT ALONG WITH ALL THE RIGHTS AND DUTIES DESCRIBED THEREIN.

2. PURSUANT TO UTAH CODE ANN. § 17-27a-603(4)(c)(ii) ROCKY MOUNTAIN POWER ACCEPTS DELIVERY OF THE PUE AS DESCRIBED IN THIS PLAT AND APPROVES THIS PLAT SOLELY FOR THE PURPOSE OF CONFIRMING THAT THE PLAT CONTAINS PUBLIC UTILITY EASEMENTS AND APPROXIMATES THE LOCATION OF THE PUBLIC UTILITY EASEMENTS, BUT DOES NOT WARRANT THEIR PRECISE LOCATION. ROCKY MOUNTAIN POWER MAY REQUIRE OTHER EASEMENTS IN ORDER TO SERVE THIS DEVELOPMENT. THIS APPROVAL DOES NOT AFFECT ANY RIGHT THAT ROCKY MOUNTAIN POWER HAS UNDER:
(1) A RECORDED EASEMENT OR RIGHT OF WAY
(2) THE LAW APPLICABLE TO PRESCRIPTIVE RIGHTS
(3) TITLE 54, CHAPTER 8a, DAMAGE TO UNDERGROUND FACILITIES OR
(4) ANY OTHER PROVISION OF LAW.

UTILITY COMPANIES

THE UTILITY EASEMENTS SHOWN ON THIS PLAT HAVE BEEN REVIEWED AND ARE APPROVED.


DOMINION ENERGY* Cristi Seidel DATE 3-17-2021 ROCKY MOUNTAIN POWER DATE 03/07/2021
COMCAST CABLE DATE 3-19-2021 CENTURYLINK COMMUNICATIONS DATE 3/9/21

*DOMINION ENERGY APPROVES THIS PLAT SOLELY FOR THE PURPOSE OF CONFORMING THAT THE PLAT CONTAINS PUBLIC UTILITY EASEMENTS. DOMINION ENERGY MAY REQUIRE OTHER EASEMENTS IN ORDER TO SERVE THIS DEVELOPMENT. THIS APPROVAL DOES NOT CONSTITUTE ABROGATION OR WAIVER OF ANY EXISTING RIGHTS, OBLIGATIONS OR LIABILITIES PROVIDED BY LAW OR EQUITY. THIS APPROVAL DOES NOT CONSTITUTE ACCEPTANCE, APPROVAL OR ACKNOWLEDGMENT OF ANY TERMS CONTAINED IN THIS PLAT, INCLUDING THOSE SET IN THE OWNERS DEDICATION AND THE NOTES AND DOES NOT CONSTITUTE A GUARANTEE OF PARTICULAR TERMS OF NATURAL GAS SERVICE. FOR FURTHER INFORMATION PLEASE CONTACT DOMINION ENERGY'S RIGHT-OF-WAY DEPARTMENT AT 1-800-366-8532.

Dominion Energy Utah – Note with NO existing natural gas easement

Questar Gas Company, dba Dominion Energy Utah, hereby approves this plat solely for the purposes of confirming that the plat contains public utility easements. Dominion Energy Utah may require additional easements in order to serve this development. This approval does not constitute abrogation or waiver of any other existing rights, obligations or liabilities including prescriptive rights and other rights, obligations or liabilities provided by law or equity. This approval does not constitute acceptance, approval or acknowledgement of any terms contained in the plat, including those set forth in the Owner Dedication or in the Notes, and does not constitute a guarantee of particular terms or conditions of natural gas services. For further information please contact Dominion Energy Utah's Right-of-Way Department at 800-366-8532.

QUESTAR GAS COMPANY
dba DOMINION ENERGY UTAH
Approved this 11 day of March 2021
By: Cristi Seidel
Its: Re-Constructions

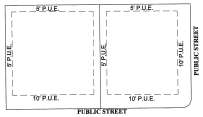

TYPICAL PUE DETAIL
(TYPICAL SEE DRAWING FOR EXCEPTIONS)
NTS

CULINARY WATER AND SANITARY SEWER

APPROVED THIS 15TH DAY OF March, 2021, BY PROVIDENCE CULINARY WATER AUTHORITY AND SANITARY SEWER AUTHORITY

CULINARY WATER AND SANITARY SEWER AUTHORITY

ATTORNEY APPROVAL

APPROVED AS TO FORM THIS 18 DAY OF MARCH, 2021

CITY ATTORNEY DATE 3/18/2021

COUNTY SURVEYOR'S CERTIFICATE

I CERTIFY THAT I HAVE EXAMINED THIS PLAT AND FIND IT TO BE CORRECT AND IN ACCORDANCE WITH THE INFORMATION ON FILE IN THIS OFFICE AND FURTHER CERTIFY THAT IT MEETS THE MINIMUM STANDARDS FOR PLATS REQUIRED BY COUNTY ORDINANCE AND STATE LAW.

COUNTY SURVEYOR DATE

ENGINEER'S APPROVAL

I CERTIFY THAT I HAVE EXAMINED THIS PLAT AND FIND IT TO BE CORRECT AND IN ACCORDANCE WITH THE INFORMATION ON FILE IN THIS OFFICE AND THE CITY ORDINANCE.

CITY ENGINEER 3/17/2021 DATE

SURVEYOR'S CERTIFICATE

I, DENNIS P. CARLISLE, DO HEREBY CERTIFY THAT I AM A PROFESSIONAL LAND SURVEYOR, AND THAT I HOLD CERTIFICATE NO. 172675 IN ACCORDANCE WITH TITLE 58, CHAPTER 22 OF UTAH STATE CODE. I FURTHER CERTIFY BY AUTHORITY OF THE OWNERS(S) THAT I HAVE COMPLETED A SURVEY OF THE PROPERTY DESCRIBED ON THIS PLAT IN ACCORDANCE WITH SECTION 17-23-17 OF SAID CODE, AND HAVE ALSO SUBDIVIDED SAID TRACT OF LAND INTO LOTS, BLOCKS, STREETS, AND EASEMENTS, AND THE SAME HAS, OR WILL BE CORRECTLY SURVEYED, STAKED AND MONUMENTED ON THE GROUND AS SHOWN ON THIS PLAT, AND THAT THIS PLAT IS TRUE AND CORRECT.

PROFESSIONAL LAND SURVEYOR — No. 172675 — DENNIS P. CARLISLE — STATE OF UTAH

DENNIS P. CARLISLE
PROFESSIONAL LAND SURVEYOR
CERTIFICATE NO. 172675

MARCH 9, 2021 DATE

BOUNDARY DESCRIPTION

All of Lot 33, LITTLE BALDY PLACE SUBDIVISION PARTIAL AMENDED, according to the Official Plat thereof on file in the Office of the Cache County Recorder.

OWNER'S DEDICATION

KNOW ALL MEN BY THESE PRESENT THAT WE, THE UNDERSIGNED ARE THE OWNERS OF THE ABOVE DESCRIBED TRACT OF LAND, AND HEREBY CAUSE THE SAME TO BE DIVIDED INTO LOTS, AND STREETS, TOGETHER WITH EASEMENTS AS SET FORTH TO BE HEREAFTER KNOW AS:

LOT 33 (AMENDED)
LITTLE BALDY PLACE SUBDIVISION
PARTIAL AMENDED

AND DO HEREBY DEDICATE FOR THE PERPETUAL USE OF THE PUBLIC ALL STREETS, WATER, SEWER, STORM DRAIN, ETC AND OTHER AREAS SHOWN ON THIS PLAT AS INTENDED FOR PUBLIC USE. THE UNDERSIGNED OWNERS ALSO HEREBY CONVEY TO ANY AND ALL PUBLIC UTILITY COMPANIES A PERPETUAL, NON-EXCLUSIVE EASEMENT OVER THE PUBLIC UTILITY EASEMENTS SHOWN ON THIS PLAT, THE SAME TO BE USED FOR THE INSTALLATION, MAINTENANCE AND OPERATION OF UTILITY LINES AND FACILITIES. THE UNDERSIGNED OWNERS ALSO HEREBY CONVEY ANY OTHER EASEMENTS AS SHOWN ON THIS PLAT TO THE PARTIES INDICATED AND FOR THE PURPOSES SHOWN HEREON.

IN WITNESS HEREOF, WE HAVE HEREUNTO SET OUR HANDS THIS 12 DAY OF MARCH, 2021.

CAMERON WIDNER (SIGNATURE)

CASEY WIDNER (SIGNATURE)

PERSONAL ACKNOWLEDGMENT

ON THIS 12 DAY OF March, 2021, PERSONALLY APPEARED BEFORE ME CAMERON WIDNER AND CASEY WIDNER, WHOSE IDENTITIES ARE PERSONALLY KNOWN TO ME (OR PROVEN ON THE BASIS OF SATISFACTORY EVIDENCE) AND WHO BY ME DULY SWORE/AFFIRMED, DID SAY THEY ARE THE PERSONS WHOSE NAMES ARE SUBSCRIBED TO THIS INSTRUMENT, AND ACKNOWLEDGED THAT THEY EXECUTED THE SAME.

MY COMMISSION EXPIRES: 3 July 2023 NOTARY PUBLIC

RESIDING IN Box Elder COUNTY

MY COMMISSION No. 707036 Bruce Davis PRINTED FULL NAME OF NOTARY

MAYOR APPROVAL AND ACCEPTANCE

PRESENTED TO THE PROVIDENCE CITY MAYOR THIS ____ DAY OF _____, 20____, AT WHICH TIME THIS SUBDIVISION WAS APPROVED AND ACCEPTED.

PROVIDENCE CITY MAYOR 3/15/21 DATE

PROVIDENCE CITY RECORDER 9-09-2021 DATE

PLANNING COMMISSION APPROVAL

PRESENTED TO THE PROVIDENCE CITY PLANNING COMMISSION THIS 17 DAY OF March, 20 21, AT WHICH TIME THIS SUBDIVISION WAS RECOMMENDED TO THE CITY COUNCIL FOR APPROVAL.

PLANNING COMMISSION CHAIR 3-17-2021 DATE

FINAL PLAT
OF
LOT 33 (AMENDED)
LITTLE BALDY PLACE
SUBDIVISION PARTIAL AMENDED

LOCATED IN THE NE1/4 OF SECTION 11, T11N, R1E, S.L.B.&M.
PROVIDENCE, UTAH

RECORDED # 1281072
STATE OF UTAH, COUNTY OF CACHE, RECORDED AND FILED AT THE REQUEST OF: CAMERON WIDNER
DATE: 3/29/2021 TIME: 3:10 BOOK: _____ PAGE: _____
$ 52.00 FEE
CACHE COUNTY RECORDER Mandy Alleman

Entry #1281072

Cache County
1857

Development Services Department

Building | GIS | Planning | CPDO | Trails

GIS PARCEL SUMMARY

Not Authoritative — For Preliminary Review Only

Generated on 31 Mar. 2021 at 08:54 AM

Parcel Number: 02-288-0033

Property Address: 96 N 0850 E
PROVIDENCE

Tax Roll Acreage: 3.97

Owner Name: CAMERON & CASEY WIDNER


Owner Address: 174 N 400 W
HYRUM, UT 84319-1246

Jurisdiction: Providence

Future Annexation Area: n/a

Base Zone: Contact Providence for Zoning

Overlay Zone: n/a

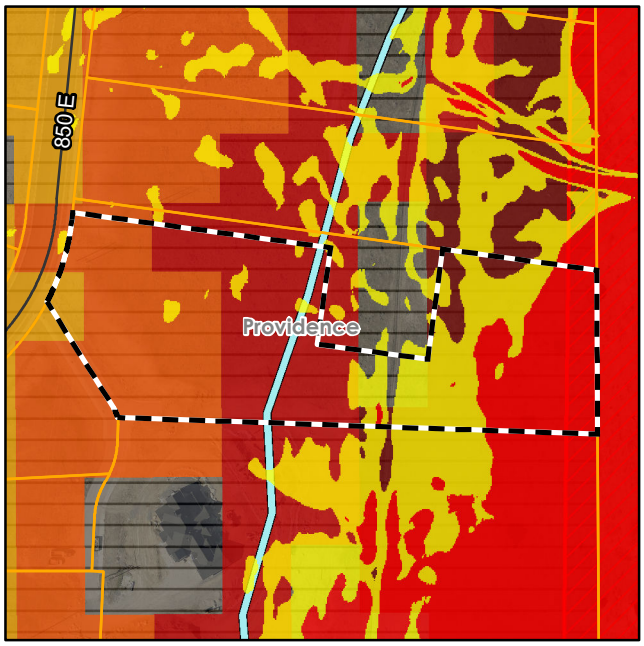

Comprehensive maps can be found at www.cachecounty.org/gis

Initial Parcel Legality Review: Incorporated Area
Contact Providence for Applicable Regulations

NOTE: *Parcel legality does **NOT** guarantee that a parcel or lot is buildable; it is only one step in the development process. All other requirements must still be met. Parcel legality should be verified before submitting a land use application.*

Areas That May Require Further Analysis

Moderate Slopes
Steep Slopes

Fault Lines
Wildland-Urban Interface

Wildfire Hazard Areas

This overview is based on the information in the Cache County GIS databases. Please verify the potential presence of areas requiring further analysis with the County's webmaps. Sections 17.10, 17.17, and 17.18 of the Cache County Land Use Ordinance contain the development standards and requirements associated with these areas. The definition of "Parcel/Lot" in Section 17.07.040 outlines parcel legality.

Cache County assumes no liability for any errors, omissions, or inaccuracies in the information provided regardless of the cause of such or for any decision made, action taken, or action not taken by the user in reliance upon any maps or information provided herein. All datasets may contain errors. The information shown here is not intended to replace evaluation by a competent, licensed professional. In particular, the parcel boundaries are representational only and are not legal definitions of real property, nor are they intended to replace a land survey by a licensed surveyor.

PARCEL LEGALITY

Summary

Parcel legality in the unincorporated county is established by the definition of "Lot/Parcel" in section 17.07 of the Cache County Land Use Ordinance (http://bit.ly/lotparcel). In a nutshell, there are two checks to see if a parcel is legal:

1. Is the parcel currently the same as shown on an approved, recorded subdivision plat?
2. If it's not in a recorded subdivision, is it the same size and shape as it was on August 8, 2006?

How the Legality Check Works

The GIS Parcel Summary Tool is designed to get you 80% of the way towards determining whether a parcel is legal. Determining if one parcel has the same shape as another is simple for humans but much more difficult for a computer. Instead of comparing the parcel's current shape with its 2006 shape, the Tool does two separate checks for each parcel:

1. Is the center point of the parcel inside a subdivision boundary?
2. Is the parcel's current System ID in the list of System IDs that existed as of August 8, 2006?

What is a System ID?

System IDs are an internal number assigned to each variation of a parcel to track its acreage over time for tax purposes. A new System ID is generated any time a parcel's legal acreage changes or a new parcel is created. So, if a parcel still has the same System ID, it's a good bet it hasn't significantly changed.

If the center is inside a subdivision boundary, the Tool reports "Potentially a subdivision lot." If it isn't, you'll see "Potentially a legal parcel" or "Potentially a restricted parcel" based on the results of the second check. Regardless, the Tool will always report whether it thinks the parcel has changed since August 8, 2006.

Limitations


The Tool is not perfect and can miss some situations like the following:

- The parcel hasn't changed, but the legal acreage has been updated.
- A boundary line agreement updates the legal description without significantly changing the property (but still triggers a change in System ID).
- A subdivision lot's boundary is changed without a subdivision amendment, which would make the lot restricted until the plat is properly amended.
- A sliver of a parcel is split off for right-of-way on a UDOT project.


The GIS Parcel Summary Tool should **only be used as the first step** in the legality and sensitive area reviews. **County Planning and Zoning staff** can help you verify if a parcel is legal.

SENSITIVE AREAS


AREA	LEGEND	IF AREA IS PRESENT:
Natural and/or Manmade Waterways		
Wetlands		Wetland delineation, the review and determination of wetland areas, may be required. Development in wetland areas shall not occur except as permitted by the U.S. Army Corps of Engineers. Wetland acreage does not count toward the assessment of developable acreage.
Water Bodies		Development shall not occur in waterways, and acreage identified as waterways does not count toward the assessment of developable acreage. Additional setbacks are required from waterways.
Major Waterways		
Canals		
Floodplain		
FEMA Floodplain Floodplain Buffer	 	A Floodplain Permit is required. See §17.18.040 Sensitive Areas Analysis [A-2-c] and §17.18.050 Standards and Development Plan [B-3] for requirements. If structures are located within the county floodplain buffer, the owner/developer must provide an elevation certificate documenting a minimum of 1' of freeboard for structures, or meet the requirements of FEMA Technical Bulletin 1 / August 2008.
Source Water Protection Zones		
Zone 1 or 2	*(No symbol)*	Septic systems are not permitted within Zone 1 or 2 of a source water protection zone. See §17.10.050 Supplemental Standards [A-3-b].
Slopes		
Moderate Slopes		Any development on moderate slopes requires a geotechnical report. See §17.18.040 Sensitive Areas Analysis [A-2-a] and §17.18.050 Standards and Development Plan [B-1, 5], and §17.18.060 Geotechnical Report Minimum Standards for requirements.
Steep Slopes		Development is not permitted on steep slopes, and this acreage does not count toward the assessment of developable acreage. See §17.18.040 Sensitive Areas Analysis [A-1-b] and §17.18.050 Standards and Development Plan [A-2] for requirements.
Geologic Hazards		
Fault Lines		A geotechnical report is required if development is proposed within the hazard area(s). See §17.07.040 General Definitions; Geologic Hazard; Sensitive Area; for requirements see §17.18.040 Sensitive Areas Analysis [A-2-e] and §17.18.050 Standards and Development Plan [B-5], and §17.18.060 Geotechnical Report Minimum Standards.
Debris Flow		
Landslide Scarps		
Landslide		
Liquefaction Potential:		
6=Moderate to High 7= High	 	
Important Habitat Areas		
Maguire Primrose		A Habitat Management Plan is required. See §17.18.040 Sensitive Areas Analysis [A-2-d] and §17.18.050 Standards and Development Plan [B-4] for requirements.
Canada Lynx		
Greater Sage Grouse		
Yellow-Billed Cuckoo		

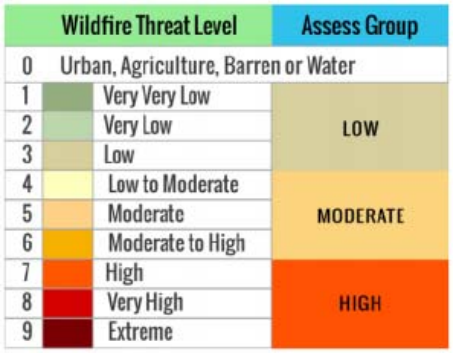Wildfire Hazards		
Wildland-Urban Interface		Wildland-Urban Interface; Additional requirements and standards may apply. Contact the Cache County Fire District (435) 755-1670 and refer to the 2006 Utah Wildland-Urban Interface Code. The Utah Wildfire Risk Assessment Portal (https://wildfirerisk.utah.gov/) is the primary mechanism for Utah Division of Forestry, Fire, and State Lands to deploy wildfire risk information and create awareness about wildfire issues across the state. The Wildfire risk and threat data layers were developed as part of the West Wide Wildfire Assessment covering the seventeen Western States. Collectively these applications will provide the baseline information needed to support mitigation and prevention efforts across the state. A more detail report can be generated from the website link above.
Wildfire Threat Level Index		
	
Agricultural Protection Areas		
Protection Areas 300' Buffer		See the recorded Agriculture Protection Area. See §2.70 Agriculture Protection Area Advisory Board; See also UCA §17-41.
Airport Overlays		
65 Ldn Noise Area		For airport areas, see §17.17.060 Schedule of Uses to determine if the proposed use is permitted in the airport zone. Federal Aviation Administration (FAA) review may also be required.
Inner Approach Zone		
Approach Zone		
Traffic Pattern Zone		
Influence Area		
FAA Regulation Part 77		
1,000 ft / 100 = 10 ft		
2,000 ft/ 100 = 20 ft		
3,000 ft/ 100 = 30 ft		
4,000 ft/ 100 = 40 ft		
4,500 ft/ 100 = 45 ft		
Encroachment Permit or Road Function Class		
Encroachment Permit	*(No Symbol)*	An Encroachment Permit is required when working within the county right-of-way see, §12.02.020: Development of Roadways
Section Corner Disturbance Notification		
Section Corner Disturbance		Disturbed section corner—County Surveyor to be notified. See Utah State Code 17-23-14

County Road Function Class		
County Road Function Class	*(No Symbol)*	The concept of functional classification of roadways is fundamental to establishing criteria to be used in the geometric design of highways and streets. The functional classification of a roadway identifies the relative importance of the mobility and access functions for that roadway. §12.02.020: Development of Roadways

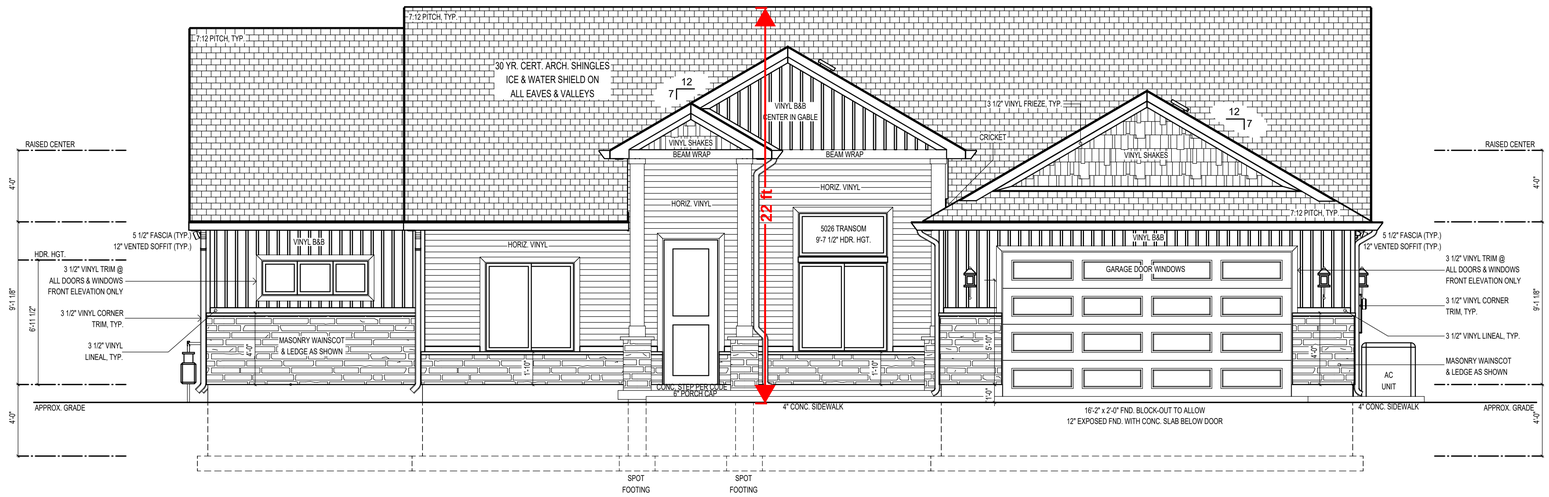

FRONT ELEVATION

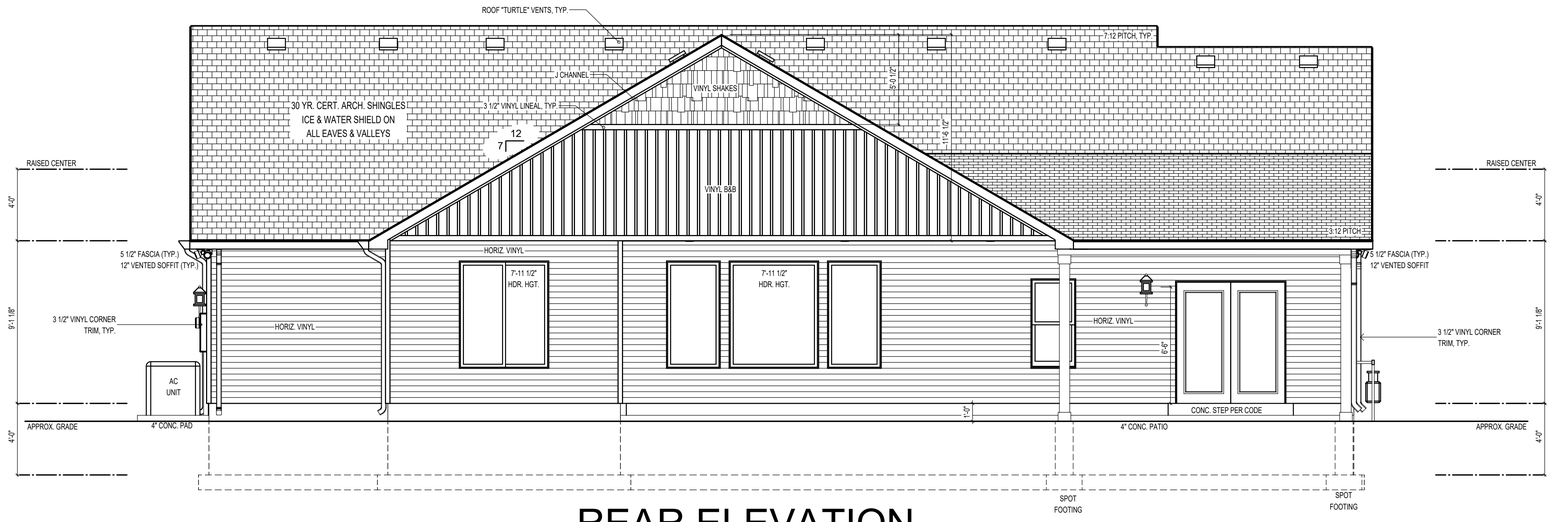

REAR ELEVATION

PLANS PRINTED ON 11 x 17 PAPER ARE 1/2 THE SCALE NOTED.

visionary HOMES

© STERLING BRANDS LLC

50 East 2500 North, #101
North Logan, UT, 84341
(435) 752-1480
buildwithvisionary.com

Plan current up to:
Addendum 4

Proj: Little Baldy Place 33
Client: Widner Residence

PENDLETON

FRONT & REAR
ELEVATIONS


Date: 06/17/2020

Drawn By: S. Potter
Checked by: K. Shelton


SCALE: 1/4" = 1'-0"

SHEET:

02

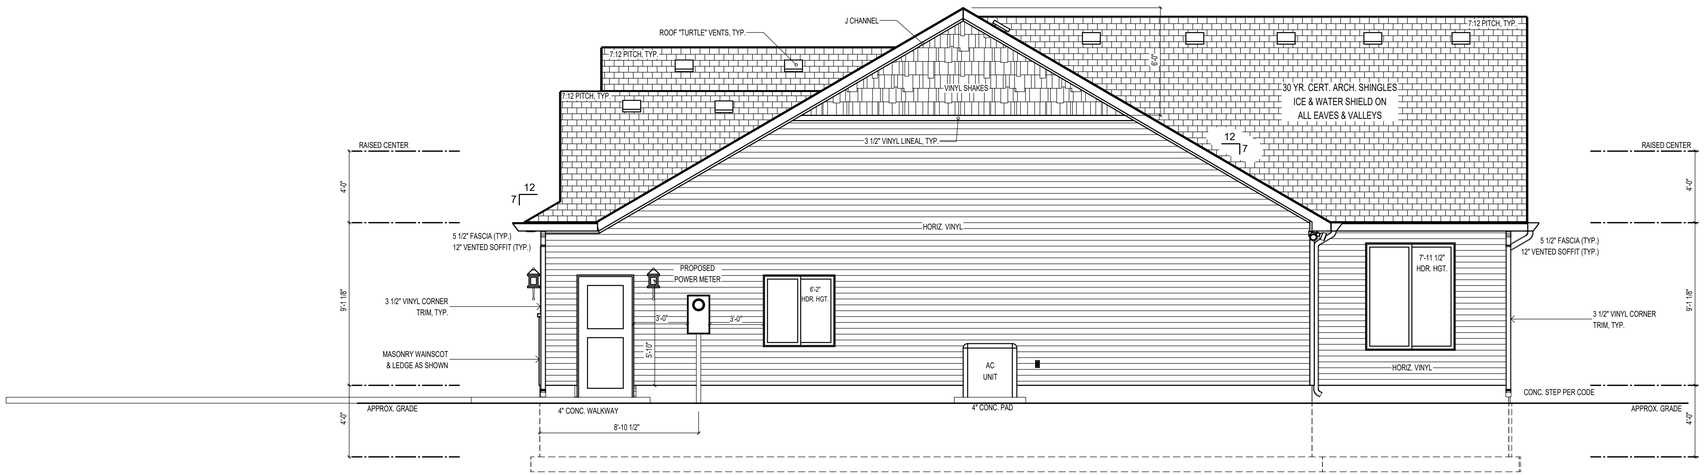

RIGHT ELEVATION

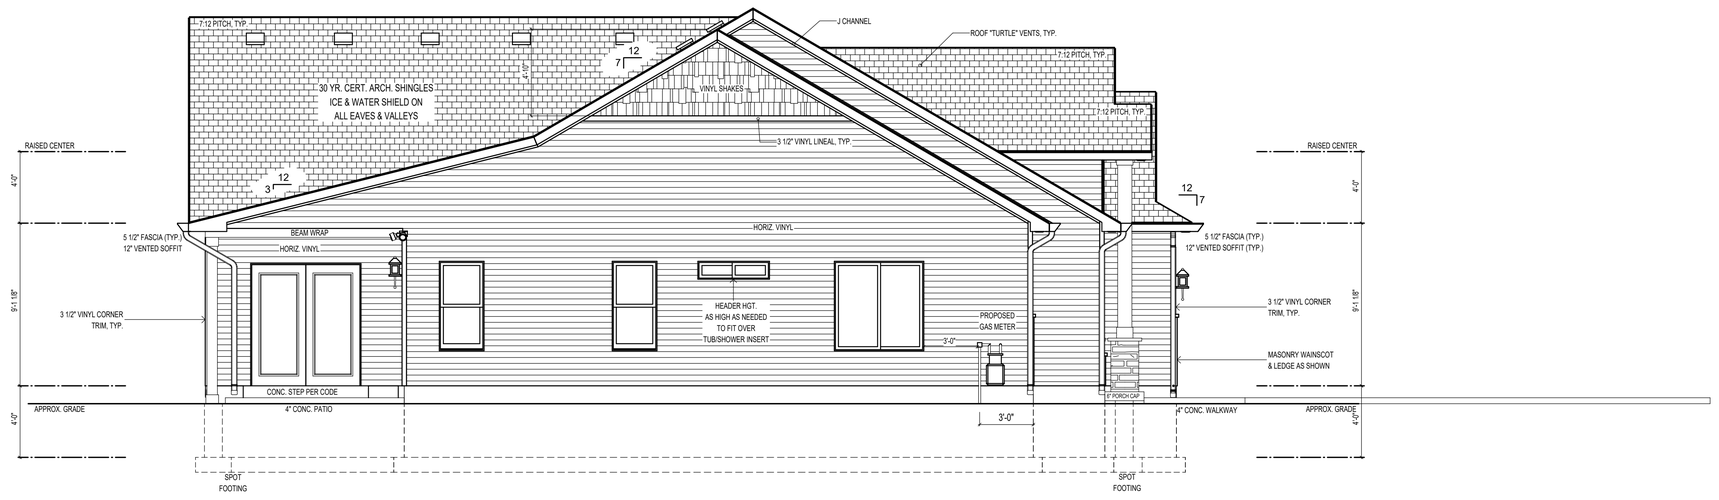

LEFT ELEVATION

PLANS PRINTED ON 11 x 17 PAPER ARE 1/2 THE SCALE NOTED.

visionary HOMES

© STERLING BRANDS LLC

50 East 2500 North, #101
North Logan, UT, 84341
(435) 752-1480
buildwithvisionary.com

Plan current up to:
Addendum 4

Proj: Little Baldy Place 33
Client: Widner Residence

PENDLETON

RIGHT & LEFT
ELEVATIONS


Date: 06/17/2020

Drawn By: S. Potter
Checked by: K. Shelton


SCALE: 1/4" = 1'-0"

SHEET:


03

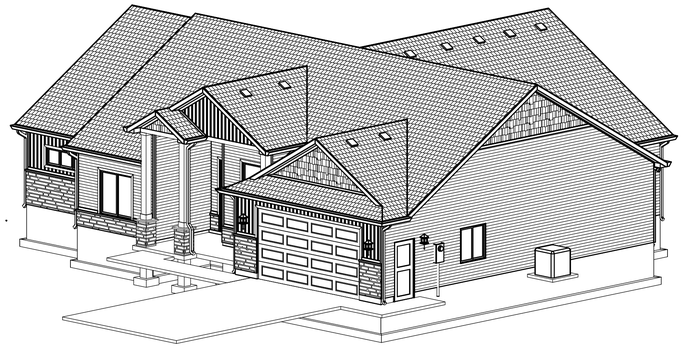


FRONT RIGHT ELEVATION

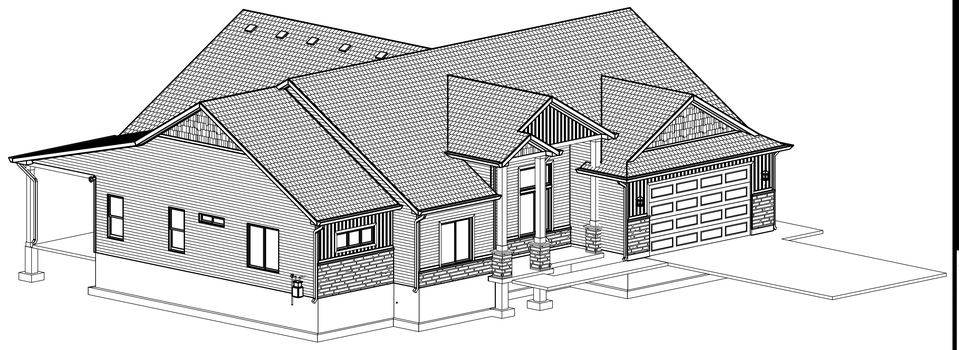

FRONT LEFT ELEVATION

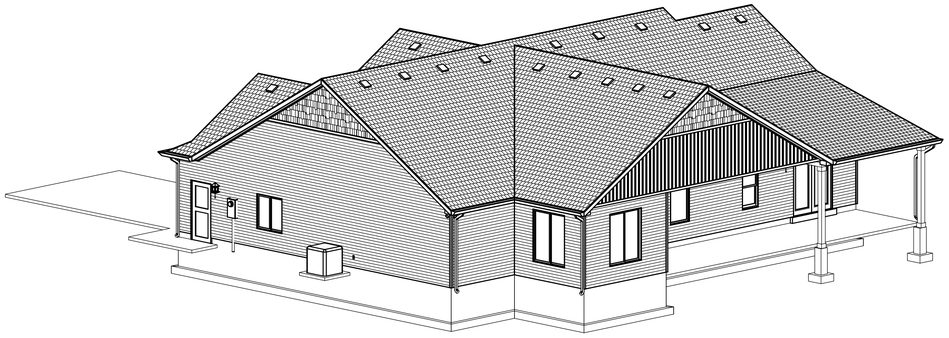

REAR RIGHT ELEVATION

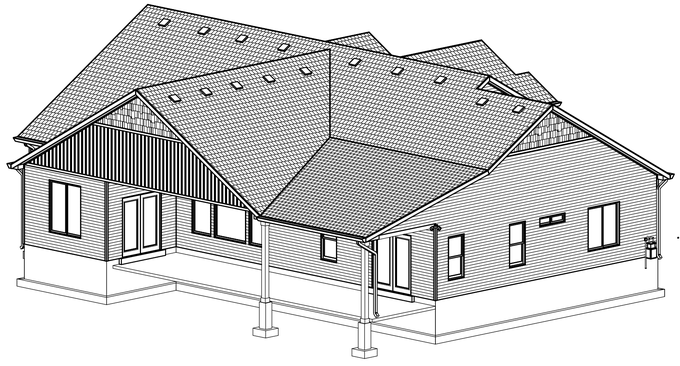

REAR LEFT ELEVATION

PLANS PRINTED ON 11 x 17 PAPER ARE 1/2 THE SCALE NOTED.

visionary HOMES

© STERLING BRANDS LLC

50 East 2500 North, #101
North Logan, UT, 84341
(435) 752-1480
buildwithvisionary.com

Plan current up to:
Addendum 4

Proj: Little Baldy Place 33
Client: Widner Residence

PENDLETON

PERSPECTIVE VIEWS

Date: 06/17/2020

Drawn By: S. Potter
Checked by: K. Shelton

SCALE: 1/4" = 1'-0"

SHEET:

04



Diane Campbell <dcampbell@providence.utah.gov>

Fwd: New Widner Application

Aaron Walker <aaron.walker@loganutah.org> Wed, Mar 31, 2021 at 2:12 PM
To: Diane Campbell <dcampbell@providence.utah.gov>, Skarlet Bankhead <sbankhead@providence.utah.gov>

Looks like the previous review will suffice.
Thank you.

---------- Forwarded message ---------
From: **Cameron Widner** <cameron24widner@yahoo.com>
Date: Wed, Mar 31, 2021 at 1:23 PM
Subject: Re: New Widner Application
To: Aaron Walker <aaron.walker@loganutah.org>

Aaron,

Yes sir. Not changes to the size of the house or the driveway. All is the same as previously approved.

Thank you!

> On Mar 31, 2021, at 12:47 PM, Aaron Walker <aaron.walker@loganutah.org> wrote:
>
> Hello Cameron,
> With the confirmation that the total square footage of the house (including all square footage of all levels of livable space, garages, covered porch and patios - everything under the roof structure) is remaining as previously submitted (2,990 sqft), and less than 3,600 square feet in size, and the driveway is constructed as submitted and previously approved, I can use the same review and simply send this on to Providence.
>
> Thank You.
>
> ---------- Forwarded message ---------
> From: **Diane Campbell** <dcampbell@providence.utah.gov>
> Date: Wed, Mar 31, 2021 at 11:08 AM
> Subject: New Widner Application
> To: Rob Stapley <rstapley@providence.utah.gov>, Ryan Snow

Jessica Williamson

From: Casey W <kc3212@gmail.com>
Sent: Monday, July 6, 2020 12:25 PM
To: Jessica Williamson
Subject: Re: Zoning Info

Jessica-
We give Visionary Homes permission to apply for the zoning permit and complete any other zoning or building permit processes in our name.

Casey Widner

Mitigating Strategies:

No vinyl siding.
Class A roof covering.
All vents will have screens with holes no larger than 1/8th inch.
All overhang areas on home will have soffit.
Curb and gutter, sidewalks and fire hydrants are planned and already present from development.
A road that does not exceed 12% slope, is 20' wide and a turnaround that meets the Fire Marshal's requirements is being put in.

The Bonneville Shoreline Trail/Deer Fence Trail access easement will be maintained as accessible. If any gate or fence is ever installed the homeowner understands it has to be approved by the city and fire department first.

Rupp's Trucking has done excavation work to prepare the buildable area of the lot. They have leveled a building pad and cut a road to the home. This mitigates the slope in the buildable area. They have compacted the soil to buildable standards.

Following the engineer recommendations per the 2008 Sage Crest Fault Hazard Assessment the home will be built away from the rupture zone in the south east corner of the site.
"From the recommendations presented regarding the fault zone hazard, it is our understanding that the site is suitable for construction with the only design constraint being to follow the recommendations presented in the report with regards to maintaining the 50 foot setback from the mapped fault line in the southeast corner of the site."-Price Engineering.
As measured on the site plan, the home is roughly 430' from the south east corner property line, placing it will outside the rupture zone.

Adjacent Property Mailing Addresses:

Property to north-Stan Checketts Properties, PObox 55 Providence, UT 84332

Property to south-Mark & Sunny Reeder, 388 W 500 S Providence, UT 84332

Property to south east-Mark & Sunny Reeder, 388 W 500 S Providence, UT 84332

PROVIDENCE CITY
Land Use Authority – Staff Report
Meeting Date: April 7, 2021

Request: Applicant is requesting approval of a conditional use and zoning approval for a residential site plan for a home at 281 N. 850 E., Providence UT.

Item Type: Conditional Use	**Applicant:** John Sismondi	**Property Address:** 281 N 850 E, Providence UT
Parcel ID #: 02-154-0016	**General Plan**: SFL	**Zone**: SFL

Background Information:
Complete Application was received February 15, 2021; application contained:

1. Providence City Conditional Use Application, Residential Site Plan Application
2. Payment of $100 fee, February 22, 2021.

Rob Stapley, Providence City Public Works Director, inspected the current infrastructure on February 25, 2021.
Aaron Walker, Deputy Fire Marshal/Fire Inspector, reviewed site; see letter dated March 30, 2021.

FINDINGS OF FACT:

1. UCA 10-9a-507. Conditional Uses allow a municipality to adopt a land use ordinance that includes conditional uses and provisions for conditional uses that require compliance with standards set for in an applicable ordinance.
2. The Cache County GIS Parcel Summary shows sensitive areas that may require further analysis.
3. Providence City Code (PCC) 10-5 Sensitive Areas, Section 1 Conditional use permit required states, all requests for permits involving a lot, parcel or site located wholly or partially within an area subject to the Hazard Flood (HF), Hazard Slope (HS), Hazard Water Table (HW) or Hazard Earthquake Primary Fault (HE), Hazard Wildfire (WF) regulations, shall be dealt with as a request for a conditional use permit under the provisions of Section 10-3-5 of this Title. All applications shall comply with the following regulations before any permit shall be issued.
4. PCC 10-3-5 Conditional Use Permits allows the City to impose reasonable conditions: to mitigate the reasonably anticipated detrimental effects of the proposed use on the health, safety, or general welfare of persons residing, working, or conducting business in the vicinity; to mitigate injury to property in the vicinity; to mitigate any risk to safety of persons or property because of vehicular traffic or parking, large gatherings of people, or other causes.

CONCLUSIONS OF LAW:

1. Providence City has adopted land use ordinances that include conditional uses and provisions for conditional uses.
2. The Cache County GIS Parcel Summary indicates this parcel is in Hazard Wildfire and Landslide areas.
3. Providence City has the authority to impose reasonable conditions to mitigate the reasonably anticipated detrimental effects of the proposed use.
4. Aaron Walker, Deputy Fire Marshall/Fire Inspector – Logan City Fire Department, reviewed the parcel in the interest of the fire safety provisions and regulations as adopted by the State of Utah and in accordance with the International Fire Code.

DRAFT

5. The request meets the requirements of the Codes listed in the Findings of Fact with the following conditions:

CONDITIONS:

1. The applicant will continue to meet all relevant federal, state, county, and Providence City rules, laws, codes, ordinances.
2. The applicant will mitigate Wildfire Area by: See letter from Aaron Walker dated March 30, 2021.
3. For Hazard Landslide area mitigation, the applicant has submitted a Landslide Study dated 02-09-2021.
4. This conditional use is for the residence only as shown on the site plan date stamped March 22, 2021.
5. Aaron Walker, Deputy Fire Marshall/Fire Inspector – Logan City Fire Department, reviewed the parcel in the interest of the fire safety provisions and regulations as adopted by the State of Utah and in accordance with the International Fire Code.
6. Approval by the City of any submitted application or paperwork does not alleviate the owners and/or their agents from their responsibility to understand and conform to local, state, and federal laws. Providence City's approval is not intended to and cannot be construed to allow any laws to be violated.

DRAFT

PROVIDENCE CITY
APPLICATION FOR A CONDITIONAL USE

FOR OFFICE USE ONLY
Date
Payment Form
Amount
Receipt #
Clerk

Please Note: City Staff will NOT accept the application and fee payment if they are incomplete. Incomplete applications will NOT be processed or scheduled for review by the City.

Initial JS Name John Sismondi

Date 2-15-2021

SUBMITTAL REQUIREMENTS — **Staff Check**

- $100 application fee
- An 11"x17" of the property showing the location, function and characteristics of the use, including parking and percentage of space being used
- Cache County Plat Map, current; and a copy of the official recorded final plat that includes any notes.
- Copy of Cache County GIS Parcel Summary http://66.232.67.238/Websites/Parcel%20and%20Zoning%20Viewer/
- Mitigation Strategies for applicable sensitive areas
- Mailing addresses for the owners of adjacent properties
- Property owner consent for pursuit of conditional use (if owner is different than Applicant)
- Electronic copy of structure elevations & square footage including attached garage(s), covered porches, covered decks etc.
- Electronic copy of **ALL** submittals (email or flash drive is acceptable)

Applicant Information (all information MUST be provided)

Name John Sismondi
Address PO Box 73243 Puyallup WA 98373
Phone 253-370-1926 Email John.Sismondi@Gmail.com

Party Responsible for Payment (if different than applicant)- the individual/firm to whom any and all professional services invoices (attorney/engineer/etc.) will be sent and who will be responsible for payment of such invoices.

Name SAME
Address
Phone Email

Property Information

Owner of record John & Magdalena Sismondi
Owner address PO Box 73243 Puyallup WA 98373
Owner phone 253-370-1926 Owner email JohnSismondi@Gmail.com
Parcel address 281 No. 850 E. Parcel Tax I.D.
Zone RES. Height 22' Initial JS
Setbacks (front yard) 20' (side yard) 10' (rear yard) 130' Initial JS

Written Statement of Request (attach additional sheets if necessary)

- Briefly explain why you are seeking a conditional use and what the intended use of the property will be if the conditional use is granted.

Property to be my primary residence

164 N. Gateway Dr * Providence UT 84332
435-752-9441 * Fax: 435-753-1586 * email: sbankhead@providence.utah.gov

Property owner and contractor shall have responsibility to determine grades, and final placement and elevations of footings/foundations. Property owner and contractor shall be responsible for compliance with all state, national and local building codes and ordinances. Initial JS Name John Sismondi

Approval by the city of any application submittal or paperwork does not alleviate the owners from their responsibility to understand and conform to local, state and federal laws. Providence City's approval is not intended to and cannot be construed to allow any laws to be violated. Initial JS

By signing this document, you agree that Providence City will bill you for any and all professional firm fees as they arise throughout the approval process. This is in addition to application fees. All subdivisions require engineering review throughout the approval process, such as but not limited to reviews of development agreements, construction drawings, preliminary and final plats, and inspections. These services are billed by our city engineer at an hourly rate. Some subdivision applications may also require legal review. Other applications, such as but not limited to conditional uses, may also require engineering and/or legal review at the City's discretion. You agree to reimburse the City for all such costs, whether or not you were forewarned about such costs, and that the City cannot predict all situations in which professional services may be required in order to process your application. Initial JS

I declare under penalty of perjury that I am making this application of my own free will and choice and that the statements, answers, and documents submitted in connection with this application are true and correct to the best of my knowledge.

John F. Sismondi — John F. Sismondi — 2-15-21

Signature of Applicant — Printed Name — Date

The following is a general summary of which body reviews each land use application in Providence City. Public hearings may be required by the Planning Commission and City Council, as shown below. This matrix does not include zoning clearance/permits for new single-home construction or for business licenses, both of which are reviewed and approved by city staff.

Application	Executive Staff	Land Use Authority	Planning Commission	Public Hearing	City Council	Public Hearing	Appeal Authority	Filing Fee[1]
Code Amendment	✓	----	✓	✓[2]	✓	----	----	$100
Annexation	✓	----		----	✓	✓	----	$150
Rezone	✓	----	✓	✓	✓	----	----	**$100**
Conditional Use	✓	✓		----	----	----	----	**$100**
Subdivision Concept Plan	✓	----	----	----	----	----	----	$300
Preliminary Subdivision Plat	✓	----	✓	----	----	----	----	$400
Final/Amended Subdivision Plat[3]	✓	----	✓	----	✓[4]	----	----	$600
Site Plan	✓	✓	----	----	----	----	----	$50
Lot Consolidation[5]	✓	----	✓	----	----	----	----	$50
Exception to Title[6]	✓	----	✓	----	✓	----	----	$100
General Plan Amendment	✓	----	✓	✓	✓	----	----	$100
Right-of-Way Vacation	✓	----	✓	----	✓	✓	----	$100
Variance/ Appeal	----	----	----	----	----	----	✓	$100

[1] Filing Fees do **not** include professional firm review fees. Those will be billed to the applicant separately.

[2] Public Hearing required at Planning Commission only when the proposed code amendment is related to land use.

[3] Construction drawings are reviewed/approved by the City Engineer and Public Works Director.

[4] The City Council does not review the final plat itself, but rather reviews and approves the development agreement associated with the final plat.

[5] Lot consolidations are only required to have City approval when they are in a platted/recorded subdivision.

[6] Developers may ask for an exception from the requirements of the Providence City Subdivision Code (Title 11) through this process. All other variance/exception requests shall be handled by the Appeal Authority.

164 N. Gateway Dr * Providence UT 84332

435-752-9441 * Fax: 435-753-1586 * email: sbankhead@providence.utah.gov

Residential Site Plan Application

FOR OFFICE USE ONLY
Date
Payment Form
Amount
Receipt #
Clerk

Date: 2-15-2021

Required Submittals

Please Note: City Staff will NOT accept the application and fee payment if they are incomplete. Incomplete applications will NOT be processed or scheduled for review by the City. Application fees do not include professional firm fees, which will be billed separately. Engineered site plans may, at the City's discretion, be required. The City will contact the applicant if an engineered site plan is deemed necessary. Accessory buildings include sheds (over 200 sq ft) and all detached buildings (shop, garage, etc.)

Name John Sismondi Initial JS

Construction Type	Application	Filing Fee $50- New Home $25- all other	11x17 Site Plan Must Include:			Cache County Plat Map	Stormwater NOI Permit	Stormwater Pollution Prevention Plan (SWPPP)
			Existing & proposed buildings, dimensions, & setbacks	Existing/ proposed utilities	Dimensions of driveway cut – (35' max)			
New Home								
Acc. Building							*	*
Addition							*	*
Deck							*	*
Other								

*May not apply in all cases

Applicant Information

Name: John Sismondi

Mailing address: PO Box 73243 Puyallup WA 98373

Telephone: 253-370-1926 Email: John.Sismondi@Gmail.com

Property Owner Information (If applicant is not the property owner, the application **must** include the property owner's information and written consent for the applicant to pursue the permit)

Name: SAME

Mailing address:

Telephone: Email:

Utilities (circle, if applicable): Septic tank (City sewer) (Water) Well

Construction Type (circle): (New home) Accessory building Deck Addition Other

Do the plans include an Accessory Apartment Unit (circle): Yes (No)

Is this an Accessory Dwelling Unit (circle): Yes (No)

Project Information

Address: 281 No. 850 E Providence UT. 84332

Subdivision: Little Baldy Parcel Tax ID: 02-288-0016

Square footage for fire flow (includes all floors and all areas under the roof, including garages and covered porches):

7,730 Initial JS

Zone RES Height 22' Initial JS

Setbacks (front yard) 20' (side yard) 10' (rear yard) 130' Initial JS

Contractor Information

Name: John Sismondi (ow 5/1 Address will be

Mailing address: PO Box 73243 Puyallup WA 98373 250 S. 100 W. Providence

Telephone: 253-370-1926 Email: John.Sismondi@Gmail.com

Stormwater Notice of Intent (NOI) Information

NOI No. UTR 12298947 Permit issued to: John F. Sismondi

To obtain your NOI permit, please visit: cdx.epa.gov. You will create a log in and then access the Storm Water Permit Issuance System. There is a $150 NOI fee, paid directly to the state when you file your permit. For SWPPP templates, visit construction.stormwater.utah.gov.

Property owner and contractor shall have responsibility to determine grades, and final placement and elevations of footings/foundations. Property owner and contractor shall be responsible for compliance with all state, national and local building codes and ordinances.

Initial JS Name John Sismondi

Approval by the city of any application submittal or paperwork does not alleviate the owners from their responsibility to understand and conform to local, state and federal laws. Providence City's approval is not intended to and cannot be construed to allow any laws to be violated.

Initial JS

By signing this document, you agree that Providence City will bill you for any and all professional firm fees as they arise throughout the approval process. This is in addition to application fees. All subdivisions require engineering review throughout the approval process, such as but not limited to reviews of development agreements, construction drawings, preliminary and final plats, and inspections. These services are billed by our city engineer at an hourly rate. Some subdivision applications may also require legal review. Other applications, such as but not limited to conditional uses, may also require engineering and/or legal review at the City's discretion. You agree to reimburse the City for all such costs, whether or not you were forewarned about such costs, and that the City cannot predict all situations in which professional services may be required in order to process your application. Initial JS

All Applicants Must Read the Following Before Signing This Application

The granting of a zoning permit does not override any federal, state, or local building code or authorize any individual to violate any local law or ordinance. Approval of this permit does not constitute a representation by the City that it will be liable for any issues arising from the construction of homes and other structures in a Sensitive or Hazard Area. It is the responsibility of the property owner to comply with all relevant local, state, and federal laws and regulations, including but not limited to Providence City Code 10-5 outlined below:

Sensitive and Hazard Areas:

1. JURISDICTIONAL WETLANDS: As Defined by the US Army Corps of Engineers
2. STEEP SLOPES: Where the rise or fall of the land is equal to or exceeds 30% over a horizontal distance of 50 feet or greater measured perpendicular to the contour lines.
3. NATURAL WATERWAYS OR OPEN WATER: Including but not limited to: rivers, creeks, or streams. Identified as those areas where surface waters flow sufficiently to produce a defined channel or bed.
4. FLOODPLAINS: See definitions in Chapter 16 Section 3 of this Title.
5. CRUCIAL WILDLIFE HABITAT AREAS: As identified by the State Division of Wildlife Resources (DWR)

6. GEOLOGICAL HAZARD AREAS: Earthquake fault lines or areas prone to debris flows, landslides, high or extreme liquefaction potential, and rock falls as identified by the US Geological Survey (USGS)
7. WILDFIRE HAZARD AREAS: Areas of the City designated as having moderate to extreme potential for wildfire hazards as identified by the City.
8. HAZARD WATER TABLE AREA: An area where potential ground water levels may occur within 12 feet of the natural grade.

By submitting this application, I affirm that I have read and understand the Title 10 Chapter 5 requirements for construction on property in the Sensitive or Hazard Area. I understand that the City is not liable for any issues which may arise because of the construction of structures in the Sensitive or Hazard Areas of the City. The property owner and their agents assume all liability for placing structures in this area of the City. I hereby certify that I am the property owner or authorized agent and I have read and examined this application and understand that the City has no liability. I accept responsibility for all soils and hazardous conditions on the site.

I declare under penalty of perjury that I am making this application of my own free will and choice and that the statements, answers, and documents submitted in connection with this application are true and correct to the best of my knowledge.

John F. Sigmondi John F. Sigmondi 2.15.21

Signature of Applicant | Printed Name | Date

PROVIDENCE CITY BUILDING DIVISION CONSTRUCTION POLICIES
(Required for all zoning permit applications)

1. **Zoning requirements**
   a. Site plan required to be on site at footing inspection
   b. Property corners to be marked and staked for inspection
2. **Lot ID**
   a. Posting of a lot ID sign is required during construction for inspections and emergency services. This sign is provided by the City and shall be posted by the first scheduled inspection and visible from the street.
3. **Toilets**
   a. The IPC and OSHA require a toilet on site during construction and in place prior to the first inspection. This has to be accessible to all workers in the area and requires the cooperation of all.
4. **Water Meter**
   a. Unauthorized use of City water will result in a fine and a stop work order on the property.
   b. Meter and sewer clean outs are not allowed to be encased or surrounded in concrete. (Contact the Public Works for the required specs.) The moving cost will be the responsibility of the owner.
5. **Streets/Sidewalks**
   a. No material will be allowed on public streets or sidewalks. "Material" is defined as construction products, or any size or dimension of aggregate. (See Providence City's specs.)
   b. Dirt piled over curb and sidewalk requires a minimum 4" pipe installed to allow drainage to the gutter. This temporary (180 days) blockage to the sidewalk requires safety tape or cones to divert traffic.
   c. All sidewalks, curbs, gutters, and streets associated with the property are to be kept clean during construction with a final cleaning required prior to final occupancy.
   d. Construction sites should be kept clean and all debris contained to that site.
6. **Elevations**
   a. I accept responsibility for all the soils and hazard conditions of the site. Approval of this permit does not constitute a representation by the City that the building at any specified elevation will solve any ground water, slope or hazard condition. The solution to this problem is the sole responsibility of the permit applicant, agent, or property owner.
7. **Final Occupancy**
   a. Occupying the building prior to final occupancy will result in revocation of the $500 power bond. After the initial inspection, the Building Official will determine whether any furniture can be moved into the house or garage.
8. **Temporary Occupancy**
   a. Will only be issued with special permission. Temporary permits will expire after 30 days of issue and the construction bond will be forfeited if work is not completed
9. **Permits**
   a. Plan review and permit fees are good for 180 days. Only the permit portion will be refunded, after a written letter of request is received. No fees will be refunded after this period has expired.

By signing below, I state that I have read and agree to the above terms and understand that I am the responsible party for the information contained on this sheet.

John F. Sismondi	John Sismondi	Self	2/15/2021
Signature	Printed Name	On Behalf Of	Date

APPLICATION FOR CONNECTION TO THE PROVIDENCE CITY WATER SYSTEM

(Required only for applications for new home/commercial construction)

I hereby apply to Providence City for permission to connect my residence at 261 No. 850 E to the Providence City water system and receive water services thereby provided. I agree to the following:

1. Providence City will install a water meter for the premises when the service line and meter set is in and has been accepted by the City.
   a. This acceptance is also contingent upon any changes or alteration to grade of landscape made by the homeowner/builder around the meter set. These changes must also meet Providence City specifications.
2. If a homeowner/builder is required to make a connection to the Providence City water system, all costs of this connection, service line, meter set and permits shall be paid by the homeowner/builder.
   a. Applicant shall purchase an excavation permit.
   b. Applicant shall post an $800 bond with the City, $750 refundable upon satisfactory acceptance by the City.
   c. Installation shall follow all guidelines of Providence City standard specifications (a copy is available for purchase at the City Office).
   d. All work shall be inspected by the City. If not approved, the applicant will have the problems rectified at his expense to meet Providence City requirements.
   e. Any connection and service line made from the City's main line up to and including the meter shall remain the property of the City, and Providence City shall have access thereto at all times.
      1. Cost for installation and maintenance of service lines, including homeowner connection to the meter setter is the sole responsibility of the homeowner/builder.
3. The applicant understands that the billing for water service begins once the meter is set. The time frame for setting of the water meter needs to be scheduled with Providence City Water Dept.
   a. Providence City shall have 30 days in which to install the requested water meter after payment of all fees and satisfactory inspections have been completed. Providence City Water Dept. reserves the right to evaluate the feasibility of a water service or water meter being installed between November 1 and April 1.
4. No water meter set shall be installed in a sidewalk, driveway or encased in concrete. Providence City shall have a minimum of an 18 inch unobstructed radius from the center of the lid and free access to the lines and meters installed under this agreement at reasonable times, through applicant's property if necessary.
5. Sprinkler systems or other possible contamination sources on the homeowner's property that connect to the City water system shall have approved backflow assemblies installed and registered with the City.
6. Applicant hereby agrees to abide by all rules, regulations, resolutions or ordinances enacted or adopted by the governing body applicable to the Providence City Water System.

Signature	Printed Name	On Behalf Of	Date
John Sismondi	John Sismondi	SelF	2-15-2021

APPLICATION FOR CONNECTION TO THE PROVIDENCE CITY SEWER SYSTEM
(Required only for applications for new home/commercial construction)


I hereby apply to Providence City for permission to connect my premises at 281 No 850E to the Providence City sewer system. I agree to the following:

1. Providence City will allow the applicant to connect to the sewer trunk line or the service line extension, if one exists.
2. Applicant will obtain an excavation permit and comply with it if connection to the trunk line is required.
   a. Applicant shall purchase an excavation permit.
   b. Applicant shall post an $800 bond with the City, $750 refundable upon satisfactory acceptance by the City.
   c. Installation shall follow all guidelines of Providence City standard specifications (a copy is available for purchase at the City Office).
   d. All work shall be inspected by the City. If not approved, the applicant will have the problems rectified at his expense to meet Providence City requirements.
   e. Applicant will bear all the costs associated with the permits, excavation, pipe, installation, backfill, compaction, and repair of curbs, sidewalks and streets.
   f. Applicant shall use the mechanical connection apparatus approved by the Public Works Director.
   g. All materials used that are placed on City property shall become the property of Providence City.
   h. Applicant shall call for a City inspector 48 hours prior to any work beginning on a City right-of-way. All work shall be inspected prior to backfill.
3. Before making connection with the sewer system, applicant shall cause the plumbing upon the premises to be inspected by the municipality, and if it is not approved, it shall be rectified at the applicant's expense.
4. The Providence City Water Department reserves the right to evaluate the feasibility of installing a sewer connection between November 1 and April 1.
5. Providence City shall maintain all sewer trunk lines in the City, but it shall be the responsibility of the home owner to maintain the line on the premises and to the junction with the sewer trunk line, commonly known as the "Y".
6. Applicant agrees to abide by all rules, regulations, resolutions or ordinances enacted or adopted by the governing body applicable to the Providence City Sewer System.

John Sismondi	John Sismondi	Self	2-15-2021
Signature	Printed Name	On Behalf Of	Date

SISMONDI RESIDENCE
LOT #16 LITTLE BALDY PLACE SUB.
281 NORTH 850 EAST
PROVIDENCE, UT.

CONTENT:
1. PLOT PLAN & COVER PAGE
2. FOUNDATION/BASEMENT FLOOR PLANS
3. MAIN FLOOR PLAN
4. FRONT & LEFT ELEVATIONS
5. REAR & RIGHT ELEVATIONS
6. FRAMING PLANS
7. MAIN FLOOR ELECTRICAL PLAN
8. BASEMENT FLOOR ELECTRICAL PLAN

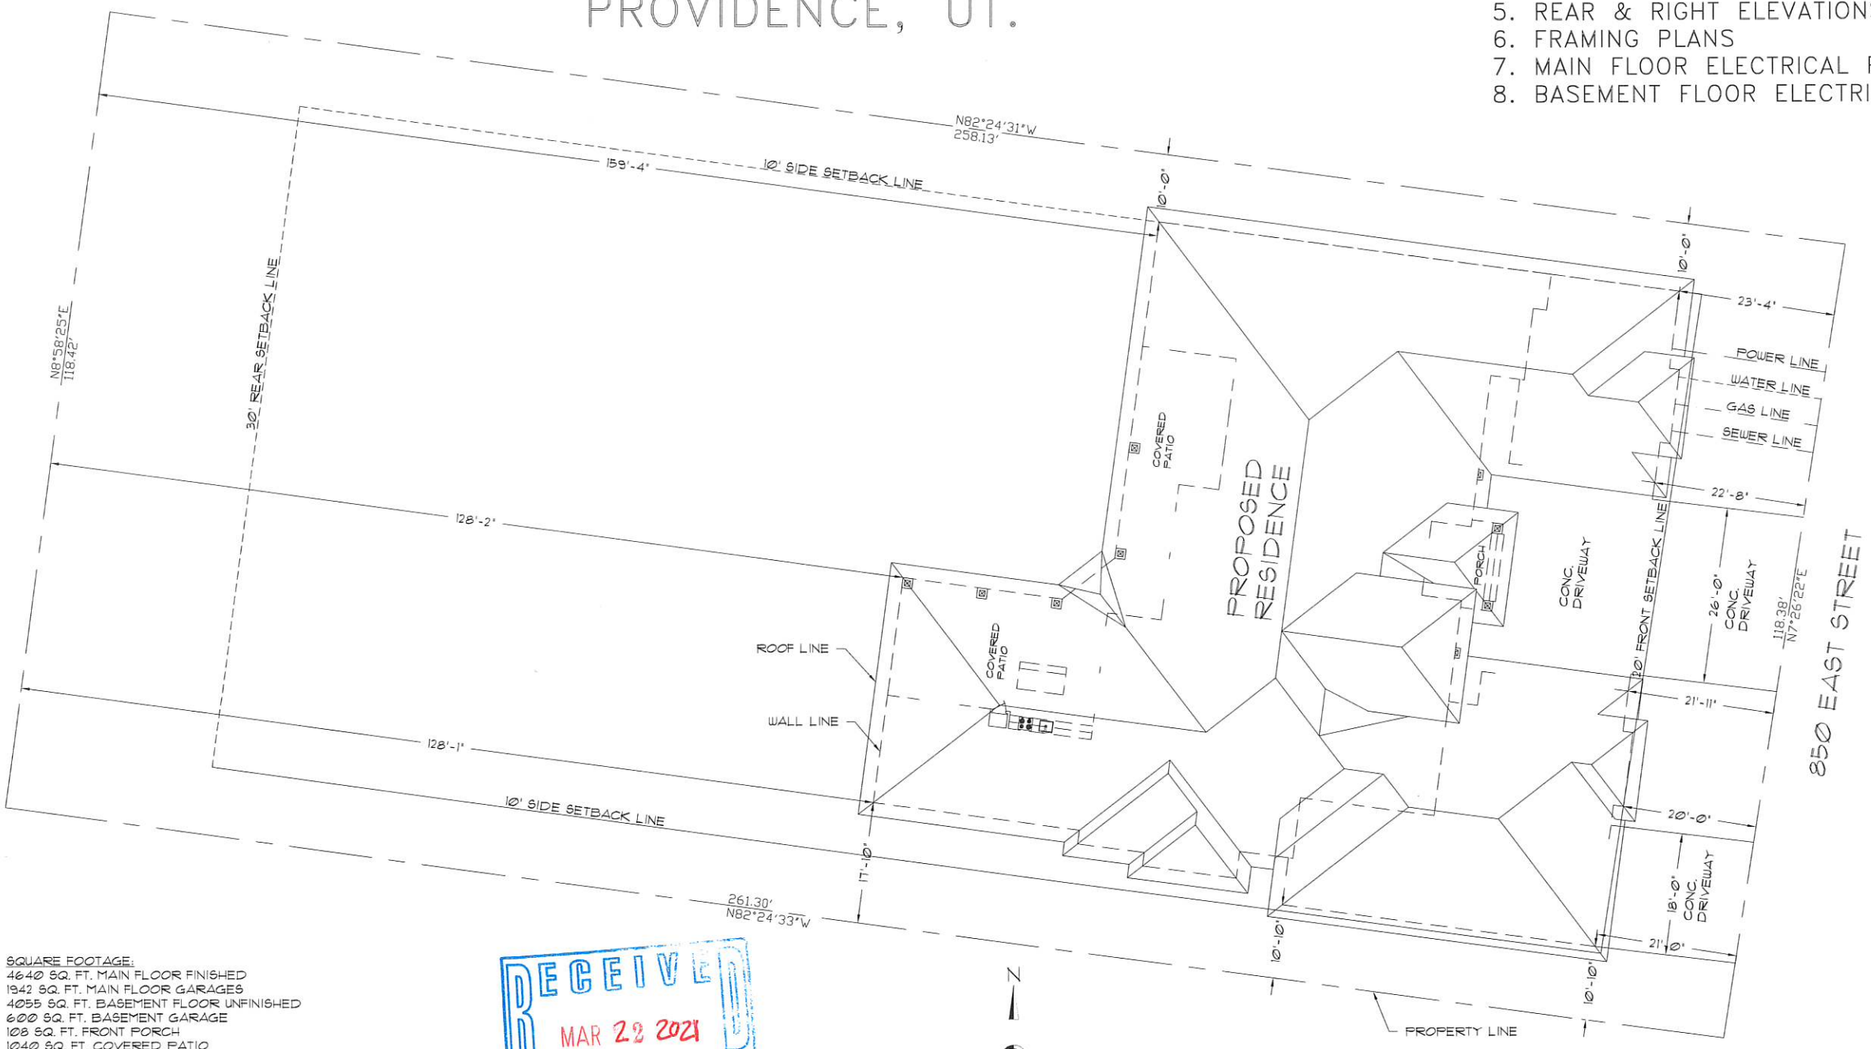

PLOT PLAN
SCALE: 1" = 10'

SQUARE FOOTAGE:
4640 SQ. FT. MAIN FLOOR FINISHED
1942 SQ. FT. MAIN FLOOR GARAGES
4055 SQ. FT. BASEMENT FLOOR UNFINISHED
600 SQ. FT. BASEMENT GARAGE
108 SQ. FT. FRONT PORCH
1040 SQ. FT. COVERED PATIO


RECEIVED
MAR 22 2021
By

FINELINE DESIGN & DRAFTING
TITLE: PLOT PLAN & COVER PAGE
DRWG SIZE: D DATE: 2/11/21
DRAWN BY: D. CROSSLEY (435)755-6647
DRWG #: 1 OF 8 COPYRIGHT © 2020

LITTLE BALDY PLACE SUBDIVISION FINAL PLAT

LOCATED IN THE NORTHEAST QUARTER OF SECTION 11, AND THE SOUTHEAST QUARTER OF SECTION 2, TOWNSHIP 11 NORTH, RANGE 1 EAST OF THE SALT LAKE BASE AND MERIDIAN

PROVIDENCE CITY, CACHE COUNTY, UTAH, APRIL 2016, SCALE: 1"=100'

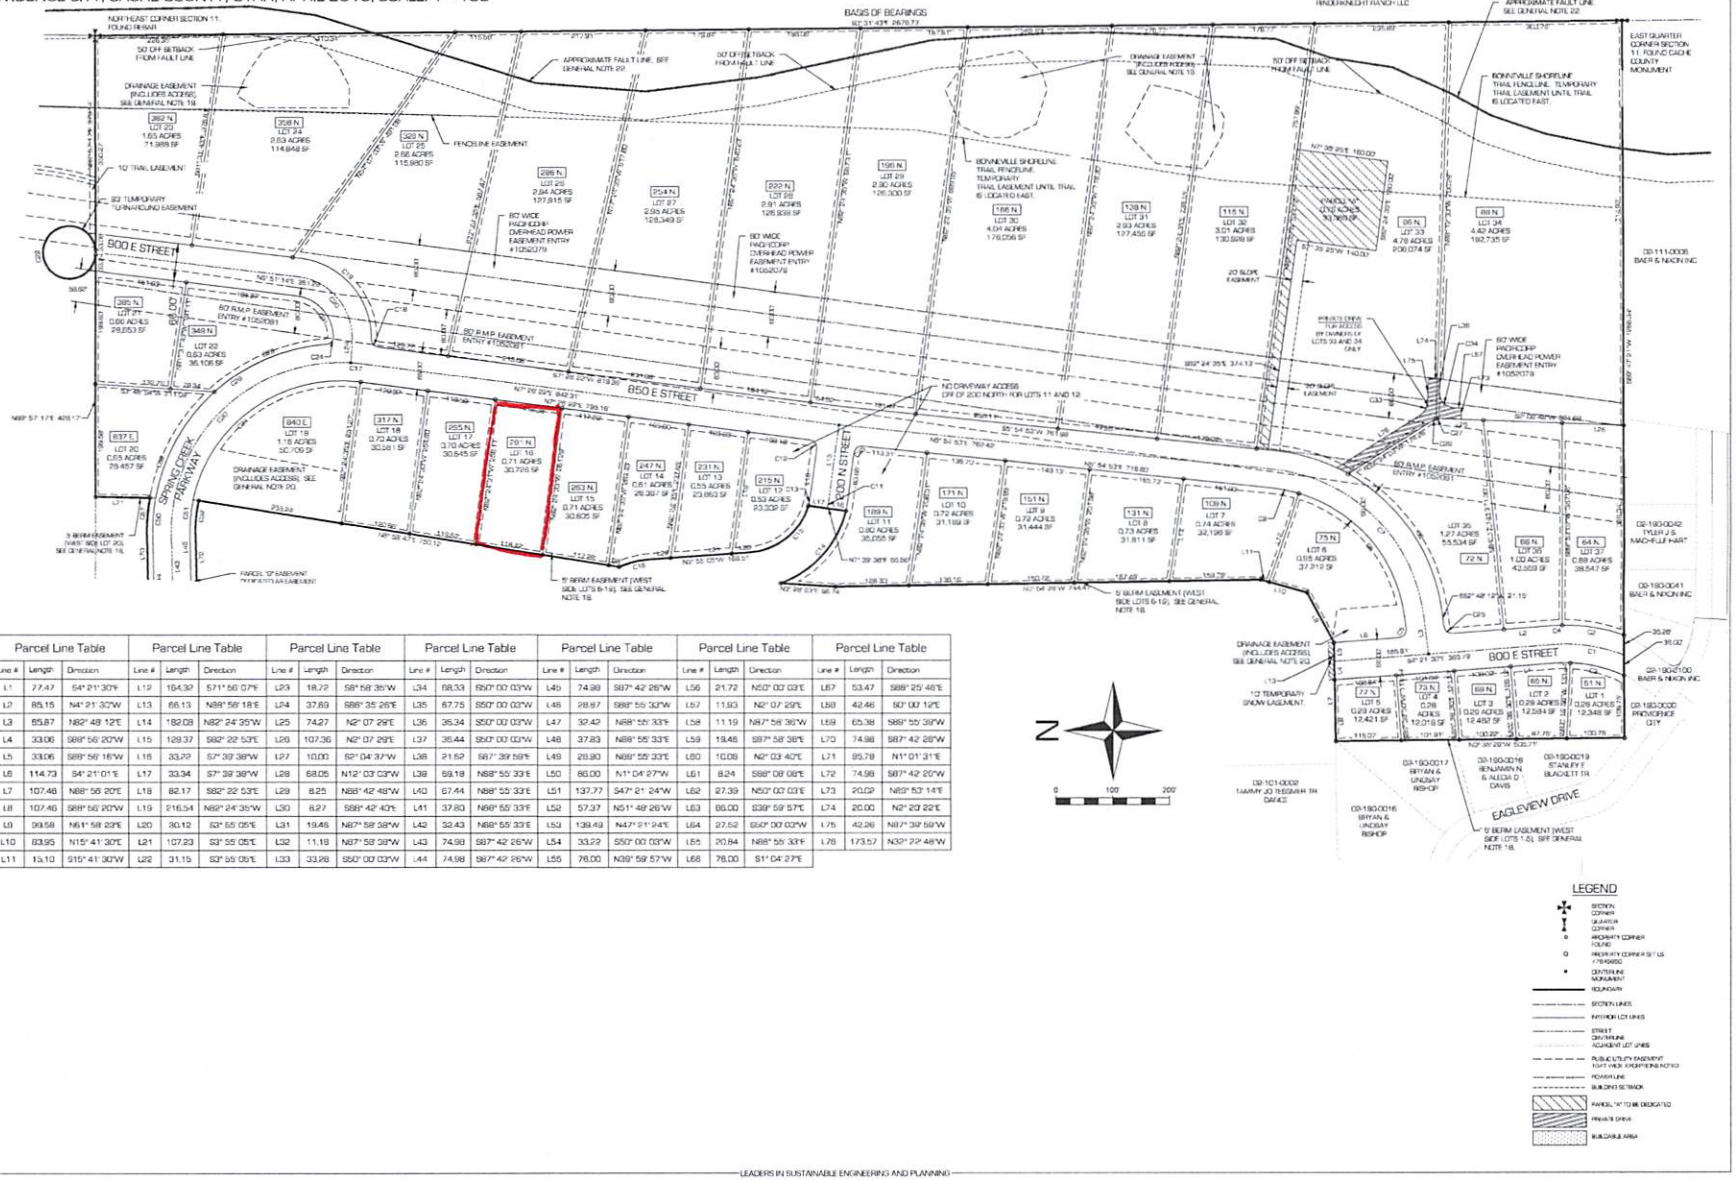

Parcel Line Table			Parcel Line Table			Parcel Line Table			Parcel Line Table			Parcel Line Table			Parcel Line Table			Parcel Line Table		
Line #	Length	Direction	Line #	Length	Direction	Line #	Length	Direction	Line #	Length	Direction	Line #	Length	Direction	Line #	Length	Direction	Line #	Length	Direction
L1	77.47	S4° 21' 30"E	L12	164.32	S71° 56' 07"E	L23	18.72	S8° 58' 35"W	L34	68.33	S50° 00' 03"W	L45	74.98	S87° 42' 26"W	L56	21.72	N50° 00' 03"E	L67	53.47	S88° 25' 46"E
L2	85.15	N4° 21' 30"W	L13	66.13	N89° 56' 18"E	L24	37.69	S88° 35' 26"E	L35	67.75	S50° 00' 03"W	L46	28.87	S88° 55' 33"W	L57	11.93	N2° 07' 29"E	L68	42.46	S0° 00' 12"E
L3	85.87	N82° 48' 12"E	L14	182.08	N82° 24' 35"W	L25	74.27	N2° 07' 29"E	L36	35.34	S50° 00' 03"W	L47	32.42	N88° 55' 33"E	L58	11.19	N87° 58' 36"W	L69	65.38	S89° 55' 39"W
L4	33.06	S88° 56' 20"W	L15	129.37	S82° 22' 53"E	L26	107.36	N2° 07' 29"E	L37	35.44	S50° 00' 03"W	L48	37.83	N88° 55' 33"E	L59	19.46	S87° 58' 36"E	L70	74.98	S87° 42' 26"W
L5	33.06	S88° 56' 16"W	L16	33.22	S7° 39' 38"W	L27	10.00	S2° 04' 37"W	L38	21.52	S87° 39' 59"E	L49	28.80	N88° 55' 33"E	L60	10.06	N2° 03' 40"E	L71	85.78	N1° 01' 31"E
L6	114.73	S4° 21' 01"E	L17	33.34	S7° 39' 38"W	L28	68.05	N12° 03' 03"W	L39	59.18	N88° 55' 33"E	L50	86.00	N1° 04' 27"W	L61	8.24	S88° 08' 08"E	L72	74.98	S87° 42' 26"W
L7	107.46	N88° 56' 20"E	L18	82.17	S82° 22' 53"E	L29	8.25	N88° 42' 48"W	L40	67.44	N88° 55' 33"E	L51	137.77	S47° 21' 24"W	L62	27.39	N50° 00' 03"E	L73	20.02	N89° 53' 14"E
L8	107.46	S88° 56' 20"W	L19	216.54	N82° 24' 35"W	L30	8.27	S88° 42' 40"E	L41	37.80	N88° 55' 33"E	L52	57.37	N51° 48' 26"W	L63	86.00	S39° 59' 57"E	L74	20.00	N2° 20' 22"E
L9	99.58	N61° 58' 23"E	L20	30.12	S3° 55' 05"E	L31	19.46	N87° 58' 38"W	L42	32.43	N88° 55' 33"E	L53	139.49	N47° 21' 24"E	L64	27.52	S50° 00' 03"W	L75	42.26	N87° 39' 59"W
L10	83.95	N15° 41' 30"E	L21	107.23	S3° 55' 05"E	L32	11.19	N87° 58' 38"W	L43	74.98	S87° 42' 26"W	L54	33.22	S50° 00' 03"W	L65	20.84	N88° 55' 33"E	L76	173.57	N32° 22' 48"W
L11	19.10	S15° 41' 30"W	L22	31.15	S3° 55' 05"E	L33	33.98	S50° 00' 03"W	L44	74.98	S87° 42' 26"W	L55	76.00	N39° 59' 57"W	L66	76.00	S1° 04' 27"E			

LEGEND

- SECTION CORNER
- QUARTER CORNER
- BOUNDARY
- SECTION LINES
- INTERIOR LOT LINES
- PUBLIC UTILITY EASEMENT
- POWER LINE
- BUILDING SETBACK
- PARCEL "A" TO BE DEDICATED
- PRIVATE DRIVE
- BUILDABLE AREA

LEADERS IN SUSTAINABLE ENGINEERING AND PLANNING

civilsolutionsgroup inc.
PROVIDENCE | P: 435.213.3762
SALT LAKE CITY | P: 801.216.3192
info@civilsolutionsgroup.net
www.civilsolutionsgroup.net

LITTLE BALDY PLACE SUBDIVISION
FINAL PLAT
PROVIDENCE UT

MARK	DATE	DESCRIPTION

PROJECT #:	742-1501
DRAWN BY:	J. TAYLOR
PROJECT MANAGER:	M. TAYLOR
REVIEWED BY:	D. MACFARLANE
ISSUED:	10.11.2016


PROFESSIONAL LAND SURVEYOR
10/11/16
JAMES D. TAYLOR
STATE OF UTAH

FINAL PLAT

SHEET 2 OF 3




FRONT ELEVATION
SCALE: 1/4" = 1'

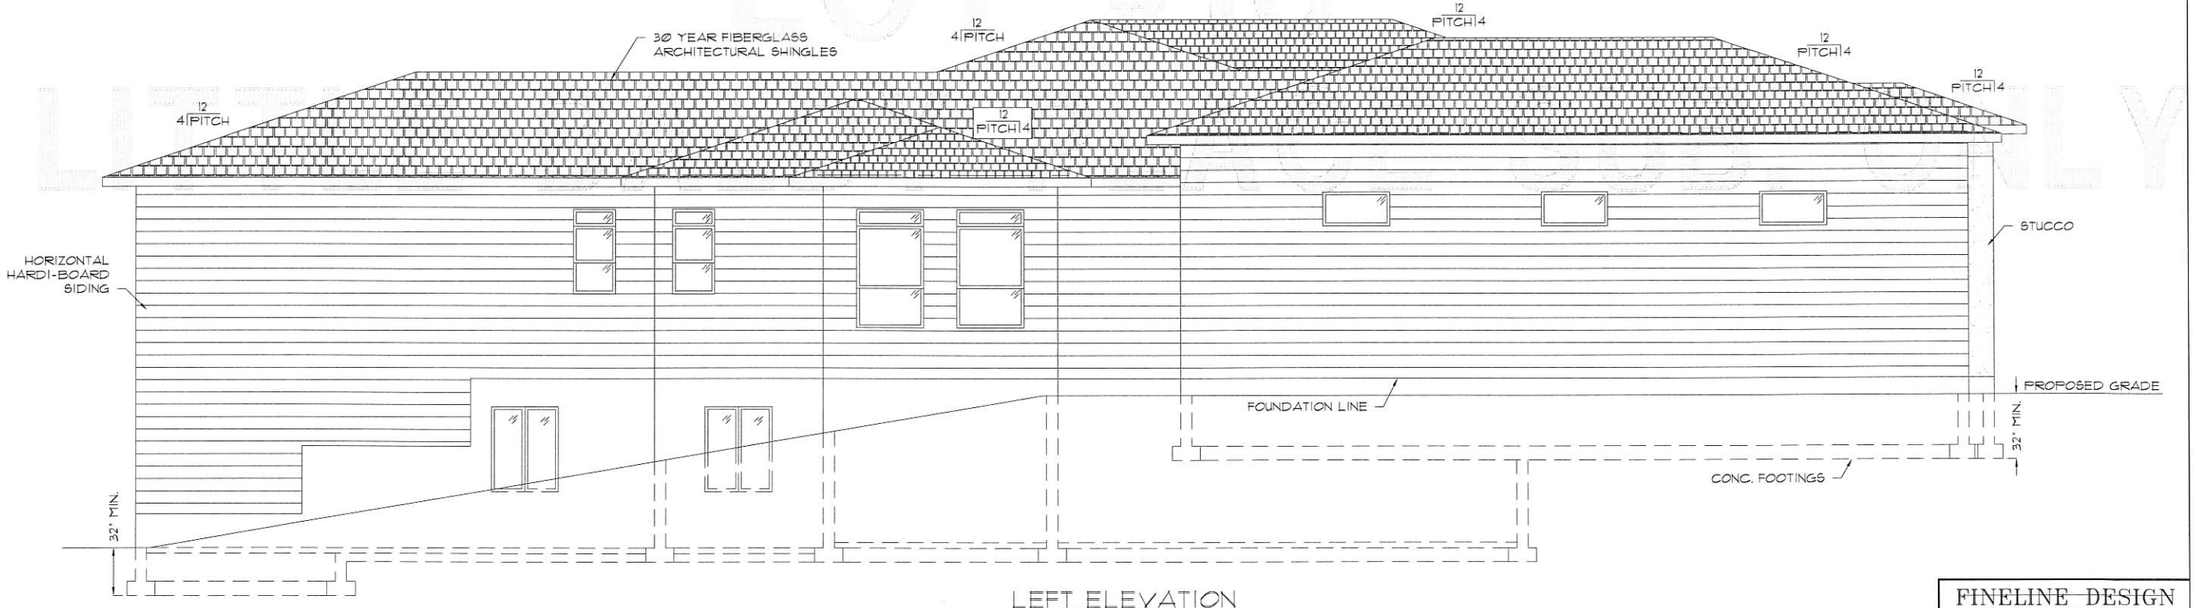


LEFT ELEVATION
SCALE: 1/4" = 1'

SISMONDI RESIDENCE
LOT #16
PRELIMINARY

FINELINE DESIGN & DRAFTING
TITLE: FRONT & LEFT ELEVATIONS
DRWG SIZE: D DATE: 2/11/21
DRAWN BY: D. CROSSLEY (435)755-6647
DRWG #: 4 OF 8 COPYRIGHT © 2020

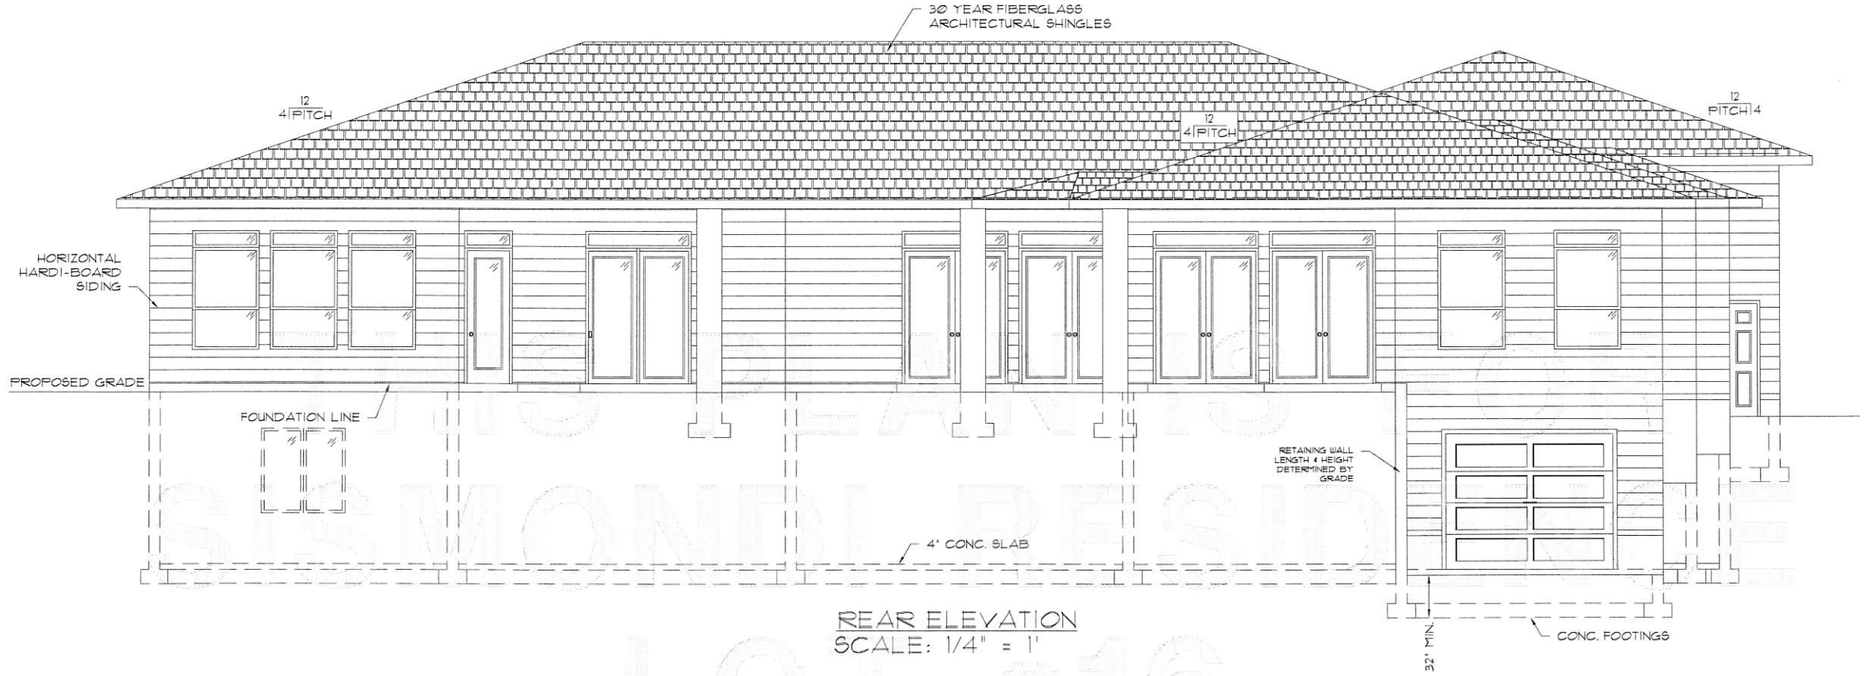

REAR ELEVATION
SCALE: 1/4" = 1'

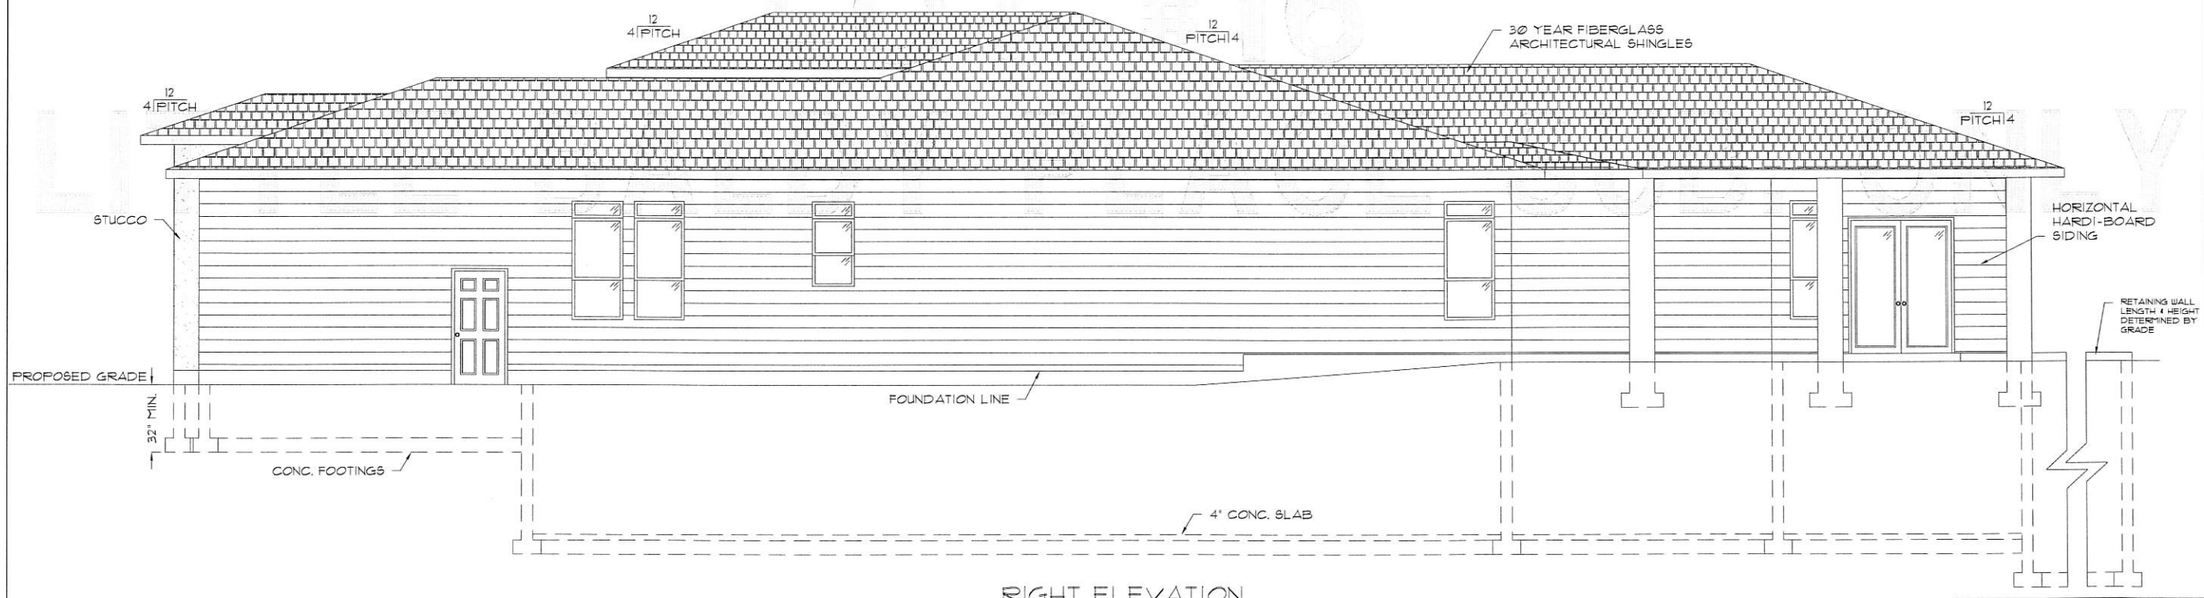

RIGHT ELEVATION
SCALE: 1/4" = 1'

~~FINELINE DESIGN~~
& DRAFTING

TITLE: REAR & RIGHT ELEVATIONS R1
DRWG SIZE: D *DATE:* 3/24/21
DRAWN BY: D. CROSSLEY (435)755-6647
DRWG #: 5 OF 8

COPYRIGHT © 2020

Cache County
1857

Development Services Department

Building | GIS | Planning | CPDO | Trails

GIS PARCEL SUMMARY

Not Authoritative — For Preliminary Review Only

Generated on 12 Feb. 2021 at 04:21 PM

Parcel Number: 02-288-0016

Property Address: 281 N 0850 E
PROVIDENCE

Tax Roll Acreage: 0.71

Owner Name: JOHN F & MAGDALENA B TRS SISMONDI


Owner Address: 16727 139TH AVE E
PUYALLUP, WA 98374-8831

Jurisdiction: Providence

Future Annexation Area: n/a

Base Zone: Contact Providence for Zoning

Overlay Zone: n/a

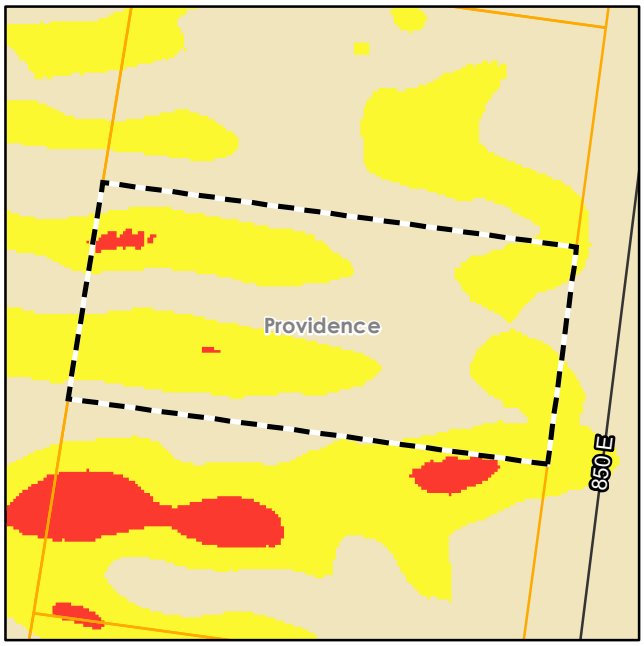

Comprehensive maps can be found at www.cachecounty.org/gis

Initial Parcel Legality Review: Incorporated Area
Contact Providence for Applicable Regulations

NOTE: *Parcel legality does **NOT** guarantee that a parcel or lot is buildable; it is only one step in the development process. All other requirements must still be met. Parcel legality should be verified before submitting a land use application.*

Areas That May Require Further Analysis

Moderate Slopes
Steep Slopes

Landslides

Wildfire Hazard Areas

This overview is based on the information in the Cache County GIS databases. Please verify the potential presence of areas requiring further analysis with the County's webmaps. Sections 17.10, 17.17, and 17.18 of the Cache County Land Use Ordinance contain the development standards and requirements associated with these areas. The definition of "Parcel/Lot" in Section 17.07.040 outlines parcel legality.

Cache County assumes no liability for any errors, omissions, or inaccuracies in the information provided regardless of the cause of such or for any decision made, action taken, or action not taken by the user in reliance upon any maps or information provided herein. All datasets may contain errors. The information shown here is not intended to replace evaluation by a competent, licensed professional. In particular, the parcel boundaries are representational only and are not legal definitions of real property, nor are they intended to replace a land survey by a licensed surveyor.

PARCEL LEGALITY

Summary

Parcel legality in the unincorporated county is established by the definition of "Lot/Parcel" in section 17.07 of the Cache County Land Use Ordinance (http://bit.ly/lotparcel). In a nutshell, there are two checks to see if a parcel is legal:

1. Is the parcel currently the same as shown on an approved, recorded subdivision plat?
2. If it's not in a recorded subdivision, is it the same size and shape as it was on August 8, 2006?

How the Legality Check Works

The GIS Parcel Summary Tool is designed to get you 80% of the way towards determining whether a parcel is legal. Determining if one parcel has the same shape as another is simple for humans but much more difficult for a computer. Instead of comparing the parcel's current shape with its 2006 shape, the Tool does two separate checks for each parcel:

1. Is the center point of the parcel inside a subdivision boundary?
2. Is the parcel's current System ID in the list of System IDs that existed as of August 8, 2006?

What is a System ID?

System IDs are an internal number assigned to each variation of a parcel to track its acreage over time for tax purposes. A new System ID is generated any time a parcel's legal acreage changes or a new parcel is created. So, if a parcel still has the same System ID, it's a good bet it hasn't significantly changed.

If the center is inside a subdivision boundary, the Tool reports "Potentially a subdivision lot." If it isn't, you'll see "Potentially a legal parcel" or "Potentially a restricted parcel" based on the results of the second check. Regardless, the Tool will always report whether it thinks the parcel has changed since August 8, 2006.

Limitations



The Tool is not perfect and can miss some situations like the following:

- The parcel hasn't changed, but the legal acreage has been updated.
- A boundary line agreement updates the legal description without significantly changing the property (but still triggers a change in System ID).
- A subdivision lot's boundary is changed without a subdivision amendment, which would make the lot restricted until the plat is properly amended.
- A sliver of a parcel is split off for right-of-way on a UDOT project.

The GIS Parcel Summary Tool should **only be used as the first step** in the legality and sensitive area reviews. **County Planning and Zoning staff** can help you verify if a parcel is legal.

SENSITIVE AREAS

AREA	*LEGEND*	*IF AREA PRESENT:*
Natural and/or Manmade Waterways		
Wetlands		Wetland delineation, the review and determination of wetland areas, may be required. Development in wetland areas shall not occur except as permitted by the U.S. Army Corps of Engineers. Wetland acreage does not count toward the assessment of developable acreage.
Water Bodies		Development shall not occur in waterways, and acreage identified as waterways does not count toward the assessment of developable acreage. Additional setbacks are required from waterways.
Major Waterways		
Canals		
Floodplain		
FEMA Floodplain Floodplain Buffer		A Floodplain Permit is required. See §17.18.040 Sensitive Areas Analysis [A-2-c] and §17.18.050 Standards and Development Plan [B-3] for requirements. If structures are located within the county floodplain buffer, the owner/developer must provide an elevation certificate documenting a minimum of 1' of freeboard for structures, or meet the requirements of FEMA Technical Bulletin 1 / August 2008.
Source Water Protection Zones		
Zone 1 or 2	*(No symbol)*	Septic systems are not permitted within Zone 1 or 2 of a source water protection zone. See §17.10.050 Supplemental Standards [A-3-b].
Slopes		
Moderate Slopes		Any development on moderate slopes requires a geotechnical report. See §17.18.040 Sensitive Areas Analysis [A-2-a] and §17.18.050 Standards and Development Plan [B-1, 5], and §17.18.060 Geotechnical Report Minimum Standards for requirements.
Steep Slopes		Development is not permitted on steep slopes, and this acreage does not count toward the assessment of developable acreage. See §17.18.040 Sensitive Areas Analysis [A-1-b] and §17.18.050 Standards and Development Plan [A-2] for requirements.
Geologic Hazards		
Fault Lines		A geotechnical report is required if development is proposed within the hazard area(s). See §17.07.040 General Definitions; Geologic Hazard; Sensitive Area; for requirements see§17.18.040 Sensitive Areas Analysis [A-2-e] and §17.18.050 Standards and Development Plan [B-5], and §17.18.060 Geotechnical Report Minimum Standards.
Debris Flow		
Landslide Scarps		
Landslide		
Liquefaction Potential:		
6=Moderate to High		
7= High		
Important Habitat Areas		
Maguire Primrose		A Habitat Management Plan is required. See §17.18.040 Sensitive Areas Analysis [A-2-d] and §17.18.050 Standards and Development Plan [B-4] for requirements.
Canada Lynx		
Greater Sage Grouse		
Yellow-Billed Cuckoo		

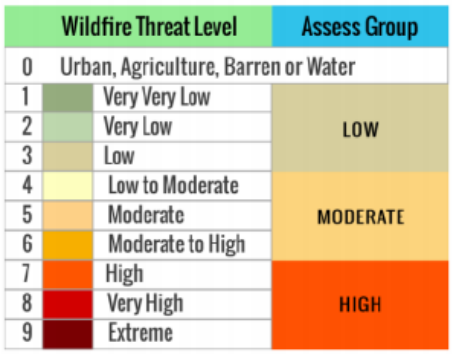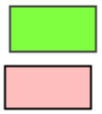Wildfire Hazards		
Wildland-Urban Interface		Wildland-Urban Interface; Additional requirements and standards may apply. Contact the Cache County Fire District (435) 755-1670 and refer to the 2006 Utah Wildland-Urban Interface Code. The Utah Wildfire Risk Assessment Portal (https://wildfirerisk.utah.gov/) is the primary mechanism for Utah Division of Forestry, Fire, and State Lands to deploy wildfire risk information and create awareness about wildfire issues across the state. The Wildfire risk and threat data layers were developed as part of the West Wide Wildfire Assessment covering the seventeen Western States. Collectively these applications will provide the baseline information needed to support mitigation and prevention efforts across the state. A more detail report can be generated from the website link above.
Wildfire Threat Level Index		
		
Agricultural Protection Areas		
Protection Areas 300' Buffer		See the recorded Agriculture Protection Area. See §2.70 Agriculture Protection Area Advisory Board; See also UCA §17-41.
Airport Overlays		
65 Ldn Noise Area		For airport areas, see §17.17.060 Schedule of Uses to determine if the proposed use is permitted in the airport zone. Federal Aviation Administration (FAA) review may also be required.
Inner Approach Zone		
Approach Zone		
Traffic Pattern Zone		
Influence Area		
FAA Regulation Part 77		
1,000 ft / 100 = 10 ft		
2,000 ft/ 100 = 20 ft		
3,000 ft/ 100 = 30 ft		
4,000 ft/ 100 = 40 ft		
4,500 ft/ 100 = 45 ft		
Encroachment Permit and/or Section Corner Disturbance Notification		
Encroachment Permit	*(No Symbol)*	An Encroachment Permit is required when working within the county right-of-way see, §12.02.020: Development of Roadways see §12.01.050: Damage to Roadways.
Section Corner Disturbance		Disturbed section corner—County Surveyor to be notified. See Utah State Code 17-23-14 for requirements.

LANDSLIDE STUDY

SISMONDI RESIDENTIAL PROPERTY

PROJECT SITE:

Parcel #02-288-0016
Cache County

Part of the NE ¼ of
Section 11
Township 11 North
Range 1 East
Salt Lake Base & Meridian



PREPARED FOR:

John Sismondi, Owner
john.sismondi@gmail.com

PREPARED BY:

02.09.2021

Michael E. Taylor, PE

civilsolutionsgroup inc.

540 West Golf Course Road, Suite B1, Providence, Utah 84332

February 9, 2021 - Project #21-023

Table of Contents

1.0 Introduction 1
2.0 Assessment of Risk 2
Soils & Hydrology 2
Empirical Observations 3
Aerial Observations 4
Conclusions 5
3.0 References 6

List of Figures

Figure 1. Overall Vicinity Map (USGS, 2020) 1
Figure 2. Landslide Terminology 2
Figure 3. Landslide Map (Landslide Maps of Utah, Ogden 30'x60' Quadrangle, 2010) 3
Figure 4. Talus Piles on South Side of Main Scarp (11/10/20) 4
Figure 5. Historic Aerial Photography (1993) 4

1.0 Introduction

It is proposed that a residential structure be constructed on Cache County parcel #02-288-0016, Lot 16 in the Little Baldy Place Subdivision, an area of approximately 0.71-acres. Access to the property is gained from the City right-of-way of 850 East Street. The site is highly disturbed from roadway and driveway cuts. Large amounts of material from the cut side of the roadway (the east side) have been spoiled on this lot (the west side). The main vegetation on the property consists of rangeland pasture grasses and invasive weeds. Aside from utility stubs, the site is currently devoid of improvements. The general location of the project is shown in Figure 1.

Providence City staff requested that this report be prepared since the parcel is encumbered by a landslide zone further described by the Utah Geological Survey (UGS) as a "deep or unclassified landslide – generally 10 feet thick or more and show[ing] characteristic landslide morphology. May include areas of complex or composite landsliding where density is too great to show individual landslides separately."

The project applicant hired Civil Solutions Group to prepare a report determining the risk of landsliding in relation to the subject parcel and provide recommended mitigation strategies if needed. The scope of this analysis did not involve excavation and exploration of trenches across the landslide area. Furthermore, this report has not assessed the compaction and/or proper installation of any fill material placed during subdivision or home construction. Rather, pre-disturbance in-situ conditions are here discussed.

Civil Solutions Group, Inc. is a professional engineering firm with offices located in Providence and Provo. Our licensed professional engineers have a depth of experience in natural hazard analysis, soil condition analysis, historic high-water table analysis, and overall site planning in relation to hazards on a subject property. This analysis represents the collective experience of a team of professional engineers and our recommendations in relation to the subject property.


Figure 1. Overall Vicinity Map (USGS, 2021)



2.0 Assessment of Risk

Landsliding typically occurs as a result of high groundwater creating a slip plane between two soil layers beneath the surface. Typically, the risk is greater in areas with poor soils, which are defined as loosely compacted sandy or clay soils. Michael E. Taylor, Professional Engineer, visited the site on Tuesday, February 9, 2021 to gather evidence of landslide risk. This section will explore the probability of landslide conditions existing within the study area. Typical landslide terminology is defined in Figure 2.

Figure 2. Landslide Terminology (USGS, 2009)

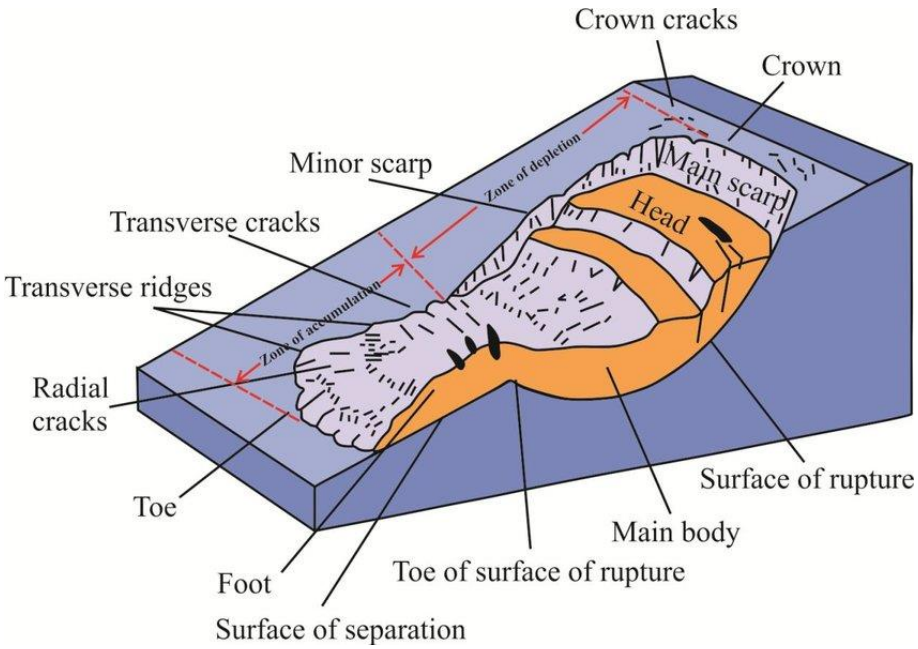


Soils & Hydrology

"Landslide Maps of Utah, Logan 30'x60' Quadrangle" indicate that the parcel is affected by a landslide zone classified as follows:

> **Deep or unclassified landslide** – Generally 10 feet thick or more and show[ing] characteristic landslide morphology. May include areas of complex or composite landsliding where density is too great to show individual landslides separately. Also includes unclassified landslides (original source was not specific about landslide type).

The study area has been overlaid with the Landslide Map in Figure 3.

Figure 3. Landslide Map (Landslide Maps of Utah, Ogden 30'x60' Quadrangle, 2010)

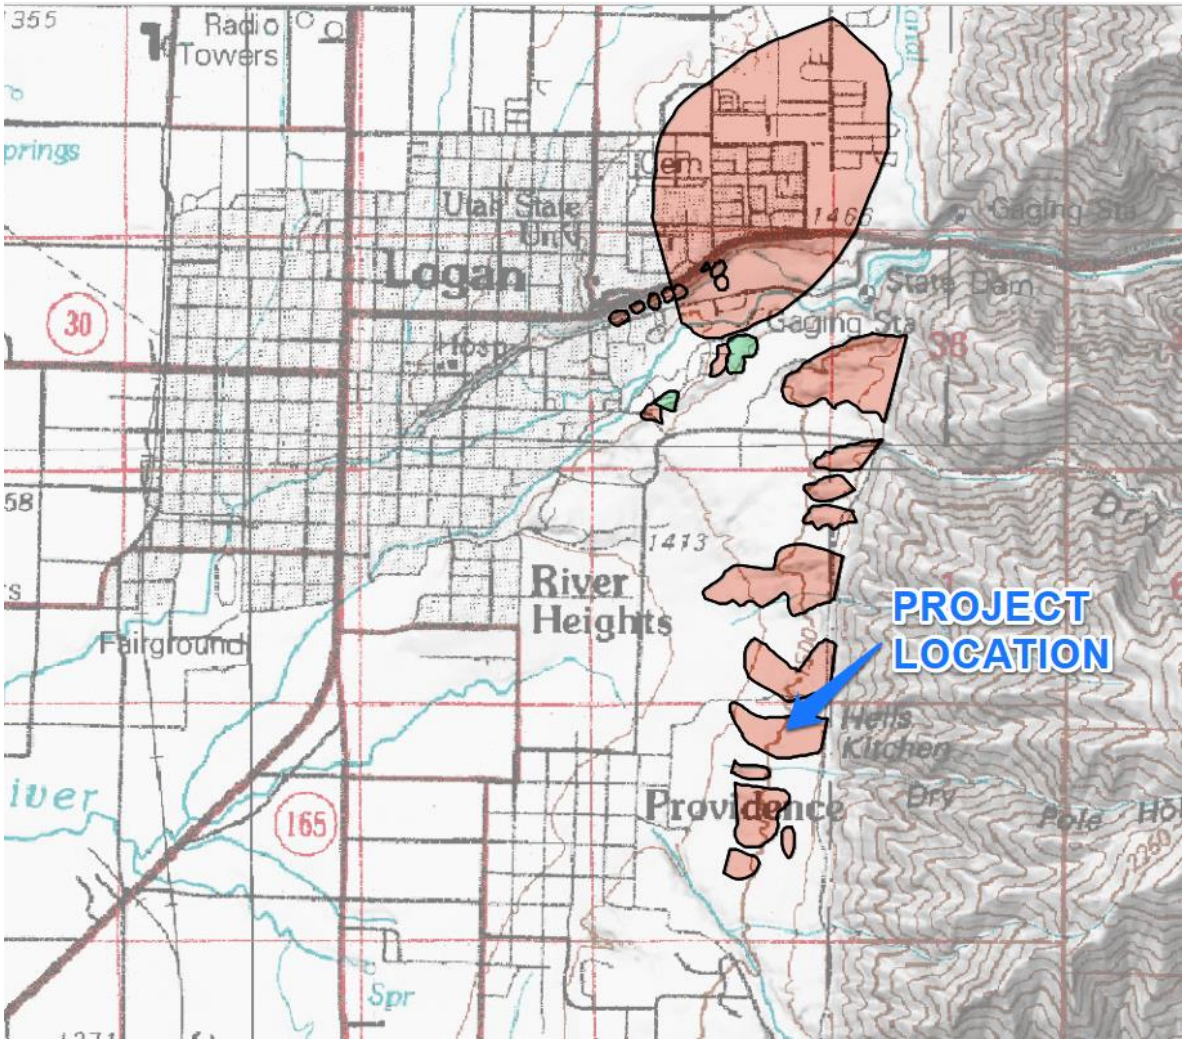

The USDA Soil Survey lists one soil type within the study boundary: "HILLFIELD-TIMPANOGOS SILT LOAMS, 10 TO 30 PERCENT SLOPES". This soil type does not have a hydric soil rating. Groundwater in the Bear River Range occurs in consolidated rocks, poorly consolidated rocks, and unconsolidated basin-fill deposits and is derived from precipitation, stream and pond seepage and the infiltration of unconsumed well water. According to USGS mapping and on-site observation, no shallow groundwater, seeps or springs were identified on the parcel or anywhere directly uphill of the parcel. Given this, the site topographic gradients, and regional topography, it is the Engineer's opinion that groundwater flows from east to west are very deep.

Empirical Observations

During the site visit the landslide zone described on the USGS mapping was examined for evidence of prehistoric (pre-settlement), historic and recent landslide events. The study area and adjacent parcels were absent of any evidence of recent landsliding, and except where disturbed by construction machinery, the ground surface was well-smoothed and covered in stable vegetation. Recent or historic colluvial deposits, transverse cracking, and chaotic land surface texture were not observed. Some talus piles as

photographed in Figure 4 were found located on the south side of the main scarp. According to historic aerial photography further discussed in the next section, the talus piles on the south side of the main scarp have been stable since at least the earliest available photo taken in 1993.


Figure 4. Talus Piles on South Side of Main Scarp (11/10/20)



Aerial Observations

Aerial photography taken from 1993 to 2018 was accessed from Google Earth (Google Earth, 2020) and reviewed. 1993 photography is provided in Figure 5 showing clear evidence of pre-historic landslide(s). The associated main scarp (zone of depletion) and head and radial cracking (zone of accumulation) are identified in the same figure. It appears, however, that these landslide remnants have been stable for centuries, if not millennia. The landslide is likely associated with multiple other adjacent landslides that occurred roughly at 5,100 feet (the highest level attained by Pleistocene Lake Bonneville). Lake Bonneville would have induced high groundwater conditions at the base of the adjacent hills which in turn would have led to shoreline erosion and land sliding.

Figure 5. Historic Aerial Photography (1993)

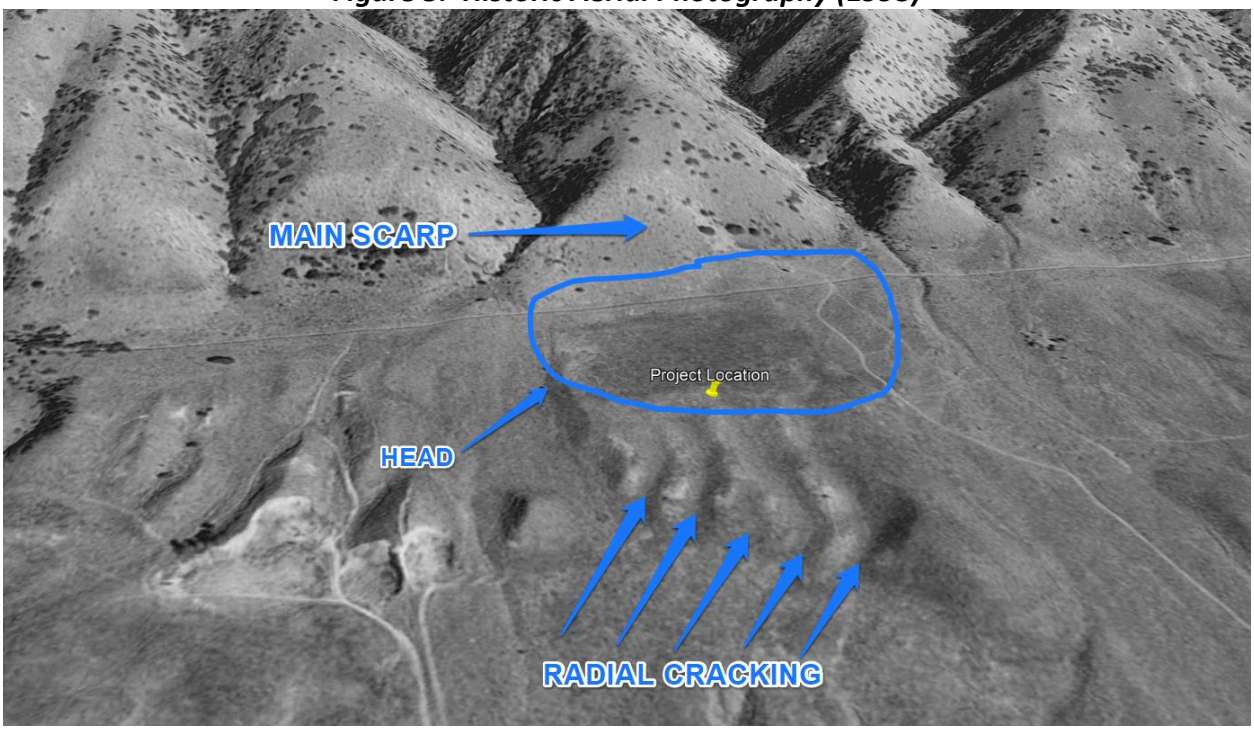

Conclusions

It is the conclusion of this study that the risk of land sliding on parcel #02-288-0016 is low and should not preclude the construction of the proposed residential structure.

Michael E. Taylor, P.E.
Civil Solutions Group, Inc.



3.0 References

Dover, J.H., 1995, *Geologic Map of the 30'x60' Logan Quadrangle*, USGS

Elliott, Ashley H., 2010; Harty, Kimm M.; *Landslide Maps of Utah, Logan 30'x60' Quadrangle*; Utah Geology.

USDA, "Web Soil Survey", USDA Web Soil Survey, Web: February 2021.

United States Geological Survey (USGS), "The National Map", Web: February 2021.


View towards west from study area, areas of accumulation visible


View towards west from study area, head and main scarp visible
DRIVE UP TO SEE
Unbelievable View Lots

March 30, 2021

Providence City
164 North, Gateway Dr.
Providence, Ut 84332

RE: Conditional Use Review, Sismondi Residence, 281 N 850 E, Providence Ut. Little Baldy Lot #16 (02-288-0016).

The above-named site plans have been submitted to the Logan Fire Department for a fire and life safety conditional use review. This review was made in the interest of the fire safety provisions and regulations as adopted by the State of Utah and in accordance with the International Fire Code. This review is not considered comprehensive nor regarded as sanctioning any code deficiencies not identified. The ultimate responsibility for compliance with the applicable codes, standards and ordinances rests with the owner.

This project was reviewed using 2018 IFC, 2006 Utah Wildland-Urban Interface Code and Providence City Code Title 10, Chapter 5 for Hazard Wildfire Area.

This project is being recommended to Providence City for approval.

The following comments document the review process:

Access
Fire Apparatus Access roads shall extend to within 150 feet of all portions of the facility and all portions of the exterior walls of the first story of the facility as measured by an approved route around the exterior of the building (2018 IFC 503.1.1).

- Fire department apparatus access from 850 East is adequate. Approved.

Fire Hydrant Locations and number of Hydrants
(IFC 507.5.1) Fire Hydrants shall be located within 400 feet of the building as measured by an approved route around the exterior of the building. Exception 1 allows for the distance to be increased to 600 feet for R-3 occupancies.

- Hydrants 490, 491, and 492 are all within 600 feet of all exterior areas of the proposed home. Approved.

Fire Water Flow

An approved water supplies capable of supplying the required fire flow for fire protection shall be provided to premises upon which facilities, building or portions of buildings are hereafter constructed or moved into or within the jurisdiction (IFC 507.1).

- The building appears to be approx. 12,385 sq. ft. in size. According to Table B105.1 the fire flow for a combined fire area 12,385 sq. ft. of type V-B is 3,000 GPM at 20 PSI. Fire Flow requirements are subject to change due to separation of fire areas, type of construction, and the installation of fire suppression system.
- Fire hydrant #491 located just north of the lot, contains a water flow of approximately 1,500 GPM at 20PSI.
- Table B105.1(1) allows for a 50% reduction in fire flow with the installation of an approved automatic sprinkler system.
- There are three fire hydrants within 600 feet of the proposed structure.
- The builder and homeowner have elected to install an approved NFPA 13-D automatic sprinkler system throughout the required areas of the home as an option to meet the required fire flows. Approved.
- Sprinkler plans may be a delayed submittal. The plans shall be reviewed by a third-party reviewer prior to sending to the Fire Department for approval. Contact the Fire Department for an approved list of third-party reviewers. The plans must be reviewed and approved prior to any work taking place on the sprinkler system.

2006 Utah Wildland-Urban Interface Code

SECTION 506 Class 3 - Ignition-resistant Construction:

506.1 General. Class 3 ignition-resistant construction shall be in accordance with Sections 506.

506.2 Roof covering. Roofs shall have at least a Class A covering, Class C roof assembly or an approved noncombustible roof covering. For roof coverings where the profile allows a space between the roof covering and roof decking, the space at the eave ends shall be fire-stopped to preclude entry of flames or embers. (No wood shakes or combustible roofing used). During an email conversation with Mr. Sismondi, Class A roof covering of asphalt shingles will be installed. Approved.

506.3 Unenclosed under-floor protection. Buildings or structures shall have all under-floor areas enclosed to the ground with exterior walls. Exception: Complete enclosure may be omitted where the underside of all exposed floors and all exposed structural columns, beams and supporting walls are protected as required for exterior 1-hour fire-resistance-rated construction or heavy timber construction. (Per County Fire Marshal - Soffits to be installed as to close underside of combustible decks and supported structures). During an email conversation with Mr. Sismondi, all combustible underfloor decks and eaves will be covered with soffits. Approved.

506.4 Vents. Attic ventilation openings, soffit vents, foundation or under-floor vents or other ventilation openings in vertical exterior walls and vents through roofs shall not exceed 144 square inches each. Such vents shall be covered with noncombustible corrosion resistant mesh with openings not to exceed 1/8 inch. During an email conversation with Mr. Sismondi, 1/8" mesh screen will be installed on all openings per building code. Approved.

Providence City Code Title 10, Chapter 5 for Hazard Wildfire Area

Property owners are encouraged to implement the following:

- Construct the roof with fire-resistant materials like tile or metal, asphalt or fiberglass shingles. Clean roof surfaces and gutters of pine needles, leaves, branches, etc. regularly to avoid accumulation of flammable materials.

- Inspect your property regularly, clearing dead wood and dense vegetation from at least 30' around your house. Rake piles of leaves and twigs. If on a hill, more space will be needed to protect your home. A fuel break should be maintained around all structures.

- Move firewood away from the house or attachments like fences or decks.

- Cover vents with wire mesh no larger than 1/8 of an inch to keep sparks from enter your home through vents.

- Driveways should be wide enough for firefighting equipment to maneuver.

FIRE DEPARTMENT

If you have any questions, please call me.

Respectfully,

Aaron Walker, Fire Inspector
Logan Fire Department
435-716-9516