APPENDIX C: PROJECT NARRATIVE

General Project Information

1. Project name: Platform 1500
2. Project site address: 1512 S. 300 W., Salt Lake City, UT 84115
3. Applicant/Organization: Western Region Nonprofit Housing Corporation
4. Applicant's address (include city, state, and ZIP): 223 W. 700 S., Salt Lake City, UT 84101
5. Federal Employee Identification Number (EIN): 20-0330858
6. Do you agree to get a Unique Entity ID through sam.gov if project is awarded RFA funding? ☒ Yes ☐ No
7. Name of contact person: Arlie Green
8. Phone number: 801-828-2836
9. Email: aj@wrnphc.org
10. Project start date: 5/1/2023
11. Anticipated completion date: 8/1/2024
12. Total square feet of the project: 76,566 sq. ft.
13. Total number of units: 60
14. Total number of affordable units in project: 60
15. Percent of affordable units in the project: 100%
16. Provide a breakdown of the number of units and monthly rents that will be provided at various AMI levels:

Unit Type	Total Number of Units in Project	Number of Affordable Units (sum for all AMI %)	Detail on AMI Level(s) Served by the Affordable Units		
			AMI %	Number of Units at the AMI %	Maximum Rent
Micro	Click or tap here to enter text.	
			Click or tap here to enter text.	Click or tap here to enter text.	Click or tap here to enter text.
			Click or tap here to enter text.	Click or tap here to enter text.	Click or tap here to enter text.
Studio	6	6	25%	3	$448
			39%	3	$699
			Click or tap here to enter text.	Click or tap here to enter text.	Click or tap here to enter text.
1-Bedroom	29	29	25%	2	$480
			39%	4	$749
			45% 50%	20 3	$864 $960
2-Bedroom	19	19	45%	13	$1037

			50%	6	$1152
			Click or tap here to enter text.	Click or tap here to enter text.	Click or tap here to enter text.
3+ Bedroom	6	6	45%	3	$1198
			50%	3	$1331
			Click or tap here to enter text.	Click or tap here to enter text.	Click or tap here to enter text.

17. How does the project support the local jurisdiction's Moderate Income Housing Plan?

    Objective 1: Prioritize the development of new affordable housing with an emphasis on households earning 40 percent AMI and below.

    This project will provide 60 affodable housing units all below 50% AMI. 12 of which are below 40% AMI and 5 units at 25% AMI.

    Objective 2: Pursue funding for affordable housing opportunities.

    This would aid in the funding of this fully affordable project enabling us to provide safer, nicer, affordable housing.

    Objective 3: Stabilize very low-income renters.

    With 12 units below 40% AMI, this will give a significant opportunity to provide stability to families and individuals of very low-income renters in this neighborhood.

    Objective 4: Secure and preserve long-term affordability.

    This funding will allow the city to secure new 60 units of affordable housing that will be rent restricted for 50 years.

    Objective 5: Work with landlords to improve their housing stock and rent to very low-income households earning 40 percent AMI and below.

    This will again provide 60 affordable units below 50% AMI with 12 being below 40% AMI.

18. If the project is targeting one or more priority populations (65 and older, people with mental and/or physical disabilities, veterans), please provide that information.

    This project will maintain 5 units for Persons with Disabilities and 7 additional units for Handicapped Accessible

19. Which approval permits have been secured to date? Which approval permits are still needed?

    No permits have been currently pulled. Builiding and demo permits are in the process of being pulled.

Project Summary

20. Project site address: 1512 S. 300 W., SLC, UT 84115
21. Current Property Owner: Lima Ech Echo, LLC
22. Status of Site Control: Under Contract; current owner is partner in final ownership
23. SLCo County Council District: 1

24. Parcel number(s): 15-13-206-005 & 15-13-206-008
25. Acreage: 0.49 acres
26. Zoning: CG
27. Is a zoning change required? ☐ Yes ☒ No

    If a zoning change is required, describe where you are in the process of changing zoning.

    N/A
28. Provide a detailed description of the project, including information on exterior materials, unit finishes, and common spaces and amenities. Include how your project will be accessible.

    This project will utilize sturdy but attractive exterior materials including metal paneling, wood paneling, stucco, glass storefront along ½ of 300 West, architectural aluminum slatting, nice aluminum fencing, and murals on ground floor concrete. The units will have SPC planking throughout, high efficiency HVAC minisplits, stainless steel applicances, and low flow water systems. The unit mix is also very important with 25 units being larger bedroom sizes for families. The ground floor will have a lobby and leasing office, the second floor will have a common laundry, a gym that opens onto our 2,500 square foot patio space with seating and plantings. The fifth floor will have a large common room and a connected game room with large glass windows facing east toward a spectacular view of the mountains. There will also be a a
29. Explain why you believe the project meets the allowable uses of SLFRF (ARPA) funds a described in the Treasury's Final Rule.

    Under the Treasury's Final Rule, This request would be applicable to several sections of the Final Rule. There are two main avenues through which this application meets the Rule. The first is that in the "Rule Structure" section on page 20, final paragraph of the Final Rule, pertaining to negative economic impacts of the public health emergency, the proposed grant of this application would be received by a nonprofit as applies to the third type of beneficiary "assistance to nonprofits" on this page. Further to this point and beginning into the second, is that within the section "Standards: Designating a Negative Economic Impact" on page 24 speaks to permitted recipients to include low- or moderate-income housebholds as defined in "Populations Presumed Eligible" pages 29 through 34 which states that households residing in a QCT, americans below 185 percent of the poverty threshold and housebholds at or below 40 percent AMI. This specific project meets all of these criteria being located in a QCT, having 12 households below 40% AMI and several more under the 185% poverty threshold for the county. Regardless, if the grant is awarded to the nonprofit, our entire business structure and 30 property portfolio provides this level of housing with several properties within the Salt Lake County. This request and these funds as requested meet several applicable uses as defined within the Treasury's Final Rule.
30. Add any additional relevant project details.

Click or tap here to enter text.

Project Financial Information

31. Total amount requested as a grant: $1,000,000
32. Total amount requested as a loan: Click or tap here to enter text.

Unit Type	Number of units	Grant amount requested	Loan amount requested	Max allowed per affordable unit
Micro Unit	Click or tap here to enter text.	Click or tap here to enter text.	Click or tap here to enter text.	**$4,200.00**
Studio	6	Click or tap here to enter text.	Click or tap here to enter text.	**$6,780.00**
1-Bedroom	29	$244,720	Click or tap here to enter text.	**$15,072.00**
2-Bedroom	19	$533,520	Click or tap here to enter text.	**$28,080.00**
3+ Bedroom	6	$221,760	Click or tap here to enter text.	**$36,960.00**
Total	60	$1,000,000	Click or tap here to enter text.	

33. If applying for a loan, describe the payment terms requested to accommodate the project's financing needs.
    Click or tap here to enter text.
34. What percentage of funding is being sought in relation to the total project cost?
    Total Project cost is $19,000,000 and $1,000,000 is being requested. That is 5.26% of total costs.
35. How do you intend to use funds provided by the SLCo Housing Trust Fund?
    Our intention is to have the funds awarded directly to the nonprofit as a grant, which the nonprofit will then loan to the project as a deferred note at 0% interest due in 30 years with no payments.
36. What alternative funding sources does the project have access to if rental income, grants, or loan funding are reduced or lost?
    Project has already been awarded 9% tax credits and $1,800,000 in HOME funds from Olene Walker Housing Loan Fund. Other sources are currently not available.

37. How will the project be accomplished if the SLCo Housing Trust Fund is unable to fund this request?
    The project will try to pursue any available SL county or SL city funds if any become available.
38. Identify uncertainties that could impact your ability to obligate and/or spend funds, if awarded, by the ARPA deadlines.

If a grant is awarded to the nonprofit to utilize as a surplus cash loan to the property as requested, we do not forsee any issue in utilizing these funds.

39. What will the value of the project be at the time of completion?

    $19,500,000

40. List any projects where your organization has previously received Salt Lake County funding.

    Western Region Nonprofit Housing Corporation is a sister nonprofit to Utah Non-Profit Housing Corporation. WRNPHC has not had projects receive SL County funding but UNPHC has had serveal projects of decades receive funding from Salt Lake City and County.

APPENDIX D: PROJECT BUDGET

Property Acquisition			
Purchase Price	$2,500,000.00		
Closing Costs	$85,500.00		
Other			
		$2,585,500.00	13%
Site Work			
Offsite Costs	$25,000.00		
On Site Costs	$250,000.00		
Environmenal Remediation			
Landscaping, Signage, Lighting	$75,000.00		
Other:			
		$350,000.00	2%
New Construction and/or Rehabilitation			
General Requirements	$678,680.00		
Construction/Rehab Hard Costs	$9,723,822.00		
Parking	$1,684,835.00		
Furniture and Equipment	$75,000.00		
Other:			
		$12,162,337.00	63%
Development Costs			
Architectural Design	$458,830.00		
Engineering (Civil, Geo, etc.)	$85,000.00		
Other Consultants	$60,000.00		
Construction Management	$50,000.00		
Survey	$6,500.00		
Legal	$15,000.00		
Accounting	$12,000.00		
Finance Fee	$161,600.00		
Advertising/Marketing	$50,000.00		
Inspections/Testing	$40,000.00		
Insurance	$125,000.00		
Rezoning			
Impact Fees	$213,000.00		
Building Permits	$100,000.00		
Utilities during Construction	$5,000.00		
Security during Construction	$25,000.00		
Property Taxes			
Other:			
		$1,406,930.00	7%
Profit and Overhead			
Builder Profit	$314,686.00		
Builder Overhead	$216,492.00		

Developer Fee	$1,753,031.00		
Other:			
		$2,284,209.00	12%

Interest and Financing Costs			
Interest Cost, Equity Investment			
Interest Cost, Land Financing			
Interest Cost, Construction Financing	$420,000.00		
Sydication Costs			
Other:			
		$420,000.00	2%
Project Reserves			
Operating Reserve	$180,460.00		
Debt Service Reserve			
Rent-Up Reserve			
Replacement Reserve			
Other:			
		$180,460.00	1%
TOTAL Project Cost		**$19,389,436.00**	

Expected Value upon Completion	$19,500,000.00

List all fees charged (or expected to be charged) to tenants. Indicate if the fee is monthly or one-time.

	Monthly or One-Time	Average Amt per unit
Water	Monthly	UA - $66 - $113
Sewer	Monthly	See Water
Gas		
Electric	Monthly	See Water
Internet/Cable	Monthly	$50.00
Parking		
Trash Removal		
Application Fee		
Security Deposit	One-Time	$500 Max
Lease Origination Fee		
Late Fee	Per Occurance	Up to $25
Month-to-Month Fee		
Move In-Move Out Fee		
Lease Modification		
Service of Notice Fee		
Administrative Fee		
Pet Fees	One-Time	$250.00
Renters Insurance		
Inspection Fee		
Re-Key Fee	One-Time	$50.00
Replacement Key	One-Time	$15.00
Other:		
Other:		
Other:		
Other:		

Are all units charged the same fees? If not, please provide an explanation.

Yes

APPENDIX E: MARKETING, OUTREACH, AND/OR SERVICE PLAN

Marketing and Outreach

1. What marketing strategies and techniques will be used to attract income-eligible tenants?

   We manage properties in the same area and can actively market to individuals on those lists. We also have several established relationships with community partners that we plan to use as well as conventional advertising.

2. What marketing strategies and techniques will be used to attract priority populations (if applicable)?

   The community partner relationships will be most valuable to market to any target populations. We have active working relationships with local housing authorities and TURN Communities.

3. Describe your policies and practices for tenant selection, including screening criteria, the application process, and waitlist management.

   We use established Tenant Selection Plans to help screen residents. This screening includes income, criminal, credit, prior rental history, etc. Applicants that are approved are placed on a waitlist and managed according to placement on the list based on unit size and other factors (e.g., disability status for ADA units, etc.).

Management of affordable units

4. Who will manage the property once it has been acquired/developed?

   Key Property Management Company with onsite management and maintenance.

5. Describe how restrictive covenants related to tenant income eligibility and maximum rent limitations will be verified throughout the affordability period.

   The management company reviews applicants for qualification. At move-in and throughout tenancy, income is reviewed by the compliance department of the management company as well as reviews by Utah Housing Corp.

Service Plan

6. Provide information on proposed resident services.

   a. What services will be provided?

Tenant referals, advocacy, and services will be provided by TURN Community Services and the Housing Authoirty of Salt Lake City. Our nonprofit will also provide aid and services as needed.

b. Who will provide the proposed services?

Turn Community Services, The Housing Authority of SLC, and WRNPHC

c. What is the source of funding for resident services?

TURN and SLC HA have their own programs and funds. WRNPHC has setaside funds for services.

Relocation Plan

7. Is the proposed project currently occupied? ☐ Yes ☒ No

8. Will relocation services be used? ☐ Yes ☒ No

9. Who will provide relocation services? Provide a relocation plan, if applicable.

N/A

APPENDIX F: COMPLETED AFFORDABLE HOUSING PROJECTS

Use this form as a template to list your references. Include all affordable housing projects completed within the last seven (7) years. Submit 1 reference form per project (i.e., use multiple copies of this form if you have multiple projects).

Project information

1. Completed project name: Community Gardens Apartments
2. Project address: 2330 Wedekind Road, Reno, NV 89512
3. Project owner (of record). Community Gardens Reno LLC
4. Were there additional partners? ☐ Yes ☒ No

   If yes, provide contact information:

   a. Contact person name: Click or tap here to enter text.

   b. Phone: Click or tap here to enter text.

   c. Email: Click or tap here to enter text.
5. Total number of units: 181
6. Total number of affordable units in the project: 181
7. Percent of affordable units in the project: 100%
8. Provide a breakdown of the number of units provided for the various AMI percentages:

Unit Type	Total Number of Units in Project	Number of Affordable Units (sum for all AMI %)	Detail on AMI Level(s) Served by the Affordable Units		
			AMI %	Number of Units at the AMI %	Maximum Rent
Micro	Click or tap here to enter text.	
			Click or tap here to enter text.	Click or tap here to enter text.	Click or tap here to enter text.
			Click or tap here to enter text.	Click or tap here to enter text.	Click or tap here to enter text.
Studio	Click or tap here to enter text.	
			Click or tap here to enter text.	Click or tap here to enter text.	Click or tap here to enter text.
			Click or tap here to enter text.	Click or tap here to enter text.	Click or tap here to enter text.
1-Bedroom	44	44	50%	44	$592
			Click or tap here to enter text.	Click or tap here to enter text.	Click or tap here to enter text.
			Click or tap here to enter text.	Click or tap here to enter text.	Click or tap here to enter text.
2-Bedroom	98	98	50%	98	$695

			Click or tap here to enter text.	Click or tap here to enter text.	Click or tap here to enter text.
			Click or tap here to enter text.	Click or tap here to enter text.	Click or tap here to enter text.
3+ Bedroom	39	39	50%	39	$873
			Click or tap here to enter text.	Click or tap here to enter text.	Click or tap here to enter text.
			Click or tap here to enter text.	Click or tap here to enter text.	Click or tap here to enter text.

9. What kind of municipal support did the project receive, if any?

   None

10. When did the project start? 2/15/2017
11. When did the project end? (i.e., first occupants) 12/31/2017
12. What were the funding sources (LIHTC, HOME, Traditional, Equity)?

    LIHTC, HOME, Tradional, Owner Equity

13. Total Project budget: $18,701,568
14. Construction costs: $7,799,731
15. Cost per unit: $43,093 hard cost per unit
16. Cost per square foot: $56.18 hard cost per sq ft
17. Any other relevant information you want to share:

    Click or tap here to enter text.

APPENDIX F: COMPLETED AFFORDABLE HOUSING PROJECTS

Use this form as a template to list your references. Include all affordable housing projects completed within the last seven (7) years. Submit 1 reference form per project (i.e., use multiple copies of this form if you have multiple projects).

Project information

1. Completed project name: Escalante III Apartments
2. Project address: 1040 North Redwood Road, SLC, UT 84116
3. Project owner (of record). Escalante III SLC LLC
4. Were there additional partners? ☐ Yes ☒ No

   If yes, provide contact information:

   a. Contact person name: Click or tap here to enter text.

   b. Phone: Click or tap here to enter text.

   c. Email: Click or tap here to enter text.
5. Total number of units: 80
6. Total number of affordable units in the project: 80
7. Percent of affordable units in the project: 100%
8. Provide a breakdown of the number of units provided for the various AMI percentages:

Unit Type	Total Number of Units in Project	Number of Affordable Units (sum for all AMI %)	Detail on AMI Level(s) Served by the Affordable Units		
			AMI %	Number of Units at the AMI %	Maximum Rent
Micro	Click or tap here to enter text.	
			Click or tap here to enter text.	Click or tap here to enter text.	Click or tap here to enter text.
			Click or tap here to enter text.	Click or tap here to enter text.	Click or tap here to enter text.
Studio	Click or tap here to enter text.	
			Click or tap here to enter text.	Click or tap here to enter text.	Click or tap here to enter text.
			Click or tap here to enter text.	Click or tap here to enter text.	Click or tap here to enter text.
1-Bedroom	80	80	25	5	$388
			39%	11	$605
			45%	48	$698
			49%	10	$760
			50%	6	$775

2-Bedroom	Click or tap here to enter text.	
			Click or tap here to enter text.	Click or tap here to enter text.	Click or tap here to enter text.
			Click or tap here to enter text.	Click or tap here to enter text.	Click or tap here to enter text.
3+ Bedroom	Click or tap here to enter text.	
			Click or tap here to enter text.	Click or tap here to enter text.	Click or tap here to enter text.
			Click or tap here to enter text.	Click or tap here to enter text.	Click or tap here to enter text.

9. What kind of municipal support did the project receive, if any?

   Salt Lake City loan

10. When did the project start? 9/30/2019
11. When did the project end? (i.e., first occupants) 8/1/2020
12. What were the funding sources (LIHTC, HOME, Traditional, Equity)?

    LIHTC, HOME, Tradional, SL City Loan, Owner Equity, Owner Note

13. Total Project budget: $15,844,304
14. Construction costs: $5,393,780
15. Cost per unit: $74,248 hard cost per unit
16. Cost per square foot: $109.43 hard cost per sq ft
17. Any other relevant information you want to share:

    Click or tap here to enter text.

APPENDIX F: COMPLETED AFFORDABLE HOUSING PROJECTS

Use this form as a template to list your references. Include all affordable housing projects completed within the last seven (7) years. Submit 1 reference form per project (i.e., use multiple copies of this form if you have multiple projects).

Project information

1. Completed project name: Pioneer Village Apartments
2. Project address: 1190 18th Street, Douglas, AZ 85607
3. Project owner (of record). Pioneer Village Douglas LLC
4. Were there additional partners? ☐ Yes ☒ No

   If yes, provide contact information:

   a. Contact person name: Click or tap here to enter text.

   b. Phone: Click or tap here to enter text.

   c. Email: Click or tap here to enter text.
5. Total number of units: 28
6. Total number of affordable units in the project: 28
7. Percent of affordable units in the project: 100%
8. Provide a breakdown of the number of units provided for the various AMI percentages:

Unit Type	Total Number of Units in Project	Number of Affordable Units (sum for all AMI %)	Detail on AMI Level(s) Served by the Affordable Units		
			AMI %	Number of Units at the AMI %	Maximum Rent
Micro	Click or tap here to enter text.	
			Click or tap here to enter text.	Click or tap here to enter text.	Click or tap here to enter text.
			Click or tap here to enter text.	Click or tap here to enter text.	Click or tap here to enter text.
Studio	Click or tap here to enter text.	
			Click or tap here to enter text.	Click or tap here to enter text.	Click or tap here to enter text.
			Click or tap here to enter text.	Click or tap here to enter text.	Click or tap here to enter text.
1-Bedroom	28	28	40%	9	$390
			50%	12	$487
			60%	7	$585
2-Bedroom	Click or tap here to enter text.	

			Click or tap here to enter text.	Click or tap here to enter text.	Click or tap here to enter text.
			Click or tap here to enter text.	Click or tap here to enter text.	Click or tap here to enter text.
3+ Bedroom	Click or tap here to enter text.	
			Click or tap here to enter text.	Click or tap here to enter text.	Click or tap here to enter text.
			Click or tap here to enter text.	Click or tap here to enter text.	Click or tap here to enter text.

9. What kind of municipal support did the project receive, if any?

   City wrote down purchase price to $1

10. When did the project start? 2/1/207
11. When did the project end? (i.e., first occupants) 9/1/2017
12. What were the funding sources (LIHTC, HOME, Traditional, Equity)?

    LIHTC, Tradional, Owner Equity, Owner Note

13. Total Project budget: $3,973,014
14. Construction costs: $1,953,891
15. Cost per unit: $69,782 hard cost per unit
16. Cost per square foot: $125.20 hard cost per sq ft
17. Any other relevant information you want to share:

    Click or tap here to enter text.

APPENDIX F: COMPLETED AFFORDABLE HOUSING PROJECTS

Use this form as a template to list your references. Include all affordable housing projects completed within the last seven (7) years. Submit 1 reference form per project (i.e., use multiple copies of this form if you have multiple projects).

Project information

1. Completed project name: Sharon Gardens Apartment
2. Project address: 3354 South Sue Street, South Salt Lake City, UT 84115
3. Project owner (of record). Sharon Gardens, LLC
4. Were there additional partners? ☐ Yes ☒ No

   If yes, provide contact information:

   a. Contact person name: Click or tap here to enter text.

   b. Phone: Click or tap here to enter text.

   c. Email: Click or tap here to enter text.
5. Total number of units: 58
6. Total number of affordable units in the project: 44
7. Percent of affordable units in the project: 75.86%
8. Provide a breakdown of the number of units provided for the various AMI percentages:

Unit Type	Total Number of Units in Project	Number of Affordable Units (sum for all AMI %)	Detail on AMI Level(s) Served by the Affordable Units		
			AMI %	Number of Units at the AMI %	Maximum Rent
Micro	Click or tap here to enter text.	
			Click or tap here to enter text.	Click or tap here to enter text.	Click or tap here to enter text.
			Click or tap here to enter text.	Click or tap here to enter text.	Click or tap here to enter text.
Studio	Click or tap here to enter text.	
			Click or tap here to enter text.	Click or tap here to enter text.	Click or tap here to enter text.
			Click or tap here to enter text.	Click or tap here to enter text.	Click or tap here to enter text.
1-Bedroom	58	44	25	5	$287
			39%	4	$481
			45% 47% Market	26 9 14	$566 $595 Market

2-Bedroom	Click or tap here to enter text.	
			Click or tap here to enter text.	Click or tap here to enter text.	Click or tap here to enter text.
			Click or tap here to enter text.	Click or tap here to enter text.	Click or tap here to enter text.
3+ Bedroom	Click or tap here to enter text.	
			Click or tap here to enter text.	Click or tap here to enter text.	Click or tap here to enter text.
			Click or tap here to enter text.	Click or tap here to enter text.	Click or tap here to enter text.

9. What kind of municipal support did the project receive, if any?

   Salt Lake County HOME loan

10. When did the project start? 10/15/2016
11. When did the project end? (i.e., first occupants) 3/1/2018
12. What were the funding sources (LIHTC, HOME, Traditional, Equity)?

    LIHTC, HOME, Tradional, Owner Equity, Owner Note

13. Total Project budget: $9,630,659
14. Construction costs: $8,428,518
15. Cost per unit: $145,320 hard cost per unit
16. Cost per square foot: $220.18 hard cost per sq ft
17. Any other relevant information you want to share:

    Click or tap here to enter text.

APPENDIX F: COMPLETED AFFORDABLE HOUSING PROJECTS

Use this form as a template to list your references. Include all affordable housing projects completed within the last seven (7) years. Submit 1 reference form per project (i.e., use multiple copies of this form if you have multiple projects).

Project information

1. Completed project name: Snow Creek I Apartments (formerly Stonehedge I Apartments)
2. Project address: 221 North Fairfield Road, Layton, UT 84041
3. Project owner (of record). Stonehedge I Apts LLC
4. Were there additional partners? ☐ Yes ☒ No

   If yes, provide contact information:

   a. Contact person name: Click or tap here to enter text.

   b. Phone: Click or tap here to enter text.

   c. Email: Click or tap here to enter text.
5. Total number of units: 48
6. Total number of affordable units in the project: 48
7. Percent of affordable units in the project: 100%
8. Provide a breakdown of the number of units provided for the various AMI percentages:

Unit Type	Total Number of Units in Project	Number of Affordable Units (sum for all AMI %)	Detail on AMI Level(s) Served by the Affordable Units		
			AMI %	Number of Units at the AMI %	Maximum Rent
Micro	Click or tap here to enter text.	
			Click or tap here to enter text.	Click or tap here to enter text.	Click or tap here to enter text.
			Click or tap here to enter text.	Click or tap here to enter text.	Click or tap here to enter text.
Studio	Click or tap here to enter text.	
			Click or tap here to enter text.	Click or tap here to enter text.	Click or tap here to enter text.
			Click or tap here to enter text.	Click or tap here to enter text.	Click or tap here to enter text.
1-Bedroom	Click or tap here to enter text.	
			Click or tap here to enter text.	Click or tap here to enter text.	Click or tap here to enter text.
			Click or tap here to enter text.	Click or tap here to enter text.	Click or tap here to enter text.

2-Bedroom	45	45	25%	5	$478
			39%	5	$746
			45%	29	$860
			50%	6	$937
3+ Bedroom	3	3	50%	3	$1,083
			Click or tap here to enter text.	Click or tap here to enter text.	Click or tap here to enter text.
			Click or tap here to enter text.	Click or tap here to enter text.	Click or tap here to enter text.

9. What kind of municipal support did the project receive, if any?

   None

10. When did the project start? 7/1/2019
11. When did the project end? (i.e., first occupants) 4/8/2019
12. What were the funding sources (LIHTC, HOME, Traditional, Equity)?

    LIHTC, HOME, Tradional, Owner Equity, Owner Note

13. Total Project budget: $7,952,861
14. Construction costs: $3,768,945
15. Cost per unit: $78,520 hard cost per unit
16. Cost per square foot: $92.42 hard cost per sq ft
17. Any other relevant information you want to share:

    Click or tap here to enter text.

APPENDIX G: ENVIRONMENTAL COMPLIANCE PRACTICES VENDOR COMPLIANCE STATEMENT AND NON-DEBARMENT CERTIFICATION

Environmental Compliance Practices
Vendor Compliance Statement and Non-Debarment Certification

1. Salt Lake County has implemented environmentally responsible procurement practices. The County requires all persons, businesses, corporations and other entities doing business or entering into a contract with the County to comply with all federal, state and local environmental laws, rules and regulations. Compliance with environmental laws, rules and regulations is a relevant factor in evaluating the integrity and responsibility of a business. The county, in its sole discretion, may not solicit proposals from, award contracts to, procure, or otherwise enter into business arrangements with any person, business, corporation or other organization that is noncompliant. If a vendor is suspended, proposed for debarment, debarred, ineligible or excluded from contracting with another government entity due to environmental non-compliance, the County in its sole discretion, may deem the vendor non-responsible and decline to award a contract.

2. Based on the foregoing, the vendor certifies, to the best of its knowledge, that neither the vendor nor any owner, officer or agent of the vendor:

2.1 is presently debarred, suspended, proposed for debarment, declared ineligible, or excluded from the award of a contract or purchase by any federal, state or local agency based on a finding, determination, notice of violation or order of environmental non-compliance;

2.2 is presently indicted or charged by a government entity in a criminal, civil or administrative proceeding with the commission of any offense, violation, or failure to comply with any federal, state, or local environmental law, rule or regulation, indicating a lack of business integrity or business honesty affecting its responsibility as a county vendor;

2.3 has, within the last three (3) years, been convicted, or had a civil judgment or administrative order rendered against it for any offense or violation, including but not limited to environmental non-compliance, indicating a lack of business integrity or business honesty affecting its responsibility as a county vendor;

2.4 has, within the last three (3) years, had a contract/purchase terminated due to an act or omission, including but not limited to environmental non-compliance, demonstrating a lack of business integrity or business honesty affecting its responsibility as a county vendor.

3. Vendor shall require any sub-vendor to disclose in writing, whether at the time of the award of the subcontract, the sub-vendor complies with the certification requirements in subparagraphs 2.1, 2.2, 2.3 and 2.4 above.

4. Vendor shall immediately notify the county in writing if, at any time before the award, the vendor learns that its certification was erroneous when submitted or has since become erroneous because of changed circumstances.

5. If it is later determined that vendor knowingly rendered an erroneous certification under this provision, in addition to other available remedies, the county in its sole discretion, may terminate the contract/purchase for default.

Revised
Sept 2019

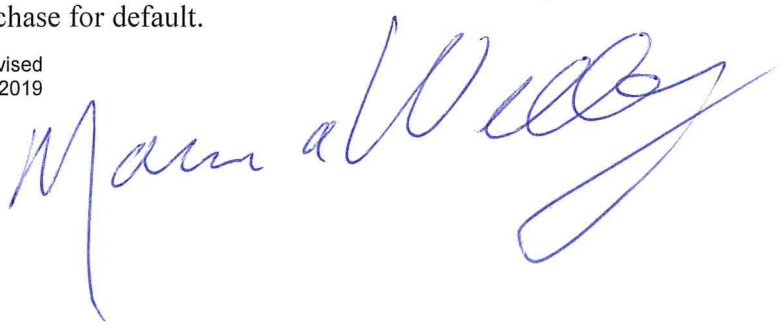

Land Acquisition Agreement

This LANDACQUISITION AGREEMENT, dated as of June 2, 2022, summarizes a mutual understanding between Western Region Nonprofit Housing Corporation, hereafter referred to as Sponsor, and Lima Echo Echo, LLC, hereafter referred to as LEE, to purchase land and pursue development of a multi-family project located at 1512 South 300 West in Salt Lake City, Utah.

While additional terms may be added hereafter to address in more detail how this transaction will be completed, it is the parties' intention that the following terms represent the material provisions of the Buyer's and Seller's agreement and are intended to bind the parties as follows:

- LEE or its related entities will be a member, along with the Sponsor, of the intermediary management member of the multi-family project's final ownership. As part of the intermediary membership, Lee agrees to sell two parcels of land, identified as15-13-206-005 and 15-13-206-008 in Salt Lake County records, located at 1512 South 300 West in Salt Lake City, Utah. Sale will include all associated entitlements and approvals for multi-family development. Cost will be the lesser of appraised value or $2,500,000. Sponsor will in turn assign the property to the final owner at no additional cost. This agreement, upon a successful allocation of Low Income Housing Tax Credits.

- As a co-member of the development team, LEE or its related entities will provide services and support to Sponsor for the development of multi-family housing at the property location. Those services may include, as examples, support for the Low Income Housing Tax Credit Application, loan commitment applications, initial closing package, final endorsement, and any other support services deemed appropriate by Sponsor.

This Letter of Agreement, including the sales price, is valid for three years from the date of signing.

BUYER:

Western Region Nonprofit Housing Corporation

By: _____
Marion A. Willey, President

SELLER:

Lima Echo Echo, LLC

By: _____
Thomas Lee, Manager

A non-profit organization TURNing dreams into reality. We are dedicated to choice, quality and respect for people with disabilities and those who support them

May 19, 2022

Claudia O'Grady
V.P. Multifamily Finance
Utah Housing Corporation
2479 S. Lake Park Boulevard
West Valley City, UT 84120

RE: Exhibit 6E
SERVICE PROVIDER LETTER OF UNDERSTANDING
1512 S Apartments, 1512 S 300 W, Salt Lake City, UT, 84101

Dear Ms. O'Grady,

Project TURN was founded in 1973 by a group of parents who wanted to better services for their children with intellectual disabilities. TURN began by opening residential programs in Ogden and Bountiful where people could live in regular homes and take part in typical community activities. More than forty years later, TURN (now TURN Community Services) provides services to more than 800 individuals from Brigham City to St. George, Utah, in day, residential, and employment settings.

TURN supports people in residential settings that are customized to provide the exact level of services that the individual needs or desires. In all settings, supports can include activities of daily living, self-care, community participation, and socialization and leisure skills.

From the beginning, TURN was committed to creating a vibrant life for the clients they serve. TURN gained a reputation as innovative and dependable, making us one of the primary providers as people moved out of institutions and the state looked to develop and fund new, individualized services for people in the community.

As a community organization, we know that this project will provide disabled/developmentally disabled individuals affordable housing opportunities through the IRC Section 42 Low-Income Housing Tax Credit Program.

The 1512 S Apartments will be an affordable housing project, located at 1512 S 300 W, Salt Lake City, Utah. TURN supports the construction of the property and the AMI and special needs set-aside units as set forth below:

Canyon Ridge Apartments Unit Mix		
Number of Units	Number of Bedrooms	AMI%
3	3	50%
6	2	50%
3	1	50%
3	3	45%
13	2	45%
20	1	45%
4	1	39%
3	0	39%
2	1	25%
3	0	25%

Canyon Ridge Apartments Unit Set-Asides
• 5 units for Homelessness (25% AMI units) • 8 units for Persons with Long-Term Mobility Impairment • 6 units for Persons with Disabilities (Physical or Mental Disabilities)

At any time, TURN is typically working with 60-70 people in residential service settings in Salt Lake City and surrounding areas. As such, there is a high demand for housing options for those being served by our organization and our community partners. To facilitate the housing needs of our existing clients, we will work with and make referrals to 1512 S Apartments. Many of those served through our organization will fit the tenancy criteria of this project and its set-asides.

Once placed, Turn Community Services' case management team will either start or continue to provide participants with tailored case management aimed at housing stabilization. We typically offer individualized support services for the duration of the relationship with each client or as required for successful independent living.

As a provider of services at the 1512 S Apartments, TURN will offer to residents the following services, as appropriate to their circumstances:

- Provide client support to those living in a residential setting at 1512 S by providing customized services that are needed or desired by the individual;
- In all settings, support can include activities of daily living, community participation, socialization and leisure skills; and
- Provide employment opportunities through supported employment programming.

We look forward to working with the 1512 S partnership on this worthy project. If you have any questions please call me at 801-376-6844.

Sincerely,

David H. Hennessey, Ph.D.
CEO / Executive Director

Exhibit 8D **MEMORANDUM OF UNDERSTANDING**

(Regarding acceptance of qualified Section 8 vouchers or certificate holders)

This Memorandum of Understanding is by and between the Housing Authority of Salt Lake City (the "Housing Authority") and Western Region Nonprofit Housing Corporation, (the "Owner") (both parties are sometimes collectively referred to herein as the "Parties"), regarding Owner's renovation or construction development and operation of the 1512 S (the "Project") located at 1512 S 300 W, Salt Lake City, Utah.

Owner desires to enter into an agreement with Housing Authority to accept qualified Section 8 voucher holders and Housing Authority desires to enter into such an agreement with Owner.

Therefore, in the event Owner receives federal Housing Credits through Utah Housing Corporation for the construction or renovation of the Project, the Parties agree as follows:

1. Owner shall accept referrals from Housing Authority on an ongoing basis, subject only to the availability of rental units.
2. It is understood that applicants referred by Housing Authority must meet, without exception, all requirements for tenancy as established by management for the above-referenced Project and that such requirements may be changed by management from time-to-time.
3. Resident referred by Housing Authority shall be required to sign the standard lease agreement or the applicable standard Housing Choice Voucher lease agreement and abide by the rules and regulations of the Project as well as meet all income requirements of project
4. Owner and Project management reserve the right, from time-to-time, to alter, amend or change, without notice to Housing Authority, any portion of its procedures and criteria for tenancy.
5. Owner and/or Project management shall have the final and absolute right, at its sole discretion, to accept or reject for tenancy, an applicant referred by Housing Authority, according to the same criteria used to accept or reject all other applicants.
6. Owner shall have the right to assign this Memorandum of Understanding at any time and without the comment of Housing Authority.
7. This Memorandum of Understanding is subject to modification as agreed to in writing by the Parties in a form acceptable to UHC.

The undersigned hereby attest to their agreement of the aforementioned terms.

Housing Authority of Salt Lake City

Signature

By: DANIEL HACKERMAN
Its: EXECUTIVE DIRECTOR
Date: 5/23/2022

'estern Region Nonprofit Housing Corporati

Signature

By: Marion A. Willey
Its: President
Date: 5/24/2022

1512 S APARTMENTS

2022 Low Income Housing Tax Credit Application

SERVICE PROVIDER AND MARKETING NARRATIVE

A Supportive Services Program assists in providing ongoing services that meet the residents' needs, enables residents to maintain stable residency in the community, maximize their capacity for independent living and promotes the development of support systems for residents. Additional goals for the program will be to facilitate the needs of our residents to ease the burden of remaining independent, self-sufficient, and maintaining a high quality of life. Through our Supportive Services efforts we hope to alleviate the stress of navigating through the various systems and deciphering the available information.

1512 S Apartments, as a low income housing Tax Creidt Property, will engage local service providers and referral agencies that are willing to help fill vacancies and provide services to the targeted population that will be set aside in the application. The project will be setting aside six (6) units for Persons with Disabilities, eight (8) units for Persons with Long-Term Mobility Impairment and five (5) units for those with incomes at or below 25% of the Area Median Income (AMI). The following agencies will provide support and referral services for the targeted set aside units:

- Turn Community Services supports people in residential settings that are customized to provide the exact level of services that the individual needs or desires. In all settings, supports can include activities of daily living, self-care, community participation, and socialization and leisure skills. TURN Community Services provides services to more than 800 individuals from Brigham City to St. Gerorge, Utah, in day, residential, and employment settings. TURN serves approximately 2,000 persons each year.

- Housing Authority of Salt Lake City is a community based, non-denominational organization providing direct assistance to residents in Salt Lake City. The Housing Authority helps a broad group of locals with emergency assistance including emergency shelter, utilities, rent, emergency food and other unexpected needs.

Following the completion of the property, and as set-aside unit vacancies arise in the future, property management will first evaluate the wait-list for individual(s) in need of the units and all of the wait-lists of other properties managed by the management company. Management will then work with additional entities in surrounding geographies who participate with the local non-profit housing and service organizations and other agencies that would be aware of those earning less than 25% of the area median income, are at risk of, or are referred from homeless housing resource centers and referral providers as well as those who are low-income and have mental disabilities which call out for housing accommodation.

Development Budget

Rev Motoring Site
1512 South 300 West, Salt Lake City, Utah

	Cost Input	Total Project Costs	Tax Credit Eligible Basis 9%	Tax Credit Eligible Basis 4%
Land Purchase and Buildings				
Existing Structures	$ 41,667	$ -		$ -
Land		$ 2,500,000		
Brokers Fee				
Demolition				
Offsetting OWHLF Loan Amount of Previous Loan				
Total Aquisition Costs =		**$ 2,500,000**	**$ -**	**$ -**
New Construction and/or Rehabilitation				
Demo		$ 44,375		$ -
Weather Conditions (may not use)		$ 50,000	$ 50,000	$ -
On Site Grading and roadwork		$ -	$ -	$ -
Podium Parking		$ -	$ -	$ -
Structures [Input: $/Sq. Ft. (Hard Cost)]		$ 11,356,874	$ 11,356,874	$ -
General Requirements [Input: % of HC]	5.83%	$ 678,680	$ 678,680	$ -
Contractor Overhead [Input: % of HC]	1.86%	$ 216,492	$ 216,492	$ -
Contractor Profit [Input: % of HC]	2.70%	$ 314,686	$ 314,686	$ -
Construction Contingency [Input: % of HC]	2.11%	$ 241,032	$ 241,032	$ -
Total Construction Costs =		**$ 12,902,139**	**$ 12,857,764**	**$ -**
Financing Costs				
Construction Loan Interest (estimate)		$ 420,000	$ 420,000	$ -
Construction Loan Fee		$ 145,000	$ 145,000	$ -
Construction Loan Costs (Closing Costs, etc.)		$ 10,000	$ 10,000	$ -
Construction Legal		$ 5,000	$ 5,000	$ -
Construction Appraisal		$ 5,500	$ 5,500	$ -
Construction Inspection		$ 60,000	$ 60,000	$ -
Furnishings		$ 75,000	$ 75,000	$ -
Construction Casualty Insurance & Builders Risk		$ 125,000	$ 125,000	$ -
Construction Period Property Taxes		$ -	$ -	$ -
Energy Star/ECG Certification Fees		$ 25,000	$ 25,000	$ -
Permanent Loan Fees		$ 34,375		$ -
Permanent Legal		$ 10,000		$ -
Permanent Title and Recording		$ 60,000		$ -
Permanent Appraisal		$ -		$ -
Tax Credit Fees	*$ 126,600*	$ 126,600		$ -
Total Financing Costs =		**$ 1,101,475**	**$ 870,500**	**$ -**
Architect and Engineering				
Architectural/Engineering [% Site Work/HC]				$ -
Design, Mechanical, Electrical, Structural, Landscape		$ 483,830	$ 483,830	$ -
Supervision		$ 40,000	$ 40,000	$ -
Civil Design		$ 20,000	$ 20,000	$ -
Site Studies/Surveying/Environmental				$ -
Survey - ALTA and As Built		$ 6,500	$ 6,500	$ -
Environmental Phase I and Testing		$ 5,000	$ -	$ -
Geotech		$ -	$ -	$ -
Relocation Assistance		$ -	$ -	$ -
			$ -	$ -
Soft Costs			$ -	$ -
Market Study		$ 5,000	$ 5,000	$ -
Permits and Impact Fees (Included in Costruction)		$ 313,000	$ 313,000	$ -
Marketing Expenses and Lease up		$ 50,000		$ -
Misc Expenses		.	.	$ -
			$ -	$ -
Syndication Costs			$ -	$ -
Organizational Costs		$ 5,000		$ -
Syndication Costs - Legal		$ 12,000		$ -
Accounting & Audit (Cost Certification)		$ 12,000	$ 12,000	$ -
Support Services			$ -	$ -
		$ -	$ -	$ -
Developer Overhead		$ -	$ -	$ -
Developer Profit		$ 1,753,031	$ 1,753,031	$ -
Consultant Fee		$ -	$ -	$ -
Total Soft Costs =		**$ 2,705,362**	**$ 2,633,362**	**$ -**
Reserves				
Rent Up Reserves				
Operating Deficit Reserve		$ 180,460		
HUD Replacement Reserve		$ -		
Escrows				
Other		$ -		$ -
Other		$ -		$ -
Total Reserve Costs =		**$ 180,460**	$ -	**$ -**
Total Project Costs		**$ 19,389,436**	**$ 16,361,626**	**$ -**

	$ 11,356,874	$ 189,281.23
	$ 1,250,000	$ 25,000
$ -	Hard Cost/unit	
$ 189,281	Hard Cost/unit	
$ 11,311	GC/unit	
$ 3,608	Contract OH/unit	
$ 5,245	Contract Profit/unit	
$ 4,017	Contigency/unit	
$ 209,446	Total Hard Cost w/o contigency/unit	
$ 211.44	/sq ft cost w/o contigency	
$ 215,036	Total Construction/unit	
$ 217.08	Total /sq ft cost	

Housing & Finance Association Fees (Tax Credit Fees)
Reservation Fee is due within 10 business days

Application Fee	2,500.00
Reservation Fee	3%
Carryover Fee	
Allocation Fee	5%
8609 and Service Fee	
Compliance Period	50 Years

Total =

Construction Costs Calculations

Direct Construction Costs	$ 11,985,906
General Requirements	$ 698,711
Contractor Overhead	$ 222,882
Contractor Profit	$ 323,974

Included in Construction Budget

Impact Fee Breakdown - Fees included in construction #'s

Tot	Water Tap	-
Tot	Water Meter/Const.	-
Tot	Sewer Survey/Lateral	-
Unit	Sewer Connection Fee	-
Unit	Police	-
Tot	Fire Protection	-
Tot	Street Cut w/s/f/storm	-
Tot	Building Permit	-
Tot	Plan Check	-
Tot	Stormwater Impact	-
Tot	Planning and Zoning	
Tot	Department Review Fees	
Tot	Telephone	-
Tot	Other	-

Total =

Developer Fee Calculation Estimation

Total Cost	12%	$ 1,753,031
Acquisition	6%	$ -
		$ 1,753,031

$ 323,157 Total Cost per unit

Sources and Uses with TC Boost
Rev Motoring Site
1512 South 300 West, Salt Lake City, Utah

Total Project Cost						$ 19,389,436
Tax Credit Financing						
Tax Credit Eligible Basis				$ 16,361,626		
Exclusions (if any)	$ -					
Requested Eligible Basis				$ 16,361,626		
Difficult to Develop Area (Yes-130%, No -100%)				130%		
Adjusted Eligible Basis				$ 21,270,113		
Times % of Affordable Units				*100.00%*		
Qualified Basis Eligible to Receive Tax Credits				$ 21,270,113		
	Federal Tax Credits		***Acquisition Tax Credits***		*100%*	
Applicable Credit Rate(Locked 00	*9.00%*		*4.00%*		**Allocation**	
Over Number of Years	*10*		*10*		**$ 15,000,000**	
Total Tax Credits	*$ 19,143,100*	+	*$ -*	=	*$ 19,143,100*	
Syndicated @	*99.99%*		*@*		***$ 0.9600***	
	Res. - Federal		*Res. - Acq*			
Syndication Proceeds	*$ 21,270,113*		*$ -*		*$ 14,398,560*	
	State Credits Equity					
	$ -				*$ 14,398,560*	
Total Tax Credit Financing					*74.26%*	**$ (14,398,560)**
NewWest Community Capital					*14.18%*	**$ (2,750,000)**
					0.00%	**$ -**
$ 0.60					*0.00%*	**$ -**
RM Rebates					*0.22%*	**$ (42,000)**
OWHLF HOME Funds					*9.28%*	**$ (1,800,000)**
					0.00%	**$ -**
45L Credits					*0.56%*	**$ (108,000)**
Financing Shortfall / (Overage)				Deferred Fee		**$ 290,876.00**
				Total Sources		$ 19,389,436
				Total Uses		$ 19,389,436
				Gap in Funds		$ 0
				Additional Deferred Fee		$ -
				Final Gap in Funds		$ -

THE RICHMAN GROUP AFFORDABLE HOUSING CORP.

707 SW Washington Street, Suite 1510 Portland, Oregon 97205 | 503.459.8741

May 27, 2022

Marion Willey
Western Region Nonprofit Housing Corporation
223 West 700 South Suite 200
Salt Lake City, UT 84101

Re: Rev Motoring Apartments
Salt Lake City, UT
60 Units

Dear Mr. Willey:

The purpose of this letter is to confirm The Richman Group Affordable Housing Corporation's interest in providing equity for Rev Motoring Apartments located in Salt Lake City, UT (the "Project"). This proposal is based on information you have provided including estimated project costs, debt financing, and project income and expenses.

The Richman Group Affordable Housing Corporation (together with its affiliates, "TRGAHC") is a multi-faceted real estate organization specializing in affordable housing, with expertise in investment banking, development, asset management and property management. TRGAHC has been a program sponsor, property manager, asset manager, and developer in the affordable housing industry since 1979.

TRGAHC is one of the nation's leading sponsors of low income credit ("Housing Tax Credit") programs. Since the creation of the Housing Tax Credit in 1986, TRGAHC has sponsored both public and institutional Housing Tax Credit funds, which have raised in excess of $7 billion in equity capital and have invested in approximately 1,100 Housing Tax Credit properties.

A summary of the terms and conditions under which TRGAHC will acquire the limited partnership (or equivalent) interest in the Project:

1. TRGAHC as limited partner (the "Investor") will have an interest equal to 99.99% and will be allocated 99.99% of the available tax credits.
2. It is assumed the limited partnership will receive annually $1,500,000 in Federal Low-Income Housing Tax Credits.
3. The investment of the Investor will be equal approximately $14,398,560 or $0.96 cents per dollar of credits going to the Project.
4. Pay-in schedule of the equity will be based on the needs of the Project, while maintaining the investor's yield requirements. The pay-n schedule is anticipated as follows.

Federal Equity Schedule		
%	Date	$
10%	Closing	$ 1,439,856
85%	Stabilization/ Breakeven	$ 12,238,776
5%	8609	$ 719,928
100%		**$ 14,398,560**

5.

6. There will be an operating reserve of $177,271 and a capitalized replacement reserve in the amount of $60,000.

Please note TRGAHC's equity participation is subject to the terms and conditions hereof and also subject to (i) investment committee approval (ii) negotiation and execution of documentation acceptable to both parties and (iii) receipt of opinions of counsel (including corporate, tax and real estate) acceptable to the Investor.

Upon notification that you have received the appropriate tax credit allocation, TRGAHC will send a more detailed letter of interest at which time TRGAHC will proceed with its final underwriting. Upon the execution of this letter TRGAHC will commence its due diligence review and will designate an investor to acquire the limited partnership interest.

The investment of the Investor set forth in paragraph 3 of the summary of terms and conditions above may be recalculated or changed prior to the Closing to reflect rising interest rates or other changing market conditions and the Investor's then – current yield requirements. This letter shall be governed by and construed in accordance with the internal laws of the State of Connecticut. This agreement shall not create any liability on the part of TRG or the Investor. All rights and obligation of the Investor shall be set forth in the Partnership Agreement and shall not be binding on the Investor until the Investor delivers a fully executed copy of the Partnership Agreement to the General Partner.

We look forward to working with you on this project as you move forward with your tax credit and financing commitment. Please let us know if you need any additional information.

Sincerely,

Terry A. Gentry
Executive Vice President

NewWest
community capital

newwestcapital.org

P.O. Box 44922
Boise ID 83711-0922

208.323.1545

November 22, 2022

Arlie Green
Western Region Nonprofit Housing Corp.
223 West 700 South, Suite 200
Salt Lake City, UT 84101

RE: Platform 1500 Apartments
60 Unit LIHTC Multifamily Development
Salt Lake City, UT

Dear Mr. Green,

Based on the information you provided on November 8, 2022 NewWest Community Capital expresses our interest in providing the permanent loan for this project. We are prepared to provide permanent financing with the following terms and conditons:

Loan Amount:	$2,750,000
Interest Rate:	6.25%
Loan Term:	17 years
Amortization:	35 years
Rate Lock Fee:	None
Type:	Non-Recourse
Maximum Loan-to-Value:	80%
Prepayment Penalty:	None
Fees:	Loan origination at 1.25% and out-of-pocket costs.
Contitions:	Satisfactory completion of final underwriting. All standard terms and conditions of NewWest Community Capital will be applied as well as any other terms and condition deemed necessary by its Loan Committee.

NewWest Community Capital is pleased to provide financing on this project. If any further information is needed, please do not hesitate to contact me at 602-922-6690.

Sincerely,

John Juarez

John Juarez
Sr. Community Development Loan Officer

State of Utah

SPENCER J. COX
Governor

DEIDRE HENDERSON
Lieutenant Governor

Department of Workforce Services

CASEY R. CAMERON
Executive Director

NATE MCDONALD
Deputy Director

GREG PARAS
Deputy Director

January 23, 2023

Western Region Nonprofit Housing Corporation
ATTN: Marion Willey and Dave Johnson
223 West 700 South, Suite 200
Salt Lake City, UT 84101

SUBJECT: **OWHLF Loan Application – Platform 1500, LLC** (Salt Lake City, UT)
OWHLF Loan – **Platform 1500 Apartments** (Federal HOME Funds)

Dear Mr. Willey and Mr. Johnson:

The Olene Walker Housing Loan Fund Board (the "Board") met at the quarterly board meeting held on Thursday, January 23, 2023, and approved funding in the amount of $1,800,000 for the construction of the **Platform 1500 Apartments** as represented by **Platform 1500, LLC**. The Board approved the loan funds from Federal HOME program funds within the provisions of the Federal HOME Investment Partnerships ("HOME") Program in accordance with 24 CFR Section 92 as amended. The provision of OWHLF funds is conditional upon all other funding sources as listed in the submitted *OWHLF Multifamily Application* (the "Application") being obtained. The loan amount of $1,800,000 will be provided at a simple interest rate of 1.50% as a fully amortizing permanent financing/construction financing loan over a term of thirty (30) years in second lien position.

Other conditions of the loan approval by the Board are as follows:

- Construction to Energy Star 3.0 standards or minimum HERS standards as represented in the Application;
- All other funding sources as listed in the Application.

All other funding sources as identified in the Application must be secured before OWHLF funds are issued and acquisition and/or construction begins. Funds for construction are contingent upon securing materials and outside labor costs in a competitive open bidding process, or demonstrating competitive pricing using an industry-accepted cost estimating standard such as RSMeans. Please be aware that an OWHLF staff member must participate in the pre-construction conference (either in person or by teleconference) with the developer, contractor, and/or other local officials, as well as completing on-site construction inspections at approximately 20% and 50% of project completion, and a final construction inspection prior to final closeout and final payout of OWHLF funds. Our office will need two weeks' notice for the date of the pre-construction conference.

The Olene Walker Housing Loan Fund has a policy as described in the *2022 Program Guidance and Rules* that requires all multifamily projects receiving OWHLF assistance to be either Energy Star 3.0 certified or obtain a HERS score at least 15% better than required by current building codes. In some unusual situations such as acquisition-only, a waiver can be granted. Please work with the independent Energy Star/HERS Certifier as design drawings and specifications are developed. Your project may qualify for an Energy Star rebate from

Rocky Mountain Power and/or Dominion Energy if your project is located in their service area(s). Other regional and/or rural utility companies outside of Rocky Mountain Power's/Dominion Energy's service areas may also offer Energy Star rebates – please check with them for information.

Since Federal HOME funds have been awarded to your project, there are other specific Federal requirements that apply as noted below:

1. Environmental Release - Specific environmental review procedures must be followed in accordance with 24 CFR Part 58. **Please note that a Phase I/II environmental study is not sufficient by itself for projects receiving HUD HOME funds.** Please contact Sarah Moore by phone at 801-834-4609 or by email at smmoore@utah.gov for further information and specific details. This review must be completed and submitted electronically through HCDD's WebGrants system. **This review process must be completed and approved by HUD by the issuance of an *Authority to Use Grant Funds* (AUGF) HUD 7015.16 form letter or the equivalent prior to HCDD completing contract execution, closing the loan, and committing and drawing Federal funds for your project**. New housing construction projects also require a public comment period, so project managers must allow at least 60 days to complete the environmental review process prior to HCDD's commitment and disbursement of HUD funds to an awarded project. **No construction or rehabilitation activity should take place prior to obtaining the *AUGF* letter regardless of other sources of funding. Failure to comply with this requirement will lead to in forfeiture of previously-awarded OWHLF HOME funds**.
2. Contract Execution - HCDD contract review and execution must be completed prior to the commitment of Federal funds in HUD's IDIS system, with all required signatures from both the developer and the HCDD director. Provided with this letter is a checklist listing the additional documentation required for the contract execution process. The final step will be the assignation of a contract number by the Department of Workforce Services, after which the executed contract will be returned to HCDD staff.
3. HOME Agreement - Provided with this letter is an *Owner HOME Agreement* template draft and OWHLF loan document drafts for review by you and your legal counsel to review prior to the actual loan closing. The *Owner HOME Agreement* will need to be completed and signed by you and the HCDD Director **prior to the release of any Federal funds to your project.**
4. Section 3 – In accordance with the Final Rule found at 24 CFR Part 75, all HOME projects receiving more than $200,000 of HUD funding for new construction or rehabilitation require implementation of Section 3 requirements, **to the greatest extent feasible**, to provide economic opportunities for employment and contracting directed toward low- and very low-income persons.

If any relocation is required of existing residents (residential and/or commercial), please follow the Relocation Plan submitted with your application, and review the *State of Utah - DWS-HCDD URA-104(d) Relocation Guidelines* attached with this letter. Any of the eight relocation forms as listed in the *Relocation Guidelines* can be either accessed online at www.housing.utah.gov or can be sent to you via email. Specific relocation questions can be answered by HCDD's Relocation Specialist Daniel-Herbert-Voss by phone at 435-522-0645 or by email at dhvoss@utah.gov. If you have other relocation questions, you may contact Jade Santoro, HUD's Region 8 Relocation Specialist, by phone at 303-672-5414 or by email at Jade.A.Santoro@hud.gov for further information and specific details.

The DWS/HCD contract must be fully executed prior to closing on OWHLF loan funds. A checklist is provided with the attachments, and should be completed and returned to either myself or Lisa Medina of our office. When you have completed these steps and are ready to close on the OWHLF funding, please contact Lisa Medina of our

office at lahowell@utah.gov or by phone at 385-310-1474 at least two weeks in advance of your proposed closing date to allow sufficient time for project-specific loan documents to be prepared.

The attachments, listed below, to this letter are all items that must be submitted before the contract can be fully executed and the loan closed, except for reporting for HUD Minority Business Enterprises/Women Business Enterprises and HUD Section 3, which must be completed and submitted at project closeout even if no qualified businesses and/or individuals were served. These items should be submitted electronically by scanning and emailing to dhvoss@utah.gov, by the use of the state MoveIT file transfer system, or a dropbox.com account that can be set up for your project.

Finally, let us remind you of the Board's charge to developing agencies to create new housing capacity. With the high demand for low-income affordable housing throughout Utah, OWHLF staff and the Board will continue to target future applications that meet this need over the acquisition/rehabilitation of existing affordable-housing projects, which is also reflected in the scoring process as listed in the *2022 Program Guidance and Rules*.

If you have any questions, or need assistance with any of the forms, please contact me by phone at (385) 522-0645 or by e-mail at dhvoss@utah.gov.

Thank you,

Daniel Herbert-Voss

Daniel Herbert-Voss
Multifamily Housing Program Specialist
Department of Workforce Services

ec: Jess Peterson (HCD) Lisa Medina (HCD)
Sarah Moore (HCD) Steve Fox (HCD)

Attachments:
Copy of Approved Project Commitment Agreement Form
Copy of draft *HUD HOME Agreement*
Copy of draft *OWHLF Multifamily Loan Documents* (*Promissory Note, Trust Deed, Deed Restriction, Request for Notice*)
Checklist – Required Documentation Needed Prior to Contract Execution/Additional Required Application Documentation
Checklist – Required Documentation Needed Prior to Loan Closing
Attachment B – Minority Business Enterprises & Women Business Enterprises
Exhibit C – Contractor Qualification Questionnaire
HUD Section 3 Explanation and Information, Summary Report and Instructions
Copy of *State of Utah - DWS-HCDD URA-104(d) Relocation Guidelines*

Western Region Nonprofit Construction Loan Fund
223 West 700 South, Suite 200
Salt Lake City, UT 84101
(801) 365-6117

July 9, 2022

Western Region Nonprofit Housing Corporation
223 West 700 South
Salt Lake City, UT 84101

Re: Commitment for Interim Construction Loan financing for 1512 S Apartments, Salt Lake City, Utah

Western Region Nonprofit Housing Corporation, a Utah limited liability company, recently submitted an application for an Interim Construction Loan to the Western Region Nonprofit Construction Loan Fund, in an amount not to exceed $14,500,000.00. The funds will be used as interim financing to assist in the new construction of 1512 S Apartments.

This letter confirms the Lender's willingness to extend construction loan funds subject to all of the terms and conditions stated below. This letter sets forth below the loan parameters and other critical matters relevant to the loan:

Loan Parameters. The general terms of the Loan are as follows:

Borrower: Western Region Nonprofit Housing Corporation, a Utah limited liability company as Sponsor and initial Borrower, to be assigned to a related entity as final Borrower.

Guarantor: Western Region Nonprofit Housing Corporation, a Utah nonprofit corporation

Developer: Western Region Nonprofit Housing Corporation, a Utah nonprofit corporation

Managing Member: A "to be formed" LLC to act as intermediary with Western Region Nonprofit Housing Corporation as the nonprofit parent entity.

Loan Amount: The principal amount of the construction loan shall not exceed $14,500,000.00

Loan Fee: 1% of Loan Amount - $145,000.00.

Use of Proceeds: The Loan proceeds are to be used solely for the construction of a 60 unit multifamily rental housing development to be known as 1512 S Apartments, located at 1512 South 300 West, Salt Lake City, Salt Lake County, Utah (the "Project") and to pay such other related expenses and costs as shall be approved by Lender.

Equity/Subordinated Debt Requirement: Lender understands that the Construction Loan will be closed in conjunction with HOME funding from the Olene Walker Housing Loan Fund. Lender will work with Olene Walker staff to determine subordination order. It is anticipated that upon completion of construction, the construction loan will be replaced by an FHA 223(f) mortgage from Greystone & Co., Inc. Borrower may or may not also issue a deferred developer fee note payable to Developer from surplus cash. As long as a balance remains on the Construction Loan, no other financing shall be permitted on the Project without the express written approval of the Lender.

Completion Date: The term of the Construction Loan shall not exceed 18 months from the date of closing.

Interest Rate: 6.00% per annum, of the existing loan balance, calculated monthly. Unpaid interest will accrue, and be added to the loan balance, until the entire principal and interest is paid.

In the event of any default by Borrower, the interest rate shall convert to 12% of the balance, commencing from the time of default.

Payment Terms: The Lender agrees to defer interest and principal payments until Borrower receives the construction completion equity payment from the Borrower's tax credit investor member. Repayment of funds will be made from tax credit equity payments when received. The entire principal balance outstanding, together with all unpaid interest and fees thereon, shall be due and payable in full on the earlier of the receipt by Borrower of the completion equity payment, or the last day of the 18th consecutive calendar month following the Closing.

Prepayment Penalty: None

Loan/Collateral Documents: The Loan shall be evidenced by a promissory note (the "Note"), a Deed of Trust / Security Agreement and a Loan Agreement. A subordination document may also be included in the loan documents as needed. , but as an unsecured subordinate loan, it will not be secured by a Deed of Trust, Assignment of Rents or Security Agreement.

Disbursement Procedures: All funds disbursed under the Loan shall be subject to the Loan Agreement, which shall contain such terms, covenants, and conditions as shall be satisfactory to Lender, including without limitation, the review by Lender of the contractor's draw request, appropriate invoices, lien waivers from the general contractor and periodic inspection reports. The Borrower shall submit monthly draw requests to the Lender, accompanied by evidence of costs expended in the form of invoices and draw requests on AIA G702 or similar forms and detailed schedules supporting the site work and construction costs shown on AIA G703 or similar forms, approved by the Borrower. All draw requests shall be submitted in a manner acceptable to Lender.

Additional Documents Required: Prior to closing, Borrower shall deliver the following to Lender, which shall be acceptable to the Lender in its sole discretion:

Evidence acceptable to the Lender showing the Project is in compliance with applicable land use restrictions, zoning laws, ordinances, and regulations.

A Site Plan, Scope of Work of the renovation, cost breakdown and itemization and other written materials related to the renovation of the Project, including evidence of compliance with the Americans with Disabilities Act.

A cost breakdown and itemization of all hard and soft costs for the Project.

Evidence of all building permits, governmental approvals and third party consents necessary for the Project;

Borrower agrees to indemnify and hold Lender and its officers, directors, agents, and employees harmless from and against any loss, claims, or expenses, including, but not limited to, (a) reasonable attorney fees, arising out of or relating to the Loan, (b) any brokerage commissions or finder's fees claimed by any broker or other party in connection with the transactions contemplated hereby, and (c) any loss, costs, damages or expenses that Lender may incur, directly or indirectly, as a result of or in connection with the assertion against Lender of any claims relating to the presence or removal of any environmental contamination on the Premises or any adjacent property.

If Borrower wishes to pursue a lending relationship with Lender under the terms and conditions set forth above, please sign below where indicated.

Sincerely,

Marion A. Willey
President

Agreed and Accepted for the construction of 1512 S Apartments:

By: Western Region Nonprofit Housing Corporation

By: _____
Marion A. Willey, President

Platform 1500 Project Schedule

Site Acquisition -	May 1, 2023
Zoning -	Complete
Design -	Complete
Permitting -	April 31, 2023
Financing Commitments -	Complete
Construction Start -	May 1, 2023
Construction Completion -	August 31, 2024
Marketing and Outreach -	June 1, 2024

Platform 1500

60 units - New Construction

15 YEAR PROFORMA

Rental Income	*Annual Increase*	*Monthly Rent*	*Annual Rent*	***Year 1***	***Year 2***	***Year 3***	***Year 4***	***Year 5***	***Year 6***	***Year 7***	***Year 8***
Rent from units	2.00%	$ 50,502	$ 606,024	606,024	618,144	630,507	643,118	655,980	669,099	682,481	696,131
Other Income	2.00%	$ 1,030	$ 12,360	12,360	12,607	12,859	13,117	13,379	13,646	13,919	14,198
Other Income	2.00%	$ 300	$ 3,600	3,600	3,672	3,745	3,820	3,897	3,975	4,054	4,135
Total Income				$ 621,984	$ 634,424	$ 647,112	$ 660,054	$ 673,255	$ 686,721	$ 700,455	$ 714,464
Less Vacancy Allowance of 5%				(31,099)	(31,721)	(32,356)	(33,003)	(33,663)	(34,336)	(35,023)	(35,723)
Effective Gross Income				**$ 590,885**	**$ 602,702**	**$ 614,757**	**$ 627,052**	**$ 639,593**	**$ 652,385**	**$ 665,432**	**$ 678,741**
Operating Expenses	*Annual Increase*	*% of Eff Gross Inc*	*Cost/ Unit*								
Management Fee	3.00%	5.92%	$ 583	35,000	36,050	37,132	38,245	39,393	40,575	41,792	43,046
Property Taxes	3.00%	0.00%	$ -		0	0	0	0	0	0	0
Other Expenses	3.00%	37.25%	$ 3,668	220,100	226,703	233,504	240,509	247,724	255,156	262,811	270,695
Operating Expenses w/o reserves				$ 255,100	$ 262,753	$ 270,636	$ 278,755	$ 287,117	$ 295,731	$ 304,603	$ 313,741
Replacement Reserves	3.00%	3.05%	$ 300	18,000	18,540	19,096	19,669	20,259	20,867	21,493	22,138
Total Operating Expenses				$ 273,100	$ 281,293	$ 289,732	$ 298,424	$ 307,376	$ 316,598	$ 326,096	$ 335,879
Cash Flow available for Debt Service				**$ 317,785**	**$ 321,409**	**$ 325,025**	**$ 328,628**	**$ 332,216**	**$ 335,787**	**$ 339,337**	**$ 342,862**
Financing Costs	*Loan Amnt*	*1 Year D.S.*	*15 Year D.S.*								
Perm Loan Debt Service	$ 2,750,000	1.64	1.89	193,735	193,735	193,735	193,735	193,735	193,735	193,735	193,735
Annual Debt Service Coverage				1.64	1.66	1.68	1.70	1.71	1.73	1.75	1.77
OWHLF	$ 1,800,000	1.18	1.37	74,546	74,546	74,546	74,546	74,546	74,546	74,546	74,546
Total Combined Debt Service				1.18	1.20	1.21	1.22	1.24	1.25	1.26	1.28
Net Cash Flow				**$ 49,504**	**$ 53,128**	**$ 56,744**	**$ 60,347**	**$ 63,935**	**$ 67,506**	**$ 71,055**	**$ 74,581**
		Net Cash Flow/Unit =		825.06							
Asset Management Fee	$ 3,000			3,000	3,000	3,000	3,000	3,000	3,000	3,000	3,000
Social Services Fee	$ -	3%		-	-	-	-	-	-	-	-
Coverage Ratio on all loans				1.17	1.18	1.20	1.21	1.22	1.24	1.25	1.26
Cash Flow				**$ 46,504**	**$ 50,128**	**$ 53,744**	**$ 57,347**	**$ 60,935**	**$ 64,506**	**$ 68,055**	**$ 71,581**
Cumulative Cash Flow				$ 46,504	$ 96,632	$ 150,375	$ 207,722	$ 268,657	$ 333,163	$ 401,218	$ 472,799

Year 9	*Year 10*	*Year 11*	*Year 12*	*Year 13*	*Year 14*	*Year 15*	*Year 16*	*Year 17*	*Year 18*	*Year 19*	*Year 20*
710,054	724,255	738,740	753,515	768,585	783,957	799,636	815,629	831,941	848,580	865,552	882,863
14,482	14,771	15,067	15,368	15,675	15,989	16,309	16,635	16,968	17,307	17,653	18,006
4,218	4,302	4,388	4,476	4,566	4,657	4,750	4,845	4,942	5,041	5,142	5,245
$ 728,753	$ 743,328	$ 758,195	$ 773,359	$ 788,826	$ 804,603	$ 820,695	$ 837,109	$ 853,851	$ 870,928	$ 888,346	$ 906,113
(36,438)	(37,166)	(37,910)	(38,668)	(39,441)	(40,230)	(41,035)	(41,855)	(42,693)	(43,546)	(44,417)	(45,306)
$ 692,316	**$ 706,162**	**$ 720,285**	**$ 734,691**	**$ 749,385**	**$ 764,372**	**$ 779,660**	**$ 795,253**	**$ 811,158**	**$ 827,381**	**$ 843,929**	**$ 860,808**
44,337	45,667	47,037	48,448	49,902	51,399	52,941	54,529	56,165	57,850	59,585	61,373
0	0	0	0	0	0	0	0	0	0	0	0
278,816	287,181	295,796	304,670	313,810	323,224	332,921	342,909	353,196	363,792	374,706	385,947
$ 323,153	$ 332,848	$ 342,833	$ 353,118	$ 363,712	$ 374,623	$ 385,862	$ 397,437	$ 409,361	$ 421,641	$ 434,291	$ 447,319
22,802	23,486	24,190	24,916	25,664	26,434	27,227	28,043	28,885	29,751	30,644	31,563
$ 345,955	$ 356,334	$ 367,024	$ 378,034	$ 389,375	$ 401,057	$ 413,088	$ 425,481	$ 438,245	$ 451,393	$ 464,934	$ 478,883
$ 346,361	**$ 349,828**	**$ 353,262**	**$ 356,657**	**$ 360,010**	**$ 363,316**	**$ 366,572**	**$ 369,772**	**$ 372,913**	**$ 375,989**	**$ 378,995**	**$ 381,925**
193,735	193,735	193,735	193,735	193,735	193,735	193,735	193,735	193,735	193,735	193,735	193,735
1.79	1.81	1.82	1.84	1.86	1.88	1.89	1.91	1.92	1.94	1.96	1.97
74,546	74,546	74,546	74,546	74,546	74,546	74,546	74,546	74,546	74,546	74,546	74,546
1.29	1.30	1.32	1.33	1.34	1.35	1.37	**1.38**	**1.39**	**1.40**	**1.41**	**1.42**
$ 78,080	**$ 81,547**	**$ 84,981**	**$ 88,376**	**$ 91,728**	**$ 95,035**	**$ 98,290**	**$ 101,491**	**$ 104,632**	**$ 107,707**	**$ 110,713**	**$ 113,644**
3,000	3,000	3,000	3,000	3,000	3,000	3,000	3,000	3,000	3,000	3,000	3,000
-	-	-	-	-	-	-					
1.28	1.29	1.30	1.31	1.33	1.34	1.35	1.36	1.37	1.39	1.40	1.41
$ 75,080	**$ 78,547**	**$ 81,981**	**$ 85,376**	**$ 88,728**	**$ 92,035**	**$ 95,290**	**$ 98,491**	**$ 101,632**	**$ 104,707**	**$ 107,713**	**$ 110,644**
$ 547,879	$ 626,426	$ 708,407	$ 793,782	$ 882,511	$ 974,545	$ 1,069,836	$ 1,168,327	$ 1,269,958	$ 1,374,666	$ 1,482,379	$ 1,593,023

1512 S Apts
Legend
1512 S 300 W
The Front Climbing Club
400 W
300 W
Whitney Ave
Mister Car Wash
1400 S
15th S St
1512 S 300 W
Andrew Ave
Tire World Truck Center
The Road Home - Gail Miller Resource Center
DABS Utah State Liquor Store #41 Salt Lake City
Google Earth
Image Landsat / Copernicus
700 ft
N

1512 S Apts
Walmart Supercenter
Lowe's Home Improvement
Smith's Ballpark
300 W
400 W
15
The Front Climbing Club
Whitney Ave
Mister Car Wash
1400 S
1512 S 300 W
Andrew Ave
DABS Utah State Liquor Store #41 Salt Lake City
Legend
1512 S 300 W
Mister Car Wash
Smith's Ballpark
Sweet Lake Biscuits & Limeade
The Front Climbing Club
Walmart Super Center/ Lowe's
N
1000 ft
Google Earth
Image Landsat / Copernicus

ALTA/NSPS LAND TITLE SURVEY

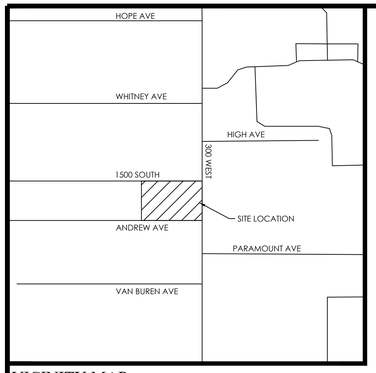

VICINITY MAP

N.T.S

LEGEND

- BOUNDARY LINE
- SECTION LINE
- EXIST. EASEMENT LINE
- EXIST. PROPERTY LINE
- Ex SD — EXIST. STORM DRAIN
- Ex SS — EXIST. SANITARY SEWER
- Ex W — EXIST. CULINARY WATER
- Ex GAS — EXIST. NATURAL GAS
- Ex COMM — EXIST. COMMUNICATIONS
- OHP — EXIST. OVERHEAD POWER
- UGP — EXIST. UNDERGROUND POWER
- EXIST. FENCE
- EXIST. CONCRETE, CURB & GUTTER, SIDEWALK
- EXIST. EDGE OF ASPHALT
- SECTION MONUMENT (FOUND)
- SECTION MONUMENT (NOT FOUND)
- BOUNDARY MARKER (TO BE SET)
- EXIST. SD INLET, MANHOLE & COMBO BOX
- EXIST. SEWER MANHOLE
- EXIST. WATER VALVE & WATER METER
- EXIST. FIRE HYDRANT
- EXIST. GAS VALVE & GAS METER
- EXIST. STREET LIGHT
- EXIST. POWER POLE
- EXIST. ELECTRICAL BOX
- EXIST. COMMUNICATIONS BOX
- + XXXX.X — EXIST. SPOT ELEVATION
- XXXX/XXXX — DEED BOOK/PAGE PER xxxx COUNTY RECORDS
- XX:XXX:XXXX — XXXX COUNTY PARCEL No.

ZONE CG BUILDING SETBACKS

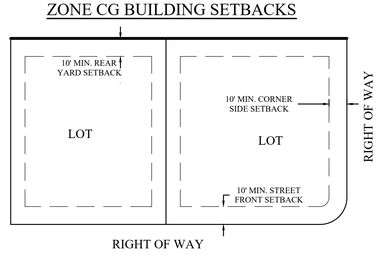

AS-SURVEYED DESCRIPTION

A part of the BURR OAK ADDITION, A Subdivision of Lot 17, Block 9, 5 Acre Plat "A" Big Field Survey, recorded on September 22, 1891 as Map File No. 43637 in the office of the Salt Lake County Recorder, located in Salt Lake City, Salt Lake County, Utah, being more particularly described as follows:

Beginning at a point located on the westerly right-of-way of 300 West Street, the Basis of Bearing being S0°01'06"E along the Monument line of said 300 West Street between two found monuments at the intersections of Andrew Avenue and 1700 South Street, said point also being located on the Northerly right-of-way of said Andrew Avenue, said point also being located West 15.00 feet from the southeast corner of Lot 51 of said BURR OAK ADDITION, A Subdivision of Lot 17, Block 9, 5 Acre Plat "A" Big Field Survey, recorded on September 22, 1891 as Map File No. 43637 in the office of the Salt Lake County Recorder, said point also being N89°54'13"W 57.03 feet along the Monument line and N0°05'47"E 16.50 feet from the centerline monument located at the intersection of Andrew Avenue & 300 West Street; running thence westerly along said Subdivision line N89°54'13"W 193.22 feet to the westerly line of the easterly 1/2 of Lot 48 of said Subdivision; thence northerly along said westerly line N0°05'47"E 110.50 feet to a point located on the southerly right-of-way of 1500 South Street; thence easterly along said right-of-way S89°54'13"E 193.00 feet to a point on said westerly right-of-way of said 300 West Street; thence southerly along said right-of-way S0°01'06"E 110.50 feet to the point of beginning.

Contains: 21338± Sq. Feet or 0.49± Acres

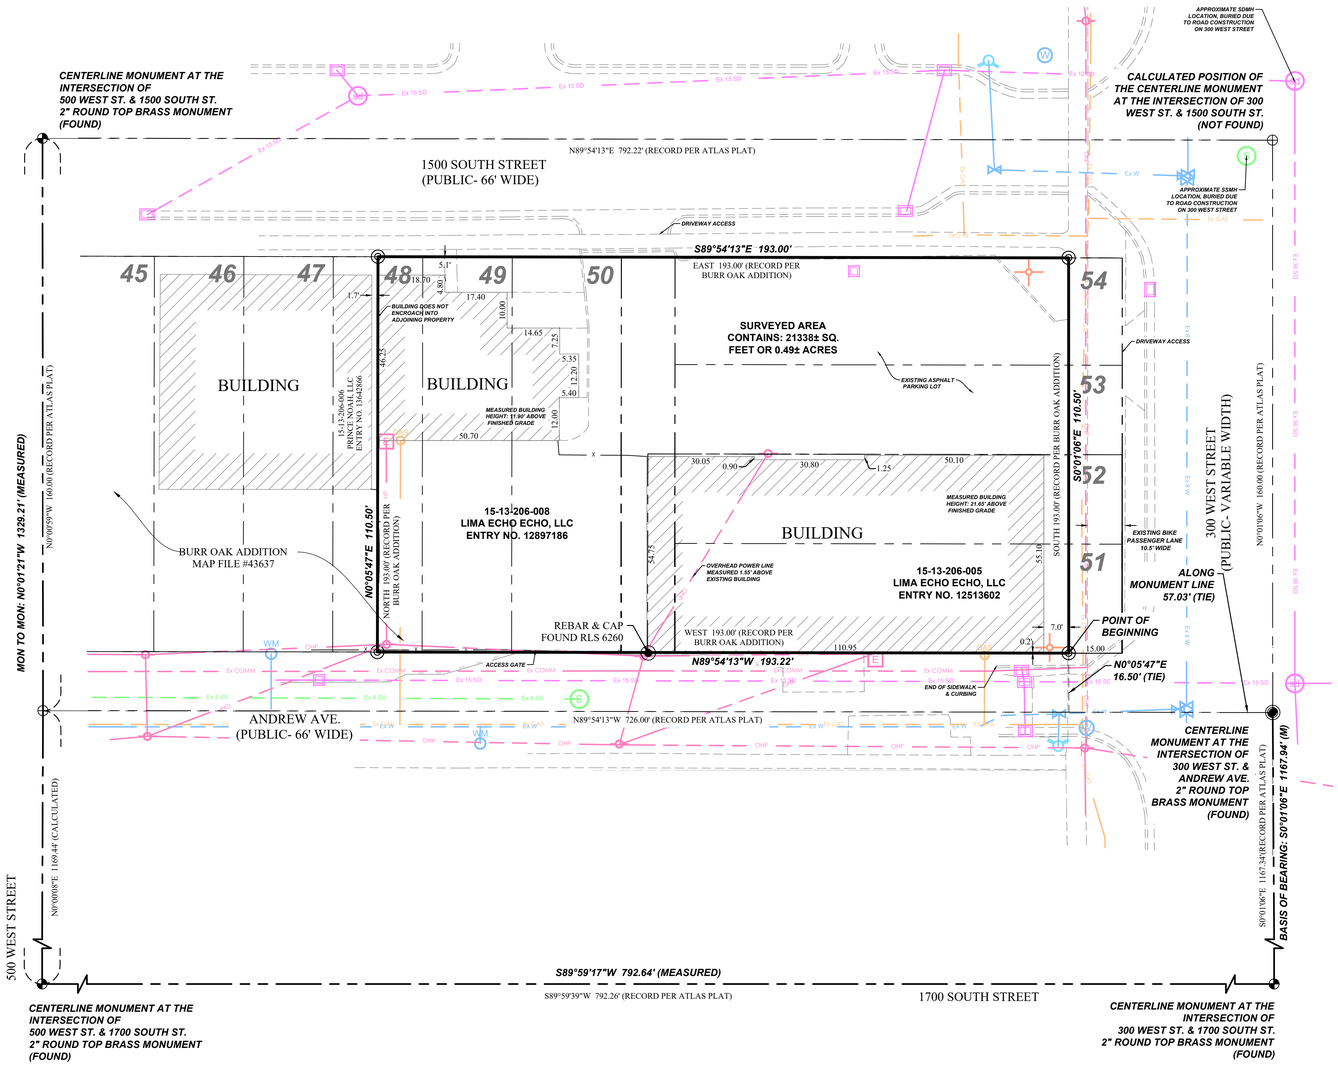

RECORD DESCRIPTIONS
(FROM TITLE REPORT FILE NO. 159275-TOF)

Lots 51 and 52, BURR OAK ADDITION, according to the official plat thereof as recorded in the office of the Salt Lake County Recorder.

TOGETHER WITH one-half of the vacated alley abutting on the West, recorded May 29, 1950 as Entry No. 1201749 in Book 768 at Page 604 of official records.

LESS AND EXCEPTING THEREFROM that portion of subject property conveyed to Salt Lake City, a municipal corporation of the State of Utah by that certain Quit-Claim Deed recorded March 1, 1971 as Entry No. 2373217 in Book 2939 at Page 496, and being more particularly described as follows:

Beginning at the Northeast corner of Lot 52, Burr Oak Addition, a subdivision of part of Block 9, Five Acre Plat "A", Big Field Survey, and running thence South 00°01'06" East 55.5 feet; thence West 15.0 feet; thence North 00°01'06" West 55.5 feet; thence East 15.0 feet to the point of beginning.

(FROM TITLE REPORT FILE NO. 159275-TOF)

The East 1/2 of Lot 48 and all of Lots 49 and 50, BURR OAK ADDITION, according to the official plat thereof as recorded in the office of the Salt Lake County Recorder.

TOGETHER WITH 1/2 of the vacated alley abutting on the East.

ALSO:
The West 110 feet of Lots 53 and 54, Burr Oak Addition, according to the official plat thereof as recorded in the office of the Salt Lake County Recorder.

TOGETHER WITH 1/2 of the vacated alley abutting on the West.

RECORD MATTERS
(PER TITLE REPORT #159275-TOF)

The search of public records conducted by Cottonwood for this Report did not include a search of the State Construction Registry or any other non-public record sources. Cottonwood makes no representations, and disclaims any liability, concerning the existence or absence of any filings or other information on the State Construction Registry.

Record Matter #1-2
Contain no plottable descriptions.
Record Matter #3
A Deed of Trust to secure an indebtedness in the amount shown below, and any other obligations secured thereby:
Trustor: Process, L.L.C.; Trustee: Aspen Title Company; Beneficiary: First National Bank of Layton; Amount: $260,085.00; Dated: June 13, 2016; Recorded: June 15, 2016 as Entry No. 12300283 in Book 10441 at Page 9615.
Survey Findings: Area described in record document matches surveyed area.
Record Matter #4
Assignment of Rents recorded June 15, 2016 as Entry No. 12300284 in Book 10441, at Page 9634, as additional security for the payment of the indebtedness secured by said Deed of Trust.
Survey Findings: Area described in record document matches surveyed area.
Record Matter #5
UCC Financing Statement by Process, L.L.C., as Debtor, in favor of First National Bank of Layton, as Secured Party, recorded June 15, 2016 as Entry No. 12300285 in Book 10441 at Page 9645.
Survey Findings: Area described in record document matches surveyed area.

RECORD MATTERS
(PER TITLE REPORT #159276-TOF)

The search of public records conducted by Cottonwood for this Report did not include a search of the State Construction Registry or any other non-public record sources. Cottonwood makes no representations, and disclaims any liability, concerning the existence or absence of any filings or other information on the State Construction Registry.

Record Matter #1-2
Contain no plottable descriptions.
Record Matter #3
A Deed of Trust to secure an indebtedness in the amount shown below, and any other obligations secured thereby: Trustor: Process, L.L.C.; Trustee: First American Title Insurance Company National Commercial Services; Beneficiary: First National Bank of Layton; Amount: $247,500.00; Dated: November 15, 2016; Recorded: November 22, 2016 as Entry No. 12418770 in Book 10503 at Page 1088.
Survey Findings: Area described in record document matches surveyed area.
Record Matter #4
Assignment of Rents recorded November 22, 2016 as Entry No. 12418771 in Book 10503, at Page 1107, as additional security for the payment of the indebtedness secured by said Deed of Trust.
Survey Findings: Area described in record document matches surveyed area.
Record Matter #5
Certificate of Noncompliance recorded December 4, 2018 as Entry No. 12897186 in Book 10735 at Page 7144.
Survey Findings: Area described in record document matches surveyed area.

GRAPHIC SCALE

20 0 10 20 40 80

(IN FEET)
1 inch = 20 ft.

NOTES

1. The purpose of this Survey is to provide an ALTA/NSPS Land Title Survey and Certification for the parcels described and shown hereon, located in Salt Lake City, Salt Lake County, Utah & identified as Parcel No. 15-13-206-005 & Parcel No. 15-13-206-008. While conducting the fieldwork for this survey, street repair & road construction were observed throughout 300 West Street. The centerline monument located at the intersection of said 300 West Street & 1500 South Street appears to have been covered, removed, or destroyed. The calculated position (shown hereon) of said monument was determined by using the record location displayed on Block 9, 5 Acre Plat "A" Atlas Plat on file in the office of the Salt Lake County Surveyor's Office. Several improvements were covered or buried in said 300 West Street. The approximate location of a Sanitary Sewer Manhole & a Storm Drain Manhole are labeled and displayed on this Survey by utilizing the record utility locations provided by Salt Lake City Public Utilities (shown hereon). All other utilities displayed on this survey were determined using measurements taken in the field. Except as shown, no existing improvements violate applicable set back lines and front, side, and rear yard requirements.
2. Two (2) Limited Real Property Title Reports prepared by Cottonwood Title Company, Salt Lake City, Utah, (1) File No.159275-TOF, Effective Date: May 16, 2022 & (2) File No. 159276-TOF, Effective Date: May 16, 2022 were utilized in the preparation of this Survey. Focus Engineering & Surveying, LLC is entitled to rely on the accuracy of these documents, and is not liable for errors and omissions based on their reliance thereof. Unless noted otherwise, all record parcels and title exceptions noted on this Survey are referenced from said documents.
3. The Basis of Bearing for this Survey is S0°01'06"E along the Monument line between the Centerline Monuments located along 300 West Street at the intersections of Andrew Avenue & 1700 South Street. All deeds and plats of record have been rotated to match the aforementioned basis of bearing, or to other Sectional/monument lines relative to said basis of bearing per measured lines as shown hereon.
4. #5 rebar & cap (FOCUS ENG) to be set at all boundary corners unless noted otherwise.
5. This drawing, its design and invention thereof, either electronic or hard copy, is the property of Focus Engineering & Surveying, LLC, and is submitted to, and is for the exclusive use of the parties listed in the Surveyor's Certificate shown hereon. Only signed and sealed copies authorized by the Surveyor and sent from Focus Engineering & Surveying, LLC, or certified copies obtained from the office of the County Surveyor may be used as the official work of the Surveyor.
6. Except as specifically stated or shown on this drawing, this Survey does not purport to reflect any of the following which may be applicable to the properties shown hereon: easements, encumbrances, building setback lines, restrictive covenants, subdivision restriction, zoning, or other land use restrictions.
7. With regard to locations of utilities on or serving the surveyed property, information from sources will be combined with observed evidence of utilities pursuant to Section 5.E.iv. to develop a view of the underground utilities. However, lacking excavation, the exact location of underground features cannot be accurately, completely, and reliably depicted. In addition, in some jurisdictions, 811 or other similar utility locate requests from surveyors may be ignored or result in an incomplete response. Where additional or more detailed information is required, the client is advised that excavation may be necessary.
8. Survey responses to Table A (Optional Survey Responsibilities and Specifications):
   a. Item 1: Survey monuments found or set shown hereon.
   b. Item 2: Address of surveyed properties: (Per Title Report # 159275-TOF) 1512 South 300 West Street, Salt Lake City, UT 84115 & (Per Title Report # 159276-TOF) 1500 S 309 West Street, Salt Lake City, UT 84115
   c. Item 3: Surveyed property lies within the unshaded area of Zone "X" according to FEMA (Federal Emergency Management Agency) FIRM (Flood Insurance Rate Map) # 49035C0282H, Effective Date: August 2, 2012. There are no wetlands located on any part of the surveyed property
   d. Item 4: Gross land area shown hereon.
   e. Item 6(a): Zoning requirements and restrictions per two (2) zoning reports prepared by Salt Lake City Planning Division, (1) Petition No. PLNZAD2022-00439, Date of Report: May 17, 2022 & (2) Petition No. PLNZAD2022-00438, Date of Report: May 11, 2022.
      - Zoning Classification: CG General Commercial District.
      - Setback Requirements: Minimum Lot Area: Ten Thousand (10,000) square feet; Minimum Lot Width: Sixty feet (60'); Existing Lots: Lots legally existing prior to April 12, 1995, shall be considered legal conforming lots. Minimum Yard Requirements: Front Yard: Ten feet (10'); Corner Side Yard: Ten Feet (10'); Interior Side Yard: None required; Rear Yard: Ten Feet (10'): Buffer Yard: All Lots abutting residential property shall conform to the buffer yard requirements of chapter 21A.48 of this title; Accessory Buildings And Structures In Yards: Accessory buildings and structures may be located in a required yard subject to section 21A.36.020, table 21A.36.020B of this title.
      - Height and Floor Space Area Restrictions: No building shall exceed sixty feet (60'). Buildings higher than sixty feet (60') may be allowed in accordance with the provisions of subsections F! and F# of this section.
      - Parking Requirements: Per 21A.33.030 Table of Permitted and Conditional Uses For Commercial Districts, Zone CG permits Commercial, Off-Site, Park and Ride Lot, & Park and Ride Lot Shared with Existing Use parking.
   f. Item 6(b): Building setback requirements per provided zoning report or letter shown hereon.
   g. Item 7(a): Exterior dimensions of all buildings at ground level shown hereon.
   h. Item 7(b)(1): Square footage of exterior footprint of all buildings at ground level shown hereon.
   i. Item 7(c): Measured height of all buildings above grade shown hereon.
   j. Item 8: Substantial features observed are shown hereon.
   k. Item 9: No parking stalls or painted park-striping was observed while conducting this survey. However, the paved asphalt parking lot located in Parcel No. 15-13-206-008 was observed as being actively used as an unmarked parking lot. The following parking tabulations is in reference to the number of uncovered, unmarked parking stalls:

Parking Tabulations:	
Uncovered Spaces	21
ADA Accessible Spaces	0
Total Parking Spaces	21

   l. Item 10: No party walls were observed.
   m. Item 11(a): Utility providers serving on or around the surveyed area, as determined by the Blue Stakes of Utah 811 (bluestakes.org) Utility Contact Lookup, were requested at the time of this Survey. Observed existing utilities, as well as those utilities disclosed on plans requested by the following utility providers shown hereon (See Note #8)
      - Received: Pacificorp, Telecon, Mountain LTD, Salt Lake City.
      - Pending: Dominion.
   n. Item 13: Names of adjoining owners shown hereon.
   o. Item 16: No evidence of recent earth moving work, building construction, or building additions were observed.
   p. Item 17: Evidence of street repair and road construction were observed along 300 West Street.
   q. Item 18:Plottable offsite easements shown hereon.
   r. Item 19: No professional liability insurance policy was provided to the surveyor by the client.
10. The following documents were reviewed and/or utilized in the preparation of this Survey:
   a. BURR OAK ADDITION, A Subdivision of Lot 17, Block 9, 5 Acre Plat "A" Big Field Survey, recorded on September 22, 1891 as Map File No. 43637 in the office of the Salt Lake County Recorder.
   b. Quit-Claim Deed, recorded as Entry No. 2373217 in Book: 2939 at Page: 497 recording date: March 1, 1971 of official records.
   c. Warranty Deed, recorded as Entry No. 12300282 in Book: 10441 at Page: 9613-9614 recording date: June 15, 2016 of official records.
   d. Warranty Deed, recorded as Entry No. 12418631 in Book 10503 at Page: 211-212 recording date: November 22, 2016 of official records.
   e. Quit-Claim Deed, recorded as Entry No. 12513602 in Book: 10546 in Page: 7853 recording date: April 12, 2017 of official records.
   f. Quit-Claim Deed, recorded as Entry No. 12525858 in Book: 10553 at Page 622 recording date: May 1, 2017 of official records.
   g. S2020-01-2021 prepared by Benchmark Engineering & Land Surveying, signed date: October 19, 2019.
   h. S89-04-0171 prepared by Ensign Engineering & Land Surveying, signed date: September 19, 1988.
   i. Block 9, 5 Acre Plat "A" Atlas Plat, revised September 1976 in the office of the Salt Lake County Surveyor's Office

SURVEYOR'S CERTIFICATE

To Lima Echo Echo, LLC, a Utah limited liability company, Cottonwood Title Insurance Company
This is to certify that this map or plat and the survey on which it is based were made in accordance with the 2021 Minimum Standard Detail Requirements for ALTA/NSPS Land Title Surveys, jointly established and adopted by ALTA and NSPS, and includes Items 1, 2, 3, 4, 6, 7(a), 7(b)(1), 7(c), 8, 9, 10, 11, 13, 16, 17, 18, and 19 of Table A thereof. The fieldwork was completed on December 3, 2022.

Justin Lundberg
Professional Land Surveyor
License No. 12554439

01/23/23
Date

FOCUS©
ENGINEERING AND SURVEYING, LLC
6949 S. HIGH TECH DRIVE SUITE 200
MIDVALE, UTAH 84047 PH: (801) 352-0075
www.focusutah.com

PROFESSIONAL LAND SURVEYOR
01/23/23
No. 12554439
JUSTIN LUNDBERG
STATE OF UTAH

ALTA/NSPS LAND TITLE SURVEY

LOCATED IN A PART OF BURR OAK ADDITION, A SUBDIVISION OF LOT 17, BLOCK 9, 5 ACRE PLAT "A" BIG FIELD SURVEY
SALT LAKE CITY, SALT LAKE COUNTY, UTAH
PREPARED FOR: ELEV8 ARCHITECTURE

REVISION BLOCK			
#	DATE	DESCRIPTION	
1	12/15/22	UPDATED LEGAL DESCRIPTION	
2	12/20/22	UPDATED LEGAL DESCRIPTION	
3	1/23/23	UPDATED MAP PER CITY REQUEST	
4	----	----	
5	----	----	
6	----	----	

Drawn: TGA	Checked: JL
Scale: 1"=20'	Job #: 22-0380
Date: 1/23/2023	
Sheet: 1 OF 1	

V:\FES-SERVER21-FES.local\Civil\Survey_2022\22-0380.1512 South 300 West\design 22-0380\dwg\ALTA\22-0380 ALTA.dwg

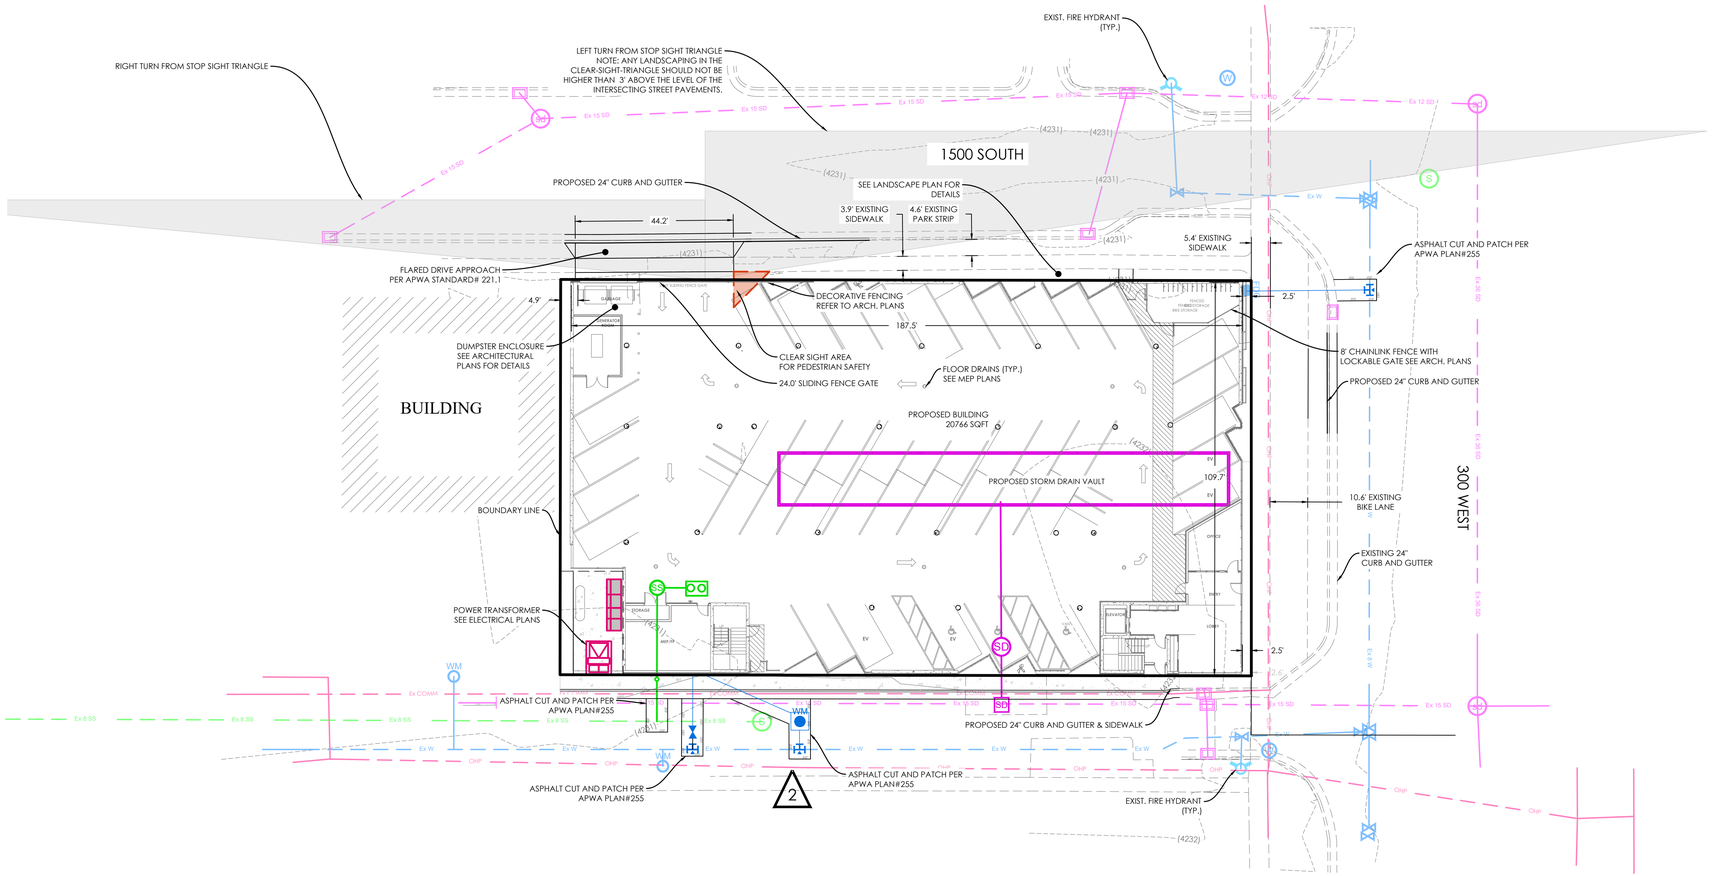

LEGEND

- BOUNDARY
- ROW
- CENTERLINE
- LOT LINE
- EASEMENT
- 15" STORM DRAIN
- 8" SANITARY SEWER
- 8" CULINARY WATER
- 8" SECONDARY WATER
- CONTOUR MAJOR
- CONTOUR MINOR
- EXIST. STORM DRAIN
- EXIST. SANITARY SEWER
- EXIST. CULINARY WATER
- EXIST. FENCE
- EXIST. CONTOUR MAJOR
- EXIST. CONTOUR MINOR
- SIGN
- STREET LIGHT
- SD MH, INLET, AND COMBO
- SEWER MANHOLE
- CULINARY VALVE, TEE & BEND
- SECONDARY VALVE, TEE & BEND
- WATER BLOW-OFF
- FIRE HYDRANT
- STREET MONUMENT (TO BE SET)
- EXIST. STREET MONUMENT
- EXIST. SD INLET & MH
- EXIST. SEWER MH
- EXIST. VALVE, TEE, & BEND
- EXIST. FIRE HYDRANT
- SPOT ELEVATION

NOTES:

1. CLEAR SIGHT TRIANGLES FOLLOWING AASHTO STANDARDS. IF PROVIDING PLANTINGS, ALL PLANTINGS (TREES, SHRUBS AND GROUNDCOVER, INCLUDING GRASSES) SHOULD BE NATIVE OR CLIMATE-APPROPRIATE (ADAPTED) TO THE REGION. ALL NEW PLANTING MUST BE APPROPRIATE TO THE SITE'S SOIL AN MICROCLIMATE. DO NOT INTRODUCE ANY INVASIVE PLAT SPECIES. ALL DISTURBED AREAS SHOULD BE PLANTED, SEEDED OR XERISCAPED.
2. ALL PROPOSED IMPROVEMENTS SHALL FOLLOW APWA STREET TYPE "OTHER" FOR ALL MATERIAL THICKNESS AND BREAKOVER ANGLES.
3. CONTRACTOR SHALL SWEEP TRACKED MUD AND DIRT FROM STREETS DAILY AND AS NEEDED.IN ADDITION TO DAILY CONTRACTORS INSPECTION STREETS SHALL BE SWEPT UPON CITY OR OWNER REQUEST.

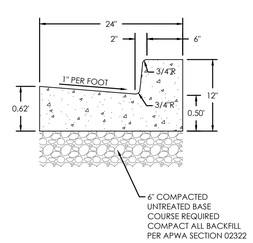

N

S

GRAPHIC SCALE

20 0 10 20 40 80

(IN FEET)

1 inch = 20 ft.

Know what's below. Call 811 before you dig.

ELEV8 ARCHITECTURE

ELEV8 Architecture
15 Cobblestone Ct
Orchard Park, NY 14127

665 ROCKY MOUTH LANE
DRAPER, UT 84020

801.973.9000

Focus Engineering & Surveying, LLC
6949 High Tech Dr
Suite 200
Midvale, Utah 84047
801.352.0075

Royal Engineering
1837 S E Bay Blvd.

Provo, Utah 84606
801.375.2228

Realize Structural Engineering, Inc.
2880 W 4700 S A

Salt Lake City, Utah 84129
801.930.9265

Bonneville Builders
8610 South Sandy Parkway
Suite 210
Sandy, Utah 84070
801.263.1406

PLATFORM 1500

1512 SOUTH 300 WEST SALT LAKE CITY, UT

SITE PLAN

PLANNING REVIEW

Date 03/13/2023

Revisions

No	Description	Date
1	LANDSCAPE/CONTOURS/OHP	01/06/2023
2	ADDENDUM #2	02/24/2023
	-----	-----
	-----	-----
	-----	-----
	-----	-----

SITE PLAN

Project No: 22-0380
Client No:
Drawn by: KJ
Sheet No:

C4.0

Z:_2022\22-0380 1512 South 300 West\Design 22-0380\.dwg\Sheets\C3 SITE PLAN.dwg
The design concepts, construction drawings and details presented herein are the sole property of ELEV8 Architecture.
Any reproduction or other use of this information without the written consent of ELEV8 Architecture is expressly prohibited. All rights reserved. Copyright ELEV8 Architecture.

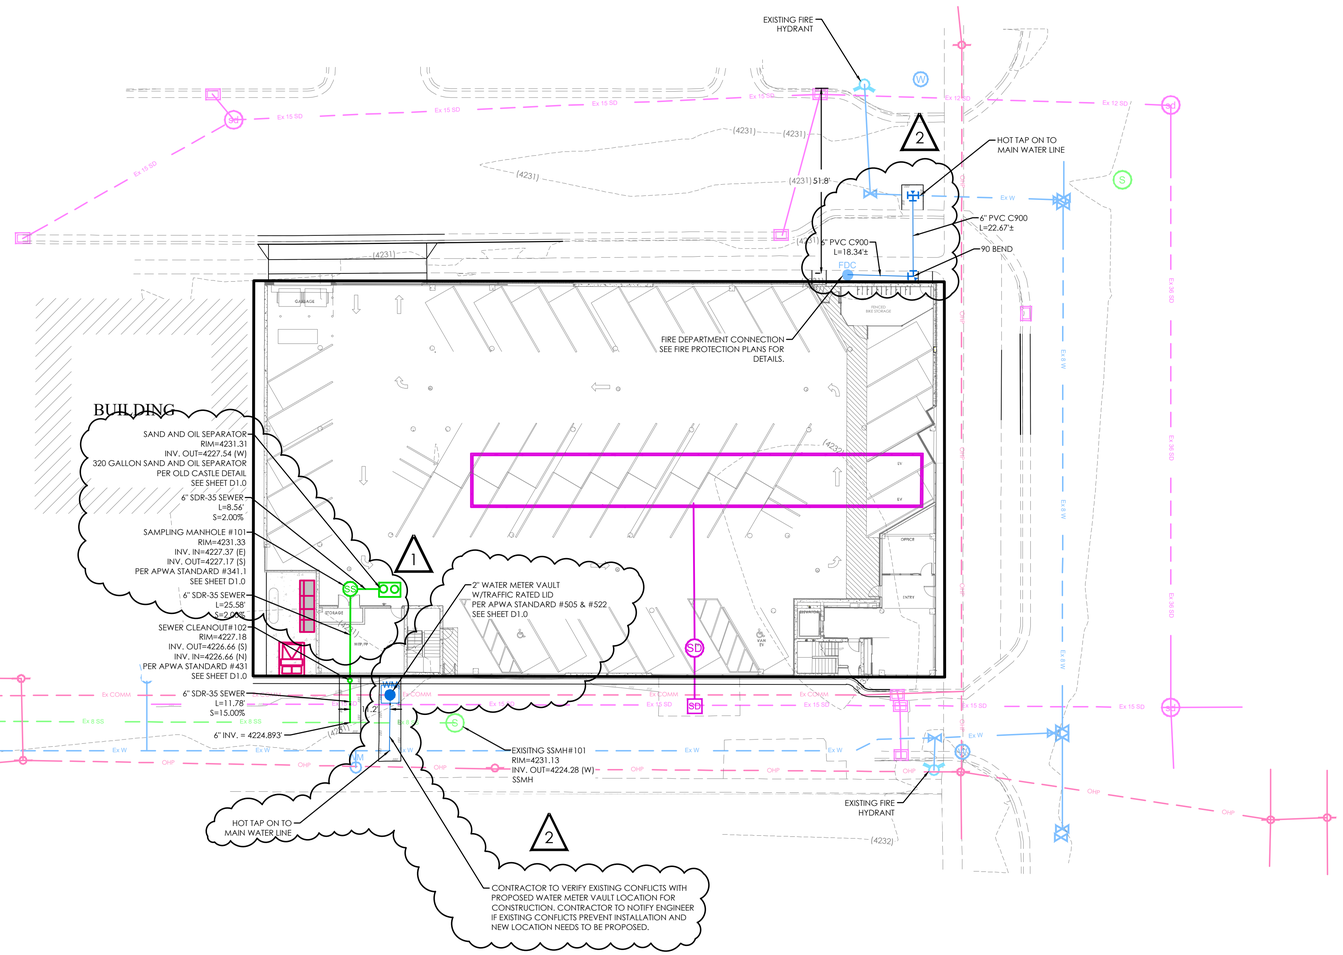

LEGEND

- BOUNDARY
- ROW
- CENTERLINE
- LOT LINE
- EASEMENT
- 15" STORM DRAIN
- 8" SANITARY SEWER
- 8" CULINARY WATER
- 8" SECONDARY WATER
- CONTOUR MAJOR
- CONTOUR MINOR
- EXIST. STORM DRAIN
- EXIST. SANITARY SEWER
- EXIST. CULINARY WATER
- EXIST. FENCE
- EXIST. CONTOUR MAJOR
- EXIST. CONTOUR MINOR
- SIGN
- STREET LIGHT
- SD MH, INLET, AND COMBO
- SEWER MANHOLE
- CULINARY VALVE, TEE & BEND
- SECONDARY VALVE, TEE & BEND
- WATER BLOW-OFF
- FIRE HYDRANT
- STREET MONUMENT (TO BE SET)
- EXIST. STREET MONUMENT
- EXIST. SD INLET & MH
- EXIST. SEWER MH
- EXIST. VALVE, TEE, & BEND
- EXIST. FIRE HYDRANT
- o XXXX.XX — SPOT ELEVATION

NOTE:

ALL UTILITIES MUST MEET HORIZONTAL AND VERTICAL CLEARANCE REQUIREMENTS. WATER AND SEWER LINES REQUIRE 10 FEET MINIMUM HORIZONTAL SEPARATION AND 18" MINIMUM VERTICAL SEPARATION. SEWER MUST MAINTAIN 5 FEET MINIMUM HORIZONTAL SEPARATION AND 12" VERTICAL SEPARATION FROM ANY NON-WATER UTILITIES. WATER MUST MAINTAIN 3 FEET MINIMUM HORIZONTAL SEPARATION AND 12" VERTICAL SEPARATION FROM ANY NON-SEWER UTILITIES.

THE UNDERGROUND FIRE SERVICES SHALL COMPLY WITH NFPA24, STANDARD FOR THE INSTALLATION OF FIRE SERVICE MAINS AND THEIR APPURTENANCES. INSTALLATION SHALL BE PERFORMED BY FULLY EXPERIENCED AND RESPONSIBLE CONTRACTORS LICENSED BY THE STATE OF UTAH TO INSTALL PRIVATE FIRE SERVICE.[IFC §507.2.1]

FIRE FLOW

BUILDING AREA:	81,000 SQ FT
TYPE OF CONSTRUCTION:	TYPE VA
TABULAR FIRE FLOW:	5,000 GPM
FIRE SPRINKLER REDUCTION:	75%
RESULTANT FIRE FLOW:	**1,250 GPM AT 20 PSI**

SEWER DEMANDS

1 BATH:	35 X 150 GPD = 5,250 GPD
2 BATH:	25 X 200 GPD = 5,000 GPD
COMMON AREA:	1,000 GPD
TOTAL BUILDING:	**11,250 GPD**

CULINARY WATER DEMAND

2" WATER METER
4" DISTRIBUTION LINE SIZE
615 FU = APPROXIMATELY **146 GPM**

2

N

S

GRAPHIC SCALE

20 0 10 20 40 80

(IN FEET)
1 inch = 20 ft.

Know what's below. Call 811 before you dig.

Z:_2022\22-0380 1512 South 300 West\design 22-0380\dwg\sheets\C4 UTILITY PLAN.dwg
The design concepts, construction drawings and details presented herein are the sole property of ELEV8 Architecture.
Any reproduction or other use of this information without the written consent of ELEV8 Architecture is expressly prohibited. All rights reserved. Copyright ELEV8 Architecture.

ELEV8 ARCHITECTURE

ELEV8 Architecture
15 Cobblestone Ct
Orchard Park, NY 14127

665 ROCKY MOUTH LANE
DRAPER, UT 84020

801.973.9000

Focus Engineering & Surveying, LLC
6949 High Tech Dr
Suite 200
Midvale, Utah 84047
801.352.0075

Royal Engineering
1837 S E Bay Blvd.

Provo, Utah 84606
801.375.2228

Realize Structural Engineering, Inc.
2880 W 4700 S A

Salt Lake City, Utah 84129
801.930.9265

Bonneville Builders
8610 South Sandy Parkway
Suite 210
Sandy, Utah 84070
801.263.1406

PLATFORM 1500

1512 SOUTH 300 WEST SALT LAKE CITY, UT

UTILITY PLAN

LICENSED PROFESSIONAL ENGINEER No. 8028950-2202 THOMAS M. ROMNEY 02/03/23 STATE OF UTAH

N

PERMIT SET

Date 02/24/2023

Revisions

No.	Description	Date
1	LANDSCAPE/CONTOURS/OHP	01/06/2023
2	ADDENDUM #2	02/24/2023
	-----	-----
	-----	-----
	-----	-----
	-----	-----

UTILITY PLAN

Project No: 22-0380
Client No:
Drawn by: KJ
Sheet No:

C5.0

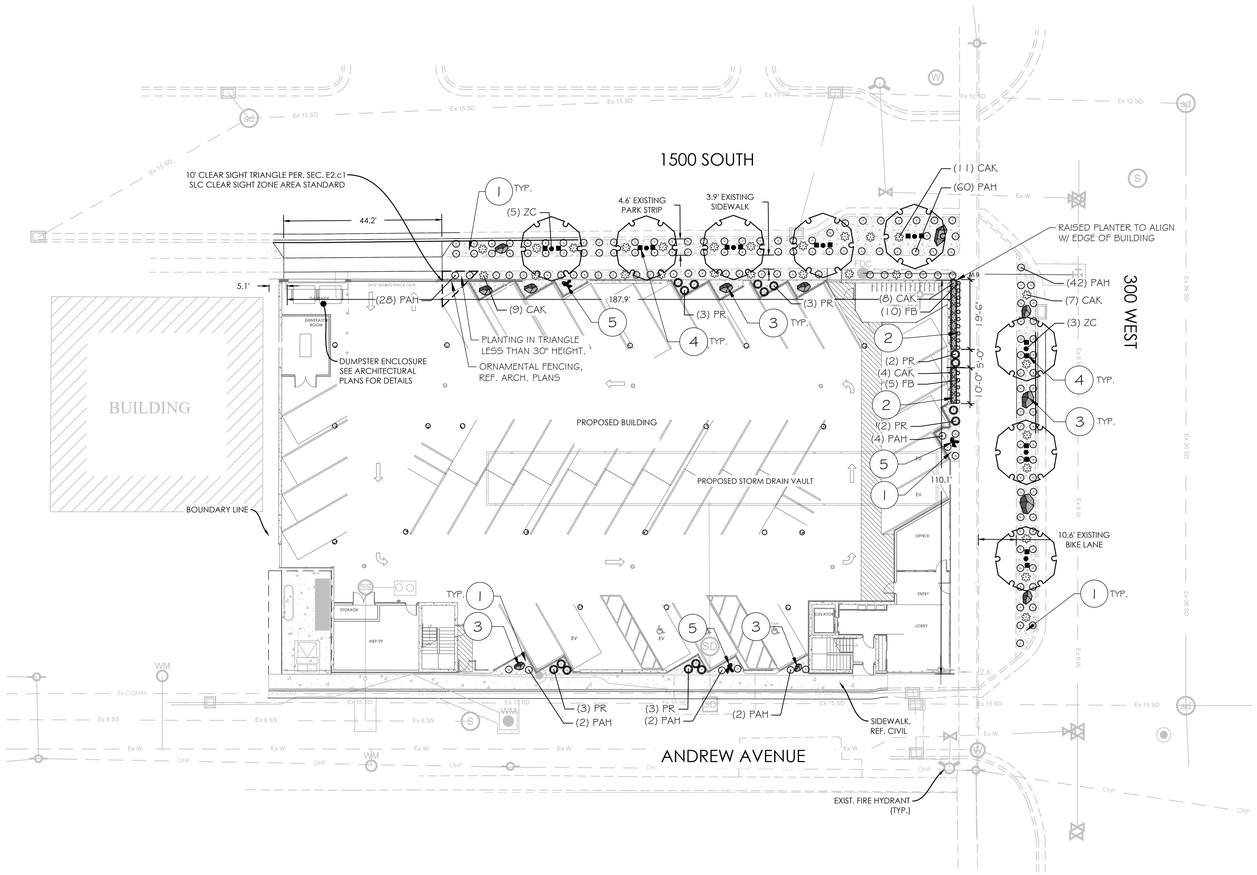

PLANT SCHEDULE

TREES	BOTANICAL NAME	COMMON NAME	SIZE	QTY
ZC	Zelkova serrata 'JFS-KW1'	City Spnte® Japanese Zelkova	2" Cal.	8
ORNAMENTAL GRASSES	**BOTANICAL NAME**	**COMMON NAME**	**SIZE**	**QTY**
CAK	Calamagrostis x acutiflora `Karl Foerster`	Karl Foerster Feather Reed Grass	2 gal.	39
FB	Festuca glauca 'Boulder Blue'	Boulder Blue Fescue	1 gal.	15
PAH	Pennisetum alopecuroides `Little Bunny`	Little Bunny Fountain Grass	1 gal.	140
PR	Pennisetum alopecuroides 'Red Head'	Red Head Fountain Grass	3 gal.	16

REFERENCE NOTES SCHEDULE

SYMBOL	DESCRIPTION	QTY
1	CRUSHED ROCK, TYPE: WASATCH GREY, SIZE: 1", FROM STAKER PARSON MATERIALS OR APPROVED EQUAL.	2,323 sf
2	RAISED PLANTER, MATERIAL T.B.D, SIZE: 18" WIDTH, HEIGHT VARIES.	2 SECTIONS
3	BOULDER, SIZE: 3'-5', TYPE: ROYAL BOULDER FROM ROCK UTAH PROGRESSIVE PLANTS OR APPROVED EQUAL	12
4	LANDSCAPE LIGHTING, LED LANDSCAPE ACCENT LIGHT, MODEL #1377 BY W.A.C. LIGHTING FROM 5011 COLLECTION. 2 ACCENT LIGHTS TO BE PLACED AT EACH TREE WITHIN PARK STRIPS.	16
5	SCULPTURE ELEMENT, TO BE DETERMINED	3

LANDSCAPE NOTES

1. TOP DRESS ALL PLANT BED AREAS WITH A 4" DEPTH OF ROCK MULCH. ROCK TYPE SPECIFIED IN THE REFERENCE NOTE SCHEDULE. PLACE ROCK OVER DEWITT PRO-5 WEED BARRIER FABRIC. FABRIC SHALL BE INSTALLED AFTER PRE-EMERGENT HAS BEEN APPLIED.
2. CONTRACTOR TO CONDUCT THEIR OWN QUANTITY TAKE-OFFS IN THE PLAN AND VERIFY ANY DISCREPANCIES WITH THE LANDSCAPE ARCHITECT.
3. AS PER SECTION 21.A.48.060.D.1, NO TREE SHALL BE PLANTED IN A PARK STRIP WITHOUT FIRST OBTAINING A PERMIT FROM THE URBAN FORESTRY DIVISION OF THE SALT LAKE CITY PUBLIC SERVICES DEPARTMENT. TREE SPECIES AND LOCATION SHALL BE APPROVED BY THE CITY FORESTER. PLEASE CONTACT URBAN FORESTRY BY CALLING (801)535-7818.

Landscape Tabulations- Salt Lake City- General Commercial District

Mandatory Provisions	
Landscape Buffer	Where residential adjacency occurs, a 7' wde buffer required. One shade tree for every 30 feet of landscape buffer & shrubs 4' height min. placed along full length of buffer.
Street Trees	1 street tree required at the rate of 1 for every 30 feet of street frontage.
Internal Parking Lot Landscape	Total square feet area of interior parking lot landscaping required. To be based on 5% of the parking lot.
Park Strip Planting	2" cal. trees required. At least (1/3) or more of the park strip must be covered by vegetation (80% water-wise planting required). Mulch shall be 3"-4" depth min.
Landscape Yard	At least (1/3) or more of the yard area must be covered with turf, perennial or low growng shrub vegetation. (80% water-wise planting required).

Landscape Buffer	Required	Provided	Comments
Buffer for residential adjaceny	N/A	N/A	No residential adjacendy
Street Trees	**Required**	**Provided**	Comments
300 West (110 LF)	3	3	
1500 South (145 LF)	6	5	5 trees provided at 25' on center. Tree not added in park-strip at garage entry for visibility purposes.
Internal Parking Landscape	**Required**	**Provided**	**Comments**
5% landscape area from overall parking area	N/A	N/A	No above ground parking proposed
Park Strip Planting	**Required**	**Provided**	**Comments**
Min. 33% live plant material & 3"-4" depth mulch	Yes	Yes	
Landscape Yard	**Required**	**Provided**	**Comments**
Min. 33% live plant material & 3"-4" depth mulch	Yes	Yes	

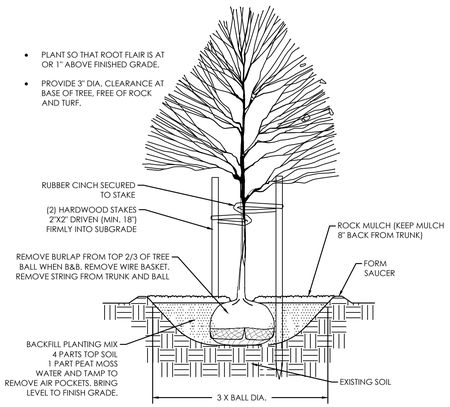

A TREE PLANTING & STAKING
NOT TO SCALE

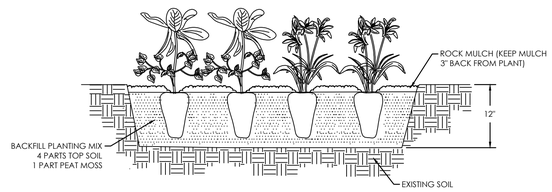

B ORNAMENTAL GRASS & PERENNIAL PLANTING
NOT TO SCALE

BOULDER NOTES:
1. INSTALLER IS TO BE RESPONSIBLE TO PREVENT ANY SEVERE CHIPPING OR DAMAGE TO BOULDERS DURING THE PLACEMENT PROCESS.
2. BOULDERS ARE TO BE PLACED USING CABLES FROM A LOADER BOOM OR A BOULDER PLACEMENT BOOM.
3. BOULDER IS TO ULTIMATELY BE SET TO A MINIMUM OF 1/3 BURIED (SEE DETAIL).
4. ALL CAVITIES AND VOIDS NEAR THE BOTTOM OF THE BOULDER ARE TO BE SET BELOW FINISH GRADE.

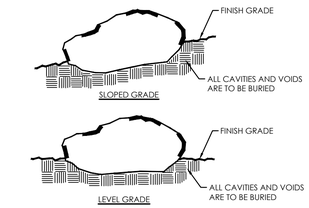

NOTE: BOULDERS IN CLUSTERS ARE TO BE SET AT VARIED HEIGHTS

C BOULDER DETAIL
NOT TO SCALE

811 Know what's below. Call 811 before you dig.

ELEV8 ARCHITECTURE

ELEV8 Architecture
15 Cobblestone Ct
Orchard Park, NY 14127

665 ROCKY MOUTH LANE
DRAPER, UT 84020

801.973.9000

Focus Engineering & Surveying, LLC
6949 High Tech Dr
Suite 200
Midvale, Utah 84047
801.352.0075

Royal Engineering
1837 S E Bay Blvd.

Provo, Utah 84606
801.375.2228

Realize Structural Engineering, Inc.
2880 W 4700 S A

Salt Lake City, Utah 84129
801.930.9265

Bonneville Builders
8610 South Sandy Parkway
Suite 210
Sandy, Utah 84070
801.263.1406

PLATFORM 1500

1512 SOUTH 300 WEST SALT LAKE CITY, UT

LANDSCAPE PLAN

N

PLANNING REVIEW

Date 03/13/2023

Revisions

No.	Description	Date
1		
2	SITE TRIANGLE/FDC	02/24/2023

LANDSCAPE PLAN

Project No: 22-0380
Client No:
Drawn by: BW
Sheet No:

L1.0

Z:_2022\22-0380 1512 South 300 West\design 22-0380\dwg\sheet\L1.0 LANDSCAPE PLAN.dwg
The design concepts, construction drawings and details presented herein are the sole property of ELEV8 Architecture.
Any reproduction or other use of this information without the written consent of ELEV8 Architecture is expressly prohibited. All rights reserved. Copyright ELEV8 Architecture.

Drawing Notes

General Notes

A. ALL DIMENSIONS ARE TO THE FINISHED FACE OF SURFACES UNLESS OTHERWISE NOTED

B. THE CONTRACTOR IS NOT TO SCALE DRAWINGS OR DETAILS.

C. THE CONTRACTOR SHALL COORDINATE ALL WORK PROCEDURES WITH THE REQUIREMENTS OF LOCAL AUTHORITIES

D. THE CONTRACTOR SHALL BE RESPONSIBLE FOR THE PROTECTION OF ALL CONDITIONS AND MATERIALS WITHIN THE PROPOSED CONSTRUCITON AREA, THE CONTRACTOR SHALL DESIGN AND INSTALL ADEQUATE SHORING AND BRACING FOR STRUCTURAL OR REMOVAL TASKS.

E. THE CONTRACTOR SHALL PERFORM ALL CUTTING, PATCHING, REPAIRING AS REQUIRED TO PERFORM ALL OF THE WORK INDICATED ON THE DRAWINGS.

F. REFER TO A-001 FOR WALL TYPE INFORMATION.

G. SEE CIVIL, MECHANICAL, ELECTRICAL AND PLUMBING DRAWINGS FOR ADDITIONAL SCOPE.

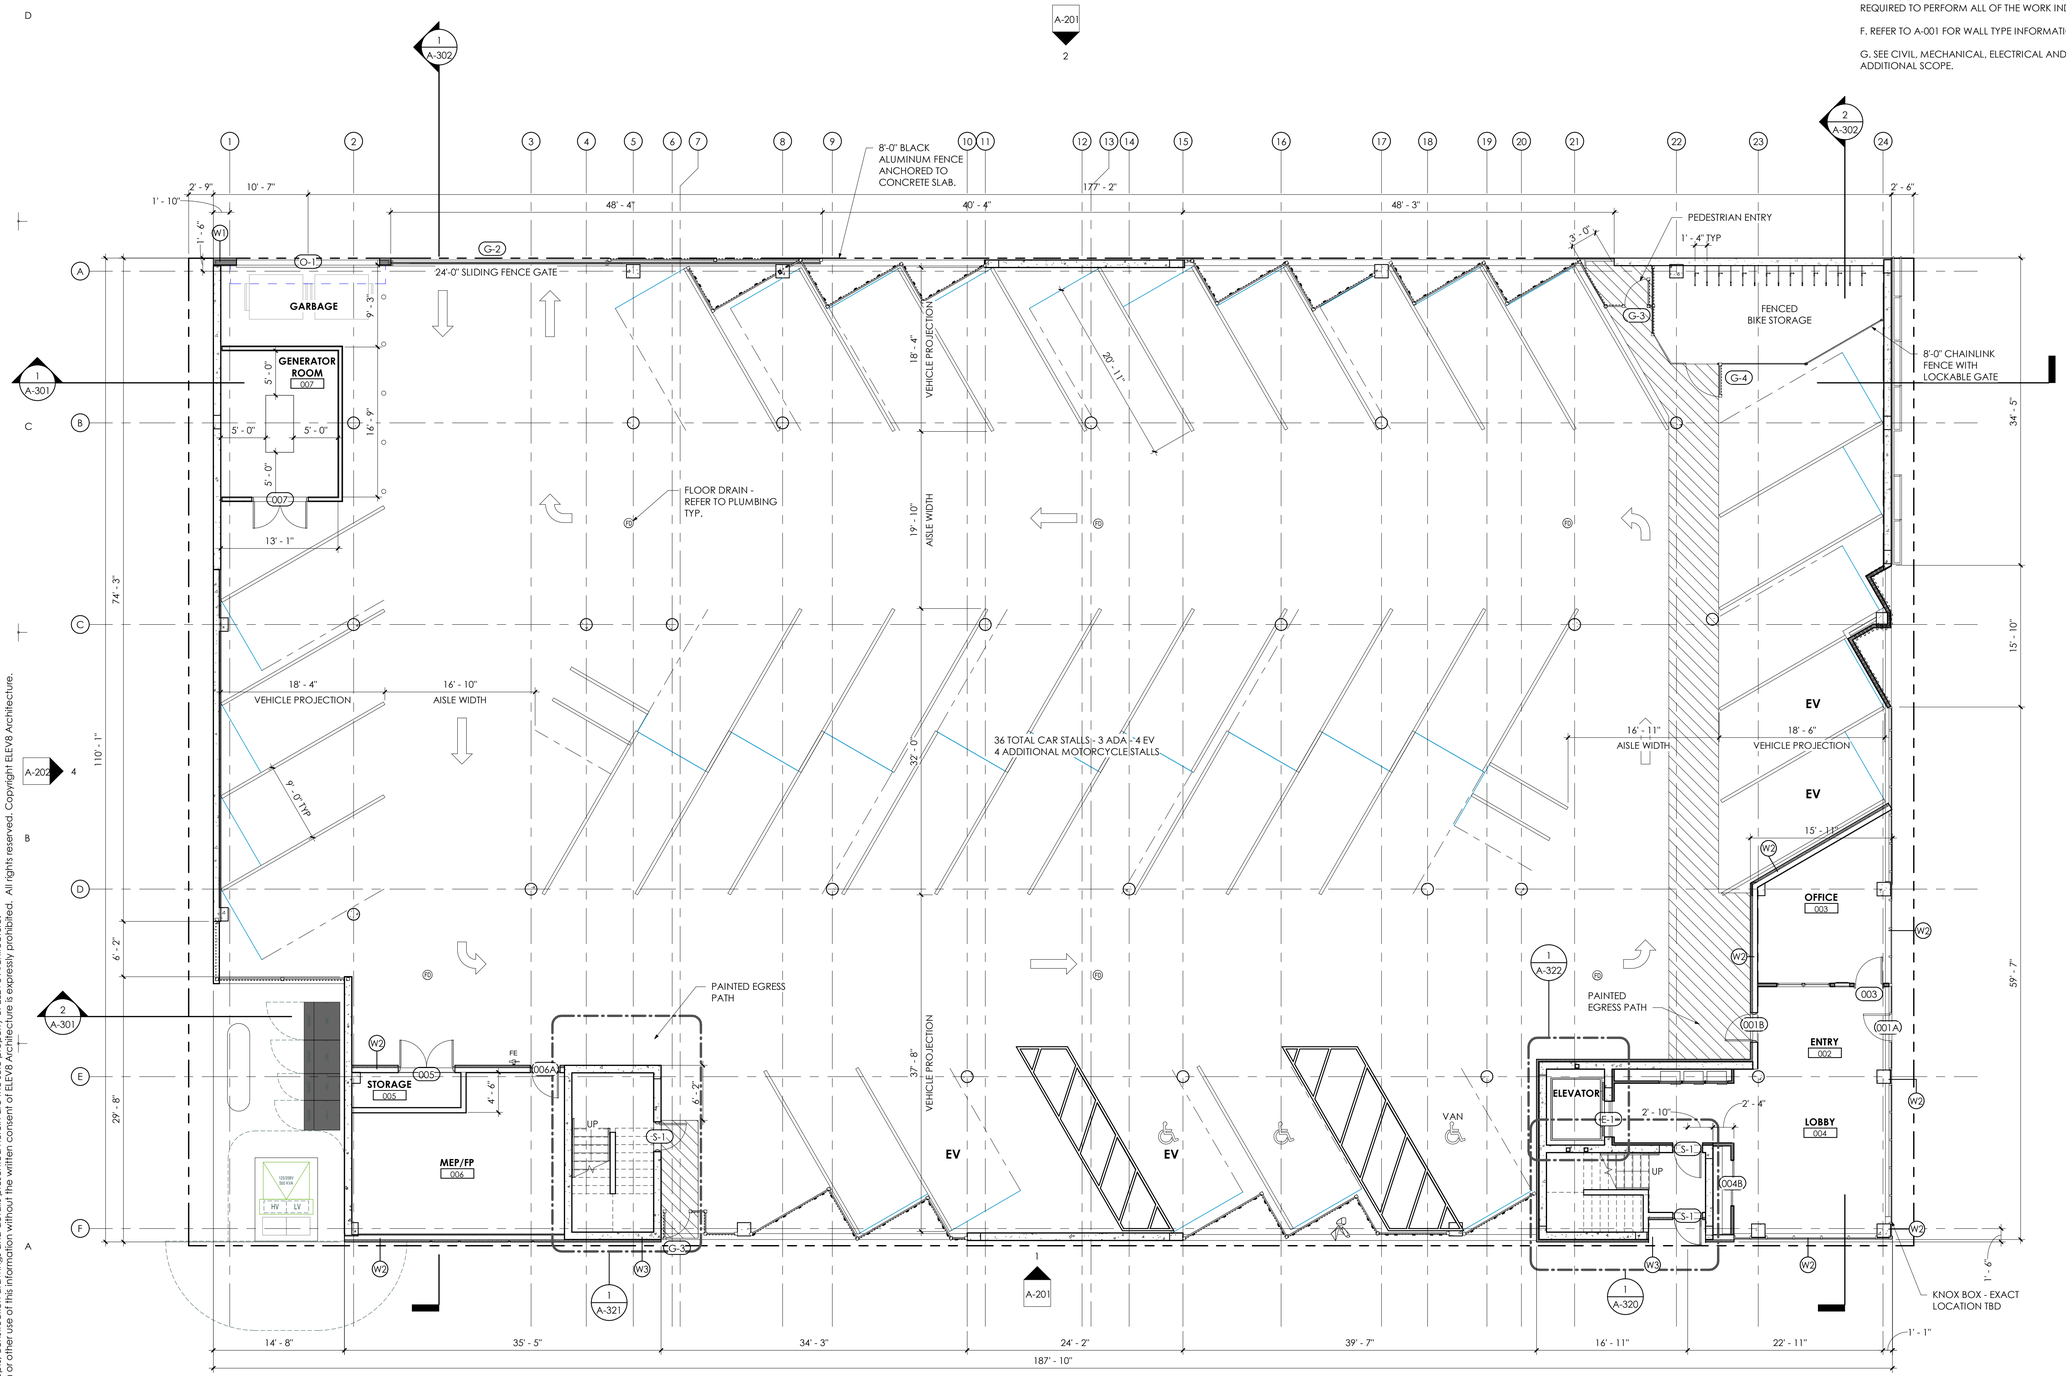

1 First Floor Plan

1/8" = 1'-0"

3/13/2023 3:57:31 PM Autodesk Docs://101.19 S300W/101.19 S300W.rvt
The design concepts, construction drawings and details presented herein are the sole property of ELEV8 Architecture.
Any reproduction or other use of this information without the written consent of ELEV8 Architecture is expressly prohibited. All rights reserved. Copyright ELEV8 Architecture.

ELEV8 ARCHITECTURE

ELEV8 Architecture
15 Cobblestone Ct
Orchard Park, NY 14127

161 W 600 S
Salt Lake City, UT 84101

801.973.9000

Focus Engineering & Surveying, LLC
6949 High Tech Dr
Suite 200
Midvale, Utah 84047
801.352.0075

Royal Engineering
1837 S E Bay Blvd.

Provo, Utah 84606
801.375.2228

Realize Structural Engineering, Inc.
2880 W 4700 S A

Salt Lake City, Utah 84129
801-930-9265

Bonneville Builders
8610 South Sandy Parkway
Suite 210
Sandy, Utah 84070
801-263-1406

Platform 1500

Platform 1500 LLC
1512 S 300 W
Salt Lake City, UT 84115

STATE OF UTAH
MICHAEL JAMES CONROE
No. 11129326-0301
LICENSED ARCHITECT

Planned Development
03.13.2023

Revisions

No.	Description	Date

FIRST FLOOR PLAN

Project No: 101.19
Client No: 101
Drawn by: NES
Sheet No:

A-101

Drawing Notes

330 ALUMINUM DIVIDER SCREEN

General Notes

A. ALL DIMENSIONS ARE TO THE FINISHED FACE OF SURFACES UNLESS OTHERWISE NOTED

B. THE CONTRACTOR IS NOT TO SCALE DRAWINGS OR DETAILS.

C. THE CONTRACTOR SHALL COORDINATE ALL WORK PROCEDURES WITH THE REQUIREMENTS OF LOCAL AUTHORITIES

D. THE CONTRACTOR SHALL BE RESPONSIBLE FOR THE PROTECTION OF ALL CONDITIONS AND MATERIALS WITHIN THE PROPOSED CONSTRUCITON AREA, THE CONTRACTOR SHALL DESIGN AND INSTALL ADEQUATE SHORING AND BRACING FOR STRUCTURAL OR REMOVAL TASKS.

E. THE CONTRACTOR SHALL PERFORM ALL CUTTING, PATCHING, REPAIRING AS REQUIRED TO PERFORM ALL OF THE WORK INDICATED ON THE DRAWINGS.

F. REFER TO A-001 FOR WALL TYPE INFORMATION.

G. SEE CIVIL, MECHANICAL, ELECTRICAL AND PLUMBING DRAWINGS FOR ADDITIONAL SCOPE.

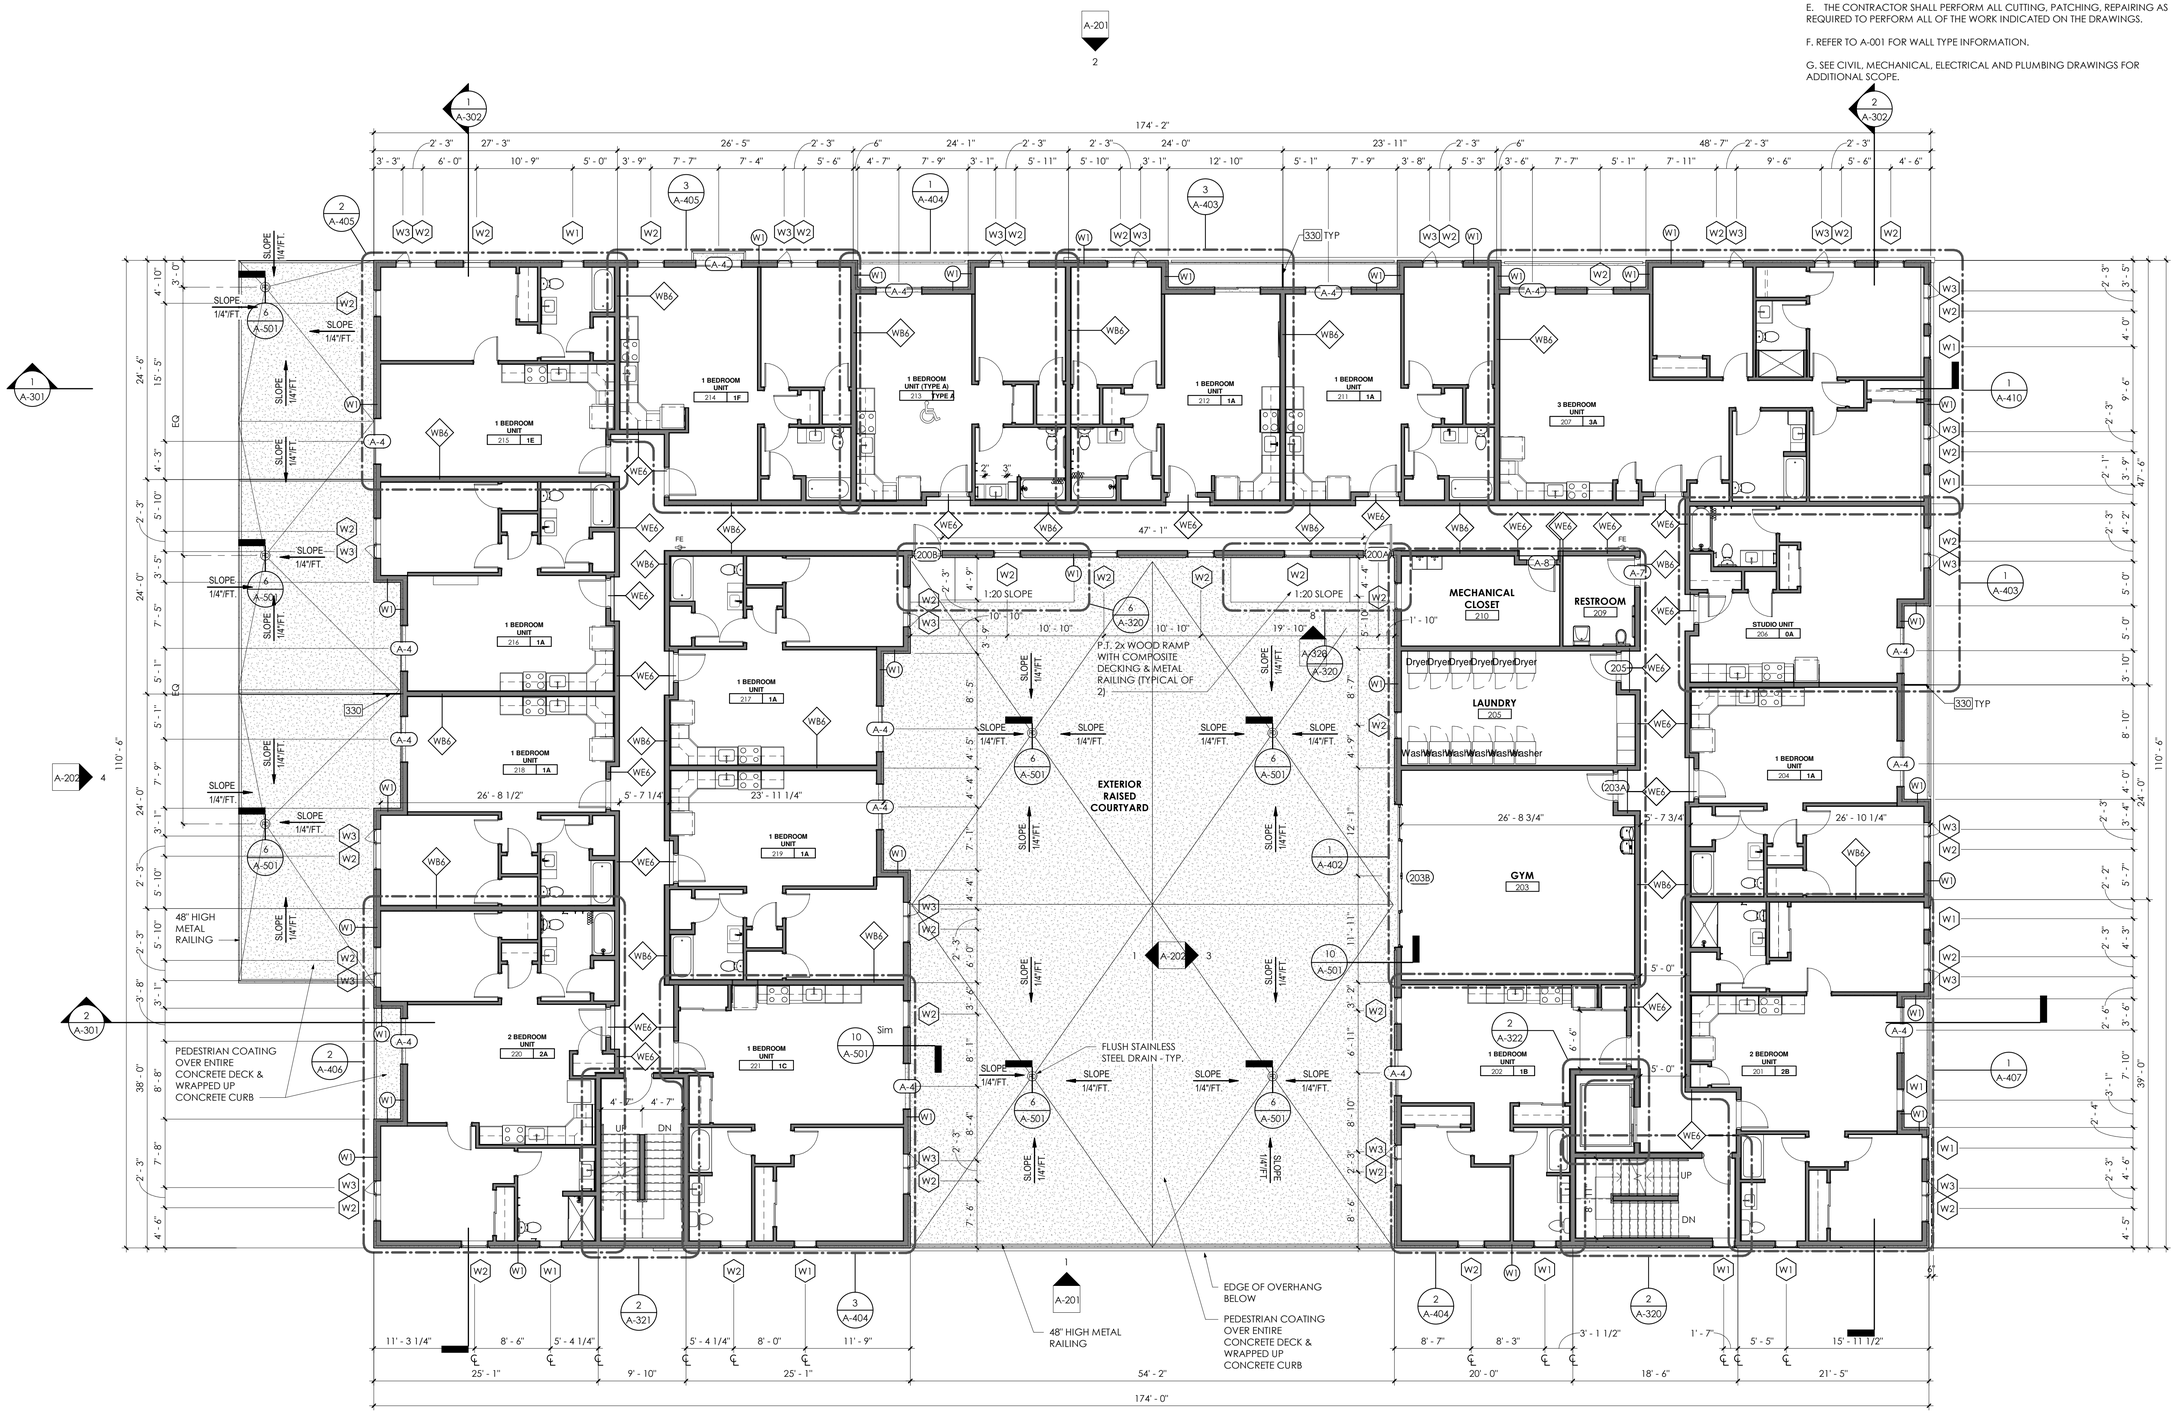

1 Second Floor Plan

1/8" = 1'-0"

3/1/2023 6:21:01 PM Autodesk Docs://101.19 S300W/101.19 S300W.rvt
The design concepts, construction drawings and details presented herein are the sole property of ELEV8 Architecture.
Any reproduction or other use of this information without the written consent of ELEV8 Architecture is expressly prohibited. All rights reserved. Copyright ELEV8 Architecture.

ELEV8 ARCHITECTURE

ELEV8 Architecture
15 Cobblestone Ct
Orchard Park, NY 14127

161 W 600 S
Salt Lake City, UT 84101

801.973.9000

Focus Engineering & Surveying, LLC
6949 High Tech Dr
Suite 200
Midvale, Utah 84047
801.352.0075

Royal Engineering
1837 S E Bay Blvd.

Provo, Utah 84606
801.375.2228

Realize Structural Engineering, Inc.
2880 W 4700 S A

Salt Lake City, Utah 84129
801-930-9265

Bonneville Builders
8610 South Sandy Parkway
Suite 210
Sandy, Utah 84070
801-263-1406

Platform 1500

Platform 1500 LLC
1512 S 300 W
Salt Lake City, UT 84115

STATE OF UTAH
MICHAEL JAMES CONROE
No. 11129326-0301
LICENSED ARCHITECT

Planned Development
03.01.2023

Revisions

No	Description	Date
-		

SECOND FLOOR PLAN

Project No: 101.19
Client No: 101
Drawn by: NES
Sheet No:

A-102

Drawing Notes

330 ALUMINUM DIVIDER SCREEN

General Notes

A. ALL DIMENSIONS ARE TO THE FINISHED FACE OF SURFACES UNLESS OTHERWISE NOTED

B. THE CONTRACTOR IS NOT TO SCALE DRAWINGS OR DETAILS.

C. THE CONTRACTOR SHALL COORDINATE ALL WORK PROCEDURES WITH THE REQUIREMENTS OF LOCAL AUTHORITIES

D. THE CONTRACTOR SHALL BE RESPONSIBLE FOR THE PROTECTION OF ALL CONDITIONS AND MATERIALS WITHIN THE PROPOSED CONSTRUCITON AREA, THE CONTRACTOR SHALL DESIGN AND INSTALL ADEQUATE SHORING AND BRACING FOR STRUCTURAL OR REMOVAL TASKS.

E. THE CONTRACTOR SHALL PERFORM ALL CUTTING, PATCHING, REPAIRING AS REQUIRED TO PERFORM ALL OF THE WORK INDICATED ON THE DRAWINGS.

F. REFER TO A-001 FOR WALL TYPE INFORMATION.

G. SEE CIVIL, MECHANICAL, ELECTRICAL AND PLUMBING DRAWINGS FOR ADDITIONAL SCOPE.

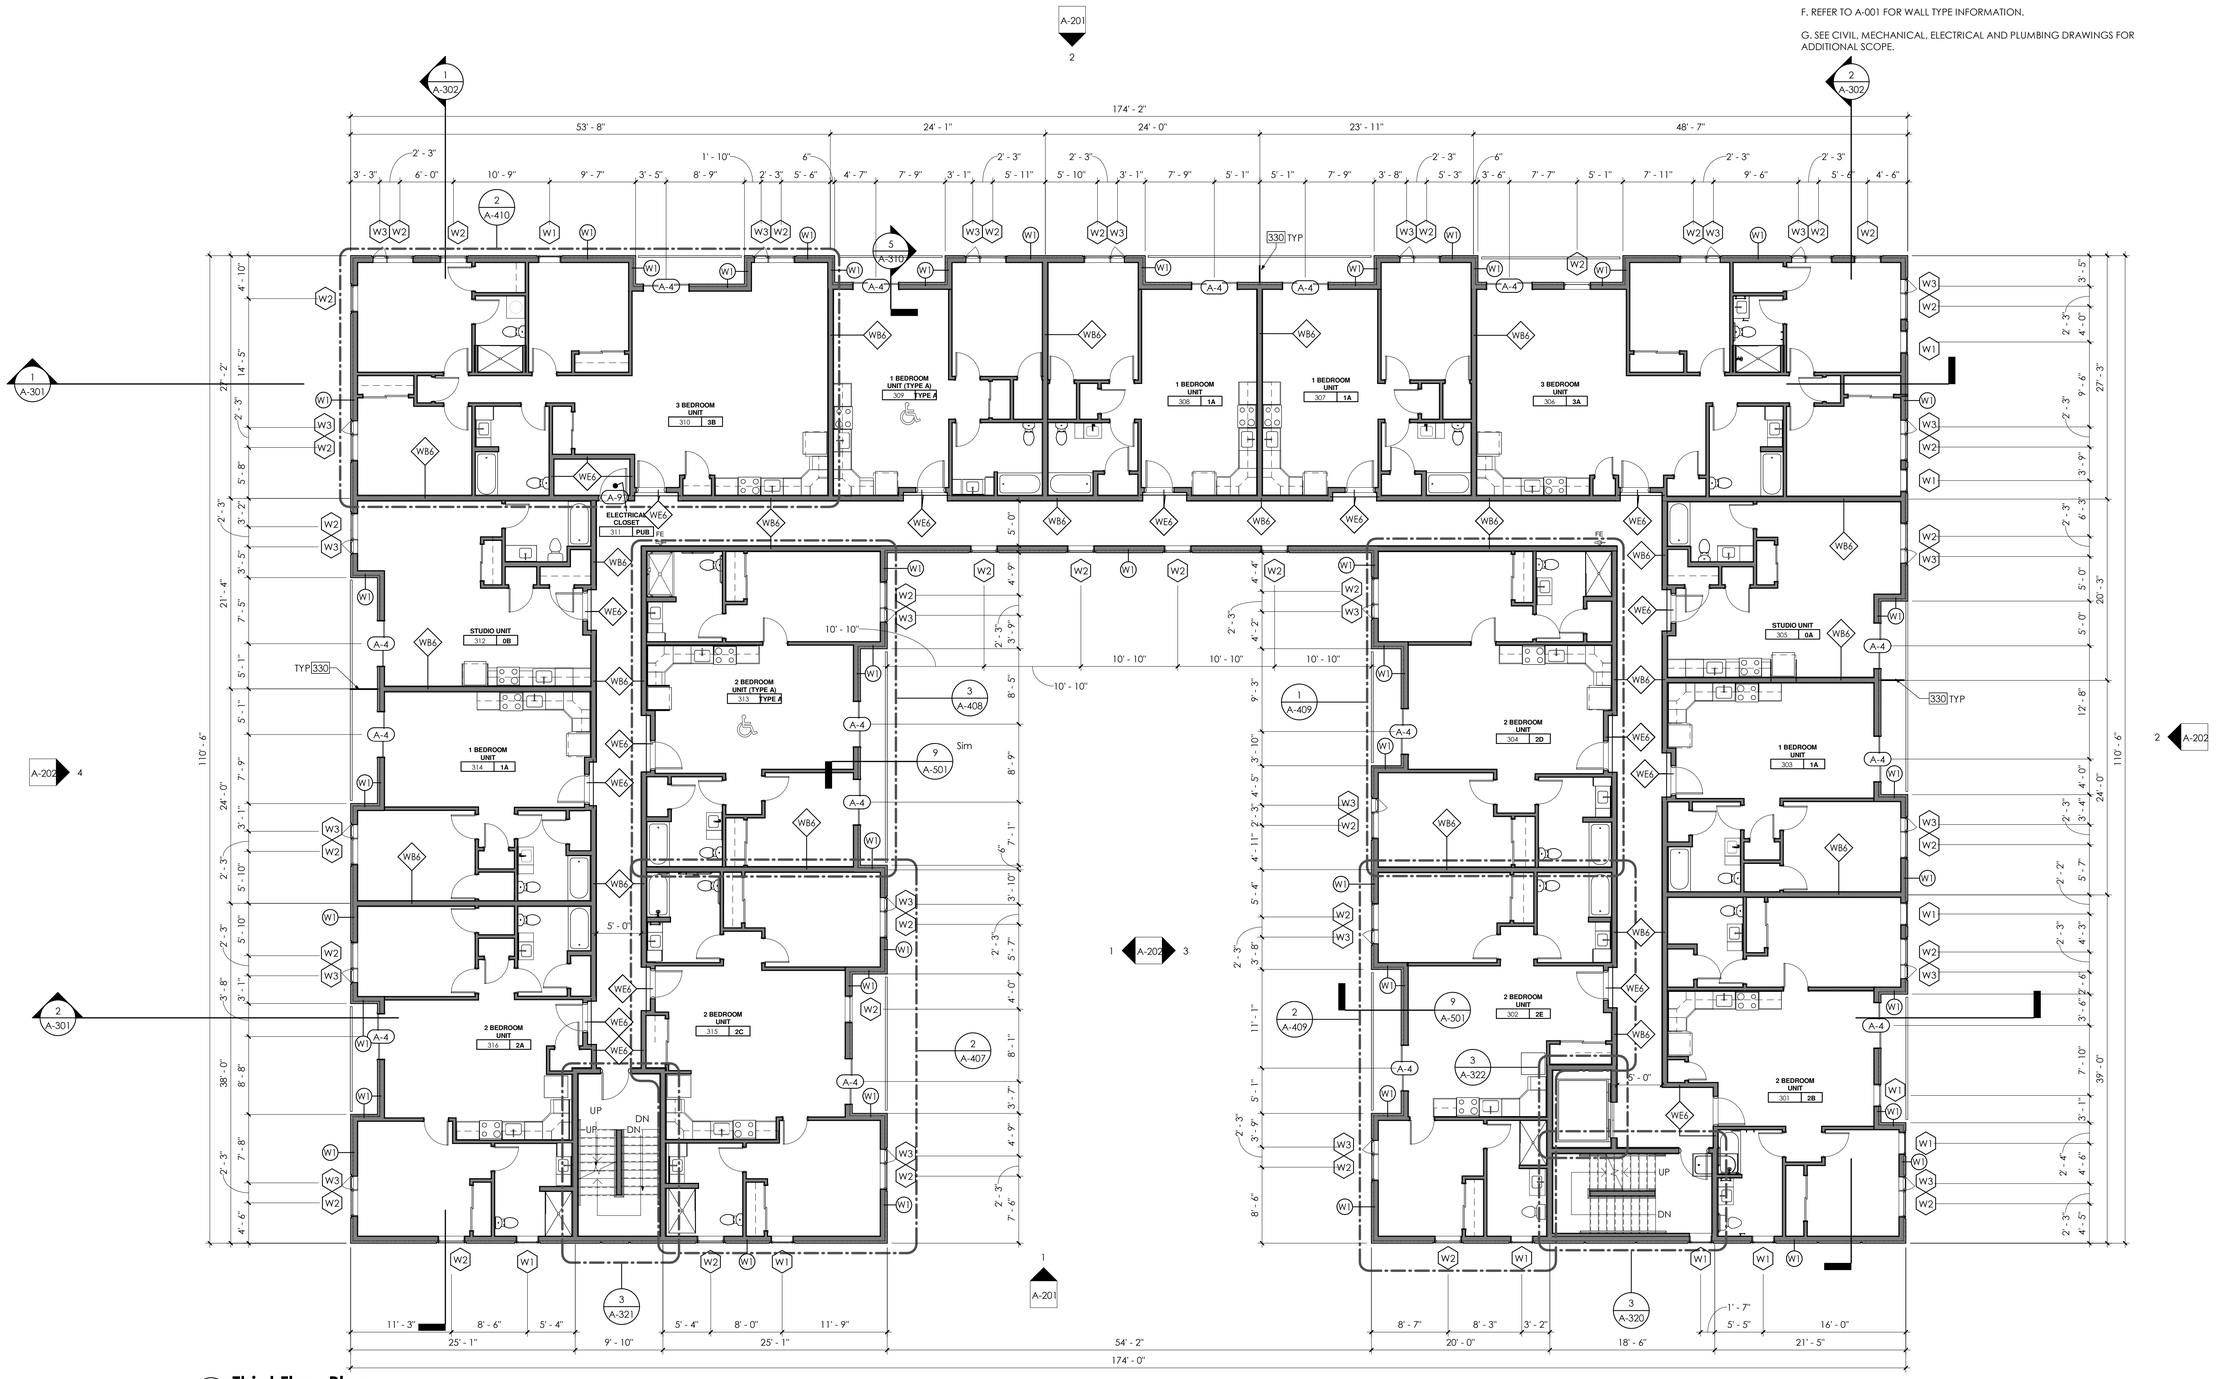

1 **Third Floor Plan**
1/8" = 1'-0"

ELEV8 ARCHITECTURE

ELEV8 Architecture
15 Cobblestone Ct
Orchard Park, NY 14127

161 W 600 S
Salt Lake City, UT 84101

801.973.9000

Focus Engineering & Surveying, LLC
6949 High Tech Dr
Suite 200
Midvale, Utah 84047
801.352.0075

Royal Engineering
1837 S E Bay Blvd.

Provo, Utah 84606
801.375.2228

Realize Structural Engineering, Inc.
2880 W 4700 S A

Salt Lake City, Utah 84129
801-930-9265

Bonneville Builders
8610 South Sandy Parkway
Suite 210
Sandy, Utah 84070
801-263-1406

Platform 1500
Platform 1500 LLC
1512 S 300 W
Salt Lake City, UT 84115

STATE OF UTAH
MICHAEL JAMES CONROE
No. 11129326-0301
LICENSED ARCHITECT

Planned Development
03.01.2023

Revisions

No.	Description	Date

THIRD FLOOR PLAN

Project No: 101.19
Client No: 101
Drawn by: NES
Sheet No:

A-103

3/1/2023 6:21:03 PM Autodesk Docs://101.19 S300W/101.19 S300W.rvt
The design concepts, construction drawings and details presented herein are the sole property of ELEV8 Architecture.
Any reproduction or other use of this information without the written consent of ELEV8 Architecture is expressly prohibited. All rights reserved. Copyright ELEV8 Architecture.

Drawing Notes

330 ALUMINUM DIVIDER SCREEN

General Notes

A. ALL DIMENSIONS ARE TO THE FINISHED FACE OF SURFACES UNLESS OTHERWISE NOTED

B. THE CONTRACTOR IS NOT TO SCALE DRAWINGS OR DETAILS.

C. THE CONTRACTOR SHALL COORDINATE ALL WORK PROCEDURES WITH THE REQUIREMENTS OF LOCAL AUTHORITIES

D. THE CONTRACTOR SHALL BE RESPONSIBLE FOR THE PROTECTION OF ALL CONDITIONS AND MATERIALS WITHIN THE PROPOSED CONSTRUCITON AREA, THE CONTRACTOR SHALL DESIGN AND INSTALL ADEQUATE SHORING AND BRACING FOR STRUCTURAL OR REMOVAL TASKS.

E. THE CONTRACTOR SHALL PERFORM ALL CUTTING, PATCHING, REPAIRING AS REQUIRED TO PERFORM ALL OF THE WORK INDICATED ON THE DRAWINGS.

F. REFER TO A-001 FOR WALL TYPE INFORMATION.

G. SEE CIVIL, MECHANICAL, ELECTRICAL AND PLUMBING DRAWINGS FOR ADDITIONAL SCOPE.

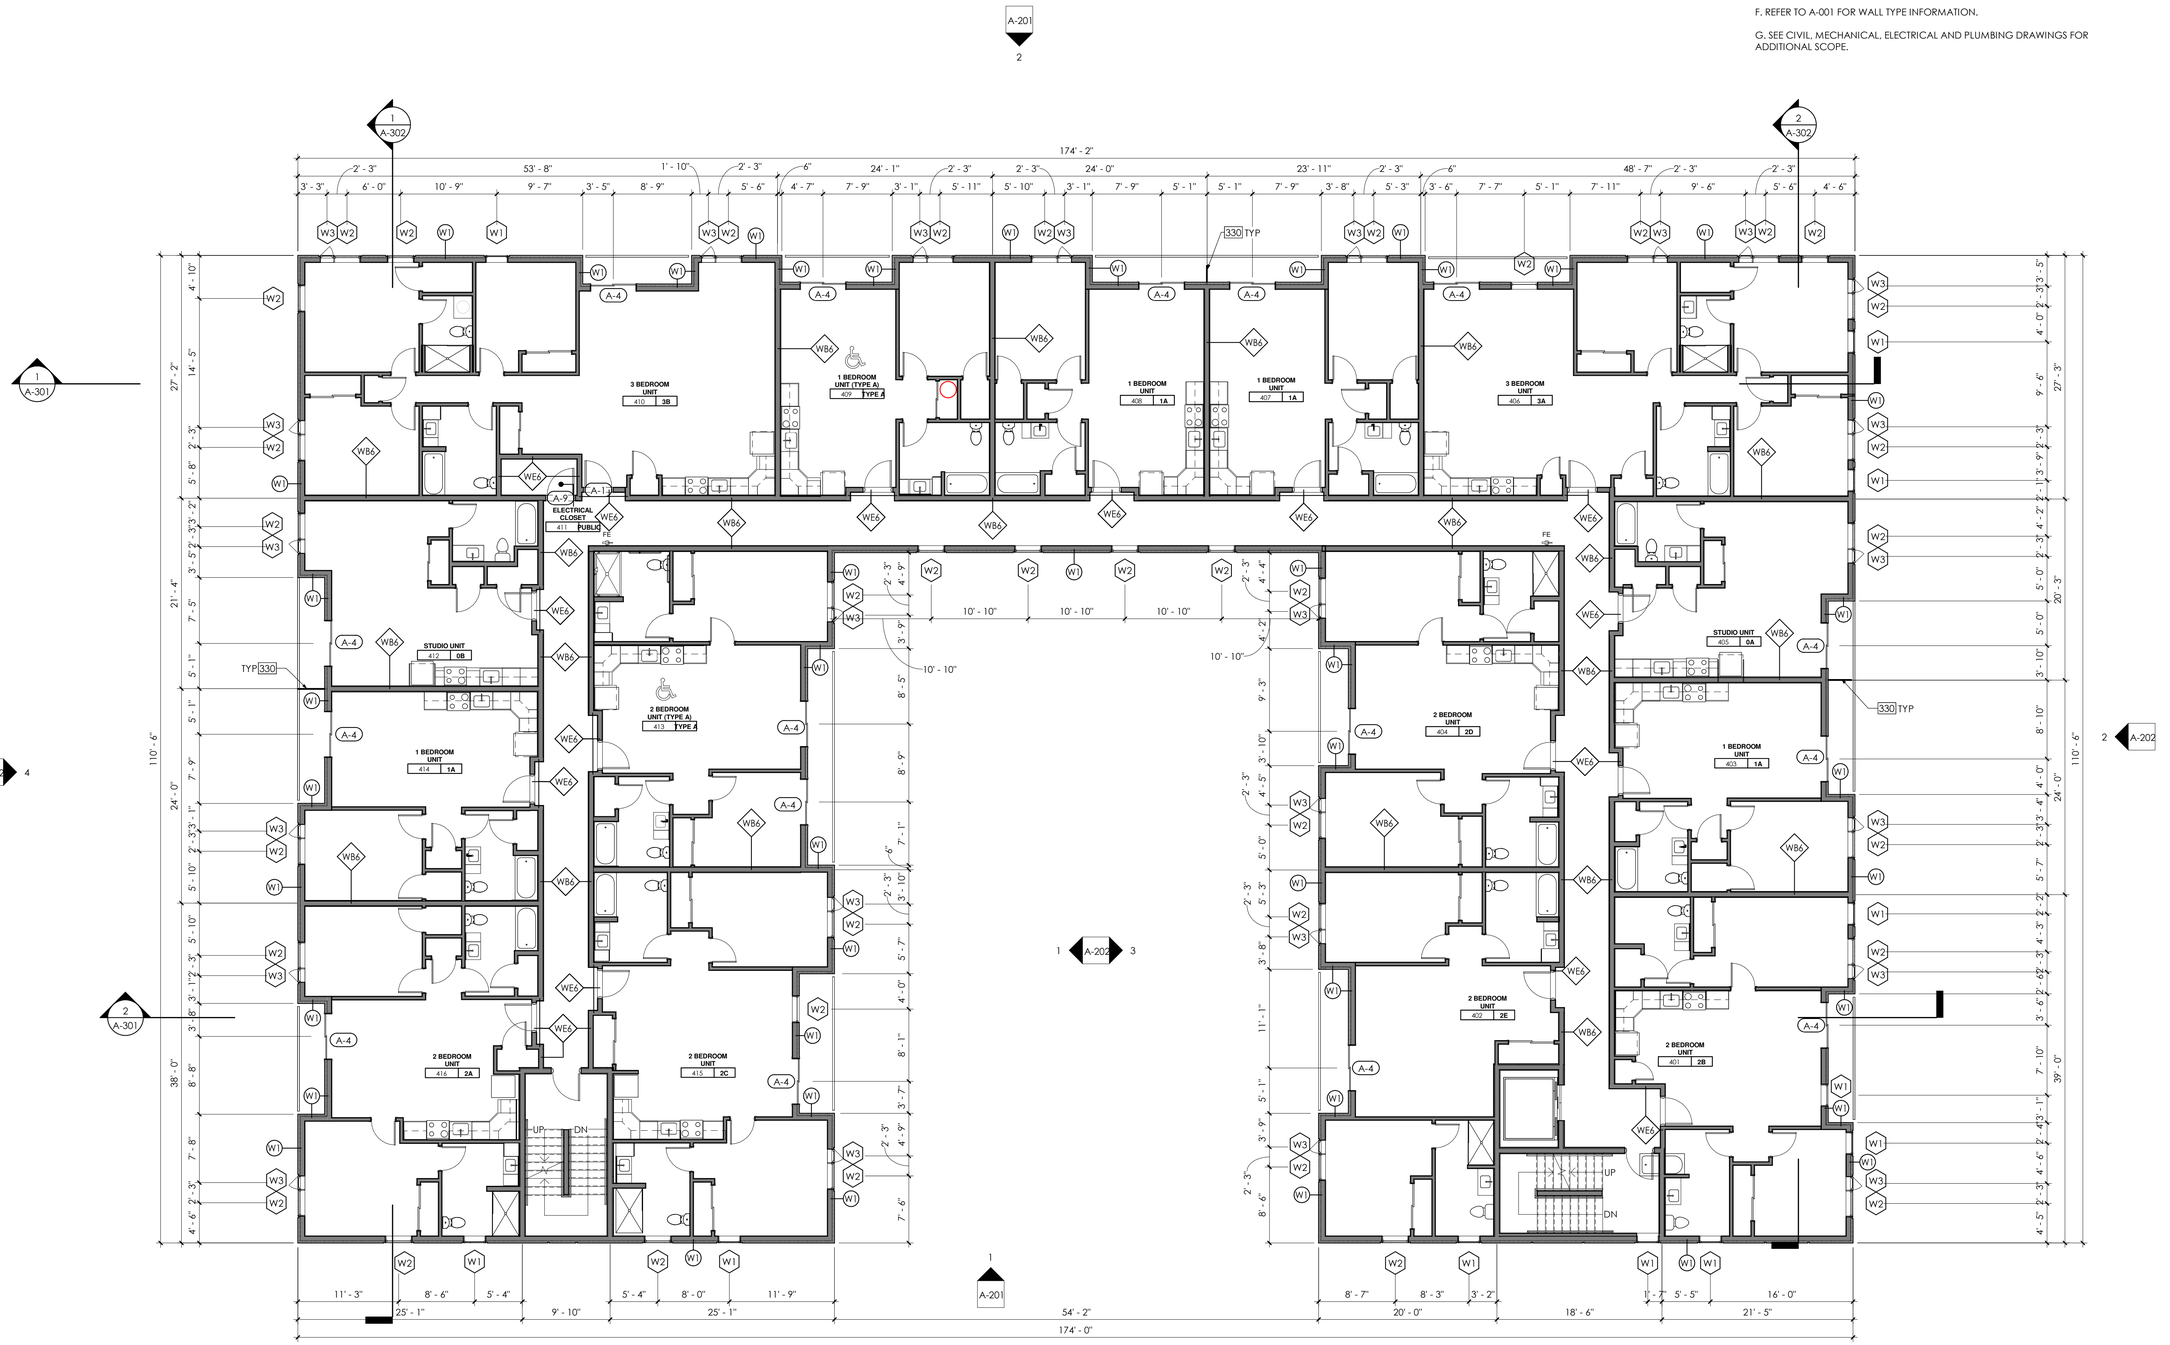

1 Fourth Floor Plan
1/8" = 1'-0"

3/1/2023 6:21:04 PM Autodesk Docs://101.19 S300W/101.19 S300W.rvt
The design concepts, construction drawings and details presented herein are the sole property of ELEV8 Architecture.
Any reproduction or other use of this information without the written consent of ELEV8 Architecture is expressly prohibited. All rights reserved. Copyright ELEV8 Architecture.

ELEV8 ARCHITECTURE

ELEV8 Architecture
15 Cobblestone Ct
Orchard Park, NY 14127

161 W 600 S
Salt Lake City, UT 84101

801.973.9000

Focus Engineering & Surveying, LLC
6949 High Tech Dr
Suite 200
Midvale, Utah 84047
801.352.0075

Royal Engineering
1837 S E Bay Blvd.

Provo, Utah 84606
801.375.2228

Realize Structural Engineering, Inc.
2880 W 4700 S A

Salt Lake City, Utah 84129
801-930-9265

Bonneville Builders
8610 South Sandy Parkway
Suite 210
Sandy, Utah 84070
801-263-1406

Platform 1500
Platform 1500 LLC
1512 S 300 W
Salt Lake City, UT 84115

STATE OF UTAH
MICHAEL JAMES CONROE
No. 11129326-0301
LICENSED ARCHITECT

Planned Development
03.01.2023

Revisions

No.	Description	Date

FOURTH FLOOR PLAN

Project No: 101.19
Client No: 101
Drawn by: NES
Sheet No:

A-104

Drawing Notes

330 ALUMINUM DIVIDER SCREEN

General Notes

A. ALL DIMENSIONS ARE TO THE FINISHED FACE OF SURFACES UNLESS OTHERWISE NOTED

B. THE CONTRACTOR IS NOT TO SCALE DRAWINGS OR DETAILS.

C. THE CONTRACTOR SHALL COORDINATE ALL WORK PROCEDURES WITH THE REQUIREMENTS OF LOCAL AUTHORITIES

D. THE CONTRACTOR SHALL BE RESPONSIBLE FOR THE PROTECTION OF ALL CONDITIONS AND MATERIALS WITHIN THE PROPOSED CONSTRUCITON AREA, THE CONTRACTOR SHALL DESIGN AND INSTALL ADEQUATE SHORING AND BRACING FOR STRUCTURAL OR REMOVAL TASKS.

E. THE CONTRACTOR SHALL PERFORM ALL CUTTING, PATCHING, REPAIRING AS REQUIRED TO PERFORM ALL OF THE WORK INDICATED ON THE DRAWINGS.

F. REFER TO A-001 FOR WALL TYPE INFORMATION.

G. SEE CIVIL, MECHANICAL, ELECTRICAL AND PLUMBING DRAWINGS FOR ADDITIONAL SCOPE.

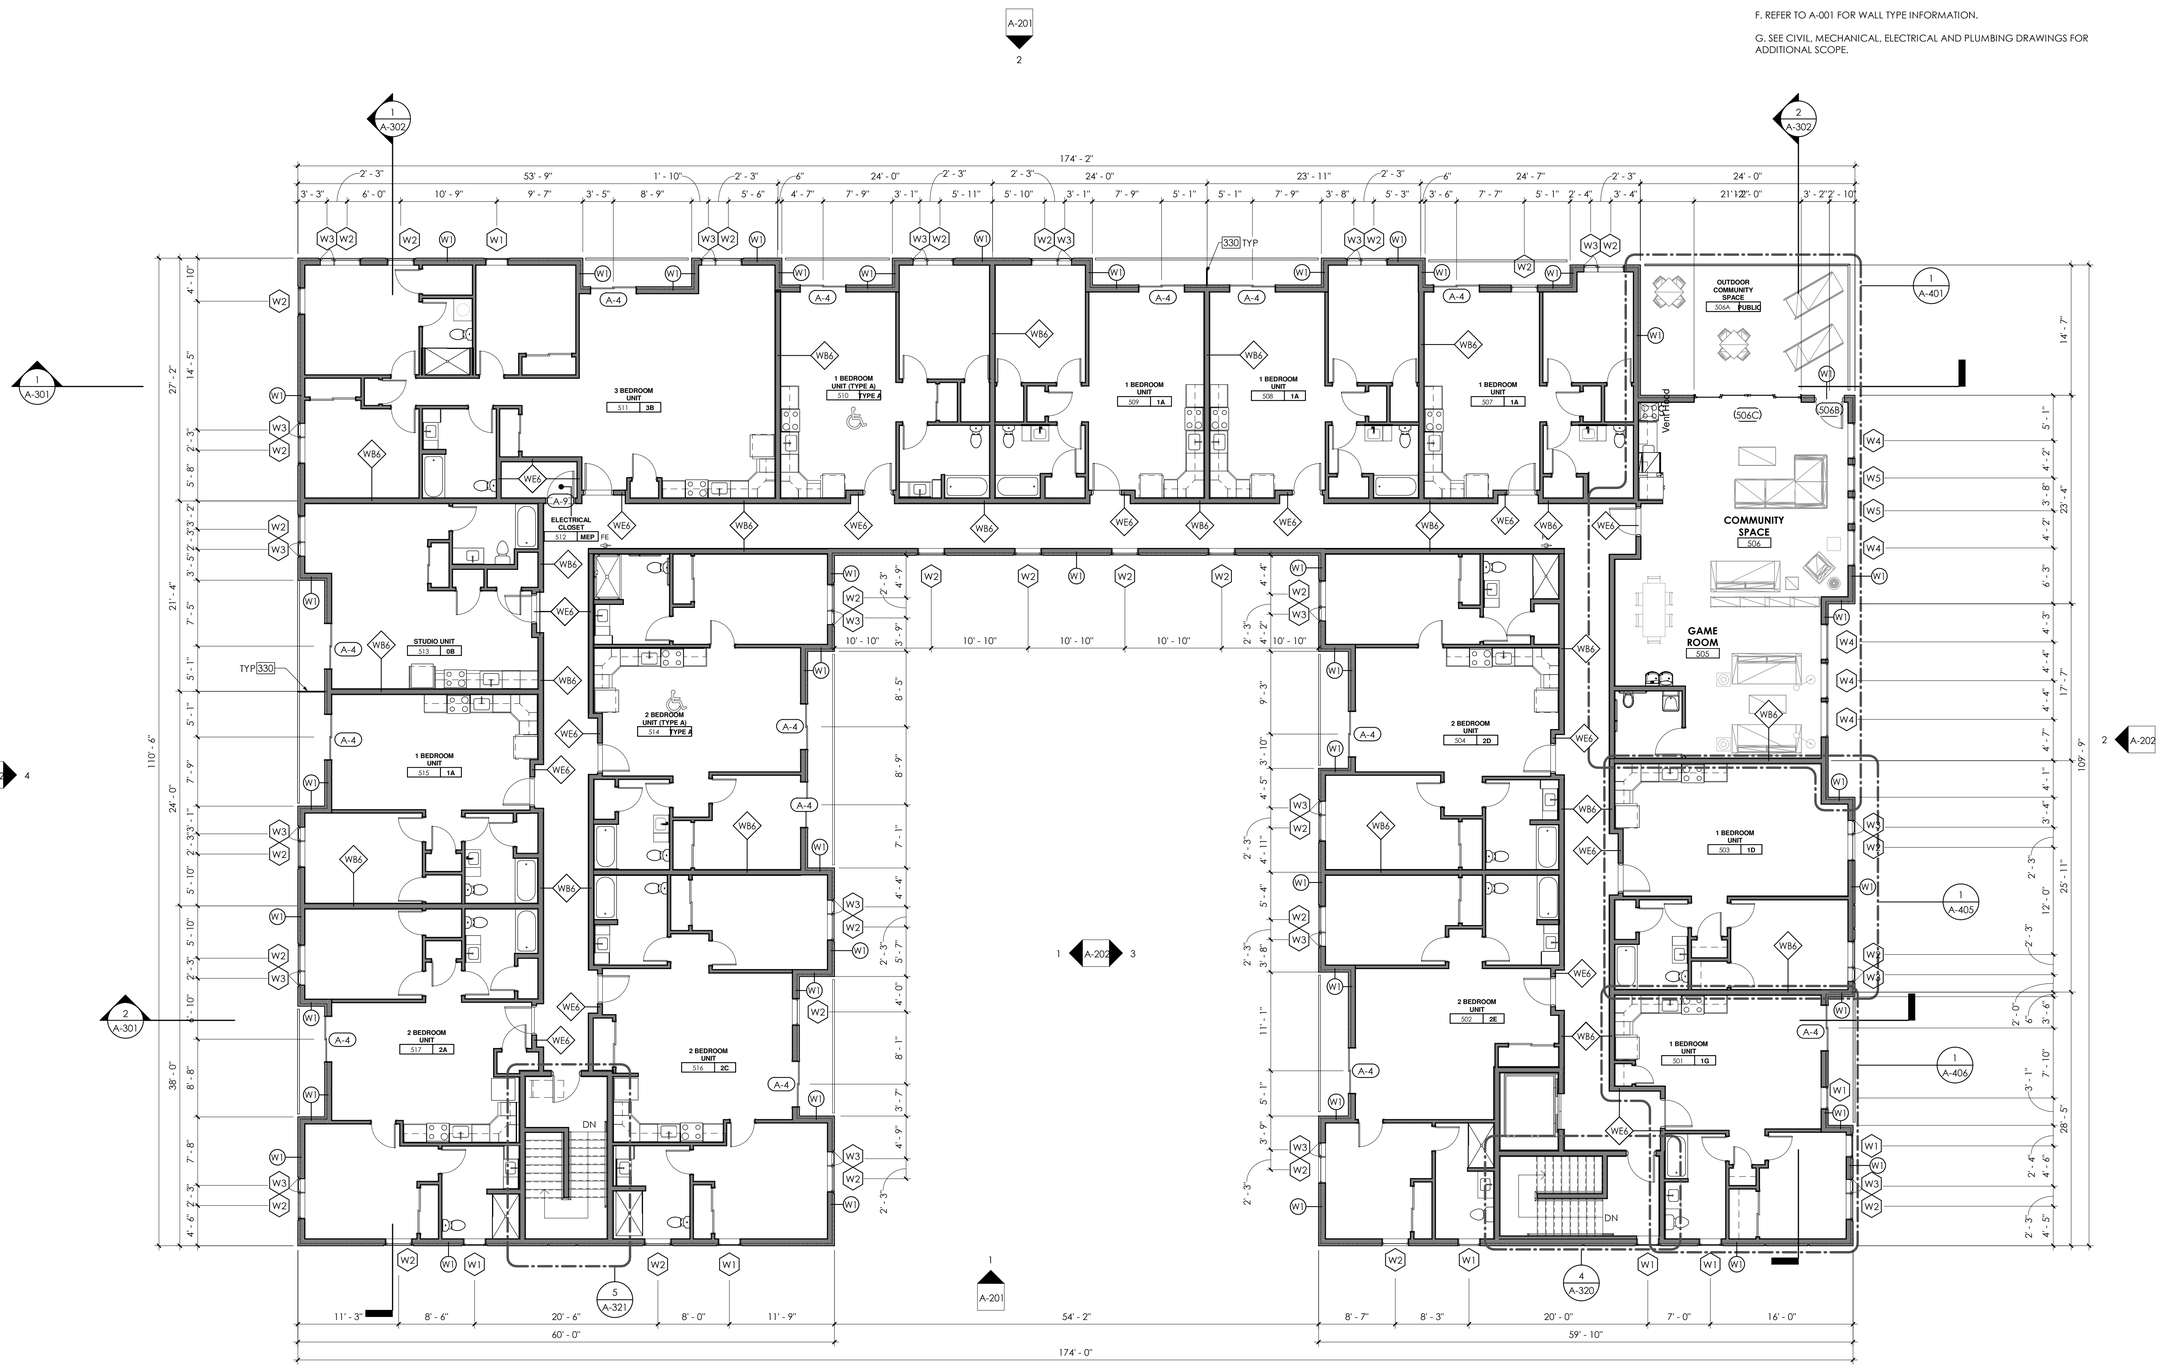

1 Fifth Floor Plan

1/8" = 1'-0"

3/1/2023 4:21:05 PM Autodesk Docs://101.19 S300W/101.19 S300W.rvt
The design concepts, construction drawings and details presented herein are the sole property of ELEV8 Architecture.
Any reproduction or other use of this information without the written consent of ELEV8 Architecture is expressly prohibited. All rights reserved. Copyright ELEV8 Architecture.

ELEV8 ARCHITECTURE

ELEV8 Architecture
15 Cobblestone Ct
Orchard Park, NY 14127

161 W 600 S
Salt Lake City, UT 84101

801.973.9000

Focus Engineering & Surveying, LLC
6949 High Tech Dr
Suite 200
Midvale, Utah 84047
801.352.0075

Royal Engineering
1837 S E Bay Blvd.

Provo, Utah 84606
801.375.2228

Realize Structural Engineering, Inc.
2880 W 4700 S A

Salt Lake City, Utah 84129
801-930-9265

Bonneville Builders
8610 South Sandy Parkway
Suite 210
Sandy, Utah 84070
801-263-1406

Platform 1500

Platform 1500 LLC
1512 S 300 W
Salt Lake City, UT 84115

STATE OF UTAH
MICHAEL JAMES CONROE
No. 11129326-0301
LICENSED ARCHITECT

Planned Development
03.01.2023

Revisions

No	Description	Date
-		

FIFTH FLOOR PLAN

Project No: 101.19
Client No: 101
Drawn by: NES
Sheet No:

A-105

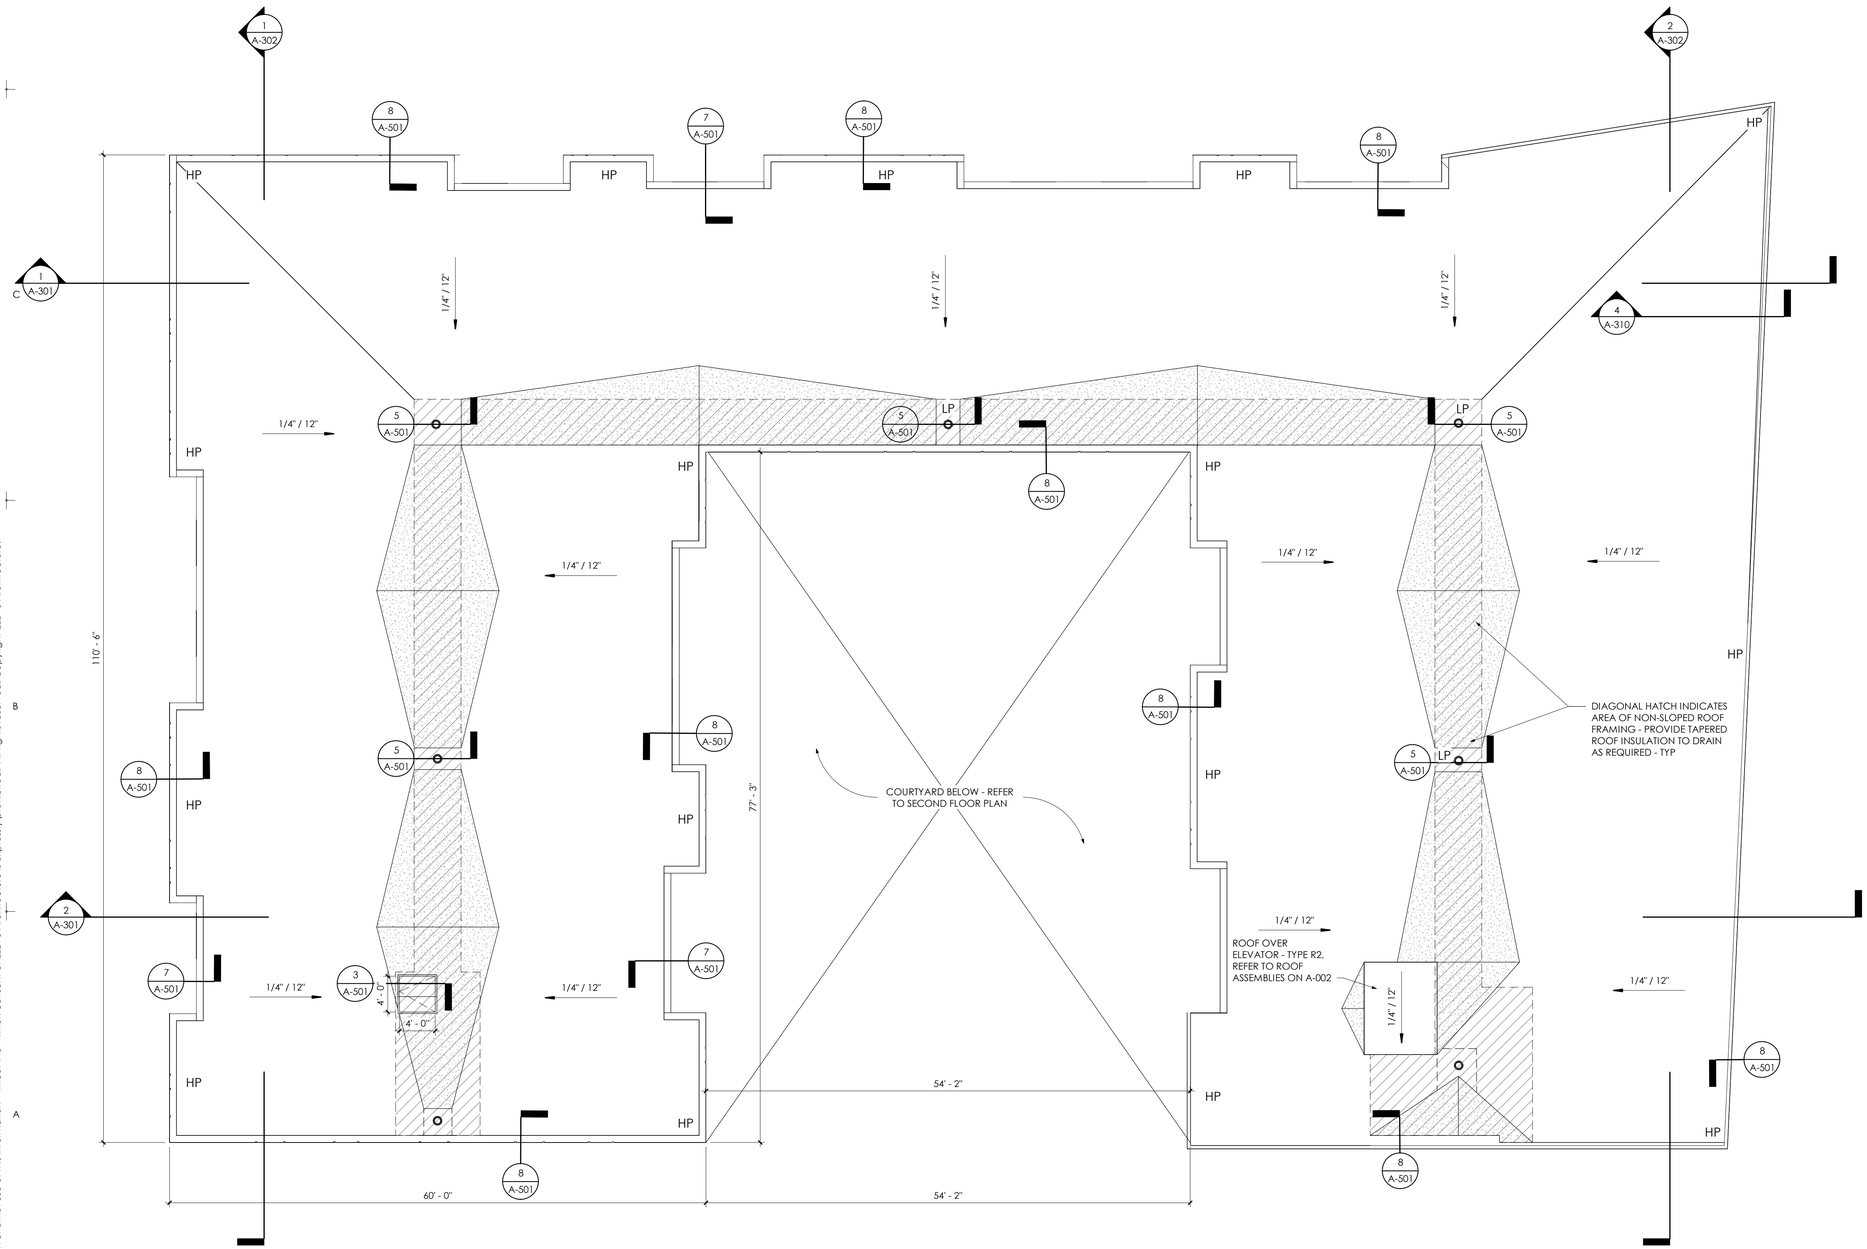

1 Roof Plan
1/8" = 1'-0"

General Notes

A. REFER TO SHEET A-001 FOR GENERAL NOTES.

B. ALL ROOF MOUNTED ITEMS (I.E. EXPANSION JOINTS, PIPES, DUCTS, CURBS, LIGHTING, RODS, EQUIPMENT SUPPORTS, ETC.) TO BE FLASHED WATERTIGHT PER SMACNA, NRCA & WRITTEN ROOFING MANUFACTURER'S RECOMMENDATION TO SUIT JOB CONDITION.

C. COORDINATE SIZE, QUANTITY AND LOCATIONS OF PENETRATIONS WITH ALL TRADES.

D. FLASH ALL EDGE CONDITIONS WATER TIGHT PER MANUFACTURER'S SPECIFICATIONS. ROOFING WORK SHALL INCLUDE ALL FLASHING, COUNTER FLASHING, COPING/CAP FLASHING & DRAINS.

E. THE ROOF SHALL BE SLOPED, AS MEASURED FROM ANY POINT ON THE ROOF, TOWARD THE ROOF DRAINS AT A MINIMUM 1/4" PER FT.

F. PROVIDE ANGLE FRAMING @ ROOF OPENINGS.

Roof Legend

	TPO MEMBRANE ROOF - REFER TO ROOF ASSEMBLY
	TPO MEMBRANE ROOF CRICKET - SLOPED TO DRAIN - REFER TO ROOF ASSEMBLY
1/4"/12"	ROOF SLOPE
	BI-FUNCTIONAL ROOF DRAIN - DUAL OUTLET - REFER TO DETAIL
VP	VENT PIPE
EF	EXHAUST FAN
LP	LOW POINT
HP	HIGH POINT

Roof Assembly - TPO on Wood Truss

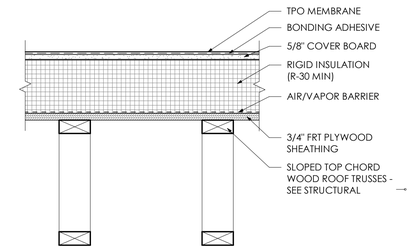

ELEV8 ARCHITECTURE

ELEV8 Architecture
15 Cobblestone Ct
Orchard Park, NY 14127

161 W 600 S
Salt Lake City, UT 84101

801.973.9000

Focus Engineering & Surveying, LLC
6949 High Tech Dr
Suite 200
Midvale, Utah 84047
801.352.0075

Royal Engineering
1837 S E Bay Blvd.

Provo, Utah 84606
801.375.2228

Realize Structural Engineering, Inc.
2880 W 4700 S A

Salt Lake City, Utah 84129
801-930-9265

Bonneville Builders
8610 South Sandy Parkway
Suite 210
Sandy, Utah 84070
801-263-1406

Platform 1500
Platform 1500 LLC
1512 S 300 W
Salt Lake City, UT 84115

STATE OF UTAH
MICHAEL JAMES CONROE
No. 11129326-0301
LICENSED ARCHITECT

Planned Development
03.01.2023

Revisions

No.	Description	Date

ROOF PLAN

Project No: 101.19
Client No: 101
Drawn by: NAS/DRS
Sheet No:

A-106

3/1/2023 6:21:06 PM Autodesk Docs://101.19 S300W/101.19 S300W.rvt
The design concepts, construction drawings and details presented herein are the sole property of ELEV8 Architecture.
Any reproduction or other use of this information without the written consent of ELEV8 Architecture is expressly prohibited. All rights reserved. Copyright ELEV8 Architecture.

MATERIAL SCHEDULE - W 1500 S		
MATERIAL	AREA	PERCENT
METAL PANEL	2,190 SF	26%
EXTERIOR GLASS	1,573 SF	19%
WOOD EXTERIOR CAMCLAD PANEL	802 SF	10%
CONCRETE MURAL WALLS	481 SF	6%
SMOOTH FINISH STUCCO	3,266 SF	39%
TOTAL	8,312 SF	100%

Finishes and Fixtures Legend

FX-3 EXTERIOR SCONCE LIGHT - KICHLER CYLINDER 2 LIGHT 12" OUTDOOR WALL SCONCE - 9244BK BLACK

LOCATION OF EXTERIOR LIGHTING

Drawing Notes

321 ALUMINUM FENCING
322 EXHAUST VENT - RE: MECH DWGS
323 METAL RAILING
324 WHITE STUCCO FINISH
325 DARK GREY STUCCO FINISH
326 WOOD TONE FIBER CEMENT PANEL
327 VINYL WINDOW
328 EXTERIOR DOOR - RE:DOOR SCHEDULE - PAGE A-600
329 ALUMINUM TRIM
330 ALUMINUM DIVIDER SCREEN
331 EXPOSED CONCRETE WALL
335 PREFINISHED ALUMINUM FASCIA
338 METAL PANEL ROUTE AND RETURN SIDING SYSTEM

2 North Elevation 1500 SOUTH
1/8" = 1'-0"

1 South Elevation Andrews Ave.
1/8" = 1'-0"

3/13/2023 3:53:44 PM Autodesk Docs://101.19 S300W/101.19 S300W.rvt
The design concepts, construction drawings and details presented herein are the sole property of ELEV8 Architecture.
Any reproduction or other use of this information without the written consent of ELEV8 Architecture is expressly prohibited. All rights reserved. Copyright ELEV8 Architecture.

ELEV8 ARCHITECTURE

ELEV8 Architecture
15 Cobblestone Ct
Orchard Park, NY 14127

161 W 600 S
Salt Lake City, UT 84101

801.973.9000

Focus Engineering & Surveying, LLC
6949 High Tech Dr
Suite 200
Midvale, Utah 84047
801.352.0075

Royal Engineering
1837 S E Bay Blvd.

Provo, Utah 84606
801.375.2228

Realize Structural Engineering, Inc.
2880 W 4700 S A

Salt Lake City, Utah 84129
801-930-9265

Bonneville Builders
8610 South Sandy Parkway
Suite 210
Sandy, Utah 84070
801-263-1406

Platform 1500

Platform 1500 LLC
1512 S 300 W
Salt Lake City, UT 84115

STATE OF UTAH
MICHAEL JAMES CONROE
No. 11129326-0301
LICENSED ARCHITECT

Planned Development
03.13.2023

Revisions

No	Description	Date
-		

ELEVATIONS

Project No: 101.19
Client No: 101
Drawn by: NES
Sheet No:

A-201

MATERIAL SCHEDULE - S 300 W		
MATERIAL	**AREA**	**PERCENT**
METAL PANEL	1,411 SF	24%
EXTERIOR GLAZING	1,706 SF	29%
WOOD EXTERIOR CAMCLAD PANEL	314 SF	5%
CONCRETE MURAL WALLS	492 SF	8%
SMOOTH FINISH STUCCO	2,060 SF	34%
TOTAL	5,983 SF	100%

Lighting Narative

LOCATION OF EXTERIOR LIGHTING

1. DECORATIVE WALL SCONCES @ EACH EXTERIOR BALCONY.
2. RECESSED LINEAR LED LIGHTING @ OVERHANG AT MAIN ENTRANCE ON 300 WEST & ANDREW.
3. SAFETY/SECURITY WALL SCONCE DOWNLIGHTS ALONG ANDREW & 1500 SOUTH.
4. RECESSED CAN LIGHTS AT FIRST FLOOR LANDSCAPE HOOKS (SAWTOOTH AREAS).
5. RECESS LINEAR LED & CAN LIGHTING AT 5TH FLOOR AMENITY PATIO & OVERHANG.
6. WALL SCONCES AT 2ND FLOOR COURTYARD FOR SAFETY/SECURITY.
7. RECESSED LINEAR LED ALONG 1500 SOUTH AT SOLID WALLS

Finishes and Fixtures Legend

FX-3 EXTERIOR SCONCE LIGHT - KICHLER CYLINDER 2 LIGHT 12" OUTDOOR WALL SCONCE - 9244BK BLACK

Drawing Notes

322 EXHAUST VENT - RE: MECH DWGS
323 METAL RAILING
324 WHITE STUCCO FINISH
325 DARK GREY STUCCO FINISH
326 WOOD TONE FIBER CEMENT PANEL
327 VINYL WINDOW
328 EXTERIOR DOOR - RE:DOOR SCHEDULE - PAGE A-600
329 ALUMINUM TRIM
330 ALUMINUM DIVIDER SCREEN
331 EXPOSED CONCRETE WALL
335 PREFINISHED ALUMINUM FASCIA
338 METAL PANEL ROUTE AND RETURN SIDING SYSTEM
339 CONCRETE PLANTER BOXES
340 METAL SLATS W/ WOOD TONE FIBER CEMENT PANEL BEYOND
341 MURAL WALL

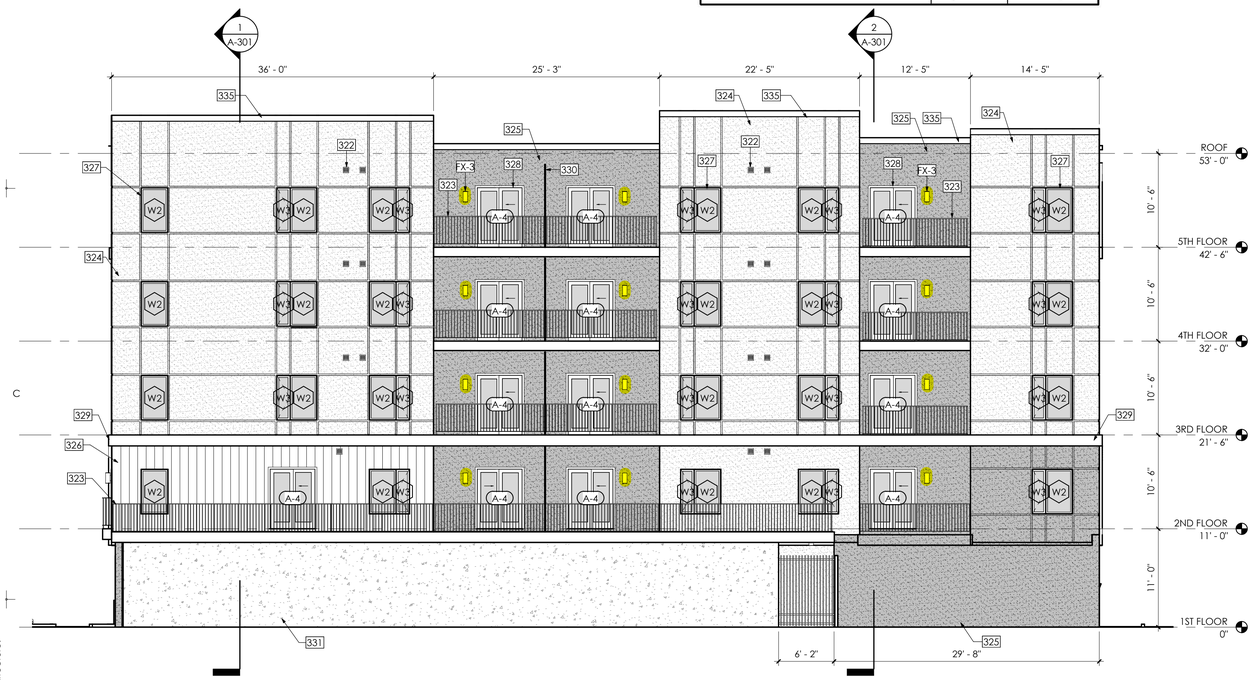

4 West Elevation

1/8" = 1'-0"

3 East Elevation Inner RAISED COURTYARD

1/8" = 1'-0"

2 East Elevation 300 WEST

1/8" = 1'-0"

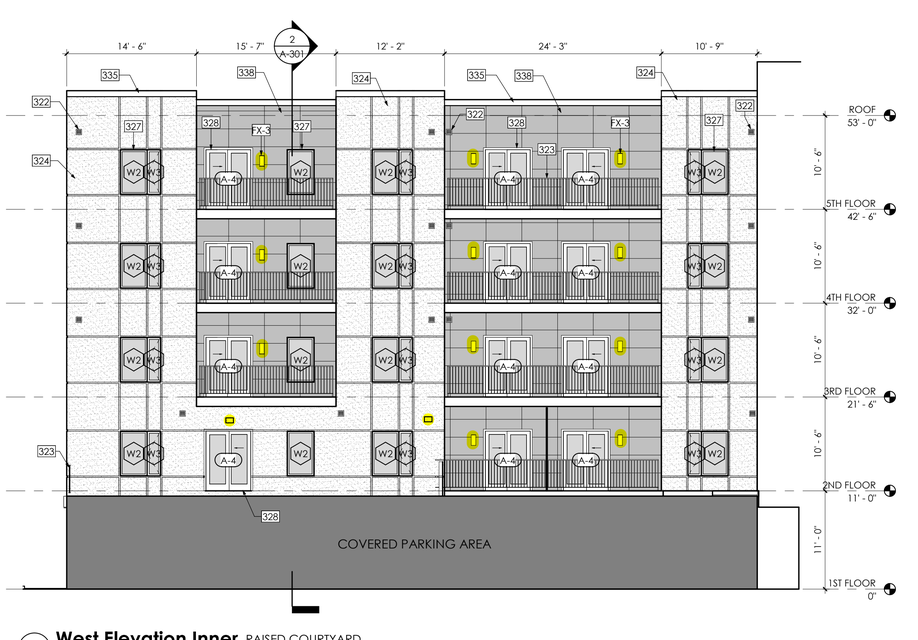

1 West Elevation Inner RAISED COURTYARD

1/8" = 1'-0"

3/13/2023 3:53:53 PM Autodesk Docs://101.19 S300W/101.19 S300W.rvt
The design concepts, construction drawings and details presented herein are the sole property of ELEV8 Architecture.
Any reproduction or other use of this information without the written consent of ELEV8 Architecture is expressly prohibited. All rights reserved. Copyright ELEV8 Architecture.

ELEV8 ARCHITECTURE

ELEV8 Architecture
15 Cobblestone Ct
Orchard Park, NY 14127

161 W 600 S
Salt Lake City, UT 84101

801.973.9000

Focus Engineering & Surveying, LLC
6949 High Tech Dr
Suite 200
Midvale, Utah 84047
801.352.0075

Royal Engineering
1837 S E Bay Blvd.

Provo, Utah 84606
801.375.2228

Realize Structural Engineering, Inc.
2880 W 4700 S A

Salt Lake City, Utah 84129
801-930-9265

Bonneville Builders
8610 South Sandy Parkway
Suite 210
Sandy, Utah 84070
801-263-1406

Platform 1500

Platform 1500 LLC
1512 S 300 W
Salt Lake City, UT 84115

STATE OF UTAH
MICHAEL JAMES CONROE
No. 11129326-0301
LICENSED ARCHITECT

Planned Development
03.13.2023

Revisions

No	Description	Date
-		
2	Addendum 2	03.06.2023

ELEVATIONS

Project No: 101.19
Client No: 101
Drawn by: NES
Sheet No:

A-202

ELEV8
ARCHITECTURE

Platform 1500 - Andrew Ave & S 300 W, Looking North
03.10.2023

ELEV8
ARCHITECTURE

Platform 1500 - S 300 W & W 1500 S, Looking West
03.10.2023

ELEV8
ARCHITECTURE

Platform 1500 - W 1500 S, Looking East
03.10.2023

ELEV8
ARCHITECTURE

Platform 1500 - Andrew Ave, Looking East
03.10.2023

CG ZONED LAND

1512 South 300 West
Salt Lake City, Utah 84115

APPRAISAL REPORT

Date of Report: June 11, 2022

Colliers File #: SLC220222

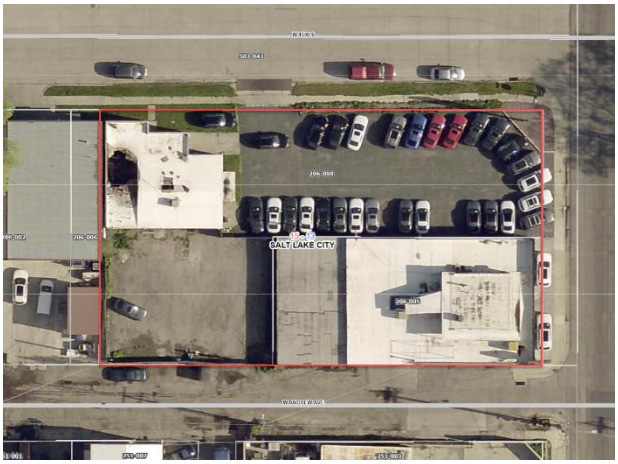

PREPARED FOR
Arlie Green
Western Region Nonprofit Housing Corporation (WRNPHC)
223 W 700 South, Suite 200
Salt Lake City, UT 84101

PREPARED BY
COLLIERS INTERNATIONAL
VALUATION & ADVISORY SERVICES

LETTER OF TRANSMITTAL

COLLIERS INTERNATIONAL
VALUATION & ADVISORY SERVICES

6440 S. Millrock Dr. | Suite 500
Salt Lake City, UT 84121
MAIN+1 385 249 5450
FAX +1 385 249 5451
WEB www.colliers.com/valuationadvisory

June 11, 2022

Arlie Green
Western Region Nonprofit Housing Corporation (WRNPHC)
223 W 700 South, Suite 200
Salt Lake City, UT 84101

RE: CG Zoned Land
1512 South 300 West
Salt Lake City, Utah 84115

Colliers File #: SLC220222

Ms. Green:

This appraisal report satisfies the scope of work and requirements agreed upon by Western Region Nonprofit Housing Corporation (WRNPHC) and Colliers International Valuation & Advisory Services. The date of this report is June 11, 2022. At the request of the client, this appraisal is presented in an Appraisal Report format as defined by *USPAP* Standards Rule 2-2(a). My appraisal format provides a summary description of the appraisal process, subject and market data and valuation analyses.

The purpose of this appraisal is to develop an opinion of the Market Land Value of the subject property's fee simple interest. The following table conveys the final opinion of market value of the subject property that is developed within this appraisal report:

VALUE TYPE	INTEREST APPRAISED	DATE OF VALUE	VALUE
Market Land Value	Fee Simple	May 24, 2022	$2,500,000

The subject is a 0.51-acre CG zoned site at 1512 South 300 West in Salt Lake City, Utah.

At the request of the client, we have provided a land only value for the underlying real estate based on the anticipated unit mix of 91 total units (see extraordinary assumptions). The appraiser has not taken into account the existing improvements and no deductions were made for the demolition and disposal costs of the existing improvements (see Hypothetical Condition statement below).

COVID-19 **-** It is prudent to note that the COVID-19 virus (aka coronavirus) is a serious illness that has been spread throughout the world and more specifically the United States. The effects have included volatility in the

Colliers International Valuation & Advisory Services, and certain of its subsidiaries, is an independently owned and operated business and a member firm of Colliers International Property Consultants, an affiliation of independent companies with over 500+ offices throughout more than 68 countries worldwide.

stock market, capital markets, Federal Reserve interest rate cuts, and a federal stimulus package. The impact to demand and ultimately values for real estate were felt. Real estate is an investment type that historically takes a longer time period to be impacted in relation to alternative investment types. Colliers Valuation professionals have consulted with market participants in preparation of this assignment to understand and monitor how the subject property may be impacted. Our opinions and conclusions are based on information available and accounts for market perception as of the date of this appraisal.

The analyses, opinions and conclusions communicated within this appraisal report were developed based upon the requirements and guidelines of the current Uniform Standards of Professional Appraisal Practice (USPAP), the requirements of the Code of Professional Ethics and the Standards of Professional Appraisal Practice of the Appraisal Institute.

The report, in its entirety, including all assumptions and limiting conditions, is an integral part of, and inseparable from, this letter. *USPAP* defines an Extraordinary Assumption as, “an assignment specific-assumption as of the effective date regarding uncertain information used in an analysis which, if found to be false, could alter the appraiser’s opinions or conclusions”. *USPAP* defines a Hypothetical Condition as, “that which is contrary to what is known by the appraiser to exist on the effective date of the assignment results, but is used for the purpose of analysis”.

The Extraordinary Assumptions and/or Hypothetical Conditions that were made during the appraisal process to arrive at my opinion of value are fully discussed below. I advise the client to consider these issues carefully given the intended use of this appraisal, as their use might have affected the assignment results.

EXTRAORDINARY ASSUMPTIONS

It is an Extraordinary Assumptions of this assignment that the subject will be approved by the city planning department for a 91-unit multi-family development.

HYPOTHETICAL CONDITIONS

At the request of the client, we have provided a land only value for the underlying real estate. It is a Hypothetical Conditions of this assignment that the existing improvements on the subject site are non-existent, resulting in a vacant and developable site.

RELIANCE LANGUAGE

The Appraisal is for the sole use of the Client; however, Client may provide only complete, final copies of the Appraisal report in its entirety (but not component parts) to third parties who shall review such reports in connection with loan underwriting or securitization efforts. Colliers International Valuation & Advisory Services is not required to explain or testify as to appraisal results other than to respond to the Client for routine and customary questions. Please note that our consent to allow the Appraisal prepared by Colliers International Valuation & Advisory Services or portions of such Appraisal, to become part of or be referenced in any public offering, the granting of such consent will be at our sole and absolute discretion and, if given, will be on condition that Colliers International Valuation & Advisory Services will be provided with an Indemnification Agreement and/or Non-Reliance letter, in a form and content satisfactory to Colliers International Valuation & Advisory Services, by a party satisfactory to Colliers International Valuation & Advisory Services. Colliers International Valuation & Advisory Services does consent to your submission of the reports to rating agencies, loan participants or your auditors in its entirety (but not component parts) without the need to provide Colliers International Valuation & Advisory Services with an Indemnification Agreement and/or Non-Reliance letter.

Colliers International Valuation & Advisory Services hereby expressly grants to Client the right to copy the Appraisal and distribute it to other parties in the transaction for which the Appraisal has been prepared, including employees of Client, other lenders in the transaction, and the borrower, if any.

© 2022 COLLIERS INTERNATIONAL VALUATION & ADVISORY SERVICES

My opinion of value reflects current conditions and the likely actions of market participants as of the date of value. It is based on the available information gathered and provided to us, as presented in this report, and does not predict future performance. Changing market or property conditions can and likely will have an effect on the subject's value.

The signature below indicates my assurance to the client that the development process and extent of analysis for this assignment adhere to the scope requirements and intended use of the appraisal. If you have any specific questions or concerns regarding the attached appraisal report, or if Colliers International Valuation & Advisory Services can be of additional assistance, please contact the individuals listed below.

Sincerely,

COLLIERS INTERNATIONAL
VALUATION & ADVISORY SERVICES

Kelly Tate, MAI
Senior Valuation Services Director
Certified General Real Estate Appraiser
State of Utah License #8384882-CG00
+1 385 249 5444
kelly.tate@colliers.com

© 2022 COLLIERS INTERNATIONAL VALUATION & ADVISORY SERVICES

LETTER OF TRANSMITTAL

INTRODUCTION 1
- Executive Summary 1
- Aerial Photograph 2
- Subject Property Photographs 3
- Identification of Appraisal Assignment 5
- Scope of Work 7

DESCRIPTIONS & EXHIBITS 9
- Regional Map 9
- Regional Analysis 10
- Local Area Map 16
- Site Description 27
- Assessment & Taxation 33
- Zoning Analysis 34
- Market Analysis 36
- Highest & Best Use 48

VALUATION 49
- Valuation Methods 49
- Land Valuation 49
- Calculation of Land Value 59

CERTIFICATION

ASSUMPTIONS & LIMITING CONDITIONS

ADDENDA

- Engagement Letter
- Valuation Glossary
- Qualifications of Appraiser
- Qualifications of Colliers International Valuation & Advisory Services

© 2022 COLLIERS INTERNATIONAL VALUATION & ADVISORY SERVICES

GENERAL INFORMATION

Property Name	CG Zoned Land
Property Type	Land - Multi-Family Land
Address	1512 South 300 West
City	Salt Lake City
State	Utah
Zip Code	84115
County	Salt Lake
Core Based Statistical Area (CBSA)	Salt Lake City, UT
Market	Salt Lake City/Ogden/Clearfield
Submarket	South Salt Lake/Murray
Latitude	40.736856
Longitude	-111.900222
Number Of Parcels	2
Assessor Parcels	15-13-206-005, 15-13-206-008
Total Taxable Value	$776,000
Census Tract Number	1029.00 / 2

SITE INFORMATION

Land Area	**Acres**	**Square Feet**
Usable	0.51	22,216
Unusable	0.00	0
Excess	0.00	0
Surplus	0.00	0
Total	**0.51**	**22,216**

Topography	Level at street grade
Shape	Rectangular
Access	Average/Good
Exposure	Average/Good
Current Zoning	General Commercial (CG)
Flood Zone	Zone X (Unshaded)
Seismic Zone	High Risk

VALUATION SUMMARY

VALUATION INDICES	**MARKET LAND VALUE**
INTEREST APPRAISED	**FEE SIMPLE**
DATE OF VALUE	**MAY 24, 2022**

FINAL VALUE CONCLUSION

FINAL VALUE	**$2,500,000**
$/SF	$113/SF

LAND VALUATION

LAND VALUE	**$2,500,000**
Value/Unit	$27,472.53

© 2022 COLLIERS INTERNATIONAL VALUATION & ADVISORY SERVICES

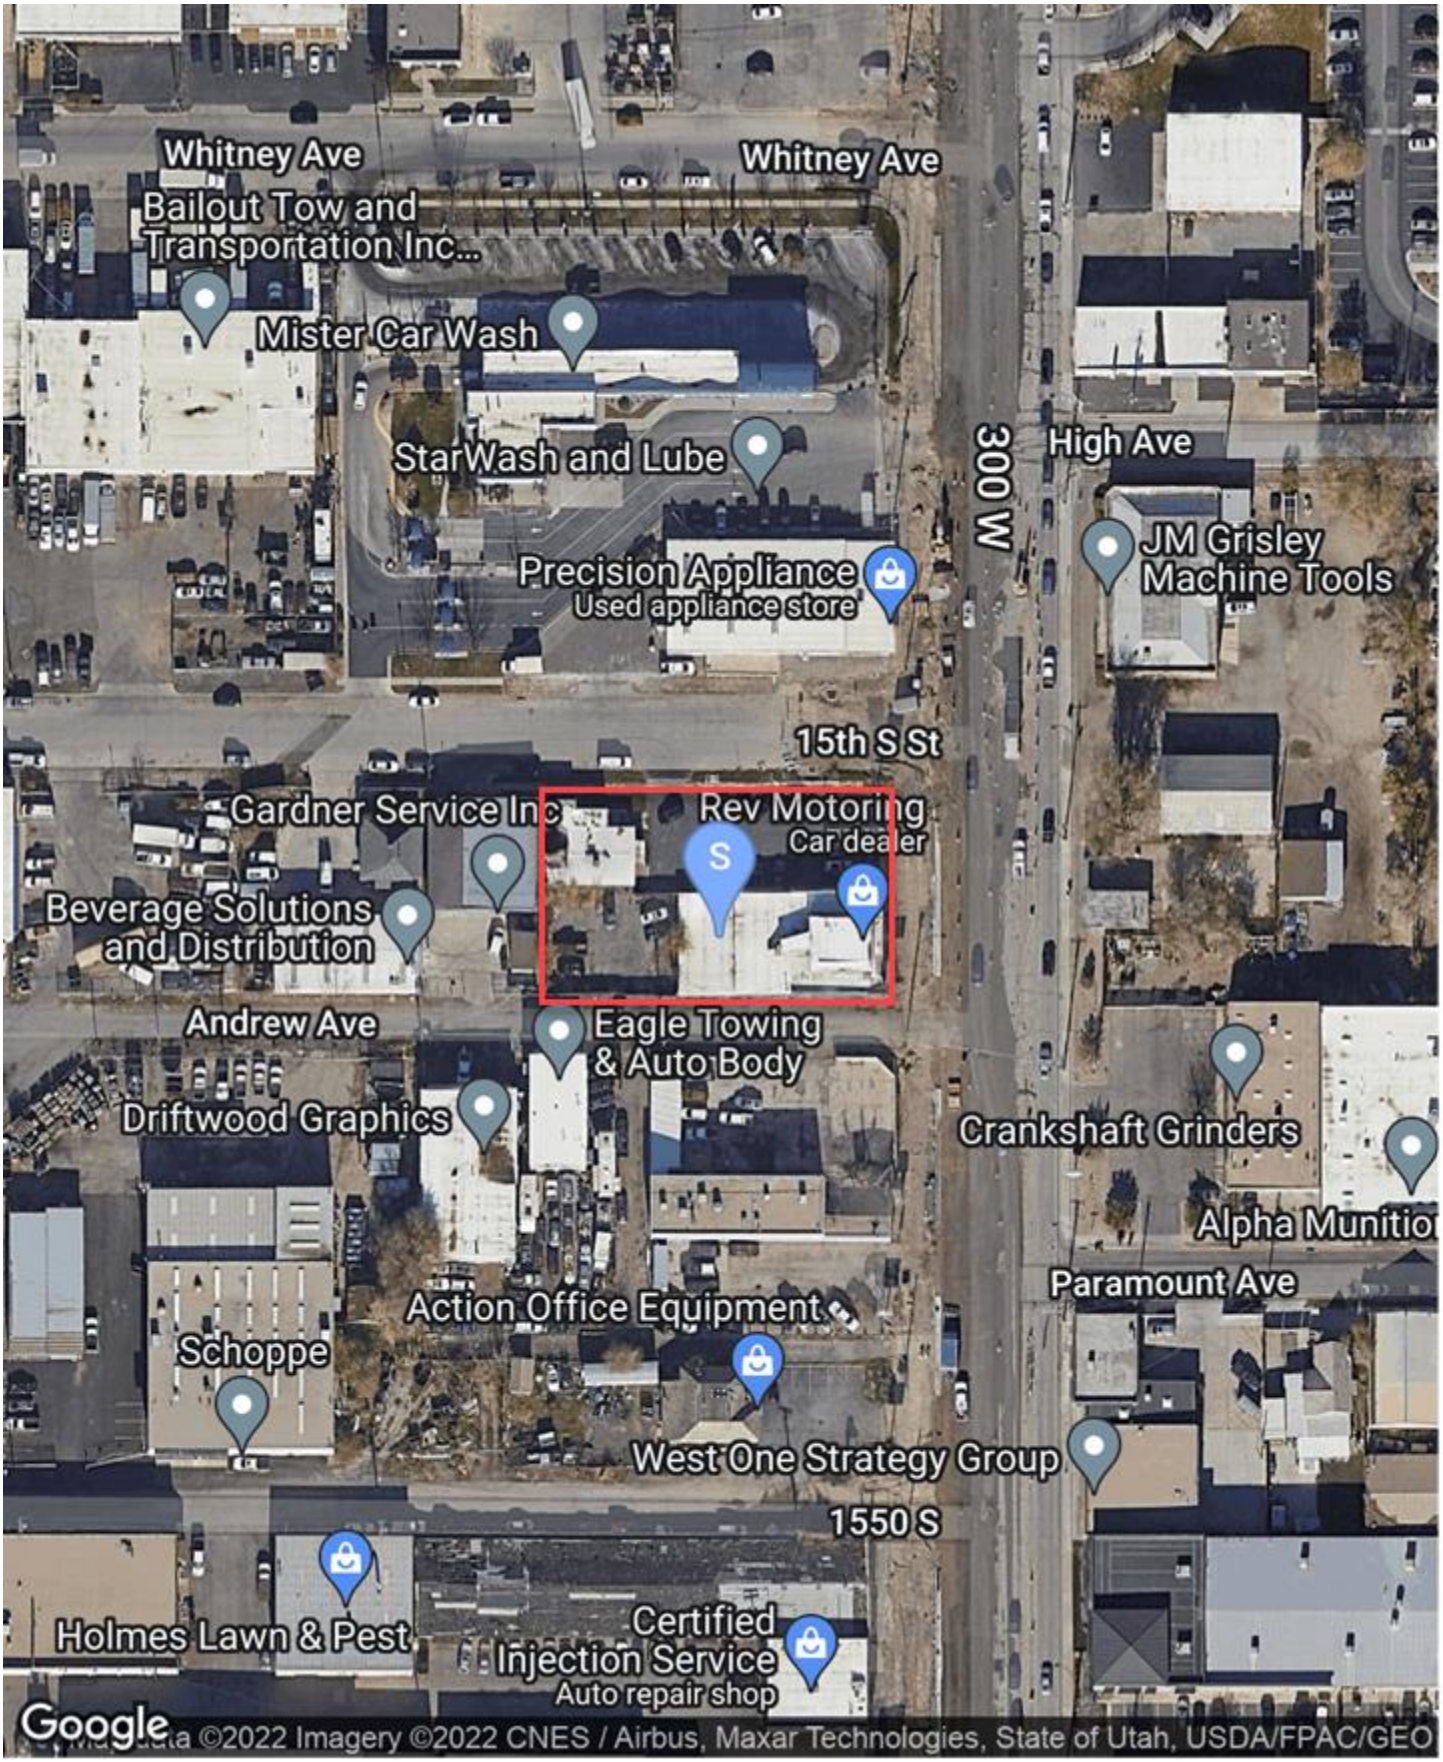
Whitney Ave
Whitney Ave
Bailout Tow and Transportation Inc...
Mister Car Wash
StarWash and Lube
300 W
High Ave
JM Grisley Machine Tools
Precision Appliance
Used appliance store
15th S St
Gardner Service Inc
Rev Motoring
Car dealer
Beverage Solutions and Distribution
Andrew Ave
Eagle Towing & Auto Body
Driftwood Graphics
Crankshaft Grinders
Alpha Munitio
Paramount Ave
Action Office Equipment
Schoppe
West One Strategy Group
1550 S
Holmes Lawn & Pest
Certified Injection Service
Auto repair shop
Google
©2022 Imagery ©2022 CNES / Airbus, Maxar Technologies, State of Utah, USDA/FPAC/GEO

LOOKING SOUTHWEST FROM THE NORTHEAST CORNER

LOOKING NORTHWEST FROM THE SOUTHEAST CORNER

LOOKING NORTHEAST FROM THE SOUTHWEST CORNER

LOOKING SOUTHEAST FROM THE NORTHWEST CORNER

LOOKING WEST THROUGH THE NORTHERN PORTION OF SITE

LOOKING EAST THROUGH THE SOUTHERN PORTION OF SITE

© 2022 COLLIERS INTERNATIONAL VALUATION & ADVISORY SERVICES

LOOKING SOUTH ALONG 300 WEST (SUB. ON LEFT)

LOOKING NORTH ALONG 300 WEST (SUB. ON LEFT)

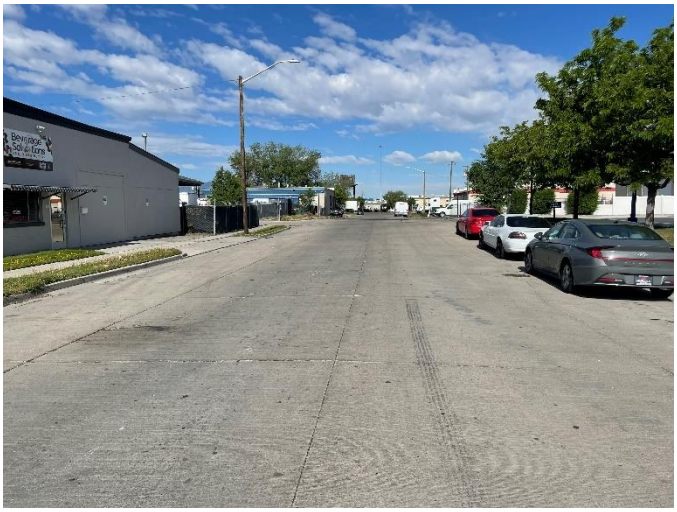
LOOKING WEST ALONG 1500 SOUTH (SUB. ON LEFT)

LOOKING EAST ALONG 1500 SOUTH (SUB. ON RIGHT)

LOOKING WEST ALONG ANDREW AVE (SUB. ON RIGHT)

LOOKING EAST ALONG ANDREW AVE (SUB. ON LEFT)

© 2022 COLLIERS INTERNATIONAL VALUATION & ADVISORY SERVICES

PROPERTY IDENTIFICATION

The subject a 0.51-acre site at 1512 South 300 West in Salt Lake City, Salt Lake County, Utah. The assessor's parcel numbers are: 15-13-206-005, 15-13-206-008.

The legal description of the subject property is as follows:

- 15-13-206-005 - LOTS 51 & 52 BURR OAK ADD TOGETHER WITH 1/2 VACATED ALLEY ABUTTING ON THE W LESS TRACT DEEDED TO SL CITY 6192-1311 6483-1516,1519,1520 10441-9613 10521-8894
- 15-13-206-008 - THE E 1/2 OF LOT 48 & ALL OF LOTS 49 & 50, BURR OAK SUB. TOGETHER WITH 1/2 VACATED ALLEY ABUTTING ON E. ALSO W 110 FTOF LOTS 53 & 54 BURR OAK ADDN. TOGETHER WITH 1/2 VACATED ALLEY ABUTTING ON W. 5515-1132 5926-2955 6074-0223 6598-12176869-1829 7351-1791 7552-0762 8267-2066 8561-8016 9414-7717 9802-6850 9852-6702 10503-211 10521-8895

CLIENT IDENTIFICATION

The client of this specific assignment is Western Region Nonprofit Housing Corporation (WRNPHC).

PURPOSE

The purpose of this appraisal is to develop an opinion of the Market Land Value of the subject property's fee simple interest.

INTENDED USE

The intended use of this appraisal is to assist the client in making internal business decisions related to this asset.

INTENDED USERS

Western Region Nonprofit Housing Corporation (WRNPHC) is the only intended user of this report. Use of this report by third parties and other unintended users is not permitted. This report must be used in its entirety. Reliance on any portion of the report independent of others, may lead the reader to erroneous conclusions regarding the property values. Unless approval is provided by the authors no portion of the report stands alone.

ASSIGNMENT DATES

Date of Report	June 11, 2022
Date of Inspection	May 24, 2022
Land Valuation Date	May 24, 2022

PERSONAL INTANGIBLE PROPERTY

No personal property or intangible items are included in this valuation.

PROPERTY AND SALES HISTORY

Current Owner

The subject title is currently recorded in the name of LIMA ECHO ECHO LLC who acquired title to the property on 4/12/2017, as recorded in the Salt Lake County Deed Records.

Three-Year Sales History

Research of the applicable public records, private data services and an interview of the current owner and/or broker revealed that the subject property has not transferred during the past three years of the effective date of value stated in this report.

© 2022 COLLIERS INTERNATIONAL VALUATION & ADVISORY SERVICES

Subject Sale Status

Research of the applicable public records, private data services and an interview of the current owner and/or broker revealed that the subject property is not under a current agreement of sale or option and is not currently offered for sale on the open market.

DEFINITIONS

This section summarizes the definitions of value, property rights appraised, and value scenarios that are applicable for this appraisal assignment. All other applicable definitions for this assignment are located in the Valuation Glossary section of the Addenda.

DEFINITIONS OF VALUE

Given the scope and intended use of this assignment, the definition of Market Value is applicable. The definition of Market Value, along with all other applicable definitions for this assignment, is located in the Valuation Glossary section of the Addenda (see Interagency Guidelines definition).

PROPERTY RIGHTS APPRAISED

The property rights appraised constitute the fee simple interest.

VALUE SCENARIOS

The valuation scenarios developed in this appraisal report include the Market Land Value of the subject property's fee simple interest.

© 2022 COLLIERS INTERNATIONAL VALUATION & ADVISORY SERVICES

INTRODUCTION

The appraisal development and reporting processes requires gathering and analyzing information about those assignment elements necessary to properly identify the appraisal problem to be solved. The scope of work decision must include the research and analyses that are necessary to develop credible assignment results given the intended use of the appraisal. Sufficient information includes disclosure of research and analyses performed and might also include disclosure of research and analyses not performed. The scope of work for this appraisal assignment is outlined below:

- The appraiser analyzed the regional and local area economic profiles including employment, population, household income, and real estate trends. The local area was further studied to assess the general quality and condition, and emerging development trends for the real estate market. The immediate market area was inspected and examined to consider external influences on the subject.
- The appraiser confirmed and analyzed legal and physical features of the subject property including sizes of the site, flood plain data, seismic zone, zoning, easements and encumbrances, access and exposure of the site.
- The appraiser completed a land market analysis that included market and sub-market overviews. The Salt Lake City/Ogden/Clearfield market and South Salt Lake/Murray sub-market overviews analyzed supply/demand conditions using vacancy, absorption, supply change and rent change statistics. Conclusions were drawn regarding the subject property's competitive position given its physical and locational characteristics, the prevailing economic conditions and external influences.
- The appraiser conducted Highest and Best Use analysis and conclusions were drawn for the highest and best use of the subject property As-Vacant. The analysis considered legal, locational, physical and financial feasibility characteristics of the subject site.
- The appraiser confirmed and analyzed financial features of the subject property including potential entitlement issues, and tax and assessment records. This information as well as trends established by confirmed market indicators was used to forecast performance of the subject property.
- Selection of the valuation methods was based on the identifications required in USPAP relating to the intended use, intended users, definition and date of value, relevant property characteristics and assignment conditions. This appraisal developed the Sales Comparison Approach to value, which was adjusted and reconciled as appropriate. The appraisal develops an opinion of the Market Land Value of the subject property's fee simple interest.
- Reporting of this appraisal is in an Appraisal Report format as required in USPAP Standard 2. The appraiser's analysis and conclusions are summarized within this document.
- I understand the Competency Rule of USPAP and the author of this report meets the standards.
- Brady D. Hagblom provided significant real property appraisal assistance to the appraiser signing this certification. Assistance included gathering regional, neighborhood, zoning, and tax information, highest & best use analysis, inspecting the subject site, confirming the comparable data and assisting in the valuation analysis and reconciliation analysis under guidance and review of the appraiser.

© 2022 COLLIERS INTERNATIONAL VALUATION & ADVISORY SERVICES

SOURCES OF INFORMATION

The following sources were contacted to obtain relevant information:

SOURCES OF INFORMATION

ITEM	SOURCE
Tax Information	Salt Lake County Tax Assessor
Zoning Information	City of Salt Lake City Zoning Code
Site Size Information	Salt Lake County Tax Assessor
New Construction	City of Salt Lake City / Salt Lake County
Flood Map	RealQuest
Demographics	Pitney Bowes/Gadberry Group - GroundView®
Comparable Information	MLS, CoStar, Brokers, Collier's Internal Data
Legal Description	Salt Lake County Tax Assessor
Other Property Data	Salt Lake County Property Records

SUBJECT PROPERTY INSPECTION

SUBJECT PROPERTY INSPECTION

COLLIERS REPRESENTATIVE	INSPECTED	EXTENT	DATE OF INSPECTION
Kelly Tate, MAI	No	-	-
Brady D. Hagblom	Yes	Site	May 24, 2022

© 2022 COLLIERS INTERNATIONAL VALUATION & ADVISORY SERVICES

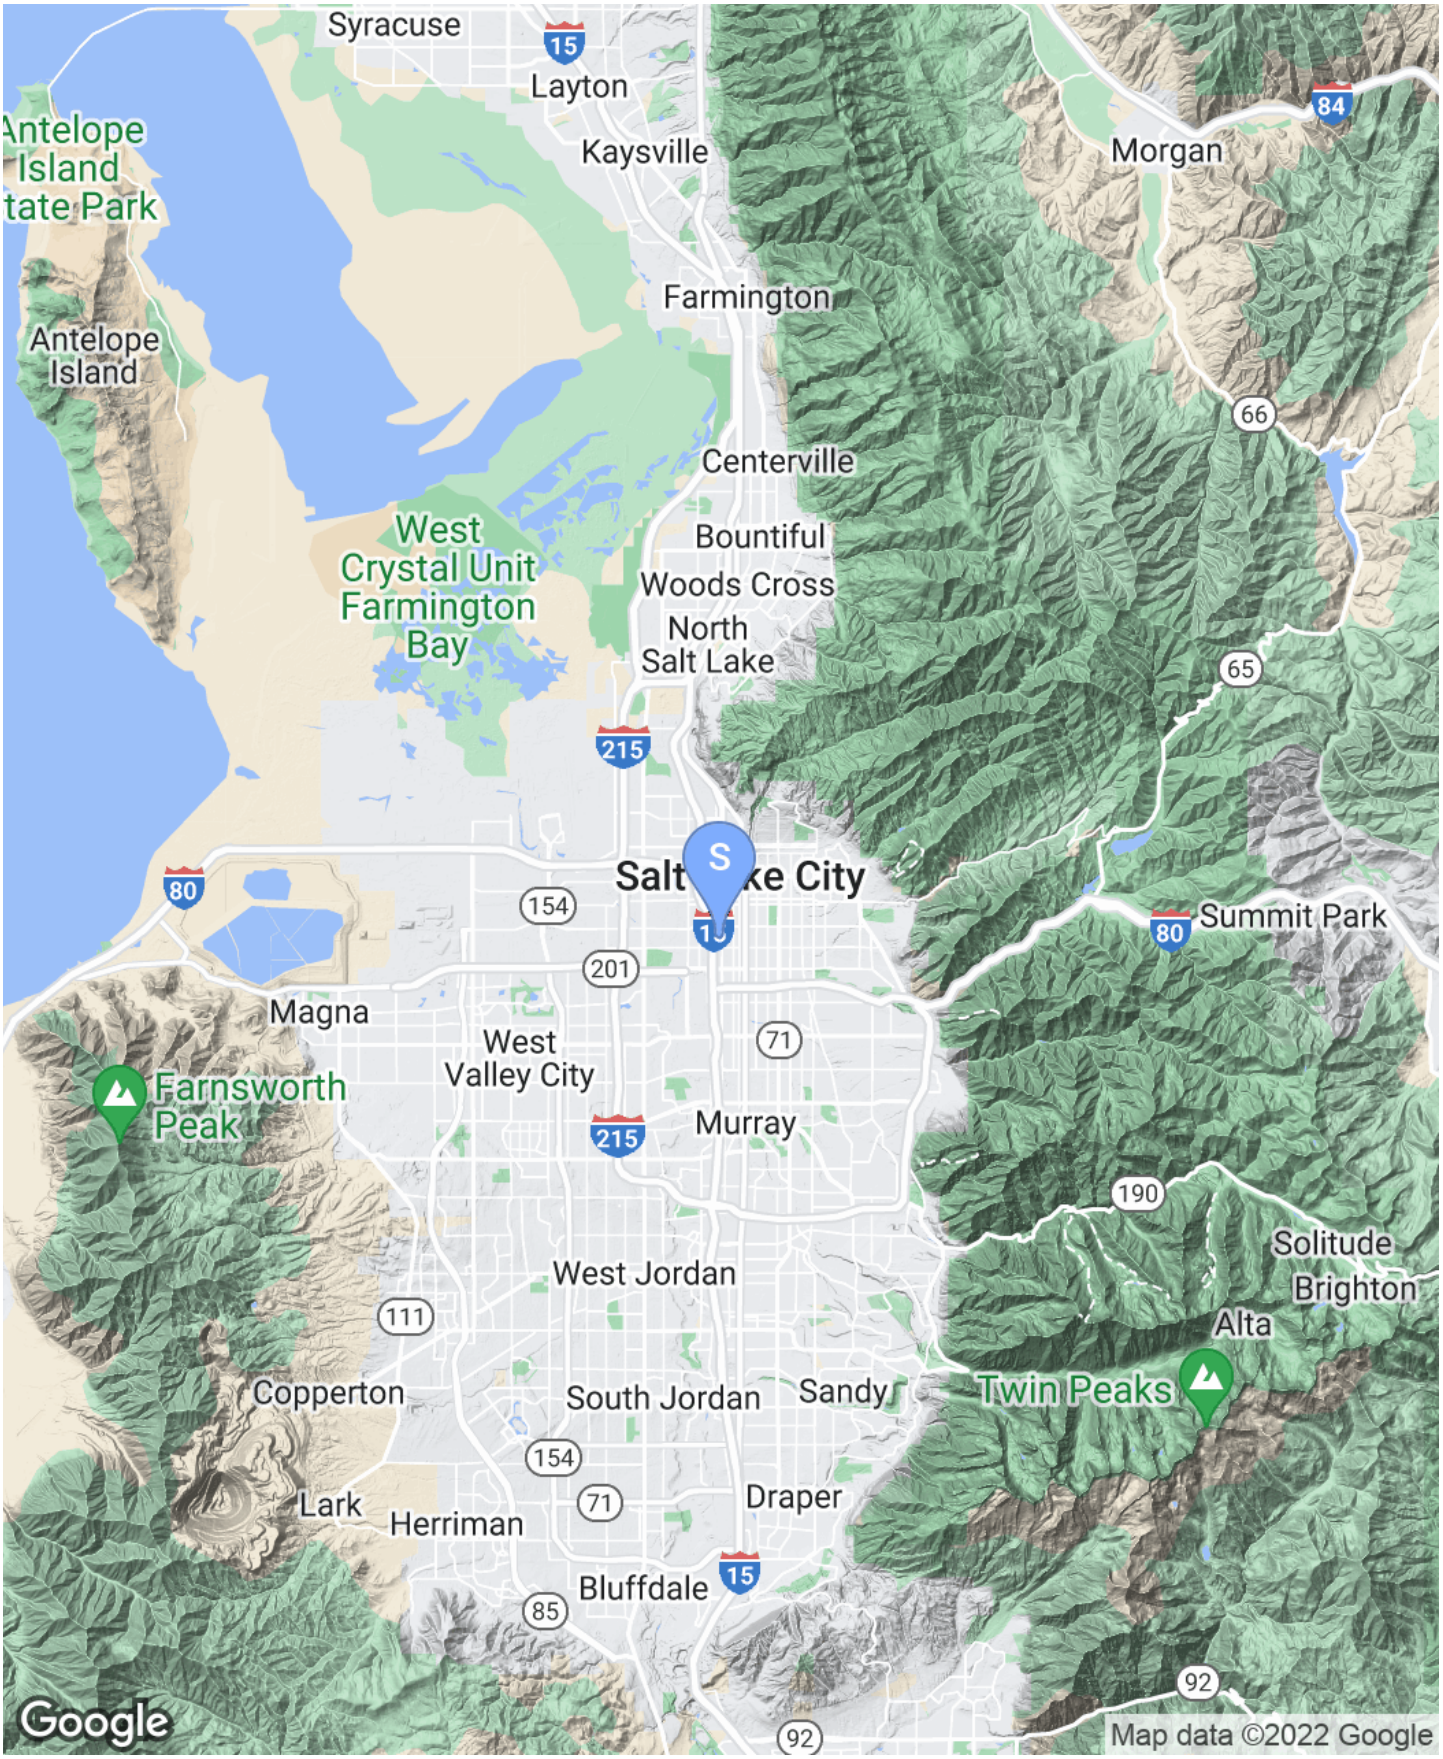
Syracuse
Layton
Kaysville
Morgan
Antelope Island State Park
Antelope Island
Farmington
Centerville
West Crystal Unit Farmington Bay
Bountiful
Woods Cross
North Salt Lake
Salt Lake City
Summit Park
Magna
West Valley City
Murray
Farnsworth Peak
West Jordan
Solitude
Brighton
Alta
Twin Peaks
Copperton
South Jordan
Sandy
Lark
Herriman
Draper
Bluffdale
Google
Map data ©2022 Google

INTRODUCTION

The subject property is located in the Salt Lake City, Utah Metropolitan Statistical Area (MSA) or Core Based Statistical Area (CBSA). Salt Lake City is the capital and the most populous city of the state of Utah. The Salt Lake City CBSA is comprised of three counties: Salt Lake, Summit, and Tooele. Nine counties as well as the States of Nevada and Wyoming border the Salt Lake City CBSA. The Salt Lake City CBSA is located in north central Utah, anchored by Salt Lake City.

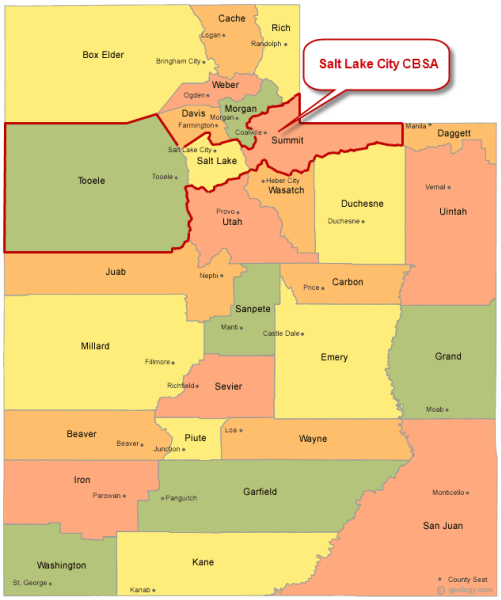

The geography of the Salt Lake City CBSA includes arid desert, lakes, and high-mountain peaks. Elevations within the area range from around 4,300 feet at the valley floor to nearly 11,000 feet above sea level in the Wasatch Mountains. Salt Lake City lies at the valley floor between the Wasatch Mountains on the east, the Oquirrh Mountains on the west, the much smaller Traverse Mountains to the south, and the Great Salt Lake on the northwest. The major river that flows through the area is the Jordan River, a 60-mile river that flows from Utah Lake to the Great Salt Lake. The river receives the water of many streams flowing down from the Wasatch Range.

The Salt Lake City CBSA lies at the convergence of two cross-country freeways; I-15, which runs north-to-south just west of downtown, and I-80, which generally runs east-to-west through the area. Interstate 215 forms a 270° loop around Salt Lake City. These freeways provide access to Arizona to the south, Idaho to the north, Wyoming to the east, and Nevada to the west. The Salt Lake City International Airport and several other smaller airports serve the Salt Lake City CBSA. Salt Lake City's mass transit service is operated by the Utah Transit Authority (UTA) and includes an extensive bus system, light rail, and a commuter rail line. The light rail system is called TRAX. Today, TRAX features three lines: the Blue Line from Draper to Salt Lake City, the Red Line from South Jordan to the University of Utah and the Green Line from West Valley to the Salt Lake International Airport, for a total 42.5 miles of line and 50 stations. The commuter rail system, FrontRunner, opened on April 26, 2008 and extends from the Intermodal Hub north to Pleasant View. In December 2012, FrontRunner South, a commuter rail from Salt Lake to Provo opened to the public, improving regional access.

Salt Lake City is the economic and demographic center of the Salt Lake City CBSA. It is the county seat of Salt Lake County and the capital of the state of Utah. Salt Lake City was founded by Mormon settlers in 1847. Salt Lake City was incorporated in 1851 and was designated the capital when Utah later became a state in 1896.

© 2022 COLLIERS INTERNATIONAL VALUATION & ADVISORY SERVICES

The population soared with a steady influx of Mormon converts. The city's economy was strengthened with the completion of the first transcontinental railroad in 1869 and a railroad connection from Salt Lake City to the transcontinental railroad in 1870. Increased demand for metals during World War II (1939-1945) created a new mining boom, and a period of industrial expansion followed the war. Steel, mining, and railroad operations provided a strong source of income with Silver King Coalition Mines, Geneva Steel, Bingham Canyon Mine, and oil refineries. Today the areas major industries are government, trade, transportation, utilities, and professional and business services. Other economic activities include tourism, conventions, and major suburban call centers. Tourism has increased since the 2002 Olympic Winter Games, and many hotels and restaurants were built for the events.

DEMOGRAPHIC ANALYSIS

The following is a demographic study of the region sourced by *Pitney Bowes/Gadberry Group - GroundView®*, an on-line resource center that provides information used to analyze and compare the past, present, and future trends of geographical areas. Demographic changes are often highly correlated to changes in the underlying economic climate. Periods of economic uncertainty necessarily make demographic projections somewhat less reliable than projections in more stable periods. These projections are used as a starting point, but we also consider current and localized market knowledge in interpreting them within this analysis. Please note that our demographics provider sets forth income projections in constant dollars which, by definition, reflect projections after adjustment for inflation. We are aware of other prominent demographic data providers that project income in current dollars, which do not account for inflation. A simple comparison of projections for a similar market area made under the constant and current dollar methodologies can and likely will produce data points that vary, in some cases, widely. Further, all forecasts, regardless of demographer methodology(ies), are subjective in the sense that the reliability of the forecast is subject to modeling and definitional assumptions and procedures.

Population

According to Pitney Bowes/Gadberry Group - GroundView®, a Geographic Information System (GIS) Company, the Salt Lake City metropolitan area had a 2021 total population of 1,255,326 and experienced an annual growth rate of 1.3%, which was lower than the Utah annual growth rate of 1.6%. The metropolitan area accounted for 38.1% of the total Utah population (3,298,465). Within the metropolitan area the population density was 155 people per square mile compared to the lower Utah population density of 39 people per square mile and the lower United States population density of 92 people per square mile.

POPULATION

YEAR	US	UT	CBSA
2010 Total Population	308,745,538	2,763,885	1,087,873
2021 Total Population	331,582,303	3,298,465	1,255,326
2026 Total Population	342,006,764	3,541,419	1,331,926
2010 - 2021 CAGR	0.7%	1.6%	1.3%
2021 - 2026 CAGR	0.6%	1.4%	1.2%

Source: Pitney Bowes/Gadberry Group - GroundView®

POPULATION DENSITY

YEAR	US	UT	CBSA
2021 Per Square Mile	92	39	155
2026 Per Square Mile	95	42	165

Source: Pitney Bowes/Gadberry Group - GroundView®

© 2022 COLLIERS INTERNATIONAL VALUATION & ADVISORY SERVICES

The 2021 median age for the metropolitan area was 33.43, which was 15.51% younger than the United States median age of 38.61 for 2021. The median age in the metropolitan area is anticipated to grow by 0.40% annually, increasing the median age to 34.11 by 2026.

MEDIAN AGE			
YEAR	US	UT	CBSA
2021	38.61	31.62	33.43
2026	39.39	32.38	34.11
CAGR	0.40%	0.48%	0.40%

Source: Pitney Bowes/Gadberry Group - GroundView®

Education

The Salt Lake City, UT MSA is home to the University of Utah, Westminster College, and to several campuses of other institutions of higher education, including a regional campus of Utah State University. The University of Utah (U of U) is a research university with its flagship campus in Salt Lake City. The public university is a space-grant university with an endowment of $1.077 billion, and an annual enrollment of approximately 31,000 students. Westminster College is a private liberal arts institution and the only accredited liberal arts college in Utah. With the main campus in the neighborhood of Sugar House in Salt Lake City, the college has an endowment of $46.1 million and an enrollment of 2,168 students annually. Utah State University-Tooele is a regional campus for the Utah State University education system. The university offers associate, bachelor's and master's degrees in several fields. And has an enrollment of approximately 800 students.

Household Trends

The 2021 number of households in the metropolitan area was 417,151. The number of households in the metropolitan area is projected to grow by 1.2% annually, increasing the number of households to 443,037 by 2026. The 2021 average household size for the metropolitan area was 2.97, which was 15.70% larger than the United States average household size of 2.57 for 2021. The average household size in the metropolitan area is anticipated to retract by 0.01% annually, reducing the average household size to 2.97 by 2026.

NUMBER OF HOUSEHOLDS			
YEAR	US	UT	CBSA
2021	125,920,087	1,035,037	417,151
2026	130,248,641	1,107,794	443,037
CAGR	0.7%	1.4%	1.2%

Source: Pitney Bowes/Gadberry Group - GroundView®

AVERAGE HOUSEHOLD SIZE			
YEAR	US	UT	CBSA
2021	2.57	3.14	2.97
2026	2.56	3.15	2.97
CAGR	(0.04%)	0.08%	(0.01%)

Source: Pitney Bowes/Gadberry Group - GroundView®

The Salt Lake City metropolitan area had 32.29% renter occupied units, compared to the lower 29.14% in Utah and the higher 35.17% in the United States.

HOUSING UNITS			
	US	UT	CBSA
Owner Occupied	64.83%	70.86%	67.71%
Renter Occupied	35.17%	29.14%	32.29%

Source: Pitney Bowes/Gadberry Group - GroundView®

© 2022 COLLIERS INTERNATIONAL VALUATION & ADVISORY SERVICES

The 2021 median household income for the metropolitan area was $79,871, which was 20.4% higher than the United States median household income of $66,358. The median household income for the metropolitan area is projected to grow by 4.1% annually, increasing the median household income to $97,818 by 2026.

According to the American Chamber of Commerce Researchers Association (ACCRA) Cost of Living Index, the Salt Lake City, UT MSA's cost of living is 102.8 compared to the national average score of 100. The ACCRA Cost of Living Index compares groceries, housing, utilities, transportation, health care and miscellaneous goods and services for over 300 urban areas.

MEDIAN HOUSEHOLD INCOME

YEAR	US	UT	CBSA
2021	$66,358	$76,146	$79,871
2026	$80,318	$93,382	$97,818
CAGR	3.9%	4.2%	4.1%

Source: Pitney Bowes/Gadberry Group - GroundView®

Consumer Spending Salt Lake City

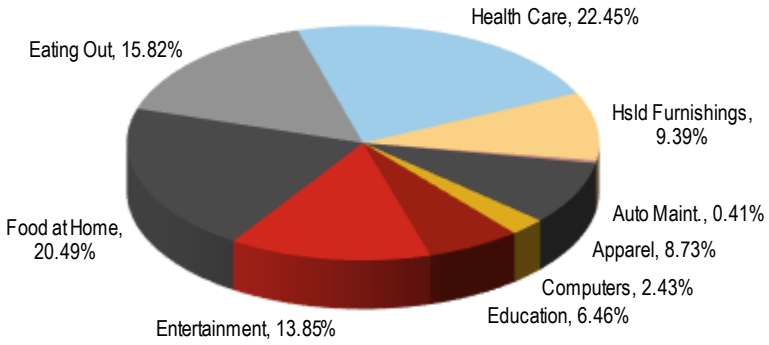

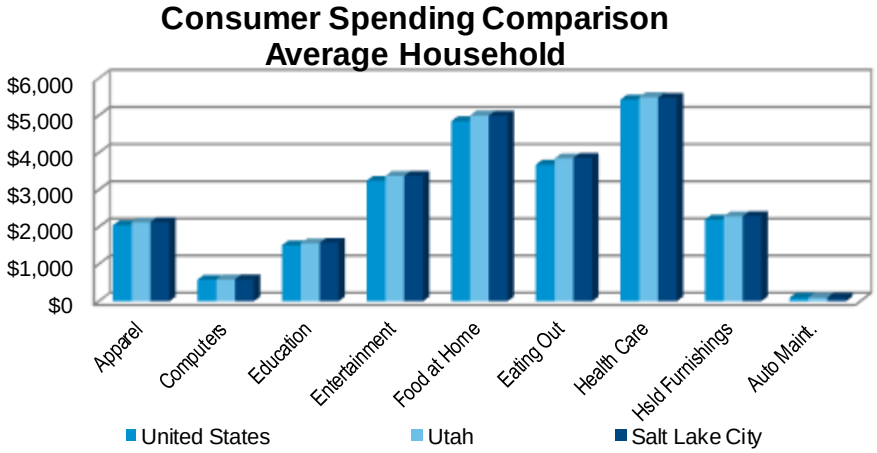

EMPLOYMENT

Total employment has increased annually over the past decade in the state of Utah by 2.7% and increased annually by 2.3% in the area. From 2020 to 2021 unemployment decreased in Utah by 2.0% and decreased by 2.3% in the area. In the state of Utah unemployment has decreased over the previous month by 0.1% and decreased by 0.0% in the area.

© 2022 COLLIERS INTERNATIONAL VALUATION & ADVISORY SERVICES

EMPLOYMENT & UNEMPLOYMENT STATISTICS 2012 - 2021

	TOTAL EMPLOYMENT				UNEMPLOYMENT RATE		
	Utah		Salt Lake City, UT Metropolitan Statistical Area		United States*	Utah	Salt Lake City, UT Metropolitan Statistical Area
Year	Total	% Δ Yr Ago	Total	% Δ Yr Ago			
2012	1,284,149	3.0%	547,092	3.2%	8.1%	4.8%	4.7%
2013	1,327,560	3.4%	565,766	3.4%	7.4%	4.2%	4.1%
2014	1,364,353	2.8%	578,131	2.2%	6.2%	3.6%	3.6%
2015	1,401,945	2.8%	591,362	2.3%	5.3%	3.5%	3.4%
2016	1,449,981	3.4%	610,602	3.3%	4.9%	3.3%	3.1%
2017	1,505,413	3.8%	630,231	3.2%	4.4%	3.1%	3.0%
2018	1,537,389	2.1%	639,540	1.5%	3.9%	2.9%	2.9%
2019	1,576,421	2.5%	655,453	2.5%	3.7%	2.6%	2.5%
2020	1,562,799	(0.9%)	644,871	(1.6%)	8.1%	4.7%	5.1%
2021	1,636,150	4.7%	671,404	4.1%	5.3%	2.7%	2.8%
CAGR	**2.7%**	**-**	**2.3%**	**-**	**-**	**-**	**-**

Source: U.S. Bureau of Labor Statistics *Unadjusted Non-Seasonal Rate

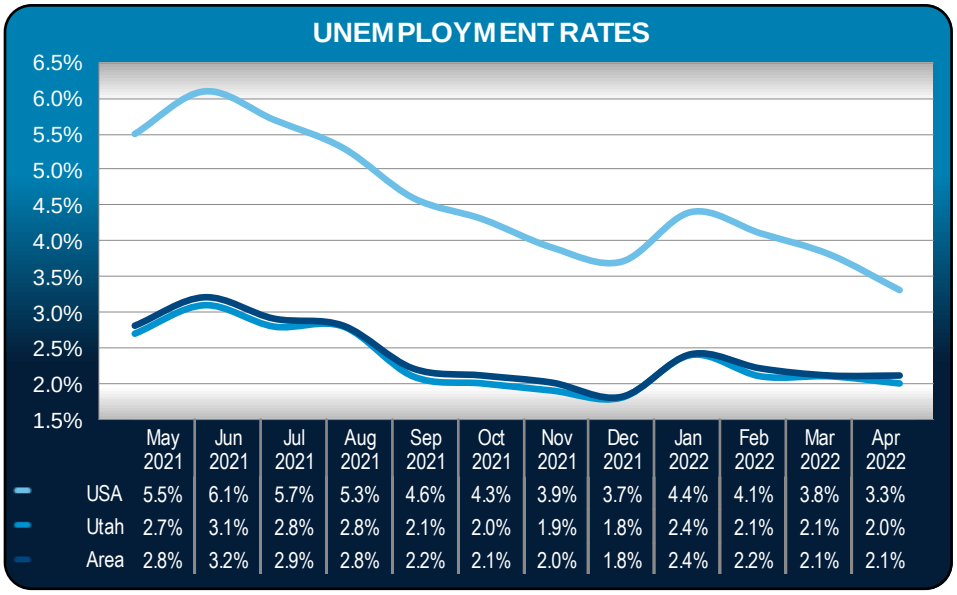

It is noted that the recent spike in unemployment is largely attributable to the COVID-19 pandemic and the related stay-at-home orders that occurred in March 2020. As these restrictions have been lifted, unemployment has begun to return to normal as evidenced by the decline in the Salt Lake City MSA unemployment rate from 11.2% in April 2020 to 2.1% in April 2022, which is below the pre-pandemic unemployment rate at 2.7%.

Largest Employers

The following table summarizes the top 20 largest employers in Salt Lake County, according to the Utah Department of Work Force Services. The information is based on average annual employment in 2014, the most recent year for which data is available.

Three of the top 15 employers are government related, and four of the top 15 employers are education related. The largest public employer is the University of Utah with over 24,000 employees. The largest private business is Intermountain Health Care with 15,000-19,999 employees. The next largest private employer is Wal-Mart with 4,000-4,999 employees.

TOP EMPLOYERS		
EMPLOYER NAME	EMPLOYEES	INDUSTRY
University of Utah	20,000+	Higher Education
State of Utah	20,000+	State Government
Intermountain Health Care	15,000-19,999	Healthcare
United States Government	10,000-14,999	Federal Government
Wal-Mart	7,000-9,999	Retail
Granite School District	7,000-9,999	Public Education
LDS Church Religious Agencies	7,000-9,999	Religious Organizations
Zions Bank	7,000-9,999	Financial Services
Salt Lake County	5,000-6,999	Local Government
Jordan School District	5,000-6,999	Public Education
Canyons School District	4,000-4,999	Public Education
Smiths	4,000-4,999	Grocery Store
Delta Airlines	4,000-4,999	Airline
United Parcel Service	3,000-3,999	Delivery Services
Discover	3,000-3,999	Financial Services
Salt Lake City School District	3,000-3,999	Public Education
ARUP Laboratories	3,000-3,999	Medical Research
C.R. England	3,000-3,999	Trucking
Salt Lake Community College	3,000-3,999	Higher Education
L3 Technologies	3,000-3,999	Manufacturing

Source: Utah Department of Workforce Services

AIRPORT STATISTICS

The following chart summarizes the local airport statistics.

SALT LAKE CITY INTERNATIONAL AIRPORT (SLC)		
YEAR	ENPLANED PASSENGERS	% CHG
2010	9,910,493	-
2011	9,701,756	(2.1%)
2012	9,579,840	(1.3%)
2013	9,668,048	0.9%
2014	10,139,065	4.9%
2015	10,634,519	4.9%
2016	11,143,738	4.8%
2017	11,615,954	4.2%
2018	12,226,730	5.3%
2019	12,840,841	5.0%
2020	5,981,032	(53.4%)

Source: U.S. Department of Transportation

It should be noted that the 2020 figures are a direct correlation to the stay-at-home orders associated with the pandemic and are not necessarily indicative of the market.

SUMMARY

Twelve years ago, the Salt Lake City MSA, along with the rest of the country, experienced a decline in the economy; however, in 2011 the economy began to show signs of improvement as the nation recovered from the Great Recession. This improvement continued into 2020 as the Salt Lake City economy expanded significantly and proved itself to be one of the most vibrant economies in the nation. Due to the relative strength of the Salt Lake City economy, the COVID-19 pandemic has had minimal to no negative pressures on the market growth. Over the longer run, Salt Lake City's strong demographics, low wages, high-tech industries, and young and educated workforce will again attract businesses to the area. It is s anticipated that economic growth in Salt Lake City will continue to outpace the national average over the forecast horizon in the near-term future.

© 2022 COLLIERS INTERNATIONAL VALUATION & ADVISORY SERVICES

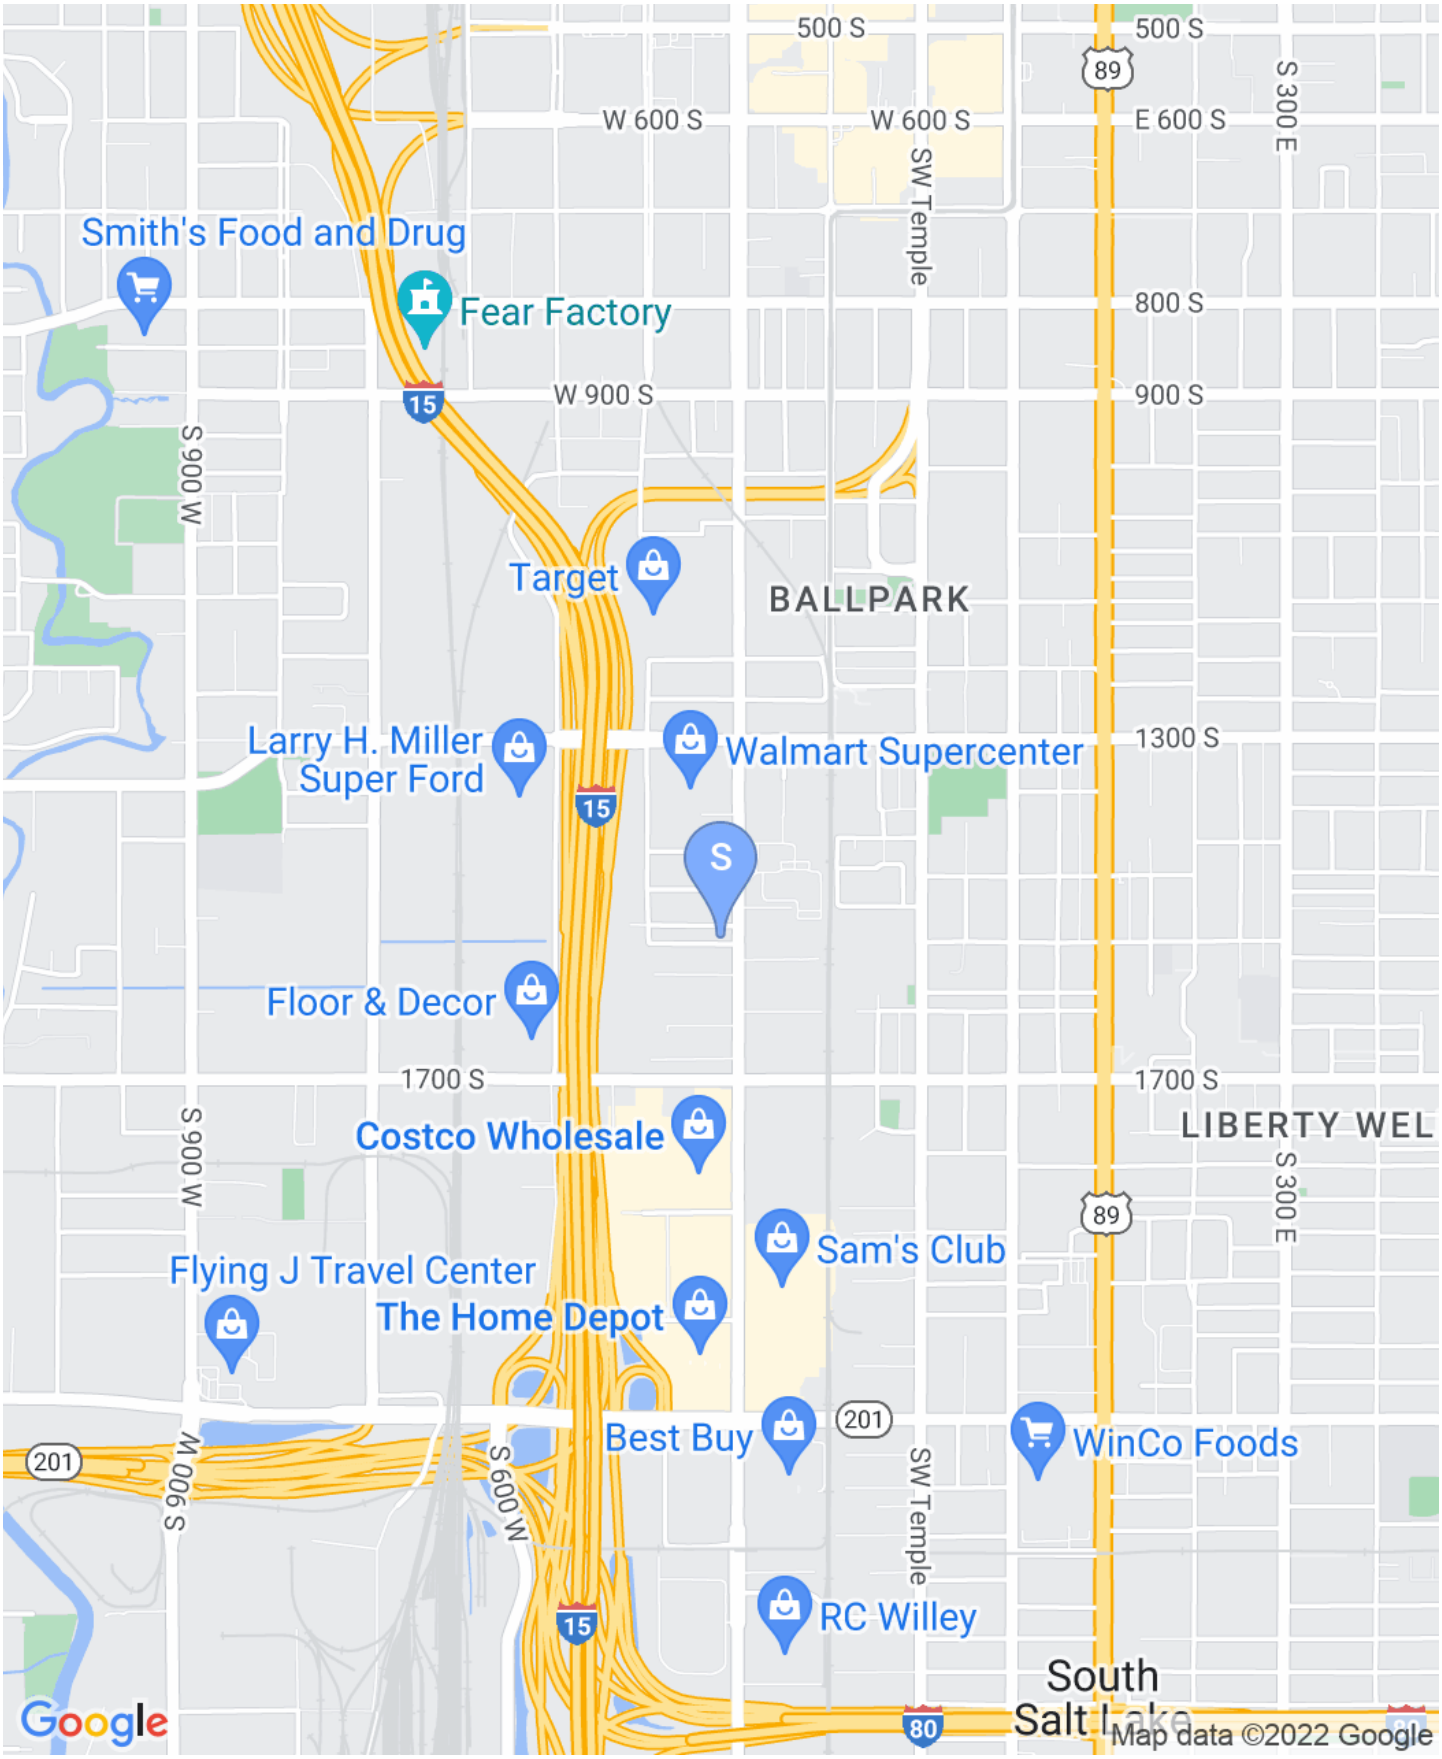
500 S
W 600 S
W 600 S
500 S
E 600 S
S 300 E
89
SW Temple
Smith's Food and Drug
Fear Factory
800 S
15
W 900 S
900 S
S 900 W
Target
BALLPARK
Larry H. Miller
Super Ford
Walmart Supercenter
1300 S
15
S
Floor & Decor
1700 S
1700 S
LIBERTY WEL
S 900 W
Costco Wholesale
S 300 E
89
Sam's Club
Flying J Travel Center
The Home Depot
201
Best Buy
201
WinCo Foods
S 900 W
S 600 W
SW Temple
15
RC Willey
South
Salt Lake
80
Google
Map data ©2022 Google

LOCAL AREA ANALYSIS

In this section of the report, I provide details about the local area and describe the influences that bear on the real estate market as well as the subject property. A map of the local area is presented on the prior page. Below are insights into the local area based on fieldwork, interviews, demographic data and experience working in this market.

LOCAL AREA PROFILE

The subject property is located in Salt Lake City, Utah, within Salt Lake County. Salt Lake City is the major metropolitan center in the state of Utah. Two major interstate highways converge in the Salt Lake Valley, I-15 and I-80. The intersection of these two highways has created a burgeoning economic center that is home to many dynamic industries. Three of the city's boundaries aren't manmade. Salt Lake City is bordered on the east by the Wasatch Mountain Range, to the west by the Great Salt Lake, and to the north by the Ensign Peak area. The city is bordered to the southwest by West Valley City and to the south by Murray. Salt Lake City's surface street system is laid out on a simple grid pattern. Road names are numbered with a north, south, east, or west designation, with the grid originating at the southeast corner of Temple Square downtown. US-89 enters the city from the northwest and travels the length of the valley as State Street (with the exception of northern Salt Lake City). The aerial photo below provides a general overview of the subject's immediate area and surrounding uses.

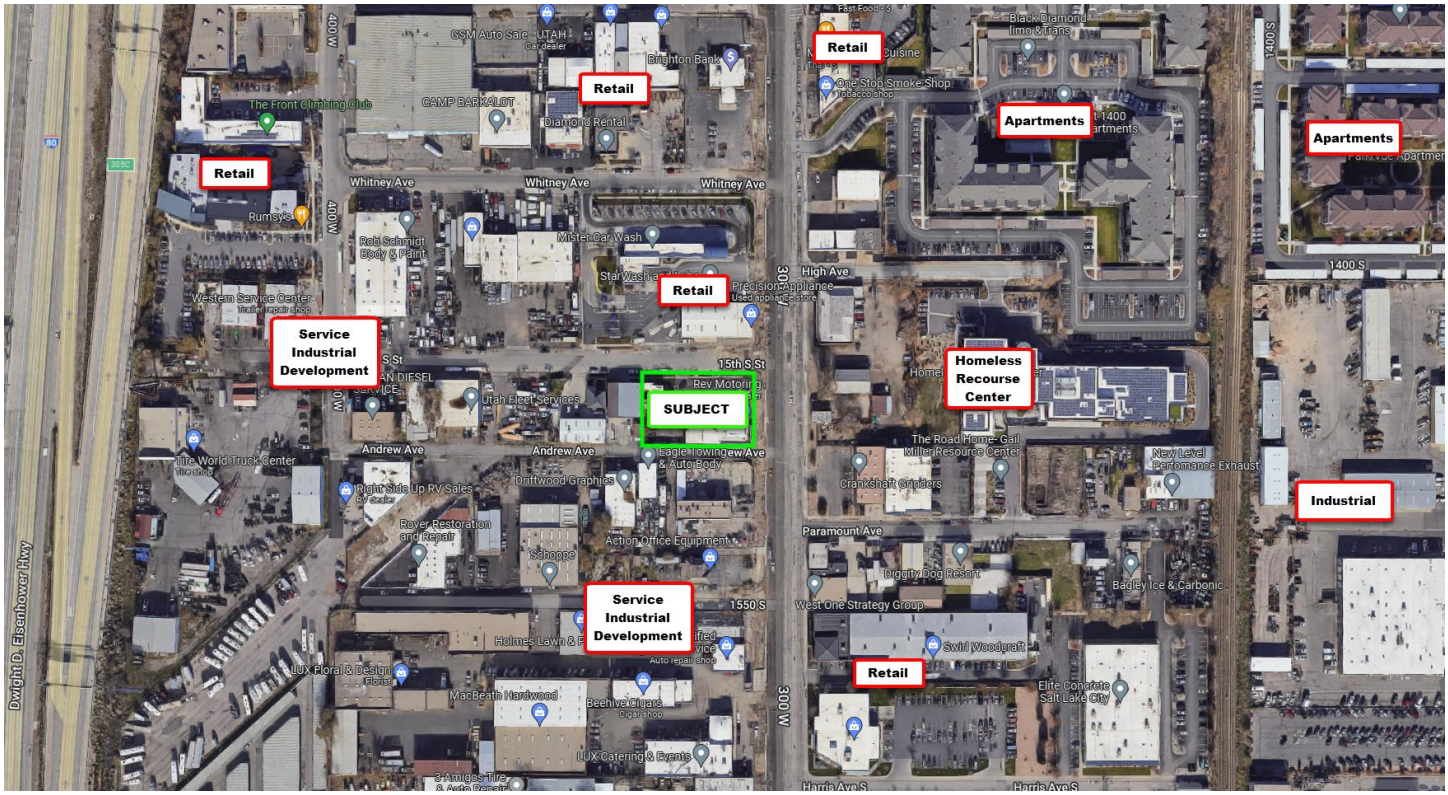

The uses adjacent to the property are noted below:

- **North -** 1500 South Followed By A Freestanding Retail Building And A Tunnel Car Wash Facility
- **South -** Andrew Ave. Followed By A Service Industrial Building
- **East -** 300 West Followed By Industrial And Commercial Development
- **West -** Service Industrial Development

DEMOGRAPHIC PROFILE

Below is a demographic study of the area, sourced by *Pitney Bowes/Gadberry Group - GroundView®*, an on-line resource center that provides information used to analyze and compare the past, present, and future trends of properties and geographical areas. Please note that our demographics provider sets forth income projections in constant dollars which, by definition, reflect projections after adjustment for inflation. We are aware of other prominent demographic data providers that project income in current dollars, which do not account for inflation. A simple comparison of projections for a similar market area made under the constant and current dollar methodologies can and likely will produce data points that vary, in some cases, widely. Further, all forecasts, regardless of demographer methodology(ies), are subjective in the sense that the reliability of the forecast is subject to modeling and definitional assumptions and procedures.

LOCAL AREA DEMOGRAPHICS

DESCRIPTION	1 MILE	3 MILES	5 MILES	DESCRIPTION	1 MILE	3 MILES	5 MILES
POPULATION				**AVERAGE HOUSEHOLD INCOME**			
2000 Population	9,134	125,087	292,522	2021	$57,457	$81,060	$86,181
2010 Population	10,082	130,748	304,726	2026	$70,860	$101,216	$105,705
2021 Population	10,629	141,371	324,001	Change 2021-2026	23.33%	24.87%	22.66%
2026 Population	10,982	146,276	332,359	**MEDIAN HOUSEHOLD INCOME**			
Change 2000-2010	10.38%	4.53%	4.17%	2021	$44,858	$56,971	$59,703
Change 2010-2021	5.43%	8.12%	6.33%	2026	$54,569	$71,033	$74,474
Change 2021-2026	3.32%	3.47%	2.58%	Change 2021-2026	21.65%	24.68%	24.74%
POPULATION 65+				**PER CAPITA INCOME**			
2010 Population	772	11,203	29,200	2021	$25,669	$36,568	$35,359
2021 Population	1,128	16,688	41,007	2026	$31,952	$46,343	$43,894
2026 Population	1,403	19,405	47,022	Change 2021-2026	24.48%	26.73%	24.14%
Change 2010-2021	46.11%	48.96%	40.43%	**2021 HOUSEHOLDS BY INCOME**			
Change 2021-2026	24.38%	16.28%	14.67%	<$15,000	20.5%	13.5%	11.0%
NUMBER OF HOUSEHOLDS				$15,000-$24,999	12.8%	9.0%	8.1%
2000 Households	3,534	51,171	113,255	$25,000-$34,999	8.2%	9.4%	9.5%
2010 Households	4,317	54,583	118,603	$35,000-$49,999	12.1%	13.0%	13.3%
2021 Households	4,728	61,150	129,369	$50,000-$74,999	20.3%	18.2%	18.5%
2026 Households	4,929	64,179	134,274	$75,000-$99,999	14.7%	12.2%	12.7%
Change 2000-2010	22.16%	6.67%	4.72%	$100,000-$149,999	6.7%	13.3%	14.0%
Change 2010-2021	9.52%	12.03%	9.08%	$150,000-$199,999	2.6%	5.0%	5.5%
Change 2021-2026	4.25%	4.95%	3.79%	$200,000 or greater	2.0%	6.6%	7.4%
HOUSING UNITS (2021)				**MEDIAN HOME VALUE**	$239,569	$269,335	$272,173
Owner Occupied	1,556	24,155	60,505	**AVERAGE HOME VALUE**	$280,232	$325,186	$344,075
Renter Occupied	3,148	37,036	68,882	**HOUSING UNITS BY UNITS IN STRUCTURE**			
HOUSING UNITS BY YEAR BUILT				1, detached	1,812	23,969	57,395
Built 2010 or later	304	4,380	7,948	1, attached	94	2,684	7,430
Built 2000 to 2009	644	4,371	10,009	2	293	4,238	7,264
Built 1990 to 1999	184	4,579	12,957	3 or 4	301	4,886	8,427
Built 1980 to 1989	498	4,645	13,008	5 to 9	174	3,441	8,290
Built 1970 to 1979	506	6,810	18,642	10 to 19	427	4,257	11,474
Built 1960 to 1969	502	5,871	14,465	20 to 49	538	6,420	10,974
Built 1950 to 1959	435	5,699	16,394	50 or more	1,047	10,655	14,626
Built 1940 to 1949	351	4,212	10,150	Mobile home	18	591	3,322
Built 1939 or earlier	1,304	20,581	25,797	Boat, RV, van, etc.	0	49	185

Source: Pitney Bowes/Gadberry Group - GroundView®

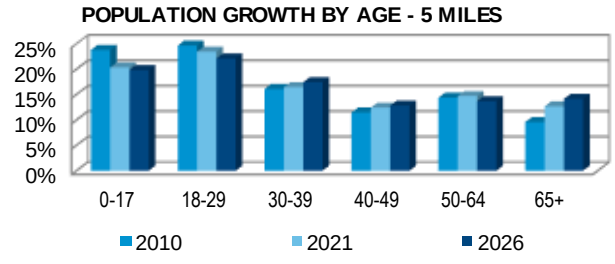

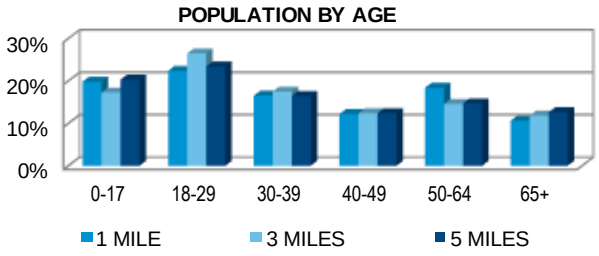

As noted in the previous table, population growth of 3.47% is anticipated to occur in the subject's neighborhood (three-mile radius) between 2021 and 2026. The average and median household income levels within the subject's 3-mile radius are $81,060 and $56,971 respectively. Of the 61,150 households within the subject's 3-mile radius, 30.3% have an income base between $50,000 and $100,000, and 24.8% are above $100,000.

Residential Development

Residential users in the immediate area are primarily single family residential. According to the MLS, the average home price within the subject's zip code during the 1st quarter of 2022 was $503,000 which is up $47,000 or 10.3% from the previous quarter. Home prices have generally increased over the past 5 years and are currently an all-time high. The following graph provided by the local MLS displays the value trends over the past 5-years.

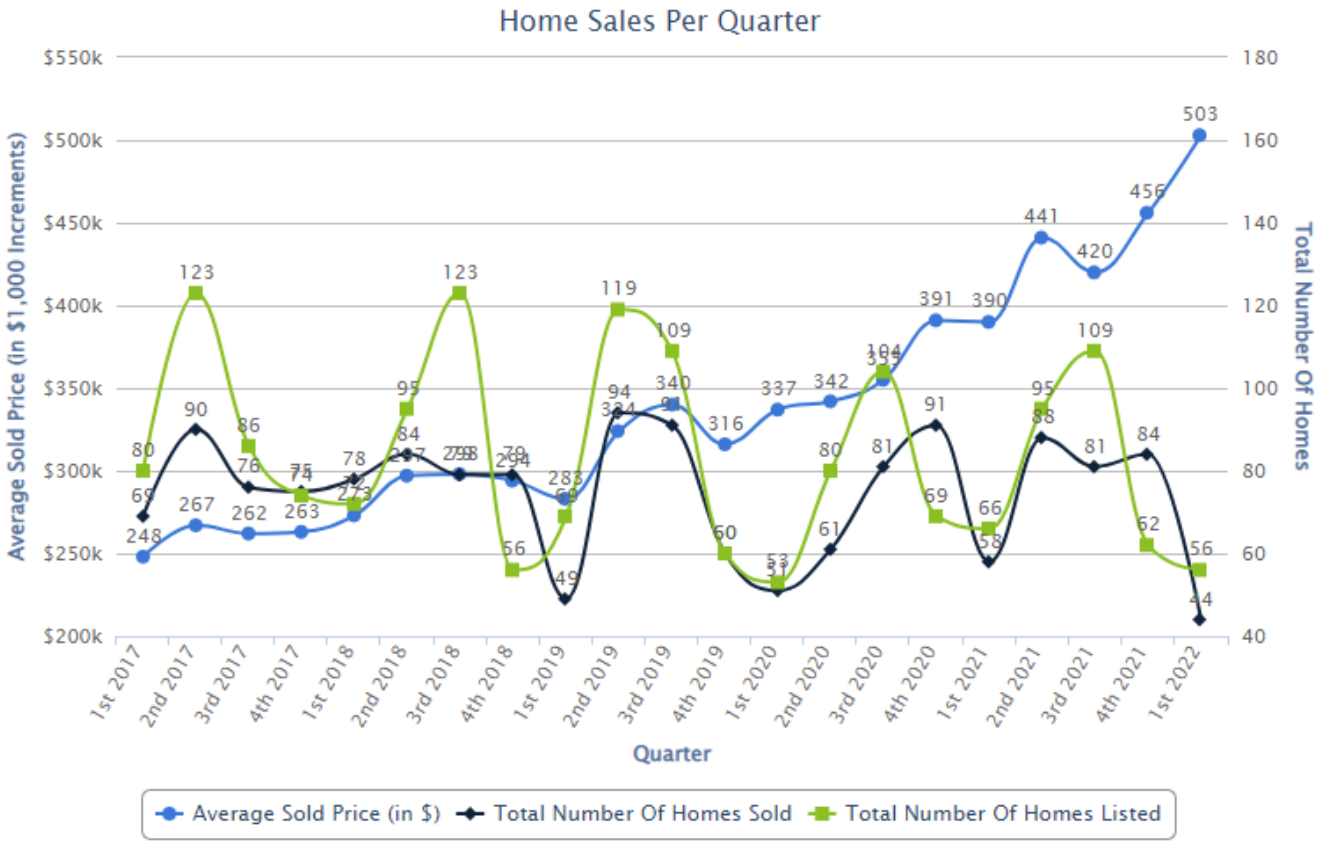

Transportation Routes

Major traffic arteries are shown in the chart below:

MAJOR ROADWAYS & THOROUGHFARES			
HIGHWAY	**DIRECTION**	**FUNCTION**	**DISTANCE FROM SUBJECT**
I-15	north-south	Interstate Highway	This is within a half mile of the subject property.
I-80	east-west	Interstate Highway	This is within 2 miles of the subject property.
SURFACE STREETS	**DIRECTION**	**FUNCTION**	**DISTANCE FROM SUBJECT**
300 West	north-south	Primary Arterial	The subject property fronts this street.
1300 South	east-west	Commercial Corridor	This is within a quarter mile of the subject property.
1700 South	east-west	Commercial Corridor	This is within a quarter mile of the subject property.
State Street	north-south	Commercial Corridor	This is within a mile of the subject property.

Public Transportation is available near the subject property. It is located 300 West.

© 2022 COLLIERS INTERNATIONAL VALUATION & ADVISORY SERVICES

Economic Factors

Public administration, transportation, healthcare, education and tourism are among the city's economic engines. Salt Lake City is the center for industrial and commercial development in the Salt Lake Valley region. Federal, state and local governments have a large presence in the city. Salt Lake City is home to a number of large employers within the industrial sector that provide stability to the local economy. Trade, transportation and utilities make up for an important portion of employment opportunities. The largest employer is Delta at the Salt Lake City International Airport.

The subject property is in close proximity to the Downtown Salt Lake City area, which is home to some of the largest financial institutions in the state including Goldman Sachs, Zions Bank, and Wells Fargo Bank. There are many high-rises that are home to professional services such as law offices and banking firms, and general office users spanning many industries. Additionally, the area is one of the main retail centers in Utah and is home to the Gateway and City Creek. Downtown Salt Lake City is also home to the Salt Palace Convention Center. The Convention Center is host to some of the largest events in Utah including major company conventions (including USANA, doTERRA, and NuSkin) and Salt Lake Comic Con.

Salt Lake City is the world headquarters of the Church of Jesus Christ of Latter-day Saints, which, along with Sinclair Corporation and the University of Utah, is one of the state's largest employers. Intermountain Healthcare, the largest healthcare provider in the area, is located in Salt Lake City. The city has one Fortune 500 company, Huntsman Corporation, and two Fortune 100 companies, Zions Bancorporation and Questar Corporation. Tourism and convention industries are also economic engines in the area. The Salt Palace convention center hosts trade shows and conventions on a year-round basis, attracting numerous visitors to the city.

Community Services

Community services and facilities are readily available in the surrounding area. These include public services such as fire stations, hospitals, police stations, and schools (all ages). The subject property is located in the Granite School District.

IMMEDIATE AREA PROFILE

This section discusses uses and development trends in the immediate area that directly impact the performance and appeal of the subject property.

Predominant Land Uses

Significant development in the immediate area consists of office, retail, industrial, mixed-use and auto dealership uses along major arterials that are interspersed with multi-family complexes and single-family residential development removed from arterials. The local area has a mix of commercial uses nearby. The composition of retail, office, and industrial is shown in the following graph.

© 2022 COLLIERS INTERNATIONAL VALUATION & ADVISORY SERVICES

COMMERCIAL AREA COMPOSITION

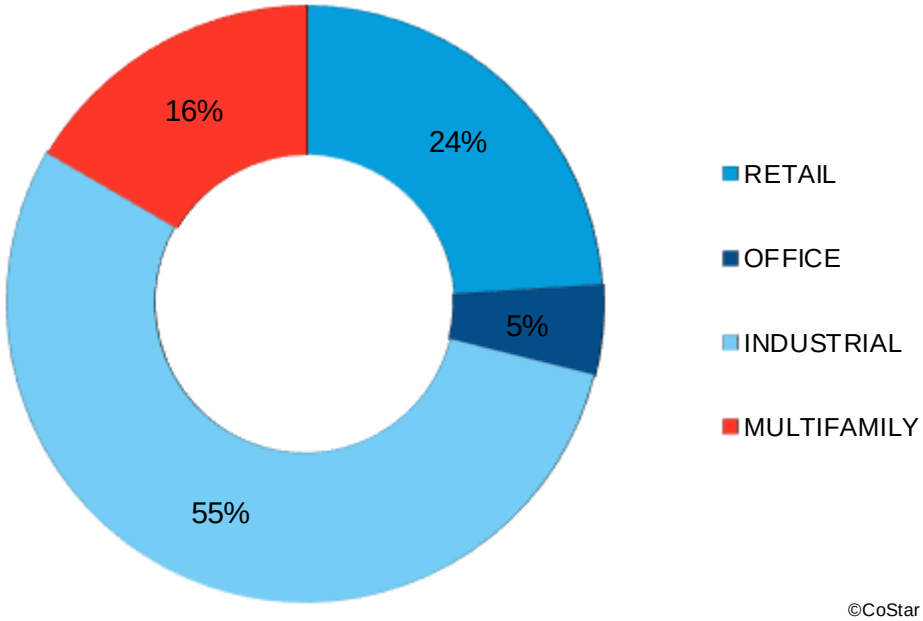

©CoStar

Multi-Family Development

The following chart shows a summary of multi-family data by type in the immediate area from CoStar.

MULTIFAMILY SUMMARY

CLASS	PROPERTIES	NRA (SF)	AVG YR BLT
A	3	206,580	2019
B	8	961,345	1991
C	7	70,927	1950
TOTAL	**18**	**1,238,852**	**1980**

Source: CoStar

The largest three multi-family properties are at 1450 South West Temple, 1445 South 300 West and 1810 South Main Street with an NRA of 321,988 SF, 197,685 SF and 111,029 SF that were built in 2006, 2015 and 1963, respectively. The closest large multi-family property in proximity to the subject is at 1445 South 300 West. The majority of properties were constructed after 2000. The following chart and map shows the subject property and the 10 largest multi-family properties in the immediate area from CoStar.

LARGEST MULTIFAMILY PROPERTIES

NAME	DISTANCE	MAP PIN	CLASS	NRA (SF)	STORIES	YEAR BUILT
Park Vue	0.3 Miles	A	B	321,988	4	2006
Enclave At 1400 South	0.1 Miles	B	B	197,685	4	2015
Towers on Main	0.6 Miles	C	B	111,029	7	1963
Paxton 365	0.5 Miles	D	A	103,000	5	2020
Taylor Gardens Senior Apartments	0.4 Miles	E	B	100,000	0	2016
Taylor Springs	0.5 Miles	F	B	98,643	3	1901
C9 Flats	0.6 Miles	G	A	68,580	6	2018
The Charli	1.1 Miles	H	B	68,000	6	2021
Ball Park Apartments	0.4 Miles	I	B	53,000	6	2016
15 Main	0.5 Miles	J	A	35,000	3	2019

Source: CoStar

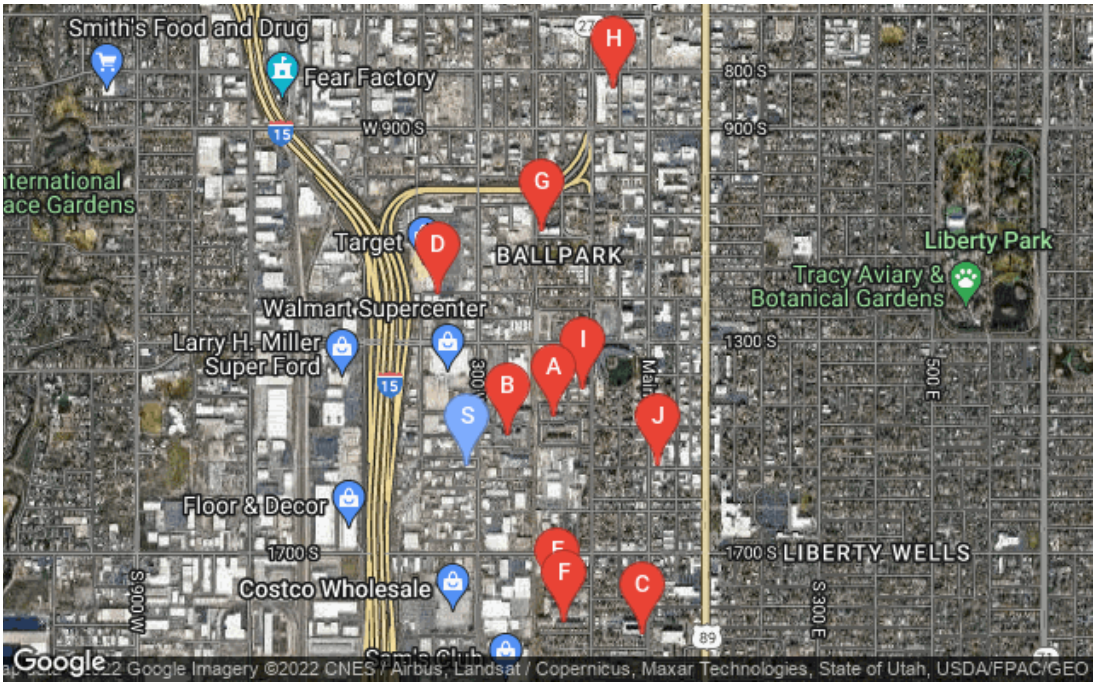

Retail Development

The following chart shows a summary of retail data by type in the immediate area from CoStar.

RETAIL SUMMARY					
TYPE	PROPERTIES	NRA (SF)	AVG YR BLT	OCCUPANCY	AVG RENT
General Retail	144	1,796,979	1958	100.0	-
TOTAL	**144**	**1,796,979**	**1958**	**100.0**	**$0.00**

Source: CoStar

The largest three retail properties are at 350 West Hope Avenue, 1110 South 300 West and 1905 South 300 West with an NRA of 209,199 SF, 138,725 SF and 138,214 SF that were built in 1961, 2010 and 1984, respectively. The closest large retail property in proximity to the subject is at 1335 South 300 West with an NRA of 116,000 SF that was built in 2006. The majority of properties were constructed before 2000. The following chart and map shows the subject property and the 10 largest retail properties in the immediate area from CoStar.

LARGEST SHOPPING CENTERS							
NAME	DISTANCE	MAP PIN	TYPE	NRA (SF)	% LEASED	YEAR BUILT	AVG RENT
Wal-Mart Supercenter	0.3 Miles	A	General Retail	209,199	100.0	1961	N/Av
300 West Town Center	0.5 Miles	B	Community Center	138,725	100.0	2010	N/Av
Sam's Club	0.6 Miles	C	General Retail	138,214	100.0	1984	N/Av
Retail Building	0.4 Miles	D	General Retail	136,840	100.0	2002	N/Av
I-15 Marketplace	0.5 Miles	E	Neighborhood Center	128,253	100.0	1999	N/Av
Retail Building	0.3 Miles	F	General Retail	123,578	100.0	2000	N/Av
Retail Building	0.4 Miles	G	General Retail	123,200	100.0	1995	N/Av
Lowe's	0.3 Miles	H	General Retail	116,000	100.0	2006	N/Av
Henderson-Boyd Industrial Park	0.4 Miles	I	General Retail	108,091	100.0	1977	N/Av
Ashley Furniture	0.4 Miles	J	General Retail	90,058	100.0	1961	N/Av

Source: CoStar

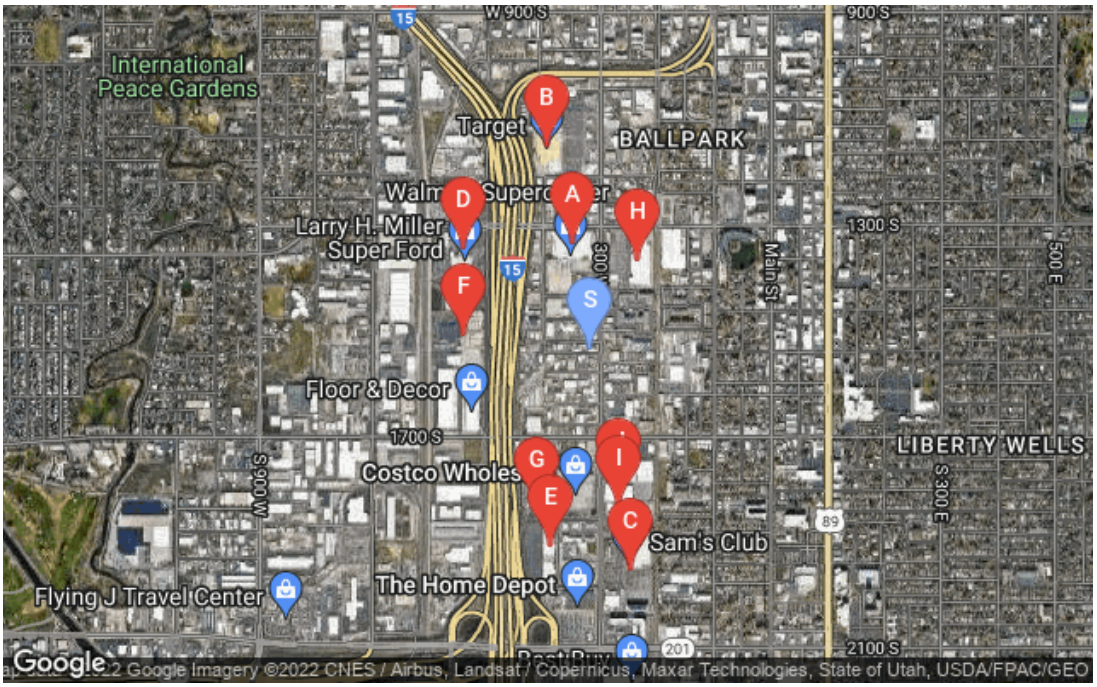

Office Development

The following chart shows a summary of office data by class in the immediate area from CoStar.

OFFICE SUMMARY

CLASS	PROPERTIES	NRA (SF)	AVG YR BLT	OCCUPANCY	AVG RENT
A	1	27,300	2008	100.0	-
B	8	150,075	1975	100.0	-
C	41	186,212	1948	100.0	-
TOTAL	**50**	**363,587**	**1954**	**100.0**	**$0.00**

Source: CoStar

The largest three office properties are at 1234 South Main Street, 1563 South 300 West and 1415 South Main Street with an NRA of 95,770 SF, 27,300 SF and 16,437 SF that were built in 1995, 2008 and 1957, respectively. The closest large office property in proximity to the subject is at 1563 South 300 West. The majority of properties were constructed before 2000. The following chart and map shows the subject property and the 10 largest office properties in the immediate area from CoStar.

LARGEST OFFICE BUILDINGS

NAME	DISTANCE	MAP PIN	CLASS	NRA (SF)	% LEASED	YEAR BUILT	AVG RENT
Office Building	0.6 Miles	A	B	95,770	100.0	1995	N/Av
State of Utah DDS HQ	0.1 Miles	B	A	27,300	100.0	2008	N/Av
Office Building	0.5 Miles	C	B	16,437	100.0	1957	N/Av
Office Building	0.5 Miles	D	C	15,209	100.0	-	N/Av
Office Building	0.5 Miles	E	C	14,615	100.0	1988	N/Av
Office Building	0.6 Miles	F	C	13,822	100.0	1938	N/Av
Office Building	0.6 Miles	G	C	12,980	100.0	1974	N/Av
Office Building	0.5 Miles	H	C	12,068	100.0	-	N/Av
Office Building	0.6 Miles	I	B	9,526	100.0	1966	N/Av
Office Building	0.7 Miles	J	C	9,213	100.0	1979	N/Av

Source: CoStar

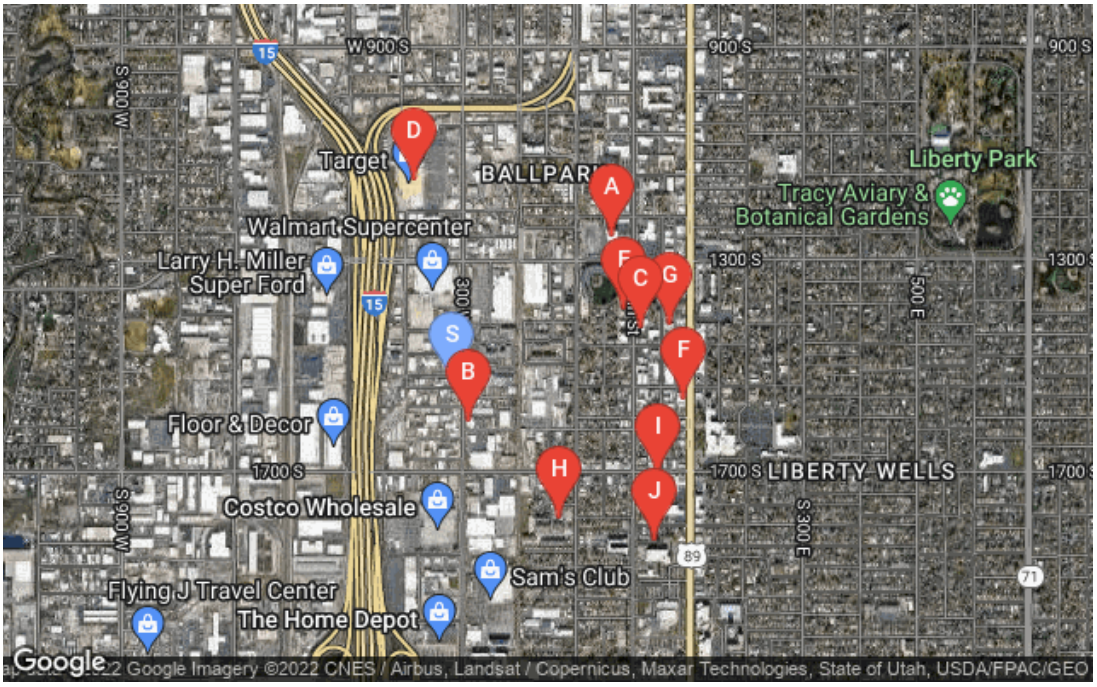

Industrial Development

The largest three industrial properties are at 1756 South 700 West, 570 West 1700 South and 1379-1461 South 700 West with an NRA of 237,222 SF, 170,267 SF and 162,070 SF that were built in 1972, 2019 and 1958, respectively. The closest large industrial property in proximity to the subject is at 1580 South 500 West with an NRA of 142,548 SF that was built in 2019. The majority of properties were constructed before 2000. The following chart shows a summary of industrial data by type in the immediate area from CoStar.

INDUSTRIAL SUMMARY

TYPE	PROPERTIES	NRA (SF)	AVG YR BLT	OCCUPANCY	AVG RENT
Industrial	222	3,811,055	1966	98.9	$7.80
Flex	20	273,695	1978	100.0	$14.16
TOTAL	**242**	**4,084,750**	**1967**	**99.0**	**$8.33**

Source: CoStar

The following chart and map shows the subject property and the 10 largest industrial properties in the immediate area from CoStar.

LARGEST INDUSTRIAL PROPERTIES

NAME	DISTANCE	MAP PIN	TYPE	NRA (SF)	% LEASED	YEAR BUILT	AVG RENT
Industrial Building	0.7 Miles	A	Industrial	237,222	90.8	1972	$7.80
Skyline Commerce Center	0.4 Miles	B	Industrial	170,267	65.4	2019	N/Av
1415 Metro Centre	0.5 Miles	C	Industrial	162,070	100.0	1958	N/Av
Sears	0.4 Miles	D	Industrial	155,000	0.0	1946	N/Av
Industrial Building	0.3 Miles	E	Industrial	154,818	100.0	1994	N/Av
Skyline Commerce Center	0.3 Miles	F	Industrial	142,548	98.3	2019	N/Av
Industrial Building	0.4 Miles	G	Industrial	120,904	100.0	-	N/Av
Industrial Building	0.5 Miles	H	Industrial	104,200	100.0	1996	N/Av
Overland Industrial Park	0.6 Miles	I	Industrial	79,560	100.0	1967	N/Av
Industrial Building	0.5 Miles	J	Industrial	71,782	100.0	1960	N/Av

Source: CoStar

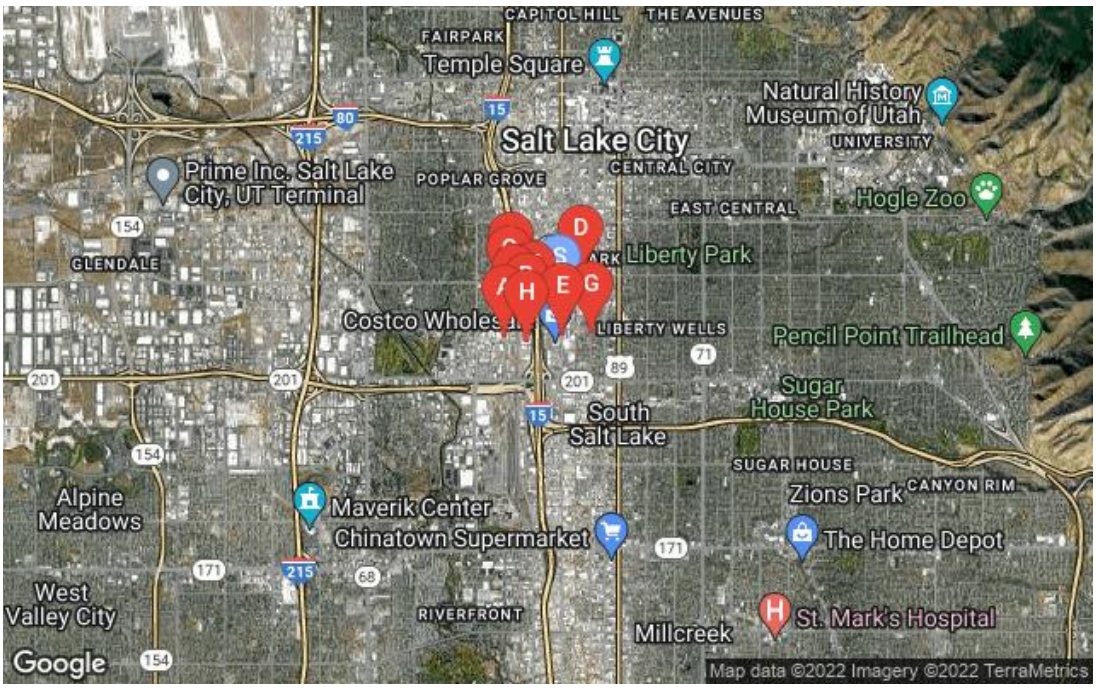

The following map shows the subject property and the five largest retail, office, and industrial properties in the immediate area from CoStar.

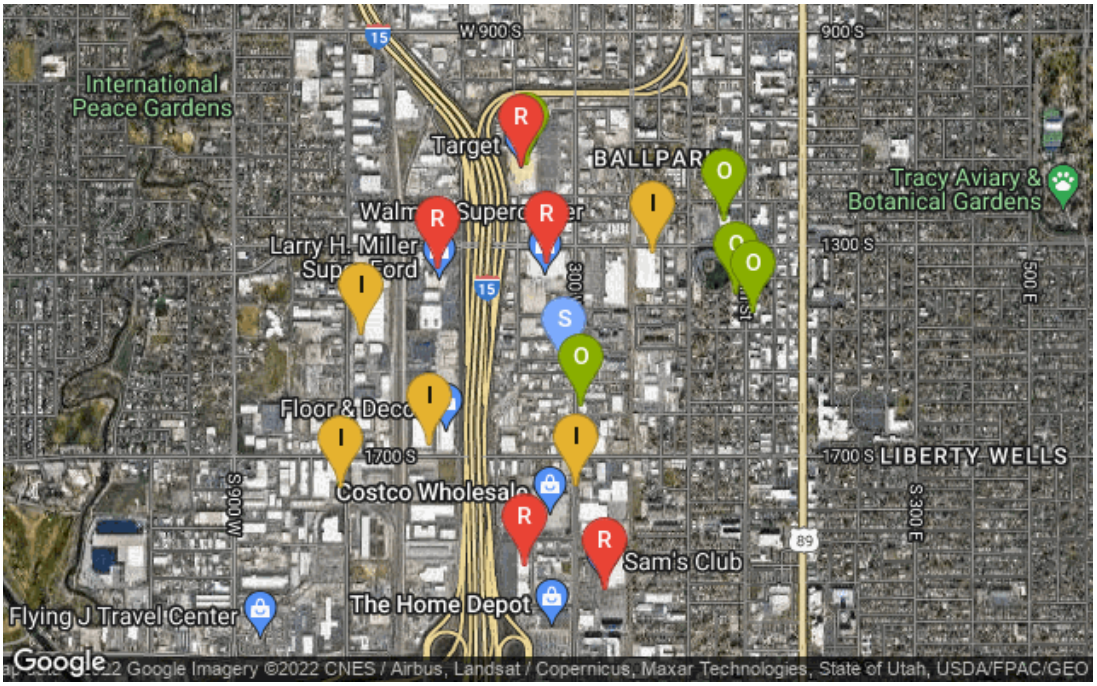

SUMMARY

The property is located in an area that is projected to experience significant growth across all analysis areas. The primary demand drivers in the local area are the University of Utah and Downtown Salt Lake City. However, there are a number of hospitals, retail and commercial uses located in the immediate area that generate additional demand for housing. There has been some redevelopment of existing assets in the immediate area, usually related to multi-family properties. Property values are expected to appreciate, albeit at a stable rate in the local area. Prior to the COVID-19 pandemic, the local economy demonstrated considerable growth in recent years. The area is anticipated to continue to have near-term negative effects due to the COVID-19 situation along with the Salt Lake market and national economies. However, like the Salt Lake City, UT MSA, due to the strong demographic trends and the overall fundamentals of the economy, it is anticipated that the local area will recover faster than the national economy.

© 2022 COLLIERS INTERNATIONAL VALUATION & ADVISORY SERVICES

General Description The subject site consists of 2 parcels. As noted below, the subject site has 22,216 SF (0.51 AC) of land area. The area is estimated based on the assessor's parcel map, and may change if a professional survey determines more precise measurements. Going forward, our valuation analyses will utilize the usable site area. The following discussion summarizes the subject site size and characteristics.

Assessor Parcels See Multiple Parcel Chart For Breakdown

Number Of Parcels 2

Land Area	**Acres**	**Square Feet**
Primary Parcel	0.51	22,216
Unusable Land	0.00	0
Excess Land	0.00	0
Surplus Land	0.00	0
Total Land Area	**0.51**	**22,216**

Shape See Multiple Parcel Chart For Breakdown

Topography Level at street grade

Drainage Assumed Adequate

Utilities All available to the site

Street Improvements

Street	Direction	No. Lanes	Street Type	Curbs	Sidewalks	Streetlights	Center Lane	Gutters	Access
300 West	Primary Street	two-way	four-lane	major arterial	✓	✓	✓	✓	✓	✓
1500 South	Secondary Street	two-way	two-lane	connector street	✓	✓			✓	✓
Andrew Ave.	Secondary Street	two-way	two-lane	connector street						✓

Frontage The subject has approximately 110 feet of frontage on 300 West, 193 feet on 1500 South and 193 feet on Andrew Ave.

Traffic Counts

LOCATION	DATE	SOURCE	COUNT
300 West at High Ave	2022	CoStar	18,276
TOTAL			18,276

Accessibility Average/Good - The subject property can be accessed from all three street via full access curb-cuts.

Exposure Average/Good - The subject has a corner location along a primarily arterial and two connector streets (one directly south of the subject and one directly north of the subject.

Seismic The subject is in High Risk.

Flood Zone Zone X (Unshaded). This is referenced by Community Number 490105, Panel Number 49035C0282H, dated August 02, 2012. Zone X (unshaded) is a Non-Special Flood Hazard Area (NSFHA) of minimal flood hazard, usually depicted on Flood Insurance Rate Maps (FIRM) as above the 500-year flood level. This is an area in a low to moderate risk flood zone that is not in any immediate danger from

© 2022 COLLIERS INTERNATIONAL VALUATION & ADVISORY SERVICES

flooding caused by overflowing rivers or hard rains. In communities that participate in the National Flood Insurance Program (NFIP), flood insurance is available to all property owners and renters in this zone.

MULTIPLE PARCEL SITE DESCRIPTION GRID

	USABLE		UNUSABLE		EXCESS		SURPLUS		TOTAL	
PARCEL	SF	AC	SF	AC	SF	AC	SF	AC	SF	AC
15-13-206-005	6,534	0.15	0	0.00	0	0.00	0	0.00	6,534	0.15
15-13-206-008	15,682	0.36	0	0.00	0	0.00	0	0.00	15,682	0.36
TOTAL	**22,216**	**0.51**	**0**	**0.00**	**0**	**0.00**	**0**	**0.00**	**22,216**	**0.51**

Site Rating

Overall, the subject site is considered an average/ good land site in terms of its location, exposure, and access to employment, education and shopping centers, recognizing its location along a primary arterial.

Easements

A preliminary title report was not available for review. During the on-site inspection, no adverse easements or encumbrances were noted. This appraisal assumes that there is no negative value impact on the subject improvements. If questions arise regarding easements, encroachments, or other encumbrances, further research is advised.

Soils

A detailed soils analysis was not available for review. Based on the development of the subject, it appears the soils are stable and suitable for the existing improvements.

Hazardous Waste

We have not conducted an independent investigation to determine the presence or absence of toxins on the subject property. If questions arise, the reader is strongly cautioned to seek qualified professional assistance in this matter. Please see the Assumptions and Limiting Conditions for a full disclaimer.

Improvement Description

As previously discussed, at the request of the client, we have provided a land only value for the underlying real estate. The appraiser has not taken into account the exiting improvements and no deductions were made for the demolition and disposal costs of the existing improvements (see Hypothetical Condition statement below).

© 2022 COLLIERS INTERNATIONAL VALUATION & ADVISORY SERVICES

COUNTY GIS PARCEL MAP

ZONING MAP

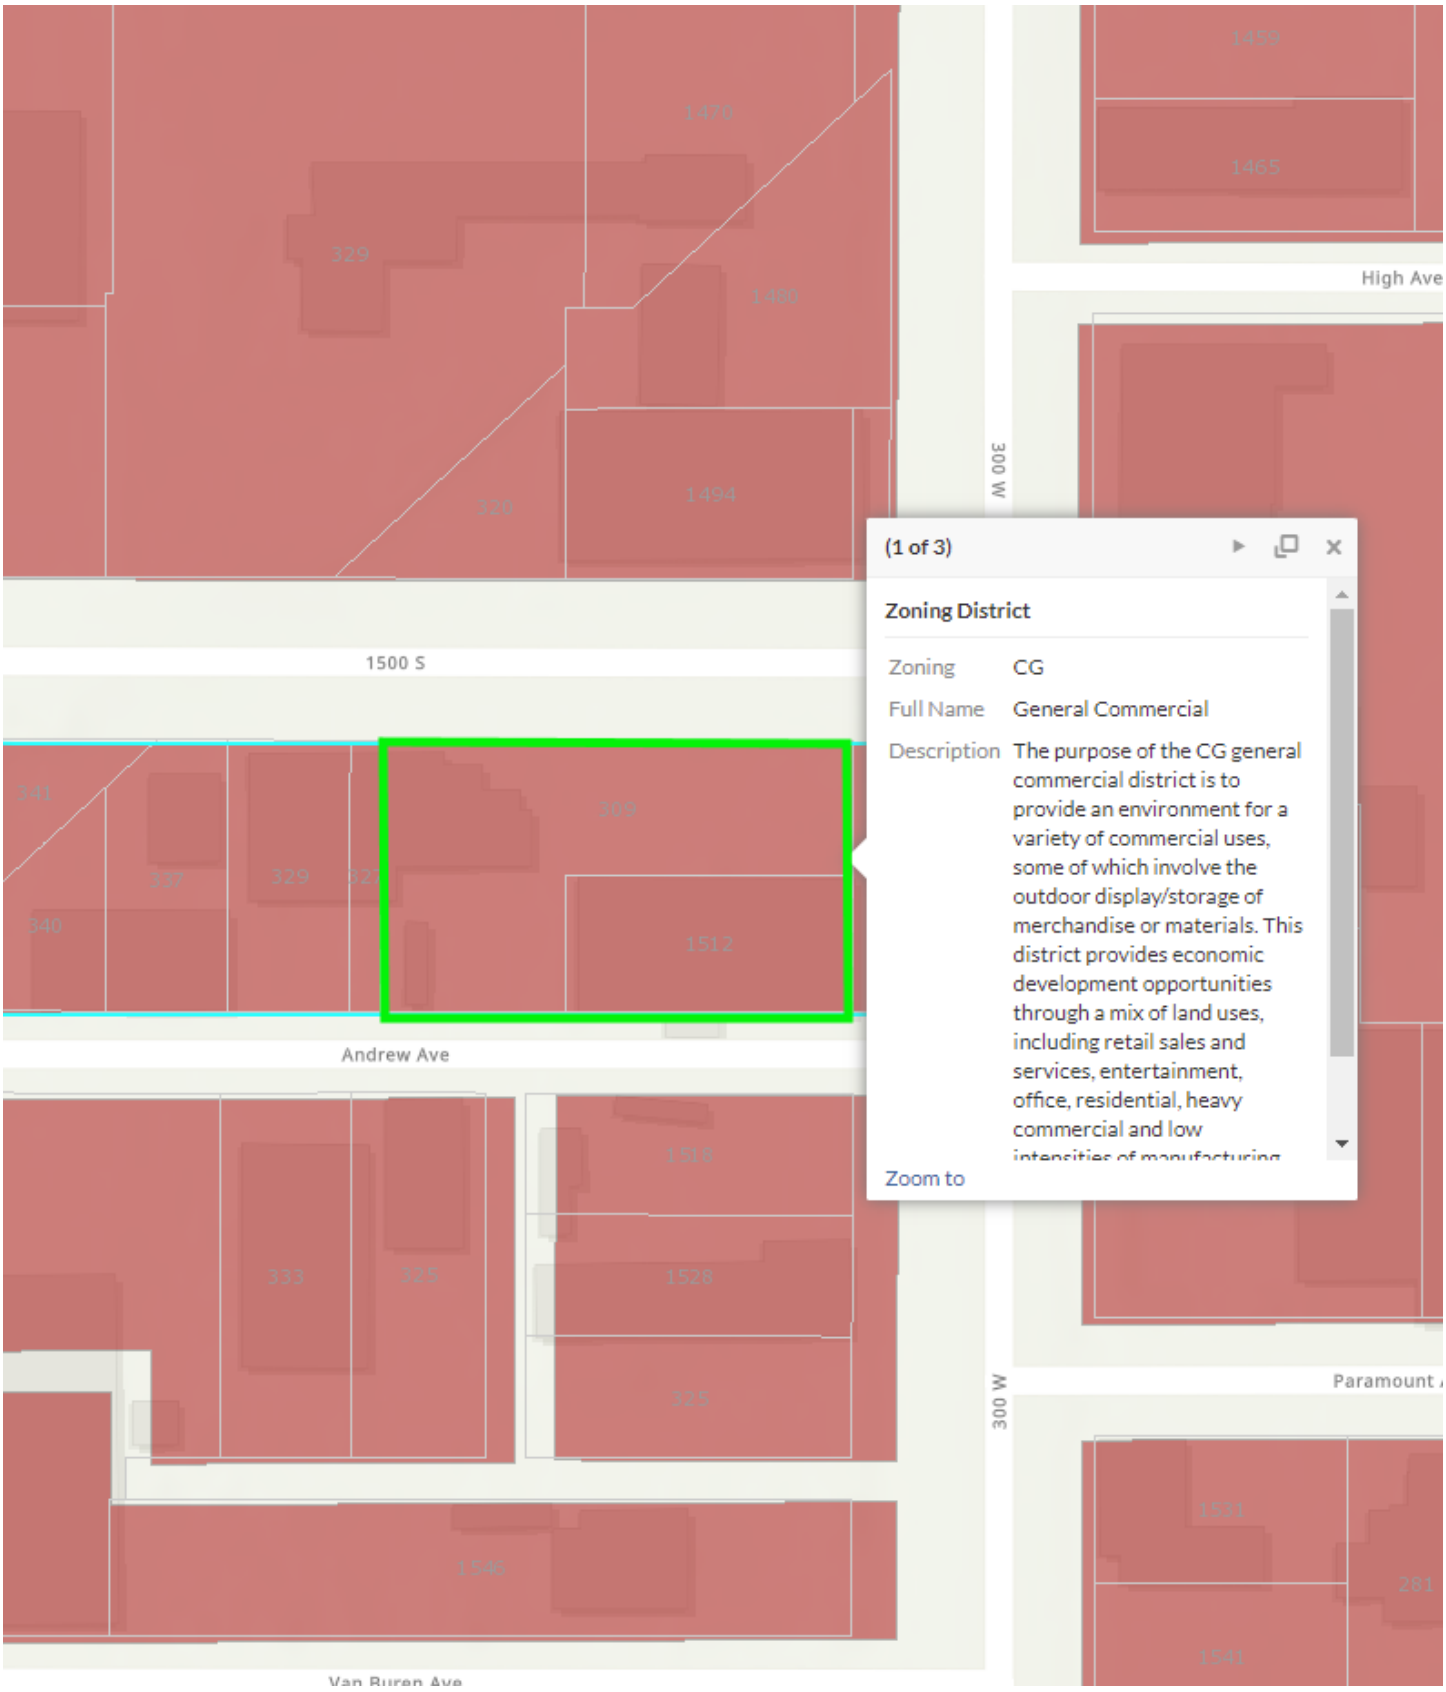
1470
329
1480
320
1494
1500 S
341
337
329
340
309
1512
Andrew Ave
1518
333
325
1528
325
1546
Van Buren Ave
1459
1465
High Ave
300 W
(1 of 3)
Zoning District
Zoning CG
Full Name General Commercial
Description The purpose of the CG general commercial district is to provide an environment for a variety of commercial uses, some of which involve the outdoor display/storage of merchandise or materials. This district provides economic development opportunities through a mix of land uses, including retail sales and services, entertainment, office, residential, heavy commercial and low
Zoom to
Paramount
300 W
1531
281
1541

FLOOD MAP

Flood Map Report

For Property Located At

CoreLogic RealQuest

1512 S 300 W, SALT LAKE CITY, UT 84115-5106

Report Date: 06/03/2022 **County:** SALT LAKE, UT

Flood Zone Code	Flood Zone Panel	Panel Date
X	490105 - 49035C0282H	08/02/2012
Special Flood Hazard Area (SFHA)	**Within 250 ft. of multiple flood zones?**	**Community Name**
Out	Yes (X,X500)	SALT LAKE CITY

Flood Zone Description:

Zone X-An area that is determined to be outside the 100- and 500-year floodplains.

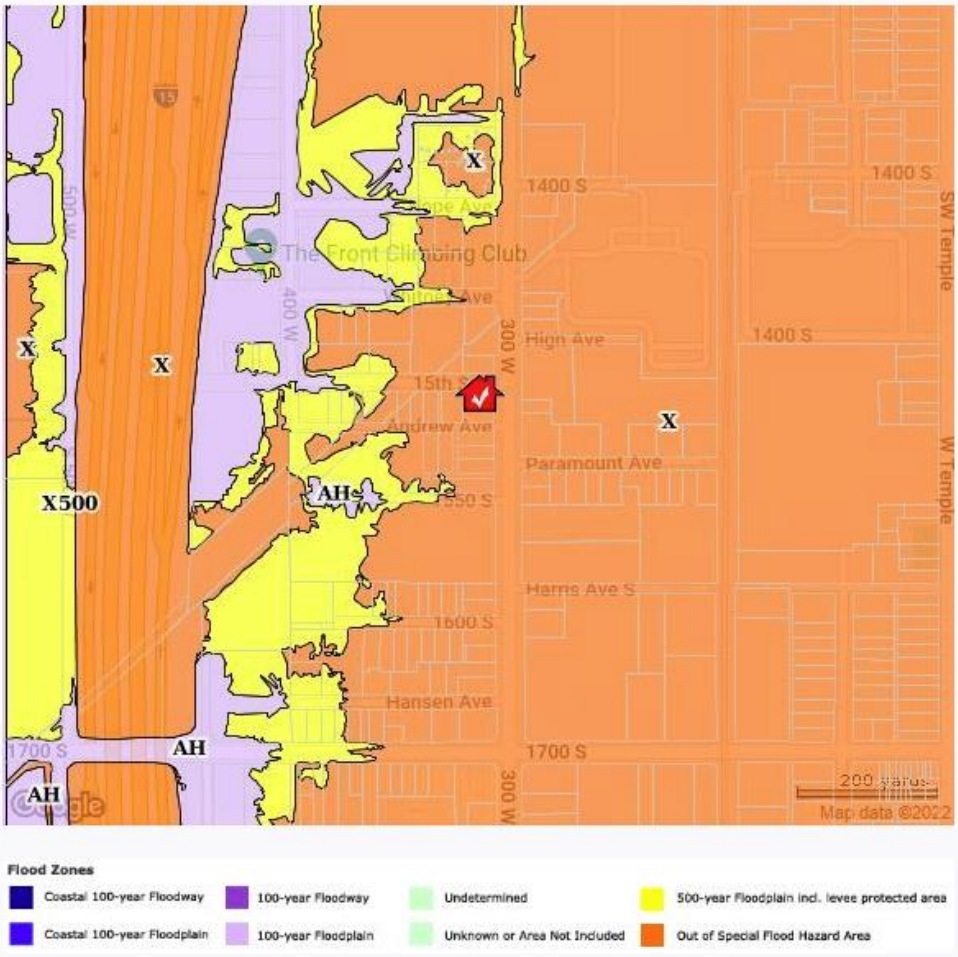

ANTICIPATED BUILDING LAYOUT AND UNIT MIX

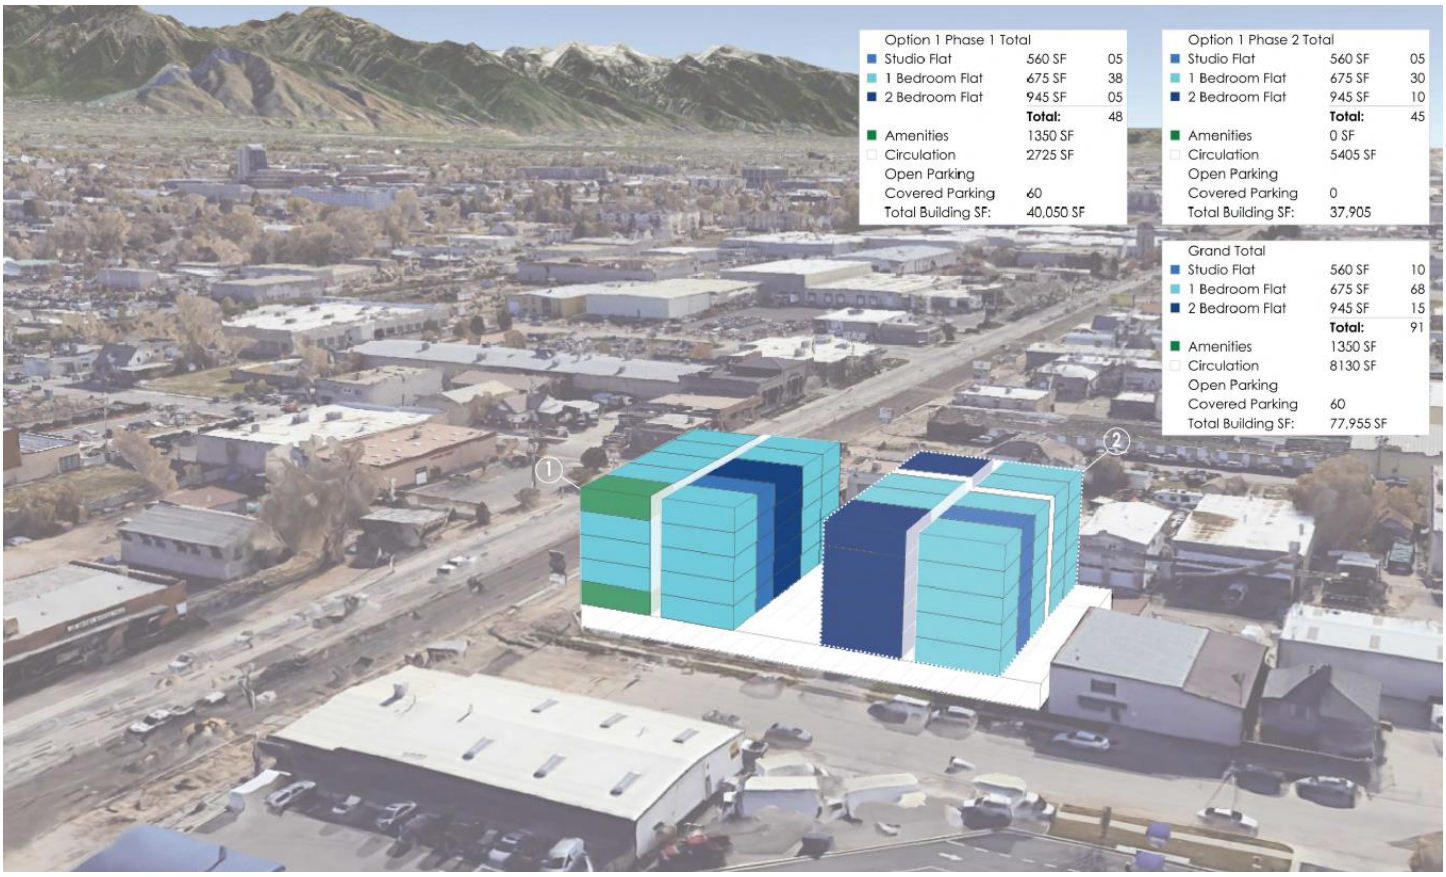

INTRODUCTION

Assessment of real property is established by an assessor that is an appointed or elected official charged with determining the value of each property. The assessment is used to determine the necessary rate of taxation required to support the municipal budget. A property tax is a levy on the value of property that the owner is required to pay to the municipality in which it is situated. Multiple jurisdictions may tax the same property.

The subject property is located within Salt Lake County. The assessed value and property tax for the current year are summarized in the following table.

ASSESSMENT & TAXES

Tax Year	2021				Tax Rate	1.1638%
Tax Rate Area	01V				Taxes Current	Yes
APN	**LAND**	**IMPV**	**TOTAL**	**EXEMPTIONS**	**TAXABLE**	**BASE TAX**
15-13-206-005	$116,800	$372,600	$489,400	$0	$489,400	$5,696
15-13-206-008	$270,700	$15,900	$286,600	$0	$286,600	$3,335
Totals	**$387,500**	**$388,500**	**$776,000**	**$0**	**$776,000**	**$9,031**
Total/SF	**$17.44**	**$17.49**	**$34.93**	**$0.00**	**$34.93**	**$0.41**
Total Base Tax						**$9,031**
Total Base Tax Per SF						**$0.41**

Source: Salt Lake County Assessment & Taxation

SUBJECT PROPERTY ANALYSIS

The total taxable value for the subject property is $776,000 or $34.93/SF. There are no exemptions in place. Total taxes for the property are $9,031 or $0.41/SF.

In Utah, taxes are calculated by multiplying the tax rate by the taxable value. The taxable value is calculated at 100% of the final value or market value for commercial properties and 55% for residential properties. All property is reappraised annually, and Utah law requires a review of property characteristics once every five years. The final value is the reported market value of the property, as reported by the assessor's offices. Tax rates are set by procedures established in the Utah Constitution. There are many different rates in Salt Lake County, and they vary across the county depending on which school district, city, special service districts, and etc. the property is located.

According to the Salt Lake County Assessor's website, real estate taxes for the subject property are current as of the date of this report.

© 2022 COLLIERS INTERNATIONAL VALUATION & ADVISORY SERVICES

INTRODUCTION

Zoning requirements typically establish permitted and prohibited uses, building height, lot coverage, setbacks, parking and other factors that control the size and location of improvements on a site. The zoning characteristics for the subject property are summarized below:

ZONING SUMMARY	
Municipality Governing Zoning	City of Salt Lake City Planning & Zoning Department
Current Zoning	General Commercial (CG)
Purpose	The purpose of the CG General Commercial District is to provide an environment for a variety of commercial uses, some of which involve the outdoor display/storage of merchandise or materials. This district provides economic development opportunities through a mix of land uses, including retail sales and services, entertainment, office, residential, heavy commercial and low intensities of manufacturing and warehouse uses. This district is appropriate in locations where supported by applicable master plans and along major arterials. Safe, convenient and inviting connections that provide access to businesses from public sidewalks, bike paths and streets are necessary. Access should follow a hierarchy that places the pedestrian first, bicycle second and automobile third. The standards are intended to create a safe and aesthetically pleasing commercial environment for all users.
Permitted Uses	Accessory use; Adaptive reuse of a landmark site; Alcohol: Bar establishment (2,500 square feet or less in floor area), Bar establishment (more than 2,500 square feet in floor area), Brewpub (2,500 square feet or less in floor area), Brewpub (more than 2,500 square feet in floor area), Distillery, Tavern (2,500 square feet or less in floor area), Tavern (more than 2,500 square feet in floor area); Ambulance service (indoor); Ambulance service (outdoor); Amusement park; Animal: Cremation service, Kennel, Pet cemetery, Veterinary office; Antenna, communication tower; Art gallery; Artisan food production; Auction (outdoor); Auditorium; Bakery, commercial; Bed and breakfast; Bed and breakfast inn; Bed and breakfast manor; Bio-medical facility; Blacksmith shop; Blood donation center; Brewery; Bus line station/terminal; Bus line yard and repair facility; Car wash; Car wash as accessory use to gas station or convenience store that sells gas; Check cashing/payday loan business; Clinic (medical, dental); Commercial food preparation; Community garden; Contractor's yard/office; Daycare center, adult; Daycare center, child; Daycare, nonregistered home daycare or preschool; Daycare, registered home daycare or preschool; Dwelling: Assisted living facility (large), Assisted living facility (small), Group home (small) when located above or below first story office, retail, or commercial use, or on the first story where the unit is not located adjacent to street frontage, Living quarter for caretaker or security guard, Multi-family, Rooming (boarding) house; Equipment rental (indoor and/or outdoor); Farmers' market; Financial institution; Financial institution with drive-through facility; Flea market (indoor); Flea market (outdoor); Funeral home; Gas station; Government facility requiring special design features for security purposes; Home occupation; Hotel/motel; Industrial assembly; Intermodal transit passenger hub; Laboratory, medical related; Large wind energy system; Laundry, commercial; Library; Limousine service (large); Limousine service (small); Manufactured/mobile home sales and service; Mixed use development; Mobile food business (operation on private property); Museum; Nursing care facility; Office; Open space; Parking: Commercial, Park and ride lot, Park and ride lot shared with existing use; Place of worship on lot less than 4 acres in size; Radio, television station; Reception center; Recreation (indoor); Recreation (outdoor); Recycling collection station; Research and development facility; Restaurant; Restaurant with drive-through facility; Retail goods establishment; Plant and garden shop with outdoor retail sales area; With drive-through facility; Retail service establishment; Furniture repair shop; With drive-through facility; Reverse vending machine; Sales and display (outdoor); School: College or university; Music conservatory, Professional and vocational, Seminary and religious institute; Seasonal farm stand, Sexually oriented business; Sign painting/fabrication; Small brewery; Solar array; Storage (outdoor); Storage, public (outdoor); Storage, self; Mass merchandising; Pawnshop; Specialty; Superstore and hypermarket; Warehouse club; Studio, art; Studio, motion picture; Taxicab facility; Technology facility; Theater, live performance; Theater, movie; Urban farm; Utility, building or structure; Utility, transmission wire, line, pipe, or pole; Vehicle: Auction, Automobile repair (major), Automobile repair (minor), Automobile sales/rental and service, Automobile salvage and recycling (indoor), Boat/recreational vehicle sales and service, Truck repair (large), Truck sales and rental (large); Warehouse; Welding shop; Wholesale distribution; Woodworking mill.
Zoning Change	Not Likely

© 2022 COLLIERS INTERNATIONAL VALUATION & ADVISORY SERVICES

ZONING REQUIREMENTS	
Minimum Site Area (SF)	10,000 SF
Minimum Lot Width	Sixty feet (60')
Existing Lots	Lots legally existing prior to April 12, 1995, shall be considered legal conforming lots.
Minimum Yard Setbacks	
Front (Feet)	10
Corner Side (Feet)	10
Interior Side (Feet)	None Required
Rear (Feet)	10
Maximum Building Height	No building shall exceed sixty feet (60')

Source: City of Salt Lake City Planning & Zoning Department

ZONING CONCLUSIONS

Based on the interpretation of the zoning ordinance, the subject property has a wide range of permitted use that could be built if the subject site were vacant.

Detailed zoning studies are typically performed by a zoning or land use expert, including attorneys, land use planners, or architects. The depth of my analysis correlates directly with the scope of this assignment, and it considers all pertinent issues that have been discovered through my due diligence. Please note that this appraisal is not intended to be a detailed determination of compliance, as that determination is beyond the scope of this real estate appraisal assignment.

© 2022 COLLIERS INTERNATIONAL VALUATION & ADVISORY SERVICES

INTRODUCTION

The market analysis section provides a comprehensive study of supply/demand conditions, examines transaction trends, and interprets ground level information conveyed by market participants. Based on these findings and an analysis of the subject property, conclusions are drawn with regard to the subject's competitive position within the marketplace. Below is a list of the various sections covered in the following apartment market analysis:

- Salt Lake City/Ogden/Clearfield Apartment Market
- South Salt Lake/Murray Apartment Submarket
- Competitive Dataset Analysis
- Broker / Market Participant Interviews
- COVID-19 Impact
- Transaction Trends
- Subject Property Analysis

SALT LAKE CITY/OGDEN/CLEARFIELD METRO APARTMENT MARKET ANALYSIS

The following is an analysis of supply/demand trends in the Salt Lake City/Ogden/Clearfield Apartment Market using information provided by MPF Research, widely recognized as a market leader in Apartment data and statistics. Through their coverage of the MPF-100, a collection of the 100 largest primary and secondary markets in the US, data is primarily sourced at the floor-plan, transaction level. This is made possible through MPF's sister company relationship with RealPage, the developers of YieldStar and OneSite revenue and property management software suites, resulting in access to access individual lease transactions for roughly 3.7 million units.

We will first analyze the metro market, followed by the submarket. The following map highlights MPF's coverage of the Salt Lake City/Ogden/Clearfield Metro Market and the individual submarkets tracked. The subject is located within the South Salt Lake/Murray submarket by the red pin below.

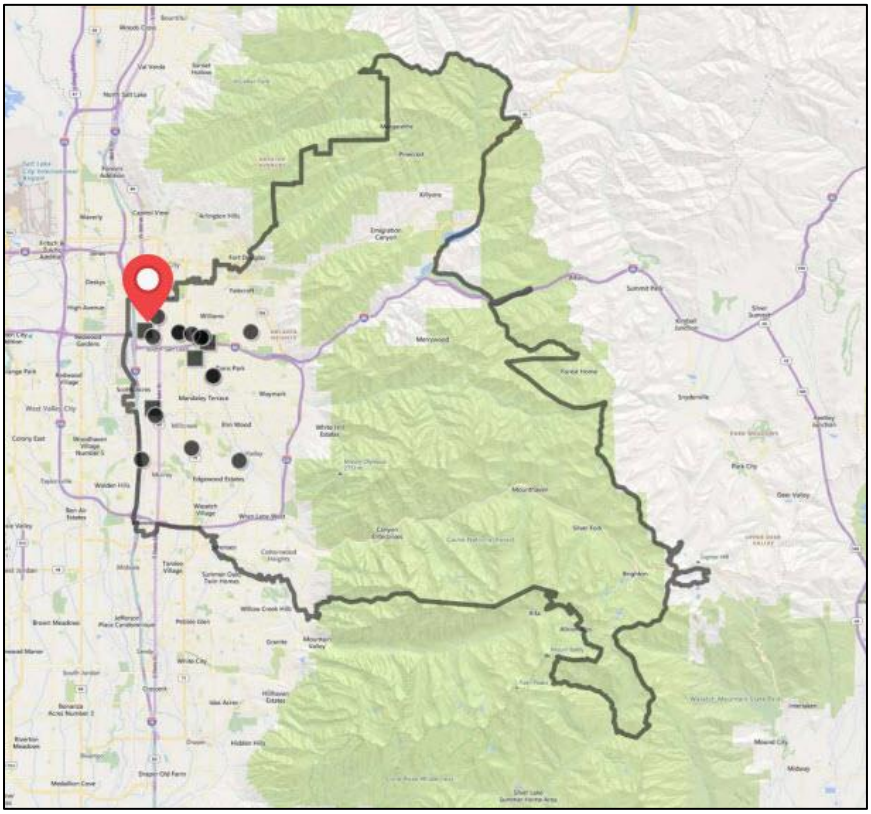

Current Market Snapshot

The table below presents a current quarter snapshot of key indicators for the Salt Lake City/Ogden/Clearfield Metro Market.

SALT LAKE CITY/OGDEN/CLEARFIELD MARKET AT A GLANCE 2022 Q1

	TOTAL UNITS	OCCUP-ANCY (%)	ABSORP. (UNITS)	NEW INV. (UNITS)	REMOVALS (UNITS)	INVENTORY UNITS Δ	INVENTORY % Δ	UNDER CONST.	NEAR-TERM DELIVERIES[1]
INVENTORY	116,322	97.9%	752	545	0	545	0.5%	13,722	6,779

	BY VINTAGE					BY STYLE			
CATEGORY	**2000+**	**1990s**	**1980s**	**1970s**	**PRE-1970s**	**LOW-RISE**	**MID-RISE**	**HIGH-RISE**	**TOTAL**
Occupancy	97.6%	98.2%	98.4%	98.1%	97.6%	98.0%	97.8%	96.8%	97.9%
Quarterly Occ. Δ	0.2%	0.0%	0.5%	0.1%	-0.2%	0.1%	0.3%	0.7%	0.2%
Annual Occ. Δ	1.8%	1.9%	1.8%	1.9%	0.7%	1.4%	2.7%	2.1%	1.8%
Rent ($/mo.)	$1,638	$1,516	$1,322	$1,318	$1,353	$1,444	$1,617	$1,851	$1,510
Rent ($/sf)	$1.70	$1.56	$1.71	$1.51	$1.66	$1.58	$1.79	$2.11	$1.66
Annual Revenue Δ2	20.9%	23.8%	27.1%	23.3%	20.8%	23.3%	22.2%	17.4%	22.7%
% Offering Concessions	6.3%	9.3%	9.8%	10.6%	5.4%	6.7%	9.7%	14.6%	7.9%
Avg. Concession	4.3%	2.5%	0.9%	1.2%	5.1%	1.3%	3.6%	8.4%	2.9%
Qtr. Same-Property Rent Δ	1.3%	2.7%	3.3%	2.7%	3.6%	2.4%	1.5%	2.9%	2.1%
Ann. Same-Property Rent Δ	19.0%	21.8%	25.3%	21.4%	20.1%	21.9%	19.5%	15.3%	20.9%

Source: MPF Research® [1] Delivering within next four quarters. [2] Annual Revenue Change = Annual Occ. Change + Annual Rent Change

Occupancy

As presented, the Salt Lake City/Ogden/Clearfield market maintains a current inventory of 116,322 units, up approximately 0.50% (545 units) from the previous quarter. The current market-wide occupancy rate of 97.9% is indicated through a range extending from 96.8% to 98.4% across all property styles and vintages. When compared to the previous quarter, the market-wide average occupancy rate has increased 0.2%. On a current-quarter annualized basis, occupancy rates have increased 1.8%.

Rental Rates / Revenue

On a per unit basis, rental rates by vintage range from a low of $1,318 per month to a high of $1,638 per month. When analyzed on the basis of style, rental rates range from $1,444 (low-rise) to $1,851 (high-rise). In total, the market-wide inventory-weighted average rental rate is $1,510 per unit per month. On a per square foot basis, rental rates range from a low of $1.51 to a high of $1.71 when analyzing property vintage and $1.58 to $2.11 when analyzed by property style. In aggregate, the market-wide average rental rate is $1.66 per square foot. Annual revenue change, defined as annual occupancy change plus annual rent change represents an increase of 22.7% versus the previous same-quarter annual period.

Concessions

Analyzed by vintage, the percentage of properties currently offering concessions range from 5.4% (pre-1970s) to 10.6% (1970s). When singularly analyzing property style, this range shifts to a low of 6.7% (low-rise) to a high of 14.6% (high-rise). An aggregate, market-wide average of 7.9% is indicated.

The average concession given ranges from 0.9% to 5.1% (vintage) and 1.3% to 8.4% (style) of potential gross income. An inventory-weighted average across all vintages and styles of 2.9% of potential gross income is indicated.

Trailing Metro Performance

Key supply/demand, occupancy, rental rate, and concession statistics for available trailing annual and quarterly periods are summarized below.

Historical Supply/Demand

The following table highlights the trailing annual and quarterly supply, construction, and absorption metrics.

© 2022 COLLIERS INTERNATIONAL VALUATION & ADVISORY SERVICES

HISTORICAL SUPPLY/DEMAND ANALYSIS						SALT LAKE CITY/OGDEN/CLEARFIELD MARKET			
PERIOD	TOTAL UNITS	OCCUP-ANCY (%)	ABSORP. (UNITS)	NEW INV. (UNITS)	REMOVALS (UNITS)	INVENTORY UNITS Δ	INVENTORY % Δ	UNDER CONST.	NEAR-TERM DELIVERIES[1]
2017	101,667	95.6%	3,499	4,005	50	3,955	4.0%	6,164	3,721
2018	105,388	95.8%	3,756	3,721	0	3,721	3.7%	5,848	3,117
2019	108,440	95.9%	3,012	3,117	65	3,052	2.9%	6,609	3,127
2020	111,567	95.7%	2,819	3,127	0	3,127	2.9%	9,360	4,168
2021	115,777	97.7%	6,338	4,210	0	4,210	3.8%	12,889	5,308
2021 Q2	113,527	97.2%	2,226	1,053	0	1,053	0.9%	10,953	3,360
2021 Q3	114,362	97.8%	1,453	835	0	835	0.7%	12,424	3,734
2021 Q4	115,777	97.7%	1,348	1,415	0	1,415	1.2%	12,889	5,308
2022 Q1	**116,322**	**97.9%**	**752**	**545**	**0**	**545**	**0.5%**	**13,722**	**6,779**

Source: MPF Research® [1] Delivering within next four quarters.

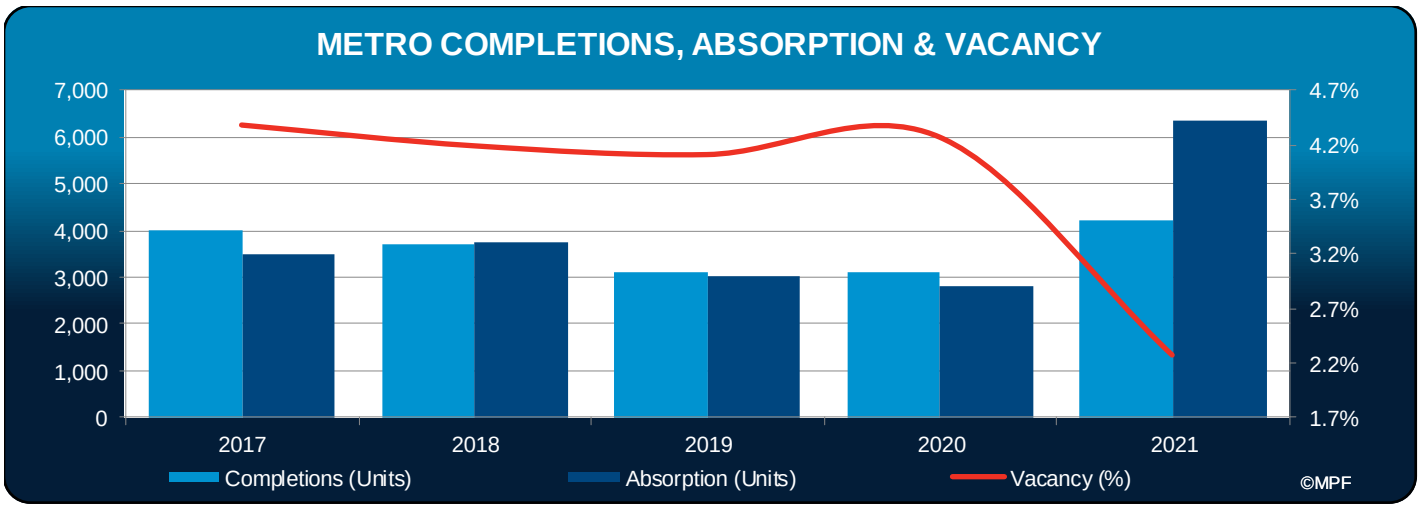

Metro Occupancy Trends

OCCUPANCY						SALT LAKE CITY/OGDEN/CLEARFIELD METRO			
	BY VINTAGE					BY STYLE			
PERIOD	2000+	1990s	1980s	1970s	PRE-1970s	LOW-RISE	MID-RISE	HIGH-RISE	TOTAL
2017	95.4%	96.0%	95.5%	96.3%	95.5%	95.8%	95.0%	96.8%	95.6%
2018	95.3%	95.9%	96.2%	96.9%	96.1%	96.1%	94.8%	96.3%	95.8%
2019	95.6%	95.2%	96.6%	96.3%	96.4%	96.3%	95.2%	92.7%	95.9%
2020	95.3%	95.6%	96.3%	96.5%	95.7%	96.2%	94.6%	94.8%	95.7%
2021	97.5%	98.2%	97.9%	98.0%	97.8%	97.9%	97.5%	96.1%	97.7%
2021 Q2	96.9%	97.5%	97.6%	97.2%	97.0%	97.5%	96.4%	96.9%	97.2%
2021 Q3	97.7%	97.8%	98.0%	97.6%	97.7%	97.9%	97.7%	95.9%	97.8%
2021 Q4	97.5%	98.2%	97.9%	98.0%	97.8%	97.9%	97.5%	96.1%	97.7%
2022 Q1	**97.6%**	**98.2%**	**98.4%**	**98.1%**	**97.6%**	**98.0%**	**97.8%**	**96.8%**	**97.9%**

Source: MPF Research®

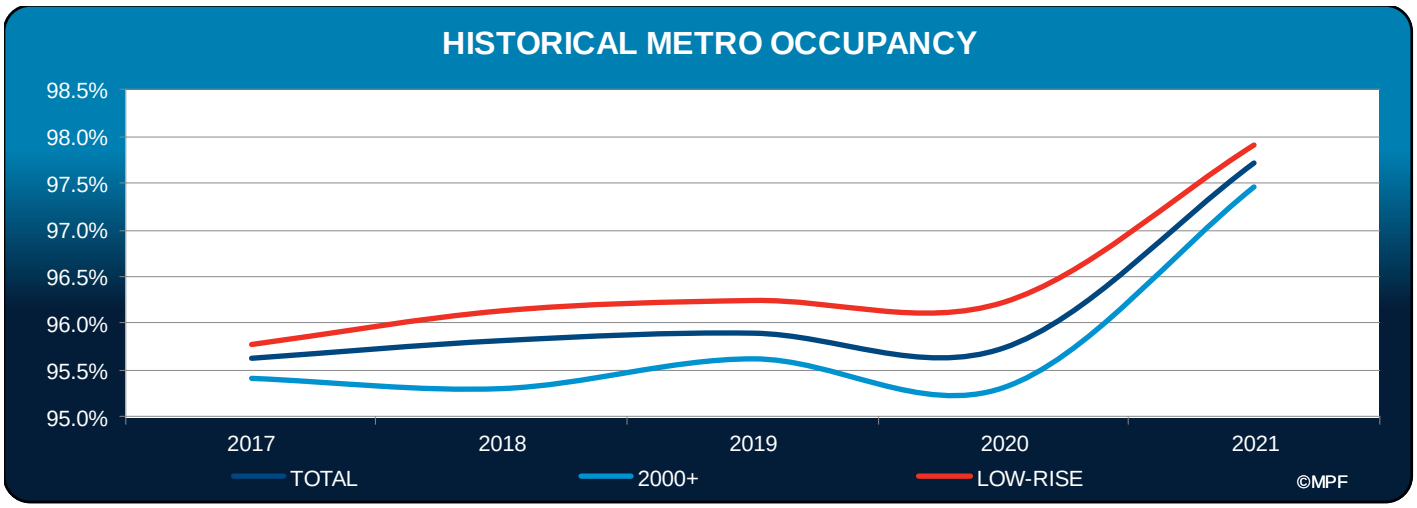

Metro Rental Rate Trends

The following tables and supporting graphs represent the current and historical rental rates on both a $/Unit (Table 1) and $/SF (Table 2) basis. Rental rates are reported as effective rates (net of concessions).

EFFECTIVE RENT ($/UNIT) — **SALT LAKE CITY/OGDEN/CLEARFIELD METRO**

	BY VINTAGE					BY STYLE			
PERIOD	2000+	1990s	1980s	1970s	PRE-1970s	LOW-RISE	MID-RISE	HIGH-RISE	TOTAL
2017	$1,206	$1,062	$901	$934	$982	$1,017	$1,223	$1,181	$1,062
2018	$1,265	$1,142	$931	$974	$1,078	$1,066	$1,280	$1,430	$1,126
2019	$1,307	$1,204	$983	$1,012	$1,080	$1,114	$1,306	$1,598	$1,174
2020	$1,324	$1,224	$1,034	$1,070	$1,126	$1,156	$1,306	$1,488	$1,205
2021	$1,614	$1,478	$1,281	$1,275	$1,298	$1,407	$1,592	$1,800	$1,475
2021 Q2	$1,430	$1,321	$1,138	$1,156	$1,168	$1,259	$1,410	$1,505	$1,309
2021 Q3	$1,546	$1,419	$1,236	$1,214	$1,221	$1,353	$1,517	$1,768	$1,413
2021 Q4	$1,614	$1,478	$1,281	$1,275	$1,298	$1,407	$1,592	$1,800	$1,475
2022 Q1	**$1,638**	**$1,516**	**$1,322**	**$1,318**	**$1,353**	**$1,444**	**$1,617**	**$1,851**	**$1,510**

Source: MPF Research®

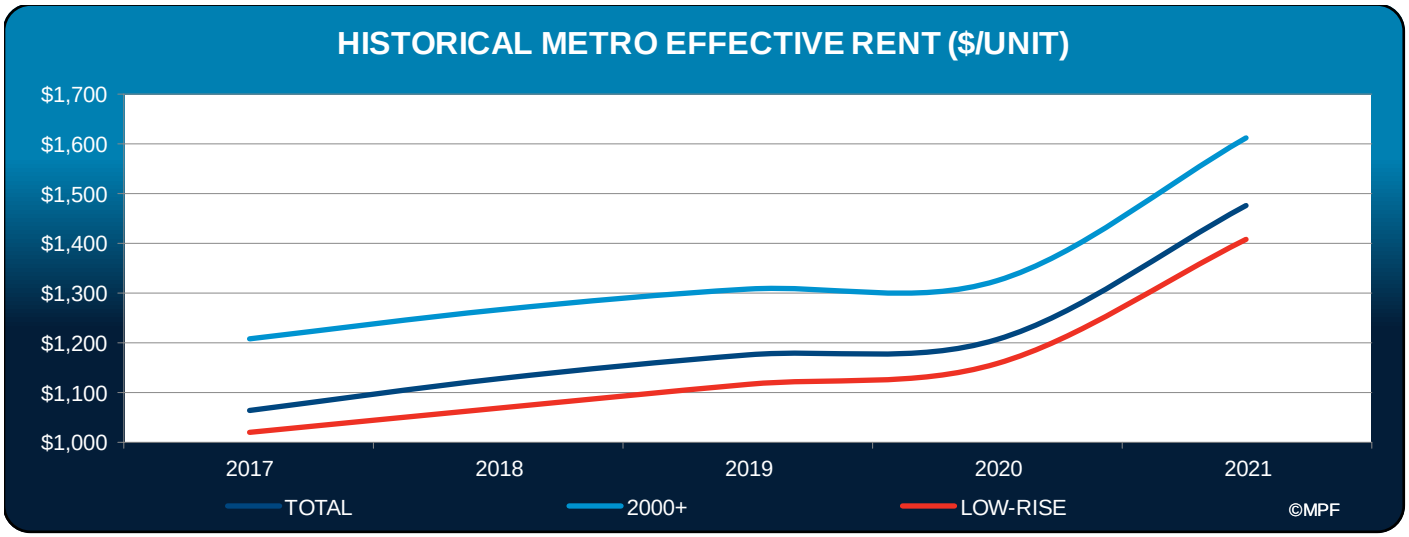

EFFECTIVE RENT ($/SF)	SALT LAKE CITY/OGDEN/CLEARFIELD METRO								
	BY VINTAGE					BY STYLE			
PERIOD	2000+	1990s	1980s	1970s	PRE-1970s	LOW-RISE	MID-RISE	HIGH-RISE	TOTAL
2017	$1.23	$1.09	$1.20	$1.07	$1.25	$1.13	$1.34	$1.41	$1.18
2018	$1.29	$1.17	$1.26	$1.12	$1.30	$1.18	$1.41	$1.61	$1.25
2019	$1.36	$1.23	$1.33	$1.17	$1.36	$1.24	$1.46	$1.80	$1.31
2020	$1.38	$1.26	$1.33	$1.20	$1.38	$1.27	$1.45	$1.73	$1.33
2021	$1.67	$1.52	$1.65	$1.47	$1.59	$1.55	$1.76	$2.05	$1.63
2021 Q2	$1.48	$1.36	$1.48	$1.33	$1.43	$1.38	$1.57	$1.81	$1.45
2021 Q3	$1.60	$1.46	$1.60	$1.39	$1.50	$1.48	$1.69	$2.02	$1.56
2021 Q4	$1.67	$1.52	$1.65	$1.47	$1.59	$1.55	$1.76	$2.05	$1.63
2022 Q1	**$1.70**	**$1.56**	**$1.71**	**$1.51**	**$1.66**	**$1.58**	**$1.79**	**$2.11**	**$1.66**

Source: MPF Research®

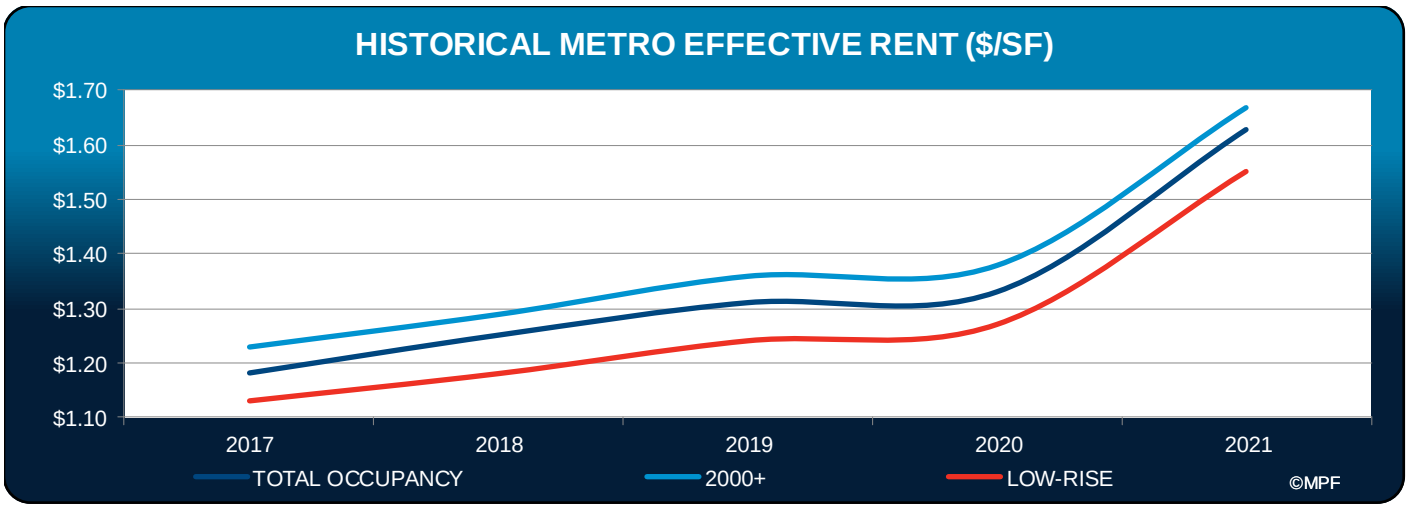

Metro Concession Trends

The following tables represent the percentage of properties offering concessions (Table 1) and the concessions granted as a percentage of potential gross income (Table 2).

PERCENT OF PROPERTIES OFFERING CONCESSIONS	SALT LAKE CITY/OGDEN/CLEARFIELD METRO								
	BY VINTAGE					BY STYLE			
PERIOD	2000+	1990s	1980s	1970s	PRE-1970s	LOW-RISE	MID-RISE	HIGH-RISE	TOTAL
2017	21.6%	16.0%	28.4%	27.6%	31.0%	22.6%	27.5%	18.4%	23.6%
2018	18.4%	31.1%	16.5%	19.3%	20.5%	20.4%	19.4%	15.0%	20.1%
2019	22.3%	24.0%	32.5%	24.3%	29.5%	22.9%	33.9%	6.7%	25.5%
2020	27.0%	36.8%	40.4%	34.6%	45.2%	29.5%	42.1%	32.1%	33.0%
2021	4.8%	2.2%	5.0%	4.3%	5.3%	3.0%	6.1%	21.4%	4.5%
2021 Q2	12.8%	16.8%	6.2%	7.3%	23.3%	7.5%	19.9%	22.2%	11.5%
2021 Q3	7.8%	5.4%	0.7%	2.3%	5.4%	2.5%	10.2%	17.6%	5.2%
2021 Q4	4.8%	2.2%	5.0%	4.3%	5.3%	3.0%	6.1%	21.4%	4.5%
2022 Q1	**6.3%**	**9.3%**	**9.8%**	**10.6%**	**5.4%**	**6.7%**	**9.7%**	**14.6%**	**7.9%**

Source: MPF Research®

CONCESSIONS AS PERCENT OF PGI	SALT LAKE CITY/OGDEN/CLEARFIELD METRO								
	BY VINTAGE					BY STYLE			
PERIOD	2000+	1990s	1980s	1970s	PRE-1970s	LOW-RISE	MID-RISE	HIGH-RISE	TOTAL
2017	2.3%	3.3%	1.5%	1.0%	0.8%	1.4%	3.3%	2.7%	1.9%
2018	2.2%	1.9%	1.8%	1.5%	1.9%	1.9%	2.2%	1.4%	2.0%
2019	3.5%	1.5%	1.4%	2.0%	1.4%	1.5%	3.9%	5.5%	2.4%
2020	4.9%	1.9%	2.5%	3.7%	2.3%	2.4%	5.1%	5.4%	3.5%
2021	5.5%	1.3%	1.3%	0.9%	5.1%	1.5%	4.1%	7.9%	4.0%
2021 Q2	4.5%	1.7%	1.3%	2.6%	4.1%	2.2%	4.4%	4.3%	3.5%
2021 Q3	5.1%	1.6%	2.5%	1.7%	5.1%	2.3%	3.7%	10.2%	4.5%
2021 Q4	5.5%	1.3%	1.3%	0.9%	5.1%	1.5%	4.1%	7.9%	4.0%
2022 Q1	**4.3%**	**2.5%**	**0.9%**	**1.2%**	**5.1%**	**1.3%**	**3.6%**	**8.4%**	**2.9%**

Source: MPF Research®

Metro Construction Activity

CONSTRUCTION ACTIVITY SUMMARY	SALT LAKE CITY/OGDEN/CLEARFIELD METRO	
CATEGORY	UNITS UNDER CONSTRUCTION	UNITS COMPLETED[1]
Conventional (Market)	14,116	4,793
TOTAL	**14,116**	**4,793**

Source: MPF Research® [1]Properties completed in the last 4 quarters

Within the Salt Lake City/Ogden/Clearfield Metro area, there are a total of 14,116 conventional units currently under construction highlighted by activity in the Downtown Salt Lake City/University, South Salt Lake/Murray and West Valley City/Airport Area submarkets. There are currently 3,465 units under construction within the subject's submarket and 816 units have delivered within the past four quarters.

The following table sets forth the detailed construction activity, by submarket, for conventional properties in the market.

CONVENTIONAL CONSTRUCTION DETAIL	SALT LAKE CITY/OGDEN/CLEARFIELD METRO	
CATEGORY	UNITS UNDER CONSTRUCTION	UNITS COMPLETED[1]
Downtown Salt Lake City/University	5,267	997
South Salt Lake/Murray	3,465	816
Midvale/Sandy/Draper	953	372
Southwest Salt Lake City	1,033	1,272
West Valley City/Airport Area	1,364	654
Layton/Davis County	1,081	432
Ogden/Weber County	953	250
TOTAL	**14,116**	**4,793**

Source: MPF Research® [1]Properties completed in the last 4 quarters

© 2022 COLLIERS INTERNATIONAL VALUATION & ADVISORY SERVICES

SOUTH SALT LAKE/MURRAY APARTMENT SUBMARKET OVERVIEW

The table below presents a current quarter snapshot of the key indicators within the submarket.

SOUTH SALT LAKE/MURRAY SUBMARKET AT A GLANCE									2022 Q1
	TOTAL UNITS	OCCUP-ANCY (%)	ABSORP. (UNITS)	NEW INV. (UNITS)	REMOVALS (UNITS)	INVENTORY Δ (UNITS)	INVENTORY Δ (%)	UNDER CONST.	NEAR-TERM DELIVERIES[1]
INVENTORY	23,080	98.1%	243	93	0	93	0.4%	3,155	1,474
	BY VINTAGE					BY STYLE			
CATEGORY	2000+	1990s	1980s	1970s	PRE-1970s	LOW-RISE	MID-RISE	HIGH-RISE	TOTAL
Occupancy	97.7%	98.2%	98.3%	98.4%	98.0%	98.4%	97.5%	97.1%	**98.1%**
Quarterly Occ. Δ	0.7%	0.6%	1.1%	0.4%	0.2%	0.8%	0.6%	-1.3%	**0.7%**
Annual Occ. Δ	2.8%	2.3%	1.7%	2.2%	2.4%	2.1%	2.8%	1.4%	**2.3%**
Rent ($/mo.)	$1,643	$1,626	$1,376	$1,367	$1,680	$1,451	$1,637	$1,328	**$1,510**
Rent ($/sf)	$1.86	$1.68	$1.62	$1.48	$1.75	$1.57	$1.90	$1.80	**$1.68**
Annual Revenue Δ[2]	20.8%	26.5%	25.6%	25.8%	29.7%	25.2%	23.5%	15.6%	**24.3%**
% Offering Concessions	19.1%	28.5%	0.0%	14.6%	0.0%	7.4%	24.6%	0.0%	**13.0%**
Avg. Concession	3.0%	1.7%	n.a.	0.8%	n.a.	1.9%	2.3%	n.a.	**2.1%**
Qtr. Same-Property Rent Δ	1.2%	3.5%	3.9%	3.8%	5.9%	4.2%	1.1%	0.7%	**3.1%**
Ann. Same-Property Rent Δ	18.0%	24.2%	23.8%	23.5%	27.3%	23.2%	20.7%	14.2%	**22.1%**

Source: MPF Research® [1] Delivering within next four quarters. [2] Annual Revenue Change = Annual Occ. Change + Annual Rent Change

Trailing Submarket Performance

Key supply/demand, occupancy, rental rate, and concession statistics for available trailing annual and quarterly periods are summarized below.

Historical Supply/Demand

HISTORICAL SUPPLY/DEMAND ANALYSIS								SOUTH SALT LAKE/MURRAY SUBMARKET	
PERIOD	TOTAL UNITS	OCCUP-ANCY (%)	ABSORP. (UNITS)	NEW INV. (UNITS)	REMOVALS (UNITS)	INVENTORY UNITS Δ	INVENTORY % Δ	UNDER CONST.	NEAR-TERM DELIVERIES[1]
2017	20,314	96.1%	42	149	0	149	0.7%	1,721	602
2018	20,916	96.3%	627	602	0	602	3.0%	1,379	938
2019	21,854	95.8%	774	938	0	938	4.5%	1,225	157
2020	22,011	96.2%	243	157	0	157	0.7%	2,300	976
2021	22,987	97.4%	1,228	976	0	976	4.4%	2,624	1,271
2021 Q2	22,466	96.7%	464	284	0	284	1.3%	3,015	645
2021 Q3	22,660	97.3%	327	194	0	194	0.9%	2,929	683
2021 Q4	22,987	97.4%	347	327	0	327	1.4%	2,624	1,271
2022 Q1	**23,080**	**98.1%**	**243**	**93**	**0**	**93**	**0.4%**	**3,155**	**1,474**

Source: MPF Research® [1] Delivering within next four quarters

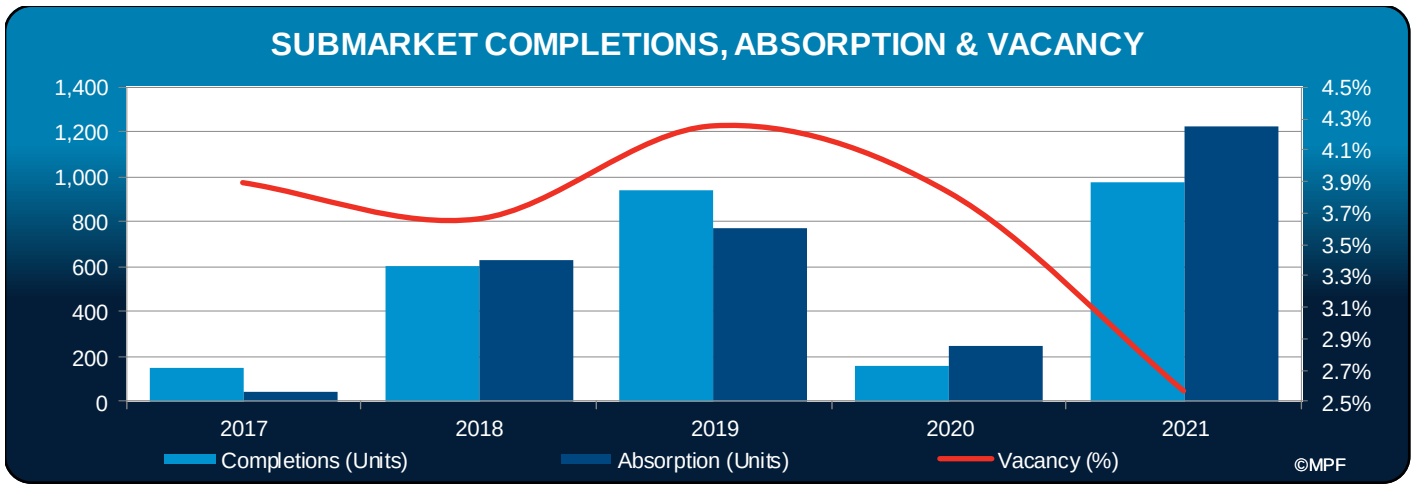

Submarket Occupancy Trends

OCCUPANCY ANALYSIS						SOUTH SALT LAKE/MURRAY SUBMARKET					
	BY VINTAGE					BY STYLE			SUBMARKET	METRO	VERSUS
PERIOD	2000+	1990s	1980s	1970s	PRE-1970s	LOW-RISE	MID-RISE	HIGH-RISE	TOTAL	TOTAL	METRO
2017	95.5%	95.4%	96.7%	96.8%	93.4%	96.3%	95.0%	97.7%	96.1%	95.6%	●
2018	94.8%	95.4%	96.8%	97.5%	94.7%	96.8%	94.4%	98.3%	96.3%	95.8%	●
2019	94.6%	94.0%	97.2%	96.0%	97.0%	96.1%	94.6%	96.6%	95.8%	95.9%	●
2020	95.7%	95.1%	96.7%	96.7%	95.6%	96.5%	95.4%	95.1%	96.2%	95.7%	●
2021	97.0%	97.7%	97.2%	98.0%	97.9%	97.6%	96.9%	98.6%	97.4%	97.7%	●
2021 Q2	96.1%	96.9%	97.3%	96.6%	97.0%	97.1%	95.7%	97.4%	96.7%	97.2%	●
2021 Q3	97.7%	96.4%	97.3%	97.0%	98.3%	97.1%	97.6%	98.0%	97.3%	97.8%	●
2021 Q4	97.0%	97.7%	97.2%	98.0%	97.9%	97.6%	96.9%	98.6%	97.4%	97.7%	●
2022 Q1	**97.7%**	**98.2%**	**98.3%**	**98.4%**	**98.0%**	**98.4%**	**97.5%**	**97.1%**	**98.1%**	**97.9%**	●

Source: MPF Research® Legend: ● Outperforming ● Underperforming ● Similar

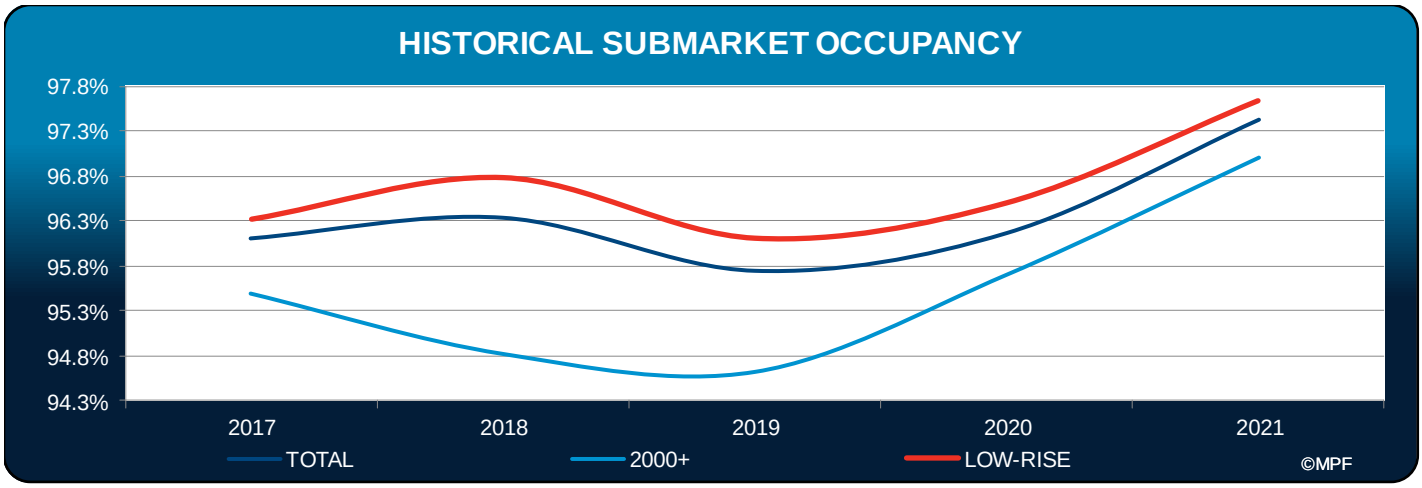

Submarket Rental Rate Trends

The following tables represent the current and historical submarket rental rates on both a $/Unit (Table 1) and $/SF (Table 2) basis. Rental rates are reported as effective rates (net of concessions).

EFFECTIVE RENT ($/UNIT)						SOUTH SALT LAKE/MURRAY SUBMARKET					
	BY VINTAGE					BY STYLE			SUBMARKET	METRO	VERSUS
PERIOD	2000+	1990s	1980s	1970s	PRE-1970s	LOW-RISE	MID-RISE	HIGH-RISE	TOTAL	TOTAL	METRO
2017	$1,347	$1,140	$971	$1,000	$1,221	$1,032	$1,285	$1,359	$1,087	$1,062	●
2018	$1,422	$1,196	$1,010	$1,034	$1,302	$1,081	$1,332	$1,500	$1,140	$1,126	●
2019	$1,372	$1,261	$1,047	$1,057	$1,276	$1,128	$1,314	$1,145	$1,175	$1,174	●
2020	$1,365	$1,299	$1,076	$1,090	$1,334	$1,158	$1,318	$1,161	$1,200	$1,205	●
2021	$1,623	$1,560	$1,324	$1,302	$1,587	$1,385	$1,616	$1,319	$1,453	$1,475	●
2021 Q2	$1,468	$1,384	$1,205	$1,194	$1,430	$1,269	$1,422	$1,227	$1,314	$1,309	●
2021 Q3	$1,580	$1,488	$1,308	$1,246	$1,504	$1,343	$1,559	$1,292	$1,407	$1,413	●
2021 Q4	$1,623	$1,560	$1,324	$1,302	$1,587	$1,385	$1,616	$1,319	$1,453	$1,475	●
2022 Q1	**$1,643**	**$1,626**	**$1,376**	**$1,367**	**$1,680**	**$1,451**	**$1,637**	**$1,328**	**$1,510**	**$1,510**	●

Source: MPF Research® Legend: ● Outperforming ● Underperforming ● Similar

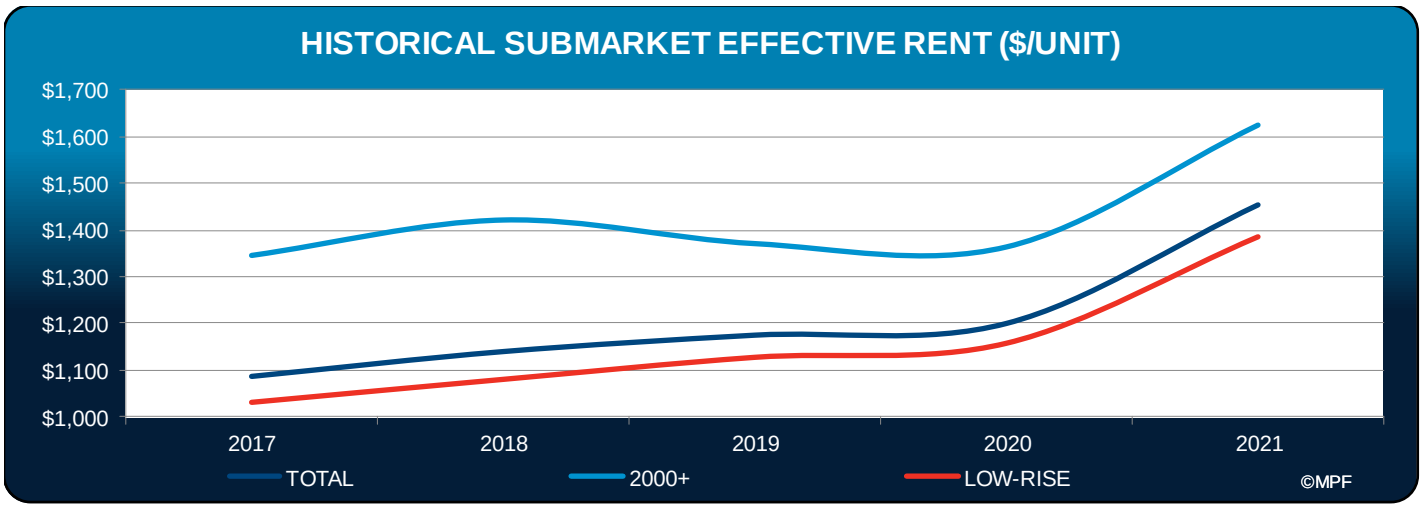

EFFECTIVE RENT ($/SF) — **SOUTH SALT LAKE/MURRAY SUBMARKET**

	BY VINTAGE					BY STYLE			SUBMARKET	METRO	VERSUS
PERIOD	2000+	1990s	1980s	1970s	PRE-1970s	LOW-RISE	MID-RISE	HIGH-RISE	TOTAL	TOTAL	METRO
2017	$1.49	$1.22	$1.13	$1.10	$1.16	$1.12	$1.49	$1.61	$1.20	$1.18	●
2018	$1.56	$1.28	$1.18	$1.14	$1.23	$1.17	$1.55	$1.78	$1.26	$1.25	●
2019	$1.54	$1.26	$1.26	$1.16	$1.33	$1.22	$1.54	$1.56	$1.30	$1.31	●
2020	$1.51	$1.34	$1.28	$1.18	$1.35	$1.25	$1.51	$1.58	$1.33	$1.33	●
2021	$1.82	$1.61	$1.56	$1.43	$1.65	$1.50	$1.87	$1.79	$1.62	$1.63	●
2021 Q2	$1.65	$1.43	$1.43	$1.30	$1.45	$1.38	$1.64	$1.67	$1.46	$1.45	●
2021 Q3	$1.78	$1.53	$1.54	$1.35	$1.52	$1.45	$1.80	$1.76	$1.56	$1.56	●
2021 Q4	$1.82	$1.61	$1.56	$1.43	$1.65	$1.50	$1.87	$1.79	$1.62	$1.63	●
2022 Q1	**$1.86**	**$1.68**	**$1.62**	**$1.48**	**$1.75**	**$1.57**	**$1.90**	**$1.80**	**$1.68**	**$1.66**	●

Source: MPF Research® Legend: ● Outperforming ● Underperforming ● Similar

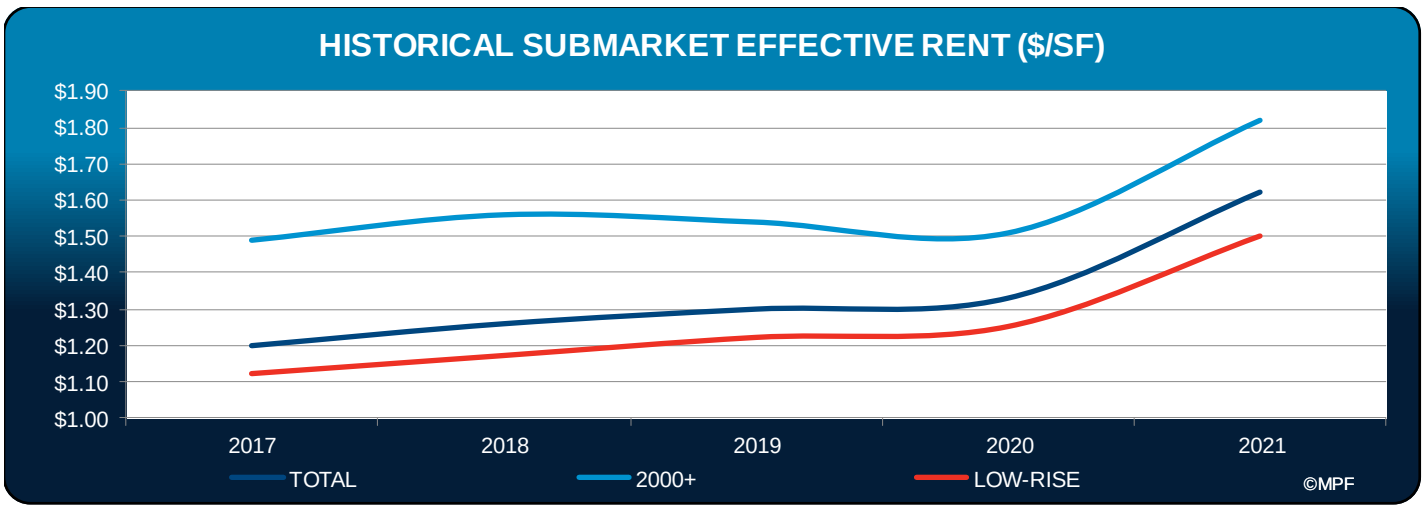

Submarket Concession Trends

The following tables represent the percentage of properties offering concessions (Table 1) and the concessions granted as a percentage of potential gross income (Table 2).

PERCENT OF PROPERTIES OFFERING CONCESSIONS	SOUTH SALT LAKE/MURRAY SUBMARKET										
	BY VINTAGE					BY STYLE			SUBMARKET	METRO	VERSUS
PERIOD	2000+	1990s	1980s	1970s	PRE-1970s	LOW-RISE	MID-RISE	HIGH-RISE	TOTAL	TOTAL	METRO
2017	60.0%	18.6%	0.0%	29.9%	65.6%	22.4%	46.5%	56.0%	27.7%	23.6%	●
2018	13.5%	42.2%	11.4%	21.7%	15.9%	22.2%	9.7%	0.0%	19.2%	20.1%	●
2019	48.6%	32.4%	14.6%	23.8%	50.4%	20.6%	63.4%	4.0%	30.8%	25.5%	●
2020	39.9%	45.0%	34.8%	31.9%	68.3%	32.8%	55.1%	33.0%	38.7%	33.0%	●
2021	13.0%	0.0%	0.4%	3.8%	0.0%	2.1%	11.4%	0.0%	4.8%	4.5%	●
2021 Q2	26.6%	23.2%	11.9%	5.0%	25.9%	11.5%	24.7%	47.6%	16.5%	11.5%	●
2021 Q3	28.6%	10.5%	0.9%	0.5%	0.0%	3.2%	26.7%	0.0%	10.2%	5.2%	●
2021 Q4	13.0%	0.0%	0.4%	3.8%	0.0%	2.1%	11.4%	0.0%	4.8%	4.5%	●
2022 Q1	**19.1%**	**28.5%**	**0.0%**	**14.6%**	**0.0%**	**7.4%**	**24.6%**	**0.0%**	**13.0%**	**7.9%**	●

Source: MPF Research® Legend: ● Outperforming ● Underperforming ● Similar

CONCESSIONS AS PERCENT OF PGI	SOUTH SALT LAKE/MURRAY SUBMARKET										
	BY VINTAGE					BY STYLE			SUBMARKET	METRO	VERSUS
PERIOD	2000+	1990s	1980s	1970s	PRE-1970s	LOW-RISE	MID-RISE	HIGH-RISE	TOTAL	TOTAL	METRO
2017	2.1%	1.3%	n.a.	0.6%	0.6%	0.7%	2.1%	2.7%	1.3%	1.9%	●
2018	2.5%	1.0%	0.8%	1.5%	3.8%	1.3%	3.4%	n.a.	1.5%	2.0%	●
2019	3.8%	3.4%	1.2%	2.2%	0.8%	1.6%	3.7%	1.2%	2.7%	2.4%	●
2020	5.3%	2.0%	1.6%	4.8%	1.4%	2.7%	4.4%	4.4%	3.4%	3.5%	●
2021	2.8%	n.a.	1.7%	0.5%	n.a.	2.4%	2.4%	n.a.	2.4%	4.0%	●
2021 Q2	3.9%	1.7%	0.6%	3.5%	4.1%	1.9%	3.7%	4.1%	2.9%	3.5%	●
2021 Q3	1.8%	1.6%	2.9%	3.9%	n.a.	3.0%	1.6%	n.a.	1.8%	4.5%	●
2021 Q4	2.8%	n.a.	1.7%	0.5%	n.a.	2.4%	2.4%	n.a.	2.4%	4.0%	●
2022 Q1	**3.0%**	**1.7%**	**n.a.**	**0.8%**	**n.a.**	**1.9%**	**2.3%**	**n.a.**	**2.1%**	**2.9%**	●

Source: MPF Research® Legend: ● Outperforming ● Underperforming ● Similar

Submarket Construction Activity

The following projects are listed as being currently under construction within the submarket.

CONSTRUCTION ACTIVITY					SOUTH SALT LAKE/MURRAY SUBMARKET	
PROPERTY NAME	PROPERTY TYPE	NO. OF UNITS	NO. OF STORIES	PROJECT STATUS	START DATE	FINISH DATE
21Lux	Conventional	206	5	Completion	12/1/19	7/1/21
27 Nine Flats	Conventional	32	2	Completion	2/1/20	8/1/21
Dixon Place	Conventional	59	6	Completion	10/1/19	5/1/21
Harmony 3900	Conventional	285	5	Completion	10/1/19	4/1/21
Park Avenue	Conventional	234	7	Completion	10/1/19	11/1/21
48 East 1700 South	Conventional	22	2	Under Construction	11/1/21	5/1/23
Cottonwood Highland	Conventional	250	5	Under Construction	6/1/20	2/1/23
Current	Conventional	305	5	Under Construction	2/1/22	4/1/24
Holladay Hills	Conventional	614	3	Under Construction	5/1/21	1/1/24
Izzy North	Conventional	64	3	Under Construction	6/1/21	12/1/22
Izzy South	Conventional	71	3	Under Construction	6/1/21	12/1/22
Moda Glenwood	Conventional	176	6	Under Construction	9/1/20	11/1/22
Murray Square	Conventional	421	5	Under Construction	5/1/21	10/1/23
Richmond at Millcreek	Conventional	328	8	Under Construction	5/1/20	11/1/22
South City	Conventional	260	10	Under Construction	4/1/20	12/1/22
Sugar Town	Conventional	319	5	Under Construction	1/1/22	3/1/24
Sugarmont	Conventional	341	8	Under Construction	10/1/16	4/1/22
The Residences at Sugar Alley	Conventional	186	8	Under Construction	11/1/20	1/1/23
Twenty Ones	Conventional	108	3	Under Construction	8/1/21	3/1/23
	TOTAL UNITS:	**4,281**				

Source: MPF Research®

© 2022 COLLIERS INTERNATIONAL VALUATION & ADVISORY SERVICES

COVID-19 IMPACT

Recent optimism coinciding with roll out of vaccinations in the US has yielded improved economic activity, resulting in employment growth throughout the US, indicating recovery toward pre-COVID era economic activity in select markets. The Centers for Disease Control and Prevention provides daily updates on the vaccine delivery. The most recent available statistic as of the date of this research is reflected in the below chart.

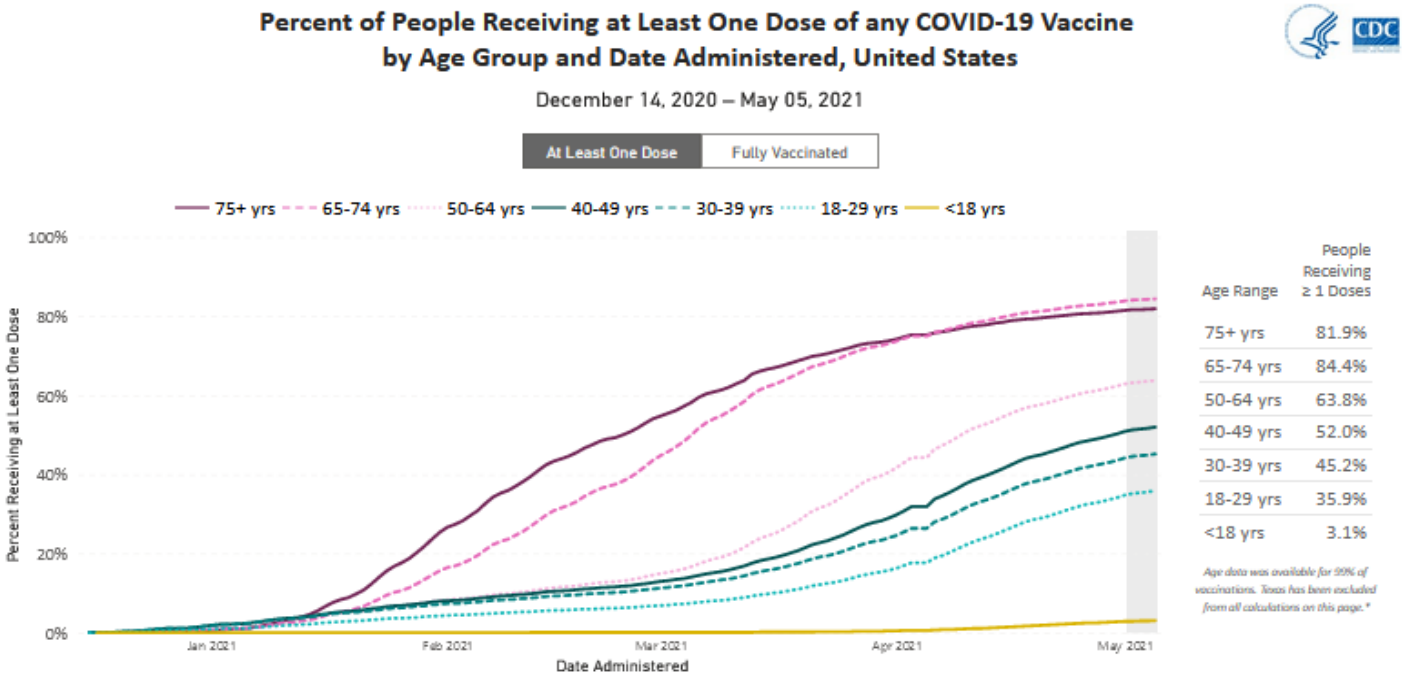

There are numerous projections which vary substantially regarding how quickly much of the population will be vaccinated or have immunity. Modeling indicates that it is increasingly unlikely that the US will reach theoretical herd immunity in 2021; instead, focus has shifted from “immunity” toward “normality.” The chart below reflects one of many estimates on projected “normality” during 2021.

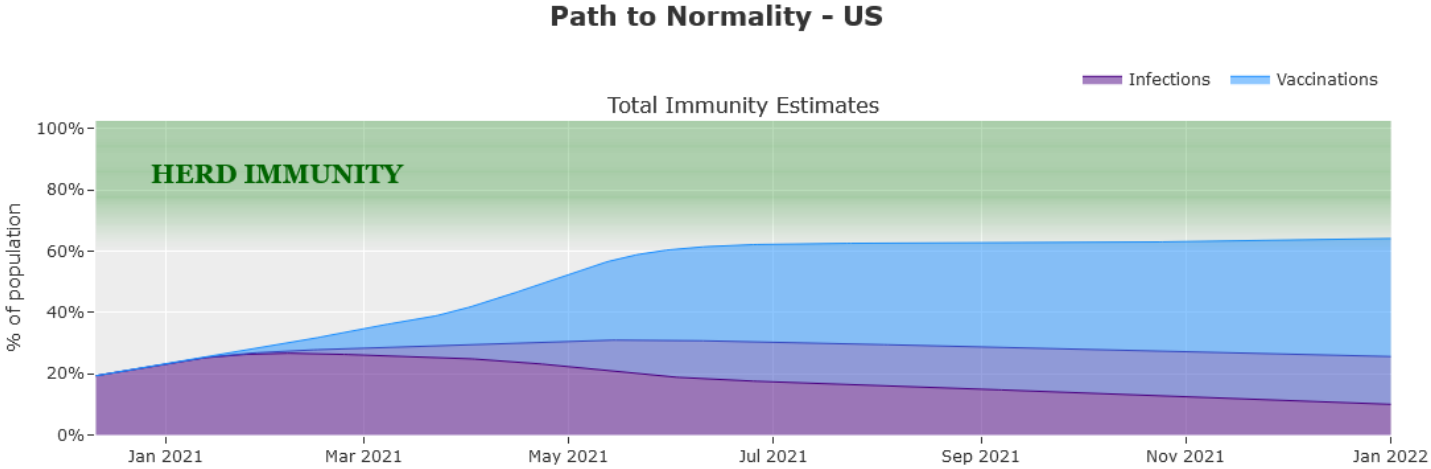

COVID-19 Impact Conclusion

Thus far, considering the changing economic factors and market participant feedback, we recognize near-term the market is broadly experiencing improving supply-demand fundamentals, absent of pockets where recovery is lagging the broader market due to location specific factors. By and large, near-term rent growth is the predominant market theme on a broad basis.

© 2022 COLLIERS INTERNATIONAL VALUATION & ADVISORY SERVICES

TRANSACTION TRENDS

In the open market, the subject property type would command most interest from regional and local buyers that are actively pursuing development land. There is currently strong buyer demand for substitute properties of the subject based on the volume of sale transactions and reports by buyers, sellers and other market participants during confirmation of market transactions. The most probable buyer is a developer.

Based on the preceding analysis, there is an established sales market for the subject property. As previously discussed, the velocity of sale transactions has been low over the past six months. Currently there is strong buyer demand, while there is scarce availability for this property type on the supply side. Based on these factors, conditions favor sellers in regard to negotiating sale terms.

SUBJECT PROPERTY ANALYSIS

Based on my analysis of the subject property and investigation of substitute properties in the marketplace, the subject is considered to have Average overall buyer appeal with an Average competitive position if the asset was exposed to the open market.

EXPOSURE TIME & MARKETING PERIOD

Exposure time is defined as "An opinion, based on supporting market data, of the length of time that the property interest being appraised would have been offered on the market prior to the hypothetical consummation of a sale at market value on the effective date of the appraisal." (The Dictionary of Real Estate Appraisal, Appraisal Institute, 2022). Reasonable exposure time is impacted by the aggressiveness and effectiveness of a property's exposure to market participants, availability and cost of financing, and demand for similar investments. Exposure time is best established based the recent history of marketing periods for comparable sales, discussions with market participants and information from published surveys.

The availability of acquisition financing factors into exposure time. In recent quarters, financing has been available for well-positioned commercial real estate, particularly for stabilized assets within core MSAs and owner/user deals. For second tier or marginal properties, financing has been available but subject to more stringent requirements. Based on review of the local capital market, I conclude that adequate financing options would have been available to consummate a sale of the property on the date of value.

Market Exposure Time Conclusion

The preceding information generally supports an exposure time range from 0 to 4 months for sites similar to the subject. Based on its overall physical and locational characteristics, the subject site has average overall appeal to developers. Considering these factors, a reasonable estimate of exposure time for the subject property is six months or less.

Marketing Period Conclusion

Marketing period is very similar to exposure time, but reflects a projected time period to sell the property, rather than a retrospective estimate. Having reviewed open listings and discussed the market with local participants, and given the nature of this site, I feel that a time period of six months or less is supported for the subject's marketing period.

© 2022 COLLIERS INTERNATIONAL VALUATION & ADVISORY SERVICES

INTRODUCTION

The highest and best use of an improved property is defined as that reasonable and most probable use that will support its highest present value. The highest and best use, or most probable use, must be legally permissible, physically possible, financially feasible, and maximally productive. This section develops the highest and best use of the subject property As-Vacant.

AS-VACANT ANALYSIS

Legal Factors

The legal factors that possibly influence the highest and best use of the subject site are discussed in this section. Private restrictions, zoning, building codes, historic district controls, and environmental regulations are considered, if applicable to the subject site. Permitted uses of the subject's General Commercial (CG) zoning were listed in the Zoning Analysis section. Overall, legal factors support a broad range of office, retail, industrial, and residential uses for the subject site.

Physical & Locational Factors

Regarding physical characteristics, the subject site is rectangular in shape and has level topography with average/good access and average/good exposure. The subject site has frontage on an arterial and two connector streets. The immediate area is developed with office, retail, mixed-use and auto dealership development along major arterials that is interspersed with multi-family complexes and single-family residential development removed from arterials. Of the outright permitted uses, physical and locational features best support multi-family development for the site's highest and best use as-vacant.

Feasibility Factors

Regarding financial feasibility of multi-family properties in the region, construction delivery trends were previously discussed in the Market Analysis section. In general, the Salt Lake City/Ogden/Clearfield Market and South Salt Lake/Murray Submarket are experiencing a increased level of multi-family construction activity compared to historical norms. Based on this factor, as well as my analysis of other supply/demand factors that impact the feasibility of retail development, it is likely that a developer would undertake a speculative project over the next year or two. Financial feasibility factors generally support near-term development of the subject site.

As-Vacant Conclusion

Based on the previous discussion, the subject's highest and best use as-vacant is concluded to be multi-family development.

© 2022 COLLIERS INTERNATIONAL VALUATION & ADVISORY SERVICES

INTRODUCTION

The following presentation of the appraisal process deals directly with the valuation of the subject property. The Market Land Value of the subject's fee simple interest is estimated using the Sales Comparison Approach, which is recognized as the standard appraisal technique for commercial land. The Cost and Income Capitalization Approaches are not applicable when valuing unimproved commercial land and are therefore excluded. Their exclusion is not detrimental to the reliability or credibility of the final value conclusion.

SALES COMPARISON APPROACH

The Sales Comparison Approach is based on the principle of substitution, which asserts that no one would pay more for a property than the value of similar properties in the market. This approach analyzes comparable sales by applying transactional and property adjustments in order to bracket the subject property on an appropriate unit value comparison. The sales comparison approach is applicable when sufficient data on recent market transactions is available. Alternatively, this approach may offer limited reliability because many properties have unique characteristics that cannot be accounted for in the adjustment process.

LAND VALUATION

As previously discussed within the Valuation Methods section, the subject is valued as one marketable economic site in this appraisal. Land value is influenced by a number of factors; most prominent of which is development and use potential. These factors, as well as others, are considered in the following analysis.

UNIT OF COMPARISON

With the extraordinary assumption of 91 approved units, the most relevant unit of comparison is the price per unit. This indicator best reflects the analysis used by buyers and sellers in this market for land with similar utility and zoning in this marketplace.

COMPARABLE SELECTION

A thorough search was made for similar land sales in terms of proximity to the subject, size, location, development potential, and date of sale. In selecting comparables, emphasis was placed on confirming recent sales of commercial sites that are similar to the subject property in terms of location and physical characteristics. Overall, the sales selected represent the best comparables available for this analysis.

ADJUSTMENT PROCESS

Quantitative adjustments are made to the comparable sales. The following adjustments or general market trends were considered for the basis of valuation.

Transactional Adjustments

Dollar adjustments to the comparable sales were considered and made when warranted for transactional adjustments in the sequence shown below:

Property Rights Transferred	The valuation of the subject site was completed on a fee simple basis. If warranted, leased fee, leasehold and/or partial interest land sales were adjusted accordingly.
Financing Terms	The subject site was valued on a cash equivalent basis. Adjustments were made to the comparables involving financing terms atypical of the marketplace.
Conditions of Sale	This adjustment accounts for extraordinary motivation on the part of the buyer or seller often associated with distressed sales and/or assemblages.
Expenditures After Purchase	Adjustments were applied if site conditions warranted expenditures on the part of the buyer to create a buildable site. Examples include costs for razing pre-

© 2022 COLLIERS INTERNATIONAL VALUATION & ADVISORY SERVICES

existing structures, general site clearing and/or mitigation of environmental issues.

Market Conditions

Market conditions adjustments were based on a review of historical sale data, market participant interviews and review of current versus historical pricing. Based on my research, the following table summarizes the market conditions adjustment applied in this analysis.

MARKET CONDITIONS ADJUSTMENT			
Per Year As Of	May 2022	(As-Is)	5%

The analysis applies an upward market conditions adjustment of 5% annually reflecting the conditions between the oldest comparable sale date up through the effective valuation date.

Property Adjustments

Quantitative percentage adjustments are also made for location and physical characteristics such as size, shape, access, exposure, topography, zoning and overall utility. Where possible the adjustments applied are based on paired data or other statistical analysis. For example, location adjustments are based primarily on review of land values in the market areas for the comparables relative to the subject. It should be stressed that the adjustments are subjective in nature and are meant to illustrate my logic in deriving a value opinion for the subject site.

LAND VALUATION PRESENTATION

The following Land Sales Summation Table, Location Map and datasheets summarize the sales data used in this analysis. Following these items, the comparable land sales are adjusted for applicable elements of comparison and the opinion of site value is concluded.

© 2022 COLLIERS INTERNATIONAL VALUATION & ADVISORY SERVICES

LAND SALES SUMMATION TABLE

COMPARABLE	SUBJECT	COMPARABLE 1	COMPARABLE 2	COMPARABLE 3	COMPARABLE 4	COMPARABLE 5
Name	CG Zoned Land	Multi-Family Land	Urban Neighborhood Land	SLC Multi-Family Land	SLC Townhome Land	Salt Lake City Commercial Land
Address	1512 South 300 West	129 South 700 East	880 West 200 South	370 East 200 South	238 W Paramount Avenue	1320 West 200 South
City	Salt Lake City	Salt Lake City	Salt Lake City	Salt Lake City	Salt Lake City	Salt Lake City
State	UT	UT	UT	UT	UT	UT
Zip	84115	84102	84104	84111	84115	84104
County	Salt Lake	Salt Lake	Salt Lake	Salt Lake	Salt Lake	Salt Lake
PHYSICAL INFORMATION						
Acres	0.51	1.43	1.18	2.50	0.28	3.27
SF	22,216	62,291	51,401	108,900	12,000	142,441
Density (Units/AC)	178.43	54.5 : 1	173.0 : 1	156.0 : 1	32.3 : 1	99.4 : 1
Max Units	91	78	204	390	10	325
Location	Average/Good	Good/Excellent	Good	Good/Excellent	Average/Good	Average
Exposure	Average/Good	Average/Good	Average/Good	Average/Good	Average	Average
Access	Average/Good	Average/Good	Average/Good	Average/Good	Average/Good	Average/Good
Shape	Rectangular	Irregular	Rectangular	Rectangular	Rectangular	Irregular
Site Utility Rating	Average	Average	Average	Average	Average	Average
Zoning	CG	RMF-45 / SR-3	TSA-UN-T	R-MU	CG	TSA-UN-T
Corner	Yes	No	Yes	Yes	No	No
Topography	Level	Level	Level	Level	Level	Level
SALE INFORMATION						
Date		1/14/2022	12/21/2021	8/27/2021	8/20/2021	1/29/2021
Status		Recorded	Recorded	Recorded	Recorded	Recorded
Rights Transferred		Fee Simple	Fee Simple	Fee Simple	Fee Simple	Fee Simple
Transaction Price		$4,670,000	$5,800,000	$17,675,000	$700,000	$5,400,000
Analysis Price		$4,670,000	$5,800,000	$17,845,000	$700,000	$5,400,000
$/Unit		$59,872	$28,431	$45,756	$70,000	$16,615

© 2022 COLLIERS INTERNATIONAL VALUATION & ADVISORY SERVICES

LAND SALES LOCATION MAP

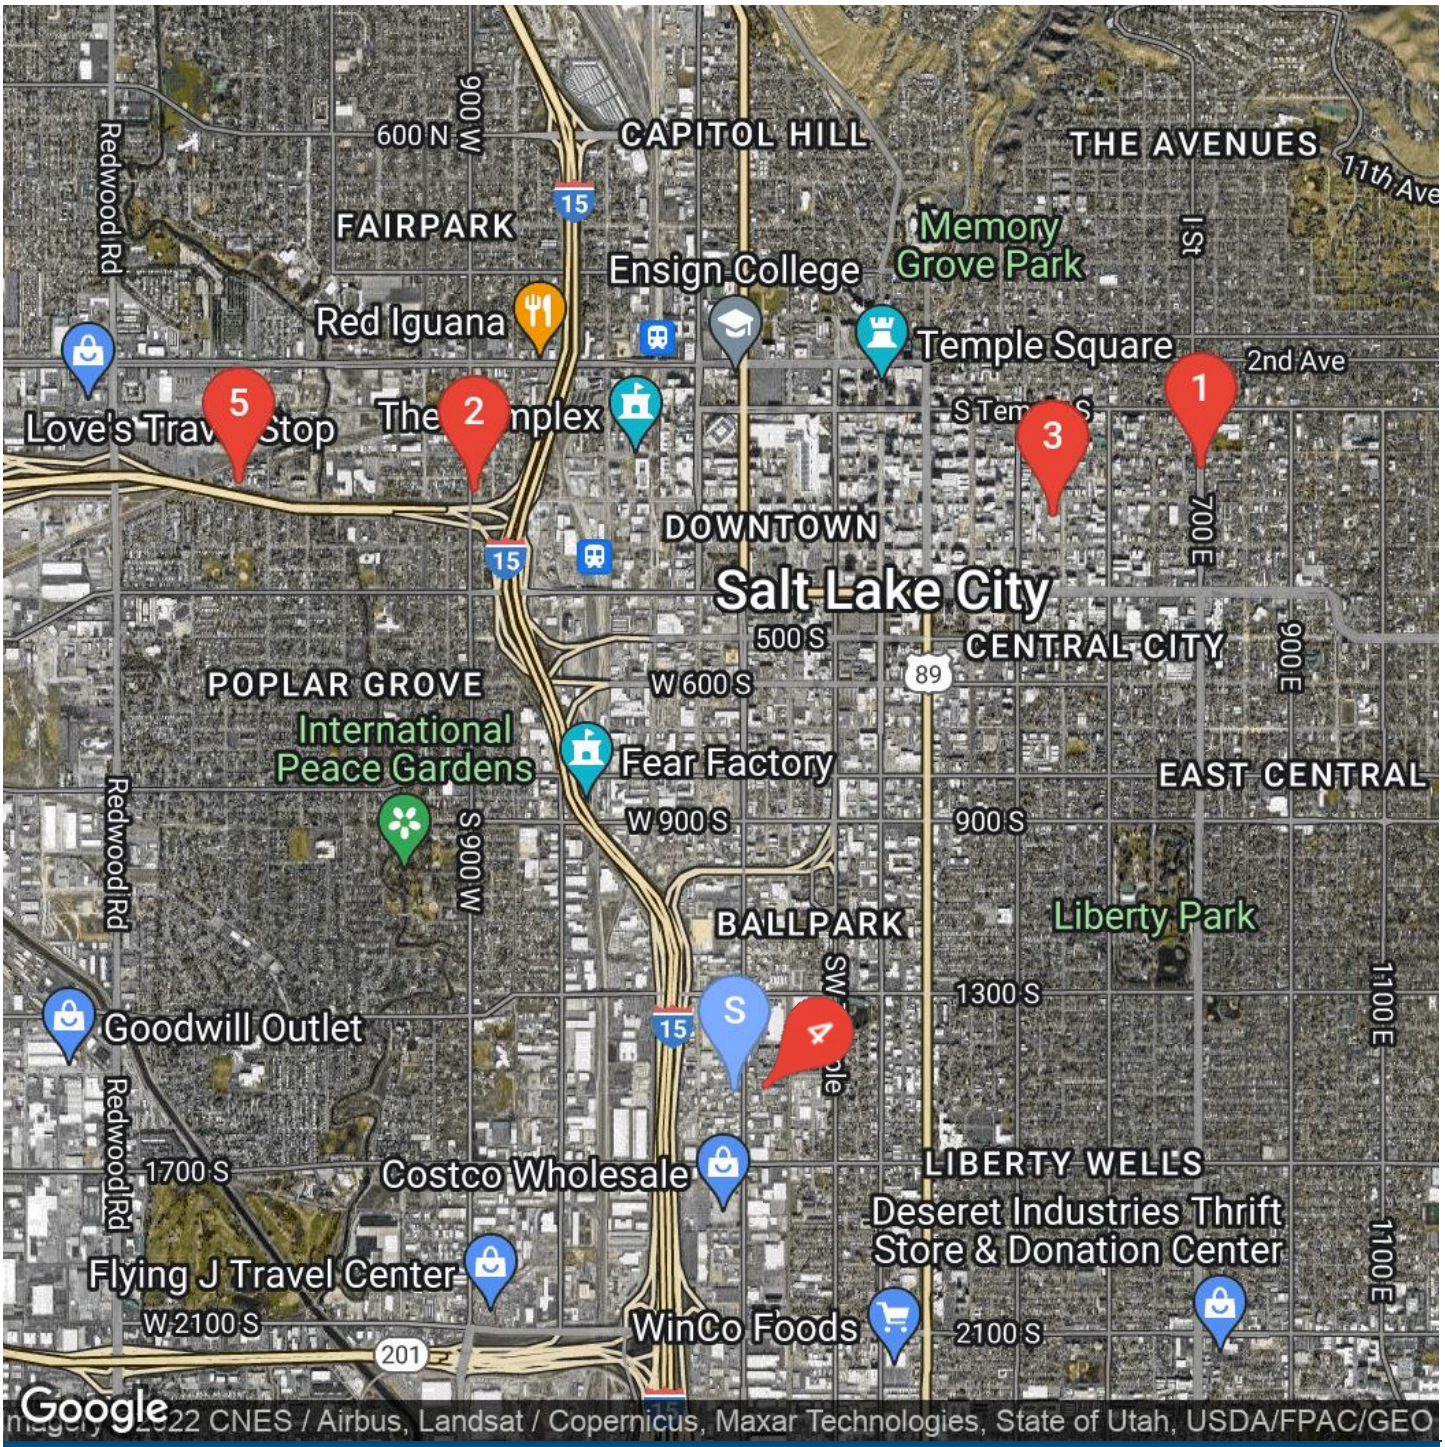

COMPARABLE KEY

COMP	DISTANCE	ADDRESS	SALE DATE	ACRES	SF	$/UNIT
SUBJECT	-	1512 South 300 West, Salt Lake City, UT	-	0.5	22,216	$27,500
No. 1	2.6 Miles	129 South 700 East, Salt Lake City, UT	1/14/2022	1.4	62,291	$39,695
No. 2	2.1 Miles	880 West 200 South, Salt Lake City, UT	12/21/2021	1.2	51,401	$27,550
No. 3	2.2 Miles	370 East 200 South, Salt Lake City, UT	8/27/2021	2.5	108,900	$38,069
No. 4	0.1 Miles	238 W Paramount Avenue, Salt Lake City, UT	8/20/2021	0.3	12,000	$61,880
No. 5	2.6 Miles	1320 West 200 South, Salt Lake City, UT	1/29/2021	3.3	142,441	$22,223

© 2022 COLLIERS INTERNATIONAL VALUATION & ADVISORY SERVICES

COMPARABLE 1

LOCATION INFORMATION

Name	Multi-Family Land
Address	129 South 700 East
City, State, Zip Code	Salt Lake City, UT, 84102
County	Salt Lake
MSA	Salt Lake City, UT
APN	16-05-105-004 & 16-05-155-001, -002, -004, -005

SALE INFORMATION

Seller	Four Square, LLC
Transaction Date	01/14/2022
Transaction Status	Recorded
Transaction Price	$4,670,000
Analysis Price	$4,670,000
Rights Transferred	Fee Simple
Financing	All Cash
Conditions of Sale	Arms-Length

PHYSICAL INFORMATION

Intended Use	Multi-Residential	
Location	Good/Excellent	
Site Size	Acres	SF
Net	1.43	62,291
Gross	1.43	62,291
Zoning	RMF-45 / SR-3	
Development Potential	78	
Density	54.5	
Shape	Irregular	
Topography	Level	
Access	Average/Good	
Exposure	Average/Good	

MULTI-FAMILY LAND

ANALYSIS INFORMATION

Price	$/Acre	$/SF	$/Unit
Gross	$3,265,734	$74.97	$59,872
Net	$3,265,734	$74.97	$59,872

CONFIRMATION

Name	Kathy Hart
Company	Cushman Wakefield
Source	Seller's Broker

REMARKS

1.43-acre multi-family residential land parcel located in Salt Lake City. The buyer plans to build 78 units (a 30-unit building, two 12-unit buildings, a 14-unit building, a tri-plex and a 7-unit building) to conform to the zoning. The large buildings will be 4 story.

Utilities are all available at the site (water, sewer, natural gas, electricity, & telecom).

© 2022 COLLIERS INTERNATIONAL VALUATION & ADVISORY SERVICES

COMPARABLE 2

LOCATION INFORMATION

Name	Urban Neighborhood Land
Address	880 West 200 South
City, State, Zip Code	Salt Lake City, UT, 84104
County	Salt Lake
MSA	Salt Lake City, UT
APN	15-02-206-034-0000

SALE INFORMATION

Buyer	AQOZFI BPJDEV SLC, LLC
Seller	9th West Opportunity Zone Fund, LLC
Transaction Date	12/21/2021
Transaction Status	Recorded
Transaction Price	$5,800,000
Analysis Price	$5,800,000
Rights Transferred	Fee Simple
Conditions of Sale	Arms-Length
Marketing Time	2 Months

PHYSICAL INFORMATION

Intended Use	Multi-Residential	
Location	Good	
Site Size	Acres	SF
Net	1.18	51,401
Gross	1.18	51,401
Zoning	TSA-UN-T	
Development Potential	204	
Density	173	
Shape	Rectangular	
Topography	Level	
Access	Average/Good	
Exposure	Average/Good	
Corner	Yes	

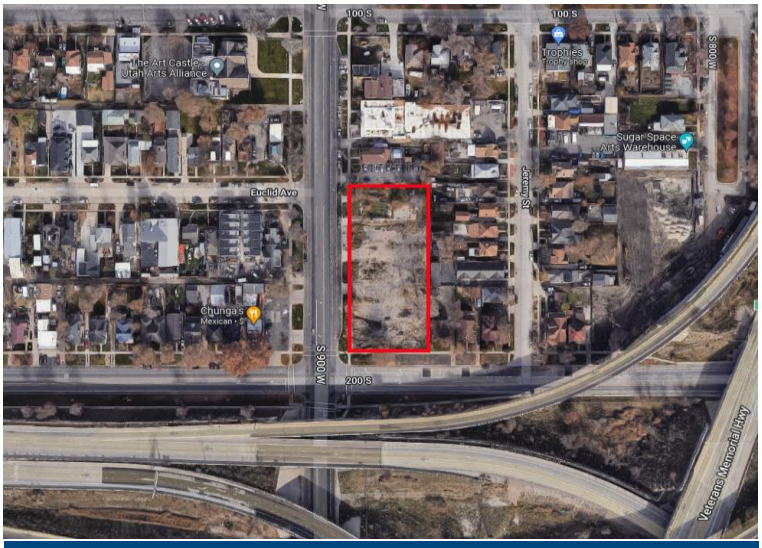

URBAN NEIGHBORHOOD LAND

ANALYSIS INFORMATION

Price	$/Acre	$/SF	$/Unit
Gross	$4,915,254	$112.84	$28,431
Net	$4,915,254	$112.84	$28,431

CONFIRMATION

Name	Daniel Allphin
Company	RE/MAX Results South Jordan
Source	CRMLS

REMARKS

The site has been approved for a 204-unit multi-family development. 1.18-acre land parcel located in Salt Lake City, UT. The property is located in a primarily residential neighborhood west of I-15; however, the property has direct access to Downtown Salt Lake City via 200 South which adjoins the property to the south.

© 2022 COLLIERS INTERNATIONAL VALUATION & ADVISORY SERVICES

COMPARABLE 3

LOCATION INFORMATION

Name	SLC Multi-Family Land
Address	370 East 200 South
City, State, Zip Code	Salt Lake City, UT, 84111
County	Salt Lake
MSA	Salt Lake City, UT
APN	16-06-252-002, -003

SALE INFORMATION

Buyer	BWB Ventures, LLC
Seller	Jenkins Associates, LLC
Transaction Date	08/27/2021
Transaction Status	Recorded
Transaction Price	$17,675,000
Analysis Price	$17,845,000
Rights Transferred	Fee Simple
Conditions of Sale	Arms-Length

PHYSICAL INFORMATION

Intended Use	Multi-Residential	
Location	Good/Excellent	
Site Size	Acres	SF
Net	2.50	108,900
Gross	2.50	108,900
Zoning	R-MU	
Development Potential	390	
Density	156	
Shape	Rectangular	
Topography	Level	
Access	Average/Good	
Exposure	Average/Good	
Corner	Yes	

SLC MULTI-FAMILY LAND

ANALYSIS INFORMATION

Price	$/Acre	$/SF	$/Unit
Gross	$7,138,000	$163.87	$45,756
Net	$7,138,000	$163.87	$45,756

CONFIRMATION

Name	Confidential
Company	Confidential
Source	Closing Statement

REMARKS

Demolition costs of $5/SF are added to the sales price to arrive at the analysis price. 2.50-acre land parcel located in Salt Lake City, UT. The property will be redeveloped into a multi-family residential property consisting of 390 units. The property was improved with a 33,308 SF commercial building at the time of sale.

© 2022 COLLIERS INTERNATIONAL VALUATION & ADVISORY SERVICES

COMPARABLE 4

LOCATION INFORMATION

Name	SLC Townhome Land
Address	238 W Paramount Avenue
City, State, Zip Code	Salt Lake City, UT, 84115
County	Salt Lake
MSA	Salt Lake City, UT
APN	15-13-213-011-0000

SALE INFORMATION

Buyer	Millcreek Homes, Inc.
Seller	TAG SLC, LLC
Transaction Date	08/20/2021
Transaction Status	Recorded
Transaction Price	$700,000
Analysis Price	$700,000
Rights Transferred	Fee Simple
Conditions of Sale	Arms-Length

PHYSICAL INFORMATION

Intended Use	Multi-Residential	
Location	Average/Good	
Site Size	Acres	SF
Net	0.28	12,000
Gross	0.28	12,000
Zoning	CG	
Development Potential	10	
Density	32.3	
Shape	Rectangular	
Topography	Level	
Access	Average/Good	
Exposure	Average	

SLC TOWNHOME LAND

ANALYSIS INFORMATION

Price	$/Acre	$/SF	$/Unit
Gross	$2,500,000	$58.33	$70,000
Net	$2,500,000	$58.33	$70,000

CONFIRMATION

Name	Samantha Stechschulte
Company	Realty ONE Group
Source	CRMLS

REMARKS

At the time of sale, the site was fully permitted for ten townhome units. All city fees had been paid and the property was ready to proceed with development. 0.31-acre townhome land parcel located in Salt Lake City, UT.

© 2022 COLLIERS INTERNATIONAL VALUATION & ADVISORY SERVICES

COMPARABLE 5

LOCATION INFORMATION

Name	Salt Lake City Commercial Land
Address	1320 West 200 South
City, State, Zip Code	Salt Lake City, UT, 84104
County	Salt Lake
MSA	Salt Lake City, UT
APN	15-02-103-001 (portion of)

SALE INFORMATION

Buyer	Sandia Residential Property I
Seller	MS Operating Company, LLC
Transaction Date	01/29/2021
Transaction Status	Recorded
Transaction Price	$5,400,000
Analysis Price	$5,400,000
Rights Transferred	Fee Simple
Conditions of Sale	Arms-Length

PHYSICAL INFORMATION

Intended Use	Commercial	
Location	Average	
Site Size	Acres	SF
Net	3.27	142,441
Gross	3.27	142,441
Zoning	TSA-UN-T	
Development Potential	325	
Density	99.4	
Shape	Irregular	
Topography	Level	
Access	Average/Good	
Exposure	Average	

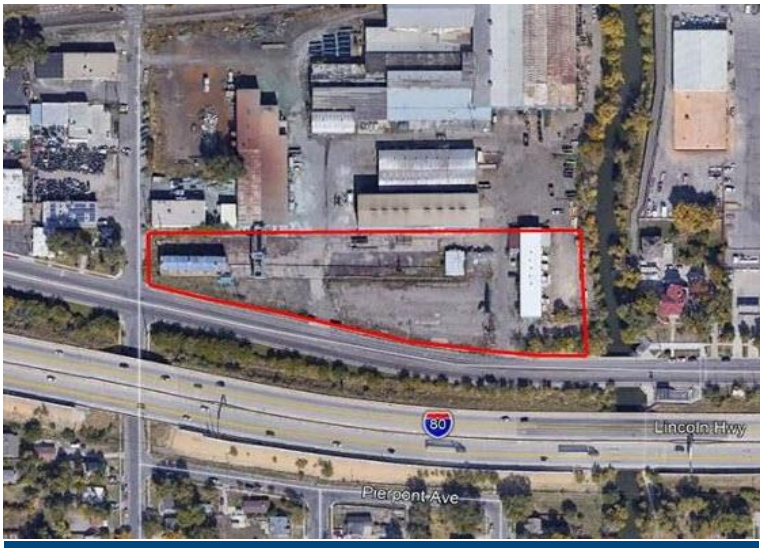

SALT LAKE CITY COMMERCIAL LAND

ANALYSIS INFORMATION

Price	$/Acre	$/SF	$/Unit
Gross	$1,651,376	$37.91	$16,615
Net	$1,651,376	$37.91	$16,615

CONFIRMATION

Name	Kip Paul
Company	Cushman Wakefield
Source	Seller's Broker

REMARKS

The property will be developed into a 325 unit multi-family property. This property is located in a redevelopment area, formally an industrial/manufacturing area. The property is part of a redevelopment zone. Permitted uses consist of a wide range of commercial, office, mixed-use, and residential uses.

© 2022 COLLIERS INTERNATIONAL VALUATION & ADVISORY SERVICES

LAND SALES ADJUSTMENT TABLE

COMPARABLE	SUBJECT	COMPARABLE 1	COMPARABLE 2	COMPARABLE 3	COMPARABLE 4	COMPARABLE 5
Name	CG Zoned Land	Multi-Family Land	Urban Neighborhood Land	SLC Multi-Family Land	SLC Townhome Land	Salt Lake City Commercial Land
Address	1512 South 300 West	129 South 700 East	880 West 200 South	370 East 200 South	238 W Paramount Avenue	1320 West 200 South
City	Salt Lake City	Salt Lake City	Salt Lake City	Salt Lake City	Salt Lake City	Salt Lake City
Density (Units/AC)	178.4 : 1	54.5 : 1	173.0 : 1	156.0 : 1	32.3 : 1	99.4 : 1
Max Units	91	78	204	390	10	325
Zoning	CG	RMF-45 / SR-3	TSA-UN-T	R-MU	CG	TSA-UN-T
SALE INFORMATION						
Date		1/14/2022	12/21/2021	8/27/2021	8/20/2021	1/29/2021
Status		Recorded	Recorded	Recorded	Recorded	Recorded
Rights Transferred		Fee Simple	Fee Simple	Fee Simple	Fee Simple	Fee Simple
Analysis Price		$4,670,000	$5,800,000	$17,845,000	$700,000	$5,400,000
Price/Unit		$59,872	$28,431	$45,756	$70,000	$16,615
TRANSACTIONAL ADJUSTMENTS						
Property Rights		0%	0%	0%	0%	0%
Financing		0%	0%	0%	0%	0%
Conditions of Sale		0%	0%	0%	0%	0%
Expenditures After the Sale		0%	0%	0%	0%	0%
Market Conditions[1]		2%	2%	4%	4%	7%
Subtotal Transactional Adj Price		$61,069	$29,000	$47,587	$72,800	$17,778
PROPERTY ADJUSTMENTS						
Location	Average/Good	Good/Excellent	Good	Good/Excellent	Average/Good	Average
Adjustment		-20%	-10%	-20%	0%	10%
Size	0.51	1.43	1.18	2.50	0.28	3.27
Adjustment		5%	5%	10%	0%	20%
Exposure	Average/Good	Average/Good	Average/Good	Average/Good	Average	Average
Adjustment		0%	0%	0%	5%	5%
Access	Average/Good	Average/Good	Average/Good	Average/Good	Average/Good	Average/Good
Adjustment		0%	0%	0%	0%	0%
Site Utility/Shape	Average	Average	Average	Average	Average	Average
Adjustment		0%	0%	0%	0%	0%
Density (Units/AC)	178.43	54.5 : 1	173.0 : 1	156.0 : 1	32.3 : 1	99.4 : 1
Adjustment		-20%	0%	-10%	-20%	-10%
Subtotal Property Adjustment		-35%	-5%	-20%	-15%	25%
TOTAL ADJUSTED PRICE		**$39,695**	**$27,550**	**$38,069**	**$61,880**	**$22,223**

STATISTICS	UNADJUSTED	ADJUSTED
LOW	$16,615	$22,223
HIGH	$70,000	$61,880
MEDIAN	$45,756	$38,069
AVERAGE	$44,135	$37,883

[1] Market Conditions Adjustment: 5%

Date of Value (for adjustment calculations): 5/24/22

© 2022 COLLIERS INTERNATIONAL VALUATION & ADVISORY SERVICES

LAND SALES ANALYSIS AND CONCLUSION OF VALUE

The comparable land sales indicate an adjusted value range from $22,223 to $61,880/Unit, with a median of $38,069/Unit and an average of $37,883/Unit. The range of total gross adjustment applied to the comparables was from 17% to 52%, with an average gross adjustment across all comparables of 38%. The level of total adjustment applied to the comparables is considered to be moderate. Overall, the availability of market data and extent of analysis was adequate to develop a reasonably credible opinion of land value. Based on the results of the preceding analysis, Comparable 2 ($27,550/Unit adjusted) is given primary consideration for the subject's opinion of land value as it required a relatively identical density to the subject and also required the low lowest level of gross adjustments, indicating its overall similarity to the subject.

The following table summarizes the analysis of the comparables, reports the reconciled price per unit value conclusion, and presents the concluded value of the subject site.

CALCULATION OF LAND VALUE

	ANALYSIS	ADJUSTMENT				GROSS	OVERALL
COMP	PRICE	TRANSACTIONAL[1]	ADJUSTED	PROPERTY[2]	FINAL	ADJ %	COMPARISON
1	$59,872	2%	$61,069	-35%	**$39,695**	47%	SECONDARY
2	$28,431	2%	$29,000	-5%	**$27,550**	17%	PRIMARY
3	$45,756	4%	$47,587	-20%	**$38,069**	44%	SECONDARY
4	$70,000	4%	$72,800	-15%	**$61,880**	29%	SECONDARY
5	$16,615	7%	$17,778	25%	**$22,223**	52%	SECONDARY
LOW	**$22,223**				**AVERAGE**		**$37,883**
HIGH	**$61,880**				**MEDIAN**		**$38,069**

COMPONENT	SUBJECT UNITS		$/UNIT CONCLUSION	VALUE
TOTAL PROPERTY	**91.00**	**x**	$27,500	**$2,500,000**

[1]Cumulative [2]Additive

© 2022 COLLIERS INTERNATIONAL VALUATION & ADVISORY SERVICES

LAND VALUE CONCLUSION

The Sales Comparison Approach was utilized for valuation of the subject site, as it best reflects the decision-making of buyers and sellers of development land in the local marketplace. The purpose of this appraisal is to develop an opinion of the Market Land Value of the subject property's fee simple interest. The following table conveys the final opinion of market value of the subject property that is developed within this appraisal report:

My opinion of value reflects current conditions and the likely actions of market participants as of the date of value. It is based on the available information gathered and provided to us, as presented in this report, and does not predict future performance. Changing market or property conditions can and likely will have an effect on the subject's value.

ANALYSIS OF VALUE CONCLUSIONS	
VALUATION INDICES	**MARKET LAND VALUE**
INTEREST APPRAISED	**FEE SIMPLE**
DATE OF VALUE	**MAY 24, 2022**
FINAL VALUE CONCLUSION	**$2,500,000**
$/SF	$113/SF
Exposure Time	Six Months or Less
Marketing Period	Six Months or Less

© 2022 COLLIERS INTERNATIONAL VALUATION & ADVISORY SERVICES

I certify that, to the best of my knowledge and belief:

- The statements of fact contained in this report are true and correct.
- The reported analyses, opinions, and conclusions of the signer are limited only by the reported assumptions and limiting conditions, and are my personal, impartial, and unbiased professional analyses, opinions, and conclusions.
- The signer of this report has no present or prospective interest in the property that is the subject of this report, and no personal interest with respect to the parties involved.
- Kelly Tate, MAI has performed no services, as an appraiser or in any other capacity regarding the property that is the subject of this report within the three-year period immediately preceding acceptance of this assignment.
- The signer is not biased with respect to the property that is the subject of this report or to the parties involved with this assignment.
- The engagement in this assignment was not contingent upon developing or reporting predetermined results.
- The compensation for completing this assignment is not contingent upon the development or reporting of a predetermined value or direction in value that favors the cause of the client, the amount of the value opinion, the attainment of a stipulated result, or the occurrence of a subsequent event directly related to the intended use of this appraisal.
- The reported analysis, opinions, and conclusions were developed, and this report has been prepared, in conformity with the *Uniform Standards of Professional Appraisal Practice* and the *Code of Professional Ethics and Standards of Professional Appraisal* Practice of the Appraisal Institute.
- Kelly Tate, MAI did not inspect the property that is the subject of this report. Brady D. Hagblom did inspect the property that is the subject of this report.
- Brady D. Hagblom provided significant real property appraisal assistance to the appraiser signing this certification. Assistance included gathering regional, neighborhood, zoning, and tax information, highest & best use analysis, inspecting the subject site, confirming the comparable data and assisting in the valuation analysis and reconciliation analysis under guidance and review of the appraiser.

The use of this report is subject to the requirements of the Appraisal Institute relating to review by its duly authorized representatives.

As of the date of this report Kelly Tate, MAI completed the continuing education program for Designated Members of the Appraisal Institute.

June 11, 2022
Date

Kelly Tate, MAI
Senior Valuation Services Director
Certified General Real Estate Appraiser
State of Utah License #8384882-CG00
+1 385 249 5444
kelly.tate@colliers.com

© 2022 COLLIERS INTERNATIONAL VALUATION & ADVISORY SERVICES

This appraisal is subject to the following assumptions and limiting conditions:

- The appraiser may or may not have been provided with a survey of the subject property. If further verification is required, a survey by a registered surveyor is advised.
- We assume no responsibility for matters legal in character, nor do we render any opinion as to title, which is assumed to be marketable. All existing liens, encumbrances, and assessments have been disregarded, unless otherwise noted, and the property is appraised as though free and clear, under responsible ownership, and competent management.
- The exhibits in this report are included to assist the reader in visualizing the property. We have made no survey of the property and assume no responsibility in connection with such matters.
- Unless otherwise noted herein, it is assumed that there are no encroachments, zoning, or restrictive violations existing in the subject property.
- The appraiser assumes no responsibility for determining if the property requires environmental approval by the appropriate governing agencies, nor if it is in violation thereof, unless otherwise noted herein.
- Information presented in this report has been obtained from reliable sources, and it is assumed that the information is accurate.
- This report shall be used for its intended purpose only, and by the party to whom it is addressed. Possession of this report does not include the right of publication.
- The appraiser may not be required to give testimony or to appear in court by reason of this appraisal, with reference to the property in question, unless prior arrangements have been made therefore.
- The statements of value and all conclusions shall apply as of the dates shown herein.
- There is no present or contemplated future interest in the property by the appraiser which is not specifically disclosed in this report.
- Without the written consent or approval of the author neither all, nor any part of, the contents of this report shall be conveyed to the public through advertising, public relations, news, sales, or other media. This applies particularly to value conclusions and to the identity of the appraiser and the firm with which the appraiser is connected.
- This report must be used in its entirety. Reliance on any portion of the report independent of others, may lead the reader to erroneous conclusions regarding the property values. Unless approval is provided by the author no portion of the report stands alone.
- The valuation stated herein assumes professional management and operation of the buildings throughout the lifetime of the improvements, with an adequate maintenance and repair program.
- The liability of Colliers International Valuation & Advisory Services, its principals, agents, and employees is limited to the client. Further, there is no accountability, obligation, or liability to any third party. If this report is placed in the hands of anyone other than the client, the client shall make such party aware of all limiting conditions and assumptions of the assignment and related discussions. The appraiser is in no way responsible for any costs incurred to discover or correct any deficiency in the property.
- The appraiser is not qualified to detect the presence of toxic or hazardous substances or materials which may influence or be associated with the property or any adjacent properties, has made no investigation or analysis as to the presence of such materials, and expressly disclaims any duty to note the degree of fault. Colliers International Valuation & Advisory Services and its principals, agents, employees, shall not be liable for any costs, expenses, assessments, or penalties, or diminution in value, property damage, or personal

© 2022 COLLIERS INTERNATIONAL VALUATION & ADVISORY SERVICES

injury (including death) resulting from or otherwise attributable to toxic or hazardous substances or materials, including without limitation hazardous waste, asbestos material, formaldehyde, or any smoke, vapors, soot, fumes, acids, alkalis, toxic chemicals, liquids, solids or gasses, waste materials or other irritants, contaminants or pollutants.

- The appraiser assumes no responsibility for determining if the subject property complies with the *Americans with Disabilities Act* (*ADA*). Colliers International Valuation & Advisory Services, its principals, agents, and employees, shall not be liable for any costs, expenses, assessments, penalties or diminution in value resulting from non-compliance. This appraisal assumes that the subject meets an acceptable level of compliance with *ADA* standards; if the subject is not in compliance, the eventual renovation costs and/or penalties would negatively impact the present value of the subject. If the magnitude and time of the cost were known today, they would be reduced from the reported value conclusion.
- An on-site inspection of the subject property was conducted. No evidence of asbestos materials on-site was noted. A Phase 1 Environmental Assessment was not provided for this analysis. This analysis assumes that no asbestos or other hazardous materials are stored or found in or on the subject property. If evidence of hazardous materials of any kind occurs, the reader should seek qualified professional assistance. If hazardous materials are discovered and if future market conditions indicate an impact on value and increased perceived risk, a revision of the concluded values may be necessary.
- A detailed soils study was not provided for this analysis. The subject's soils and sub-soil conditions are assumed to be suitable based upon a visual inspection, which did not indicate evidence of excessive settling or unstable soils. No certification is made regarding the stability or suitability of the soil or sub-soil conditions.
- This analysis assumes that the financial information provided for this appraisal, including rent rolls and historical income and expense statements; accurately reflect the current and historical operations of the subject property.

© 2022 COLLIERS INTERNATIONAL VALUATION & ADVISORY SERVICES

Engagement Letter
Valuation Glossary
Qualifications of Appraiser
Qualifications of Colliers International Valuation & Advisory Services

The Bank of Commerce
1730 West Broadway
Idaho Falls, ID 83402

May 18, 2022

Kelly Tate
6440 S Millrock Dr
Salt Lake City, UT 8411

RE: 3900 S Pioneer Rd, Idaho Falls, ID 83402 (See Task Order, Plans, Specs, Cost Breakdown, Lease Agreement, Geotech Study, Environmental Study, Plat Maps, Master Plan for Business Park, Pro Forma for Snake River Business Park BLGD #1, LLC)

Dear Mr. Tate,

This letter confirms we have engaged your services for an appraisal of the referenced property as indicated in the attached Task Order to this letter. Your engagement is as an independent contractor and not as an employee or agent of The Bank of Commerce. The appraisal assignment is to be prepared in accordance with the requirements of FIRREA and the current edition of Uniform Standards of Professional Appraisal Practice (USPAP). If this property is in a flood zone, an individual value for each structure is requested.

The appraisal is to be prepared, at the minimum, in the standard Appraisal Report type with a narrative style. Any deviations from this type and format (such as a Restricted Report) must be approved in writing by The Bank of Commerce. The only exception to this requirement is regarding an engagement upon a single-family residence. These may be prepared in a form style as opposed to narrative.

By accepting this appraisal assignment, you and any staff member associated with this assignment certify that you have no direct or indirect interest, financial or otherwise, in the property or transaction, or relationship with the ownership or borrower. Moreover, you agree not to accept or pursue the appraisal, or related assignments, of the subject property for a minimum of one year from the delivery date of the final appraisal report without written consent from The Bank of Commerce.

A qualified, appropriately licensed/certified staff appraiser may perform the appraisal and a qualified appropriately registered appraisal assistant may assist in the preparation of the

appraisal. Unless previously agreed to otherwise, **you must review and sign the report.** Also, this appraisal assignment may not be subcontracted to an outside individual or firm without my prior written consent.

Timing and Fee of Appraisal Assignment:
It is our understanding that the fee for this assignment includes all expenses and an allowance for any technical assistance you feel necessary or appropriate and will not exceed $5,300.00. Original, signed appraisals should be delivered to The Bank of Commerce Appraisal Department, 1730 West Broadway, Idaho Falls, Idaho 83402 on or before June 10, 2022. **If delays are anticipated or occur, you must immediately request an extension of the due date in writing from the undersigned in order to avoid late fees or penalties.**

If the appraisal is not received on or before this date, The Bank of Commerce reserves the right, at its sole discretion, to either cancel the assignment for cause without payment of the fee or deduct a late fee penalty. Additionally, The Bank of Commerce reserves the right to cancel this assignment without cause. Upon such cancellation, payment of the fee will be limited to actual time spent and any out-of-pocket expenses incurred up to the date of termination.

We understand that you and all personnel associated with the assignment will be available to discuss concerns we might have regarding the analysis and the value conclusions. The Bank of Commerce reserves the right to withhold payment if, at our sole discretion, the appraiser fails to address our concerns with the appraisal within five working days of such notice.

Property Contact/Information:
Please arrange an inspection of the property and make your initial request for information with the property contact listed in the Task Order. **Your initial request for information should be made in writing within two business days of receipt of this letter and a copy of the request should be sent to the undersigned. Any questions regarding this assignment should be e-mailed to** appraisals@bofc.bank

At no time during this appraisal assignment (either prior to or following delivery of the report) are you to engage in discussions with individuals, other than The Bank of Commerce Appraisal Department staff regarding your value conclusion(s) or the direction of your value conclusion(s) without prior authorization from The Bank of Commerce Appraisal Department.

Confidentiality: The Bank of Commerce is your client and unless authorized by the undersigned, you may not disclose confidential data, including the value conclusion, to anyone other than the undersigned, including the owner of the property, our borrower, or any other individual connected directly or indirectly to this transaction.

To enable you to complete this assignment, the Bank will provide to you information, some of which the Bank regards as highly confidential. Your acceptance of the

assignment includes your agreement to keep **confidential any and all information** provided to you by the Bank, regardless of whether any information provided is marked or otherwise designated as "Confidential Information."
Specifically, any and all information about customers of the Bank, of any nature whatsoever, including but not limited to customer financial information, and the fact of the existence of a relationship, or potential relationship, between the Bank and customers, is confidential. Some of the information provided to you by the Bank may not be confidential if:

- it was known to you before the Bank or the customer provided it to you; or
- it was public knowledge before the Bank or the customer provided it to you; or
- it becomes available from a third party, not subject to any restrictions, after the Bank or customer provided it to you.

You must protect the Confidential Information provided to you using at least a reasonable degree of care, to prevent the unauthorized disclosure of such Confidential Information. You can disclose the Confidential Information to your employees, but you must tell them that the information is confidential and must be maintained that way. You may use the Bank's Confidential Information only:

- for the purpose of completing your assignment, and
- for the purpose of meeting your professional obligations

Your obligation to maintain the confidentiality of the Bank's Confidential Information continues even after the completion of your assignment, except that you have the right to use the Confidential Information to fulfill your professional obligations with respect to mandated file retention and disclosure for purposes of peer review.

If you are, or may be, required by a court or a governmental agency to disclose any Confidential Information, you agree to notify the Bank before you make any disclosure.

If a representative of the Bank inquires as to what provision you have made to keep the Bank's information confidential, you agree to disclose in detail what steps you have taken and are taking to ensure confidentiality.

If you have any questions about your obligations as set forth above, or about how to meet your obligations set forth above, please call The Bank of Commerce Appraisal Department immediately. The Bank will assist you in meeting your obligations if at all possible. It is essential that the Bank's Confidential Information be maintained as confidential.

Appraisal Requirements:
The appraisal assignment is to be prepared in accordance with the requirements of FIRREA and the current edition of Uniform Standards of Professional Appraisal Practice (USPAP). Additional assignment conditions, if any, will be described in the Task Order attached to this engagement letter.
If your appraisal report contains wording or disclaimers which limit your professional liability to The Bank of Commerce, we reserve the right to reject your appraisal and will not be responsible for any expenses incurred in the completion of the assignment.

A copy of the following items must be included in the addenda of each copy of the final appraisal report:

1. **Valid Certification/License**
2. **Qualifications**

During the course of this assignment, if you determine or are requested by anyone other than The Bank of Commerce Appraisal Department to make changes to the terms of this agreement or requested scope of work necessary, please contact the undersigned in writing. Any changes to this engagement must be authorized by The Bank of Commerce Appraisal Department.

Delivery Instructions:
Please upload the final appraisal report including all addenda to appraisals@bofc.bank

Sincerely,

Robin Jergins
AVP/Administrative Officer
208.542.7440
appraisals@bofc.bank
PO Box 1887 Idaho Falls, ID 83403

Acceptance of this engagement requires your signature on the attached Task Order. Please sign the order and email robin.jergins@bofcbank or fax back to The Bank of Commerce Appraisal Department at: 208-523-3269.

Snake River Business Park BLDG 1

Executive Summary

Asset Information	
General	
Tenant	Amazon Inc
Gross Square Feet (Footprint)	107,104
Rentable Square Feet	107,104
Ceiling Height	28
Map	

Sources and Uses				
Sources	$/GSF	$/RSF	%	Total
Equity	68	68	35%	7,333,421
Debt	127	127	65%	13,619,211
Total Sources	**196**	**196**	**100%**	**20,952,632**
Uses	$/GSF	$/RSF	%	Total
Acquisitions	15	15	8%	1,582,210
Hard Costs	159	159	82%	17,082,623
Soft Costs	16	16	8%	1,758,438
Development Costs	**191**	**191**	**97%**	**20,423,271**
Financing Costs	5	5	3%	529,361
Total Development Costs	**196**	**196**	**100%**	**20,952,632**
Development Contingency	*3.8*	*3.8*	*2%*	*410,305*

Project Level Returns		
Unlevered Returns - 10 Year Hold		
ROC - Untrended		5.88%
ROC - Stabilized		6.54%
IRR - Unlevered		9.37%
Profit From Opps - Unlevered	69%	20,531,154
Profit From Appreciation - Unlevered	31%	9,062,275
Total Profit	100%	29,593,429
Investment Multiple		2.45x
Levered Returns - 10 Year Hold		
ROC - Untrended		5.88%
ROC - Trended - Year 7		6.73%
Cash on Cash - Average		17.65%
Cash on Cash - Year 7		8.91%
IRR - Levered		18.25%
BTCF - Year 7		389,301
Annual Principal Pay off - PPMT Year 7		342,655
Profit From Opps - levered	33%	3,325,594
Profit From Sale - levered	67%	11,132,469
Total Profit	100%	14,458,063
Investment Multiple		2.97x
Levered Returns - Exit at Stabilization		
IRR - Levered - Sold at Stabilization		71.69%
IRR - With Developer Fees		77.75%
Profit From Opps - levered	7%	468,587
Profit From Sale - levered	93%	6,735,988
Total Profit	100%	7,204,576
Investment Multiple		1.98x

Key Assumptions		
Proforma Drivers		
Exit Cap Rate	%	5.5%
Rent Rate - Amazon	SF/ Month	0.9875
Construction Costs	$/SF	149.18
Interest Reserve (Months Vacancy)	qty	2.00
Construction Loan - Interest Rate	%	4.00%
Hold Period (Months)	qty	180.00
Land Purchase Price per SF	$/SF	2.50
Refinance Cap Rate #1	%	4.50%
Hard Cost Inflation Factor	$	-
Hard Cost Contingency	$	252,453
Soft Cost Contingency	$	35,263
Developer Fee	$	547,742
Debt Placement Fee	$	136,192

Market Comps	Submarket	$	Cap Rate

Photos

Project Images

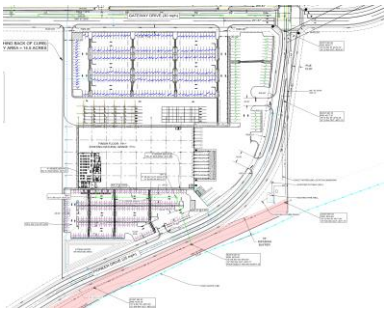

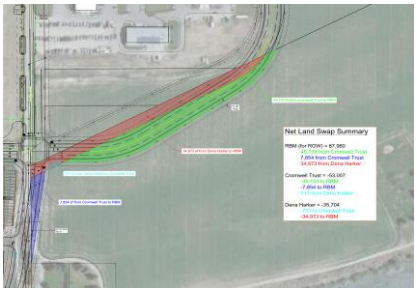

Valuation & Advisory Services

Direct: +1 206 695 4200
Fax: +1 206 682 7938
colliers.com

601 Union Street
Suite 4800
Seattle, WA 98101
United States

Valuation Glossary 2022

Unless specified otherwise, these definitions were extracted from the following sources or publications:

The Dictionary of Real Estate Appraisal, Seventh Edition, Appraisal Institute, Chicago, Illinois, 2022 (Dictionary).

Uniform Standards of Professional Appraisal Practice, 2020-2022 Edition (USPAP).

The Appraisal of Real Estate, Fifteenth Edition, Appraisal Institute, Chicago, Illinois, 2020 (15th Edition).

Absolute Net Lease

A lease in which the tenant pays all expenses including structural maintenance, building reserves, and management; often a long-term lease to a credit tenant. *(Dictionary)*

Ad Valorem Tax

A real estate tax based on the assessed value of the property, which is not necessarily equivalent to its market value. *(15th Edition)*

Arm's-length Transaction

A transaction between unrelated parties who are each acting in his or her own best interest. *(Dictionary)*

As-Is Market Value

The estimate of the market value of real property in its current physical condition, use, and zoning as of the appraisal date. *(Dictionary)*

Assessed Value

The value of a property according to the tax rolls in ad valorem taxation; may be higher or lower than market value, or based on an assessment ratio that is a percentage of market value. *(Dictionary)*

Average Daily Room Rate (ADR)

In the lodging industry, the net rooms revenue derived from the sale of guest rooms divided by the number of paid occupied rooms. *(Dictionary)*

Band of Investment

A technique in which the capitalization rates attributable to components of an investment are weighted and combined to derive a weighted-average rate attributable to the total investment. *(Dictionary)*

Cash-Equivalent Price

The sale price of a property that is equivalent to what a cash buyer would pay. *(Dictionary)*

Common Area

The total area within a property that is not designed for sale or rental but is available for common use by all owners, tenants, or their invitees, e.g., parking and its appurtenances, malls, sidewalks, landscaped areas, recreation areas, public toilets, truck and service facilities. *(Dictionary)*

Contract Rent

The actual rental income specified in a lease. *(15th Edition)*

Cost Approach

A set of procedures through which a value indication is derived for the fee simple estate by estimating the cost new as of the effective date of the appraisal to construct a reproduction of (or replacement for) the existing structure, including an entrepreneurial incentive; deducting depreciation from the total cost; and adding the estimated land value. The contributory value of any site improvements that have not already been considered in the total cost can be added on a depreciated-cost basis. Adjustments may then be made to the indicated value of the fee simple estate in the subject property to reflect the value of the property rights being appraised. *(Dictionary)*

Curable Functional Obsolescence

An element of depreciation; a curable defect caused by a flaw involving the structure, materials, or design, which can be practically and economically corrected. *(Dictionary)*

Debt Coverage Ratio (DCR)

The ratio of net operating income to annual debt service, which measures the relative ability of a property to meet its debt service out of net operating income; also called *debt service coverage ratio (DSCR).* (*Dictionary)*

Deferred Maintenance

Items of wear and tear on a property that should be fixed now to protect the value or income-producing ability of a property. *(Dictionary)*

Depreciation

In appraisal, a loss in the value of improvements from any cause; the difference between the cost of an improvement on the effective date of the appraisal and the value of the improvement on the same date. *(Dictionary)*

Direct Costs

Expenditures for the labor and materials used in the construction of improvements; also called *hard costs. (Dictionary)*

Discounted Cash Flow (DCF) Analysis

The procedure in which a discount rate is applied to a set of projected income streams and a reversion. The analyst specifies the quantity, variability, timing, and duration of the income streams and the quantity and timing of the reversion, and discounts each to its present value at a specified yield rate. *(Dictionary)*

Discount Rate

A rate of return on capital used to convert future payments or receipts into present value. *(Dictionary)*

Disposition Value

The most probable price that a specified interest in property should bring under the following conditions:

1. Consummation of a sale within a specified time, which is shorter than the typical exposure time for such a property in that market.
2. The property is subjected to market conditions prevailing as of the date of valuation.
3. Both the buyer and seller are acting prudently and knowledgeably.
4. The seller is under compulsion to sell.
5. The buyer is typically motivated.
6. Both parties are acting in what they consider their best interests.
7. An adequate marketing effort will be made during the exposure time.
8. Payment will be made in cash in U.S. dollars (or the local currency) or in terms of financial arrangements comparable thereto.
9. The price represents the normal consideration for the property sold, unaffected by special or creative financing or sales concessions granted by anyone associated with the sale.

This definition can also be modified to provide for valuation with specified financing terms. *(Dictionary)*

Easement

The right to use another's land for a stated purpose. Access or right-of-way easements may be acquired by private parties or public utilities. Governments may be the beneficiaries of easements placed on privately owned land that is dedicated to conservation, open space, or preservation. *(15th Edition)*

Economic Life

The period over which improvements to real estate contribute to property value. *(Dictionary)*

Effective Age

The age of property that is based on the amount of observed deterioration and obsolescence it has sustained, which may be different from its chronological age. *(Dictionary)*

Effective Date

The date on which the appraisal or review opinion applies (SVP) *(Dictionary)*

Effective Gross Income (EGI)

The anticipated income from all operations of the real estate after an allowance is made for vacancy and collection losses and an addition is made for any other income. *(Dictionary)*

Effective Gross Income Multiplier (EGIM)

The ratio between the sale price (or value) of a property and its effective gross income. *(Dictionary)*

Effective Rent

The total base rent, or minimum rent stipulated in a lease, over the specified lease term minus rent concessions - e.g. free rent, excessive tenant improvements, moving allowances, lease buyouts, cash allowances, and other lease incentives. *(15th Edition)*

Eminent Domain

The right of government to take private property for public use upon the payment of just compensation. The Fifth Amendment of the U.S. Constitution, also known as the *takings clause*, guarantees payment of just compensation upon appropriation of private property. *(Dictionary)*

Entrepreneurial Incentive

The amount an entrepreneur expects or wants to receive as compensation for providing coordination and expertise and assuming the risks associated with the development of a project. Entrepreneurial incentive is the expectation of future reward as opposed to the profit actually earned on the project. *(Dictionary)*

Entrepreneurial Profit

A market-derived figure that represents the amount an entrepreneur received for his or her contribution to a past project to compensate for his or her time, effort, knowledge, and risk; the difference between the total cost of a property (cost of development) and its market value (property value after completion), which represents the entrepreneur's compensation for the risk and expertise associated with development. An entrepreneur is motivated by the prospect of future value enhancement (i.e., the entrepreneurial incentive). An entrepreneur who successfully creates value through new development, expansion, renovation, or an innovative change of use is rewarded by entrepreneurial profit. Entrepreneurs may also fail and suffer losses. *(Dictionary)*

Excess Land

Land that is not needed to serve or support the existing use. The highest and best use of the excess land may or may not be the same as the highest and best use of the improved parcel. Excess land has the potential to be sold separately and is valued separately. *(Dictionary)*

Excess Rent

The amount by which contract rent exceeds market rent at the time of the appraisal; created by a lease favorable to the lessor and may reflect superior management, a lease execution in an earlier, stronger rental market, or an agreement of the parties. Due to the higher risk inherent in the receipt of excess rent, it may be calculated separately and capitalized or discounted at a higher rate in the income capitalization approach. *(15th Edition)*

Expense Stop

A clause in a lease that limits the landlord's expense obligation, which results in the lessee paying any operating expenses above a stated level or amount. *(Dictionary)*

Exposure Time

An opinion, based on supporting market data, of the length of time that the property interest being appraised would have been offered on the market prior to the hypothetical consummation of a sale at market value on the effective date of the appraisal. *(USPAP)*

Extraordinary Assumption

An assignment-specific assumption as of the effective date regarding uncertain information used in an analysis which, if found to be false, could alter the appraiser's opinions or conclusions. Uncertain information might include physical, legal, or economic characteristics of the subject property; or conditions external to the property, such as market conditions or trends; or the integrity of data used in an analysis. An extraordinary assumption may be used in an assignment only if:

- It is required to properly develop credible opinions and conclusions;
- The appraiser has a reasonable basis for the extraordinary assumption;
- Use of the extraordinary assumption results in a credible analysis; and
- The appraiser complies with the disclosure requirements set forth in USPAP for extraordinary assumptions. *(USPAP)*

External Obsolescence

A type of depreciation; a diminution in value caused by negative external influences and generally incurable on the part of the owner, landlord, or tenant. The external influence may be either temporary or permanent. There are two forms of external obsolescence: economic and locational. *(Dictionary)*

Fair Market Value

In nontechnical usage, a term that is equivalent to the contemporary usage of *market value*.

As used in condemnation, litigation, income tax, and property tax situations, a term that is similar in concept to market value but may be defined explicitly by the relevant agency or interpreted differently by court precedent. *(Dictionary)*

Feasibility Analysis

A study of the cost-benefit relationship of an economic endeavor. *(USPAP)*

Fee Simple Estate

Absolute ownership unencumbered by any other interest or estate, subject only to the limitations imposed by the governmental powers of taxation, eminent domain, police power and escheat. *(Dictionary)*

Floor Area Ratio (FAR)

The relationship between the above-ground floor area of a building, as described by the zoning or building code, and the area of the plot on which it stands; in planning and zoning, often expressed as a decimal, e.g., a ratio of 2.0 indicates that the permissible floor area of a building is twice the total land area. *(Dictionary)*

Functional Obsolescence

The impairment of functional capacity of improvements according to market tastes and standards. *(Dictionary)*

Functional Utility

The ability of a property or building to be useful and to perform the function for which it is intended according to current market tastes and standards; the efficiency of a building's use in terms of architectural style, design and layout, traffic patterns, and the size and type of rooms. *(Dictionary)*

Furniture, Fixtures, and Equipment (FF&E)

Business trade fixtures and personal property, exclusive of inventory. (Dictionary)

Going-concern

An established and operating business having an indefinite future life. *(Dictionary)*

Going-concern Value

An outdated label for the market value of all the tangible and intangible assets of an established and operating business with an indefinite life, as if sold in aggregate; more accurately termed the *market value of the going concern or market value of the total assets of the business*. *(Dictionary)*

Gross Building Area (GBA)

Total floor area of a building, excluding unenclosed areas, measured from the exterior of the walls of the above-grade area. This includes mezzanines and basements if and when typically included in the market area of the type of property involved. *(Dictionary)*

Gross Leasable Area (GLA)

Total floor area designed for the occupancy and exclusive use of tenants, including basements and mezzanines; measured from the center of joint partitioning to the outside wall surfaces. *(Dictionary)*

Gross Living Area (GLA)

Total area of finished, above-grade residential space area; calculated by measuring the outside perimeter of the structure and includes only finished, habitable, above-grade living space. (Finished basements and attic areas are not generally included in total gross living area. Local practices, however, may differ.) *(Dictionary)*

Highest & Best Use

The reasonably probable use of property that results in the highest value. The four criteria that the highest and best use must meet are legal permissibility, physical possibility, financial feasibility, and maximum productivity. The use of an asset that maximizes its potential and that is possible, legally permissible, and financially feasible. The highest and best use may be for continuation of an asset's existing use or for some alternative use. This is determined by the use that a market participant would have in mind for the asset when formulating the price that it would be willing to bid (IVS). *(Dictionary)*

Hypothetical Condition

A condition, directly related to a specific assignment, which is contrary to what is known by the appraiser to exist on the effective date of the assignment results, but is used for the purpose of analysis. Hypothetical conditions are contrary to known facts about physical, legal, or economic characteristics of the subject property; or about conditions external to the property, such as market conditions or trends; or about the integrity of data used in an analysis. *(USPAP)*

Income Capitalization Approach

In the income capitalization approach, an appraiser analyzes a property's capacity to generate future benefits and capitalizes the income into an indication of present value. The principle of anticipation is fundamental to this approach. Techniques and procedures from this approach are used to analyze comparable sales data and to measure obsolescence in the cost approach. *(15th Edition)*

Incurable Functional Obsolescence

An element of depreciation; a defect caused by a deficiency or superadequacy involving the structure, materials, or design that cannot be practically or economically corrected as of the effective date of the appraisal. *(Dictionary)*

Indirect Costs

Expenditures or allowances for items other than labor and materials that are necessary for construction, but are not typically part of the construction contract. Indirect costs may include administrative costs, professional fees, financing costs and the interest paid on construction loans, taxes and the builder's or developer's all-risk insurance during construction, and marketing, sales, and lease-up costs incurred to achieve occupancy or sale. Also called *soft costs*. *(Dictionary)*

Interim Use

The use contemplated by the market participants that the subject real estate can be put to while waiting for certain subsequent factors to occur. *(Dictionary)*

Investment Value

The value of a property to a particular investor or class of investors based on the investor's specific requirements. Investment value may be different from market value because it depends on a set of investment criteria that are not necessarily typical of the market. *(Dictionary)*

Leased Fee Interest

The ownership interest held by the lessor, which includes the right to receive the contract rent specified in the lease plus the reversion right when the lease expires. *(Dictionary)*

Leasehold Estate

The right held by the lessee to use and occupy real estate for a stated term and under the conditions specified in the lease. *(Dictionary)*

Legal Nonconforming Use

A use that was lawfully established and maintained, but no longer conforms to the use regulations of its current zoning; sometimes known as a legally nonconforming use. *(Dictionary)*

Liquidation Value

The most probable price that a specified interest in property should bring under the following conditions:

1. Consummation of a sale within a short time period.
2. The property is subjected to market conditions prevailing as of the date of valuation.
3. Both the buyer and seller are acting prudently and knowledgeably.
4. The seller is under extreme compulsion to sell.
5. The buyer is typically motivated.
6. Both parties are acting in what they consider to be their best interests.
7. A normal marketing effort is not possible due to the brief exposure time.
8. Payment will be made in cash in U.S. dollars (or the local currency) or in terms of financial arrangements comparable thereto.
9. The price represents the normal consideration for the property sold, unaffected by special or creative financing or sales concessions granted by anyone associated with the sale.

This definition can also be modified to provide for valuation with specified financing terms. *(Dictionary)*

Market Area

The geographic region from which a majority of demand comes and in which the majority of competition is located. Depending on the market, a market area may be further subdivided into components such as primary, secondary, and tertiary market areas, or the competitive market area may be distinguished from the general market area. *(Dictionary)*

Market Rent

The most probable rent that a property should bring in a competitive and open market under all conditions requisite to a fair lease transaction, the lessee and lessor each acting prudently and knowledgeably, and assuming the rent is not affected by undue stimulus. *(Dictionary)*

Market Study

An analysis of the market conditions of supply, demand, and pricing for a specific property type in a specific area. *(Dictionary)*

Market Value (Most Common Non-FRT)

The most probable price, as of a specific date, in cash, or in terms equivalent to cash, or in other precisely revealed terms, for which the specified property rights should sell after reasonable exposure in a competitive market under all conditions requisite to a fair sale, with the buyer and seller each acting prudently, knowledgeably, and for self-interest, and assuming that neither is under undue distress. *(Dictionary)*

Market Value (Interagency Guidelines)

The most probable price which a property should bring in a competitive and open market under all conditions requisite to a fair sale, the buyer and seller each acting prudently and knowledgeably, and assuming the price is not affected by undue stimulus. Implicit in this definition is the consummation of a sale as of a specified date and the passing of title from seller to buyer under conditions whereby:

1. buyer and seller are typically motivated;
2. both parties are well informed or well advised, and acting in what they consider their own best interests;
3. a reasonable time is allowed for exposure in the open market;
4. payment is made in terms of cash in U.S. dollars or in terms of financial arrangements comparable thereto; and
5. the price represents the normal consideration for the property sold unaffected by special or creative financing or sales concessions granted by anyone associated with the sale. (Interagency Appraisal and Evaluation Guidelines, December 10, 2010, Federal Register, Volume 75 Number 237, Page 77472)

Marketability Analysis

The study of how a specific property is expected to perform in a specific market. A marketability analysis expands on a market analysis by addressing a specific property. *(Dictionary)*

Neighborhood Analysis

The objective analysis of observable or quantifiable data indicating discernible patterns of urban growth, structure, and change that may detract from or enhance property values; focuses on four sets of considerations that influence value: social, economic, governmental, and environmental factors. *(Dictionary)*

Net Net Net Lease

An alternative term for a type of net lease. In some markets, a net net net lease is defined as a lease in which the tenant assumes all expenses (fixed and variable) of operating a property except that the landlord is responsible for structural maintenance, building reserves, and management. Also called *NNN lease, triple net lease*, or *fully net lease. (Dictionary)*

Net Operating Income (NOI)

The actual or anticipated net income that remains after all operating expenses are deducted from effective gross income but before mortgage debt service and book depreciation are deducted. Note: This definition mirrors the convention used in corporate finance and business valuation for EBITDA (earnings before interest, taxes, depreciation, and amortization). *(15th Edition)*

Obsolescence

One cause of depreciation; an impairment of desirability and usefulness caused by new inventions, changes in design, improved processes for production, or external factors that make a property less desirable and valuable for a continued use; may be either functional or external. *(Dictionary)*

Off-site Costs

Costs incurred in the development of a project excluding on-site costs such as grading and construction of the building and other improvements; also called *common costs* or *off-site improvement costs. (Dictionary)*

On-site Costs

Costs incurred for the actual construction of buildings and improvements on a particular site. *(Dictionary)*

Overage Rent

The percentage rent paid over and above the guaranteed minimum rent or base rent; calculated as a percentage of sales in excess of a specified breakeven sales volume. *(15th Edition)*

Overall Capitalization Rate (OAR)

The relationship between a single year's net operating income expectancy and the total property price or value. *(Dictionary)*

Parking Ratio

The ratio of parking area or parking spaces to an economic or physical unit of comparison. Minimum required parking ratios for various land uses are often stated in zoning ordinances. *(Dictionary)*

Potential Gross Income (PGI)

The total income attributable to property at full occupancy before vacancy and operating expenses are deducted. *(Dictionary)*

Potential Gross Income Multiplier (PGIM)

The ratio between the sale price (or value) of a property and its annual potential gross income. *(Dictionary)*

Present Value (PV)

The value of a future payment or series of future payments discounted to the current date or to time period zero. *(Dictionary)*

Prospective Opinion of Value

A value opinion effective as of a specified future date. The term does not define a type of value. Instead, it identifies a value opinion as effective at some specific future date. An opinion of value as of a prospective date is frequently sought in connection with projects that are proposed, under construction, or under conversion to a new use, or those that have not achieved sellout or a stabilized level of long-term occupancy. *(Dictionary)*

Qualitative Adjustment

An indication that one property is superior, inferior, or similar to another property. Note that the common usage of the term is a misnomer in that an adjustment to the sale price of a comparable property is not made. Rather, the indication of a property's superiority or inferiority to another is used in relative comparison analysis, bracketing, and other forms of qualitative analysis. *(Dictionary)*

Quantitative Adjustment

In the application of the sales comparison and income capitalization approaches, a numerical (dollar or percentage) adjustment to the sale price, rent, or expense amount of a comparable property to account for the effect on value of a difference between each comparable property and the subject property. *(Dictionary)*

Rentable Area

The amount of space on which the rent is based; calculated according to local practice. *(Dictionary)*

Replacement Cost

The estimated cost to construct, at current prices as of a specific date, a substitute for a building or other improvements, using modern materials and current standards, design, and layout. *(Dictionary)*

Replacement Cost for Insurance Purposes

The estimated cost, at current prices as of the effective date of valuation, of a substitute for the building being valued, using modern materials and current standards, design and layout for insurance coverage purposes guaranteeing that damaged property is replaced with a new property (i.e., depreciation is not deducted). *(Dictionary)*

Reproduction Cost

The estimated cost to construct, at current prices as of the effective date of the appraisal, an exact duplicate or replica of the building being appraised, using the same or similar materials, construction standards, design, layout, and quality of workmanship and embodying all the deficiencies, superadequacies, and obsolescence of the subject building. *(Dictionary)*

Retrospective Value Opinion

A value opinion effective as of a specified historical date. The term *retrospective* does not define a type of value. Instead, it identifies a value opinion as being effective at some specific prior date. Value as of a historical date is frequently sought in connection with property tax appeals, damage models, lease renegotiation, deficiency judgments, estate tax, and condemnation. Inclusion of the type of value with this term is appropriate, e.g., "retrospective market value opinion." *(Dictionary)*

Sales Comparison Approach

The process of deriving a value indication for the subject property by comparing sales of similar properties to the property being appraised, identifying appropriate units of comparison, and making adjustments to the sale prices (or unit prices, as appropriate) of the comparable properties based on relevant, market-derived elements of comparison. The sales comparison approach may be used to value improved properties, vacant land, or land being considered vacant when an adequate supply of comparable sales is available. *(Dictionary)*

Scope of Work

The type and extent of research and analysis in an appraisal or appraisal review assignment. Scope of work includes, but is not limited to:

The extent to which the property is identified;

The extent to which tangible property is inspected;

The type and extent of data researched; and

The type and extent of analysis applied to arrive at opinions or conclusions. *(USPAP)*

Shopping Center Types

Neighborhood Shopping Center: The smallest type of shopping center, generally with a gross leasable area of between 30,000 and 100,000 square feet. Typical anchors include supermarkets. Neighborhood shopping centers offer convenience goods and personal services and usually depend on a market population support of 3,000 to 40,000 people.

Community Shopping Center: A shopping center of 100,000 to 400,000 square feet that usually contains one junior department store, a variety store, discount or department store. A community shopping center generally has between 20 and 70 retail tenants and a market population support of 40,000 to 150,000 people.

Regional Shopping Center: A shopping center of 300,000 to 900,000 square feet that is built around one or two full-line department stores of approximately 200,000 square feet each plus small tenant spaces. This type of center is typically supported by a minimum population of 150,000 people.

Super-Regional Center: A large center of 600,000 to 2.0 million square feet anchored by three or more full-line department stores. This type of center is typically supported by a population area of 300,000 people. *(15th Edition)*

Sum of the Retail Values

The sum of the separate and distinct market value opinions for each of the units in a condominium; subdivision development, or portfolio of properties, as of the date of valuation. The aggregate of retail values does not represent the value of all the units as sold together in a single transaction; it is simply the total of the individual market value conclusions. An appraisal has an effective date, but summing the sales prices of multiple units over an extended period of time will not be the value on that one day unless the prices are discounted to make the value equivalent to what another developer or investor would pay for the bulk purchase of the units. Also called the *aggregate of the retail values* or *aggregate retail selling price*. *(Dictionary)*

Superadequacy

An excess in the capacity or quality of a structure or structural component; determined by market standards. *(Dictionary)*

Surplus Land

Land that is not currently needed to support the existing use but cannot be separated from the property and sold off for another use. Surplus land does not have an independent highest and best use and may or may not contribute value to the improved parcel. *(Dictionary)*

Tenant Improvements (TIs)

1. Fixed improvements to the land or structures installed for use by a lessee.
2. The original installation of finished tenant space in a construction project; subject to periodic change for succeeding tenants. *(Dictionary)*

Usable Area

The area that is actually used by the tenants measured from the inside of the exterior walls to the inside of walls separating the space from hallways and common areas. *(Dictionary)*

Useful Life

The period of time over which a structure or a component of a property may reasonably be expected to perform the function for which it was designed. *(Dictionary)*

Vacancy and Collection Loss

A deduction from potential gross income *(PGI)* made to reflect income deductions due to vacancies, tenant turnover, and nonpayment of rent; also called *vacancy and credit loss* or *vacancy and contingency loss. (Dictionary)*

Yield Capitalization

A method used to convert future benefits into present value by (1) discounting each future benefit at an appropriate yield rate, or (2) developing an overall rate that explicitly reflects the investment's income pattern, holding period, value change, and yield rate. *(Dictionary)*

Senior Valuation Specialist
Valuation & Advisory Services

kelly.tate@colliers.com
Direct: +1 385 249 5444
Mobile: +1 801 558 2827
Fax: +1 385 249 5451
colliers.com

6440 S. Millrock Dr.
Suite 570
Salt Lake City, UT 84121
United States

Kelly Tate, MAI

Area of Expertise

Kelly Tate joined Colliers International Valuation & Advisory Services in 2014. After working as a loan officer, Kelly began his career as a commercial real estate appraiser in 2008 working in the Las Vegas market. In 2012, Kelly returned to Salt Lake City to further his career in the industry. He has experience appraising many different property types including retail, office, industrial, apartments, senior housing, residential subdivisions, and condominiums.

Kelly received his MAI designation in 2013.

Affiliations or Memberships

MAI, Appraisal Institute, # 507024

Utah Chapter of the Appraisal Institute

Professional Background

Colliers International (UT), 2014 – Present

Appraisal Group Inc. (UT), 2012 – 2014

Lubawy & Associates (NV), 2008 - 2012

Education or Qualifications

Bachelor of Science – University of Utah, 2004

State Certifications

Utah

Division of Occupational and Professional Licenses
Department of Self Governing Agencies

The person named has met the requirements for licensure and is entitled under the laws and rules of the State of Idaho to operate as a(n)

CERTIFIED GENERAL APPRAISER

CHRISTOPHER KELLY TATE
6440 S MILLROCK DR
STE 570
SALT LAKE CITY UT 84111

Russell S. Barron	CGA-5818	12/14/2023
Division Admin	Number	Expires

Valuation & Advisory Services

Services Offered

Single Asset Valuation
Portfolio Valuation
Institutional Asset Valuation
Loan Pool Valuation
Appraisal Review
Appraisal Management
Lease and Cost Analysis
Insurance Valuation
Arbitration & Consulting
Feasibility Studies
Investment Analysis
Highest and Best Use Studies
Tax Appeals
Litigation Support
Segregated-Cost Analysis

Experience That Counts

Office
Industrial
Retail
Multifamily
Mixed-Use Properties
Senior Housing
Land
Self-Storage
Manufactured Housing
Agriculture
Net Lease
Hospitality
Health Care
Subdivisions
Embassies & Consulates
GSA Properties
Special Use Properties
Telecommunications
Easements
Life Science

Real estate valuations play a pivotal role in today's business climate. An accurate and well supported opinion of property value can mean the difference between reaching a critical goal—securing a loan, closing a sale, reporting to investors, choosing the best asset—or failing to achieve it altogether.

Colliers Valuation & Advisory Services' reports are designed to deliver insight into a property's fundamentals, its competition and the overall market dynamics affecting value. A solid valuation report can be a strategic asset for investors, lenders and owners, provided that it addresses both a property's unique characteristics and the most current market conditions.

Commitment to high-end client service, coupled with Colliers' unparalleled market intelligence and resources, differentiates us as the firm of choice in the real estate industry.

Professionals

Our professionals share a commitment to deliver the highest level of service and consistent results. We go the extra mile for our clients, whether this means meeting a tight deadline or working with a complex and challenging property.

Technology

Our unmatched report creation technology speeds appraisals through the pipeline. This secure, centralized production system generates a wide range of reports and high volume portfolio orders without delays.

Information

Today's business climate places valuation in a more pivotal position than ever before. All our appraisals are evaluated and approved by an experienced review team to ensure our clients receive concise and timely appraisals. With clear, prompt reporting and a comprehensive, big picture approach, Colliers International's Valuation and Advisory reports give our clients the information they need to make better business decisions.

Valuation & Advisory Services National Leadership

US Leadership
Jeremy Walling, MAI, MRICS
President | US
Jeremy.Walling@colliers.com
+1 312 371 4920

Quality Enhancement
Jim Murrett, MAI, SRA
Executive Managing Director
Jim.Murrett@colliers.com
+1 716 312 7790

Client Relations & Service
Jerry Gisclair MAI, MRICS
Executive Vice President
Jerry.Gisclair@colliers.com
+1 813 871 8531

Advisory Services
Bruce Nell, MAI, AI-GRS, MRICS
Executive Managing Director
Bruce.Nell@colliers.com
+1 614 437 4687

Eastern US
PJ Cusmano, MAI, MRICS
Executive Vice President
PJ.Cusmano@colliers.com
+1 813 229 1599

Western US
Jeff Shouse, MAI, CRE
Executive Vice President
Jeff.Shouse@colliers.com
+1 916 724 5531

Region & Market Leaders

Albuquerque
Conner Marshall, MAI
Sr. Valuation Services Director
Conner.Marshall@colliers.com
+1 505 880 7053

Austin
Jay Lefevers, MAI
Managing Director
Jay.Lefevers@colliers.com
+1 602 770 4530

Atlanta
Leamon Holliday, MAI
Managing Director
Leamon.Holliday@colliers.com
+1 404 892 3526

Baltimore
Zachary Smith, MAI
Associate Managing Director
Zachary.Smith@colliers.com
+1 443 602 8985

Birmingham
Tim Rau, MAI, ASA
Managing Director
Tim.Rau@colliers.com
+1 205 970 6160

Boise
John Campbell, MAI
Sr. Valuation Services Director
John.Campbell@colliers.com
+1 206 965 1129

Boston
Chris Stickney, MAI
Associate Managing Director
Chris.Stickney@colliers.com
+1 617 330 8171

Buffalo
James Murrett, MAI, SRA
Executive Managing Director
Jim.Murrett@colliers.com
+1 716 312 7790

Charleston
Curt McCall, Jr., CRE, MAI
Executive Managing Director
Curt.McCall@colliers.com
+1 843 442 1915

Charlotte
Chris Johnson, MAI, SRA, AI-GRS
Managing Director
Christopher.Johnson@colliers.com
+1 704 409 2374

Chicago
Tony Guth, MAI
Managing Director
Tony.Guth@colliers.com
+1 312 602 6159

Cincinnati
Brian Graham, MAI, CCIM
Senior Valuation Specialist
Brian.Graham@colliers.com
+1 513 200 9735

Cleveland
Jacob Roehl
Senior Valuation Specialist
Jacob.Roehl@colliers.com
+1 303 915 5165

Columbus
Christian Smith, MAI
Managing Director
Christian.Smith@colliers.com
+1 614 437 4684

Dallas
Kyle Knox, MAI
Managing Director
Kyle.Knox@colliers.com
+1 214 217 9335

Denver
Jonathan Fletcher, MAI
Managing Director
Jon.Fletcher@colliers.com
+1 303 779 5500

Destin
Kevin Branton
Senior Valuation Specialist
Kevin.Branton@colliers.com
+1 850 460 1202

Detroit
David Abraham, MAI, SRA
Managing Director
David.Abraham@colliers.com
+1 248 226 1872

Fayetteville
Curt Smith, MAI
Valuation Services Director
Curt.Smith@colliers.com
+1 479 202 5932

Fresno
John Larson, MAI
Sr. Valuation Services Director
John.Larson@colliers.com
+1 559 221 1271

Grand Rapids
Will Fowler, MAI
Valuation Services Director
Will.Fowler@colliers.com
+1 616 988 5843

Hawaiian Islands
Bobby Hastings, MAI, MRICS
Managing Director
Bobby.Hastings@colliers.com
+1 808 200 5603

Houston
Paula Thoreen, MAI, CRE
Executive Managing Director
Paula.Thoreen@colliers.com
+1 713 835 0081

Indianapolis
Tony Guth, MAI
Managing Director
Tony.Guth@colliers.com
+1 312 602 6159

Irvine
John Park, MAI
Sr. Valuation Services Director
John.Park@colliers.com
+1 949 724 1152

Jacksonville
Patrick Phipps, MAI
Managing Director
Patrick.Phipps@colliers.com
+1 904 861 1114

Kansas City
Alex Hoenig, MAI
Associate Managing Director
Alex.Hoenig@colliers.com
+1 816 419 3561

Las Vegas
Evan Ranes, MAI, ASA, R/W-AC
Managing Director
Evan.Ranes@colliers.com
+1 702 836 3749

Little Rock
Joshua Smith, MAI, MRICS
Managing Director
Joshua.Smith@colliers.com
+1 501 219 8546

Los Angeles
Casey Merrill, MAI, ASA, FRICS
Executive Managing Director
Casey.Merrill@colliers.com
+1 213 417 3315

Miami
Ralph Peña, III, MAI
Managing Director
Ralph.Pena@colliers.com
+1 786 517 4855

Milwaukee
Tony Guth, MAI
Managing Director
Tony.Guth@colliers.com
+1 312 602 6159

Minneapolis
Jeff Shouse, MAI, CRE
Executive Vice President
Jeff.Shouse@colliers.com
+1 916 724 5531

Nashville
Patrick Gibson, MAI, CCIM
Managing Director
Patrick.Gibson@colliers.com
+1 615 610 4728

New Orleans
Jason Lindsey, MAI
Valuation Services Director
Jason.Lindsey@colliers.com
+1 504 717 1926

New York
Tony O'Sullivan, MAI, MRICS
Executive Managing Director
Tony.OSullivan@colliers.com
+1 212 207 8057

New York (upstate)
Anthony Palma, MAI, MRICS
Sr. Valuation Services Director
Anthony.Palma@colliers.com
+1 518 788 8108

Ontario
Casey Merrill, MAI, ASA, FRICS
Executive Managing Director
Casey.Merrill@colliers.com
+1 213 417 3315

Orlando
Chuck Buhler, MAI, CCIM
Managing Director
Chuck.Buhler@colliers.com
+1 407 362 6155

Philadelphia
Albert Crosby, MAI
Associate Managing Director
Albert.Crosby@colliers.com
+1 215 928 7526

Phoenix
Michael Brown
Associate Managing Director
Michael.Brown@colliers.com
+1 602 222 5166

Pittsburgh
Bruce Nell, MAI, AI-GRS, MRICS
Executive Managing Director
Bruce.Nell@colliers.com
+1 614 437 4687

Portland/Vancouver
Jeremy Snow, MAI
Managing Director
Jeremy.Snow@colliers.com
+1 503 542 5409

Raleigh
Chris Johnson, MAI, SRA, AI-GRS
Managing Director
Christopher.Johnson@colliers.com
+1 704 409 2374

Reno
Rebekah Dunn, MAI
Sr. Valuation Services Director
Rebekah.Dunn@colliers.com
+1 916 724 5508

Richmond
Chris Johnson, MAI, SRA, AI-GRS
Managing Director
Christopher.Johnson@colliers.com
+1 704 409 2374

Sacramento
Scott Shouse, MAI
Managing Director
Scott.Shouse@colliers.com
+1 916 724 5532

Salt Lake City
Kelly Tate, MAI
Senior Valuation Specialist
Kelly.Tate@colliers.com
+1 385 249 5444

San Diego
Rob Detling, MAI
Managing Director
Rob.Detling@colliers.com
+1 858 860 3852

San Francisco
Vathana Duong, MAI
Managing Director
Vathana.Duong@colliers.com
+1 415 288 7854

San Jose
Jeff Shouse, MAI, CRE
Executive Vice President
Jeff.Shouse@colliers.com
+1 916 724 5531

Sarasota
Justin Butler, MAI
Managing Director
Justin.Butler@colliers.com
+1 941 210 5004

Seattle
Reid Erickson, MAI
Executive Managing Director
Reid.Erickson@colliers.com
+1 206 965 1106

St. Louis
Kate Spencer, MAI
Managing Director
Kate.Spencer@colliers.com
+1 214 558 9953

Tampa
PJ Cusmano, MAI, MRICS
Executive Vice President
PJ.Cusmano@colliers.com
+1 813 229 1599

Washington DC
Bruce Nell, MAI, AI-GRS, MRICS
Executive Managing Director
Bruce.Nell@colliers.com
+1 614 437 4687

Practice Group Leaders

Agriculture
Ben Slaughter, ARA
Sr. Valuation Services Director
Benjamin.Slaughter@colliers.com
+1 559 256 0156

Healthcare
Justin Butler, MAI
Managing Director
Justin.Butler@colliers.com
+1 941 210 5004

Institutional
Paula Thoreen, MAI, CRE
Executive Managing Director
Paula.Thoreen@colliers.com
+1 713 835 0081

Manufactured Housing
Bruce Nell, MAI, AI-GRS, MRICS
Executive Managing Director
Bruce.Nell@colliers.com
+1 614 437 4687

Self-Storage
Jeff Shouse, MAI, CRE
Executive Vice President
Jeff.Shouse@colliers.com
+1 916 724 5531

Kate Spencer, MAI
Managing Director
Kate.Spencer@colliers.com
+1 214 558 9953

Multifamily
John Jordan, MAI
Executive Managing Director
John.Jordan@colliers.com
+1 214 217 9328

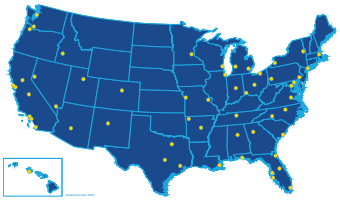

Gabriel
Environmental Group

PHASE I ENVIRONMENTAL SITE ASSESSMENT
(ASTM E1527-21)

FACILITIES @
309 WEST 1500 SOUTH &
1512 SOUTH 300 WEST
SALT LAKE CITY, SALT LAKE COUNTY, UT 84115

PREPARED ON BEHALF OF:
WESTERN REGION NONPROFIT HOUSING CORPORATION

DATE:
NOVEMBER 10, 2022

PROJECT NUMBER:
GEG22182

Acronym List

Governmental Agency Names

ASTM	American Society for Testing and Materials
CFR	Code of Federal Regulations
CPSC	Consumer Products Safety Commission
DOT	Department of Transportation
OSHA	Occupational Safety & Health Administration
EPA	Environmental Protection Agency
EPRI	Electrical Power Research Institute
USNRCS	United States Natural Resource Conservation Service (former Soil Conservation Service)
USSCS	United States Department of Agriculture Soil Conservation Service
USGS	United States Geological Survey

Governmental Regulations

AHERA	Asbestos Hazard Emergency Response Act
CERCLIS	Comprehensive Emergency Response, Compensation and Liability Information System
CFR	Code of Federal Regulations
ERNS	Emergency Response Notification System
LBPPPA	Lead-Based Paint Poisoning Prevention Act
NPDES	National Pollutants Discharge Elimination System
NPL	National Priorities List
RCRA	Resource Conservation and Recovery Act
SPCC	Spill Prevention, Control Countermeasures
TRI	Toxic Release Inventory

Environmental Terms & Measurements

ACBM	Asbestos Containing Building Material
ACM	Asbestos Containing Material
AST	Aboveground Storage Tank
BDL	Below Detection Limits
BTEX	Benzene, Toluene, Ethylbenzene, Xylene
ESA	Environmental Site Assessment
FRP	Fiberglass Reinforced Plastic
LPST	Leaking Petroleum Storage Tank
LUST	Leaking Underground Storage Tank
MCL	Maximum Contaminant Level
MSW	Municipal Solid Waste Site
PACM	Presumed Asbestos Containing Material
PCB	Polychlorinated Biphenyl
PCi/l	PicoCurries of Radon per Liter of Air
PCM	Phase Contrast Microscopy
PLM	Polarized Light Microscopy
PPM	Part Per Million
PST	Petroleum Storage Tank
REC	Recognized Environmental Condition
TEM	Transmission Electron Microscopy
TPH	Total Petroleum Hydrocarbons
UST	Underground Storage Tank
VOC	Volatile Organic Compounds

TABLE OF CONTENTS

1. Summary

2. Introduction
- 2.1 Project Authorization
- 2.2 Purpose
- 2.3 Scope of Services
- 2.4 Significant Assumptions
- 2.5 Limitations and Exceptions
- 2.6 Special Terms and Conditions
- 2.7 User Reliance

3. Site Description
- 3.1 Location and Legal Descriptions
- 3.2 Site and Vicinity General Characteristics
- 3.3 Current Use of the Property
- 3.4 Descriptions of Structures, Roads, Other Improvements on the Site
- 3.5 Site Utilities
- 3.6 Current Uses of Adjoining Properties

4. User Provided Information
- 4.1 Title Records
- 4.2 Environmental Liens or Activity and Use Limitations
- 4.3 Specialized Knowledge
- 4.4 Commonly Known or Reasonably Ascertainable Information
- 4.5 Valuation Reduction for Environmental Issues
- 4.6 Owner, Property Manager, and Occupant Information
- 4.7 Reason for Performing the Phase I ESA
- 4.8 Prior Environmental Reports

5. Records Review
- 5.1 Standard Environmental Record Sources
- 5.2 Additional Environmental Record Sources
- 5.3 Physical Setting Sources
- 5.4 Historical Use Information on the Property
- 5.5 Historical Use Information on Adjoining Properties

6. Site Reconnaissance
- 6.1 Methodology and Limiting Conditions
- 6.2 General Site Setting
- 6.3 Exterior Observations at the Subject Site
- 6.4 Interior Observations at the Subject Site
- 6.5 Exterior Observations of Adjoining Properties

7. Interviews
- 7.1 Interview with Owner
- 7.2 Interview with Site Manager
- 7.3 Interview with Occupants
- 7.4 Interviews with Local Government Officials
- 7.5 Interviews with Others

8. Findings

9. Opinion

10. Conclusions

11. Deviations

12. Additional Services

13. References

14. Signatures of Environmental Professionals

15. Qualifications of Environmental Professionals

16. Appendices

Site (Vicinity) Maps
Site Information
Site Photographs
Historical Research Documentation: aerial photographs, historical topographical maps, city directory search, fire insurance maps
Regulatory Records Documentation
Interview Documentation
Special Contractual Conditions between User and Environmental Professional
Resumes

1. Summary

Gabriel Environmental Group (GEG) conducted a Phase I ESA for the subject site located at 309 West 1500 South and 1512 South 300 West, Salt Lake City, Salt Lake County, Utah in accordance with the generally accepted ESA industry standard ASTM E1527-21, Standard Practice for Environmental Site Assessments: Phase I Environmental Site Assessment Process.

The scope of work included: an inspection of the site for environmental concerns, a review of environmental databases and other governmental records, a review of available historical documents (including aerial photographs, fire insurance maps, and topographic maps), interviews with the owner, and the preparation of this report.

Site Description/Site Reconnaissance:

Gabriel Environmental Group (GEG) was retained to perform a Phase I Environmental Site Assessment (ESA) on two improved tracts of land located along the southerly right-of-way line of West 1500 South, northerly right-of-way line of Andrew Avenue, at the intersections of the said roadways and 300 West, in the City of Salt Lake City, Salt Lake County, Utah. The subject site is geographically located at latitude 40.7369520 and longitude 111.9002920. Its APNs are 15-13-206-005 and 15-13-206-008. The subject site consists of 0.51 of an acre of land that is legally described as: Lots 49, 50, 51, and 52, and the east half of Lot 48, Burr Oak Subdivision, Salt Lake County, Utah. Its physical addresses are 309 West 1500 South and 1512 South 300 West, Salt Lake City, Utah. According to Assessor records, the subject site is currently owned by Lima Echo Echo, LLC.

GEG was authorized to conduct the ESA by Marion A. Wiley at Western Region Nonprofit Housing Corporation. The property was inspected on November 10, 2022, by GEG subconsultant, Nate Long.

The site under consideration in this project, or the designated property in review, consist of approximately 0.51 of an acre of land that is improved with a commercial building and a residential building and concrete and asphalt paved parking areas and driveways.

As of the date of the site inspection, the commercial building was occupied by an auto dealership; Rev Motoring, and a residential facility.

According to Salt Lake County Appraisal records, the current improvement at the address 309 West 1500 South was developed in 1982 and consists of 2,087 SF of space. The current improvement at the address 1512 South 300 West was developed in 1946. The buildings on site consist of masonry/steel frame structures with brick and concrete exterior walls. They sit on reinforced concrete slab foundations. Interior dividing walls are constructed of sheetrock/metal. The floors consist of either concrete and/or are covered with floor tiles.

Minor auto servicing activities are conducted at the commercial building at the subject site. On the property in review, inside the automobile service shop workshop areas, containers containing automotive service related fluids, air compressors, mechanical and testing equipment and gauges, solvents, tires and rims, were noted. The containers containing the automotive fluids and spent automotive parts are all stored in publicly non-accessible areas and their contents appeared to be dispensed in a controlled fashion, thus reducing the risk for spills or leak incidents. None of the containers appeared to have piping or other components that made penetrations through the concrete slabs on which they sit. Therefore, a subsurface release was not suspected. No staining was noted in the floors inside the facility and open paved areas at the exterior of the facility. No cracks were visible. No subsurface impacts were suspected. The presence and use of the automotive repair related fluids at the subject site was not deemed likely to constitute a significant environmental concern at this time. Any staining would be considered a *de minimis* condition.

An aboveground lift was noted inside the auto dealership facility. No subsurface impacts are suspected from these types of lifts. The subject site may have had an inground hydraulic lift in the past. A hydraulic fluids tank is usually associated with this type of lift. NES recommends that, in the case of the redevelopment of the subject site, if any inground hydraulic lift or auto service repair component or system is found in the subsurface, it should be removed from the subject site and the subsurface conditions around it be evaluated. If any impacts are found, it should be addressed in accordance with all industry standards and regulatory requirements for such.

All exterior areas surrounding the structure on the property in review are paved.

The subject property lies in an area improved with roads and storm drainage ditches. All utilities are available in the area. On the subject site and along the streets surrounding it are storm drainage collection inlets and underground storm sewers. No bodies of water or drainage or erosion pathways were observed on site. Drainage from the site flows into storm drainage inlets located within the surrounding improvements.

No recognized environmental conditions were discovered. No evidence of acutely hazardous chemical storage problems, waste disposal concerns, leaking transformers, deteriorating lead based paint, sumps, pits, catch basins, surface impoundments, landfill activities, bodies of water, unusual odors, oil or gas wells, or other environmental conditions was observed on the property in review. There was no physical or visual evidence of stressed vegetation, soil discoloration, odors, or other indicators of environmental exposure to the surface areas or soils on the subject property.

Site Layout:

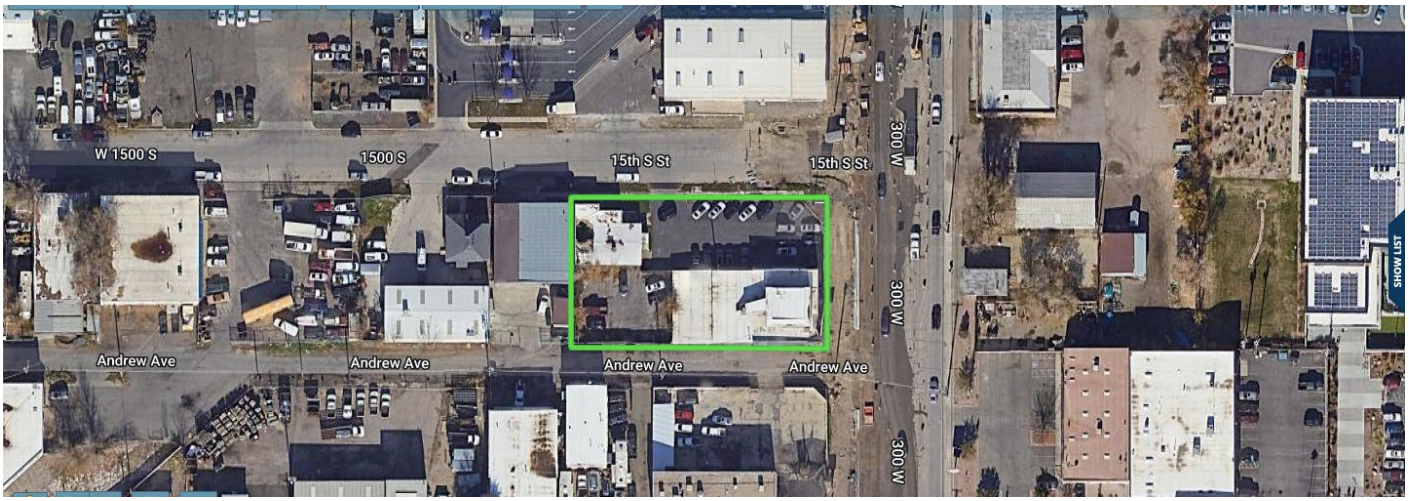

Surrounding Uses:

To the north of the subject is West 1500 South, across from which are a used appliance store; Precision Appliance, and a car wash facility; Mister Car Wash. To the east is 300 West, across from which are a barber shop; Christina's Barber Shop, an auto machine shop; Crankshaft Grinders, an ammunition supplier; Alpha Munitions, and a homeless resource center. To the south is Andrew Avenue, across from which are an auto repair shop; Eagle Towing and Auto Body, and general commercial uses. To the southwest is Andrew Avenue, across from which is a sheet metal machine shop; Schoppe. To the west are a plumbing facility; Ed Gardner Plumping, a repair service; Gardner Service, a coffee wholesale facility; Beverage Solutions and Distribution, and a car dealership; Ignite Motors. Further to the west are auto repair shops and general commercial uses.

The subject site is essentially surrounded by industrial/light industrial and general commercial uses. The operations on the surrounding properties will by their very location and nature involve some level of activity relating to hazardous or regulated materials. That is the business of the area. It is not within the scope of this survey to determine if the surrounding properties utilized or deposited any acutely hazardous substances in the area. The determination of that event is within the purview of the regulatory data included in this report.

Standard Historical Records Review:

The "standard" historical records review included aerial photographs, fire insurance maps (Sanborn maps), local street directories (city directory search), topographic maps, building department records, interviews, property tax files, and zoning/land use records, if available or obtainable by the environmental professional.

The standard historical records review includes an evaluation of the past and current uses of adjoining properties.

GEG reviewed historical Sanborn Fire Insurance maps on the subject property to evaluate present and past land uses, structures, improvements, and historical development of the subject site and surrounding properties. EDR was contacted and asked to obtain the maps. Coverage was found at the subject site in 1986. In the map from 1986, the west section at the subject site consisted of the current building (at the address of 325 West 1500 South) and a designation of a commercial use and the east section at the subject site consisted of the current commercial building (at the addresses of 1506-1512 South 300 West).

A historical aerial photograph search was conducted on the subject property. The aerial photographs obtained are from 1937, 1946, 1952, 1958, 1962, 1965, 1971, 1977, 1981, 1993, 1997, 2006, 2011, and 2016. The aerial photographs were reviewed for visual evidence of past land usage that could have adversely impacted the subject site or properties surrounding the site. The aerial photograph review is primarily applicable for general site use chronology. Most of the aerials reviewed are not of large enough scale or of sufficient clarity to depict site-specific conditions. In the historical aerial photograph from 1937, the subject site consisted of wooded unimproved land. In the photos from 1946 to 1981, the east parcel at the subject site consisted of the current commercial building and the west parcel at the subject site consisted of several buildings. In the photos from 1993 to 2016, some of the previous improvements at the west parcel at the subject site had been removed and the subject site consisted of its current configuration. No significant changes were noted at the subject site.

A historical topographic map search was conducted on the subject property to evaluate potential liability on the target property and its surrounding area, resulting from past activities. A topographic map is a color-coded line-and-symbol representation of natural and selected artificial features plotted to a scale. Topographic maps show the shape, elevation, and development of the terrain in precise detail by using contour lines and color-coded symbols. The historical topographic maps obtained for the subject site are from 1925, 1928, 1950, 1969, 1975, 2014, 2017, and 2020. No environmental issues such as pits, landfills, pipeline easements or oil/gas wells were noted at the subject site.

A city directory search was conducted for the subject site. During the search, business directories including city, cross-reference, and telephone directories were reviewed, if available. The following tenants were listed as occupants at the subject site (including previous street and address ranges for the subject site):

1512 South 300 West:

1994-2017:	The Tool Center Hardware
1990:	Vacant
1981-1985:	Grumaco Woodwork Machinery
1976:	Elmer Leon J., Penman Clothes Line Post, Penman Manufacturing Picnic Tables and Benches, Penman Playground Equipment, Elmer Leon J.

1502 South 2nd West Street:
1931: Mc Farland Geo

1512 South 2nd West Street:
1971: Penman Manufacturing Picnic Tables and Benches, Penman Playground Equipment, Penman Clothes Line Post, Upper Elmer Leon
1965: Penman Manufacturing and Supply Playground Equipment
1951-1961: Penman Carl E. Penman Manufacturing and Supply Steel Fabricators

309 West 1500 South:
2004-2009: El Chalan Restaurant
1999: Pitcher's Mound

309 West 15th South Street:
1990: Kimi's Café Restaurant
1971-1985: Bordeaux Café Restaurant

325 West 15th South Street:
1941-1976: Smith Esther
1931-1941: Smith Jos B poultry brooders

Based on the review of available directories, general commercial and heavy commercial uses were listed as occupants at the subject site from 1951 to 2017, none of which are deemed to constitute an environmental concern given that all operations (including machine shop operations) would have been conducted inside the subject facilities.

Previous Reports:

No previous Phase I ESA was provided to GEG for its review.

Environmental Database Review:

EDR, a third party database company, provided information from State and Federal governmental agencies (directly or through secondary sources). A review of the EDR Report was conducted to identify past and present land use activities that could impact the subject site. A summary of pertinent information on the subject property and its surrounding area (provided by EDR) is given below. GEG requested that EDR provide information using the approximate minimum search distance set forth in ASTM E1527-21.

The date of the environmental database report is October 27, 2022.

The subject site was not listed in any of the databases searched by EDR.

Several of the surrounding sites are listed in the EDR Historical Auto, LUST and UST databases, none of which are deemed to constitute offsite recognized environmental conditions to the subject site.

SEMS-ARCHIVE (Superfund Enterprise Management System Archive) tracks sites that have no further interest under the Federal Superfund Program based on available information. The list was formerly known as the CERCLIS-NFRAP, renamed to SEMS ARCHIVE by the EPA in 2015. EPA may perform a minimal level of assessment work at a site while it is archived if site conditions change and/or new information becomes available. Archived sites have been removed and archived from the inventory of SEMS sites. Archived status indicates that, to the best of EPA's knowledge, assessment at a site has been completed and that EPA has determined no further steps will be taken to list the site on the National Priorities List (NPL), unless information indicates this decision was not appropriate or other considerations require a recommendation for listing at a later time. The decision does not necessarily mean that there is no hazard associated with a given site; it only means that based upon available information, the location is not judged to be potential NPL site. Two SEMS-ARCHIVE sites were found within a half a mile radius from the subject property. Based on its topographical elevations, reported status and/or its distances from the site, it was not deemed likely to constitute a significant environmental risk to the subject site.

The National Priority List (NPL) identifies those sites that are currently involved in CERCLA or Superfund actions related to abandoned or inactive hazardous wastes. It is compiled from the designated CERCLIS list. NPL sites are prioritized as to their significant risk to human health and the environment. This list targets those sites to receive remedial funding under CERCLA. The NPL lists the nation's highest priority sites for remedial action. Only NPL sites can receive CERCLA funding. According to the environmental database search, one NPL site was found within a mile radius from the subject site. Based on its topographical elevation, reported status and/or its distance from the site, it was not deemed likely to constitute a significant environmental risk to the subject site.

CORRACTS is a list of handlers with RCRA Corrective Action Activity. This report shows which nationally-defined corrective action core events have occurred for every handler that has had corrective action activity. Based on the environmental database review, one CORRACTS site was found within a mile radius from the subject site. Based on its topographical elevation, reported status and/or its distance from the site, it was not deemed likely to constitute a significant environmental risk to the subject site.

Based on the environmental database review, one RCRA-SQG, six RCRA-VSQG, and 12 RCRA-NLR registered facilities were found within a quarter of a mile radius from the subject site. Based on its topographical elevations, reported status and/or its distances from the site, it was not deemed likely to constitute a significant environmental risk to the subject site.

According to the database review, 18 UST (Underground Storage Tank) sites were found within a quarter of a mile radius from the subject property. Based on its topographical elevations, reported status and/or its distances from the site, it was not deemed likely to constitute a significant environmental risk to the subject site.

According to the database review, one AST (Aboveground Storage Tank) site was found within a quarter of a mile radius from the subject property. Based on its topographical elevation, reported status and/or its distance from the site, it was not deemed likely to constitute a significant environmental risk to the subject site.

The Leaking Underground Storage Tank Incident Reports contain an inventory of reported leaking underground storage tank incidents. The data comes from the State Water Resources Control Board Leaking Underground Storage Tank Information System. According to the environmental database review, 38 registered UT LUST (Leaking Underground Storage Tank) and 38 LUST (Leaking Underground Storage Tank) facilities were found within a half of a mile radius from the subject property. Based on its topographical elevations, reported status and/or its distances from the site, it was not deemed likely to constitute a significant environmental risk to the subject site.

The Utah Voluntary Cleanup Program was established to provide administrative, technical, and legal incentives to encourage the cleanup of contaminated sites in Utah. A review of the VCP list provided by EDR revealed two VCP sites within approximately half a mile from the target property. Based on its topographical elevations, reported status and/or its distances from the site, it was not deemed likely to constitute a significant environmental risk to the subject site.

AUL sites are sites that have institutional controls. According to the environmental database review, one US Institutional Control site was located within half a mile from the subject property. Based on its topographical elevation, reported status and/or its distance from the site, it was not deemed likely to constitute a significant environmental risk to the subject site.

The following were also found in the databases within the ASTM recommended radii from the subject site: LAST; three site, US Brownfields; one site, ROD; one site, MN Manifest; one site, and EDR Historical Auto; 15 sites. The listings are not deemed to constitute an environmental concern to the subject site.

GEG has reviewed the unmapped sites in the database (nine sites) and none of the sites or uses listed appear to have been located at the subject site or within the recommended search distance from the subject site.

Vapor Intrusion:

GEG has performed a Vapor Intrusion Assessment in conformance with the scope and limitations of the Standard Practice E 2600-10 on the property located at 309 West 1500 South and 1512 South 300 West, Salt Lake City, Salt Lake County, Utah. In the professional opinion of GEG, an appropriate level of assessment has been conducted consistent with good commercial and customary practice in an effort to minimize liability, and no significant evidence or indication of potential vapor intrusion conditions (pVIC) or vapor intrusion conditions (VIC) has been revealed and vapor intrusion is unlikely to be an issue of concern in connection with existing or planned structures on the target property.

File Review:

Per the ASTM E1527-21 standards, if a subject site is listed on any database as having a violation, spill, leak incident, leaking underground storage tank system or is listed as a voluntary cleanup site, the Environmental Professional shall conduct research directly with the regulatory agency regarding such and report the findings in the Phase I ESA report. Given that the subject site was not listed as such in any of the regulatory databases listed in the EDR database report, no further research was deemed necessary.

Interviews/Questionnaires:

The user questionnaire was completed by Arlie J. Green with Platform 1500 LLC. It is dated October 21, 2022. No items of environmental significance or concern were reported in the questionnaire.

Findings, Discussion, and Opinion:

As of the date of the site inspection, the commercial building was occupied by an auto dealership; Rev Motoring, and a residential facility.

Minor auto servicing activities are conducted at the commercial building at the subject site. On the property in review, inside the automobile service shop workshop areas, containers containing automotive service related fluids, air compressors, mechanical and testing equipment and gauges, solvents, tires and rims, were noted. The containers containing the automotive fluids and spent automotive parts are all stored in publicly non-accessible areas and their contents appeared to be dispensed in a controlled fashion, thus reducing the risk for spills or leak incidents. None of the containers appeared to have piping or other components that made penetrations through the concrete slabs on which they sit. Therefore, a subsurface release was not suspected. No staining was noted in the floors inside the facility and open paved areas at the exterior of the facility. No cracks were visible. No subsurface impacts were suspected. The presence and use of the automotive repair related fluids at the subject site was not deemed likely to constitute a significant environmental concern at this time. Any staining would be considered a *de minimis* condition.

An aboveground lift was noted inside the auto dealership facility. No subsurface impacts are suspected from these types of lifts. The subject site may have had an inground hydraulic lift in the past. A hydraulic fluids tank is usually associated with this type of lift. NES recommends that, in the case of the redevelopment of the subject site, if any inground hydraulic lift or auto service repair component or system is found in the subsurface, it should be removed from the subject site and the subsurface conditions around it be evaluated. If any impacts are found, it should be addressed in accordance with all industry standards and regulatory requirements for such.

Based on the review of available directories, general commercial and heavy commercial uses were listed as occupants at the subject site from 1951 to 2017, none of which are deemed to constitute an environmental concern given that all operations (including machine shop operations) would have been conducted inside the subject facilities.

The subject site was not listed in any of the databases searched by EDR.

Several of the surrounding sites are listed in the EDR Historical Auto, LUST and UST databases, none of which are deemed to constitute offsite recognized environmental conditions to the subject site.

Based on the regulatory file search, no violations or spills were recorded at the subject site. Based on the absence of evidence of any documentation relating to violations or spills or leaks at the subject site and the absence of any visible evidence of the misuse or mismanagement of the subject facilities, the previous and present uses of the subject site were not deemed to constitute an environmental concern at this time.

No on-site recognized environmental conditions were identified during the course of this Phase I ESA.

No controlled recognized environmental conditions were identified during the course of this Phase I ESA.

No historical recognized environmental conditions were identified during the course of this Phase I ESA.

It is unlikely that listed surrounding sites could have adversely impacted the subject site due to their proximity to the site, status, or to the nature of the event that had transpired. No off-site recognized environmental conditions were identified that were likely to impact the subject property.

Data Gaps:

A data failure is a failure to achieve historical research objectives even after reviewing the standard historical sources that are reasonably ascertainable and likely to be useful. A data gap is a lack or inability to obtain information required by this practice despite good faith efforts by the environmental professional to gather such information. A significant data gap is one that "affects the ability of the environmental professional to identify a recognized environmental condition." No data gaps were encountered that affected the ability of the EP to identify recognized environmental conditions.

Conclusions/Recommendations:

GEG has performed a Phase I ESA in conformance with the scope and limitations of the Standard Practice E1527-21 on the property located at 309 West 1500 South and 1512 South 300 West, Salt Lake City, Salt Lake County, Utah. In the professional opinion of GEG, an appropriate level of inquiry has been made into the previous ownership and use of the property consistent with good commercial and customary practice in an effort to minimize liability, and no evidence or indication of recognized environmental conditions, historical recognized environmental conditions or controlled recognized environmental conditions has been revealed. No data gaps were encountered that affected the ability of the EP to identify recognized environmental conditions. No further environmental assessments or investigations are deemed necessary at this time.

2. Introduction

2.1 Project Authorization

Marion A. Wiley at Western Region Nonprofit Housing Corporation, requested that GEG perform a Phase I ESA for a site located at 309 West 1500 South and 1512 South 300 West, Salt Lake City, Salt Lake County, Utah. This report was prepared by Brecken Palmer, Environmental Consultant, and reviewed by Salamat Ullah and Hani Gabriel, Environmental Professionals. This report is prepared for the attention of: **Western Region Nonprofit Housing Corporation.**

2.2 Purpose

The purpose of this Phase I ESA was to gather information regarding recognized environmental conditions pertaining to the subject site. The investigation was conducted and the report was prepared within the scope and limitations of the guidelines in ASTM E1527-21, Standard Practice for Environmental Site Assessments: Phase I Environmental Site Assessment Process.

The purpose of this standard is to define good commercial and customary practice in the United States for conducting an environmental site assessment of a parcel of commercial real estate with respect to the range of contaminants within the scope of Comprehensive Environmental Response, Compensation and Liability Act (CERCLA) and petroleum products. This practice permits a user to satisfy one of the requirements to qualify the user for the innocent landowner, contiguous property owner, or prospective purchaser limitations on CERCLA liability. The practice constitutes all appropriate inquiry into the previous ownership and uses of the property consistent with good commercial or customary practice. The goal of the processes established by this practice is to identify recognized environmental conditions.

Recognized Environmental Condition (REC) definition: a REC means (1) the presence of hazardous substances or petroleum due to a release to the environment; (2) the likely presence of hazardous substances or petroleum products due to a likely release to the environment; or (3) the presence of hazardous substances or petroleum products under conditions that pose a material threat of a future release to the environment.

Controlled Recognized Environmental Condition (CREC) definition: a REC resulting from a past release of hazardous substances or petroleum products that has been addressed to the satisfaction of the applicable regulatory authority, with hazardous substances or petroleum products allowed to remain in place subject to the implementation of required controls. The report includes the environmental professional's rationale for any CREC conclusion.

A release is defined as any spilling, leaking, pumping, pouring, emitting, emptying, discharging, injecting, escaping, leaching, dumping, or disposing into the environment (including the abandonment or discarding of barrels, containers, and other closed receptacles containing any hazardous substance, pollutant, or contaminant.

In conjunction with the subject site, a facility is defined as any building, structure, installation, equipment, pipe or pipeline, well, pit, pond, lagoon, impoundment, ditch, landfill, storage container, motor vehicle, rolling stock, or aircraft or any site or area where a hazardous substance has been deposited, stored, disposed of, or placed, or otherwise come to be located, but does not include any consumer product in consumer use or any vessel.

Owner or operator is defined as any person owning or operating a facility or the person who owned, operated, or otherwise controlled activities at a facility immediately prior to such facility's transfer to a unit of state or local government due to bankruptcy, foreclosure, tax delinquency, abandonment or similar means. Owner or operator does not include a person, who, without participating in the management of a facility, holds indicia of ownership primarily to protect his security interest in the facility (secured creditor exemption).

Certain elements must be established by a plaintiff before a defendant may be found liable under CERCLA for response costs at a site. Assuming all the elements of liability exist, a party may still avoid CERCLA liability by meeting one of the so-called affirmative defenses. They provide that a party shall not be liable if it can establish by a preponderance of the evidence that the release or threat of release of a hazardous substance and the damages resulting therefore were caused solely by: an act of God, an act of war, or the third party defense, which includes the innocent landowner defense. All appropriate inquiry must be undertaken by the defendant to establish that the defendant did not know and had no reason to know of hazardous substances in regard to the subject property.

It entails independent investigations by environmental professionals of key issues or facts related to potential environmental liabilities associated with the property transaction. It is an investigation of the real property conducted in order to determine or discover the obviousness of the presence or likely presence of a release or threatened release of hazardous substances on the real property and adjacent properties.

Emerging Contaminants: Substances that may pose a risk to human health or the environment but are not currently defined as hazardous substances under CERCLA (often referred to as “emerging contaminants”) are not covered under ASTM 1527-21 Standard for Phase I ESAs. Emerging contaminants will become subject to Phase I ESA review once they are classified as hazardous substances under CERCLA. Prior to that, it may be prudent that a purchaser discuss the risks and benefits of including certain emerging contaminants under the scope of the Phase I ESA (e.g., PFAS) with the environmental professional and/or environmental counsel.

2.3 Scope of Services

Gabriel Environmental Group’s (GEG) scope of services included the following: a review of reasonably ascertainable records (information that is publicly available, obtainable within reasonable time and cost constraints, and practically reviewable) from ASTM standard sources and written inquiries regarding the site, site reconnaissance, interviews (via telephone or in person), and preparation of this report detailing findings, opinions, and conclusions. The items listed below were not considered part of the scope of work for this Phase I ESA: subsurface exploration, air, soil or groundwater sampling, asbestos-containing building materials, lead-based paint, radon, lead in drinking water, wetlands, regulatory compliance, cultural and historic resources, ecological resources, endangered species, health and safety, industrial hygiene, indoor air quality, biological agents, mold, or controlled substances.

2.4 Significant Assumptions

This ESA is subject to the accuracy of information reviewed and to the limitations of the personal recollections of persons interviewed. GEG cannot and does not warrant or guarantee that information provided by other sources is accurate or complete. Per E1527-21, an environmental professional may rely on information provided unless he or she has actual knowledge that certain information is incorrect.

2.5 Limitations and Exceptions

The conclusions included in this report are intended to assist the user in evaluating potential environmental risks associated with real estate transactions.

The visual inspection was not limited due to weather concerns or dense vegetation.

GEG does not represent that the site referred to herein contains hazardous or toxic substances or other latent conditions beyond those observed during the site assessment. GEG does not assume responsibility for the discovery of any special resources, nor does it assume responsibility for the elimination of hazards or adverse conditions that may cause accidents, injuries, damage, client liabilities, or environmentally adverse conditions. GEG assumes no responsibility if hidden environmental conditions are discovered.

The conclusions in this report are based on the findings of the Phase I investigation described herein. Such an assessment can never absolutely conclude that a site does not contain hazardous materials inside structures, on its surface, or in its subsurface or that any such materials have not impacted the condition of the site. As long as the assessment is conducted properly and all due considerations are made, a degree of assurance can be achieved. The degree of assurance is determined by the amount of available information, scope of the assessment, and complexity of analyses performed. An absolute warranty can never be expressed or implied that no environmental liabilities exist on the site.

The professional opinions expressed herein do not represent scientific certainties. All recommendations, findings, and conclusions stated in the report are based upon conditions, operations, and practices (facts and circumstances) as observed at the time that this report was prepared (e.g. federal, state, local law, rules, regulations, and other matters that GEG deemed relevant). A change in any fact or circumstances upon which this report is based may adversely affect the recommendations, findings, and conclusions presented in it.

The information obtained in the preparation of this report is not all inclusive and should not be construed as such but provides reasonable ascertainable and practically reviewable information regarding this project. A normal standard of care has been taken in compiling this report. GEG is not responsible for any errors, omissions, or inaccuracies in reasonable ascertainable information or undisclosed environmental conditions.

The conclusions in this report are based on current environmental regulations as of the date of this report.

2.6 Special Terms and Conditions

A contract between the client and GEG is attached at the end of this report. Any special terms and conditions are set forth in this contract.

2.7 User Reliance

This report is prepared for the sole and exclusive use of GEG's clients and their representatives and may not be dispersed, disclosed to, or relied upon, in whole or in part, by any other persons or entities without the prior written consent of GEG.

2.8 Conflict Certification

Gabriel Environmental Group (GEG) has no present or contemplated future ownership interest or financial interest in the real estate that is the subject of this Environmental Assessment Report; and GEG has no personal interest with respect to the subject matter of the Environmental Assessment Report or the parties involved and GEG has no relationship with the property or the owners thereof which would prevent an independent analysis of the environmental or other conditions of the property.

3. Site Description

3.1 Location and Legal Description

Gabriel Environmental Group (GEG) was retained to perform a Phase I Environmental Site Assessment (ESA) on two improved tracts of land located along the southerly right-of-way line of West 1500 South, northerly right-of-way line of Andrew Avenue, at the intersections of the said roadways and 300 West, in the City of Salt Lake City, Salt Lake County, Utah. The subject site is geographically located at latitude 40.7369520 and longitude 111.9002920. Its APNs are 15-13-206-005 and 15-13-206-008. The subject site consists of 0.51 of an acre of land that is legally described as: Lots 49, 50, 51, and 52, and the east half of Lot 48, Burr Oak Subdivision, Salt Lake County, Utah. Its physical addresses are 309 West 1500 South and 1512 South 300 West, Salt Lake City, Utah. According to Assessor records, the subject site is currently owned by Lima Echo, LLC.

3.2 Site and Vicinity General Characteristics

The site under consideration in this project, or the designated property in review, consist of approximately 0.51 of an acre of land that is improved with a commercial building and a residential building and concrete and asphalt paved parking areas and driveways.

3.3 Current Use of the Property

As of the date of the site inspection, the commercial building was occupied by an auto dealership; Rev Motoring, and a residential facility.

3.4 Descriptions of Structures, Roads, and Other Improvements on the Site

According to Salt Lake County Appraisal records, the current improvement at the address 309 West 1500 South was developed in 1982 and consists of 2,087 SF of space. The current improvement at the address 1512 South 300 West was developed in 1946. The buildings on site consist of masonry/steel frame structures with brick and concrete exterior walls. They sit on reinforced concrete slab foundations. Interior dividing walls are constructed of sheetrock/metal. The floors consist of either concrete and/or are covered with floor tiles.

3.5 Site Utilities

The City of Salt Lake City supplies electricity, water, and sanitary sewage facilities for the general area where the subject site is located. Gas is supplied by a private utility company.

3.6 Current Uses of Adjoining Properties

To the north of the subject is West 1500 South, across from which are a used appliance store; Precision Appliance, and a car wash facility; Mister Car Wash. To the east is 300 West, across from which are a barber shop; Christina's Barber Shop, an auto machine shop; Crankshaft Grinders, an ammunition supplier; Alpha Munitions, and a homeless resource center. To the south is Andrew Avenue, across from which are an auto repair shop; Eagle Towing and Auto Body, and general commercial uses. To the southwest is Andrew Avenue, across from which is a sheet metal machine shop; Schoppe. To the west are a plumbing facility; Ed Gardner Plumping, a repair service; Gardner Service, a coffee wholesale facility; Beverage Solutions and Distribution, and a car dealership; Ignite Motors. Further to the west are auto repair shops and general commercial uses.

The subject site is essentially surrounded by industrial/light industrial and general commercial uses. The operations on the surrounding properties will by their very location and nature involve some level of activity relating to hazardous or regulated materials. That is the business of the area. It is not within the scope of this survey to determine if the surrounding properties utilized or deposited any acutely hazardous substances in the area. The determination of that event is within the purview of the regulatory data included in this report.

4. User Provided Information

4.1 Title Records

A historical chain-of-title search was not within the scope-of-work to be provided by GEG. A title search was not available and was not provided to GEG by the client before this report was completed.

4.2 Environmental Liens and Activity and Use Limitations

Activity and use limitations are legal or physical restrictions or limitations of the use of, or access to, a site or facility. They are used to reduce or eliminate potential exposure to hazardous substances or petroleum products in the soil or groundwater on the property or to prevent activities that could interfere with the effectiveness of a response action, in order to ensure maintenance of a condition of no significant risk to public health or the environment. These legal or physical restrictions are intended to prevent adverse impacts to individuals or populations that may be exposed to hazardous substances and petroleum products in the soil or groundwater on the property. AULs indicate that residual levels of hazardous substances or petroleum products may be present on a property. Environmental lien and AUL searches are not performed by the environmental professional (unless specifically contracted for in the engagement and when deemed necessary). The environmental professional's search of institutional and engineering control databases do not meet the intent of the rule, the environmental professional must review (1) transaction-related title insurance documentation such as preliminary title reports and title commitments; or (2) title search information reports from third party vendors provided that the reports meet certain specifications. No activity and use limitations were identified in the databases searched and listed in the EDR Report.

4.3 Reason for Performing the Phase I ESA

The Phase I is being prepared to identify any recognized environmental conditions, to identify any potential environmental conditions that could materially impact the operation of his future busies, and to satisfy one of the requirements to qualify for one of the landowner liability protections (a defense to CERCLA liability).

4.4 Prior Environmental Reports

No previous Phase I ESA was provided to GEG for its review.

5. Records Review

5.1 Standard Environmental Record Sources

EDR, a third party database company, provided information from State and Federal governmental agencies (directly or through secondary sources). A review of the EDR Report was conducted to identify past and present land use activities that could impact the subject site. A summary of pertinent information on the subject property and its surrounding area (provided by EDR) is given below. GEG requested that EDR provide information using the approximate minimum search distance set forth in ASTM E1527-21.

The date of the environmental database report is October 27, 2022.

The subject site was not listed in any of the databases searched by EDR.

Several of the surrounding sites are listed in the EDR Historical Auto, LUST and UST databases, none of which are deemed to constitute offsite recognized environmental conditions to the subject site.

GEG has reviewed the unmapped sites in the database (nine sites) and none of the sites or uses listed appear to have been located at the subject site or within the recommended search distance from the subject site.

5.1.1 SEMS (Superfund Enterprise Management System):

SEMS (Superfund Enterprise Management System): SEMS tracks hazardous waste sites, potentially hazardous waste sites, and remedial activities performed in support of EPA's Superfund Program across the United States. The list was formerly known as CERCLIS, renamed to SEMS by the EPA in 2015. The list contains data on potentially hazardous waste sites that have been reported to the USEPA by states, municipalities, private companies and private persons, pursuant to Section 103 of the Comprehensive Environmental Response, Compensation, and Liability Act (CERCLA). This dataset also contains sites which are either proposed to or on the National Priorities List (NPL) and the sites which are in the screening and assessment phase for possible inclusion on the NPL. Based on the environmental database review, no SEMS registered facilities were found within a half of a mile radius from the subject site.

SEMS-ARCHIVE (Superfund Enterprise Management System Archive) tracks sites that have no further interest under the Federal Superfund Program based on available information. The list was formerly known as the CERCLIS-NFRAP, renamed to SEMS ARCHIVE by the EPA in 2015. EPA may perform a minimal level of assessment work at a site while it is archived if site conditions change and/or new information becomes available. Archived sites have been removed and archived from the inventory of SEMS sites. Archived status indicates that, to the best of EPA's knowledge, assessment at a site has been completed and that EPA has determined no further steps will be taken to list the site on the National Priorities List (NPL), unless information indicates this decision was not appropriate or other considerations require a recommendation for listing at a later time. The decision does not necessarily mean that there is no hazard associated with a given site; it only means that based upon available information, the location is not judged to be potential NPL site. Two SEMS-ARCHIVE sites were found within a half a mile radius from the subject property. Based on its topographical elevations, reported status and/or its distances from the site, it was not deemed likely to constitute a significant environmental risk to the subject site.

5.1.2 National Priorities List (NPL) Sites:

The National Priority List (NPL) identifies those sites that are currently involved in CERCLA or Superfund actions related to abandoned or inactive hazardous wastes. It is compiled from the designated CERCLIS list. NPL sites are prioritized as to their significant risk to human health and the environment. This list targets those sites to receive remedial funding under CERCLA. The NPL lists the nation's highest priority sites for remedial action. Only NPL sites can receive CERCLA funding. According to the environmental database search, one NPL site was found within a mile radius from the subject site. Based on its topographical elevation, reported status and/or its distance from the site, it was not deemed likely to constitute a significant environmental risk to the subject site.

5.1.3 Resource Conservation and Recovery Act (RCRA) Sites

The RCRA notifiers list identifies those facilities that indicate that they generate, transport, treat, store, or dispose of hazardous waste regulated under the Resource Conservation Recovery Act of 1976 (RCRA). RCRA is an amendment to the first piece of Federal Solid Waste legislation called the Solid Waste Disposal Act of 1965. RCRA was amended in 1980 and most recently in 1984 by HSWA (Hazardous and Solid Waste Amendments of 1984). This list is compiled by the EPA. All generators are required to have US EPA ID numbers on all waste manifest disposal records. The extent to which these facilities actually handle such wastes varies greatly from small-quantity generators to active treatment, storage, and disposal facilities. Based on the environmental database review, one RCRA-SQG, six RCRA-VSQG, and 12 RCRA-NLR registered facilities were found within a quarter of a mile radius from the subject site. Based on its topographical elevations, reported status and/or its distances from the site, it was not deemed likely to constitute a significant environmental risk to the subject site.

5.1.4 Corrective Action Report (CORRACTS) Sites:

CORRACTS is a list of handlers with RCRA Corrective Action Activity. This report shows which nationally-defined corrective action core events have occurred for every handler that has had corrective action activity. Based on the environmental database review, one CORRACTS site was found within a mile radius from the subject site. Based on its topographical elevation, reported status and/or its distance from the site, it was not deemed likely to constitute a significant environmental risk to the subject site.

5.1.5 Underground Storage Tanks (USTs)

According to the database review, 18 UST (Underground Storage Tank) sites were found within a quarter of a mile radius from the subject property. Based on its topographical elevations, reported status and/or its distances from the site, it was not deemed likely to constitute a significant environmental risk to the subject site.

According to the database review, one AST (Aboveground Storage Tank) site was found within a quarter of a mile radius from the subject property. Based on its topographical elevation, reported status and/or its distance from the site, it was not deemed likely to constitute a significant environmental risk to the subject site.

5.1.6 Leaking Petroleum Storage Tanks within the ASTM Search Area

The Leaking Underground Storage Tank Incident Reports contain an inventory of reported leaking underground storage tank incidents. The data comes from the State Water Resources Control Board Leaking Underground Storage Tank Information System. According to the environmental database review, 38 registered UT LUST (Leaking Underground Storage Tank) and 38 LUST (Leaking Underground Storage Tank) facilities were found within a half of a mile radius from the subject property. Based on its topographical elevations, reported status and/or its distances from the site, it was not deemed likely to constitute a significant environmental risk to the subject site.

5.1.7 Spill Incidents

The Emergency Response Notification System (ERNS) list and the state Spill Incident Report contain spill records and store information of reported releases of oil and hazardous substances. These databases derive information from spill reports made to federal and local authorities to include the EPA, Coast Guard, National Response Center, local Department of Health, and Department of Transportation. This list is updated quarterly. According to the EPA's Emergency Response Notification System (ERNS) and the state Spill Incident Report, no spills have been reported within a quarter of a mile of the subject property.

5.1.8 Utah Voluntary Cleanup Program Sites

The Utah Voluntary Cleanup Program was established to provide administrative, technical, and legal incentives to encourage the cleanup of contaminated sites in Utah. A review of the VCP list provided by EDR revealed two VCP sites within approximately half a mile from the target property. Based on its topographical elevations, reported status and/or its distances from the site, it was not deemed likely to constitute a significant environmental risk to the subject site.

5.1.9 Tribal Records

According to EDR, no Indian reservation was found within a mile radius of the subject site.

5.1.10 Activity and Use Limitations (AULs)

AUL sites are sites that have institutional controls. According to the environmental database review, one US Institutional Control site was located within half a mile from the subject property. Based on its topographical elevation, reported status and/or its distance from the site, it was not deemed likely to constitute a significant environmental risk to the subject site.

5.1.11 Other

The following were also found in the databases within the ASTM recommended radii from the subject site: LAST; three site, US Brownfields; one site, ROD; one site, MN Manifest; one site, and EDR Historical Auto; 15 sites. The listings are not deemed to constitute an environmental concern to the subject site.

5.1.12 Vapor Intrusion Assessment

GEG has performed a Vapor Intrusion Assessment in conformance with the scope and limitations of the Standard Practice E 2600-10 on the property located at 309 West 1500 South and 1512 South 300 West, Salt Lake City, Salt Lake County, Utah. In the professional opinion of GEG, an appropriate level of assessment has been conducted consistent with good commercial and customary practice in an effort to minimize liability, and no significant evidence or indication of potential vapor intrusion conditions (pVIC) or vapor intrusion conditions (VIC) has been revealed and vapor intrusion is unlikely to be an issue of concern in connection with existing or planned structures on the target property.

5.13 File Review:

Per the ASTM E1527-21 standards, if a subject site is listed on any database as having a violation, spill, leak incident, leaking underground storage tank system or is listed as a voluntary cleanup site, the Environmental Professional shall conduct research directly with the regulatory agency regarding such and report the findings in the Phase I ESA report. Given that the subject site was not listed as such in any of the regulatory databases listed in the EDR database report, no further research was deemed necessary.

5.2 Additional Environmental Record Sources

GEG inquired about emergency responses and other incidents that could have occurred at the subject site.

5.2.1 Property Tax

GEG was able to obtain parcel map information from the Salt Lake County Assessor’s website, which is attached in the appendix section of the report.

5.2.2 Utah UST and LPST databases

The State UST and LPST databases were searched to find out if the subject site was listed in either or both databases.

5.3 Physical Setting Sources

Potential receptors are surface or subsurface features present or adjacent to the site. These include storm sewer inlets, sanitary sewer manholes/subsurface piping, underground telephone utilities, and natural receptors that are in the vicinity of the property in review.

5.3.1 Topographical Maps

Under natural, undisturbed conditions, shallow groundwater flow generally follows the surface topography of the land. However, localized conditions may alter groundwater flow. According to the United States Geological Survey (USGS) 7.5 Minute Topographical Maps, Salt Lake City North and South Quadrangles, which cover the area in review, the subject property is located at an elevation of 4,231 feet above sea level.

5.3.2 Geology

A Custom Soil Resource Report is attached at the end of the report.

5.3.3 Flood Zone

Flood Insurance Rate Maps, published by FEMA, were reviewed. The subject property appears to be located in Flood Zone X, which is defined as areas outside the 500-year flood plain with less than 0.2% annual probability of flooding.

5.4 Historical Use Information on the Property

The "standard" historical records review included aerial photographs, fire insurance maps (Sanborn maps), local street directories (city directory search), topographic maps, building department records, interviews, property tax files, and zoning/land use records, if available or obtainable by the environmental professional.

The standard historical records review includes an evaluation of the past and current uses of adjoining properties.

5.4.1 Aerial Photographs:

A historical aerial photograph search was conducted on the subject property. The aerial photographs obtained are from 1937, 1946, 1952, 1958, 1962, 1965, 1971, 1977, 1981, 1993, 1997, 2006, 2011, and 2016. The aerial photographs were reviewed for visual evidence of past land usage that could have adversely impacted the subject site or properties surrounding the site. The aerial photograph review is primarily applicable for general site use chronology. Most of the aerials reviewed are not of large enough scale or of sufficient clarity to depict site-specific conditions. In the historical aerial photograph from 1937, the subject site consisted of wooded unimproved land. In the photos from 1946 to 1981, the east parcel at the subject site consisted of the current commercial building and the west parcel at the subject site consisted of several buildings. In the photos from 1993 to 2016, some of the previous improvements at the west parcel at the subject site had been removed and the subject site consisted of its current configuration. No significant changes were noted at the subject site.

5.4.2 Topographic Maps:

A historical topographic map search was conducted on the subject property to evaluate potential liability on the target property and its surrounding area, resulting from past activities. A topographic map is a color-coded line-and-symbol representation of natural and selected artificial features plotted to a scale. Topographic maps show the shape, elevation, and development of the terrain in precise detail by using contour lines and color-coded symbols. The historical topographic maps obtained for the subject site are from 1925, 1928, 1950, 1969, 1975, 2014, 2017, and 2020. No environmental issues such as pits, landfills, pipeline easements or oil/gas wells were noted at the subject site.

5.4.3 Sanborn Fire Insurance Maps:

GEG reviewed historical Sanborn Fire Insurance maps on the subject property to evaluate present and past land uses, structures, improvements, and historical development of the subject site and surrounding properties. EDR was contacted and asked to obtain the maps. Coverage was found at the subject site in 1986. In the map from 1986, the west section at the subject site consisted of the current building (at the address of 325 West 1500 South) and a designation of a commercial use and the east section at the subject site consisted of the current commercial building (at the addresses of 1506-1512 South 300 West).

5.4.4 City Directory Search:

A city directory search was conducted for the subject site. During the search, business directories including city, cross-reference, and telephone directories were reviewed, if available. The following tenants were listed as occupants at the subject site (including previous street and address ranges for the subject site):

1512 South 300 West:

1994-2017: The Tool Center Hardware
1990: Vacant
1981-1985: Grumaco Woodwork Machinery
1976: Elmer Leon J., Penman Clothes Line Post, Penman Manufacturing Picnic Tables and Benches, Penman Playground Equipment, Elmer Leon J.

1502 South 2nd West Street:
1931: Mc Farland Geo

1512 South 2nd West Street:
1971: Penman Manufacturing Picnic Tables and Benches, Penman Playground Equipment, Penman Clothes Line Post, Upper Elmer Leon
1965: Penman Manufacturing and Supply Playground Equipment
1951-1961: Penman Carl E. Penman Manufacturing and Supply Steel Fabricators

309 West 1500 South:
2004-2009: El Chalan Restaurant
1999: Pitcher's Mound

309 West 15th South Street:
1990: Kimi's Café Restaurant
1971-1985: Bordeaux Café Restaurant

325 West 15th South Street:
1941-1976: Smith Esther
1931-1941: Smith Jos B poultry brooders

Based on the review of available directories, general commercial and heavy commercial uses were listed as occupants at the subject site from 1951 to 2017, none of which are deemed to constitute an environmental concern given that all operations (including machine shop operations) would have been conducted inside the subject facilities.

5.4.5 Historical Chain-of-Title Records

A historical chain-of-title was not provided or requested for this study. The historical uses of the property were researched using other data sources.

5.4.7 Zoning/Land Use

GEG understands that there are zoning restrictions for the area where the subject property is situated.

5.4.8 Additional Records

No additional historical records were included in the preparation of this report.

5.4.8.1 Historical Assessments

No previous Phase I ESA was provided to GEG for its review.

6. Site Reconnaissance

6.1 Methodology and Limiting Conditions

A GEG representative conducted a walking survey of the subject property to visually observe the site and structures on the site to the extent that they were not obstructed by bodies of water, adjacent buildings, or other obstacles. The objective of the site reconnaissance was to obtain information indicating the likelihood of identifying recognized environmental conditions in connection with the property.

The adjoining properties were observed from the site to determine if there was potential for impact to the site by recognized environmental conditions in connection with the adjacent properties.

No physical obstructions such as dense vegetation or water were present to obscure the site during the site inspection.

6.2 General Site Setting

The site is located in the City of Salt Lake City, Utah, in an area that is developed with commercial and residential uses.

6.3.1 Water and Sewage Systems

No water wells or septic tanks were noted at the subject site.

6.3.2 Hazardous Substance and Petroleum Product Use, Storage, Treatment, and Disposal

Minor auto servicing activities are conducted at the commercial building at the subject site. On the property in review, inside the automobile service shop workshop areas, containers containing automotive service related fluids, air compressors, mechanical and testing equipment and gauges, solvents, tires and rims, were noted. The containers containing the automotive fluids and spent automotive parts are all stored in publicly non-accessible areas and their contents appeared to be dispensed in a controlled fashion, thus reducing the risk for spills or leak incidents. None of the containers appeared to have piping or other components that made penetrations through the concrete slabs on which they sit. Therefore, a subsurface release was not suspected. No staining was noted in the floors inside the facility and open paved areas at the exterior of the facility. No cracks were visible. No subsurface impacts were suspected. The presence and use of the automotive repair related fluids at the subject site was not deemed likely to constitute a significant environmental concern at this time. Any staining would be considered a *de minimis* condition.

An aboveground lift was noted inside the auto dealership facility. No subsurface impacts are suspected from these types of lifts. The subject site may have had an inground hydraulic lift in the past. A hydraulic fluids tank is usually associated with this type of lift. NES recommends that, in the case of the redevelopment of the subject site, if any inground hydraulic lift or auto service repair component or system is found in the subsurface, it should be removed from the subject site and the subsurface conditions around it be evaluated. If any impacts are found, it should be addressed in accordance with all industry standards and regulatory requirements for such.

6.3.3 Underground Storage Tanks/Above Ground Storage Tanks

No evidence of underground storage tanks was noted at the subject site at the present.

6.3.4 PCB Containing Power Equipment

Polychlorinated biphenyls (PCBs), a hazardous group of chlorinated aromatic hydrocarbons, were used in a wide range of products including hydraulic and electrical equipment. PCB-containing equipment has the potential to cause soil and groundwater contamination. During the site visit, the property was surveyed for the presence of power transformers and other potential PCB containing electrical equipment. In accordance with State regulations, PCB containing transformers have been banned from use in Utah. Therefore, the presence of such in the transformers was not deemed likely.

6.3.5 Landfill Activity

A landfill is a disposal facility or part of a facility where hazardous waste is placed in or on land and which is not a land treatment facility, a surface impoundment, or an injection well. According to the EPA, a landfill is defined as an engineered (by excavation or construction) or natural hole in the ground where wastes have been disposed and are covered by backfilling or by contemporaneous soil deposition with waste disposal, covering wastes from view. The problems that the agency deems to be associated with landfills are the migration of leachate and wastes from it into the ground and adjacent surface and subsurface waters, subsidence of the ground in and above it, methane gas generation, the formation of pockets within it, and erosion. During the site visit, the subject site and area surrounding the property was surveyed for the evidence of landfill activity. None was found.

6.3.6 Surface Impoundments

No surface impoundments were noted at the subject site at the present.

6.3.7 Oil/Gas Wells

No evidence of oil/gas wells, storage tanks, or associated piping was discovered on the site during the site inspection.

6.3.8 Pipeline Easements

No pipeline easements were noted on the subject property during the site inspection.

6.3.9 Municipal Solid Waste Disposal

Municipal or contracted solid waste pick-up is available for the subject site.

6.3.10 Surface Water Drainage

The subject property appeared to be well drained.

6.3.11 Industrial Wastewater/Wastewater Treatment

No industrial wastewater/wastewater treatment facilities were noted at the subject site.

6.3.12 Stressed Vegetation/Stained Soil/Odors/Fill material

There was no significant physical or visual evidence of stressed vegetation, soil discoloration, odors, or other indicators of environmental exposure to the surface areas or soils on the subject property.

6.3.13 Air Emissions

There is no evidence of significant air emissions on site.

6.4 Exterior Observations at Adjoining Properties

To the north of the subject is West 1500 South, across from which are a used appliance store; Precision Appliance, and a car wash facility; Mister Car Wash. To the east is 300 West, across from which are a barber shop; Christina's Barber Shop, an auto machine shop; Crankshaft Grinders, an ammunition supplier; Alpha Munitions, and a homeless resource center. To the south is Andrew Avenue, across from which are an auto repair shop; Eagle Towing and Auto Body, and general commercial uses. To the southwest is Andrew Avenue, across from which is a sheet metal machine shop; Schoppe. To the west are a plumbing facility; Ed Gardner Plumping, a repair service; Gardner Service, a coffee wholesale facility; Beverage Solutions and Distribution, and a car dealership; Ignite Motors. Further to the west are auto repair shops and general commercial uses.

The subject site is essentially surrounded by industrial/light industrial and general commercial uses. The operations on the surrounding properties will by their very location and nature involve some level of activity relating to hazardous or regulated materials. That is the business of the area. It is not within the scope of this survey to determine if the surrounding properties utilized or deposited any acutely hazardous substances in the area. The determination of that event is within the purview of the regulatory data included in this report.

7. Interviews/Questionnaires

The user questionnaire was completed by Arlie J. Green with Platform 1500 LLC. It is dated October 21, 2022. No items of environmental significance or concern were reported in the questionnaire.

8. Findings, Discussion, and Opinion

As of the date of the site inspection, the commercial building was occupied by an auto dealership; Rev Motoring, and a residential facility.

Minor auto servicing activities are conducted at the commercial building at the subject site. On the property in review, inside the automobile service shop workshop areas, containers containing automotive service related fluids, air compressors, mechanical and testing equipment and gauges, solvents, tires and rims, were noted. The containers containing the automotive fluids and spent automotive parts are all stored in publicly non-accessible areas and their contents appeared to be dispensed in a controlled fashion, thus reducing the risk for spills or leak incidents. None of the containers appeared to have piping or other components that made penetrations through the concrete slabs on which they sit. Therefore, a subsurface release was not suspected. No staining was noted in the floors inside the facility and open paved areas at the exterior of the facility. No cracks were visible. No subsurface impacts were suspected. The presence and use of the automotive repair related fluids at the subject site was not deemed likely to constitute a significant environmental concern at this time. Any staining would be considered a *de minimis* condition.

An aboveground lift was noted inside the auto dealership facility. No subsurface impacts are suspected from these types of lifts. The subject site may have had an inground hydraulic lift in the past. A hydraulic fluids tank is usually associated with this type of lift. NES recommends that, in the case of the redevelopment of the subject site, if any inground hydraulic lift or auto service repair component or system is found in the subsurface, it should be removed from the subject site and the subsurface conditions around it be evaluated. If any impacts are found, it should be addressed in accordance with all industry standards and regulatory requirements for such.

Based on the review of available directories, general commercial and heavy commercial uses were listed as occupants at the subject site from 1951 to 2017, none of which are deemed to constitute an environmental concern given that all operations (including machine shop operations) would have been conducted inside the subject facilities.

The subject site was not listed in any of the databases searched by EDR.

Several of the surrounding sites are listed in the EDR Historical Auto, LUST and UST databases, none of which are deemed to constitute offsite recognized environmental conditions to the subject site.

Based on the regulatory file search, no violations or spills were recorded at the subject site. Based on the absence of evidence of any documentation relating to violations or spills or leaks at the subject site and the absence of any visible evidence of the misuse or mismanagement of the subject facilities, the previous and present uses of the subject site were not deemed to constitute an environmental concern at this time.

No on-site recognized environmental conditions were identified during the course of this Phase I ESA.

No controlled recognized environmental conditions were identified during the course of this Phase I ESA.

No historical recognized environmental conditions were identified during the course of this Phase I ESA.

It is unlikely that listed surrounding sites could have adversely impacted the subject site due to their proximity to the site, status, or to the nature of the event that had transpired. No off-site recognized environmental conditions were identified that were likely to impact the subject property.

9. Data Gaps

A data failure is a failure to achieve historical research objectives even after reviewing the standard historical sources that are reasonably ascertainable and likely to be useful. A data gap is a lack or inability to obtain information required by this practice despite good faith efforts by the environmental professional to gather such information. A significant data gap is one that "affects the ability of the environmental professional to identify a recognized environmental condition." No data gaps were encountered that affected the ability of the EP to identify recognized environmental conditions.

10. Conclusions

GEG has performed a Phase I ESA in conformance with the scope and limitations of the Standard Practice E1527-21 on the property located at 309 West 1500 South and 1512 South 300 West, Salt Lake City, Salt Lake County, Utah. In the professional opinion of GEG, an appropriate level of inquiry has been made into the previous ownership and use of the property consistent with good commercial and customary practice in an effort to minimize liability, and no evidence or indication of recognized environmental conditions, historical recognized environmental conditions or controlled recognized environmental conditions has been revealed. No data gaps were encountered that affected the ability of the EP to identify recognized environmental conditions. No further environmental assessments or investigations are deemed necessary at this time.

11. Deviations

Other than listed above in this report, GEG did not deviate from ASTM E1527-21.

12. Additional Services

No additional services, such as asbestos or lead-based paint surveys, were conducted.

13. References

13.1 Regulatory Records and Public Documents:

The third party database company which provided the information presented in the report is EDR.

13.2 Published References:
13.2.1 American Society for Testing and Materials (ASTM) Standard Practice for Site Assessments: Phase I Environmental Site Assessment Process (E1527-21).
13.2.2 United States Department of the Interior Geological Survey; 7.5-Minute Series (Topographic) maps, Salt Lake City North and South Quadrangles, Utah.

14. Signatures of Environmental Professionals

Signatures of site investigators and/or environmental professionals who participated in the site investigation, report preparation, project management, or report review.

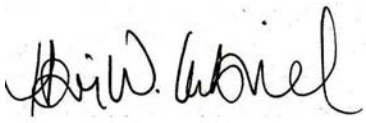

Hani Gabriel
Environmental Professional

Salamat Ullah
Project Manager
Environmental Professional

Brecken Palmer
Environmental Consultant

Chloe Gabriel
Environmental Consultant

15. Qualifications of Environmental Professionals

Resumes of key environmental professionals are attached at the end of this report. The Environmental professionals listed above are responsible for conducting this Phase I and preparation of this report. We declare that to the best of our professional judgment and belief, we meet the definition of Environmental professional as defined in 312.10 of 40 CFR 312 and we have the specific qualifications based on education, training, and experience to assess a property of the nature, history, and setting of the subject property. We have developed and performed the all appropriate inquiries in conformance with the standards and practices set forth in 40 CFR Part 312.

16. Appendices

APPENDIX 16.1

SITE MAPS/ INFORMATION

Subject Property Location

Report Date: 10/19/2022
Order ID: R97716189

Property Address	309 W 1500 S		
City, State & Zip	SALT LAKE CITY, UT 84115-5121		
County	SALT LAKE COUNTY	Property Use	Welfare, Social Service, Low Income Housing (exempt)
Mailing Address	625 S STATE ST UNIT D, SALT LAKE CITY, UT 84111-3881	Parcel Number	15-13-206-008
Census Tract	1029.00	Latitude	40.736952
Thomas Bros Pg-Grid		Longitude	-111.900292

Legal Description Details Brief Description: THE E 1/2 OF LOT 48 & ALL OF LOTS 49 & 50, BURR OAK SUB. TOGETHER WITH 1/2 VACATED ALLEY ABUTTING ON E. ALSO W 110 FTOF LOTS

Current Ownership Information

**Source of Ownership data: Assessment Data*

Primary Owner Name(s)	LIMA ECHO ECHO LLC
Vesting	Company

Latest Full Sale Information

Primary Owner Name(s)	PROCESS LLC,	Sale Price* **Estimated*	
		Sale Date	11/22/2016
		Recording Date	11/22/2016
Vesting		Recorder Doc #	12418631
		Book/Page	10503/0211

Financing Details at Time of Purchase

1	Loan Amount	$247,500	Origination Lender Name	THE FIRST NATIONAL BANK OF LAYTON
	Loan Type	Commercial Loan	Recording Doc #	12418770

Property Characteristics

	Bedrooms		Year Built	1982	Living Area (SF)	2,087
	Bathrooms/Partial		Garage/No. of Cars		Price ($/SF)	
	Total Rooms		Stories/Floors	1 Story	Lot Size (SF/AC)	15,682/.36
	Construction Type		No. of Units		Fireplace	
	Exterior Walls	Block	No. of Buildings		Pool	
	Roof Material/Type		Basement Type/Area		Heat Type	Space/Suspended
	Foundation Type		Style		A/C	
	Property Type	Government/Public Use	View		Elevator	
	Land Use	Welfare, Social Service, Low Income Housing (exempt)			Zoning	CG

Assessment & Taxes

	Assessment Year	2022	Tax Year	2021	Tax Exemption	Tax Exempt
	Total Assessed Value	$310,700	Tax Amount	$3,335.45	Tax Rate Area	01V
	Land Value	$294,600	Tax Account ID			
	Improvement Value	$16,100	Tax Status	No Delinquency Found		
	Improvement Ratio	5.18%	Delinquent Tax Year			
	Total Value			Market Improvement Value		
	Market Land Value			Market Value Year		

Lien History

Trans. ID	Recording Date	Lender	Amount	Purchase Money
1	11/22/2016	THE FIRST NATIONAL BANK OF LAYTON	$247,500	YES
2	08/27/2010	CELTIC BANK CORPORATION	$186,500	YES

Loan Officer Insights

No details available

Disclaimer

THIS REPORT IS INTENDED FOR USE BY YOU AS AN END USER SOLELY FOR YOUR INTERNAL BUSINESS PURPOSES. YOU SHALL NOT RESELL, RELICENSE OR REDISTRIBUTE THIS REPORT, IN WHOLE OR IN PART. THE USE OF THIS REPORT BY ANY PARTY OTHER THAN YOURSELF FOR ANY PURPOSE IS STRICTLY PROHIBITED. THIS REPORT IS PROVIDED AS-IS WITHOUT WARRANTY OF ANY KIND, EITHER EXPRESS OR IMPLIED, INCLUDING WITHOUT LIMITATION, ANY WARRANTIES OF MERCHANTABILITY, NON-INFRINGEMENT, OR FITNESS FOR A PARTICULAR PURPOSE. BLACK KNIGHT SHALL HAVE NO LIABILITY IN CONTRACT, TORT, OR OTHERWISE ARISING OUT OF OR IN CONNECTION WITH THIS REPORT. BLACK KNIGHT DOES NOT REPRESENT OR WARRANT THAT THE REPORT IS COMPLETE OR FREE FROM ERROR. YOU UNDERSTAND AND ACKNOWLEDGE THAT THE AVAILABILITY, COMPLETENESS AND FORMAT OF THE DATA ELEMENTS MAY VARY SUBSTANTIANLLY FROM AREA-TO-AREA. THE INFORMATION CONTAINED IN THIS REPORT IS DERIVED FROM PUBLICLY AVAILABLE SOURCES FOR THE SUBJECT PROPERTY OR COMPARABLE PROPERTIES LISTED ABOVE AND HAS NOT BEEN INDEPENDENT VERIFIED BY BLACK KNIGHT THROUGH ANY FORM OF INSPECTION OR REVIEW. THIS REPORT DOES NOT CONSTITUTE AN APPRAISAL OF ANY KIND AND SHOULD NOT BE USED IN LIEU OF AN INSPECTION OF A SUBJECT PROPERTY BY A LICENSED OR CERTIFIED APPRAISER. THIS REPORT CONTAINS NO REPRESENTATIONS, OPINIONS OR WARRANTIES REGARDING THE SUBJECT PROPERTY'S ACTUAL MARKETABILITY, CONDITION (STRUCTURAL OR OTHERWISE), ENVIRONMENTAL, HAZARD OR FLOOD ZONE STATUS, AND ANY REFERENCE TO ENVIRONMENTAL, HAZARD OR FLOOD ZONE STATUS IS FOR INFORMATIONAL PURPOSES ONLY AND SHALL BE INDEPENDENTLY VERIFIED BY THE END USER. THE INFORMATION CONTAINED HEREIN SHALL NOT BE UTILIZED: (A) TO REVIEW OR ESTABLISH A CONSUMER'S CREDIT AND/OR INSURANCE ELIGIBILITY OR FOR ANY OTHER PURPOSE THAT WOULD CAUSE THE REPORT TO CONSTITUTE A "CONSUMER REPORT" UNDER THE FAIR CREDIT REPORTING ACT, 15 U.S.C. § 1681 ET SEQ.; OR (B) IN CONNECTION WITH CERTIFICATION OR AUTHENTICATION OF REAL ESTATE OWNERSHIP AND/OR REAL ESTATE TRANSACTIONS. ADDITIONAL TERMS AND CONDITIONS SHALL APPLY PURSUANT TO THE APPLICABLE AGREEMENT.

Copyright

CONFIDENTIAL, PROPRIETARY AND/OR TRADE SECRET. TM SM ® TRADEMARK(S) OF BLACK KNIGHT IP HOLDING COMPANY, LLC, OR AN AFFILIATE.
© 2022 BLACK KNIGHT TECHNOLOGIES, LLC. ALL RIGHTS RESERVED.

Subject Property Location

Report Date: 10/19/2022
Order ID: R97716191

Property Address	1512 S 300 W		
City, State & Zip	SALT LAKE CITY, UT 84115-5106		
County	SALT LAKE COUNTY	Property Use	Retail Stores (Personal Services, Photography, Travel)
Mailing Address	625 S STATE ST UNIT D, SALT LAKE CITY, UT 84111-3881	Parcel Number	15-13-206-005
Census Tract	1029.00	Latitude	40.736843
Thomas Bros Pg-Grid		Longitude	-111.900096

Legal Description Details Lot Number: 51-52 Brief Description: LOTS 51 & 52 BURR OAK ADD TOGETHER WITH 1/2 VACATED ALLEY ABUTTING ON THE W LESS TRACT DEEDED TO SL CITY 6192-1311

Current Ownership Information

**Source of Ownership data: Assessment Data*

Primary Owner Name(s)	LIMA ECHO ECHO LLC
Vesting	Company

Latest Full Sale Information

Details beyond coverage limitations

Financing Details at Time of Purchase

No financing details available

Property Characteristics

	Bedrooms		Year Built	1946	Living Area (SF)	6,301
	Bathrooms/Partial		Garage/No. of Cars		Price ($/SF)	
	Total Rooms		Stories/Floors	1 Story	Lot Size (SF/AC)	6,534/.15
	Construction Type		No. of Units		Fireplace	
	Exterior Walls	Block	No. of Buildings	2	Pool	
	Roof Material/Type		Basement Type/Area		Heat Type	Space/Suspended
	Foundation Type		Style		A/C	
	Property Type	Commercial	View		Elevator	
	Land Use	Retail Stores (Personal Services, Photography, Travel)			Zoning	CG

Assessment & Taxes

	Assessment Year	2022	Tax Year	2021	Tax Exemption	
	Total Assessed Value	$519,800	Tax Amount	$5,695.64	Tax Rate Area	01V
	Land Value	$133,800	Tax Account ID			
	Improvement Value	$386,000	Tax Status	No Delinquency Found		
	Improvement Ratio	74.26%	Delinquent Tax Year			
	Total Value			Market Improvement Value		
	Market Land Value			Market Value Year		

Lien History

Trans. ID	Recording Date	Lender	Amount	Purchase Money

No details available

Loan Officer Insights

No details available

Disclaimer

THIS REPORT IS INTENDED FOR USE BY YOU AS AN END USER SOLELY FOR YOUR INTERNAL BUSINESS PURPOSES. YOU SHALL NOT RESELL, RELICENSE OR REDISTRIBUTE THIS REPORT, IN WHOLE OR IN PART. THE USE OF THIS REPORT BY ANY PARTY OTHER THAN YOURSELF FOR ANY PURPOSE IS STRICTLY PROHIBITED. THIS REPORT IS PROVIDED AS-IS WITHOUT WARRANTY OF ANY KIND, EITHER EXPRESS OR IMPLIED, INCLUDING WITHOUT LIMITATION, ANY WARRANTIES OF MERCHANTABILITY, NON-INFRINGEMENT, OR FITNESS FOR A PARTICULAR PURPOSE. BLACK KNIGHT SHALL HAVE NO LIABILITY IN CONTRACT, TORT, OR OTHERWISE ARISING OUT OF OR IN CONNECTION WITH THIS REPORT. BLACK KNIGHT DOES NOT REPRESENT OR WARRANT THAT THE REPORT IS COMPLETE OR FREE FROM ERROR. YOU UNDERSTAND AND ACKNOWLEDGE THAT THE AVAILABILITY, COMPLETENESS AND FORMAT OF THE DATA ELEMENTS MAY VARY SUBSTANTIANLLY FROM AREA-TO-AREA. THE INFORMATION CONTAINED IN THIS REPORT IS DERIVED FROM

PUBLICLY AVAILABLE SOURCES FOR THE SUBJECT PROPERTY OR COMPARABLE PROPERTIES LISTED ABOVE AND HAS NOT BEEN INDEPENDENT VERIFIED BY BLACK KNIGHT THROUGH ANY FORM OF INSPECTION OR REVIEW. THIS REPORT DOES NOT CONSTITUTE AN APPRAISAL OF ANY KIND AND SHOULD NOT BE USED IN LIEU OF AN INSPECTION OF A SUBJECT PROPERTY BY A LICENSED OR CERTIFIED APPRAISER. THIS REPORT CONTAINS NO REPRESENTATIONS, OPINIONS OR WARRANTIES REGARDING THE SUBJECT PROPERTY'S ACTUAL MARKETABILITY, CONDITION (STRUCTURAL OR OTHERWISE), ENVIRONMENTAL, HAZARD OR FLOOD ZONE STATUS, AND ANY REFERENCE TO ENVIRONMENTAL, HAZARD OR FLOOD ZONE STATUS IS FOR INFORMATIONAL PURPOSES ONLY AND SHALL BE INDEPENDENTLY VERIFIED BY THE END USER. THE INFORMATION CONTAINED HEREIN SHALL NOT BE UTILIZED: (A) TO REVIEW OR ESTABLISH A CONSUMER'S CREDIT AND/OR INSURANCE ELIGIBILITY OR FOR ANY OTHER PURPOSE THAT WOULD CAUSE THE REPORT TO CONSTITUTE A "CONSUMER REPORT" UNDER THE FAIR CREDIT REPORTING ACT, 15 U.S.C. § 1681 ET SEQ.; OR (B) IN CONNECTION WITH CERTIFICATION OR AUTHENTICATION OF REAL ESTATE OWNERSHIP AND/OR REAL ESTATE TRANSACTIONS. ADDITIONAL TERMS AND CONDITIONS SHALL APPLY PURSUANT TO THE APPLICABLE AGREEMENT.

Copyright

CONFIDENTIAL, PROPRIETARY AND/OR TRADE SECRET. TM SM ® TRADEMARK(S) OF BLACK KNIGHT IP HOLDING COMPANY, LLC, OR AN AFFILIATE.
© 2022 BLACK KNIGHT TECHNOLOGIES, LLC. ALL RIGHTS RESERVED.

1512 S 300 W,
SALT LAKE CITY, UT

SHOW MAP ()

Map ID: 1 EDR ID: 274572224
Direction: - EPA ID: -
Distance (mi.): 0.021
Distance (ft.): 109
Relative: -
Actual: 0 FT ASL

PermitID_Start: 721711350|1222
PermitDate: Jul 26 2011 12:00AM
PermitType: Commercial
Description: THE TOOL CENTER replacing old deteriorated asphalt in front of store, 55' x 9.5', CG ZONE KB replacing old deteriorated asphalt in front of store (55' x 9.5')
PermitTypeDescription: Building Permit
WorkClass: Remodel
Proposeduse: RETAIL STORE
PermitNum: BLD2011-04588
PermitStatus: Closed
Valuation: 1800.00
ContractorCompanyName: Not reported
ContractorName: Not reported
PermitID_End: 721711350|1222
PermitID_Start: 721711351|1222
PermitDate: Jul 29 2011 12:00AM
PermitType: Not reported
Description: TOOL CENTER 1 CANOPY SIGN A.S.
PermitTypeDescription: Sign
WorkClass: Not reported
Proposeduse: RETAIL STORE
PermitNum: BLD2011-04714
PermitStatus: Inspections
Valuation: 2700.00
ContractorCompanyName: Not reported
ContractorName: Sugar House Awning/Canvas Prod
PermitID_End: 721711351|1222
PermitID_Start: 721711352|1222
PermitDate: Nov 3 2016 12:00AM
PermitType: Commercial
Description: Mayo Interior partitions and doors and upgrade bathroom to be accessible w/ grab bars
PermitTypeDescription: Building Permit
WorkClass: Remodel
Proposeduse: RETAIL STORE
PermitNum: BLD2016-10291
PermitStatus: Closed
Valuation: 2000.00
ContractorCompanyName: Not reported
ContractorName: Not reported
PermitID_End: 721711352|1222

309 W 1500 S,
SALT LAKE CITY, UT

SHOW MAP ()

Map ID:
Direction: 0
Distance (mi.): -
Distance (ft.): -
Relative: 0 FT ASL
Actual:

EDR ID: 274572223
EPA ID: -

PermitID_Start:	721711349|1222
PermitDate:	Feb 22 2017 12:00AM
PermitType:	Commercial
Description:	ELECTRICAL SERVICE CHANGE
PermitTypeDescription:	Electrical
WorkClass:	Replace
Proposeduse:	RESTAURANT
PermitNum:	BLD2017-01371
PermitStatus:	Closed
Valuation:	2000.00
ContractorCompanyName:	Not reported
ContractorName:	Not reported
PermitID_End:	721711349|1222

APPENDIX 16.2

SITE PHOTOGRAPHS

309 W 1500 S

Salt Lake City, Utah

309 W 1500 S

Salt Lake City, Utah

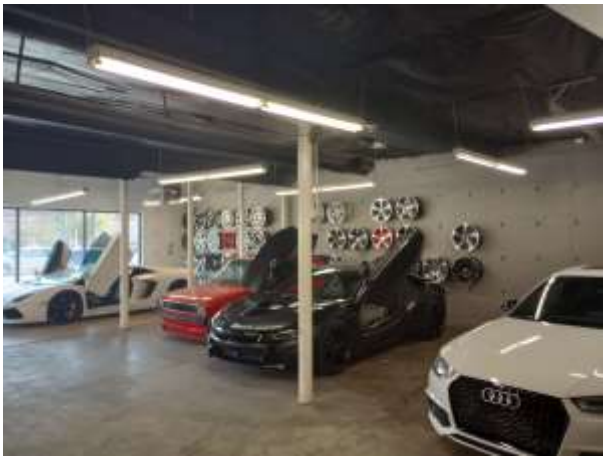

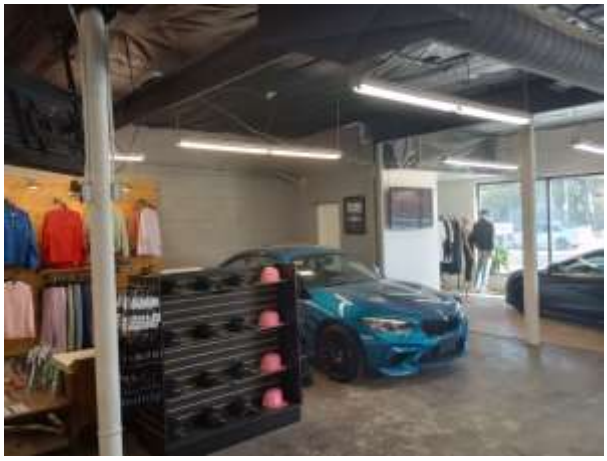

309 W 1500 S

Salt Lake City, Utah

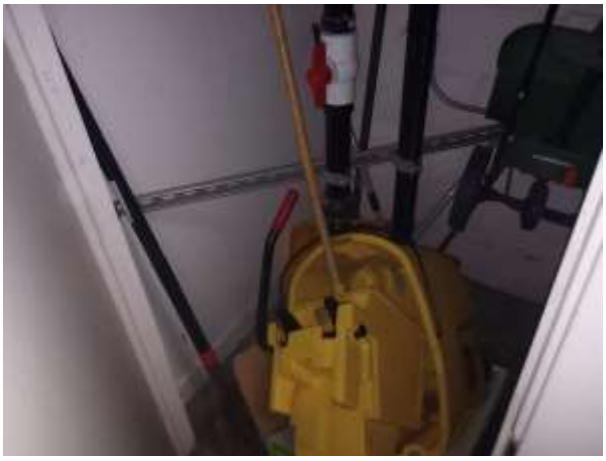

309 W 1500 S

Salt Lake City, Utah

309 W 1500 S

Salt Lake City, Utah

APPENDIX 16.4

HISTORICAL RESEARCH DOCUMENTATION

309 W 1500 S & 1512 S 300 W, SLC, UT

309 West 1500 South

Salt Lake City, UT 84115

Inquiry Number: 7161190.50

October 27, 2022

Certified Sanborn® Map Report

6 Armstrong Road, 4th floor
Shelton, CT 06484
Toll Free: 800.352.0050
www.edrnet.com

Certified Sanborn® Map Report

10/27/22

Site Name:

309 W 1500 S & 1512 S 300 W
309 West 1500 South
Salt Lake City, UT 84115
EDR Inquiry # 7161190.50

Client Name:

Gabriel Environmental Group
P. O. Box 1161
Redlands, CA 92373
Contact: Hani Gabriel

The Sanborn Library has been searched by EDR and maps covering the target property location as provided by Gabriel Environmental Group were identified for the years listed below. The Sanborn Library is the largest, most complete collection of fire insurance maps. The collection includes maps from Sanborn, Bromley, Perris & Browne, Hopkins, Barlow, and others. Only Environmental Data Resources Inc. (EDR) is authorized to grant rights for commercial reproduction of maps by the Sanborn Library LLC, the copyright holder for the collection. Results can be authenticated by visiting www.edrnet.com/sanborn.

The Sanborn Library is continually enhanced with newly identified map archives. This report accesses all maps in the collection as of the day this report was generated.

Certified Sanborn Results:

Certification # 26B0-4E03-A984

PO # NA

Project GEG22182

Maps Provided:

1986

Sanborn® Library search results

Certification #: 26B0-4E03-A984

The Sanborn Library includes more than 1.2 million fire insurance maps from Sanborn, Bromley, Perris & Browne, Hopkins, Barlow and others which track historical property usage in approximately 12,000 American cities and towns. Collections searched:

- ☑ Library of Congress
- ☑ University Publications of America
- ☑ EDR Private Collection

The Sanborn Library LLC Since 1866™

Limited Permission To Make Copies

Gabriel Environmental Group (the client) is permitted to make up to FIVE photocopies of this Sanborn Map transmittal and each fire insurance map accompanying this report solely for the limited use of its customer. No one other than the client is authorized to make copies. Upon request made directly to an EDR Account Executive, the client may be permitted to make a limited number of additional photocopies. This permission is conditioned upon compliance by the client, its customer and their agents with EDR's copyright policy; a copy of which is available upon request.

Disclaimer - Copyright and Trademark Notice

This Report contains certain information obtained from a variety of public and other sources reasonably available to Environmental Data Resources, LLC. It cannot be concluded from this Report that coverage information for the target and surrounding properties does not exist from other sources. This Report is provided on an "AS IS", "AS AVAILABLE" basis. NO WARRANTY EXPRESS OR IMPLIED IS MADE WHATSOEVER IN CONNECTION WITH THIS REPORT. ENVIRONMENTAL DATA RESOURCES, LLC AND ITS SUBSIDIARIES, AFFILIATES AND THIRD PARTY SUPPLIERS DISCLAIM ALL WARRANTIES, OF ANY KIND OR NATURE, EXPRESS OR IMPLIED, ARISING OUT OF OR RELATED TO THIS REPORT OR ANY OF THE DATA AND INFORMATION PROVIDED IN THIS REPORT, INCLUDING WITHOUT LIMITATION, ANY WARRANTIES REGARDING ACCURACY, QUALITY, CORRECTNESS, COMPLETENESS, COMPREHENSIVENESS, SUITABILITY, MERCHANTABILITY, FITNESS FOR A PARTICULAR PURPOSE, TITLE, NON-INFRINGEMENT, MISAPPROPRIATION, OR OTHERWISE. ALL RISK IS ASSUMED BY THE USER. IN NO EVENT SHALL ENVIRONMENTAL DATA RESOURCES, LLC OR ITS SUBSIDIARIES, AFFILIATES OR THIRD PARTY SUPPLIERS BE LIABLE TO ANYONE FOR ANY DIRECT, INCIDENTAL, INDIRECT, SPECIAL, CONSEQUENTIAL OR OTHER DAMAGES OF ANY TYPE OR KIND (INCLUDING BUT NOT LIMITED TO LOSS OF PROFITS, LOSS OF USE, OR LOSS OF DATA), ARISING OUT OF OR IN ANY WAY CONNECTED WITH THIS REPORT OR ANY OF THE DATA AND INFORMATION PROVIDED IN THIS REPORT. Any analyses, estimates, ratings, environmental risk levels, or risk codes provided in this Report are provided for illustrative purposes only, and are not intended to provide, nor should they be interpreted as providing any facts regarding, or prediction or forecast of, any environmental risk for any property. Only an assessment performed by a qualified environmental professional can provide findings, opinions or conclusions regarding the environmental risk or conditions in, on or at any property.

Copyright 2022 by Environmental Data Resources, Inc. All rights reserved. Reproduction in any media or format, in whole or in part, of any report or map of Environmental Data Resources, Inc., or its affiliates, is prohibited without prior written permission.

EDR and its logos (including Sanborn and Sanborn Map) are trademarks of Environmental Data Resources, LLC or its affiliates. All other trademarks used herein are the property of their respective owners.

Sanborn Sheet Key

This Certified Sanborn Map Report is based upon the following Sanborn Fire Insurance map sheets.

1986 Source Sheets

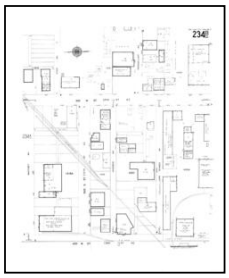

Volume 2, Sheet 234b
1986

Volume 2, Sheet 234a
1986

Certified Sanborn® Map

1986

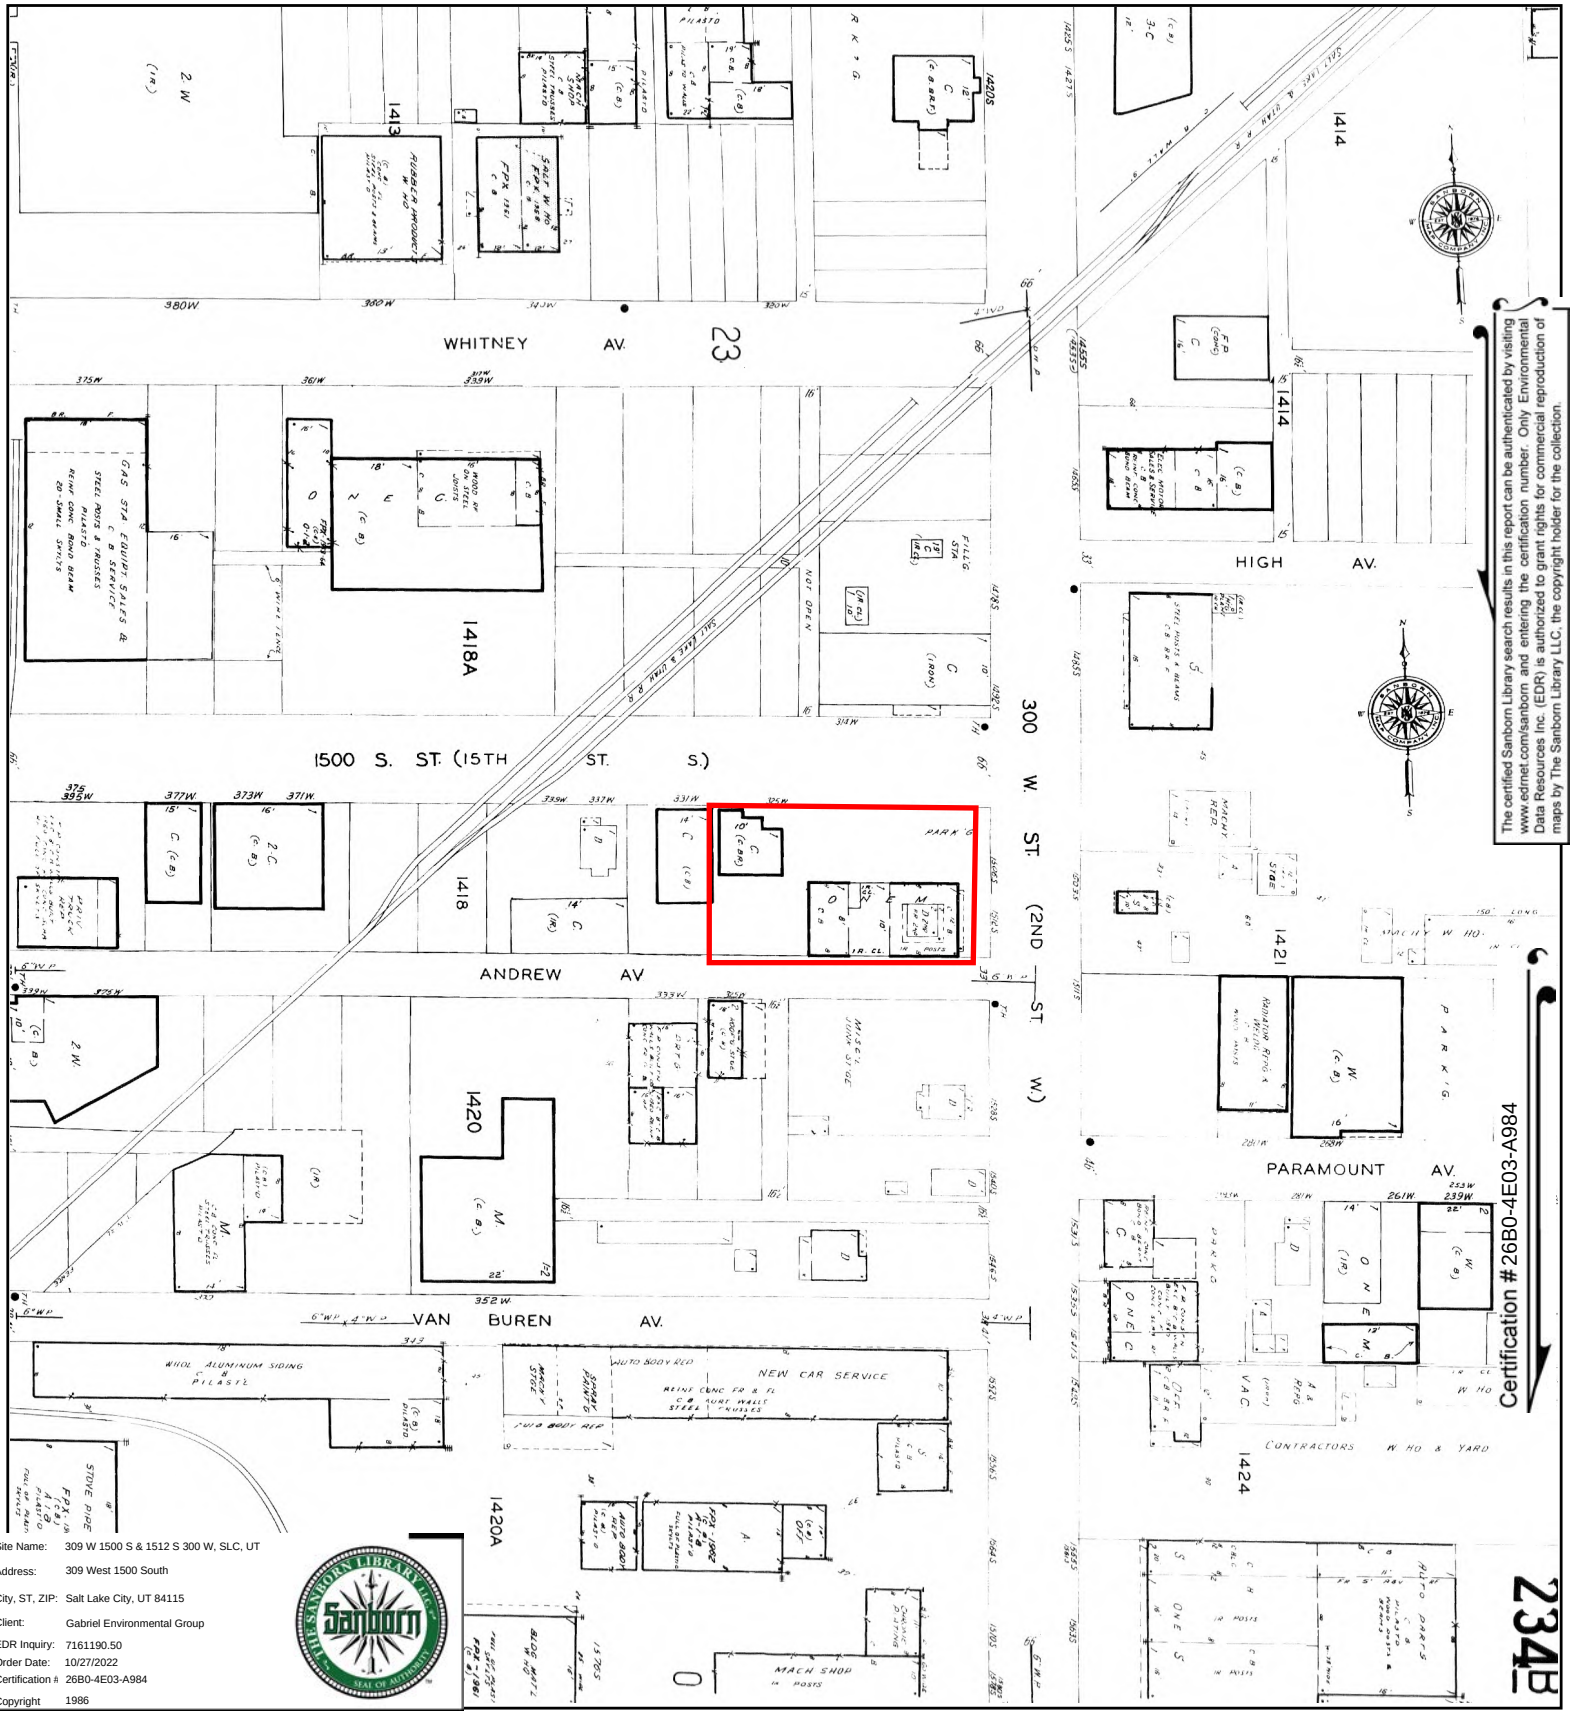

The certified Sanborn Library search results in this report can be authenticated by visiting www.edrnet.com/sanborn and entering the certification number. Only Environmental Data Resources Inc. (EDR) is authorized to grant rights for commercial reproduction of maps by The Sanborn Library LLC, the copyright holder for the collection.

Site Name:	309 W 1500 S & 1512 S 300 W, SLC, UT
Address:	309 West 1500 South
City, ST, ZIP:	Salt Lake City, UT 84115
Client:	Gabriel Environmental Group
EDR Inquiry:	7161190.50
Order Date:	10/27/2022
Certification #:	26B0-4E03-A984
Copyright	1986

This Certified Sanborn Map combines the following sheets.
Outlined areas indicate map sheets within the collection.

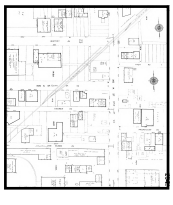

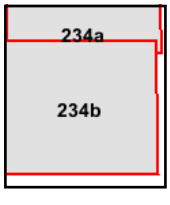

Volume 2, Sheet 234a
Volume 2, Sheet 234b

0 Feet 150 300 600

N

309 W 1500 S & 1512 S 300 W, SLC, UT
309 West 1500 South
Salt Lake City, UT 84115

Inquiry Number: 7161190.55
October 27, 2022

The EDR-City Directory Abstract

EDR® Environmental Data Resources Inc

6 Armstrong Road
Shelton, CT 06484
800.352.0050
www.edrnet.com

TABLE OF CONTENTS

SECTION

Executive Summary

Findings

City Directory Images

Thank you for your business.
Please contact EDR at 1-800-352-0050
with any questions or comments.

Disclaimer - Copyright and Trademark Notice

This Report contains certain information obtained from a variety of public and other sources reasonably available to Environmental Data Resources, Inc. It cannot be concluded from this Report that coverage information for the target and surrounding properties does not exist from other sources. **NO WARRANTY EXPRESSED OR IMPLIED, IS MADE WHATSOEVER IN CONNECTION WITH THIS REPORT. ENVIRONMENTAL DATA RESOURCES, INC. SPECIFICALLY DISCLAIMS THE MAKING OF ANY SUCH WARRANTIES, INCLUDING WITHOUT LIMITATION, MERCHANTABILITY OR FITNESS FOR A PARTICULAR USE OR PURPOSE. ALL RISK IS ASSUMED BY THE USER. IN NO EVENT SHALL ENVIRONMENTAL DATA RESOURCES, INC. BE LIABLE TO ANYONE, WHETHER ARISING OUT OF ERRORS OR OMISSIONS, NEGLIGENCE, ACCIDENT OR ANY OTHER CAUSE, FOR ANY LOSS OR DAMAGE, INCLUDING, WITHOUT LIMITATION, SPECIAL, INCIDENTAL, CONSEQUENTIAL, OR EXEMPLARY DAMAGES. ANY LIABILITY ON THE PART OF ENVIRONMENTAL DATA RESOURCES, INC. IS STRICTLY LIMITED TO A REFUND OF THE AMOUNT PAID FOR THIS REPORT.** Purchaser accepts this Report "AS IS". Any analyses, estimates, ratings, environmental risk levels or risk codes provided in this Report are provided for illustrative purposes only, and are not intended to provide, nor should they be interpreted as providing any facts regarding, or prediction orforecast of, any environmental risk for any property. Only a Phase I Environmental Site Assessment performed by an environmental professional can provide information regarding the environmental risk for any property. Additionally, the information provided in this Report is not to be construed as legal advice.

Copyright 2020 by Environmental Data Resources, Inc. All rights reserved. Reproduction in any media or format, in whole or in part, of any report or map of Environmental Data Resources, Inc. or its affiliates is prohibited without prior written permission.

EDR and its logos (including Sanborn and Sanborn Map) are trademarks of Environmental Data Resources, Inc. or its affiliates. All other trademarks used herein are the property of their respective owners.

EXECUTIVE SUMMARY

DESCRIPTION

Environmental Data Resources, Inc.'s (EDR) City Directory Abstract is a screening tool designed to assist environmental professionals in evaluating potential liability on a target property resulting from past activities. EDR's City Directory Abstract includes a search and abstract of available city directory data. For each address, the directory lists the name of the corresponding occupant at five year intervals.

Business directories including city, cross reference and telephone directories were reviewed, if available, at approximately five year intervals for the years spanning 1926 through 2017. This report compiles information gathered in this review by geocoding the latitude and longitude of properties identified and gathering information about properties within 660 feet of the target property.

A summary of the information obtained is provided in the text of this report.

RECORD SOURCES

EDR's Digital Archive combines historical directory listings from sources such as Cole Information and Dun & Bradstreet. These standard sources of property information complement and enhance each other to provide a more comprehensive report.

EDR is licensed to reproduce certain City Directory works by the copyright holders of those works. The purchaser of this EDR City Directory Report may include it in report(s) delivered to a customer. Reproduction of City Directories without permission of the publisher or licensed vendor may be a violation of copyright.

RESEARCH SUMMARY

The following research sources were consulted in the preparation of this report. An "X" indicates where information was identified in the source and provided in this report.

Year	Source	TP	Adjoining	Text Abstract	Source Image
2017	Cole Information Services	-	X	X	-
	Cole Information Services	X	X	X	-
2014	Cole Information Services	-	X	X	-
	Cole Information Services	X	X	X	-
2009	Cole Information Services	X	X	X	-
2007	Polk City Directories	-	X	X	X
	Polk City Directories	X	X	X	X
2004	Cole Information Services	X	X	X	-
2001	Polk Directories	-	-	-	-
2000	Polk City Directory	-	X	X	X

EXECUTIVE SUMMARY

Year	Source	TP	Adjoining	Text Abstract	Source Image
2000	Polk City Directory	X	X	X	X
	R. L. Polk Co.	-	X	X	X
	R. L. Polk Co.	X	X	X	X
1999	Cole Information Services	X	X	X	-
1995	R. L. Polk Co., Publishers	-	X	X	X
1994	Cole Information Services	-	X	X	-
	Cole Information Services	X	X	X	-
1991	R. L. Polk Co., Publishers	-	X	X	-
1990	R.L. Polk Co	-	X	X	X
	R.L. Polk Co	X	X	X	X
1985	R. L. Polk Co., Publishers	-	X	X	X
	R. L. Polk Co., Publishers	X	X	X	X
1981	R. L. Polk Co., Publishers	-	X	X	X
	R. L. Polk Co., Publishers	X	X	X	X
1980	R. L. Polk Co., Publishers	-	X	X	X
1976	R. L. Polk Company, Publishers	-	X	X	X
	R. L. Polk Company, Publishers	X	X	X	X
1975	R. L. Polk Co., Publishers	-	X	X	X
1971	R.L. Polk Co., Publishers	-	X	X	X
1970	R. L. Polk Co., Publishers	-	X	X	X
1965	R. L. Polk Co. Publishers	-	X	X	X
	R. L. Polk Co., Publishers	-	X	X	X
1961	R.L. Polk Co., Publishers	-	X	X	X
1956	R.L. Polk Co., Publishers	-	X	X	X
1951	R.L. Polk Co., Publishers	-	X	X	X
1946	R.L. Polk Co., Publishers	-	X	X	X
1941	R.L. Polk Co., of Utah, Publishers	-	X	X	X
1936	R.L. Polk Co., of Utah, Publishers	-	X	X	X
1931	R. L. Polk Co., Publishers	-	X	X	X
1926	R. L. Polk Co., Publishers	-	X	X	X

RECORD SOURCES

EDR's Digital Archive combines historical directory listings from sources such as Cole Information and Dun & Brad street. These standard sources of property information complement and enhance each other to provide a more comprehensive report.

EDR is licensed to reproduce certain City Directory works by the copyright holders of those works. The purchaser of this EDR City Directory Report may include it in report(s) delivered to a customer. Reproduction of City Directories without permission of the publisher or licensed vendor may be a violation of copyright.

Data by

infoUSA®

Copyright©2008
All Rights Reserved

EXECUTIVE SUMMARY

SELECTED ADDRESSES

The following addresses were selected by the client, for EDR to research. An "X" indicates where information was identified.

Address	*Type*	*Findings*
1512 South 300 West	Client Entered	X

FINDINGS

TARGET PROPERTY INFORMATION

ADDRESS

309 West 1500 South
Salt Lake City, UT 84115

FINDINGS DETAIL

Target Property research detail.

S 300 W

1512 S 300 W

Year	Uses	Source	
2007	TOOL CENTER INC tools hand	Polk City Directories	Image pg. A1
2000	TOOL CENTER THE hardware	Polk City Directory	Image pg. A8

S 300 W

1512 S 300 W

Year	Uses	Source
2017	THE TOLL CENTER INC	Cole Information Services
	THE TOOL CENTER	Cole Information Services
2014	TOLL CENTER INC THE	Cole Information Services
	TOOL CENTER INC THE	Cole Information Services
2004	THE TOOL CTR INC	Cole Information Services
1994	TOOL CENTER	Cole Information Services

S 300 WEST ST

1512 S 300 WEST ST

Year	Uses	Source	
1990	Vacant	R.L. Polk Co	Image pg. A21
1985	Grumaco woodwork mach	R. L. Polk Co., Publishers	Image pg. A28
1981	Grumaco woodwork mach	R. L. Polk Co., Publishers	Image pg. A36
1976	Elmer Leon J	R. L. Polk Company, Publishers	Image pg. A45
	Penman Clothes Line Post Co	R. L. Polk Company, Publishers	Image pg. A45
	Penman Co mfg picnic tables & benches	R. L. Polk Company, Publishers	Image pg. A45

FINDINGS

Year	Uses	Source	
1976	Penman Playground Equipment Inc	R. L. Polk Company, Publishers	Image pg. A45

South 300 West

1512 South 300 West

Year	Uses	Source	
2007	TOOL CENTER INC tools hand	Polk City Directories	Image pg. A1
2000	TOOL CENTER THE hardware	Polk City Directory	Image pg. A8
1990	Vacant	R.L. Polk Co	Image pg. A21
1985	Grumaco woodwork mach	R. L. Polk Co., Publishers	Image pg. A28
1981	Grumaco woodwork mach	R. L. Polk Co., Publishers	Image pg. A36
1976	Elmer Leon J	R. L. Polk Company, Publishers	Image pg. A45
	Penman Clothes Line Post Co	R. L. Polk Company, Publishers	Image pg. A45
	Penman Co mfg picnic tables & benches	R. L. Polk Company, Publishers	Image pg. A45
	Penman Playground Equipment Inc	R. L. Polk Company, Publishers	Image pg. A45

W 1500 S

309 W 1500 S

Year	Uses	Source	
2007	EL CHALAN PERUVIAN	Polk City Directories	Image pg. A2
	RESTAURANT restaurants	Polk City Directories	Image pg. A2

W 1500 S

309 W 1500 S

Year	Uses	Source
2009	EL CHALAN RESTAURANT	Cole Information Services
2004	EL CHALAN RESTAURANT	Cole Information Services
	OCCUPANT UNKNOWN	Cole Information Services
1999	PITCHERS MOUND	Cole Information Services

FINDINGS

ADJOINING PROPERTY DETAIL

The following Adjoining Property addresses were researched for this report. Detailed findings are provided for each address.

ANDREW AVE

321 ANDREW AVE

Year	Uses	Source	
2009	OCCUPANT UNKNOWN	Cole Information Services	
2004	OCCUPANT UNKNOWN	Cole Information Services	
1990	Vacant	R.L. Polk Co	Image pg. A22

325 ANDREW AVE

Year	Uses	Source	
2009	TITOS AUTO SALES	Cole Information Services	
	ANY & ALL TOWING	Cole Information Services	
2007	TITOS AUTO SALES LLC auto dirsused cars	Polk City Directories	Image pg. A3
	Galvez Ilona	Polk City Directories	Image pg. A3
	Galvez Esdras	Polk City Directories	Image pg. A3
2004	ANY & ALL TOWING	Cole Information Services	
	ANY & ALL AUTO	Cole Information Services	
	BEN KERBS	Cole Information Services	
2000	ANY & ALL AUTO & TOWING auto	Polk City Directory	Image pg. A9
1999	AMERA CRAFTERS	Cole Information Services	
1995	Mc Neel Amie	R. L. Polk Co., Publishers	Image pg. A17
1994	MCNEEL, AMIE	Cole Information Services	
1985	Hawley Royal Service Co	R. L. Polk Co., Publishers	Image pg. A29
1981	Rear Vacant	R. L. Polk Co., Publishers	Image pg. A37
	Hawley Marjorie	R. L. Polk Co., Publishers	Image pg. A37
1976	Rear Hawley James G	R. L. Polk Company, Publishers	Image pg. A46
	Royal Service Co roofing contr	R. L. Polk Company, Publishers	Image pg. A46
1971	Royal Service Co roofing contr	R.L. Polk Co., Publishers	Image pg. A53
	Rear Hawley James G	R.L. Polk Co., Publishers	Image pg. A53
1965	rear Slack Dennis	R. L. Polk Co. Publishers	Image pg. A61

FINDINGS

Year	Uses	Source	
1965	Royal Service Co w hse	R. L. Polk Co. Publishers	Image pg. A61
1961	Slack Roy D	R.L. Polk Co., Publishers	Image pg. A66
1956	Slack Roy D	R.L. Polk Co., Publishers	Image pg. A72
1951	Fuller Willard F	R.L. Polk Co., Publishers	Image pg. A80
1946	Fuller w illard A	R.L. Polk Co., Publishers	Image pg. A85

331 ANDREW AVE

Year	Uses	Source	
1956	Vacant	R.L. Polk Co., Publishers	Image pg. A72
1951	Butterfield Delbert S	R.L. Polk Co., Publishers	Image pg. A80
1946	Butterfield D S	R.L. Polk Co., Publishers	Image pg. A85

333 ANDREW AVE

Year	Uses	Source	
2009	PPP	Cole Information Services	
	PROCESS PRINTED PRODUCTS CO	Cole Information Services	
	3 P CO	Cole Information Services	
	III P CO	Cole Information Services	
2007	PPP 3 P INC screen printing	Polk City Directories	Image pg. A3
2004	OCCUPANT UNKNOWN	Cole Information Services	
1999	3 P INCORPORATED	Cole Information Services	
	P P P 3 P INCORPORATED	Cole Information Services	
1994	PPP 3P INC	Cole Information Services	
1990	P P P 3 P Inc decals	R.L. Polk Co	Image pg. A22
1985	P P P 3 P Inc signs	R. L. Polk Co., Publishers	Image pg. A29
1981	P P P Inc decals and labels	R. L. Polk Co., Publishers	Image pg. A37
1976	P P P Inc decals and labels	R. L. Polk Company, Publishers	Image pg. A46
1971	P P P Inc silkscreen printers	R.L. Polk Co., Publishers	Image pg. A53
1965	PPP Inc silk screen prntrs	R. L. Polk Co. Publishers	Image pg. A61
1961	PPP Inc card w riters	R.L. Polk Co., Publishers	Image pg. A66

345 ANDREW AVE

Year	Uses	Source	
1941	Fuller Willard A	R.L. Polk Co., of Utah, Publishers	Image pg. A90

FINDINGS

347 ANDREW AVE

Year	Uses	Source	
1976	No Return	R. L. Polk Company, Publishers	Image pg. A46
1971	Vacant	R.L. Polk Co., Publishers	Image pg. A53
1965	Thomas Robt F	R. L. Polk Co. Publishers	Image pg. A61
1961	Slew it Gertrude L Mrs	R.L. Polk Co., Publishers	Image pg. A66
1956	Seiw eed Wm C	R.L. Polk Co., Publishers	Image pg. A72
1951	Seiw it Wm C	R.L. Polk Co., Publishers	Image pg. A80
1946	Grow Harry R	R.L. Polk Co., Publishers	Image pg. A85
1941	Grow Harry R	R.L. Polk Co., of Utah, Publishers	Image pg. A90
1936	Grow Harry R	R.L. Polk Co., of Utah, Publishers	Image pg. A96
1931	Grow Harry R	R. L. Polk Co., Publishers	Image pg. A102
1926	Grow Harry R	R. L. Polk Co., Publishers	Image pg. A107

351 ANDREW AVE

Year	Uses	Source	
1985	Schoppe Co Inc Stge	R. L. Polk Co., Publishers	Image pg. A29
1981	Schoppe Inc Co Stge	R. L. Polk Co., Publishers	Image pg. A37
1976	Schoppe Inc Co Stge	R. L. Polk Company, Publishers	Image pg. A46
1971	Vacant	R.L. Polk Co., Publishers	Image pg. A53
1965	Redder Courtney K	R. L. Polk Co. Publishers	Image pg. A61
1961	Johnson Victor E	R.L. Polk Co., Publishers	Image pg. A66
1956	Johnson Victor E	R.L. Polk Co., Publishers	Image pg. A72
1951	Johnson Victor E	R.L. Polk Co., Publishers	Image pg. A80
1946	Johnson Victor E	R.L. Polk Co., Publishers	Image pg. A85
1936	Johnson Victor E landscape gdnr	R.L. Polk Co., of Utah, Publishers	Image pg. A96
1931	Chatw in John H	R. L. Polk Co., Publishers	Image pg. A102
1926	Chatw in John H	R. L. Polk Co., Publishers	Image pg. A107

354 ANDREW AVE

Year	Uses	Source	
1941	Johnson Victor E	R.L. Polk Co., of Utah, Publishers	Image pg. A90

FINDINGS

361 ANDREW AVE

Year	Uses	Source	
1990	Schoppe Co Inc Stge	R.L. Polk Co	Image pg. A22

375 ANDREW AVE

Year	Uses	Source	
1971	Butterfield Ernest T	R.L. Polk Co., Publishers	Image pg. A53
1965	Martinez Abe	R. L. Polk Co. Publishers	Image pg. A61
1961	Reynolds J W Co mfrs rep	R.L. Polk Co., Publishers	Image pg. A66
1956	Stone Henry J	R.L. Polk Co., Publishers	Image pg. A72
1951	Stone Henry J	R.L. Polk Co., Publishers	Image pg. A80
1946	Stone Henry J	R.L. Polk Co., Publishers	Image pg. A85
1941	Throndsen Conrad	R.L. Polk Co., of Utah, Publishers	Image pg. A90
1936	Throndsen Conrad	R.L. Polk Co., of Utah, Publishers	Image pg. A96
1931	Thorndsen Conrad	R. L. Polk Co., Publishers	Image pg. A102
1926	Hunt Ray	R. L. Polk Co., Publishers	Image pg. A107

HIGH AVE

230 HIGH AVE

Year	Uses	Source	
1990	High Country Express trucking	R.L. Polk Co	Image pg. A23

234 HIGH AVE

Year	Uses	Source	
2004	MOLERWAY FREIGHT LINES	Cole Information Services	
2000	MOLERWAY FREIGHT LINES trckg	Polk City Directory	Image pg. A10
	NEIL SOMMER TRUCKING trckg	Polk City Directory	Image pg. A10
1999	SOMMER TRUCKING NELL	Cole Information Services	
	MOLERWAY FREIGHT LINES INCORPORATED	Cole Information Services	
	MOLERWAY FREIGHT LINES INCORPORATED	Cole Information Services	
	MOLERWAY FREIGHT LINES INCORPORATED	Cole Information Services	
1994	MOLERWAY FREIGHT LINES INC	Cole Information Services	
1981	Steamco auto w ashing	R. L. Polk Co., Publishers	Image pg. A38

FINDINGS

238 HIGH AVE

Year	Uses	Source	
1990	Molerway Freight Lines Inc trucking	R.L. Polk Co	Image pg. A23
1985	Transcon Terminal trucking	R. L. Polk Co., Publishers	Image pg. A30

275 HIGH AVE

Year	Uses	Source	
2009	ALOHA TOWING	Cole Information Services	
2007	ALOHA TOWING w recker serv	Polk City Directories	Image pg. A4
	ACME CRANE RENTAL CO crane	Polk City Directories	Image pg. A4
2004	ALOHA TOWING	Cole Information Services	
2000	const eqpt mntl	Polk City Directory	Image pg. A10
	ACME CRANE RENTAL CO hvy	Polk City Directory	Image pg. A10
1999	J AND J CRANE RENTAL CORPORATION	Cole Information Services	
	ACME CRANE RENTAL COMPANY	Cole Information Services	

PARAMOUNT AVE

239 PARAMOUNT AVE

Year	Uses	Source	
2009	WESLEY GREEN ROOFING INC	Cole Information Services	
2007	Green Morris	Polk City Directories	Image pg. A5
	Fonnesbeck Kerry D	Polk City Directories	Image pg. A5
2004	WESLEY GREEN ROOFING	Cole Information Services	
2000	WESEY GREEN ROOFING frng	Polk City Directory	Image pg. A11
	adng shi mtl	Polk City Directory	Image pg. A11
1990	Green Wesley Roofing Inc	R.L. Polk Co	Image pg. A24
	Central Service Inc comi refgr	R.L. Polk Co	Image pg. A24
	Modern Overhead Doors Inc door installation serv	R.L. Polk Co	Image pg. A24
1985	Green Wesley Roofing	R. L. Polk Co., Publishers	Image pg. A31
	Central Service Inc comi refrig	R. L. Polk Co., Publishers	Image pg. A31
1981	Green Weslev Roofing	R. L. Polk Co., Publishers	Image pg. A39
1976	Hansen Max L	R. L. Polk Company, Publishers	Image pg. A47
1971	Green Morris L	R.L. Polk Co., Publishers	Image pg. A54

FINDINGS

Year	Uses	Source	
1965	Yorgason Robt K	R. L. Polk Co. Publishers	Image pg. A62
1961	Yorgason Robt K	R.L. Polk Co., Publishers	Image pg. A67
1956	rear Load Service Inc	R.L. Polk Co., Publishers	Image pg. A73
	Poyner Glen C trucking	R.L. Polk Co., Publishers	Image pg. A73
1951	Welti LaVern Mrs	R.L. Polk Co., Publishers	Image pg. A81
1946	Welti LaVerne N Mrs	R.L. Polk Co., Publishers	Image pg. A86
1936	Welti Conrad J	R.L. Polk Co., of Utah, Publishers	Image pg. A97
1931	Mullins John	R. L. Polk Co., Publishers	Image pg. A103
1926	West W Howard	R. L. Polk Co., Publishers	Image pg. A108

242 PARAMOUNT AVE

Year	Uses	Source	
1990	Vacant	R.L. Polk Co	Image pg. A24
1985	Povnor Alice S Mrs	R. L. Polk Co., Publishers	Image pg. A31
1981	Povnor Alice S Mrs	R. L. Polk Co., Publishers	Image pg. A39
1976	Poynor Claude M	R. L. Polk Company, Publishers	Image pg. A47
1971	Poynor Claude M	R.L. Polk Co., Publishers	Image pg. A54
1965	Poynor Claude M	R. L. Polk Co. Publishers	Image pg. A62
1961	Poynor Claude M	R.L. Polk Co., Publishers	Image pg. A67
1956	Poynor Claude M	R.L. Polk Co., Publishers	Image pg. A73
1951	Poynor Claude M	R.L. Polk Co., Publishers	Image pg. A81
1946	Poynor Claud M	R.L. Polk Co., Publishers	Image pg. A86
1941	Lawrence L Mrs	R.L. Polk Co., of Utah, Publishers	Image pg. A91
	Lawrence Harold	R.L. Polk Co., of Utah, Publishers	Image pg. A91
1936	Lawrence L Mrs	R.L. Polk Co., of Utah, Publishers	Image pg. A97

245 PARAMOUNT AVE

Year	Uses	Source	
2009	ROOF DR	Cole Information Services	
	HANSEN & GREEN	Cole Information Services	
	WESLEY GREEN ROOFING INC	Cole Information Services	
	PACKER EXCAVATING LLC	Cole Information Services	
2007	WESLEY GREEN CONTAINERS	Polk City Directories	Image pg. A5
	contractors	Polk City Directories	Image pg. A5

FINDINGS

Year	Uses	Source	
2007	WESLEY GREEN ROOFING roofing	Polk City Directories	Image pg. A5
	waste disposal	Polk City Directories	Image pg. A5
2004	GREEN WESLEY ROOFING INC	Cole Information Services	
	GLOYD GREEN	Cole Information Services	
1999	GREEN WESLEY ROOFING INCORPORATED	Cole Information Services	
	WESLEY GREEN CONTAINERS	Cole Information Services	
	WESLEY GREEN ROOFING INCORPORATED	Cole Information Services	
1994	CENTRAL SERVICE INC	Cole Information Services	
	WESLEY GREEN ROOFING INC	Cole Information Services	
1990	Green Wesley Roofing Addl Sp	R.L. Polk Co	Image pg. A24
1976	Vacant	R. L. Polk Company, Publishers	Image pg. A47
1971	Plywood Wholesalers	R.L. Polk Co., Publishers	Image pg. A54
	Utah Bolt Co	R.L. Polk Co., Publishers	Image pg. A54
1965	Eddys Products shipping crate	R. L. Polk Co. Publishers	Image pg. A62
	Eddy Robt R	R. L. Polk Co. Publishers	Image pg. A62
1961	Eddy Products shipping crate mfg	R.L. Polk Co., Publishers	Image pg. A67
	Eddy Robt R	R.L. Polk Co., Publishers	Image pg. A67
1956	Eddy Robt R ship crate mnfr	R.L. Polk Co., Publishers	Image pg. A73
1951	Poynor Glen C	R.L. Polk Co., Publishers	Image pg. A81
1946	Moffat Kenneth C	R.L. Polk Co., Publishers	Image pg. A86
1941	Vacant	R.L. Polk Co., of Utah, Publishers	Image pg. A91
1936	White Winifred Mrs	R.L. Polk Co., of Utah, Publishers	Image pg. A97
1931	Frohm Eliz	R. L. Polk Co., Publishers	Image pg. A103
1926	Pezold Geo	R. L. Polk Co., Publishers	Image pg. A108

253 PARAMOUNT AVE

Year	Uses	Source	
1985	Green Wesley Roofing Add Sp	R. L. Polk Co., Publishers	Image pg. A31
1981	Associated Roofing Consultants	R. L. Polk Co., Publishers	Image pg. A39
	Associated Thermographic Consultants	R. L. Polk Co., Publishers	Image pg. A39
1976	Vacant	R. L. Polk Company, Publishers	Image pg. A47
1971	Vacant	R.L. Polk Co., Publishers	Image pg. A54
1965	Vacant	R. L. Polk Co. Publishers	Image pg. A62

FINDINGS

Year	Uses	Source	
1961	Christensen Elvin	R.L. Polk Co., Publishers	Image pg. A67
1956	Scholte Jan	R.L. Polk Co., Publishers	Image pg. A73
1951	Kolman Govert	R.L. Polk Co., Publishers	Image pg. A81
1946	Ballinger Jess	R.L. Polk Co., Publishers	Image pg. A86
1941	Comes Wendell C	R.L. Polk Co., of Utah, Publishers	Image pg. A91
1936	Regh Eliz H Mrs	R.L. Polk Co., of Utah, Publishers	Image pg. A97
	Regh Alf E	R.L. Polk Co., of Utah, Publishers	Image pg. A97
1931	Reigh Jos	R. L. Polk Co., Publishers	Image pg. A103
1926	Regh Jos	R. L. Polk Co., Publishers	Image pg. A108

261 PARAMOUNT AVE

Year	Uses	Source	
2009	HARRYS PATTERN SHOP	Cole Information Services	
2007	HARRYS PATTERN SHOP molds	Polk City Directories	Image pg. A5
2004	HARRYS PATTERN SHOP	Cole Information Services	
2000	HARRY S PATTERN SHOP industrial	Polk City Directory	Image pg. A11
	pattern I	Polk City Directory	Image pg. A11
1999	HARRYS PATTERN SHOP	Cole Information Services	
1994	HARRYS PATTERN SHOP	Cole Information Services	
	SCV CORP	Cole Information Services	
1990	Harrys Pattern Shop	R.L. Polk Co	Image pg. A24
1985	Harrvs Pattern Shop	R. L. Polk Co., Publishers	Image pg. A31
1981	Harrys Pattern Shop	R. L. Polk Co., Publishers	Image pg. A39
1976	Vacant	R. L. Polk Company, Publishers	Image pg. A47
1971	Buker Rubv Mrs	R.L. Polk Co., Publishers	Image pg. A54
1965	Buker Bernhard	R. L. Polk Co. Publishers	Image pg. A62
1961	Buker Bernard H	R.L. Polk Co., Publishers	Image pg. A67
1956	Buker Bernard H	R.L. Polk Co., Publishers	Image pg. A73
1951	Buker Bernard H	R.L. Polk Co., Publishers	Image pg. A81
1946	Platt Ruby Mrs	R.L. Polk Co., Publishers	Image pg. A86
1941	Cole Arth H	R.L. Polk Co., of Utah, Publishers	Image pg. A91
1936	Cole Henry W	R.L. Polk Co., of Utah, Publishers	Image pg. A97
	Cole Wilfred H	R.L. Polk Co., of Utah, Publishers	Image pg. A97

FINDINGS

Year	Uses	Source	
1931	Cole Wm A H	R. L. Polk Co., Publishers	Image pg. A103
1926	Cole Fred C	R. L. Polk Co., Publishers	Image pg. A108

264 PARAMOUNT AVE

Year	Uses	Source	
2004	TECHNICAL BUILDING SYSTEMS	Cole Information Services	
2000	metolls svc cntrs	Polk City Directory	Image pg. A11
	TECHNICAL BUILDING SYSTEMS	Polk City Directory	Image pg. A11

268 PARAMOUNT AVE

Year	Uses	Source	
2009	STEVENS SALES CO INC	Cole Information Services	
2004	OCCUPANT UNKNOWN	Cole Information Services	
1990	Stevens Sales Co Corp mfg rep	R.L. Polk Co	Image pg. A24
1985	Stevens Sales Co mfg rep	R. L. Polk Co., Publishers	Image pg. A31
1976	Schrader Alma L	R. L. Polk Company, Publishers	Image pg. A47
1971	Schrader Joseph P	R.L. Polk Co., Publishers	Image pg. A54
1965	Schrader Jos P	R. L. Polk Co. Publishers	Image pg. A62
1961	Schrader Jos P	R.L. Polk Co., Publishers	Image pg. A67
1956	Schrader Jos P	R.L. Polk Co., Publishers	Image pg. A73
1951	Schrader Jos P	R.L. Polk Co., Publishers	Image pg. A81
1946	Schrader Jos P	R.L. Polk Co., Publishers	Image pg. A86
	Riemer Paul O F	R.L. Polk Co., Publishers	Image pg. A86
1941	Riemer Paul O F	R.L. Polk Co., of Utah, Publishers	Image pg. A91
1936	Riemer Paul	R.L. Polk Co., of Utah, Publishers	Image pg. A97
1931	Riemer Paul	R. L. Polk Co., Publishers	Image pg. A103
1926	Riemer Paul	R. L. Polk Co., Publishers	Image pg. A108

270 PARAMOUNT AVE

Year	Uses	Source	
1981	Under Constn	R. L. Polk Co., Publishers	Image pg. A39

280 PARAMOUNT AVE

Year	Uses	Source	
2007	trailer hitches	Polk City Directories	Image pg. A5

FINDINGS

Year	Uses	Source	
2007	STEEL PRODUCTS & DESIGN	Polk City Directories	Image pg. A5
2000	LEWIS Mt ARTIN C STEEL	Polk City Directory	Image pg. A11
	PRODUCTS & DESIGN misc	Polk City Directory	Image pg. A11
	metal Sw ork	Polk City Directory	Image pg. A11
1999	STEEL PRODUCTS & DESIGN	Cole Information Services	
1990	Wesley Green Roofing Addl Sp	R.L. Polk Co	Image pg. A24
1985	Vacant	R. L. Polk Co., Publishers	Image pg. A31
1981	Beck Co radiator repr	R. L. Polk Co., Publishers	Image pg. A39
1976	Beck Co radiator repr	R. L. Polk Company, Publishers	Image pg. A47
	Brand Electric Inc elec contr	R. L. Polk Company, Publishers	Image pg. A47
1971	Beck Co radiator repr	R.L. Polk Co., Publishers	Image pg. A54
1965	Beck Co w ldrs	R. L. Polk Co. Publishers	Image pg. A62
1961	Beck Co w ldrs	R.L. Polk Co., Publishers	Image pg. A67
	Paramount Specialties Co pntr	R.L. Polk Co., Publishers	Image pg. A67
1956	Charlesw orth Jack G Co painting contr	R.L. Polk Co., Publishers	Image pg. A73
	Beck Welding Co	R.L. Polk Co., Publishers	Image pg. A73

281 PARAMOUNT AVE

Year	Uses	Source	
2007	Tuft Elda A	Polk City Directories	Image pg. A5
2004	ELDA TUFT	Cole Information Services	
2000	Tu lt Byafd R	Polk City Directory	Image pg. A11
1999	OCCUPANT UNKNOWN	Cole Information Services	
1995	Tuft Byard R	R. L. Polk Co., Publishers	Image pg. A18
1994	TUFT, BYARD R	Cole Information Services	
1990	Tuft Byard R	R.L. Polk Co	Image pg. A24
1985	Tuft Byard R	R. L. Polk Co., Publishers	Image pg. A31
1981	Tuft Byard R	R. L. Polk Co., Publishers	Image pg. A39
1976	Tuft Byard R	R. L. Polk Company, Publishers	Image pg. A47
1971	Tuft Byard R	R.L. Polk Co., Publishers	Image pg. A54
1965	Tuft Byard R	R. L. Polk Co. Publishers	Image pg. A62
1961	Tuft Byard R	R.L. Polk Co., Publishers	Image pg. A67
1956	Tuft Byard R	R.L. Polk Co., Publishers	Image pg. A73

FINDINGS

Year	Uses	Source	
1951	Tuft Byard R	R.L. Polk Co., Publishers	Image pg. A81
1946	Tuft Byard R	R.L. Polk Co., Publishers	Image pg. A86
	Vacant	R.L. Polk Co., Publishers	Image pg. A86
1941	Shuman Addison M	R.L. Polk Co., of Utah, Publishers	Image pg. A91
1936	Shuman Addison M	R.L. Polk Co., of Utah, Publishers	Image pg. A97
1931	Shuman Addison	R. L. Polk Co., Publishers	Image pg. A103
1926	Kuhn Herman F	R. L. Polk Co., Publishers	Image pg. A108

283 PARAMOUNT AVE

Year	Uses	Source	
1956	Jennings Pearl Mrs	R.L. Polk Co., Publishers	Image pg. A73

S 2ND W

1415 S 2ND W

Year	Uses	Source	
1965	S&H Terminal Inc auto parts	R. L. Polk Co. Publishers	Image pg. A63
1961	Q Supply Co mfr agts	R.L. Polk Co., Publishers	Image pg. A68
1956	Snow Warren S	R.L. Polk Co., Publishers	Image pg. A74
	Higham Walt	R.L. Polk Co., Publishers	Image pg. A74
1951	Newbold Plmbg & Htg Co	R.L. Polk Co., Publishers	Image pg. A82
	Seegmiller Chas R	R.L. Polk Co., Publishers	Image pg. A82
	Banovic Jos W	R.L. Polk Co., Publishers	Image pg. A82
1926	Gatterer Ernest E	R. L. Polk Co., Publishers	Image pg. A109

1417 S 2ND W

Year	Uses	Source	
1965	Franks Cafe	R. L. Polk Co. Publishers	Image pg. A63
1961	Klares Cafe	R.L. Polk Co., Publishers	Image pg. A68
1956	Franks Cafe	R.L. Polk Co., Publishers	Image pg. A74
1951	Franks Cafe	R.L. Polk Co., Publishers	Image pg. A82

1425 S 2ND W

Year	Uses	Source	
1965	No Return	R. L. Polk Co. Publishers	Image pg. A63

FINDINGS

Year	Uses	Source	
1961	Harrinton & Co bldg materals	R.L. Polk Co., Publishers	Image pg. A68
1956	Harrington & Co bldg matis	R.L. Polk Co., Publishers	Image pg. A74
1951	Harrington L E Co bldg mtl	R.L. Polk Co., Publishers	Image pg. A82

1427 S 2ND W

Year	Uses	Source	
1956	Drew Jack	R.L. Polk Co., Publishers	Image pg. A74
1951	Harrington LeRoi E	R.L. Polk Co., Publishers	Image pg. A82

1429 S 2ND W

Year	Uses	Source	
1956	Nielson Robt	R.L. Polk Co., Publishers	Image pg. A74
1951	No return	R.L. Polk Co., Publishers	Image pg. A82

1431 S 2ND W

Year	Uses	Source	
1956	Vacant	R.L. Polk Co., Publishers	Image pg. A74
1951	Baxendale Arth B	R.L. Polk Co., Publishers	Image pg. A82
1926	Wilson Mrs Bertha	R. L. Polk Co., Publishers	Image pg. A109

1452 S 2ND W

Year	Uses	Source	
1995	Ostler Alan P	R. L. Polk Co., Publishers	Image pg. A19

1453 S 2ND W

Year	Uses	Source	
1965	Mitchell Jack A B	R. L. Polk Co. Publishers	Image pg. A63
1961	Mitchell Jack A	R.L. Polk Co., Publishers	Image pg. A68
1956	Mitchell Jack A	R.L. Polk Co., Publishers	Image pg. A74

1455 S 2ND W

Year	Uses	Source	
1956	Consolidated Freightw ays Inc	R.L. Polk Co., Publishers	Image pg. A74
1951	Mitchell Jack A	R.L. Polk Co., Publishers	Image pg. A82
1926	Vacant	R. L. Polk Co., Publishers	Image pg. A109

FINDINGS

1456 S 2ND W

Year	Uses	Source	
1951	Bee Hive Coal Co	R.L. Polk Co., Publishers	Image pg. A82

1462 S 2ND W

Year	Uses	Source	
1995	Penman Michelle	R. L. Polk Co., Publishers	Image pg. A19

1465 S 2ND W

Year	Uses	Source	
1965	Diamond Elec Mtr Repr	R. L. Polk Co. Publishers	Image pg. A63
1961	Diamond Elec Mtr Repr	R.L. Polk Co., Publishers	Image pg. A69
1956	Diamond Elec Motor Repr Co	R.L. Polk Co., Publishers	Image pg. A74
1951	Diamond Electric Motor Repair Co	R.L. Polk Co., Publishers	Image pg. A82

1475 S 2ND W

Year	Uses	Source	
1995	Jensen Brian	R. L. Polk Co., Publishers	Image pg. A19

1478 S 2ND W

Year	Uses	Source	
1965	Throndsen Conrad S	R. L. Polk Co. Publishers	Image pg. A63
1961	Throndsen Conrad S	R.L. Polk Co., Publishers	Image pg. A69
1956	Throndsen Conrad S	R.L. Polk Co., Publishers	Image pg. A74
1951	Throndsen Conrad	R.L. Polk Co., Publishers	Image pg. A82
1926	Malmborg Gus W	R. L. Polk Co., Publishers	Image pg. A109

1485 S 2ND W

Year	Uses	Source	
1965	Rocky Mountain Machinery Co	R. L. Polk Co. Publishers	Image pg. A63
1961	Rocky Mountain Machy Co	R.L. Polk Co., Publishers	Image pg. A69
1956	intersect	R.L. Polk Co., Publishers	Image pg. A74
	Rocky Mountain Machy Co	R.L. Polk Co., Publishers	Image pg. A74
1951	Wheeler J K Machinery Co	R.L. Polk Co., Publishers	Image pg. A82

FINDINGS

1492 S 2ND W

Year	Uses	Source	
1965	Dooley Lbr Co	R. L. Polk Co. Publishers	Image pg. A63
1961	Dooley Lbr Co	R.L. Polk Co., Publishers	Image pg. A69
	Mountain States Trucking	R.L. Polk Co., Publishers	Image pg. A69
	Gronlund Walter	R.L. Polk Co., Publishers	Image pg. A69

1498 S 2ND W

Year	Uses	Source	
1926	Vacant	R. L. Polk Co., Publishers	Image pg. A109

1503 S 2ND W

Year	Uses	Source	
1956	Streed Henry E	R.L. Polk Co., Publishers	Image pg. A74
1951	Streed Henry E	R.L. Polk Co., Publishers	Image pg. A82

1511 S 2ND W

Year	Uses	Source	
1965	Ulrich Alma R Mrs B	R. L. Polk Co. Publishers	Image pg. A63
1961	Ulrich Alma R Mrs	R.L. Polk Co., Publishers	Image pg. A69
1956	Ulrich Alma R Mrs 0 AIN	R.L. Polk Co., Publishers	Image pg. A74
1951	Ulrich Alma R Mrs	R.L. Polk Co., Publishers	Image pg. A82
1926	Schirmer Otto H E	R. L. Polk Co., Publishers	Image pg. A109

1512 S 2ND W

Year	Uses	Source	
1965	Penman Mfg & Sup Co playground equip	R. L. Polk Co. Publishers	Image pg. A63
1961	Penman Carl E	R.L. Polk Co., Publishers	Image pg. A69
	Penman Mfg & Sup Co steel fabricators	R.L. Polk Co., Publishers	Image pg. A69
1956	Penman Carl E	R.L. Polk Co., Publishers	Image pg. A74
	fabricators	R.L. Polk Co., Publishers	Image pg. A74
	Penman Mfg & Sup Co steel	R.L. Polk Co., Publishers	Image pg. A74
1951	steel fabricators	R.L. Polk Co., Publishers	Image pg. A82
	Penman Mfg & Supply Co	R.L. Polk Co., Publishers	Image pg. A82
	Penman Carl E	R.L. Polk Co., Publishers	Image pg. A82

FINDINGS

S 2ND WEST ST

1415 S 2ND WEST ST

Year	Uses	Source	
1946	Jacobs Harold A	R.L. Polk Co., Publishers	Image pg. A87
	Newbold Chas H	R.L. Polk Co., Publishers	Image pg. A87
1941	Newbold Chas H plmbr	R.L. Polk Co., of Utah, Publishers	Image pg. A92
1936	Newbold Chas H	R.L. Polk Co., of Utah, Publishers	Image pg. A98
	Newbold Fred W jr	R.L. Polk Co., of Utah, Publishers	Image pg. A98
1931	Wilson Wm H	R. L. Polk Co., Publishers	Image pg. A104

1427 S 2ND WEST ST

Year	Uses	Source	
1946	Harrington LeRoi E	R.L. Polk Co., Publishers	Image pg. A87

1431 S 2ND WEST ST

Year	Uses	Source	
1946	Leeuwenburg Peter B	R.L. Polk Co., Publishers	Image pg. A87
1941	Leeuwenburg P B contr	R.L. Polk Co., of Utah, Publishers	Image pg. A92
1936	Leeuwenberg P B	R.L. Polk Co., of Utah, Publishers	Image pg. A98
	Holland Coal Co	R.L. Polk Co., of Utah, Publishers	Image pg. A98
1931	Wilosn Bertha Mrs E	R. L. Polk Co., Publishers	Image pg. A104

1455 S 2ND WEST ST

Year	Uses	Source	
1946	Jenson Chas A	R.L. Polk Co., Publishers	Image pg. A87
1941	Jenson Chas A	R.L. Polk Co., of Utah, Publishers	Image pg. A92
1936	Jenson Chas A	R.L. Polk Co., of Utah, Publishers	Image pg. A98
1931	Jenson Chas A	R. L. Polk Co., Publishers	Image pg. A104

1456 S 2ND WEST ST

Year	Uses	Source	
1946	Bee Hive Coal Co	R.L. Polk Co., Publishers	Image pg. A87
1941	Bee Hive Coal Co	R.L. Polk Co., of Utah, Publishers	Image pg. A92

FINDINGS

1478 S 2ND WEST ST

Year	Uses	Source	
1971	Thiondsen Hjordis Mrs	R.L. Polk Co., Publishers	Image pg. A55
1946	Throndsen Conrad	R.L. Polk Co., Publishers	Image pg. A87
1941	Engh Iver M	R.L. Polk Co., of Utah, Publishers	Image pg. A92
1936	Engh Ivar M	R.L. Polk Co., of Utah, Publishers	Image pg. A98
1931	Bartlett Melvin	R. L. Polk Co., Publishers	Image pg. A104

1502 S 2ND WEST ST

Year	Uses	Source	
1931	Mc Farland Geo	R. L. Polk Co., Publishers	Image pg. A104

1503 S 2ND WEST ST

Year	Uses	Source	
1971	Neds Barber Shop	R.L. Polk Co., Publishers	Image pg. A56
1946	Streed Henry E	R.L. Polk Co., Publishers	Image pg. A87
1941	Streed H E contr	R.L. Polk Co., of Utah, Publishers	Image pg. A92
1936	Steed H E contr	R.L. Polk Co., of Utah, Publishers	Image pg. A98

1511 S 2ND WEST ST

Year	Uses	Source	
1971	Ulrich Alma R Mrs	R.L. Polk Co., Publishers	Image pg. A56
1946	Ulrich Chas F	R.L. Polk Co., Publishers	Image pg. A87
1941	Ulrich Chas F	R.L. Polk Co., of Utah, Publishers	Image pg. A92
1936	Schirmer Alma Mrs	R.L. Polk Co., of Utah, Publishers	Image pg. A98
1931	Schirmer Otto H E	R. L. Polk Co., Publishers	Image pg. A104

1512 S 2ND WEST ST

Year	Uses	Source	
1971	Penman Co mfg picnic tables & benches	R.L. Polk Co., Publishers	Image pg. A56
	Penman Playground Equipment Co	R.L. Polk Co., Publishers	Image pg. A56
	Penman Clothes Line Post Co	R.L. Polk Co., Publishers	Image pg. A56
	Upper Elmer Leon J	R.L. Polk Co., Publishers	Image pg. A56

FINDINGS

1526 S 2ND WEST ST

Year	Uses	Source	
1936	Peterson Gunda Mrs	R.L. Polk Co., of Utah, Publishers	Image pg. A98
1931	Kuhn Herman F	R. L. Polk Co., Publishers	Image pg. A104

1528 S 2ND WEST ST

Year	Uses	Source	
1971	Rosas Joe	R.L. Polk Co., Publishers	Image pg. A56
1946	Williams Harry R	R.L. Polk Co., Publishers	Image pg. A87
1941	Olsen Frans	R.L. Polk Co., of Utah, Publishers	Image pg. A92
1936	Kuhn Herman F	R.L. Polk Co., of Utah, Publishers	Image pg. A98

1531 S 2ND WEST ST

Year	Uses	Source	
1971	Utah Association Of Petroleum Retailers Inc	R.L. Polk Co., Publishers	Image pg. A56

1535 S 2ND WEST ST

Year	Uses	Source	
1971	Utah Supply Inc auto sups	R.L. Polk Co., Publishers	Image pg. A56
1936	Kuhn Fred	R.L. Polk Co., of Utah, Publishers	Image pg. A98

1537 S 2ND WEST ST

Year	Uses	Source	
1946	Rowsell Harold P	R.L. Polk Co., Publishers	Image pg. A87
1941	Kuhn Fred	R.L. Polk Co., of Utah, Publishers	Image pg. A92

1539 S 2ND WEST ST

Year	Uses	Source	
1946	Jensen A Lyle	R.L. Polk Co., Publishers	Image pg. A87
1941	Kuhn Herman L	R.L. Polk Co., of Utah, Publishers	Image pg. A92
1936	Kuhn Herman L	R.L. Polk Co., of Utah, Publishers	Image pg. A98

1540 S 2ND WEST ST

Year	Uses	Source	
1971	Ping Floyd	R.L. Polk Co., Publishers	Image pg. A56
1946	Anderson Cecelia W Mrs	R.L. Polk Co., Publishers	Image pg. A87
1941	Henriksen Nils	R.L. Polk Co., of Utah, Publishers	Image pg. A92

FINDINGS

Year	Uses	Source	
1941	Anderson C W Mrs	R.L. Polk Co., of Utah, Publishers	Image pg. A92
1936	Paramount Gro	R.L. Polk Co., of Utah, Publishers	Image pg. A98
	Anderson C W Mrs	R.L. Polk Co., of Utah, Publishers	Image pg. A98
1931	Paramount Gro	R. L. Polk Co., Publishers	Image pg. A104
	rear Anderson Cecelia W Mrs	R. L. Polk Co., Publishers	Image pg. A104
	rear Streed Henry	R. L. Polk Co., Publishers	Image pg. A104

1541 S 2ND WEST ST

Year	Uses	Source	
1971	Black & Decker Mfg Co tool mfrs	R.L. Polk Co., Publishers	Image pg. A56

1546 S 2ND WEST ST

Year	Uses	Source	
1971	Blechert G Albert	R.L. Polk Co., Publishers	Image pg. A56
1946	Blechert Albert G	R.L. Polk Co., Publishers	Image pg. A87
1941	Blechert Albert G	R.L. Polk Co., of Utah, Publishers	Image pg. A92
1936	Blechart Albert G	R.L. Polk Co., of Utah, Publishers	Image pg. A98
1931	Blechert Albt G	R. L. Polk Co., Publishers	Image pg. A104

1549 S 2ND WEST ST

Year	Uses	Source	
1971	Olson Construction Co	R.L. Polk Co., Publishers	Image pg. A56

1552 S 2ND WEST ST

Year	Uses	Source	
1971	White Auto Painting & Metal Works	R.L. Polk Co., Publishers	Image pg. A56

1554 S 2ND WEST ST

Year	Uses	Source	
1971	White Auto Painting Shop	R.L. Polk Co., Publishers	Image pg. A56

1555 S 2ND WEST ST

Year	Uses	Source	
1971	Six States Distributors Inc w hol auto parts	R.L. Polk Co., Publishers	Image pg. A56

FINDINGS

1556 S 2ND WEST ST

Year	Uses	Source	
1971	Eutectic Welding Alloys Co	R.L. Polk Co., Publishers	Image pg. A56

1558 S 2ND WEST ST

Year	Uses	Source	
1971	Trumps Inc pipe & fittings metal prod	R.L. Polk Co., Publishers	Image pg. A56

1563 S 2ND WEST ST

Year	Uses	Source	
1971	Hafers Inc auto parts	R.L. Polk Co., Publishers	Image pg. A56
1946	Butaun Co Inc	R.L. Polk Co., Publishers	Image pg. A87

1564 S 2ND WEST ST

Year	Uses	Source	
1971	Friedman Equipment Co used machy	R.L. Polk Co., Publishers	Image pg. A56
	Battery Distributing Warehouse Corp	R.L. Polk Co., Publishers	Image pg. A56

S 300 W

1423 S 300 W

Year	Uses	Source	
2007	GREEN STREET WIRELESS	Polk City Directories	Image pg. A1
	CHECK N GO check cashing serv	Polk City Directories	Image pg. A1
	cellular telephones	Polk City Directories	Image pg. A1
2000	TRUCKERS CAFE eating place	Polk City Directory	Image pg. A8

1425 S 300 W

Year	Uses	Source	
2007	No Current Listing	Polk City Directories	Image pg. A1
2000	A A CARBIDES repair svc	Polk City Directory	Image pg. A8

1427 S 300 W

Year	Uses	Source	
2007	cigarette & tobacco dirs	Polk City Directories	Image pg. A1
	ONE STOP SMOKE SHOP cigar	Polk City Directories	Image pg. A1
2000	INTERMOUNTAIN BATTERY auto	Polk City Directory	Image pg. A8

FINDINGS

Year	Uses	Source	
2000	home sppi str	Polk City Directory	Image pg. A8

1445 S 300 W

Year	Uses	Source	
2000	Lejor Jessa E	Polk City Directory	Image pg. A8

1465 S 300 W

Year	Uses	Source	
2007	TOOL electric motors dirs/rpr	Polk City Directories	Image pg. A1
	DIAMOND ELECTRIC MOTOR	Polk City Directories	Image pg. A1
2000	LARSEN SLUDER VENTURE	Polk City Directory	Image pg. A8
	nrsdntl bidg optrs	Polk City Directory	Image pg. A8

1478 S 300 W

Year	Uses	Source	
2007	STAR WASH & LUBE car w ashing	Polk City Directories	Image pg. A1
	& polishing	Polk City Directories	Image pg. A1
2000	V 1 PROPANE lqfd petro gas dir	Polk City Directory	Image pg. A8

1485 S 300 W

Year	Uses	Source	
2007	J M GRISLEY MACHINE TOOLS	Polk City Directories	Image pg. A1
	Grisley Peter R	Polk City Directories	Image pg. A1
	mach tools mfrs	Polk City Directories	Image pg. A1
	conveying equip	Polk City Directories	Image pg. A1
	OMNI LIFT INC conveyors	Polk City Directories	Image pg. A1
2000	GRISLEY P R CO mtrcycis bcyl prt HGH i	Polk City Directory	Image pg. A8

1494 S 300 W

Year	Uses	Source	
2007	veterans & military org	Polk City Directories	Image pg. A1
	Kreuger Al E	Polk City Directories	Image pg. A1
	UTAHANS FOR VETERANS	Polk City Directories	Image pg. A1
2000	prdcts	Polk City Directory	Image pg. A8
	ULTRA TECH ENGINEERING food	Polk City Directory	Image pg. A8
	govt ofc	Polk City Directory	Image pg. A8

Year	Uses	Source	
2000	NATIVE CIVIL RIGHTS PROJECT	Polk City Directory	Image pg. A8

1503 S 300 W

Year	Uses	Source	
2007	CHRISTINAS BARBER SHOP	Polk City Directories	Image pg. A1
	barbers	Polk City Directories	Image pg. A1
2000	2059 CHRISTINAS BARBER SHOP	Polk City Directory	Image pg. A8
	barber shops	Polk City Directory	Image pg. A8

1528 S 300 W

Year	Uses	Source	
2007	food products mfrs	Polk City Directories	Image pg. A1
	LA FLOR DE SALT LAKE mexican	Polk City Directories	Image pg. A1

1531 S 300 W

Year	Uses	Source	
2007	SAN JOSE UPHOLSTERY	Polk City Directories	Image pg. A1
	RECOVERY upholsterers	Polk City Directories	Image pg. A1

1541 S 300 W

Year	Uses	Source	
2007	motors dirs/rpr	Polk City Directories	Image pg. A1
	DEWALT FACTORY SVC electric	Polk City Directories	Image pg. A1
	tools electric	Polk City Directories	Image pg. A1
	tools electric	Polk City Directories	Image pg. A1
	DE WALT INDUSTRIAL TOOL CO	Polk City Directories	Image pg. A1
2000	DEWALT INDUSTRIAL TOOL CO	Polk City Directory	Image pg. A8
	repair svcs	Polk City Directory	Image pg. A8

1546 S 300 W

Year	Uses	Source	
2007	ACTION OFFICE EQUIPMENT	Polk City Directories	Image pg. A1
	typewriters	Polk City Directories	Image pg. A1
	ROYAL CASH REGISTER SALES	Polk City Directories	Image pg. A1
	cash registers & supl	Polk City Directories	Image pg. A1
2000	ACTION OFFICE EQUIPMENT	Polk City Directory	Image pg. A8

FINDINGS

Year	Uses	Source	
2000	comptr maint rpr	Polk City Directory	Image pg. A8

1554 S 300 W

Year	Uses	Source	
2007	SCOON CORP tools mfrs	Polk City Directories	Image pg. A1
2000	SAC RAC busn svcs	Polk City Directory	Image pg. A8

1556 S 300 W

Year	Uses	Source	
2007	WALLYS INJECTION SVC fuel	Polk City Directories	Image pg. A1
	injection equip	Polk City Directories	Image pg. A1

1558 S 300 W

Year	Uses	Source	
2007	TRUMPS INC sheet metal	Polk City Directories	Image pg. A1
	fabricators	Polk City Directories	Image pg. A1
2000	TRUMPS sheet metalw ork	Polk City Directory	Image pg. A8

1563 S 300 W

Year	Uses	Source	
2007	HAFERS INC auto parts & suplmfrs	Polk City Directories	Image pg. A1
2000	HAFERS mtr vhcl spis prts	Polk City Directory	Image pg. A8

S 300 W

1420 S 300 W

Year	Uses	Source
2004	OCCUPANT UNKNOWN	Cole Information Services
	ZIONS BANK	Cole Information Services
1994	ZIONS FIRST NATIONAL BANK	Cole Information Services

1423 S 300 W

Year	Uses	Source
2017	LIBERTY TAX SERVICE	Cole Information Services
	1ST CHOICE MONEY CENTER	Cole Information Services
	EVELYN AVELAR	Cole Information Services
2014	EVELYN AVELAR	Cole Information Services

FINDINGS

Year	Uses	Source
2014	1ST CHOICE MONEY CENTER	Cole Information Services
	GREEN STREET WIRELESS	Cole Information Services

1425 S 300 W

Year	Uses	Source
2017	MY THAI ASIAN CUISINE	Cole Information Services
2014	MY THAI ASIAN CUISINE	Cole Information Services
2004	OCCUPANT UNKNOWN	Cole Information Services
1994	NEW IMAGE VAN MFG	Cole Information Services

1427 S 300 W

Year	Uses	Source
2017	ONE STOP SMOKE SHOP	Cole Information Services
	4 SEASONS NAILS	Cole Information Services
	SUBWAY	Cole Information Services
2014	4 SEASONS NAILS	Cole Information Services
	SANTA PASTA	Cole Information Services
	ONE STOP SMOKE SHOP	Cole Information Services
2009	CHILEAN DELI LLC	Cole Information Services
2004	INTERMOUNTAIN BATTERY INC	Cole Information Services
1994	INTERMOUNTAIN BATTERY	Cole Information Services

1455 S 300 W

Year	Uses	Source
2017	DIAMOND ELECTRIC MOTOR & TOOL	Cole Information Services

1465 S 300 W

Year	Uses	Source
2017	DIAMOND ELECTRIC INC	Cole Information Services
2014	DIAMOND ELECTRIC INC	Cole Information Services
	DIAMOND ELECTRIC MOTOR & TOOL	Cole Information Services
2004	OCCUPANT UNKNOWN	Cole Information Services
	DIAMOND ELECTRIC INC	Cole Information Services
1994	DIAMOND ELECTRIC MOTOR & TOOL	Cole Information Services

FINDINGS

1478 S 300 W

Year	Uses	Source
2017	MISTER CAR WASH	Cole Information Services
2014	MISTER CAR WASH	Cole Information Services
2009	HERITAGE OPERATING L P	Cole Information Services
2004	V 1 PROPANE	Cole Information Services
	OCCUPANT UNKNOWN	Cole Information Services
1994	V 1 PROPANE	Cole Information Services

1480 S 300 W

Year	Uses	Source
2017	STAR WASH & LUBE	Cole Information Services
2014	STAR WASH & LUBE	Cole Information Services
2009	PREMIER CAR WASH SYSTEMS	Cole Information Services

1485 S 300 W

Year	Uses	Source
2017	J M GRISLEY MACHINE TOOLS	Cole Information Services
2014	OMNI LIFT INC	Cole Information Services
	LOCKS & LOCKSMITHS	Cole Information Services
	JM GRISLEY MACHINE TOOLS INC	Cole Information Services
2009	J M GRISLEY MACHINE TOOLS INC	Cole Information Services
	OMNI LIFT INC	Cole Information Services
	CERTIFIED INSURANCE AGENCY INC	Cole Information Services
2004	OMNI LIFT INC	Cole Information Services
	JM GRISLEY MACHINE TOOLS INC	Cole Information Services
1994	J M GRISLEY MACHINE TOOLS	Cole Information Services

1494 S 300 W

Year	Uses	Source
2017	PRECISION APPLIANCE	Cole Information Services
2014	PRECISION APPLIANCE	Cole Information Services
2009	NEXT GENERATION MOTORSPORT	Cole Information Services
2004	OCCUPANT UNKNOWN	Cole Information Services
	ULTRA TECH ENGINEERING	Cole Information Services

FINDINGS

Year	Uses	Source
1994	ULTRA TECH ENGINEERING	Cole Information Services

1503 S 300 W

Year	Uses	Source
2017	CHRISTINAS BARBER SHOP	Cole Information Services
2014	CHRISTINAS BARBER SHOP	Cole Information Services
2009	CHRISTINA S BARBER SHOP	Cole Information Services
1994	NEDS BARBER SHOP	Cole Information Services

1511 S 300 W

Year	Uses	Source
2014	GLOYD GREEN	Cole Information Services
2009	GLOYD GREEN	Cole Information Services

1525 S 300 W

Year	Uses	Source
2017	CRANKSHAFT GRINDERS	Cole Information Services
2014	CRANKSHAFT GRIND & METALIZINGCO	Cole Information Services

1528 S 300 W

Year	Uses	Source
2017	LA FLOR DE SALT LAKE	Cole Information Services
2014	LA FLOR DE SALT LAKE	Cole Information Services
2009	LA FLOR DE SALT LAKE INC	Cole Information Services
2004	LA FLOR DE SALT LAKE	Cole Information Services
	OCCUPANT UNKNOWN	Cole Information Services
1994	NOEL PLASTERING	Cole Information Services

1531 S 300 W

Year	Uses	Source
2009	SAN JOSE UPHOLSTERY RECOVERY	Cole Information Services
2004	OCCUPANT UNKNOWN	Cole Information Services
1994	SUPER TINTS	Cole Information Services

FINDINGS

1541 S 300 W

Year	Uses	Source
2017	MILL CREEK CACAO ROASTERS	Cole Information Services
2004	BLACK & DECKER	Cole Information Services
1994	BLACK & DECKER	Cole Information Services

1546 S 300 W

Year	Uses	Source
2017	ACTION OFFICE EQUIPMENT	Cole Information Services
2014	ACTION OFFICE EQUIPMENT	Cole Information Services
2004	ACTION OFFICE EQUIPMENT	Cole Information Services

1549 S 300 W

Year	Uses	Source
2017	SWIRL WOODCRAFT	Cole Information Services
2014	SWIRL WOODCRAFT	Cole Information Services
2004	OCCUPANT UNKNOWN	Cole Information Services

1552 S 300 W

Year	Uses	Source
2017	QUALITY AUTOMOTIVE FLEET SERVICES	Cole Information Services
	CV AXLE EXPRESS	Cole Information Services
2014	QUALITY AUTOMOTIVE FLEET SERVICES	Cole Information Services
	CV AXLE EXPRESS	Cole Information Services
2004	MORGAN SPORTSCAR WEST	Cole Information Services
	OCCUPANT UNKNOWN	Cole Information Services
1994	WHITES BODY SHOP	Cole Information Services

1554 S 300 W

Year	Uses	Source
2004	PETER HOODES	Cole Information Services

1556 S 300 W

Year	Uses	Source
2017	CERTIFIED INJECTION SERVICE	Cole Information Services
2014	WALLYS INJECTION SERVICE	Cole Information Services

FINDINGS

Year	Uses	Source
2014	CERTIFIED INJECTION	Cole Information Services
2009	WALLYS INJECTION SERVICE	Cole Information Services
2004	WALLYS INJECTION SERVICE	Cole Information Services
1994	CERTIFIED INJECTION SVC	Cole Information Services

1558 S 300 W

Year	Uses	Source
2017	UNITED STATES GOVERNMENT	Cole Information Services
	CERTIFIED INJECTION SERVICES	Cole Information Services
2014	CERTIFIED INJECTION SERVICES	Cole Information Services
2004	TRUMPS INC	Cole Information Services
1994	TRUMPS INC	Cole Information Services

1563 S 300 W

Year	Uses	Source
2014	CHARLES EMISON	Cole Information Services
2009	HAFERS INC	Cole Information Services
2004	HAFERS INC	Cole Information Services
	AUTO PARTS DEPO	Cole Information Services
	LARRY DONELSON	Cole Information Services

S 300 WEST ST

1417 S 300 WEST ST

Year	Uses	Source	
1990	No Return	R.L. Polk Co	Image pg. A21
1985	Country Kitchen restr	R. L. Polk Co., Publishers	Image pg. A28
1981	Olympic Cafe	R. L. Polk Co., Publishers	Image pg. A36
1976	Jacks Breakfast Place	R. L. Polk Company, Publishers	Image pg. A45

1420 S 300 WEST ST

Year	Uses	Source	
1990	Zions First National Bank	R.L. Polk Co	Image pg. A21
1985	Zions First National Bank	R. L. Polk Co., Publishers	Image pg. A28
1981	Zions First National Bank	R. L. Polk Co., Publishers	Image pg. A36

FINDINGS

Year	Uses	Source	
1976	Zions First National Bank	R. L. Polk Company, Publishers	Image pg. A45

1423 S 300 WEST ST

Year	Uses	Source	
1990	No Return	R.L. Polk Co	Image pg. A21
1985	Brand Electric elec contrs	R. L. Polk Co., Publishers	Image pg. A28
1981	Brand Electric elec contr	R. L. Polk Co., Publishers	Image pg. A36
1976	American Business Products	R. L. Polk Company, Publishers	Image pg. A45

1425 S 300 WEST ST

Year	Uses	Source	
1990	New Image Vans conversion & accessories	R.L. Polk Co	Image pg. A21
1985	Med Index Inc med reference sys	R. L. Polk Co., Publishers	Image pg. A28
1981	Marves Auto	R. L. Polk Co., Publishers	Image pg. A36
1976	Pro Printers printing co	R. L. Polk Company, Publishers	Image pg. A45

1427 S 300 WEST ST

Year	Uses	Source	
1990	Intermountain Battery Inc ret batteries	R.L. Polk Co	Image pg. A21
1985	Intermountain Battery Inc ret batteries	R. L. Polk Co., Publishers	Image pg. A28
1981	Intermountain Battery Inc ret batteries	R. L. Polk Co., Publishers	Image pg. A36
1976	Intermountain Battery ret	R. L. Polk Company, Publishers	Image pg. A45

1453 S 300 WEST ST

Year	Uses	Source	
1976	Bodily David S	R. L. Polk Company, Publishers	Image pg. A45

1455 S 300 WEST ST

Year	Uses	Source	
1990	Diamond Electric Inc Tool Repair heavy duty elec tools dept	R.L. Polk Co	Image pg. A21
1985	Diamond Electric Inc Tool Repair heavy	R. L. Polk Co., Publishers	Image pg. A28
	duty elec tools dept	R. L. Polk Co., Publishers	Image pg. A28
1981	Diamond Electric Inc heavy duty elec	R. L. Polk Co., Publishers	Image pg. A36
	tools dept	R. L. Polk Co., Publishers	Image pg. A36

FINDINGS

1465 S 300 WEST ST

Year	Uses	Source	
1990	Diamond Electric Inc contrs	R.L. Polk Co	Image pg. A21
1985	Diamond Electric Inc	R. L. Polk Co., Publishers	Image pg. A28
1981	Diamond Electric Inc	R. L. Polk Co., Publishers	Image pg. A36
1976	Diamond Electric Inc	R. L. Polk Company, Publishers	Image pg. A45

1478 S 300 WEST ST

Year	Uses	Source	
1990	V One Propane self serv gas sta	R.L. Polk Co	Image pg. A21
1985	V One Oil self serv gas sta	R. L. Polk Co., Publishers	Image pg. A28
1981	V One Oil self serv gas st	R. L. Polk Co., Publishers	Image pg. A36
1976	V One Oil self serv gas sta	R. L. Polk Company, Publishers	Image pg. A45

1485 S 300 WEST ST

Year	Uses	Source	
1990	Grisley J M Machine Tools mach sup	R.L. Polk Co	Image pg. A21
1985	Grisley J M Machine Tools mach sup	R. L. Polk Co., Publishers	Image pg. A28
1981	Grisley J M Machine Tools Inc mach sup	R. L. Polk Co., Publishers	Image pg. A36
1976	Grisley J M Machine Tools mach sup	R. L. Polk Company, Publishers	Image pg. A45

1494 S 300 WEST ST

Year	Uses	Source	
1990	Utah Air Brake Exchange Co trk air brake parts sas	R.L. Polk Co	Image pg. A21
1985	A & H Supply fashion carpet fl covering	R. L. Polk Co., Publishers	Image pg. A28
1981	Three H Medical Supply	R. L. Polk Co., Publishers	Image pg. A36
1976	A & H Supply w hol distr	R. L. Polk Company, Publishers	Image pg. A45

1503 S 300 WEST ST

Year	Uses	Source	
1990	Neds Barber Shop	R.L. Polk Co	Image pg. A21
1985	Neds Barber Shop	R. L. Polk Co., Publishers	Image pg. A28
1981	Neds Barber Shop	R. L. Polk Co., Publishers	Image pg. A36
1976	Neds Barber Shop	R. L. Polk Company, Publishers	Image pg. A45

FINDINGS

1511 S 300 WEST ST

Year	Uses	Source	
1976	Vacant	R. L. Polk Company, Publishers	Image pg. A45

1528 S 300 WEST ST

Year	Uses	Source	
1990	Vacant	R.L. Polk Co	Image pg. A21
1985	Vacant	R. L. Polk Co., Publishers	Image pg. A28
1981	Vacant	R. L. Polk Co., Publishers	Image pg. A36
1976	Garcia Adeline Mrs	R. L. Polk Company, Publishers	Image pg. A45

1531 S 300 WEST ST

Year	Uses	Source	
1990	Truck Parts Connection The ret trk parts	R.L. Polk Co	Image pg. A21
1985	Action Ride Seat Covers automobile seat covers	R. L. Polk Co., Publishers	Image pg. A28
1981	Coloration Ltd	R. L. Polk Co., Publishers	Image pg. A36
1976	Utah Association Of Petroleum Retailers Inc	R. L. Polk Company, Publishers	Image pg. A45

1540 S 300 WEST ST

Year	Uses	Source	
1985	Davis Jimmy	R. L. Polk Co., Publishers	Image pg. A28
1981	Elmer Jessie L	R. L. Polk Co., Publishers	Image pg. A36
1976	Vacant	R. L. Polk Company, Publishers	Image pg. A45

1541 S 300 WEST ST

Year	Uses	Source	
1990	Black & Decker U S Inc tool mfrs	R.L. Polk Co	Image pg. A21
1985	Black & Decker U S Inc tool mfrs	R. L. Polk Co., Publishers	Image pg. A28
1981	Black & Decker Mfg Co	R. L. Polk Co., Publishers	Image pg. A36
1976	Black & Decker Mfg Co	R. L. Polk Company, Publishers	Image pg. A45

1546 S 300 WEST ST

Year	Uses	Source	
1990	Vacant	R.L. Polk Co	Image pg. A21
1985	No Return	R. L. Polk Co., Publishers	Image pg. A28
1981	Blichert Albert	R. L. Polk Co., Publishers	Image pg. A36

FINDINGS

Year	Uses	Source	
1976	No Return	R. L. Polk Company, Publishers	Image pg. A45

1549 S 300 WEST ST

Year	Uses	Source	
1990	Vacant	R.L. Polk Co	Image pg. A21
1985	Dutra Construction	R. L. Polk Co., Publishers	Image pg. A28
1981	Olson Construction Co	R. L. Polk Co., Publishers	Image pg. A36
1976	Olson Construction Co	R. L. Polk Company, Publishers	Image pg. A45

1552 S 300 WEST ST

Year	Uses	Source	
1990	White Auto Painting & Body Shop	R.L. Polk Co	Image pg. A21
1985	White Auto Painting & Body Shop	R. L. Polk Co., Publishers	Image pg. A28
1981	White Auto Painting & Body Shop	R. L. Polk Co., Publishers	Image pg. A36
1976	White Auto Painting & Metal Works	R. L. Polk Company, Publishers	Image pg. A45

1554 S 300 WEST ST

Year	Uses	Source	
1990	White Auto Addn Sp	R.L. Polk Co	Image pg. A21
1985	White Auto Addn Sp	R. L. Polk Co., Publishers	Image pg. A28
1981	Exterior Design	R. L. Polk Co., Publishers	Image pg. A36
1976	White Auto Painting Shop Addn Space	R. L. Polk Company, Publishers	Image pg. A45

1555 S 300 WEST ST

Year	Uses	Source	
1990	Hafers Inc Whse	R.L. Polk Co	Image pg. A21
1985	Hafers Inc Whse	R. L. Polk Co., Publishers	Image pg. A28
1981	Hafers Inc Whse	R. L. Polk Co., Publishers	Image pg. A36
1976	Six States Distributors Inc w hol auto parts	R. L. Polk Company, Publishers	Image pg. A45

1556 S 300 WEST ST

Year	Uses	Source	
1990	Certified Injection Service Inc	R.L. Polk Co	Image pg. A21
1985	Certified Injection Service & Supply Inc	R. L. Polk Co., Publishers	Image pg. A28
1981	Vacant	R. L. Polk Co., Publishers	Image pg. A36
1976	Eutectic & Castolin	R. L. Polk Company, Publishers	Image pg. A45

FINDINGS

1558 S 300 WEST ST

Year	Uses	Source	
1990	Trumps Inc pipe & fittings mtl prod mfg	R.L. Polk Co	Image pg. A21
1985	Trumps Inc pipe & fittings rntl prod	R. L. Polk Co., Publishers	Image pg. A28
1981	Trumps Inc pipe & fittings mtl prod mfg	R. L. Polk Co., Publishers	Image pg. A36
1976	Trumps Inc pipe & fittings metal prod	R. L. Polk Company, Publishers	Image pg. A45

1563 S 300 WEST ST

Year	Uses	Source	
1990	Hafers Inc auto parts	R.L. Polk Co	Image pg. A21
1985	Hafers Inc auto parts	R. L. Polk Co., Publishers	Image pg. A28
1981	Hafers Inc auto parts	R. L. Polk Co., Publishers	Image pg. A36
1976	Hafers Inc auto parts	R. L. Polk Company, Publishers	Image pg. A45

1564 S 300 WEST ST

Year	Uses	Source	
1990	Montroy Supply Co Inc sign sups w hol	R.L. Polk Co	Image pg. A21
	Montroy Supply Co Addl Sp	R.L. Polk Co	Image pg. A21
1985	Vacant	R. L. Polk Co., Publishers	Image pg. A28
	a Vacant	R. L. Polk Co., Publishers	Image pg. A28
1981	Friedman Industrial Center property leasing	R. L. Polk Co., Publishers	Image pg. A36
	a G B W Inc	R. L. Polk Co., Publishers	Image pg. A36
1976	Battery Warehouse Distributing Corp	R. L. Polk Company, Publishers	Image pg. A45
	Friedman Industrial Center property leasing	R. L. Polk Company, Publishers	Image pg. A45

VAN BUREN

317 VAN BUREN

Year	Uses	Source	
1965	Giorgio Frank	R. L. Polk Co., Publishers	Image pg. A64

329 VAN BUREN

Year	Uses	Source	
1965	Siddow ay Ralph H	R. L. Polk Co., Publishers	Image pg. A64

FINDINGS

330 VAN BUREN

Year	Uses	Source	
1965	Reid Bruce W	R. L. Polk Co., Publishers	Image pg. A64

339 VAN BUREN

Year	Uses	Source	
1965	Pezel John D	R. L. Polk Co., Publishers	Image pg. A64

340 VAN BUREN

Year	Uses	Source	
1965	Saldivar Louis J	R. L. Polk Co., Publishers	Image pg. A64

349 VAN BUREN

Year	Uses	Source	
1965	Buck Wrh E	R. L. Polk Co., Publishers	Image pg. A64

350 VAN BUREN

Year	Uses	Source	
1965	Nicol Lucille M Mrs	R. L. Polk Co., Publishers	Image pg. A64

361 VAN BUREN

Year	Uses	Source	
1965	Young Reid W	R. L. Polk Co., Publishers	Image pg. A64

362 VAN BUREN

Year	Uses	Source	
1965	Smith Luther C	R. L. Polk Co., Publishers	Image pg. A64

373 VAN BUREN

Year	Uses	Source	
1965	Berghout Richd	R. L. Polk Co., Publishers	Image pg. A64

374 VAN BUREN

Year	Uses	Source	
1965	Dow d Hubert F	R. L. Polk Co., Publishers	Image pg. A64

385 VAN BUREN

Year	Uses	Source	
1965	Sherman Jas A	R. L. Polk Co., Publishers	Image pg. A64

530 VAN BUREN

Year	Uses	Source	
1965	Engman Dean N	R. L. Polk Co., Publishers	Image pg. A64

534 VAN BUREN

Year	Uses	Source	
1965	Under Constn	R. L. Polk Co., Publishers	Image pg. A64

540 VAN BUREN

Year	Uses	Source	
1965	Green Paul D	R. L. Polk Co., Publishers	Image pg. A64

550 VAN BUREN

Year	Uses	Source	
1965	Christensen Phillip D	R. L. Polk Co., Publishers	Image pg. A64

VAN BUREN AVE

340 VAN BUREN AVE

Year	Uses	Source	
1971	Under Constn	R.L. Polk Co., Publishers	Image pg. A57
1961	Fisher Arth J	R.L. Polk Co., Publishers	Image pg. A70
1956	Fisher Arth J	R.L. Polk Co., Publishers	Image pg. A76
	Fisher Arth J	R.L. Polk Co., Publishers	Image pg. A75
1951	McQueen Fay R	R.L. Polk Co., Publishers	Image pg. A83
1946	McQueen Tay R	R.L. Polk Co., Publishers	Image pg. A88
1941	Wilkins Orson A	R.L. Polk Co., of Utah, Publishers	Image pg. A93
1936	Wilkins Orson A	R.L. Polk Co., of Utah, Publishers	Image pg. A99
	Babcock Donald	R.L. Polk Co., of Utah, Publishers	Image pg. A99

349 VAN BUREN AVE

Year	Uses	Source	
2007	UTE CAL AUTO SALES auto dirsused cars	Polk City Directories	Image pg. A6
2004	CAL UTE	Cole Information Services	
	UTE CAL AUTO SALES	Cole Information Services	
2000	CORP used car dealers	Polk City Directory	Image pg. A12
	UTE CAL LAND DEVELOPMENT	Polk City Directory	Image pg. A12

FINDINGS

Year	Uses	Source	
1994	RWM	Cole Information Services	
	B C RECYCLING	Cole Information Services	
	SUMP & TRAP CLEANING INC	Cole Information Services	
	V J ENVIRONMENTAL INC	Cole Information Services	
1990	Vacant	R.L. Polk Co	Image pg. A25
1985	Alside Supply Center	R. L. Polk Co., Publishers	Image pg. A32
1981	Alside Supply Center	R. L. Polk Co., Publishers	Image pg. A40
1976	Alside Aluminum Supply Co	R. L. Polk Company, Publishers	Image pg. A48
1971	Alside Aluminum Supply Co	R.L. Polk Co., Publishers	Image pg. A57
1961	Aluminum Supply Co siding	R.L. Polk Co., Publishers	Image pg. A70

350 VAN BUREN AVE

Year	Uses	Source	
1946	Cox Law rence J	R.L. Polk Co., Publishers	Image pg. A88
1941	Under constn	R.L. Polk Co., of Utah, Publishers	Image pg. A93

352 VAN BUREN AVE

Year	Uses	Source	
2009	SCHOPPE CO INC	Cole Information Services	
2007	contractors	Polk City Directories	Image pg. A6
	SCHOPPE CO INC sheet metal w ork	Polk City Directories	Image pg. A6
2004	OCCUPANT UNKNOWN	Cole Information Services	
	SCHOPPE CO	Cole Information Services	
2000	SCHOPPE COMPANY plumb htg ac	Polk City Directory	Image pg. A12
1994	SCHOPPE CO	Cole Information Services	
1990	Schoppe Co Inc htg air condt	R.L. Polk Co	Image pg. A25
1985	Schoppe Co Inc htg & air condtng	R. L. Polk Co., Publishers	Image pg. A32
1981	Schoppe Co htg & air condtng	R. L. Polk Co., Publishers	Image pg. A41
1976	Schoppe Co htg & air condtng	R. L. Polk Company, Publishers	Image pg. A48
1971	Shoppe Co	R.L. Polk Co., Publishers	Image pg. A57

362 VAN BUREN AVE

Year	Uses	Source	
1961	B&S Constn Co w hse	R.L. Polk Co., Publishers	Image pg. A70

Year	Uses	Source	
1956	Tallman Ray	R.L. Polk Co., Publishers	Image pg. A77
	Tallman Ray	R.L. Polk Co., Publishers	Image pg. A78
1951	Henderson Earl R	R.L. Polk Co., Publishers	Image pg. A83
1946	Perez Edw B	R.L. Polk Co., Publishers	Image pg. A88

370 VAN BUREN AVE

Year	Uses	Source	
2009	STONECRETE TRANSPORTATION CO	Cole Information Services	
	CREATE CO INC	Cole Information Services	
	MODERN PRECAST INC	Cole Information Services	
2007	MODERN PRE CAST concrete	Polk City Directories	Image pg. A6
	CRETE CO fence	Polk City Directories	Image pg. A6
	products	Polk City Directories	Image pg. A6
2004	MODERN PRECAST INC	Cole Information Services	
	CRETE CO	Cole Information Services	
	OCCUPANT UNKNOWN	Cole Information Services	
2000	MODERN PRECAST concrete prdcts	Polk City Directory	Image pg. A12
1994	CRETE CO	Cole Information Services	
	MODERN PRE CAST	Cole Information Services	
1990	Modem Pre Cast pre cast concrete prods	R.L. Polk Co	Image pg. A25
1985	Buehner Block Space	R. L. Polk Co., Publishers	Image pg. A32
1981	Buehner Block Space	R. L. Polk Co., Publishers	Image pg. A41
1976	Extralast Rubber Inc rubber mfg	R. L. Polk Company, Publishers	Image pg. A48
1971	Mount Aire Service htg & air condtg	R.L. Polk Co., Publishers	Image pg. A57
	Schoppe Co Inc htg & air condtng	R.L. Polk Co., Publishers	Image pg. A57
1961	Schoppe Co sht mtl w krs	R.L. Polk Co., Publishers	Image pg. A70

VAN BUREN ST

317 VAN BUREN ST

Year	Uses	Source	
1991	Giorgio Tony	R. L. Polk Co., Publishers	
1985	Giorgio Tony	R. L. Polk Co., Publishers	Image pg. A33
1980	Giorgio Tony	R. L. Polk Co., Publishers	Image pg. A44

Year	Uses	Source	
1975	Giorgio Tony	R. L. Polk Co., Publishers	Image pg. A51
1970	Giorgio Tony	R. L. Polk Co., Publishers	Image pg. A60

329 VAN BUREN ST

Year	Uses	Source	
1995	Siddoway Ralph	R. L. Polk Co., Publishers	Image pg. A20
1991	Siddoway Ralph H	R. L. Polk Co., Publishers	
1985	Siddoway Ralph H	R. L. Polk Co., Publishers	Image pg. A33
1980	Siddoway Ralph H	R. L. Polk Co., Publishers	Image pg. A44
1975	Siddoway James	R. L. Polk Co., Publishers	Image pg. A51
	Siddoway Ralph H	R. L. Polk Co., Publishers	Image pg. A51
1970	Siddoway Ralph H	R. L. Polk Co., Publishers	Image pg. A60

330 VAN BUREN ST

Year	Uses	Source	
1995	Reid Bruce W	R. L. Polk Co., Publishers	Image pg. A20
1991	Reid Bruce W	R. L. Polk Co., Publishers	
1985	Reid Bruce W	R. L. Polk Co., Publishers	Image pg. A33
1980	Reid Bruce W	R. L. Polk Co., Publishers	Image pg. A44
1975	Reid Bruce W	R. L. Polk Co., Publishers	Image pg. A51

339 VAN BUREN ST

Year	Uses	Source	
1995	Pezel John D	R. L. Polk Co., Publishers	Image pg. A20
1991	Pezel John D	R. L. Polk Co., Publishers	
1985	Pezel John D	R. L. Polk Co., Publishers	Image pg. A33
1980	Pezel John D	R. L. Polk Co., Publishers	Image pg. A44
1975	Pezel John D	R. L. Polk Co., Publishers	Image pg. A52
1970	Pezel John D	R. L. Polk Co., Publishers	Image pg. A60

340 VAN BUREN ST

Year	Uses	Source	
1995	Mc Dermaid Cory	R. L. Polk Co., Publishers	Image pg. A20
	Feurer Shawn	R. L. Polk Co., Publishers	Image pg. A20
1991	Greenhalgh Vernon	R. L. Polk Co., Publishers	

FINDINGS

Year	Uses	Source	
1985	Vacant	R. L. Polk Co., Publishers	Image pg. A33
1980	Thurston Lori Mrs	R. L. Polk Co., Publishers	Image pg. A44
1975	Joosten Wilto	R. L. Polk Co., Publishers	Image pg. A52
1970	Saldivar Louis J	R. L. Polk Co., Publishers	Image pg. A60

349 VAN BUREN ST

Year	Uses	Source	
1995	Buck William E	R. L. Polk Co., Publishers	Image pg. A20
1991	Buck Gloria	R. L. Polk Co., Publishers	
1985	Buck Gloria	R. L. Polk Co., Publishers	Image pg. A33
1975	Buck Wm E	R. L. Polk Co., Publishers	Image pg. A52
1970	Buck Wm E	R. L. Polk Co., Publishers	Image pg. A60

350 VAN BUREN ST

Year	Uses	Source	
1991	Nicol Steven P	R. L. Polk Co., Publishers	
1985	Nicol Lucille M Mrs	R. L. Polk Co., Publishers	Image pg. A33
1980	Nicol Lucille M Mrs	R. L. Polk Co., Publishers	Image pg. A44
1975	Nicol Lucille M Mrs	R. L. Polk Co., Publishers	Image pg. A52
1970	Nicol Lucille M Mrs	R. L. Polk Co., Publishers	Image pg. A60

361 VAN BUREN ST

Year	Uses	Source	
1995	Usry Joe Dean	R. L. Polk Co., Publishers	Image pg. A20
1991	Usry Joe D	R. L. Polk Co., Publishers	
1985	Darger Vivian	R. L. Polk Co., Publishers	Image pg. A33
1980	Vacant	R. L. Polk Co., Publishers	Image pg. A44
1975	Young Reid W	R. L. Polk Co., Publishers	Image pg. A52
1970	Young Reid W	R. L. Polk Co., Publishers	Image pg. A60

362 VAN BUREN ST

Year	Uses	Source	
1995	Smith Lynn Edward	R. L. Polk Co., Publishers	Image pg. A20
1991	Smith Lynn E	R. L. Polk Co., Publishers	
1985	Smith Lynn	R. L. Polk Co., Publishers	Image pg. A33

FINDINGS

Year	Uses	Source	
1980	Clough Ernest	R. L. Polk Co., Publishers	Image pg. A44
1975	Foerster Harold	R. L. Polk Co., Publishers	Image pg. A52
1970	Hodge Lloyd R	R. L. Polk Co., Publishers	Image pg. A60

373 VAN BUREN ST

Year	Uses	Source	
1995	Berghout Richard	R. L. Polk Co., Publishers	Image pg. A20
1991	Berghout Richd	R. L. Polk Co., Publishers	
1985	Berghout Richd	R. L. Polk Co., Publishers	Image pg. A33
1980	Berghout Richd	R. L. Polk Co., Publishers	Image pg. A44
1975	Berghout Richd	R. L. Polk Co., Publishers	Image pg. A52
1970	Berghout Richd	R. L. Polk Co., Publishers	Image pg. A60

374 VAN BUREN ST

Year	Uses	Source	
1991	Dowd Florence Mrs	R. L. Polk Co., Publishers	
1985	Dowd Hubert F	R. L. Polk Co., Publishers	Image pg. A33
1980	Dowd Hubert F	R. L. Polk Co., Publishers	Image pg. A44
1975	Dowd Hubert F	R. L. Polk Co., Publishers	Image pg. A52
1970	Dowd Hubert F	R. L. Polk Co., Publishers	Image pg. A60

384 VAN BUREN ST

Year	Uses	Source	
2000	Vanderbeek Elbertus J	R. L. Polk Co.	Image pg. A13
	Searle Dwight E & B	R. L. Polk Co.	Image pg. A13
1995	Smith Luther C	R. L. Polk Co., Publishers	Image pg. A20
	Betts Garn	R. L. Polk Co., Publishers	Image pg. A20
1991	Smith Luther C	R. L. Polk Co., Publishers	
1985	Smith Luther C	R. L. Polk Co., Publishers	Image pg. A33
1980	Smith Luther C	R. L. Polk Co., Publishers	Image pg. A44
1975	Gustafson Stanley music tchr	R. L. Polk Co., Publishers	Image pg. A52
	Smith Luther C	R. L. Polk Co., Publishers	Image pg. A52
1970	Smith Luther C	R. L. Polk Co., Publishers	Image pg. A60

FINDINGS

385 VAN BUREN ST

Year	Uses	Source	
2000	Not Verified	R. L. Polk Co.	Image pg. A13
1995	Lefevre Ronald	R. L. Polk Co., Publishers	Image pg. A20
1991	Lefevre Ronald	R. L. Polk Co., Publishers	
1985	Le Fevere Ronald	R. L. Polk Co., Publishers	Image pg. A33
1980	Shenk	R. L. Polk Co., Publishers	Image pg. A44
1975	Sherman James A	R. L. Polk Co., Publishers	Image pg. A52
1970	Sherman James A	R. L. Polk Co., Publishers	Image pg. A60

515 VAN BUREN ST

Year	Uses	Source	
1995	Barlow Richard	R. L. Polk Co., Publishers	Image pg. A20
1991	Simpson Ruth Ann Mrs beautician	R. L. Polk Co., Publishers	
1985	Simpson Steve	R. L. Polk Co., Publishers	Image pg. A33
1980	Simpson Steve	R. L. Polk Co., Publishers	Image pg. A44
1975	Simpson Steve	R. L. Polk Co., Publishers	Image pg. A52
1970	Bailey Fred S III	R. L. Polk Co., Publishers	Image pg. A60

520 VAN BUREN ST

Year	Uses	Source	
1995	Hansen Donald L	R. L. Polk Co., Publishers	Image pg. A20
1991	Hansen Donald L	R. L. Polk Co., Publishers	
1985	Hansen Donald L	R. L. Polk Co., Publishers	Image pg. A33
1980	Hansen Donald L	R. L. Polk Co., Publishers	Image pg. A44
1975	Hansen Donald L	R. L. Polk Co., Publishers	Image pg. A52
1970	Hansen Donald L	R. L. Polk Co., Publishers	Image pg. A60

530 VAN BUREN ST

Year	Uses	Source	
1995	Stark C L	R. L. Polk Co., Publishers	Image pg. A20
1991	Russell Tim	R. L. Polk Co., Publishers	
1985	Engman Dean N	R. L. Polk Co., Publishers	Image pg. A33
1980	Engman Dean N	R. L. Polk Co., Publishers	Image pg. A44
1975	Engman Dean N	R. L. Polk Co., Publishers	Image pg. A52

FINDINGS

Year	Uses	Source	
1970	Engman Dean N	R. L. Polk Co., Publishers	Image pg. A60

533 VAN BUREN ST

Year	Uses	Source	
1995	Williamson Harold G	R. L. Polk Co., Publishers	Image pg. A20
1991	Williamson Harold G	R. L. Polk Co., Publishers	
1985	Williamson Harold G	R. L. Polk Co., Publishers	Image pg. A33
1980	Williamson Harold G	R. L. Polk Co., Publishers	Image pg. A44
1975	Williamson Harold G	R. L. Polk Co., Publishers	Image pg. A52
1970	Wilflamson Harold G	R. L. Polk Co., Publishers	Image pg. A60

540 VAN BUREN ST

Year	Uses	Source	
1995	Green Paul D	R. L. Polk Co., Publishers	Image pg. A20
1991	Green Paul D	R. L. Polk Co., Publishers	
1985	Green Paul D	R. L. Polk Co., Publishers	Image pg. A33
1980	Green Paul D	R. L. Polk Co., Publishers	Image pg. A44
1975	Green Paul D	R. L. Polk Co., Publishers	Image pg. A52
1970	Green Paul D	R. L. Polk Co., Publishers	Image pg. A60

550 VAN BUREN ST

Year	Uses	Source	
1995	Christensen Larue	R. L. Polk Co., Publishers	Image pg. A20
1991	Christensen La Rue L Mrs	R. L. Polk Co., Publishers	
1985	Christensen Phillip D	R. L. Polk Co., Publishers	Image pg. A33
1980	Christensen Phillip D	R. L. Polk Co., Publishers	Image pg. A44
1975	Christensen Phillip D	R. L. Polk Co., Publishers	Image pg. A52
1970	Christensen Philip D	R. L. Polk Co., Publishers	Image pg. A60

555 VAN BUREN ST

Year	Uses	Source	
1995	Milman David	R. L. Polk Co., Publishers	Image pg. A20
1991	Milmen David	R. L. Polk Co., Publishers	
1985	Opheikens Wm	R. L. Polk Co., Publishers	Image pg. A33
1980	Le Fevre Ronald	R. L. Polk Co., Publishers	Image pg. A44

Year	Uses	Source	
1975	Hansen Richd H	R. L. Polk Co., Publishers	Image pg. A52
1970	Sorenson Roger D	R. L. Polk Co., Publishers	Image pg. A60

W 1500 S

329 W 1500 S

Year	Uses	Source	
2007	LAV AZZA COFFEES coffee & teaw hol	Polk City Directories	Image pg. A2
	restaurant equip/supl	Polk City Directories	Image pg. A2
	EQUIPMENT OUTFITTERS	Polk City Directories	Image pg. A2
2000	GARDNER ED PLUMBING AND	Polk City Directory	Image pg. A14
	HEATING plumb htg ac	Polk City Directory	Image pg. A14

337 W 1500 S

Year	Uses	Source	
2000	auto rpr	Polk City Directory	Image pg. A14
	EUROPEAN POWER SPECIALTY	Polk City Directory	Image pg. A14

358 W 1500 S

Year	Uses	Source	
2007	landscape contractors	Polk City Directories	Image pg. A2
	M & K DIESEL REPAIR auto rpr	Polk City Directories	Image pg. A2
	WASATCH LAWNS & LANDSCAPE	Polk City Directories	Image pg. A2

371 W 1500 S

Year	Uses	Source	
2007	truck rpr & serv	Polk City Directories	Image pg. A2
	JACKS TRUCK & ALIGNMENT	Polk City Directories	Image pg. A2
2000	JACKS TRUCKI AND ALIGNMENT	Polk City Directory	Image pg. A14
	auto rpr	Polk City Directory	Image pg. A14

377 W 1500 S

Year	Uses	Source	
2007	health & diet foods retail	Polk City Directories	Image pg. A2
	MIN RA SOL DISTRIBUTING CO	Polk City Directories	Image pg. A2
	foods retail	Polk City Directories	Image pg. A2

Year	Uses	Source	
2007	HUB RESEARCH	Polk City Directories	Image pg. A2
	DEVELOPMENT CO health & diet	Polk City Directories	Image pg. A2
2000	HUB RESEARCH AND	Polk City Directory	Image pg. A14
	DEVELOPMENT CO MINRASOL	Polk City Directory	Image pg. A14
	inedcnis botanicals	Polk City Directory	Image pg. A14

W 1500 S

329 W 1500 S

Year	Uses	Source
2017	ED GARDNER PLUMBING	Cole Information Services
	EQUIPMENT OUTFITTERS	Cole Information Services
2014	EQUIPMENT OUTFITTERS	Cole Information Services
2004	EQUIPMENT OUTFITTERS	Cole Information Services
	ED GARDNER	Cole Information Services
1999	ED GARDNER PLUMBING & HEATING	Cole Information Services
1994	ED GARDNER PLUMBING & HEATING	Cole Information Services

337 W 1500 S

Year	Uses	Source
2004	TRACY JOHNSON	Cole Information Services
	TRACY JOHNSON	Cole Information Services
1999	EUROPEAN POWER SPECIALISTS	Cole Information Services
	EUROPEAN POWER SPECIALISTS	Cole Information Services
1994	EUROPEAN POWER SPECIALISTS	Cole Information Services
	EUROPEAN POWER SPECIALISTS	Cole Information Services

371 W 1500 S

Year	Uses	Source
2017	UTAH FLEET SERVICES	Cole Information Services
	JACKS TRUCK & ALIGNMENT	Cole Information Services
2014	JACKS TRUCK & ALIGNMENT	Cole Information Services
2004	OCCUPANT UNKNOWN	Cole Information Services
	JACKS TRUCK & ALIGNMENT INC	Cole Information Services
1999	JACKS TRUCK &ALIGNMENT	Cole Information Services

Year	Uses	Source
1994	JACKS TRUCK & ALIGNMENT	Cole Information Services

377 W 1500 S

Year	Uses	Source
2017	HUB RESEARCH & DEVELOPMENT COMPANY	Cole Information Services
2014	HUB RESEARCH & DEVELOPMENT COMPANY	Cole Information Services
2009	HUB RESEARCH & DEVELOPMENT CO INC	Cole Information Services
2004	HUB RESEARCH & DEVELOPMENT	Cole Information Services
	OCCUPANT UNKNOWN	Cole Information Services
1999	NATURES FORMULA	Cole Information Services
	MIN RA SOL DISTRIBUTING COM	Cole Information Services
	HUB RESEARCH & DEVELOPMENT COMPANY	Cole Information Services
1994	HUB RESEARCH & DEVELOPMENT CO	Cole Information Services
	NATURES FORMULA	Cole Information Services

W 1530 S

268 W 1530 S

Year	Uses	Source
1994	STEVENS SALES CO	Cole Information Services
	STEVENS SALES CO	Cole Information Services

W 15TH SOUTH ST

309 W 15TH SOUTH ST

Year	Uses	Source	
1990	Kimis Cafe restr	R.L. Polk Co	Image pg. A26
1985	Bordeaux Cafe	R. L. Polk Co., Publishers	Image pg. A34
1981	Bordeaux Cafe	R. L. Polk Co., Publishers	Image pg. A42
1976	Bordeaux Cafe	R. L. Polk Company, Publishers	Image pg. A49
1971	Bordeaux Cafe restr	R.L. Polk Co., Publishers	Image pg. A58

FINDINGS

314 W 15TH SOUTH ST

Year	Uses	Source	
1941	Lyman Wm A	R.L. Polk Co., of Utah, Publishers	Image pg. A94
1936	Lyman Wm A	R.L. Polk Co., of Utah, Publishers	Image pg. A100
1931	Lyman Wm A	R. L. Polk Co., Publishers	Image pg. A105

320 W 15TH SOUTH ST

Year	Uses	Source	
1971	Under Constn	R.L. Polk Co., Publishers	Image pg. A58

325 W 15TH SOUTH ST

Year	Uses	Source	
1976	Smith Esther J	R. L. Polk Company, Publishers	Image pg. A49
1971	Smith Esther J	R.L. Polk Co., Publishers	Image pg. A58
1941	Smith Jos B poultry brooders	R.L. Polk Co., of Utah, Publishers	Image pg. A94
1936	Smith J B poultry	R.L. Polk Co., of Utah, Publishers	Image pg. A100
1931	Smith Jos B	R. L. Polk Co., Publishers	Image pg. A105

329 W 15TH SOUTH ST

Year	Uses	Source	
1990	Gardner Ed Plumbing & Heating	R.L. Polk Co	Image pg. A26
1985	Gardner Ed Plumbing & Heating	R. L. Polk Co., Publishers	Image pg. A34
1981	Gardner Ed Plumbing & Heating	R. L. Polk Co., Publishers	Image pg. A42
1976	Gardner Ed Plumbing & Heating	R. L. Polk Company, Publishers	Image pg. A49
1971	Gardner Ed Plumbing & Heating	R.L. Polk Co., Publishers	Image pg. A58

335 W 15TH SOUTH ST

Year	Uses	Source	
1941	Pong Theresa Mrs	R.L. Polk Co., of Utah, Publishers	Image pg. A94
	Bawden Harold	R.L. Polk Co., of Utah, Publishers	Image pg. A94
	Swenson LaVell T	R.L. Polk Co., of Utah, Publishers	Image pg. A94
1936	Pong Lewis S	R.L. Polk Co., of Utah, Publishers	Image pg. A100
1931	Pong Lewis S	R. L. Polk Co., Publishers	Image pg. A105

FINDINGS

337 W 15TH SOUTH ST

Year	Uses	Source	
1990	European Power Specialists foreign auto	R.L. Polk Co	Image pg. A26
1985	Richards Larry mfg indus reps	R. L. Polk Co., Publishers	Image pg. A34
1981	Tolman Darrell	R. L. Polk Co., Publishers	Image pg. A42
1976	Mains Aaron	R. L. Polk Company, Publishers	Image pg. A49
1971	Lindsay Janice F Mrs	R.L. Polk Co., Publishers	Image pg. A58
1941	Strand Vernon	R.L. Polk Co., of Utah, Publishers	Image pg. A94

339 W 15TH SOUTH ST

Year	Uses	Source	
1990	European Power Specialists Addl Sp	R.L. Polk Co	Image pg. A26
1985	Jacks Truck & Alignment	R. L. Polk Co., Publishers	Image pg. A34
	Under Construction	R. L. Polk Co., Publishers	Image pg. A34
1981	Dews Body Fender & Paint	R. L. Polk Co., Publishers	Image pg. A42
1976	Dews Body Fender & Paint	R. L. Polk Company, Publishers	Image pg. A49
1971	Ellisons Body Shop	R.L. Polk Co., Publishers	Image pg. A58

365 W 15TH SOUTH ST

Year	Uses	Source	
1976	Vacant	R. L. Polk Company, Publishers	Image pg. A49
1971	Copenhaver Florence A Mrs	R.L. Polk Co., Publishers	Image pg. A58
1941	Thomas Jos R	R.L. Polk Co., of Utah, Publishers	Image pg. A94
1936	Thomas Jos R	R.L. Polk Co., of Utah, Publishers	Image pg. A100
1931	Strange Arch F	R. L. Polk Co., Publishers	Image pg. A105

371 W 15TH SOUTH ST

Year	Uses	Source	
1990	Jacks Truck & Alignment Inc	R.L. Polk Co	Image pg. A26
1981	Jacks Truck & Alignment	R. L. Polk Co., Publishers	Image pg. A42

377 W 15TH SOUTH ST

Year	Uses	Source	
1990	Hub Research & Development Inc research dev mfg ret whol	R.L. Polk Co	Image pg. A26
1985	Vacant	R. L. Polk Co., Publishers	Image pg. A34

FINDINGS

Year	Uses	Source	
1981	Vacant	R. L. Polk Co., Publishers	Image pg. A42

402 W 15TH SOUTH ST

Year	Uses	Source	
1941	Jackson Alvin	R.L. Polk Co., of Utah, Publishers	Image pg. A94

406 W 15TH SOUTH ST

Year	Uses	Source	
1941	Gren Ralph R	R.L. Polk Co., of Utah, Publishers	Image pg. A94
1936	Gren Ralph R	R.L. Polk Co., of Utah, Publishers	Image pg. A100
1931	Gren Ralph R	R. L. Polk Co., Publishers	Image pg. A105

W ANDREW AVE

321 W ANDREW AVE

Year	Uses	Source
2014	OCCUPANT UNKNOWN	Cole Information Services

325 W ANDREW AVE

Year	Uses	Source
2017	TITOS AUTO SALES LLC	Cole Information Services
2014	EAGLE TOWING	Cole Information Services
	TITOS AUTO SALES LLC	Cole Information Services

333 W ANDREW AVE

Year	Uses	Source
2017	PPP CO	Cole Information Services
2014	PPP CO	Cole Information Services

W HIGH AVE

275 W HIGH AVE

Year	Uses	Source
2017	ACME CRANE RENTAL CO	Cole Information Services

FINDINGS

W PARAMOUNT AVE

239 W PARAMOUNT AVE

Year	Uses	Source
2017	GREEN WESLEY ROOFING INC	Cole Information Services
	WESLEY GREEN ROOFING	Cole Information Services
2014	WESLEY GREEN ROOFING	Cole Information Services
	GREEN WESLEY ROOFING INC	Cole Information Services

245 W PARAMOUNT AVE

Year	Uses	Source
2017	DIGGITY DOG RESORT	Cole Information Services
	ADVANCED WEATHER PROOFING INC	Cole Information Services

268 W PARAMOUNT AVE

Year	Uses	Source
2014	STEVEN SALES COMPANY	Cole Information Services

W VAN BUREN AVE

349 W VAN BUREN AVE

Year	Uses	Source
2017	UTE CAL AUTO SALES	Cole Information Services
	POWERSOURCE LLC	Cole Information Services
2014	UTE CAL AUTO SALES	Cole Information Services

352 W VAN BUREN AVE

Year	Uses	Source
2017	SCHOPPE CO	Cole Information Services
2014	SCHOPPE CO	Cole Information Services

370 W VAN BUREN AVE

Year	Uses	Source
2017	MODERN PRECAST	Cole Information Services
	CRETECO	Cole Information Services
2014	CRETECO	Cole Information Services
	MODERN PRECAST	Cole Information Services

FINDINGS

WHITNEY AVE

309 WHITNEY AVE

Year	Uses	Source	
2004	SECURITY NATIONAL REALTY	Cole Information Services	

320 WHITNEY AVE

Year	Uses	Source	
1994	A & A GENERAL CONTRACTORS INC	Cole Information Services	
1981	Vacant	R. L. Polk Co., Publishers	Image pg. A43
1976	Vacant	R. L. Polk Company, Publishers	Image pg. A50
1971	Vacant	R.L. Polk Co., Publishers	Image pg. A59
1965	International Transport Inc	R. L. Polk Co. Publishers	Image pg. A65
1961	International Transport Inc	R.L. Polk Co., Publishers	Image pg. A71
1956	Kenosha Auto Transport	R.L. Polk Co., Publishers	Image pg. A79
1951	Oakey Clifford	R.L. Polk Co., Publishers	Image pg. A84
1946	Thompson Roland E	R.L. Polk Co., Publishers	Image pg. A89
1941	Newman Victor E	R.L. Polk Co., of Utah, Publishers	Image pg. A95

328 WHITNEY AVE

Year	Uses	Source	
2017	DIAMOND RENTAL CENTERS	Cole Information Services	
2014	DIAMOND RENTAL CENTERS	Cole Information Services	
2009	INTERMOUNTAIN CONTRACTORS SUPPLY	Cole Information Services	
	INTERMOUNTAIN FASTENING SYS	Cole Information Services	
2007	INTERMOUNTAIN CONTRACTORS	Polk City Directories	Image pg. A7
	INTERMOUNTAIN FASTENING	Polk City Directories	Image pg. A7
	SUPL tools powder actuated	Polk City Directories	Image pg. A7
	SYSTEM concrete products	Polk City Directories	Image pg. A7
2004	INTERMOUNTAIN CONTRACTORS SPLY	Cole Information Services	
	OCCUPANT UNKNOWN	Cole Information Services	
2000	A & A GENERAL CONTRACTORS	Polk City Directory	Image pg. A15
	indl bidngs w rhses	Polk City Directory	Image pg. A15
	INTERMOUNTAIN FASTENING	Polk City Directory	Image pg. A15
	SYSTEM SYSTEMS	Polk City Directory	Image pg. A15

FINDINGS

Year	Uses	Source	
2000	hardware	Polk City Directory	Image pg. A15
1999	A & A GENERAL CONTRACTORS	Cole Information Services	

329 WHITNEY AVE

Year	Uses	Source
2004	INTERMOUNTAIN DEVELOPMENT CO	Cole Information Services

335 WHITNEY AVE

Year	Uses	Source	
1951	Frazescakis Frank C	R.L. Polk Co., Publishers	Image pg. A84
1946	Francis Frank C	R.L. Polk Co., Publishers	Image pg. A89
1941	Francis Frank C	R.L. Polk Co., of Utah, Publishers	Image pg. A95

336 WHITNEY AVE

Year	Uses	Source	
1965	Vacant	R. L. Polk Co. Publishers	Image pg. A65
1961	Vacant	R.L. Polk Co., Publishers	Image pg. A71
1956	Balliger Leo	R.L. Polk Co., Publishers	Image pg. A79
1951	Little Beatrice Mrs	R.L. Polk Co., Publishers	Image pg. A84
	Dearin Wm	R.L. Polk Co., Publishers	Image pg. A84
1946	Dearin Wm	R.L. Polk Co., Publishers	Image pg. A89
1941	Little Clarence	R.L. Polk Co., of Utah, Publishers	Image pg. A95
	Dearin Wm	R.L. Polk Co., of Utah, Publishers	Image pg. A95
1936	Dearin Wm	R.L. Polk Co., of Utah, Publishers	Image pg. A101
	Little Clarence C	R.L. Polk Co., of Utah, Publishers	Image pg. A101
1931	Dearin Wm	R. L. Polk Co., Publishers	Image pg. A106
	Little Beatrice Mrs	R. L. Polk Co., Publishers	Image pg. A106
1926	Dearin Wm	R. L. Polk Co., Publishers	Image pg. A110

339 WHITNEY AVE

Year	Uses	Source	
2017	BAILOUT TOW & TRANSPORTATION	Cole Information Services	
2014	BAILOUT TOW & TRANSPORTATION	Cole Information Services	
2009	SELECT EXPRESS INC	Cole Information Services	
2007	diagnostic serv	Polk City Directories	Image pg. A7

FINDINGS

Year	Uses	Source	
2007	W & L AUTO REPAIR auto	Polk City Directories	Image pg. A7
	E & R REPAIRS auto rpr & serv	Polk City Directories	Image pg. A7
2004	OCCUPANT UNKNOWN	Cole Information Services	
2000	SELECT EXPRESS lcd l rckg	Polk City Directory	Image pg. A15
1990	Vickers Truck Equipment Co	R.L. Polk Co	Image pg. A27
1985	Vickers Truck Equipment Co	R. L. Polk Co., Publishers	Image pg. A35
1981	Vickers Truck Equipment Co	R. L. Polk Co., Publishers	Image pg. A43
1976	Digby W J Inc	R. L. Polk Company, Publishers	Image pg. A50
1971	N W Transport Service Inc	R.L. Polk Co., Publishers	Image pg. A59
1965	No Return	R. L. Polk Co. Publishers	Image pg. A65
1961	Whitfield Transportation Inc	R.L. Polk Co., Publishers	Image pg. A71
1956	Wilson R B Dick Inc	R.L. Polk Co., Publishers	Image pg. A79
	M & M Fast Freight	R.L. Polk Co., Publishers	Image pg. A79

340 WHITNEY AVE

Year	Uses	Source	
2017	ALPINE PROMOTIONS	Cole Information Services	
2014	ALPINE PROMOTIONS	Cole Information Services	
2009	ARCH CONSULTING GROUP	Cole Information Services	
	A ACTION MEDICAL	Cole Information Services	
2007	A ACTION MEDIA video tape	Polk City Directories	Image pg. A7
	duplication serv	Polk City Directories	Image pg. A7
	ARCH CONSULTING GROUP	Polk City Directories	Image pg. A7
	computers netw orking	Polk City Directories	Image pg. A7
2004	THOMAS BOTTMAN	Cole Information Services	
1999	BOTTMAN DESIGN WAREHOUSE	Cole Information Services	
1994	EXCELCIS	Cole Information Services	
1990	Sorenson Resources Co natural resources	R.L. Polk Co	Image pg. A27
1985	Vacant	R. L. Polk Co., Publishers	Image pg. A35
1981	Vacant	R. L. Polk Co., Publishers	Image pg. A43
1976	J A L International furn	R. L. Polk Company, Publishers	Image pg. A50
1971	Commercial Tire Co Whse	R.L. Polk Co., Publishers	Image pg. A59
1956	Butcher Julia Mrs	R.L. Polk Co., Publishers	Image pg. A79

FINDINGS

Year	Uses	Source	
1951	Butcher Julia Mrs	R.L. Polk Co., Publishers	Image pg. A84
1946	Butcher Jack J	R.L. Polk Co., Publishers	Image pg. A89
1941	Butcher Jack J	R.L. Polk Co., of Utah, Publishers	Image pg. A95
1936	Butcher John G	R.L. Polk Co., of Utah, Publishers	Image pg. A101
1931	Vacant	R. L. Polk Co., Publishers	Image pg. A106
1926	Butcher John	R. L. Polk Co., Publishers	Image pg. A110

347 WHITNEY AVE

Year	Uses	Source	
1951	Vacant	R.L. Polk Co., Publishers	Image pg. A84
1946	Bennett Cora G Mrs	R.L. Polk Co., Publishers	Image pg. A89
1941	Bennett Cora G Mrs	R.L. Polk Co., of Utah, Publishers	Image pg. A95
1936	Bennett Cora G Mrs	R.L. Polk Co., of Utah, Publishers	Image pg. A101
1931	Bennett Fred	R. L. Polk Co., Publishers	Image pg. A106
1926	Orpheus Club	R. L. Polk Co., Publishers	Image pg. A110
	Bennett Fred	R. L. Polk Co., Publishers	Image pg. A110

355 WHITNEY AVE

Year	Uses	Source	
2004	IRON HORSE COLLISION REPAIR	Cole Information Services	
2000	JULIAN TRANSPORT ltrckg	Polk City Directory	Image pg. A15
	ROCKY MOUNTAIN SUPER	Polk City Directory	Image pg. A16
	EXPRESS busn svcs	Polk City Directory	Image pg. A16
1999	NORTHERN NEVADA CONSTRUCTION	Cole Information Services	
	IRON HORSE AUTO BODY	Cole Information Services	

360 WHITNEY AVE

Year	Uses	Source	
2017	SNOW SHACK INC	Cole Information Services	
	CAMP BARKALOT	Cole Information Services	
2014	CAMP BARKALOT	Cole Information Services	
	SNOW SHACK INC	Cole Information Services	
2007	& syrups	Polk City Directories	Image pg. A7
	SNO SHACK INC flavoring extracts	Polk City Directories	Image pg. A7

FINDINGS

Year	Uses	Source	
2007	CAMP BARKALOT pet serv	Polk City Directories	Image pg. A7
2004	OCCUPANT UNKNOWN	Cole Information Services	
	SNOW SHACK INC	Cole Information Services	
2000	SNOW SHACK extrcts syrps	Polk City Directory	Image pg. A16
1999	SNO SHACK INCORPORATED	Cole Information Services	
1994	SNO SHACK INC	Cole Information Services	
1990	Goodall Rubber Co mfrs	R.L. Polk Co	Image pg. A27
1985	Goodall Rubber Co mfrs	R. L. Polk Co., Publishers	Image pg. A35
1981	Goodall Rubber Co mfrs	R. L. Polk Co., Publishers	Image pg. A43
1976	Goodall Rubber Co mfrs	R. L. Polk Company, Publishers	Image pg. A50
1971	Goodall Rubber Co mfrs	R.L. Polk Co., Publishers	Image pg. A59
1965	Goodall Rubber Co mfrs	R. L. Polk Co. Publishers	Image pg. A65

361 WHITNEY AVE

Year	Uses	Source	
2017	INDEPENDENT TIRE	Cole Information Services	
2014	INDEPENDENT TIRE	Cole Information Services	
2009	WASATCH LAWNS & LANDSCAPE	Cole Information Services	
2007	lawn & grounds maintenance	Polk City Directories	Image pg. A7
	WASATCH LAWNS & LANDSCAPE	Polk City Directories	Image pg. A7
2004	PATRICIA KEY TRUCKING	Cole Information Services	
	JUDITH GRESLY	Cole Information Services	
	WASATCH LAWNS & LANDSCAPE	Cole Information Services	
1999	JULIAN TRANSPORT INCORPORATED	Cole Information Services	
1976	Industrial Tank	R. L. Polk Company, Publishers	Image pg. A50
1971	Petes Diesel Repair	R.L. Polk Co., Publishers	Image pg. A59
1965	Petes Diesel Repr	R. L. Polk Co. Publishers	Image pg. A65

375 WHITNEY AVE

Year	Uses	Source	
2017	ROB SCHMIDT BODY & PAINT	Cole Information Services	
2014	ROB SCHMIDT BODY & PAINT	Cole Information Services	
2007	CO grocers whol	Polk City Directories	Image pg. A7
	ASIA WORLD FOOD WHOLESALE	Polk City Directories	Image pg. A7

FINDINGS

Year	Uses	Source	
2004	SUN SUN TRADING CO	Cole Information Services	
	PETTY CHUNG	Cole Information Services	
1999	WILD GOOSE COMPANY THE	Cole Information Services	
1994	VICKERS TRUCK EQUIPMENT CO	Cole Information Services	
1990	Vickers Truck Equipment Co Inc	R.L. Polk Co	Image pg. A27
1985	Tri Brook West Inc gas sta equip	R. L. Polk Co., Publishers	Image pg. A35
1981	Lang Wayne Equipment gas sta equip	R. L. Polk Co., Publishers	Image pg. A43
1976	Lang Wayne Equipment gas sta equip	R. L. Polk Company, Publishers	Image pg. A50
1971	Ind Inc serv sta equip	R.L. Polk Co., Publishers	Image pg. A59
	Lang Wayne Equipment Co Div Dresser	R.L. Polk Co., Publishers	Image pg. A59
1965	Vacant	R. L. Polk Co. Publishers	Image pg. A65
1961	materials	R.L. Polk Co., Publishers	Image pg. A71
	Georgia Pacific Corp bldg	R.L. Polk Co., Publishers	Image pg. A71
1956	Davidson Plywood & Lumber	R.L. Polk Co., Publishers	Image pg. A79

380 WHITNEY AVE

Year	Uses	Source	
2004	HANDY TRUCKLINE	Cole Information Services	
	OCCUPANT UNKNOWN	Cole Information Services	
1994	UTAH TIRE RECYCLERS	Cole Information Services	
1990	Air Conditioning & Heating Supply htg equip whol	R.L. Polk Co	Image pg. A27
1985	A & H Supply Inc htg equip wholeside	R. L. Polk Co., Publishers	Image pg. A35
	A & H Supply Heating Department addn	R. L. Polk Co., Publishers	Image pg. A35
1981	A & H Supply whol distr	R. L. Polk Co., Publishers	Image pg. A43
1976	Classic Cabinets cabinet mfg	R. L. Polk Company, Publishers	Image pg. A50

382 WHITNEY AVE

Year	Uses	Source
1999	PERRY TRANSFER & STORAGE COMPANY	Cole Information Services
1994	GOODYEAR TIRE CTR	Cole Information Services

FINDINGS

ADJOINING PROPERTY: ADDRESSES NOT IDENTIFIED IN RESEARCH SOURCE

The following Adjoining Property addresses were researched for this report, and the addresses were not identified in research source.

Address Researched	Address Not Identified in Research Source
1415 S 2ND W	2017, 2014, 2009, 2007, 2004, 2001, 2000, 1999, 1995, 1994, 1991, 1990, 1985, 1981, 1980, 1976, 1975, 1971, 1970, 1946, 1941, 1936, 1931
1415 S 2ND WEST ST	2017, 2014, 2009, 2007, 2004, 2001, 2000, 1999, 1995, 1994, 1991, 1990, 1985, 1981, 1980, 1976, 1975, 1971, 1970, 1965, 1961, 1956, 1951, 1926
1417 S 2ND W	2017, 2014, 2009, 2007, 2004, 2001, 2000, 1999, 1995, 1994, 1991, 1990, 1985, 1981, 1980, 1976, 1975, 1971, 1970, 1946, 1941, 1936, 1931, 1926
1417 S 300 WEST ST	2017, 2014, 2009, 2007, 2004, 2001, 2000, 1999, 1995, 1994, 1991, 1980, 1975, 1971, 1970, 1965, 1961, 1956, 1951, 1946, 1941, 1936, 1931, 1926
1420 S 300 W	2017, 2014, 2009, 2007, 2001, 2000, 1999, 1995, 1991, 1990, 1985, 1981, 1980, 1976, 1975, 1971, 1970, 1965, 1961, 1956, 1951, 1946, 1941, 1936, 1931, 1926
1420 S 300 WEST ST	2017, 2014, 2009, 2007, 2004, 2001, 2000, 1999, 1995, 1994, 1991, 1980, 1975, 1971, 1970, 1965, 1961, 1956, 1951, 1946, 1941, 1936, 1931, 1926
1423 S 300 W	2017, 2014, 2009, 2004, 2001, 1999, 1995, 1994, 1991, 1990, 1985, 1981, 1980, 1976, 1975, 1971, 1970, 1965, 1961, 1956, 1951, 1946, 1941, 1936, 1931, 1926
1423 S 300 W	2009, 2007, 2004, 2001, 2000, 1999, 1995, 1994, 1991, 1990, 1985, 1981, 1980, 1976, 1975, 1971, 1970, 1965, 1961, 1956, 1951, 1946, 1941, 1936, 1931, 1926
1423 S 300 WEST ST	2017, 2014, 2009, 2007, 2004, 2001, 2000, 1999, 1995, 1994, 1991, 1980, 1975, 1971, 1970, 1965, 1961, 1956, 1951, 1946, 1941, 1936, 1931, 1926
1425 S 2ND W	2017, 2014, 2009, 2007, 2004, 2001, 2000, 1999, 1995, 1994, 1991, 1990, 1985, 1981, 1980, 1976, 1975, 1971, 1970, 1946, 1941, 1936, 1931, 1926
1425 S 300 W	2017, 2014, 2009, 2004, 2001, 1999, 1995, 1994, 1991, 1990, 1985, 1981, 1980, 1976, 1975, 1971, 1970, 1965, 1961, 1956, 1951, 1946, 1941, 1936, 1931, 1926
1425 S 300 W	2009, 2007, 2001, 2000, 1999, 1995, 1991, 1990, 1985, 1981, 1980, 1976, 1975, 1971, 1970, 1965, 1961, 1956, 1951, 1946, 1941, 1936, 1931, 1926
1425 S 300 WEST ST	2017, 2014, 2009, 2007, 2004, 2001, 2000, 1999, 1995, 1994, 1991, 1980, 1975, 1971, 1970, 1965, 1961, 1956, 1951, 1946, 1941, 1936, 1931, 1926
1427 S 2ND W	2017, 2014, 2009, 2007, 2004, 2001, 2000, 1999, 1995, 1994, 1991, 1990, 1985, 1981, 1980, 1976, 1975, 1971, 1970, 1965, 1961, 1946, 1941, 1936, 1931, 1926
1427 S 2ND WEST ST	2017, 2014, 2009, 2007, 2004, 2001, 2000, 1999, 1995, 1994, 1991, 1990, 1985, 1981, 1980, 1976, 1975, 1971, 1970, 1965, 1961, 1956, 1951, 1941, 1936, 1931, 1926
1427 S 300 W	2017, 2014, 2009, 2004, 2001, 1999, 1995, 1994, 1991, 1990, 1985, 1981, 1980, 1976, 1975, 1971, 1970, 1965, 1961, 1956, 1951, 1946, 1941, 1936, 1931, 1926
1427 S 300 W	2007, 2001, 2000, 1999, 1995, 1991, 1990, 1985, 1981, 1980, 1976, 1975, 1971, 1970, 1965, 1961, 1956, 1951, 1946, 1941, 1936, 1931, 1926
1427 S 300 WEST ST	2017, 2014, 2009, 2007, 2004, 2001, 2000, 1999, 1995, 1994, 1991, 1980, 1975, 1971, 1970, 1965, 1961, 1956, 1951, 1946, 1941, 1936, 1931, 1926
1429 S 2ND W	2017, 2014, 2009, 2007, 2004, 2001, 2000, 1999, 1995, 1994, 1991, 1990, 1985, 1981, 1980, 1976, 1975, 1971, 1970, 1965, 1961, 1946, 1941, 1936, 1931, 1926

FINDINGS

Address Researched	Address Not Identified in Research Source
1431 S 2ND W	2017, 2014, 2009, 2007, 2004, 2001, 2000, 1999, 1995, 1994, 1991, 1990, 1985, 1981, 1980, 1976, 1975, 1971, 1970, 1965, 1961, 1946, 1941, 1936, 1931
1431 S 2ND WEST ST	2017, 2014, 2009, 2007, 2004, 2001, 2000, 1999, 1995, 1994, 1991, 1990, 1985, 1981, 1980, 1976, 1975, 1971, 1970, 1965, 1961, 1956, 1951, 1926
1445 S 300 W	2017, 2014, 2009, 2007, 2004, 2001, 1999, 1995, 1994, 1991, 1990, 1985, 1981, 1980, 1976, 1975, 1971, 1970, 1965, 1961, 1956, 1951, 1946, 1941, 1936, 1931, 1926
1452 S 2ND W	2017, 2014, 2009, 2007, 2004, 2001, 2000, 1999, 1994, 1991, 1990, 1985, 1981, 1980, 1976, 1975, 1971, 1970, 1965, 1961, 1956, 1951, 1946, 1941, 1936, 1931, 1926
1453 S 2ND W	2017, 2014, 2009, 2007, 2004, 2001, 2000, 1999, 1995, 1994, 1991, 1990, 1985, 1981, 1980, 1976, 1975, 1971, 1970, 1951, 1946, 1941, 1936, 1931, 1926
1453 S 300 WEST ST	2017, 2014, 2009, 2007, 2004, 2001, 2000, 1999, 1995, 1994, 1991, 1990, 1985, 1981, 1980, 1975, 1971, 1970, 1965, 1961, 1956, 1951, 1946, 1941, 1936, 1931, 1926
1455 S 2ND W	2017, 2014, 2009, 2007, 2004, 2001, 2000, 1999, 1995, 1994, 1991, 1990, 1985, 1981, 1980, 1976, 1975, 1971, 1970, 1965, 1961, 1946, 1941, 1936, 1931
1455 S 2ND WEST ST	2017, 2014, 2009, 2007, 2004, 2001, 2000, 1999, 1995, 1994, 1991, 1990, 1985, 1981, 1980, 1976, 1975, 1971, 1970, 1965, 1961, 1956, 1951, 1926
1455 S 300 W	2014, 2009, 2007, 2004, 2001, 2000, 1999, 1995, 1994, 1991, 1990, 1985, 1981, 1980, 1976, 1975, 1971, 1970, 1965, 1961, 1956, 1951, 1946, 1941, 1936, 1931, 1926
1455 S 300 WEST ST	2017, 2014, 2009, 2007, 2004, 2001, 2000, 1999, 1995, 1994, 1991, 1980, 1976, 1975, 1971, 1970, 1965, 1961, 1956, 1951, 1946, 1941, 1936, 1931, 1926
1456 S 2ND W	2017, 2014, 2009, 2007, 2004, 2001, 2000, 1999, 1995, 1994, 1991, 1990, 1985, 1981, 1980, 1976, 1975, 1971, 1970, 1965, 1961, 1956, 1946, 1941, 1936, 1931, 1926
1456 S 2ND WEST ST	2017, 2014, 2009, 2007, 2004, 2001, 2000, 1999, 1995, 1994, 1991, 1990, 1985, 1981, 1980, 1976, 1975, 1971, 1970, 1965, 1961, 1956, 1951, 1936, 1931, 1926
1462 S 2ND W	2017, 2014, 2009, 2007, 2004, 2001, 2000, 1999, 1994, 1991, 1990, 1985, 1981, 1980, 1976, 1975, 1971, 1970, 1965, 1961, 1956, 1951, 1946, 1941, 1936, 1931, 1926
1465 S 2ND W	2017, 2014, 2009, 2007, 2004, 2001, 2000, 1999, 1995, 1994, 1991, 1990, 1985, 1981, 1980, 1976, 1975, 1971, 1970, 1946, 1941, 1936, 1931, 1926
1465 S 300 W	2017, 2014, 2009, 2004, 2001, 1999, 1995, 1994, 1991, 1990, 1985, 1981, 1980, 1976, 1975, 1971, 1970, 1965, 1961, 1956, 1951, 1946, 1941, 1936, 1931, 1926
1465 S 300 W	2009, 2007, 2001, 2000, 1999, 1995, 1991, 1990, 1985, 1981, 1980, 1976, 1975, 1971, 1970, 1965, 1961, 1956, 1951, 1946, 1941, 1936, 1931, 1926
1465 S 300 WEST ST	2017, 2014, 2009, 2007, 2004, 2001, 2000, 1999, 1995, 1994, 1991, 1980, 1975, 1971, 1970, 1965, 1961, 1956, 1951, 1946, 1941, 1936, 1931, 1926
1475 S 2ND W	2017, 2014, 2009, 2007, 2004, 2001, 2000, 1999, 1994, 1991, 1990, 1985, 1981, 1980, 1976, 1975, 1971, 1970, 1965, 1961, 1956, 1951, 1946, 1941, 1936, 1931, 1926
1478 S 2ND W	2017, 2014, 2009, 2007, 2004, 2001, 2000, 1999, 1995, 1994, 1991, 1990, 1985, 1981, 1980, 1976, 1975, 1971, 1970, 1946, 1941, 1936, 1931
1478 S 2ND WEST ST	2017, 2014, 2009, 2007, 2004, 2001, 2000, 1999, 1995, 1994, 1991, 1990, 1985, 1981, 1980, 1976, 1975, 1970, 1965, 1961, 1956, 1951, 1926

FINDINGS

Address Researched	Address Not Identified in Research Source
1478 S 300 W	2017, 2014, 2009, 2004, 2001, 1999, 1995, 1994, 1991, 1990, 1985, 1981, 1980, 1976, 1975, 1971, 1970, 1965, 1961, 1956, 1951, 1946, 1941, 1936, 1931, 1926
1478 S 300 W	2007, 2001, 2000, 1999, 1995, 1991, 1990, 1985, 1981, 1980, 1976, 1975, 1971, 1970, 1965, 1961, 1956, 1951, 1946, 1941, 1936, 1931, 1926
1478 S 300 WEST ST	2017, 2014, 2009, 2007, 2004, 2001, 2000, 1999, 1995, 1994, 1991, 1980, 1975, 1971, 1970, 1965, 1961, 1956, 1951, 1946, 1941, 1936, 1931, 1926
1480 S 300 W	2007, 2004, 2001, 2000, 1999, 1995, 1994, 1991, 1990, 1985, 1981, 1980, 1976, 1975, 1971, 1970, 1965, 1961, 1956, 1951, 1946, 1941, 1936, 1931, 1926
1485 S 2ND W	2017, 2014, 2009, 2007, 2004, 2001, 2000, 1999, 1995, 1994, 1991, 1990, 1985, 1981, 1980, 1976, 1975, 1971, 1970, 1946, 1941, 1936, 1931, 1926
1485 S 300 W	2017, 2014, 2009, 2004, 2001, 1999, 1995, 1994, 1991, 1990, 1985, 1981, 1980, 1976, 1975, 1971, 1970, 1965, 1961, 1956, 1951, 1946, 1941, 1936, 1931, 1926
1485 S 300 W	2007, 2001, 2000, 1999, 1995, 1991, 1990, 1985, 1981, 1980, 1976, 1975, 1971, 1970, 1965, 1961, 1956, 1951, 1946, 1941, 1936, 1931, 1926
1485 S 300 WEST ST	2017, 2014, 2009, 2007, 2004, 2001, 2000, 1999, 1995, 1994, 1991, 1980, 1975, 1971, 1970, 1965, 1961, 1956, 1951, 1946, 1941, 1936, 1931, 1926
1492 S 2ND W	2017, 2014, 2009, 2007, 2004, 2001, 2000, 1999, 1995, 1994, 1991, 1990, 1985, 1981, 1980, 1976, 1975, 1971, 1970, 1956, 1951, 1946, 1941, 1936, 1931, 1926
1494 S 300 W	2017, 2014, 2009, 2004, 2001, 1999, 1995, 1994, 1991, 1990, 1985, 1981, 1980, 1976, 1975, 1971, 1970, 1965, 1961, 1956, 1951, 1946, 1941, 1936, 1931, 1926
1494 S 300 W	2007, 2001, 2000, 1999, 1995, 1991, 1990, 1985, 1981, 1980, 1976, 1975, 1971, 1970, 1965, 1961, 1956, 1951, 1946, 1941, 1936, 1931, 1926
1494 S 300 WEST ST	2017, 2014, 2009, 2007, 2004, 2001, 2000, 1999, 1995, 1994, 1991, 1980, 1975, 1971, 1970, 1965, 1961, 1956, 1951, 1946, 1941, 1936, 1931, 1926
1498 S 2ND W	2017, 2014, 2009, 2007, 2004, 2001, 2000, 1999, 1995, 1994, 1991, 1990, 1985, 1981, 1980, 1976, 1975, 1971, 1970, 1965, 1961, 1956, 1951, 1946, 1941, 1936, 1931
1502 S 2ND WEST ST	2017, 2014, 2009, 2007, 2004, 2001, 2000, 1999, 1995, 1994, 1991, 1990, 1985, 1981, 1980, 1976, 1975, 1971, 1970, 1965, 1961, 1956, 1951, 1946, 1941, 1936, 1926
1503 S 2ND W	2017, 2014, 2009, 2007, 2004, 2001, 2000, 1999, 1995, 1994, 1991, 1990, 1985, 1981, 1980, 1976, 1975, 1971, 1970, 1965, 1961, 1946, 1941, 1936, 1931, 1926
1503 S 2ND WEST ST	2017, 2014, 2009, 2007, 2004, 2001, 2000, 1999, 1995, 1994, 1991, 1990, 1985, 1981, 1980, 1976, 1975, 1970, 1965, 1961, 1956, 1951, 1931, 1926
1503 S 300 W	2017, 2014, 2009, 2004, 2001, 1999, 1995, 1994, 1991, 1990, 1985, 1981, 1980, 1976, 1975, 1971, 1970, 1965, 1961, 1956, 1951, 1946, 1941, 1936, 1931, 1926
1503 S 300 W	2007, 2004, 2001, 2000, 1999, 1995, 1991, 1990, 1985, 1981, 1980, 1976, 1975, 1971, 1970, 1965, 1961, 1956, 1951, 1946, 1941, 1936, 1931, 1926
1503 S 300 WEST ST	2017, 2014, 2009, 2007, 2004, 2001, 2000, 1999, 1995, 1994, 1991, 1980, 1975, 1971, 1970, 1965, 1961, 1956, 1951, 1946, 1941, 1936, 1931, 1926
1511 S 2ND W	2017, 2014, 2009, 2007, 2004, 2001, 2000, 1999, 1995, 1994, 1991, 1990, 1985, 1981, 1980, 1976, 1975, 1971, 1970, 1946, 1941, 1936, 1931
1511 S 2ND WEST ST	2017, 2014, 2009, 2007, 2004, 2001, 2000, 1999, 1995, 1994, 1991, 1990, 1985, 1981, 1980, 1976, 1975, 1970, 1965, 1961, 1956, 1951, 1926
1511 S 300 W	2017, 2007, 2004, 2001, 2000, 1999, 1995, 1994, 1991, 1990, 1985, 1981, 1980, 1976, 1975, 1971, 1970, 1965, 1961, 1956, 1951, 1946, 1941, 1936, 1931, 1926

FINDINGS

Address Researched	Address Not Identified in Research Source
1511 S 300 WEST ST	2017, 2014, 2009, 2007, 2004, 2001, 2000, 1999, 1995, 1994, 1991, 1990, 1985, 1981, 1980, 1975, 1971, 1970, 1965, 1961, 1956, 1951, 1946, 1941, 1936, 1931, 1926
1512 S 2ND W	2017, 2014, 2009, 2007, 2004, 2001, 2000, 1999, 1995, 1994, 1991, 1990, 1985, 1981, 1980, 1976, 1975, 1971, 1970, 1946, 1941, 1936, 1931, 1926
1512 S 2ND WEST ST	2017, 2014, 2009, 2007, 2004, 2001, 2000, 1999, 1995, 1994, 1991, 1990, 1985, 1981, 1980, 1976, 1975, 1970, 1965, 1961, 1956, 1951, 1946, 1941, 1936, 1931, 1926
1525 S 300 W	2009, 2007, 2004, 2001, 2000, 1999, 1995, 1994, 1991, 1990, 1985, 1981, 1980, 1976, 1975, 1971, 1970, 1965, 1961, 1956, 1951, 1946, 1941, 1936, 1931, 1926
1526 S 2ND WEST ST	2017, 2014, 2009, 2007, 2004, 2001, 2000, 1999, 1995, 1994, 1991, 1990, 1985, 1981, 1980, 1976, 1975, 1971, 1970, 1965, 1961, 1956, 1951, 1946, 1941, 1926
1528 S 2ND WEST ST	2017, 2014, 2009, 2007, 2004, 2001, 2000, 1999, 1995, 1994, 1991, 1990, 1985, 1981, 1980, 1976, 1975, 1970, 1965, 1961, 1956, 1951, 1931, 1926
1528 S 300 W	2017, 2014, 2009, 2004, 2001, 2000, 1999, 1995, 1994, 1991, 1990, 1985, 1981, 1980, 1976, 1975, 1971, 1970, 1965, 1961, 1956, 1951, 1946, 1941, 1936, 1931, 1926
1528 S 300 W	2007, 2001, 2000, 1999, 1995, 1991, 1990, 1985, 1981, 1980, 1976, 1975, 1971, 1970, 1965, 1961, 1956, 1951, 1946, 1941, 1936, 1931, 1926
1528 S 300 WEST ST	2017, 2014, 2009, 2007, 2004, 2001, 2000, 1999, 1995, 1994, 1991, 1980, 1975, 1971, 1970, 1965, 1961, 1956, 1951, 1946, 1941, 1936, 1931, 1926
1531 S 2ND WEST ST	2017, 2014, 2009, 2007, 2004, 2001, 2000, 1999, 1995, 1994, 1991, 1990, 1985, 1981, 1980, 1976, 1975, 1970, 1965, 1961, 1956, 1951, 1946, 1941, 1936, 1931, 1926
1531 S 300 W	2017, 2014, 2009, 2004, 2001, 2000, 1999, 1995, 1994, 1991, 1990, 1985, 1981, 1980, 1976, 1975, 1971, 1970, 1965, 1961, 1956, 1951, 1946, 1941, 1936, 1931, 1926
1531 S 300 W	2017, 2014, 2007, 2001, 2000, 1999, 1995, 1991, 1990, 1985, 1981, 1980, 1976, 1975, 1971, 1970, 1965, 1961, 1956, 1951, 1946, 1941, 1936, 1931, 1926
1531 S 300 WEST ST	2017, 2014, 2009, 2007, 2004, 2001, 2000, 1999, 1995, 1994, 1991, 1980, 1975, 1971, 1970, 1965, 1961, 1956, 1951, 1946, 1941, 1936, 1931, 1926
1535 S 2ND WEST ST	2017, 2014, 2009, 2007, 2004, 2001, 2000, 1999, 1995, 1994, 1991, 1990, 1985, 1981, 1980, 1976, 1975, 1970, 1965, 1961, 1956, 1951, 1946, 1941, 1931, 1926
1537 S 2ND WEST ST	2017, 2014, 2009, 2007, 2004, 2001, 2000, 1999, 1995, 1994, 1991, 1990, 1985, 1981, 1980, 1976, 1975, 1971, 1970, 1965, 1961, 1956, 1951, 1936, 1931, 1926
1539 S 2ND WEST ST	2017, 2014, 2009, 2007, 2004, 2001, 2000, 1999, 1995, 1994, 1991, 1990, 1985, 1981, 1980, 1976, 1975, 1971, 1970, 1965, 1961, 1956, 1951, 1931, 1926
1540 S 2ND WEST ST	2017, 2014, 2009, 2007, 2004, 2001, 2000, 1999, 1995, 1994, 1991, 1990, 1985, 1981, 1980, 1976, 1975, 1970, 1965, 1961, 1956, 1951, 1926
1540 S 300 WEST ST	2017, 2014, 2009, 2007, 2004, 2001, 2000, 1999, 1995, 1994, 1991, 1990, 1980, 1975, 1971, 1970, 1965, 1961, 1956, 1951, 1946, 1941, 1936, 1931, 1926
1541 S 2ND WEST ST	2017, 2014, 2009, 2007, 2004, 2001, 2000, 1999, 1995, 1994, 1991, 1990, 1985, 1981, 1980, 1976, 1975, 1971, 1970, 1965, 1961, 1956, 1951, 1946, 1941, 1936, 1931, 1926
1541 S 300 W	2017, 2014, 2009, 2004, 2001, 1999, 1995, 1994, 1991, 1990, 1985, 1981, 1980, 1976, 1975, 1971, 1970, 1965, 1961, 1956, 1951, 1946, 1941, 1936, 1931, 1926

FINDINGS

Address Researched	Address Not Identified in Research Source
1541 S 300 W	2014, 2009, 2007, 2001, 2000, 1999, 1995, 1991, 1990, 1985, 1981, 1980, 1976, 1975, 1971, 1970, 1965, 1961, 1956, 1951, 1946, 1941, 1936, 1931, 1926
1541 S 300 WEST ST	2017, 2014, 2009, 2007, 2004, 2001, 2000, 1999, 1995, 1994, 1991, 1980, 1975, 1971, 1970, 1965, 1961, 1956, 1951, 1946, 1941, 1936, 1931, 1926
1546 S 2ND WEST ST	2017, 2014, 2009, 2007, 2004, 2001, 2000, 1999, 1995, 1994, 1991, 1990, 1985, 1981, 1980, 1976, 1975, 1970, 1965, 1961, 1956, 1951, 1926
1546 S 300 W	2017, 2014, 2009, 2004, 2001, 1999, 1995, 1994, 1991, 1990, 1985, 1981, 1980, 1976, 1975, 1971, 1970, 1965, 1961, 1956, 1951, 1946, 1941, 1936, 1931, 1926
1546 S 300 W	2009, 2007, 2001, 2000, 1999, 1995, 1994, 1991, 1990, 1985, 1981, 1980, 1976, 1975, 1971, 1970, 1965, 1961, 1956, 1951, 1946, 1941, 1936, 1931, 1926
1546 S 300 WEST ST	2017, 2014, 2009, 2007, 2004, 2001, 2000, 1999, 1995, 1994, 1991, 1980, 1975, 1971, 1970, 1965, 1961, 1956, 1951, 1946, 1941, 1936, 1931, 1926
1549 S 2ND WEST ST	2017, 2014, 2009, 2007, 2004, 2001, 2000, 1999, 1995, 1994, 1991, 1990, 1985, 1981, 1980, 1976, 1975, 1970, 1965, 1961, 1956, 1951, 1946, 1941, 1936, 1931, 1926
1549 S 300 W	2009, 2007, 2001, 2000, 1999, 1995, 1994, 1991, 1990, 1985, 1981, 1980, 1976, 1975, 1971, 1970, 1965, 1961, 1956, 1951, 1946, 1941, 1936, 1931, 1926
1549 S 300 WEST ST	2017, 2014, 2009, 2007, 2004, 2001, 2000, 1999, 1995, 1994, 1991, 1980, 1975, 1971, 1970, 1965, 1961, 1956, 1951, 1946, 1941, 1936, 1931, 1926
1552 S 2ND WEST ST	2017, 2014, 2009, 2007, 2004, 2001, 2000, 1999, 1995, 1994, 1991, 1990, 1985, 1981, 1980, 1976, 1975, 1970, 1965, 1961, 1956, 1951, 1946, 1941, 1936, 1931, 1926
1552 S 300 W	2009, 2007, 2001, 2000, 1999, 1995, 1991, 1990, 1985, 1981, 1980, 1976, 1975, 1971, 1970, 1965, 1961, 1956, 1951, 1946, 1941, 1936, 1931, 1926
1552 S 300 WEST ST	2017, 2014, 2009, 2007, 2004, 2001, 2000, 1999, 1995, 1994, 1991, 1980, 1975, 1971, 1970, 1965, 1961, 1956, 1951, 1946, 1941, 1936, 1931, 1926
1554 S 2ND WEST ST	2017, 2014, 2009, 2007, 2004, 2001, 2000, 1999, 1995, 1994, 1991, 1990, 1985, 1981, 1980, 1976, 1975, 1970, 1965, 1961, 1956, 1951, 1946, 1941, 1936, 1931, 1926
1554 S 300 W	2017, 2014, 2009, 2004, 2001, 1999, 1995, 1994, 1991, 1990, 1985, 1981, 1980, 1976, 1975, 1971, 1970, 1965, 1961, 1956, 1951, 1946, 1941, 1936, 1931, 1926
1554 S 300 W	2017, 2014, 2009, 2007, 2001, 2000, 1999, 1995, 1994, 1991, 1990, 1985, 1981, 1980, 1976, 1975, 1971, 1970, 1965, 1961, 1956, 1951, 1946, 1941, 1936, 1931, 1926
1554 S 300 WEST ST	2017, 2014, 2009, 2007, 2004, 2001, 2000, 1999, 1995, 1994, 1991, 1980, 1975, 1971, 1970, 1965, 1961, 1956, 1951, 1946, 1941, 1936, 1931, 1926
1555 S 2ND WEST ST	2017, 2014, 2009, 2007, 2004, 2001, 2000, 1999, 1995, 1994, 1991, 1990, 1985, 1981, 1980, 1976, 1975, 1970, 1965, 1961, 1956, 1951, 1946, 1941, 1936, 1931, 1926
1555 S 300 WEST ST	2017, 2014, 2009, 2007, 2004, 2001, 2000, 1999, 1995, 1994, 1991, 1980, 1975, 1971, 1970, 1965, 1961, 1956, 1951, 1946, 1941, 1936, 1931, 1926
1556 S 2ND WEST ST	2017, 2014, 2009, 2007, 2004, 2001, 2000, 1999, 1995, 1994, 1991, 1990, 1985, 1981, 1980, 1976, 1975, 1970, 1965, 1961, 1956, 1951, 1946, 1941, 1936, 1931, 1926
1556 S 300 W	2017, 2014, 2009, 2004, 2001, 2000, 1999, 1995, 1994, 1991, 1990, 1985, 1981, 1980, 1976, 1975, 1971, 1970, 1965, 1961, 1956, 1951, 1946, 1941, 1936, 1931, 1926

FINDINGS

Address Researched	Address Not Identified in Research Source
1556 S 300 W	2007, 2001, 2000, 1999, 1995, 1991, 1990, 1985, 1981, 1980, 1976, 1975, 1971, 1970, 1965, 1961, 1956, 1951, 1946, 1941, 1936, 1931, 1926
1556 S 300 WEST ST	2017, 2014, 2009, 2007, 2004, 2001, 2000, 1999, 1995, 1994, 1991, 1980, 1975, 1971, 1970, 1965, 1961, 1956, 1951, 1946, 1941, 1936, 1931, 1926
1558 S 2ND WEST ST	2017, 2014, 2009, 2007, 2004, 2001, 2000, 1999, 1995, 1994, 1991, 1990, 1985, 1981, 1980, 1976, 1975, 1970, 1965, 1961, 1956, 1951, 1946, 1941, 1936, 1931, 1926
1558 S 300 W	2017, 2014, 2009, 2004, 2001, 1999, 1995, 1994, 1991, 1990, 1985, 1981, 1980, 1976, 1975, 1971, 1970, 1965, 1961, 1956, 1951, 1946, 1941, 1936, 1931, 1926
1558 S 300 W	2009, 2007, 2001, 2000, 1999, 1995, 1991, 1990, 1985, 1981, 1980, 1976, 1975, 1971, 1970, 1965, 1961, 1956, 1951, 1946, 1941, 1936, 1931, 1926
1558 S 300 WEST ST	2017, 2014, 2009, 2007, 2004, 2001, 2000, 1999, 1995, 1994, 1991, 1980, 1975, 1971, 1970, 1965, 1961, 1956, 1951, 1946, 1941, 1936, 1931, 1926
1563 S 2ND WEST ST	2017, 2014, 2009, 2007, 2004, 2001, 2000, 1999, 1995, 1994, 1991, 1990, 1985, 1981, 1980, 1976, 1975, 1970, 1965, 1961, 1956, 1951, 1941, 1936, 1931, 1926
1563 S 300 W	2017, 2014, 2009, 2004, 2001, 1999, 1995, 1994, 1991, 1990, 1985, 1981, 1980, 1976, 1975, 1971, 1970, 1965, 1961, 1956, 1951, 1946, 1941, 1936, 1931, 1926
1563 S 300 W	2017, 2007, 2001, 2000, 1999, 1995, 1994, 1991, 1990, 1985, 1981, 1980, 1976, 1975, 1971, 1970, 1965, 1961, 1956, 1951, 1946, 1941, 1936, 1931, 1926
1563 S 300 WEST ST	2017, 2014, 2009, 2007, 2004, 2001, 2000, 1999, 1995, 1994, 1991, 1980, 1975, 1971, 1970, 1965, 1961, 1956, 1951, 1946, 1941, 1936, 1931, 1926
1564 S 2ND WEST ST	2017, 2014, 2009, 2007, 2004, 2001, 2000, 1999, 1995, 1994, 1991, 1990, 1985, 1981, 1980, 1976, 1975, 1970, 1965, 1961, 1956, 1951, 1946, 1941, 1936, 1931, 1926
1564 S 300 WEST ST	2017, 2014, 2009, 2007, 2004, 2001, 2000, 1999, 1995, 1994, 1991, 1980, 1975, 1971, 1970, 1965, 1961, 1956, 1951, 1946, 1941, 1936, 1931, 1926
230 HIGH AVE	2017, 2014, 2009, 2007, 2004, 2001, 2000, 1999, 1995, 1994, 1991, 1985, 1981, 1980, 1976, 1975, 1971, 1970, 1965, 1961, 1956, 1951, 1946, 1941, 1936, 1931, 1926
234 HIGH AVE	2017, 2014, 2009, 2007, 2004, 2001, 1999, 1995, 1994, 1991, 1990, 1985, 1980, 1976, 1975, 1971, 1970, 1965, 1961, 1956, 1951, 1946, 1941, 1936, 1931, 1926
234 HIGH AVE	2017, 2014, 2009, 2007, 2001, 2000, 1995, 1991, 1990, 1985, 1981, 1980, 1976, 1975, 1971, 1970, 1965, 1961, 1956, 1951, 1946, 1941, 1936, 1931, 1926
238 HIGH AVE	2017, 2014, 2009, 2007, 2004, 2001, 2000, 1999, 1995, 1994, 1991, 1981, 1980, 1976, 1975, 1971, 1970, 1965, 1961, 1956, 1951, 1946, 1941, 1936, 1931, 1926
239 PARAMOUNT AVE	2017, 2014, 2009, 2004, 2001, 1999, 1995, 1994, 1991, 1980, 1975, 1970, 1941
239 PARAMOUNT AVE	2017, 2014, 2007, 2001, 2000, 1999, 1995, 1994, 1991, 1990, 1985, 1981, 1980, 1976, 1975, 1971, 1970, 1965, 1961, 1956, 1951, 1946, 1941, 1936, 1931, 1926
239 W PARAMOUNT AVE	2009, 2007, 2004, 2001, 2000, 1999, 1995, 1994, 1991, 1990, 1985, 1981, 1980, 1976, 1975, 1971, 1970, 1965, 1961, 1956, 1951, 1946, 1941, 1936, 1931, 1926
242 PARAMOUNT AVE	2017, 2014, 2009, 2007, 2004, 2001, 2000, 1999, 1995, 1994, 1991, 1980, 1975, 1970, 1931, 1926
245 PARAMOUNT AVE	2017, 2014, 2009, 2004, 2001, 2000, 1999, 1995, 1994, 1991, 1985, 1981, 1980, 1975, 1970
245 PARAMOUNT AVE	2017, 2014, 2007, 2001, 2000, 1995, 1991, 1990, 1985, 1981, 1980, 1976, 1975, 1971, 1970, 1965, 1961, 1956, 1951, 1946, 1941, 1936, 1931, 1926

FINDINGS

Address Researched	Address Not Identified in Research Source
245 W PARAMOUNT AVE	2014, 2009, 2007, 2004, 2001, 2000, 1999, 1995, 1994, 1991, 1990, 1985, 1981, 1980, 1976, 1975, 1971, 1970, 1965, 1961, 1956, 1951, 1946, 1941, 1936, 1931, 1926
253 PARAMOUNT AVE	2017, 2014, 2009, 2007, 2004, 2001, 2000, 1999, 1995, 1994, 1991, 1990, 1980, 1975, 1970
261 PARAMOUNT AVE	2017, 2014, 2009, 2004, 2001, 1999, 1995, 1994, 1991, 1980, 1975, 1970
261 PARAMOUNT AVE	2017, 2014, 2007, 2001, 2000, 1995, 1991, 1990, 1985, 1981, 1980, 1976, 1975, 1971, 1970, 1965, 1961, 1956, 1951, 1946, 1941, 1936, 1931, 1926
264 PARAMOUNT AVE	2017, 2014, 2009, 2007, 2001, 2000, 1999, 1995, 1994, 1991, 1990, 1985, 1981, 1980, 1976, 1975, 1971, 1970, 1965, 1961, 1956, 1951, 1946, 1941, 1936, 1931, 1926
264 PARAMOUNT AVE	2017, 2014, 2009, 2007, 2004, 2001, 1999, 1995, 1994, 1991, 1990, 1985, 1981, 1980, 1976, 1975, 1971, 1970, 1965, 1961, 1956, 1951, 1946, 1941, 1936, 1931, 1926
268 PARAMOUNT AVE	2017, 2014, 2009, 2007, 2004, 2001, 2000, 1999, 1995, 1994, 1991, 1981, 1980, 1975, 1970
268 PARAMOUNT AVE	2017, 2014, 2007, 2001, 2000, 1999, 1995, 1994, 1991, 1990, 1985, 1981, 1980, 1976, 1975, 1971, 1970, 1965, 1961, 1956, 1951, 1946, 1941, 1936, 1931, 1926
268 W 1530 S	2017, 2014, 2009, 2007, 2004, 2001, 2000, 1999, 1995, 1991, 1990, 1985, 1981, 1980, 1976, 1975, 1971, 1970, 1965, 1961, 1956, 1951, 1946, 1941, 1936, 1931, 1926
268 W PARAMOUNT AVE	2017, 2009, 2007, 2004, 2001, 2000, 1999, 1995, 1994, 1991, 1990, 1985, 1981, 1980, 1976, 1975, 1971, 1970, 1965, 1961, 1956, 1951, 1946, 1941, 1936, 1931, 1926
270 PARAMOUNT AVE	2017, 2014, 2009, 2007, 2004, 2001, 2000, 1999, 1995, 1994, 1991, 1990, 1985, 1980, 1976, 1975, 1971, 1970, 1965, 1961, 1956, 1951, 1946, 1941, 1936, 1931, 1926
275 HIGH AVE	2017, 2014, 2009, 2004, 2001, 1999, 1995, 1994, 1991, 1990, 1985, 1981, 1980, 1976, 1975, 1971, 1970, 1965, 1961, 1956, 1951, 1946, 1941, 1936, 1931, 1926
275 HIGH AVE	2017, 2014, 2007, 2001, 2000, 1995, 1994, 1991, 1990, 1985, 1981, 1980, 1976, 1975, 1971, 1970, 1965, 1961, 1956, 1951, 1946, 1941, 1936, 1931, 1926
275 W HIGH AVE	2014, 2009, 2007, 2004, 2001, 2000, 1999, 1995, 1994, 1991, 1990, 1985, 1981, 1980, 1976, 1975, 1971, 1970, 1965, 1961, 1956, 1951, 1946, 1941, 1936, 1931, 1926
280 PARAMOUNT AVE	2017, 2014, 2009, 2007, 2004, 2001, 2000, 1995, 1994, 1991, 1990, 1985, 1981, 1980, 1976, 1975, 1971, 1970, 1965, 1961, 1956, 1951, 1946, 1941, 1936, 1931, 1926
280 PARAMOUNT AVE	2017, 2014, 2009, 2004, 2001, 1999, 1995, 1994, 1991, 1980, 1975, 1970, 1951, 1946, 1941, 1936, 1931, 1926
281 PARAMOUNT AVE	2017, 2014, 2009, 2004, 2001, 1999, 1994, 1991, 1980, 1975, 1970
281 PARAMOUNT AVE	2017, 2014, 2009, 2007, 2001, 2000, 1995, 1991, 1990, 1985, 1981, 1980, 1976, 1975, 1971, 1970, 1965, 1961, 1956, 1951, 1946, 1941, 1936, 1931, 1926
283 PARAMOUNT AVE	2017, 2014, 2009, 2007, 2004, 2001, 2000, 1999, 1995, 1994, 1991, 1990, 1985, 1981, 1980, 1976, 1975, 1971, 1970, 1965, 1961, 1951, 1946, 1941, 1936, 1931, 1926
309 W 15TH SOUTH ST	2017, 2014, 2009, 2007, 2004, 2001, 2000, 1999, 1995, 1994, 1991, 1980, 1975, 1970, 1965, 1961, 1956, 1951, 1946, 1941, 1936, 1931, 1926

FINDINGS

Address Researched	Address Not Identified in Research Source
309 WHITNEY AVE	2017, 2014, 2009, 2007, 2001, 2000, 1999, 1995, 1994, 1991, 1990, 1985, 1981, 1980, 1976, 1975, 1971, 1970, 1965, 1961, 1956, 1951, 1946, 1941, 1936, 1931, 1926
314 W 15TH SOUTH ST	2017, 2014, 2009, 2007, 2004, 2001, 2000, 1999, 1995, 1994, 1991, 1990, 1985, 1981, 1980, 1976, 1975, 1971, 1970, 1965, 1961, 1956, 1951, 1946, 1926
317 VAN BUREN	2017, 2014, 2009, 2007, 2004, 2001, 2000, 1999, 1995, 1994, 1991, 1990, 1985, 1981, 1980, 1976, 1975, 1971, 1970, 1961, 1956, 1951, 1946, 1941, 1936, 1931, 1926
317 VAN BUREN ST	2017, 2014, 2009, 2007, 2004, 2001, 2000, 1999, 1995, 1994, 1990, 1981, 1976, 1971, 1965, 1961, 1956, 1951, 1946, 1941, 1936, 1931, 1926
320 W 15TH SOUTH ST	2017, 2014, 2009, 2007, 2004, 2001, 2000, 1999, 1995, 1994, 1991, 1990, 1985, 1981, 1980, 1976, 1975, 1970, 1965, 1961, 1956, 1951, 1946, 1941, 1936, 1931, 1926
320 WHITNEY AVE	2017, 2014, 2009, 2007, 2004, 2001, 2000, 1999, 1995, 1994, 1991, 1990, 1985, 1980, 1975, 1970, 1936, 1931, 1926
320 WHITNEY AVE	2017, 2014, 2009, 2007, 2004, 2001, 2000, 1999, 1995, 1991, 1990, 1985, 1981, 1980, 1976, 1975, 1971, 1970, 1965, 1961, 1956, 1951, 1946, 1941, 1936, 1931, 1926
321 ANDREW AVE	2017, 2014, 2007, 2001, 2000, 1999, 1995, 1994, 1991, 1990, 1985, 1981, 1980, 1976, 1975, 1971, 1970, 1965, 1961, 1956, 1951, 1946, 1941, 1936, 1931, 1926
321 ANDREW AVE	2017, 2014, 2009, 2007, 2004, 2001, 2000, 1999, 1995, 1994, 1991, 1985, 1981, 1980, 1976, 1975, 1971, 1970, 1965, 1961, 1956, 1951, 1946, 1941, 1936, 1931, 1926
321 W ANDREW AVE	2017, 2009, 2007, 2004, 2001, 2000, 1999, 1995, 1994, 1991, 1990, 1985, 1981, 1980, 1976, 1975, 1971, 1970, 1965, 1961, 1956, 1951, 1946, 1941, 1936, 1931, 1926
325 ANDREW AVE	2017, 2014, 2007, 2001, 2000, 1995, 1991, 1990, 1985, 1981, 1980, 1976, 1975, 1971, 1970, 1965, 1961, 1956, 1951, 1946, 1941, 1936, 1931, 1926
325 ANDREW AVE	2017, 2014, 2009, 2004, 2001, 1999, 1994, 1991, 1990, 1980, 1975, 1970, 1941, 1936, 1931, 1926
325 W 15TH SOUTH ST	2017, 2014, 2009, 2007, 2004, 2001, 2000, 1999, 1995, 1994, 1991, 1990, 1985, 1981, 1980, 1975, 1970, 1965, 1961, 1956, 1951, 1946, 1926
325 W ANDREW AVE	2009, 2007, 2004, 2001, 2000, 1999, 1995, 1994, 1991, 1990, 1985, 1981, 1980, 1976, 1975, 1971, 1970, 1965, 1961, 1956, 1951, 1946, 1941, 1936, 1931, 1926
328 WHITNEY AVE	2007, 2001, 2000, 1995, 1994, 1991, 1990, 1985, 1981, 1980, 1976, 1975, 1971, 1970, 1965, 1961, 1956, 1951, 1946, 1941, 1936, 1931, 1926
328 WHITNEY AVE	2017, 2014, 2009, 2004, 2001, 1999, 1995, 1994, 1991, 1990, 1985, 1981, 1980, 1976, 1975, 1971, 1970, 1965, 1961, 1956, 1951, 1946, 1941, 1936, 1931, 1926
329 VAN BUREN	2017, 2014, 2009, 2007, 2004, 2001, 2000, 1999, 1995, 1994, 1991, 1990, 1985, 1981, 1980, 1976, 1975, 1971, 1970, 1961, 1956, 1951, 1946, 1941, 1936, 1931, 1926
329 VAN BUREN ST	2017, 2014, 2009, 2007, 2004, 2001, 2000, 1999, 1994, 1990, 1981, 1976, 1971, 1965, 1961, 1956, 1951, 1946, 1941, 1936, 1931, 1926
329 W 1500 S	2017, 2014, 2009, 2004, 2001, 1999, 1995, 1994, 1991, 1990, 1985, 1981, 1980, 1976, 1975, 1971, 1970, 1965, 1961, 1956, 1951, 1946, 1941, 1936, 1931, 1926
329 W 1500 S	2009, 2007, 2001, 2000, 1995, 1991, 1990, 1985, 1981, 1980, 1976, 1975, 1971, 1970, 1965, 1961, 1956, 1951, 1946, 1941, 1936, 1931, 1926

FINDINGS

Address Researched	Address Not Identified in Research Source
329 W 15TH SOUTH ST	2017, 2014, 2009, 2007, 2004, 2001, 2000, 1999, 1995, 1994, 1991, 1980, 1975, 1970, 1965, 1961, 1956, 1951, 1946, 1941, 1936, 1931, 1926
329 WHITNEY AVE	2017, 2014, 2009, 2007, 2001, 2000, 1999, 1995, 1994, 1991, 1990, 1985, 1981, 1980, 1976, 1975, 1971, 1970, 1965, 1961, 1956, 1951, 1946, 1941, 1936, 1931, 1926
330 VAN BUREN	2017, 2014, 2009, 2007, 2004, 2001, 2000, 1999, 1995, 1994, 1991, 1990, 1985, 1981, 1980, 1976, 1975, 1971, 1970, 1961, 1956, 1951, 1946, 1941, 1936, 1931, 1926
330 VAN BUREN ST	2017, 2014, 2009, 2007, 2004, 2001, 2000, 1999, 1994, 1990, 1981, 1976, 1971, 1970, 1965, 1961, 1956, 1951, 1946, 1941, 1936, 1931, 1926
331 ANDREW AVE	2017, 2014, 2009, 2007, 2004, 2001, 2000, 1999, 1995, 1994, 1991, 1990, 1985, 1981, 1980, 1976, 1975, 1971, 1970, 1965, 1961, 1941, 1936, 1931, 1926
333 ANDREW AVE	2017, 2014, 2009, 2004, 2001, 2000, 1999, 1995, 1994, 1991, 1980, 1975, 1970, 1956, 1951, 1946, 1941, 1936, 1931, 1926
333 ANDREW AVE	2017, 2014, 2007, 2001, 2000, 1995, 1991, 1990, 1985, 1981, 1980, 1976, 1975, 1971, 1970, 1965, 1961, 1956, 1951, 1946, 1941, 1936, 1931, 1926
333 W ANDREW AVE	2009, 2007, 2004, 2001, 2000, 1999, 1995, 1994, 1991, 1990, 1985, 1981, 1980, 1976, 1975, 1971, 1970, 1965, 1961, 1956, 1951, 1946, 1941, 1936, 1931, 1926
335 W 15TH SOUTH ST	2017, 2014, 2009, 2007, 2004, 2001, 2000, 1999, 1995, 1994, 1991, 1990, 1985, 1981, 1980, 1976, 1975, 1971, 1970, 1965, 1961, 1956, 1951, 1946, 1926
335 WHITNEY AVE	2017, 2014, 2009, 2007, 2004, 2001, 2000, 1999, 1995, 1994, 1991, 1990, 1985, 1981, 1980, 1976, 1975, 1971, 1970, 1965, 1961, 1956, 1936, 1931, 1926
336 WHITNEY AVE	2017, 2014, 2009, 2007, 2004, 2001, 2000, 1999, 1995, 1994, 1991, 1990, 1985, 1981, 1980, 1976, 1975, 1971, 1970
337 W 1500 S	2017, 2014, 2009, 2007, 2004, 2001, 1999, 1995, 1994, 1991, 1990, 1985, 1981, 1980, 1976, 1975, 1971, 1970, 1965, 1961, 1956, 1951, 1946, 1941, 1936, 1931, 1926
337 W 1500 S	2017, 2014, 2009, 2007, 2001, 2000, 1995, 1991, 1990, 1985, 1981, 1980, 1976, 1975, 1971, 1970, 1965, 1961, 1956, 1951, 1946, 1941, 1936, 1931, 1926
337 W 15TH SOUTH ST	2017, 2014, 2009, 2007, 2004, 2001, 2000, 1999, 1995, 1994, 1991, 1980, 1975, 1970, 1965, 1961, 1956, 1951, 1946, 1936, 1931, 1926
339 VAN BUREN	2017, 2014, 2009, 2007, 2004, 2001, 2000, 1999, 1995, 1994, 1991, 1990, 1985, 1981, 1980, 1976, 1975, 1971, 1970, 1961, 1956, 1951, 1946, 1941, 1936, 1931, 1926
339 VAN BUREN ST	2017, 2014, 2009, 2007, 2004, 2001, 2000, 1999, 1994, 1990, 1981, 1976, 1971, 1965, 1961, 1956, 1951, 1946, 1941, 1936, 1931, 1926
339 W 15TH SOUTH ST	2017, 2014, 2009, 2007, 2004, 2001, 2000, 1999, 1995, 1994, 1991, 1980, 1975, 1970, 1965, 1961, 1956, 1951, 1946, 1941, 1936, 1931, 1926
339 WHITNEY AVE	2017, 2014, 2009, 2004, 2001, 1999, 1995, 1994, 1991, 1980, 1975, 1970, 1951, 1946, 1941, 1936, 1931, 1926
339 WHITNEY AVE	2007, 2001, 2000, 1999, 1995, 1994, 1991, 1990, 1985, 1981, 1980, 1976, 1975, 1971, 1970, 1965, 1961, 1956, 1951, 1946, 1941, 1936, 1931, 1926
340 VAN BUREN	2017, 2014, 2009, 2007, 2004, 2001, 2000, 1999, 1995, 1994, 1991, 1990, 1985, 1981, 1980, 1976, 1975, 1971, 1970, 1961, 1956, 1951, 1946, 1941, 1936, 1931, 1926
340 VAN BUREN AVE	2017, 2014, 2009, 2007, 2004, 2001, 2000, 1999, 1995, 1994, 1991, 1990, 1985, 1981, 1980, 1976, 1975, 1970, 1965, 1931, 1926

FINDINGS

Address Researched	Address Not Identified in Research Source
340 VAN BUREN ST	2017, 2014, 2009, 2007, 2004, 2001, 2000, 1999, 1994, 1990, 1981, 1976, 1971, 1965, 1961, 1956, 1951, 1946, 1941, 1936, 1931, 1926
340 WHITNEY AVE	2017, 2014, 2009, 2004, 2001, 2000, 1999, 1995, 1994, 1991, 1980, 1975, 1970, 1965, 1961
340 WHITNEY AVE	2007, 2001, 2000, 1995, 1991, 1990, 1985, 1981, 1980, 1976, 1975, 1971, 1970, 1965, 1961, 1956, 1951, 1946, 1941, 1936, 1931, 1926
345 ANDREW AVE	2017, 2014, 2009, 2007, 2004, 2001, 2000, 1999, 1995, 1994, 1991, 1990, 1985, 1981, 1980, 1976, 1975, 1971, 1970, 1965, 1961, 1956, 1951, 1946, 1936, 1931, 1926
347 ANDREW AVE	2017, 2014, 2009, 2007, 2004, 2001, 2000, 1999, 1995, 1994, 1991, 1990, 1985, 1981, 1980, 1975, 1970
347 WHITNEY AVE	2017, 2014, 2009, 2007, 2004, 2001, 2000, 1999, 1995, 1994, 1991, 1990, 1985, 1981, 1980, 1976, 1975, 1971, 1970, 1965, 1961, 1956
349 VAN BUREN	2017, 2014, 2009, 2007, 2004, 2001, 2000, 1999, 1995, 1994, 1991, 1990, 1985, 1981, 1980, 1976, 1975, 1971, 1970, 1961, 1956, 1951, 1946, 1941, 1936, 1931, 1926
349 VAN BUREN AVE	2017, 2014, 2009, 2004, 2001, 1999, 1995, 1994, 1991, 1980, 1975, 1970, 1965, 1956, 1951, 1946, 1941, 1936, 1931, 1926
349 VAN BUREN AVE	2017, 2014, 2009, 2007, 2001, 2000, 1999, 1995, 1991, 1990, 1985, 1981, 1980, 1976, 1975, 1971, 1970, 1965, 1961, 1956, 1951, 1946, 1941, 1936, 1931, 1926
349 VAN BUREN ST	2017, 2014, 2009, 2007, 2004, 2001, 2000, 1999, 1994, 1990, 1981, 1980, 1976, 1971, 1965, 1961, 1956, 1951, 1946, 1941, 1936, 1931, 1926
349 W VAN BUREN AVE	2009, 2007, 2004, 2001, 2000, 1999, 1995, 1994, 1991, 1990, 1985, 1981, 1980, 1976, 1975, 1971, 1970, 1965, 1961, 1956, 1951, 1946, 1941, 1936, 1931, 1926
350 VAN BUREN	2017, 2014, 2009, 2007, 2004, 2001, 2000, 1999, 1995, 1994, 1991, 1990, 1985, 1981, 1980, 1976, 1975, 1971, 1970, 1961, 1956, 1951, 1946, 1941, 1936, 1931, 1926
350 VAN BUREN AVE	2017, 2014, 2009, 2007, 2004, 2001, 2000, 1999, 1995, 1994, 1991, 1990, 1985, 1981, 1980, 1976, 1975, 1971, 1970, 1965, 1961, 1956, 1951, 1936, 1931, 1926
350 VAN BUREN ST	2017, 2014, 2009, 2007, 2004, 2001, 2000, 1999, 1995, 1994, 1990, 1981, 1976, 1971, 1965, 1961, 1956, 1951, 1946, 1941, 1936, 1931, 1926
351 ANDREW AVE	2017, 2014, 2009, 2007, 2004, 2001, 2000, 1999, 1995, 1994, 1991, 1990, 1980, 1975, 1970, 1941
352 VAN BUREN AVE	2017, 2014, 2009, 2004, 2001, 1999, 1995, 1994, 1991, 1980, 1975, 1970, 1965, 1961, 1956, 1951, 1946, 1941, 1936, 1931, 1926
352 VAN BUREN AVE	2017, 2014, 2007, 2001, 2000, 1999, 1995, 1991, 1990, 1985, 1981, 1980, 1976, 1975, 1971, 1970, 1965, 1961, 1956, 1951, 1946, 1941, 1936, 1931, 1926
352 W VAN BUREN AVE	2009, 2007, 2004, 2001, 2000, 1999, 1995, 1994, 1991, 1990, 1985, 1981, 1980, 1976, 1975, 1971, 1970, 1965, 1961, 1956, 1951, 1946, 1941, 1936, 1931, 1926
354 ANDREW AVE	2017, 2014, 2009, 2007, 2004, 2001, 2000, 1999, 1995, 1994, 1991, 1990, 1985, 1981, 1980, 1976, 1975, 1971, 1970, 1965, 1961, 1956, 1951, 1946, 1936, 1931, 1926
355 WHITNEY AVE	2017, 2014, 2009, 2007, 2004, 2001, 1999, 1995, 1994, 1991, 1990, 1985, 1981, 1980, 1976, 1975, 1971, 1970, 1965, 1961, 1956, 1951, 1946, 1941, 1936, 1931, 1926
355 WHITNEY AVE	2017, 2014, 2009, 2007, 2001, 2000, 1995, 1994, 1991, 1990, 1985, 1981, 1980, 1976, 1975, 1971, 1970, 1965, 1961, 1956, 1951, 1946, 1941, 1936, 1931, 1926

FINDINGS

Address Researched	Address Not Identified in Research Source
358 W 1500 S	2017, 2014, 2009, 2004, 2001, 2000, 1999, 1995, 1994, 1991, 1990, 1985, 1981, 1980, 1976, 1975, 1971, 1970, 1965, 1961, 1956, 1951, 1946, 1941, 1936, 1931, 1926
360 WHITNEY AVE	2017, 2014, 2009, 2004, 2001, 1999, 1995, 1994, 1991, 1980, 1975, 1970, 1961, 1956, 1951, 1946, 1941, 1936, 1931, 1926
360 WHITNEY AVE	2009, 2007, 2001, 2000, 1995, 1991, 1990, 1985, 1981, 1980, 1976, 1975, 1971, 1970, 1965, 1961, 1956, 1951, 1946, 1941, 1936, 1931, 1926
361 ANDREW AVE	2017, 2014, 2009, 2007, 2004, 2001, 2000, 1999, 1995, 1994, 1991, 1985, 1981, 1980, 1976, 1975, 1971, 1970, 1965, 1961, 1956, 1951, 1946, 1941, 1936, 1931, 1926
361 VAN BUREN	2017, 2014, 2009, 2007, 2004, 2001, 2000, 1999, 1995, 1994, 1991, 1990, 1985, 1981, 1980, 1976, 1975, 1971, 1970, 1961, 1956, 1951, 1946, 1941, 1936, 1931, 1926
361 VAN BUREN ST	2017, 2014, 2009, 2007, 2004, 2001, 2000, 1999, 1994, 1990, 1981, 1976, 1971, 1965, 1961, 1956, 1951, 1946, 1941, 1936, 1931, 1926
361 WHITNEY AVE	2017, 2014, 2009, 2004, 2001, 2000, 1999, 1995, 1994, 1991, 1990, 1985, 1981, 1980, 1975, 1970, 1961, 1956, 1951, 1946, 1941, 1936, 1931, 1926
361 WHITNEY AVE	2007, 2001, 2000, 1995, 1994, 1991, 1990, 1985, 1981, 1980, 1976, 1975, 1971, 1970, 1965, 1961, 1956, 1951, 1946, 1941, 1936, 1931, 1926
362 VAN BUREN	2017, 2014, 2009, 2007, 2004, 2001, 2000, 1999, 1995, 1994, 1991, 1990, 1985, 1981, 1980, 1976, 1975, 1971, 1970, 1961, 1956, 1951, 1946, 1941, 1936, 1931, 1926
362 VAN BUREN AVE	2017, 2014, 2009, 2007, 2004, 2001, 2000, 1999, 1995, 1994, 1991, 1990, 1985, 1981, 1980, 1976, 1975, 1971, 1970, 1965, 1941, 1936, 1931, 1926
362 VAN BUREN ST	2017, 2014, 2009, 2007, 2004, 2001, 2000, 1999, 1994, 1990, 1981, 1976, 1971, 1965, 1961, 1956, 1951, 1946, 1941, 1936, 1931, 1926
365 W 15TH SOUTH ST	2017, 2014, 2009, 2007, 2004, 2001, 2000, 1999, 1995, 1994, 1991, 1990, 1985, 1981, 1980, 1975, 1970, 1965, 1961, 1956, 1951, 1946, 1926
370 VAN BUREN AVE	2017, 2014, 2009, 2004, 2001, 1999, 1995, 1994, 1991, 1980, 1975, 1970, 1965, 1956, 1951, 1946, 1941, 1936, 1931, 1926
370 VAN BUREN AVE	2017, 2014, 2007, 2001, 2000, 1999, 1995, 1991, 1990, 1985, 1981, 1980, 1976, 1975, 1971, 1970, 1965, 1961, 1956, 1951, 1946, 1941, 1936, 1931, 1926
370 W VAN BUREN AVE	2009, 2007, 2004, 2001, 2000, 1999, 1995, 1994, 1991, 1990, 1985, 1981, 1980, 1976, 1975, 1971, 1970, 1965, 1961, 1956, 1951, 1946, 1941, 1936, 1931, 1926
371 W 1500 S	2017, 2014, 2009, 2004, 2001, 1999, 1995, 1994, 1991, 1990, 1985, 1981, 1980, 1976, 1975, 1971, 1970, 1965, 1961, 1956, 1951, 1946, 1941, 1936, 1931, 1926
371 W 1500 S	2009, 2007, 2001, 2000, 1995, 1991, 1990, 1985, 1981, 1980, 1976, 1975, 1971, 1970, 1965, 1961, 1956, 1951, 1946, 1941, 1936, 1931, 1926
371 W 15TH SOUTH ST	2017, 2014, 2009, 2007, 2004, 2001, 2000, 1999, 1995, 1994, 1991, 1985, 1980, 1976, 1975, 1971, 1970, 1965, 1961, 1956, 1951, 1946, 1941, 1936, 1931, 1926
373 VAN BUREN	2017, 2014, 2009, 2007, 2004, 2001, 2000, 1999, 1995, 1994, 1991, 1990, 1985, 1981, 1980, 1976, 1975, 1971, 1970, 1961, 1956, 1951, 1946, 1941, 1936, 1931, 1926
373 VAN BUREN ST	2017, 2014, 2009, 2007, 2004, 2001, 2000, 1999, 1994, 1990, 1981, 1976, 1971, 1965, 1961, 1956, 1951, 1946, 1941, 1936, 1931, 1926

FINDINGS

Address Researched	Address Not Identified in Research Source
374 VAN BUREN	2017, 2014, 2009, 2007, 2004, 2001, 2000, 1999, 1995, 1994, 1991, 1990, 1985, 1981, 1980, 1976, 1975, 1971, 1970, 1961, 1956, 1951, 1946, 1941, 1936, 1931, 1926
374 VAN BUREN ST	2017, 2014, 2009, 2007, 2004, 2001, 2000, 1999, 1995, 1994, 1990, 1981, 1976, 1971, 1965, 1961, 1956, 1951, 1946, 1941, 1936, 1931, 1926
375 ANDREW AVE	2017, 2014, 2009, 2007, 2004, 2001, 2000, 1999, 1995, 1994, 1991, 1990, 1985, 1981, 1980, 1976, 1975, 1970
375 WHITNEY AVE	2017, 2014, 2009, 2004, 2001, 2000, 1999, 1995, 1994, 1991, 1980, 1975, 1970, 1951, 1946, 1941, 1936, 1931, 1926
375 WHITNEY AVE	2009, 2007, 2001, 2000, 1995, 1991, 1990, 1985, 1981, 1980, 1976, 1975, 1971, 1970, 1965, 1961, 1956, 1951, 1946, 1941, 1936, 1931, 1926
377 W 1500 S	2017, 2014, 2009, 2004, 2001, 1999, 1995, 1994, 1991, 1990, 1985, 1981, 1980, 1976, 1975, 1971, 1970, 1965, 1961, 1956, 1951, 1946, 1941, 1936, 1931, 1926
377 W 1500 S	2007, 2001, 2000, 1995, 1991, 1990, 1985, 1981, 1980, 1976, 1975, 1971, 1970, 1965, 1961, 1956, 1951, 1946, 1941, 1936, 1931, 1926
377 W 15TH SOUTH ST	2017, 2014, 2009, 2007, 2004, 2001, 2000, 1999, 1995, 1994, 1991, 1980, 1976, 1975, 1971, 1970, 1965, 1961, 1956, 1951, 1946, 1941, 1936, 1931, 1926
380 WHITNEY AVE	2017, 2014, 2009, 2007, 2004, 2001, 2000, 1999, 1995, 1994, 1991, 1980, 1975, 1971, 1970, 1965, 1961, 1956, 1951, 1946, 1941, 1936, 1931, 1926
380 WHITNEY AVE	2017, 2014, 2009, 2007, 2001, 2000, 1999, 1995, 1991, 1990, 1985, 1981, 1980, 1976, 1975, 1971, 1970, 1965, 1961, 1956, 1951, 1946, 1941, 1936, 1931, 1926
382 WHITNEY AVE	2017, 2014, 2009, 2007, 2004, 2001, 2000, 1995, 1991, 1990, 1985, 1981, 1980, 1976, 1975, 1971, 1970, 1965, 1961, 1956, 1951, 1946, 1941, 1936, 1931, 1926
384 VAN BUREN ST	2017, 2014, 2009, 2007, 2004, 2001, 1999, 1994, 1990, 1981, 1976, 1971, 1965, 1961, 1956, 1951, 1946, 1941, 1936, 1931, 1926
385 VAN BUREN	2017, 2014, 2009, 2007, 2004, 2001, 2000, 1999, 1995, 1994, 1991, 1990, 1985, 1981, 1980, 1976, 1975, 1971, 1970, 1961, 1956, 1951, 1946, 1941, 1936, 1931, 1926
385 VAN BUREN ST	2017, 2014, 2009, 2007, 2004, 2001, 1999, 1994, 1990, 1981, 1976, 1971, 1965, 1961, 1956, 1951, 1946, 1941, 1936, 1931, 1926
402 W 15TH SOUTH ST	2017, 2014, 2009, 2007, 2004, 2001, 2000, 1999, 1995, 1994, 1991, 1990, 1985, 1981, 1980, 1976, 1975, 1971, 1970, 1965, 1961, 1956, 1951, 1946, 1936, 1931, 1926
406 W 15TH SOUTH ST	2017, 2014, 2009, 2007, 2004, 2001, 2000, 1999, 1995, 1994, 1991, 1990, 1985, 1981, 1980, 1976, 1975, 1971, 1970, 1965, 1961, 1956, 1951, 1946, 1926
515 VAN BUREN ST	2017, 2014, 2009, 2007, 2004, 2001, 2000, 1999, 1994, 1990, 1981, 1976, 1971, 1965, 1961, 1956, 1951, 1946, 1941, 1936, 1931, 1926
520 VAN BUREN ST	2017, 2014, 2009, 2007, 2004, 2001, 2000, 1999, 1994, 1990, 1981, 1976, 1971, 1965, 1961, 1956, 1951, 1946, 1941, 1936, 1931, 1926
530 VAN BUREN	2017, 2014, 2009, 2007, 2004, 2001, 2000, 1999, 1995, 1994, 1991, 1990, 1985, 1981, 1980, 1976, 1975, 1971, 1970, 1961, 1956, 1951, 1946, 1941, 1936, 1931, 1926
530 VAN BUREN ST	2017, 2014, 2009, 2007, 2004, 2001, 2000, 1999, 1994, 1990, 1981, 1976, 1971, 1965, 1961, 1956, 1951, 1946, 1941, 1936, 1931, 1926
533 VAN BUREN ST	2017, 2014, 2009, 2007, 2004, 2001, 2000, 1999, 1994, 1990, 1981, 1976, 1971, 1965, 1961, 1956, 1951, 1946, 1941, 1936, 1931, 1926

FINDINGS

Address Researched	Address Not Identified in Research Source
534 VAN BUREN	2017, 2014, 2009, 2007, 2004, 2001, 2000, 1999, 1995, 1994, 1991, 1990, 1985, 1981, 1980, 1976, 1975, 1971, 1970, 1961, 1956, 1951, 1946, 1941, 1936, 1931, 1926
540 VAN BUREN	2017, 2014, 2009, 2007, 2004, 2001, 2000, 1999, 1995, 1994, 1991, 1990, 1985, 1981, 1980, 1976, 1975, 1971, 1970, 1961, 1956, 1951, 1946, 1941, 1936, 1931, 1926
540 VAN BUREN ST	2017, 2014, 2009, 2007, 2004, 2001, 2000, 1999, 1994, 1990, 1981, 1976, 1971, 1965, 1961, 1956, 1951, 1946, 1941, 1936, 1931, 1926
550 VAN BUREN	2017, 2014, 2009, 2007, 2004, 2001, 2000, 1999, 1995, 1994, 1991, 1990, 1985, 1981, 1980, 1976, 1975, 1971, 1970, 1961, 1956, 1951, 1946, 1941, 1936, 1931, 1926
550 VAN BUREN ST	2017, 2014, 2009, 2007, 2004, 2001, 2000, 1999, 1994, 1990, 1981, 1976, 1971, 1965, 1961, 1956, 1951, 1946, 1941, 1936, 1931, 1926
555 VAN BUREN ST	2017, 2014, 2009, 2007, 2004, 2001, 2000, 1999, 1994, 1990, 1981, 1976, 1971, 1965, 1961, 1956, 1951, 1946, 1941, 1936, 1931, 1926

TARGET PROPERTY: ADDRESS NOT IDENTIFIED IN RESEARCH SOURCE

The following Target Property addresses were researched for this report, and the addresses were not identified in the research source.

Address Researched	Address Not Identified in Research Source
309 West 1500 South	2001, 1995, 1991, 1980, 1975, 1971, 1970, 1965, 1961, 1956, 1951, 1946, 1941, 1936, 1931, 1926

Source Page Images Appendix

S 300 W Cont'd
GENEX medical mgmt consultants ..801-328-2595
ILC real estate developers ..801-596-1655
INTERSYS electric equip-mfrs ..801-532-0618
K CARTWRIGHT ASSOC INC nonclassified establishments ..801-363-1900
LAWLER & ASSOC attorneys ..801-363-0725
LEGACY NETWORK nonclassified establishments ..801-596-1866
LEUKEMIA & LYMPHOMA SOCIETY associations ..801-519-6600
MEGAPHONE dating serv ..801-595-0005
MONEY TALK loans ..801-532-1910
NATIONAL PLAYGROUND CONTR contractors ..801-355-6722
NEELEMAN INTERNATIONAL MEDIA multimedia ..801-363-4936
Salazar Sylvia A ..801-972-2276
SALT CITY GRILLZ restaurants ..801-355-9565
Silva Joe S ..801-972-2276
SPECIALIZED RAIL SVC trucking-local cartage ..801-359-0374
TEKS FX website design serv ..801-359-4809
TIMOTHY MYERS LAW OFFICE attorneys ..801-366-4218
TOWNECRAFT OF RIVERSIDE nonclassified establishments ..801-467-2747
TRANSCOM PAYMENT SVC credit card/credit plns equip ..801-746-3303
UTAH INDUSTRIAL DEPOT building specialties ..801-532-1736
WASATCH PIPE RESTORATION pipe lining & coating ..801-363-5900
WHATEVER WEB DESIGN internet home page dev consult ..801-994-7337
100 Thayne Troy [2]
120 WESTGATE BUSINESS CTR office buildings & parks ..801-533-8860
130 Neeleman Rose
140B Burton Pamela R [13]
140B Burton Etha Q
170 A AFFORDABLE LEGAL ADVOCATES attorneys ..801-532-5100
190 DESIGN TYPE SVC typesetting ..801-531-8201
210 OLIVER D BRUCE attorneys ..801-299-1700
215 CARVER & WEST attorneys ..801-532-5951
215 West Orson B Jr [13]♠ ..801-532-5951
220 CULBERTSON LAW OFFICE attorneys ..801-333-7771
220 DIAMOND DETECTIVE AGENCY INC security guard & patrol serv ..801-519-2766
290 CAVANAGH SERVICES GROUP transportation consultants ..801-532-2272
314 OFF THE WALL MULTI-BARRIER barricades ..801-363-7740
315 DALE CARNEGIE TRAINING training programs & serv ..801-363-5294
315 Turner Daren F [12]
329 ISPRO INC computers-networking ..801-359-1020
330 GRANT DAVIS REALTY real estate ..801-595-0022
334 Checketts Sidney M & Rosemarie B [15]
334 SMC FINANCIAL SVC stock & bond brokers ..801-363-3875
336 QUEST YOUTH SVC youth org & centers ..801-363-3810
342 OUTSOURCE RECOVERY collection agencies ..801-355-4766
343 RIGHT AWAY FINANCIAL GROUP loans ..801-596-7468
350 DE MONTREUX LAW OFFICE attorneys ..801-359-6844
350 Demontreux Belami J [8]
400 DIGITAL SCIENTIFIC radio/tv broadcasting/comm ..801-531-8250
400 FUND WORKS INC lease equip ..801-578-9020
400 INTELLIPAY INC credit card-terminal sys ..801-578-9020
400 PACIFIC WEB WORKS INC internet serv ..801-578-9020

S 300 W Cont'd
400 TRADE WORKS MARKETING INC marketing programs & serv ..801-578-9020
• ZIP CODE 84101 CAR-RT C007
225 Turner Keith A
+ PIERPONT AVE BEGINS
279 HELLENIC CULTURAL MUSEUM museums ..801-359-4163
HOLY TRINITY GREEK ORTHODOX churches ..801-328-9681
+ W BROADWAY ENDS
379 MICHELLE'S CORNER STORE convenience stores ..801-333-7633
+ W LAMBERT PL ENDS
404 ENTERPRISE RENT A CAR auto renting ..801-534-1888
UTE CAL AUTO SALES genl merchandise- retail ..801-736-2425
413 Fotes Ethel B [13]
425 HAMPTON INN-DOWNTOWN hotels & motels ..801-741-1110
434 TROLCO PROPERTIES INC real estate mgmt ..801-364-7231
WESTERN NUT CO nuts-edible ..801-363-8869
446 Cameron Jesse A
450 ZION PRINTING & GRAPHIC DESIGN printers ..801-532-3070
451 Dangerfiel Annette J [9]
DISPLAY BUSINESS banners ..801-322-1450
Maxfield John L [7]
VROOM ELECTRIC BICYCLES bicycles-dlrs ..801-521-0095
479 NATIONWIDE AUTO GLASS glass ..801-533-8700
+ W 500 S INTERSECTS
+ W 400 S INTERSECTS
+ W 500 S CONTINUES
511 ALBERTO'S MEXICAN FOOD restaurants ..801-531-0411
525 ANCHOR PROPERTY MANAGEMENT real estate mgmt ..801-478-2700
HORNE CONSTRUCTION genl contractors ..801-531-0459
Johnson Josef L [11]
KUTH tv stations & broadcasting co ..801-519-9784
545 JANITORS CLOSET janitors equip/supl ..801-532-3812
559 MISCHIEVIOUS CARDS & GIFTS lingerie ..801-530-3100
602 UNITED MARKET grocers-retail ..801-533-8834
624 3RD WEST QUICK TEST auto inspection stations ..801-531-4200
645 3-G PAWN pawnbrokers ..801-322-4100
Braun Marva M [6]
HOUSE OF GUITARS guitars ..801-322-4100
664 - 672 No Current Listing (2 Hses)
• ZIP CODE 84101 CAR-RT C004
711 KANELL'S FINE FURNITURE furniture-dlrs- retail ..801-355-8000
717 No Current Listing
A ALCOHOLICOS ANONIMO alcoholism info/treatment ctrs ..801-364-5520
B ON DEMAND STAFFING employment agencies/opportunit ..801-322-1139
D GRAY GLASS INC glass ..801-364-7096
722 Koew Francis G
SERVICE PRESS printers ..801-363-9841
725 GAGE LAB PRODUCTS inspection devices-industrial ..801-485-1039
736 BRENT HERRIDGE & ASSOC advertising ..801-363-0337
Herridge Brent J [16]♠
Herridge Jeremy J
740 ONE HEART nonclassified establishments ..801-596-3317
RED LOTUS SCHOOL martial arts instruction ..801-355-6375
URGYEN SAMTEN LING churches ..801-328-4629
+ WASATCH PL ENDS
745 T & G UPHOLSTERY auto seatcovers tops/upholster ..801-359-6371
756 RESTORATION & REPAIR SPECS furniture- rpr & refinishing ..801-486-6035
760 ZION UPHOLSTERING CO upholsterers ..801-328-0201
775 CAR DOCTOR auto rpr & serv ..801-328-1629
777 DE VROOM'S GARAGE auto rpr & serv ..801-328-4751
+ MONTROSE AVE INTERSECTS

S 300 W Cont'd
813 QUALITY BRAKE & MUFFLER mufflers & exhaust sys-engine ..801-533-9046
821 No Current Listing
823 Sanchez Jesus [2]♠
829 No Current Listing
835 Bleazard Guy [5]
Zerpa Juancarlos ..801-485-2807
839 No Current Listing
840 CHILDREN'S MUSEUM OF UTAH museums ..801-322-5268
843 Boudreaux Madelyn K [4]
850 Beard Robert D
SALT LAKE CITY ANNUAL TRASH government offices ..801-535-6960
SALT LAKE CITY ASPHALT MNTNC government offices ..801-535-6999
SALT LAKE CITY MATERIALS LAB government offices ..801-535-6940
SALT LAKE CITY PARKING METER government offices ..801-535-6980
SALT LAKE CITY SANITATION city government ..801-535-6970
SALT LAKE CITY SIGNAL SHOP government offices ..801-535-6994
SALT LAKE CITY SIGNS & MARKING government offices ..801-535-6990
SALT LAKE CITY STREET DIV government offices ..801-535-6956
SALT LAKE CITY TRAFFIC SIGNAL government offices ..801-535-6993
+ W 900TH S INTERSECTS
909 TAQUERIA LOLITA restaurants ..801-364-4123
Vasiliou Tom [7] ..801-364-3853
910 BIG O TIRES tire-dlrs-retail ..801-322-1043
920 1 Rosier James [2] ..801-581-0812
3 Archuletta Richard J [4] ..801-359-3843
924 No Current Listing
930 Hughes Philip R [4] ..801-531-7071
940 SOLES AUTOMOTIVE auto dlrs-used cars ..801-355-8918
+ AMERICAN AVE BEGINS
+ AMERICAN AVE CONTINUES
961 SIGNATURE FLOORS floor laying refinishing/resur ..801-519-8906
962 KAISER'S BARBEQUE & GEN STORE restaurants ..801-355-0499
Symington Henry A [2]
+ FAYETTE AVE ENDS
968 Haugan Emma L [5]♠ ..801-355-1106
969 ELDREDGES' SALES & SVC lawn mowers ..801-355-6073
TOP END POWER SPORTS motorcycles & motor scooters ..801-355-6074
972 A-OK IND & COMMERCIAL REALTY real estate investments ..801-595-1553
WILDWOOD PRODUCTIONS INC motion picture producers/studi ..801-533-0355
• ZIP CODE 84101 CAR-RT C010
1005 A G BODY TRUCK BOX SHOP truck canopies caps & shells ..801-355-9660
+ RAILROAD CROSSES
1030 CUMMINS ROCKY MOUNTAIN LLC engines-diesel ..801-355-6500
+ BROOKLYN AVE INTERSECTS
1038 THERMO KING truck refrigeration equip ..801-363-1963
+ BROOKLYN AVE BEGINS
1051 BROKEN RECORD BAR & GRILL restaurants ..801-532-4775
1057 INTERMOUNTAIN FOOD EQUIPMENT food processing equip/supl ..801-534-1964
1085 ACS PRECISION FINISH auto body- rpr & painting ..801-521-4774
1081 BOTTMAN DESIGN WAREHOUSE greeting cards-whol ..801-487-1949
LABOR READY INC employment agencies/opportunit ..801-521-0480
1082 SEMI SERVICE INC truck-rpr & serv ..801-975-1381
1104 SWIRL WOODCRAFT cabinets ..801-328-1417
1111 SEMI SERVICE hoists ..801-355-9255
YESCO ELECTRONICS DEPT electronic equip/supl-mfrs ..801-533-0123
1124 CRANKSHAFT GRIND & METALIZING engines ..801-364-6427
1125 INTERMOUNTAIN ELECTRIC INC electric contractors ..801-521-3400
1148 YOUNG ELECTRIC SIGN CO signs ..801-487-6481
1161 LITTLE GARAGE auto rpr & serv ..801-466-1161

S 300 W Cont'd
1174 PETROLEUM EQUIPMENT CO serv station equip ..801-487-8276
1177 Brimley David K [9]
BRIMLEY NEON signs ..801-466-1761
SEAMLESS SIGN SVC signs ..801-463-3650
+ PAXTON AVE INTERSECTS
1185 MOTION TECHNOLOGY INC engines-fuel- conversion ..801-466-4445
1191 ALLSTAR AUTOMOTIVE COLLISION auto body- rpr & painting ..801-485-9606
Tall Darin
1195 L N CURTIS & SONS fire department equip/supl ..801-486-7285
+ LUCY AVE ENDS
1202 ALPHA COMMUNICATIONS SITES communications ..801-466-6628
COMVERGE INC nonclassified establishments ..801-485-5816
Miller Michael G [13]
Miller Skyler G
UTAH COMMUNICATIONS radio communication equip/sys ..801-486-0161
1228 GUSCO UPHOLSTERY auto seatcovers tops/upholster ..801-485-1082
1229 SCHMIDT BODY & PAINT auto body- rpr & painting ..801-487-5483
Schmidt Robert A Sr [13]
1265 Schmidt K W
SCHMIDT SIGNS & GRAPHICS signs ..801-328-4390
SMITH ART SIGNS & DECALS signs ..801-486-0193
WALTER SCHMIDT SIGNS & DECALS truck- painting & lettering ..801-486-0195
1280 ALPHALAB INC electronic equip/supl-mfrs ..801-487-0443
1290 CHECKMATE PAYDAY LOANS check cashing serv ..801-478-0728
+ W 1300 S INTERSECTS
• ZIP CODE 84115 CAR-RT C005
1300 LIBERTY TAX SVC tax return preparation/filing ..801-478-1247
+ W 1300 S CONTINUES
1313 GOODYEAR AUTO SVC CTR tire-dlrs-retail ..801-484-2964
+ CALIFORNIA AVE ENDS
1335 LOWE'S doors-garage ..801-828-1640
1352 SALON AT CLEA'S RETREAT beauty salons ..801-679-1267
+ ALBERMARLE AVE BEGINS
1388 SIX STATES DRIVELINE SVC drive shafts ..801-488-4677
1391 FRANK GRANATO IMPORTING CO delicatessens ..801-486-5643
+ W 1400 S ENDS
+ HOPE AVE BEGINS
1405 WIENERSCHNITZEL restaurants ..801-484-7674
1423 CHECK 'N GO check cashing serv ..801-486-4438
GREEN STREET WIRELESS cellular telephones ..801-746-8414
1425 No Current Listing
1427 ONE STOP SMOKE SHOP cigar cigarette & tobacco dlrs ..801-467-2933
+ RAILROAD CROSSES
+ WHITNEY AVE INTERSECTS
1465 DIAMOND ELECTRIC MOTOR & TOOL electric motors- dlrs/rpr ..801-484-4325
+ HIGH AVE ENDS
1478 STAR WASH & LUBE car washing & polishing ..801-484-8800
1485 Grisley Peter R [12]♠
J M GRISLEY MACHINE TOOLS mach tools-mfrs ..801-486-7519
OMNI LIFT INC conveyors & conveying equip ..801-486-3776
1494 Kreuger Al [5] ..801-484-6762
UTAHANS FOR VETERANS veterans' & military org ..801-486-0285
+ W 1500 S INTERSECTS
1503 CHRISTINA'S BARBER SHOP barbers ..801-466-2301
1512 TOOL CENTER INC tools-hand ..801-486-5941
+ ANDREW AVE INTERSECTS
1528 LA FLOR DE SALT LAKE mexican food products-mfrs ..801-474-3320
1531 SAN JOSE UPHOLSTERY RECOVERY upholsterers ..801-466-0619
+ PARAMOUNT AVE INTERSECTS
1541 DE WALT INDUSTRIAL TOOL CO tools-electric ..801-486-5828

S 300 W Cont'd
DEWALT FACTORY SVC electric motors- dlrs/rpr ..801-486-3382
1548 ACTION OFFICE EQUIPMENT typewriters ..801-484-1491
ROYAL CASH REGISTER SALES cash registers & supl ..801-484-2093
+ VAN BUREN AVE INTERSECTS
1554 SCOON CORP tools-mfrs ..801-485-6216
1556 WALLY'S INJECTION SVC fuel injection equip ..801-487-4937
1558 TRUMPS INC sheet metal fabricators ..801-484-7697
1563 HAFERS INC auto parts & supl-mfrs ..801-487-6474
1570 SOME DUDES FRY SAUCE food products & mfrs ..801-474-2211
Thompson Michael L [2]
Thompson Benjamin C
1576 Anderson Ted J [14]♠
MAC BEATH HARDWOOD CO floor materials ..801-484-7616
1578 AAA METALS FINISHING INC powder coatings ..801-485-9385
LE CROISSANT CATERING caterers ..801-466-2537
+ HARRIS AVE INTERSECTS
1584 BONNEVILLE MANUFACTURING INC moldings ..801-484-6111
+ W 1600 S INTERSECTS
1604 JOHN KRUGER AUTOMOTIVE auto rpr & serv ..801-483-3040
TRUCK-AIR INC brakes-mfrs ..801-486-0061
1608 SCHAFFER BINDERY bookbinders ..801-463-1051
1610 UTAH AIR BRAKE EXCHANGE truck canopies, caps & shells ..801-485-9119
1626 RUTTCO INC golf cars & carts ..801-486-6345
1635 INDUSTRIAL SUPPLY CO abrasives ..801-484-8644
+ HANSEN AVE INTERSECTS
+ W 1700 S INTERSECTS
• ZIP CODE 84115 CAR-RT C018
1707 MAVERIK COUNTRY STORE convenience stores ..801-487-8211
1719 Hansen Larry D [7]
HANSEN TREVERS & ASSOC accountants ..801-486-5627
SECOND OPINION financial planning consultants ..801-486-5627
1735 BRIGHTON BANK banks ..801-484-0300
1763 SQUATTER'S BREWERY brewers ..801-466-8855
WASATCH BREWERY brewers ..801-466-8855
1764 KENWORTH SALES CO truck-dlrs ..801-487-4161
TRANSPORT FINANCE financing ..801-487-4161
+ W 1830TH S ENDS
1773 CONSOLIDATED ELECTRICAL DISTR electric equip/supl-whol ..801-486-3501
M & M TOOL & MACHINERY woodworkers' equip/supl ..801-467-9236
1781 Brownson Roy E [12]
Brownson Gene
US OCCUPATION SAFETY & HEALTH federal government ..801-524-7900
1811 RED ROCK TRANSFER trucking-motor freight ..801-983-0148
1818 COSTCO whol clubs ..801-483-1881
COSTCO HEARING CENTER hearing impaired equip/supl ..801-401-1060
Green Nathan [2]
NATHAN GREEN CREDIT CARD LINE credit card/other credit plans ..801-486-2712
1825 HENDERSON WHEEL & WAREHOUSE axles ..801-486-2073
+ W 1830 S INTERSECTS
1845 No Current Listing
1846 BANKRUPTCY CENTER attorneys ..801-521-3328
SAVER'S AUTO REPAIR auto rpr & serv ..801-412-0860
WHATCOTT BARRETT & HAGEN bankruptcy serv ..801-521-3328
Whatcott Kevin D [7] ..801-521-3328
1848 BONNEVILLE BUILDERS building contractors ..801-484-5263
1855 BINTZ RESTAURANT SUPPLY CO restaurant equip/supl ..801-463-1515

This directory is property of Polk City Directories. It is leased for the personal use of the subscriber. Use of this directory is subject to the Terms of Use appearing

S 1500 E Cont'd
+ E 4500 S INTERSECTS
BUSINESSES 22 HOUSEHOLDS 401

W 1500 S (SALT LAKE CITY)
+ S 300 W CONTINUES
• ZIP CODE 84115 CAR-RT C005
309 EL CHALAN PERUVIAN RESTAURANT restaurants ..801-832-0250
329 EQUIPMENT OUTFITTERS restaurant equip/supl ..801-486-3787
LAV AZZA COFFEES coffee & tea-whol ..801-486-3767
358 M & K DIESEL REPAIR auto rpr & serv ..801-484-6205
WASATCH LAWNS & LANDSCAPE landscape contractors ..801-262-9006
371 JACK'S TRUCK & ALIGNMENT truck-rpr & serv ..801-485-9631
377 HUB RESEARCH & DEVELOPMENT CO health & diet foods-retail ..801-466-0056
MIN RA SOL DISTRIBUTING CO health & diet foods-retail ..801-466-0056
431 TIRE WORLD TRUCK TIRE CTR tire-dlrs-retail ..801-485-1940
+ S 400 W INTERSECTS
BUSINESSES 9

S 1525 E (SALT LAKE CITY)-FROM 6098 VILLAGE 3 RD SOUTH
• ZIP CODE 84121 CAR-RT C017
6078 Worthington Anna B [4]▲
6080 Carlson David C & Carol A [3]▲
6081 Carstensen Marjorie H [13]▲
6086 Ⓓ Carey Jack W & Peggy L▲ ..801-424-9118
6087 No Current Listing
6092 Greenwell Charlene L [2]▲ ..801-274-1448
Greenwell Cl L ..801-274-1448
6093 Brown Louis C & Zoe A [3]▲ ..801-943-5819
6098 Curtis Richard D & Nancy L [22]▲ ..801-273-9332
6099 Polychronis Charles R [24]▲ ..801-277-0574
Polychronis Kelli ..801-277-0574
+ VINE ST INTERSECTS
HOUSEHOLDS 9

S 1530 E (SALT LAKE CITY)-FROM 1529 WOODLAND AVE SOUTH
• ZIP CODE 84106 CAR-RT C009
3195 Philpott Stacey L [5]▲
3196 Smith Stephanie J [3]▲
3204 No Current Listing
3205 Glad Warren T & Cindy E [15]▲ ..801-486-4147
3211 No Current Listing
3216 Smith Richard K [6]▲ ..801-487-6295
3217 Lorenz Harley R [31]▲ ..801-466-2683
3220 Dickson Jana [6]▲
3225 No Current Listing
3232 McKellar Maurine C [13]▲ ..801-484-2890
3235 Naisbitt William C Sr [15]▲ ..801-466-5539
Naisbitt Frances J ..801-466-5539
3245 Ⓓ Finlayson Cory▲
Finlayson James C
3250 Ⓓ Morris Krista▲
Morris Nathan
3254 Ⓓ Smith Lori K
3274 No Current Listing
+ E 3300 S INTERSECTS
• ZIP CODE 84121 CAR-RT C002
5721 Norris George M Jr & Rosalyn C [11]▲ ..801-272-0375
5725 McNamara Kay [23]▲ ..801-272-3695
+ E 5730 S ENDS
5729 Ⓓ Esfanjani Farzad▲
+ E 5730 S CONTINUES
5733 Randall Lileth B [11]▲ ..801-277-4068
Randall Orrin N ..801-277-4068
+ E 5740 S BEGINS
• ZIP CODE 84121 CAR-RT C023
6687 HOME THEATER DYNAMICS theatres-movie ..801-943-4868
Lankford A J [2]
6692 Butterfield Rulon J & Barbara A [34]▲ ..801-943-5851
6699 Rose Kathleen F & Dennis S [16]▲ ..801-942-8725
6700 Butler Vaughn E & Marilyn H [22]▲ ..801-943-4080
6709 No Current Listing
6712 Rees Stacy A [11]
6721 Ⓓ Collett Tyler R
Ⓓ Nordberg Caralee

S 1530 E Cont'd
6724 Whyte Colleen R [11]▲ ..801-943-2172
Whyte Tara ..801-943-2172
6731 Humble William H & Olga D [18]▲ ..801-943-4206
6734 Alexander John T & Sheila W [22]▲ ..801-943-5780
6741 Henderson James H & Kathleen J [31]▲ ..801-943-8790
6746 Wallick Brandon N & Heidi S [6]▲ ..801-944-0854
6753 Ⓓ Mayfield Benjamin E▲ ..801-943-8241
Mayfield Ashley ..801-943-8241
Ⓓ Stonebraker Ashley
6758 Spence Bradley A & Anita M [6]▲
6763 Shafer Earl F Jr [12]
Shafer Korianne A
6772 Myers Keith L & Erma H [13]▲ ..801-943-6438
6775 Ⓓ Corkrey Jamie L▲
6784 Maher John P & Jessica I [16]▲ ..801-942-2013
6785 Greenwood Deron R & Holly F [7]▲ ..801-453-9745
6795 Bartlett Tony M [8]▲ ..801-733-7209
6796 Hutchins Amy L [5]▲ ..801-944-5663
6809 Pignanelli Anthony E & Donna D [14]▲ ..801-944-9172
6810 Jorgensen Theodore C & Helen M [22]▲ ..801-943-6870
6821 Hansen Michael W & Kathy D [24]▲ ..801-943-8671
6822 Allen Russell W [2]▲
Allen Toni
6832 Petersen Victor R Jr [13]▲ ..801-943-6464
+ DAWN DR INTERSECTS
+ E 6860TH S INTERSECTS
BUSINESSES 1 HOUSEHOLDS 47

S 1540 E (SALT LAKE CITY)-FROM 1539 MOUNT MANOR CIR SOUTH
• ZIP CODE 84121 CAR-RT C002
5763 Orgill Shelley K [29]▲ ..801-277-8712
5766 Michel Shirley D [23]▲ ..801-277-4488
Michel Howard E ..801-277-4488
5767 Nielson Thomas A [9]▲ ..801-278-0509
5770 No Current Listing
5774 Rees Wendi [6]▲ ..801-277-6346
5778 Sessions Barbara B [17]▲ ..801-278-8897
+ E 7200 S CONTINUES
• ZIP CODE 84121 CAR-RT C010
7214 Mazurek Ronald A & Sheila M [8]▲ ..801-943-8079
7226 Harker Byrn D & Cynde E [15]▲ ..801-943-6165
7227 Ⓓ Rothe Ryan P▲
7238 Ⓓ Strohm Brian J▲
Strohm Joseph B
7239 Morris Carol R [27]▲ ..801-942-0455
Morris Greg R ..801-942-0455
7251 Christopher-Doubek Andrea L [6]▲ ..801-733-0798
7252 Gloyn Robert W & Ellen I [23]▲
7263 McMillan Phillip C Sr & Evelin A [13]▲
7268 No Current Listing
7273 Dearth Barry E & Sherie N [11]▲ ..801-942-5051
+ MOUNT MANOR CIR ENDS
7283 No Current Listing
7292 Kearney Shannon D [3]▲
Shannon Dorothy M [4]▲ ..801-453-0296
Shannon Beverly A ..801-453-0296
7295 Christensen Dale A & Kristine C [28]▲ ..801-943-8459
7311 McCurdy Charles B Jr & Dalila M [13]▲ ..801-942-6244
7316 Maxfield Dwight S [38]▲ ..801-943-1347
Maxfield Douglas G ..801-943-1347
7321 Nelson Greg L & Melissa [5]▲ ..801-308-0302
7331 Kissell John D & Georgia B [33]▲ ..801-943-1456
+ E 7335 S ENDS
7342 Carmean Jennifer [4]▲
Carmean Timothy D Sr
+ PARKRIDGE DR INTERSECTS
7362 Hansen Sean D [6]▲
Hansen Robyn C
7365 JAFRA-ADVANCED SKIN CARE cosmetics & perfumes-retail ..801-943-3733
7375 Clement Dan H & Carol J [20]▲

S 1540 E Cont'd
+ E 7380 S INTERSECTS
BUSINESSES 1 HOUSEHOLDS 27

S 1550 E (SALT LAKE CITY)
• ZIP CODE 84121 CAR-RT C002
5734 Zeleny Dagmar K [2]▲ ..801-272-0093
5738 Williams Morene E [28]▲ ..801-277-6740
Williams G B ..801-277-6740
5742 Walkenhurst Elvena P [13]▲ ..801-277-0591
Walkenhurst Vera ..801-277-0591
5746 Holsten William J & Alice O [13]▲ ..801-278-5871
HOUSEHOLDS 4

S 1560 E (SALT LAKE CITY)-FROM 1561 E 6670 S SOUTH
• ZIP CODE 84121 CAR-RT C002
5660 No Current Listing
5664 Rico Fred S & Dolores H [26]▲ ..801-272-5846
5668 Searle Wilma C [27]▲ ..801-277-8657
5672 Heil William L & Chona L [6]▲ ..801-278-0674
5680 Stroh Linda R [6]▲
5684 Adamson Greta N [13]▲ ..801-272-8740
• ZIP CODE 84121 CAR-RT C017
5897 Ⓓ Lewis Eileen▲
Lewis Carolyn
5898 Stewart Garn L [32]▲ ..801-277-7057
Stewart Bonnye R ..801-277-7057
5901 Heywood Judith R [11]▲
5902 Ⓓ Jackson Melanie H▲
5905 Ⓓ Fullmer Shari D▲ ..801-274-2483
5906 Lochrie Don R & Carol M [32]▲ ..801-277-6097
5909 Barker Deborah L [3]▲ ..801-272-5109
5910 Witte Norman L & Patricia M [28]▲ ..801-278-5483
5913 Walker Nadine S & Lewis L [2]▲ ..801-278-1198
5914 Bardsley Gloria [10]▲ ..801-278-5696
5917 Stevens Norma L [15]▲ ..801-277-6200
5918 Benson Beverly D [13]▲ ..801-278-1873
• ZIP CODE 84121 CAR-RT C023
6689 Stafford Charles K & Karen E [13]▲ ..801-942-4769
6690 Bailey Michael S [28]▲ ..801-943-0653
6700 Mismash Fred M [21]▲ ..801-942-3438
6701 Ⓓ McIntosh Trevor M▲
6710 Anderson Howard C [35]▲
Anderson Karen O
6711 Mitchell Irene J [18]▲ ..801-943-6508
6722 Smith James R [29]▲ ..801-943-6004
6723 Loudon Joan C [11]▲ ..801-944-3815
Loudon Marc ..801-944-3815
6733 Djordjic Zeljko [6]▲ ..801-944-3992
Djordjic Veronica ..801-944-3992
6734 Bueno Betty L [13]▲ ..801-944-9789
Bueno Ernesto A Jr ..801-944-9789
6744 Cage James C & Barbara A [14]▲ ..801-943-5703
WORLD FIRE FIGHTERS ASSISTANCE fire departments ..801-733-0899
6745 Chatwin Todd E & Tammy G [14]▲
6754 Parrish Clifton L [11]▲ ..801-733-7056
Parrish Loch ..801-733-7056
6755 No Current Listing
6767 Ⓓ Clarke Vicky S
Clarke Matthew G
6776 Chiazzese Jonathan R [4]▲ ..801-453-0305
Chiazzese Lindsay K ..801-453-0305
6777 Fletcher David & Rebecca J [5]▲ ..801-943-5151
6780 Ⓓ Yang David T▲
6783 Hambor Janna L & Stephen A [6]▲ ..801-944-8947
6792 Otis Charles & Jane [14]▲ ..801-942-8078
6804 Brewer Jerrald E [14]▲
Brewer Jerrald B
6805 Shah Ketan P [3]▲ ..801-943-0687
Shah Harsha K ..801-943-0687
+ DAWN DR BEGINS
BUSINESSES 1 HOUSEHOLDS 40

S 1570 E (SALT LAKE CITY)
• ZIP CODE 84106 CAR-RT C015

S 1570 E Cont'd
3320 Ⓓ Lester Eric ..801-487-4976
1A Watkins Troy L [4]
1B Ⓓ Lott Connie D
2A Ⓓ Olsen Tara ..801-487-2342
2B Ⓓ Ervin Megan
2B Ⓓ Merkley Steven L
2B Merkley Megan E
3A Ⓓ Hendrickson William J
3333 No Current Listing
3340 Lucan Marian [12]▲ ..801-487-9165
• ZIP CODE 84124 CAR-RT C018
4055 Sampson Sandra C [12]▲ ..801-274-0105
4056 Walizer Scott T [13]▲
4065 Linnell Ramona [4]
Rankin James H [5]▲ ..801-274-6225
4066 Smith Herbert H [41]▲ ..801-278-8460
Smith Meeda J ..801-278-8460
4075 Ⓓ Haralson Richard T
Haralson Saralynn T
Ⓓ Mallory Saralynn▲
4076 Johnson Ronald H [12]▲ ..801-277-3324
• ZIP CODE 84121 CAR-RT C004
6577 Taylor John M [27]▲ ..801-277-9201
Taylor Vivian F ..801-277-9201
6578 Eulberg Roger J & Doris M [5]▲ ..801-942-0099
6587 No Current Listing
6588 Parker Grant R & Merna J [2]▲ ..801-274-0462
HOUSEHOLDS 21

S 1575 E (SALT LAKE CITY)-FROM 1574 WOODLAND AVE SOUTH
• ZIP CODE 84106 CAR-RT C009
3197 Jessop Brian D & Jennifer M [9]▲ ..801-485-4527
3204 Ⓓ Conklin Lisa M
Ⓓ Lebenta Aaron D▲
3205 Ⓓ Bentley Chris M▲
3209 Ⓓ Rudner Lynn A
3212 Gillman Kathleen J [15]▲ ..801-487-6165
Gillman Brenna J ..801-487-6165
3215 Nowlin Ronald E [11]▲
3218 Ⓓ Christensen Dennis▲ ..801-487-6440
McCracken Patty [2]
3224 Ⓓ Dial Julie▲
Skabelund Sandra & Floyd [43]▲
3227 Breivik Hans & Willa R [13]▲ ..801-484-5574
3232 Nauman Bradley C [13]▲ ..801-487-0928
Nauman Luke J ..801-487-0928
3235 Percell Rosaria M [13]▲
3285 Vasilovic Bertha M [3]▲
+ E 3300 S INTERSECTS
HOUSEHOLDS 15

S 1580 E (SALT LAKE CITY)-FROM 1582 E 6550TH S
+ E 5600 S INTERSECTS
• ZIP CODE 84121 CAR-RT C002
5710 No Current Listing
5714 Caldwell Joyce S [8]▲ ..801-424-1824
5718 Dodge Betty S [32]▲ ..801-272-4324
5722 Moore John L [28]▲ ..801-272-4390
• ZIP CODE 84121 CAR-RT C004
6543 Black Marilyn D & Gerald T [3]▲ ..801-278-0716
6545 Remington Lowell E & Allene J [6]▲ ..801-278-3236
6546 King William C & Constance A [10]▲ ..801-272-0604
6547 Mourtgos John T & Gretchen L [3]▲
6548 Kirby Bobbie R [11]▲ ..801-424-9199
6549 No Current Listing
HOUSEHOLDS 10

S 1585 E (SALT LAKE CITY)
• ZIP CODE 84121 CAR-RT C002
5783 Ⓓ Hollis Hcarolyn C▲
5785 TILE CONCEPTS INC tile-ceramic ..801-273-5737
5787 Call Bruce L & Charlotte C [11]▲ ..801-274-2640
5791 Allmark Margie P [11]▲
5795 Gibbs Patricia D [25]▲ ..801-278-6487
+ WATERBURY WAY INTERSECTS
BUSINESSES 1 HOUSEHOLDS 4

S 1590 E (SALT LAKE CITY)-FROM 1589 LAKEWOOD DR SOUTH
• ZIP CODE 84117 CAR-RT C009
4660 Briley Keith A & Janice K [11]▲

S 1590 E Cont'd
WOODY'S PLUMBING INC plumbing contractors ..801-424-9911
4680 Kuepper Anne S [5]▲
Kuepper Mathew A
Ⓓ Outsen Jay R
4684 Donaldson Kenyon V & Judith A [12]▲
4696 Smith Leah R [42]▲ ..801-277-2278
Smith Rebecca ..801-277-2278
• ZIP CODE 84117 CAR-RT C017
5454 Baker James R & Lorraine Y [17]▲ ..801-272-5207
5455 Depolo Jennifer G [2]▲
Depolo Douglas B
+ LONE PEAK DR BEGINS
BUSINESSES 1 HOUSEHOLDS 7

S 1600 E (SALT LAKE CITY)-FROM 1599 REDONDO AVE SOUTH
+ SHERMAN AVE CONTINUES
+ HARRISON AVE INTERSECTS
+ HARRISON AVE CONTINUES
+ BROWNING AVE INTERSECTS
• ZIP CODE 84105 CAR-RT C022
1429 Beck Jeffery L [6]▲ ..801-582-2657
1430 Ⓓ Anderson Eric H ..801-583-0624
1433 No Current Listing
1438 Doyle Gerard S [2]
Ⓓ Duff Piper A
1439 LEXIS-NEXIS info & referral serv ..801-581-9220
Ⓓ Roth Mary J▲
Roth John C
1440 Ⓓ Olmstead Heather
1445 Connor Stephen G [14]▲ ..801-583-2643
1446 Papanikolas Pete G [26]▲ ..801-582-5159
1449 Ⓓ Winch Jim M ..801-583-0861
Winch Renee S ..801-583-0861
1450 Ⓓ Rowley Wade N
Ⓓ Tatton Aimee N
1454 Ⓓ Hornok Nathan R
Hornok Rylee D
+ ROOSEVELT AVE INTERSECTS
1464 No Current Listing
1465 De St Germain Monika M [4]▲ ..801-466-2464
De St Germain J ..801-466-2464
1466 Ⓓ Christensen Heath
1472 Nimkin David A [12]▲ ..801-483-1786
1482 Ⓓ Deol Steven▲
Ⓓ Stevenson David W ..801-486-2675
1483 Fox David H & Elizabeth B [18]▲ ..801-466-4256
Ⓓ Hansen Justin L
1485 Williams Jane M [26]▲ ..801-487-0287
Williams Jeremy P ..801-487-0287
1486 Nelson Richrd A & Antonia A [22]▲ ..801-487-6438
1487 Floor Phillip S & Robin R [18]▲ ..801-486-6309
+ EMERSON AVE INTERSECTS
1505 Hall Nancee A [2]
1507 Ⓓ Falkner Scott M & Melanie S▲
1510 No Current Listing
1513 Swenson Dayle W [12]▲ ..801-485-1344
Swenson Pamela K ..801-485-1344
1516 Morris Alayna C [2]
Ⓓ Thompson Caprene
1518 No Current Listing
1519 Smid Scott M & Kristen V [12]▲
1527 No Current Listing
1528 CONGRUENT INC display designers & producers ..801-468-8400
Russell Deanpaul W & Kristina D [6]▲ ..801-468-8404
+ KENSINGTON AVE INTERSECTS
1539 Bowman-Kirigin Jay A [14]▲
1540 No Current Listing
1543 James Michael C [6]▲
Ⓓ Lopez Victoria L
Lopez Ricardo
1546 Hansen Forest A [45]▲ ..801-466-7773
1549 Sandor Colleen M [13]▲
1550 - 1556 No Current Listing (4 Hses)
1559 Millar V A [2] ..801-487-5174
1562 Freebairn Gregory L [2]▲
1563 Thompson Brett A & Traci L [3]▲ ..801-484-6912
+ BRYAN AVE INTERSECTS
1569 No Current Listing
1575 Briefer Andrew A [5]▲
1583 Golden Richard R & Tracy H [18]▲ ..801-486-4668
1584 Ⓓ Skarsgard Steven M▲
1589 Kishner Sharon N [14]▲
1590 Jensen Stephen A & Lori B [16]▲ ..801-466-2914

This directory is property of Polk City Directories. It is leased for the personal use of the subscriber. Use of this directory is subject to the Terms of Use appearing on the title page of this directory. This information changes by 60% each year. For an updated directory call 1-800-275-7655 or www.citydirectory.com

ANDREW AVE 2007

AMBASSADOR WAY Cont'd
1440 Mattsson Michele M [7]▲
1445 Berard Wayne R & Jennifer A [6]▲ ..801-486-1799
1447 Hunter Laura G & Bruce W [8]▲ ..801-582-9260
1450 Lee Maurine B [30]▲ ..801-583-1450
Lee Terri M ..801-583-1450
1459 Patton Larry K & Margie L [12]▲ ..801-582-8868
1460 Bidwai Arun V & Vanamala A [29]▲ ..801-582-2162
1462 Reganis Timothy G & Virginia S [4]▲ ..801-582-1454
1470 Davey Marc C [4]▲
Davey Laurie F
1471 Ⓓ Bayas Pando Y & Ellen C▲
1475 Namba Alfred H & Doris B [14]▲
1476 Hill David P & Shauna F [15]▲
1480 Harrison Charlotte R & David L [28]▲ ..801-583-3894
+ EMBASSY WAY INTERSECTS
1483 Rasmussen Kent A [26]▲ ..801-583-1079
Rasmussen Erwin K ..801-583-1079
1484 Fillmore Robert F & Pamela J [11]▲ ..801-583-0032
1485 Nielsen Audree A [26]▲
Nielsen Robert O
1490 Adamson Craig G & Joanna D [28]▲ ..801-582-5112
1495 Lappe Donald L & Alice A [25]▲
BUSINESSES 1 HOUSEHOLDS 47

AMBLEWOOD LN (SALT LAKE CITY)-FROM 4199 S 1610 E
+ E 4200 S INTERSECTS
+ S 1500 E CONTINUES
• ZIP CODE 84124 CAR-RT C018
1522 Ⓓ Nazaryan Sergey▲
Nazaryan Anahit A
1527 Miranda Hector J [9]▲
1535 Gygi Ronald K & Janice T [17]▲ ..801-278-3895
1536 Hinshaw Jerald C [6]▲ ..801-272-2989
1541 Sys Zdenek [9]▲ 801-277-6127
1549 Sundquist Scott M [17]▲
Sundquist Shane
1554 Ⓓ Nielsen Bertha L
1555 Cheshire Robert B & Elaine [15]▲ ..801-277-7884
1561 Ding Hu [9]▲
Ding Yue
1562 No Current Listing
1567 Ⓓ Parthasarathy Hassan S▲
1570 Taghipour Nader [5]▲ ..801-274-1457
Taghipour Donya 801-274-1457
1593 Li Zhongjian [6]▲
1594 Paxton Christine O [20]▲ ..801-277-1317
1603 No Current Listing
1606 Ⓓ Southam Lee S & Tami P▲ ..801-274-1240
1609 Gilson Sharon O [10]▲ ..801-278-5982
Gilson Laura M ..801-278-5982
1614 Hughes Gregory P & Sandra M [17]▲ ..801-273-0507
1617 Ⓓ Limaye Dimple P▲
Limaye Santosh Y
1620 Bachamada Devaiah G [6]▲
1623 Andrus Cindy V [10]▲
Andrus Dennis M
1626 Ⓓ Katoozi Houshang H▲ ..801-278-5944
Katoozi Shahnaz 801-278-5944
HOUSEHOLDS 22

AMERICAN AVE (SALT LAKE CITY)-FROM 959 S 300 W WEST
• ZIP CODE 84101 CAR-RT C010
313 No Current Listing
319 Carter Jeanne C [12]▲ ..801-328-3770
321 No Current Listing
331 Hernandez Dorothy G [21]▲ ..801-359-8671
+ GALE ST INTERSECTS
+ RAILROAD CROSSES
372 VENTURA'S CUSTOM AUTO PAINTING auto body- rpr & painting ..801-328-9135
373 WASATCH AUTO BODY SHOP INC auto body- rpr & painting ..801-322-1728
374 TOM'S IRON WORKS INC ornamental metal work ..801-532-5634
389 Morse Nettie T [14]
+ S 400 W INTERSECTS
BUSINESSES 3 HOUSEHOLDS 5

AMESBURY CIR (SALT LAKE CITY)
• ZIP CODE 84121 CAR-RT C017
1351 Sanders Melvin G & Karma J [11]▲ ..801-274-1988

AMESBURY CIR Cont'd
1352 Bailey James E & Zella N [17]▲
1359 Hunter Milton R & Mary A [8]▲
1360 Sanders Melvin G Sr [5]▲ ..801-274-2595
Sanders Zola B ..801-274-2595
1369 Brinkerhoff C E [4]▲ ..801-278-8958
Brinkerhoff Teresa B ..801-278-8958
1370 Fannin Kristine J [20]▲ ..801-272-0682
1377 Ⓓ Mano Jonathan▲
1378 Cordell Karen J [9]▲ ..801-273-4070
1385 Sain Mark & Staci J [10]▲ ..801-274-0887
1386 Imber Kenneth D & Michelle S [13]▲ ..801-277-6409
Ⓓ Roennebeck Michael J▲
1393 Woolley Joseph T & Marnette R [18]▲ ..801-278-5965
1394 Olsen Jeff K & Diane G [6]▲ ..801-272-1997
HOUSEHOLDS 13

ANDLOR ST (SALT LAKE CITY)
• ZIP CODE 84117 CAR-RT C023
4874 Hall James E & Donna B [46]▲ ..801-278-9023
4875 Longmore Jacquelyn K [29]▲
Longmore Jeanine B
4888 Boucher Kevin B & Rebecca B [18]▲ ..801-277-6619
4895 Tadje Fred W & Jacquelin B [45]▲ ..801-277-4872
HOUSEHOLDS 4

ANDREW AVE (SALT LAKE CITY)
• ZIP CODE 84115 CAR-RT C005
21 Ⓓ Taylor Karen ..801-463-2964
64 Ⓓ Dolma Phurbu ..801-485-0748
Kunga Thupten [4]▲
68 Hogle Robert R [3]
69 Gleed Verlin L & Rosalee O [3]
325 Galvez Esdras [3] ..801-485-1864
Galvez Ilona ..801-485-1864
TITOS AUTO SALES LLC auto dlrs-used cars ..801-484-3336
333 PPP-3P INC screen printing ..801-486-7407
399 Peck Ben [6] ..801-484-0810
SKY MOUNTAIN TRUCK SALES truck-dlrs-used ..801-484-0808
BUSINESSES 3 HOUSEHOLDS 7

ANGELINA AVE (SALT LAKE CITY)
• ZIP CODE 84106 CAR-RT C011
854 Thornwall Janet R [13]▲
Thornwall Kelly
861 Ray Richard D [6]▲ 801-483-0884
866 Ⓓ Harris Rex R
Hopkins John S [3]▲
869 Bitner Kerry P [3]▲
Bitner Paul O
874 Lui Shuk H [9]▲
875 Garrus Jennifer E [2]
880 Ⓓ Norris Anthony K▲
HOUSEHOLDS 8

ANGELITA CT (SALT LAKE CITY)
• ZIP CODE 84106 CAR-RT C012
1191 Brunell Leslie D [19]▲ ..801-467-6599
Ⓓ Metz Joanna S
1195 Ⓓ Belsky Emil E & Cynthia L▲
1199 EXTREME COMMUNICATIONS communications 801-486-8346
Ingham Marian V [10]▲ ..801-463-9696
2675 Pope Phyllis K [6]▲ ..801-484-1252
Pope Kathy ..801-484-1252
2681 Mathews Nancy N [10]▲ ..801-484-6612
Mathews Mathews N ..801-484-6612
2688 Soto Dora P [11]▲
Soto Doris
2692 Elliott Carol C [13]▲ ..801-466-7577
2696 Ⓓ Harris Samuel B▲
BUSINESSES 1 HOUSEHOLDS 9

E ANGELO AVE (SALT LAKE CITY)-FROM 3137 S MAIN ST EAST
+ W ANGELO AVE INTERSECTS
• ZIP CODE 84115 CAR-RT C025
13 Le Chin [6] ..801-474-0409
15 Ⓓ Thach Phuongmai ..801-485-1250
17 No Current Listing
18 Leclaire Anne [3] ..801-487-0134
Ⓓ Olson Jason
19 Clark Michael L [12]▲ 801-484-9316
20 Ⓓ Archer Henry J▲
21 Ⓓ Robinson Erik J▲
24 No Current Listing
37 Lee Elsie D [2]
46 EXPRESS MOVERS movers ..801-487-6683

E ANGELO AVE Cont'd
47 Hurlbert Marion [3]
49 Ⓓ Angell Tammy
50 Shaw Vicky B [13]
Shaw Steven R Jr
53 Chapman Jean M [14] ..801-467-5748
70 No Current Listing
+ S STATE ST INTERSECTS
BUSINESSES 1 HOUSEHOLDS 15

W ANGELO AVE (SALT LAKE CITY)
• ZIP CODE 84115 CAR-RT C025
50 Mattingly Holli C [2]
53 DAVIS COUNTY CO-OP acctng & bkpg genl serv ..801-467-4003
Walton Brittany [7]
62 EGG PRODUCTS CO eggs ..801-487-8145
• ZIP CODE 84115 CAR-RT C010
102 Ⓓ Stout Lacie S
Stout Chelsie
104 Jackson Ruby S [8] 801-487-3673
106 No Current Listing
108 Garrard Tiffany [9]
110 - 112 No Current Listing (2 Hses)
114 Ⓓ Holter C A
Ⓓ Kilpatrick Coreena S
116 No Current Listing
118 Allred Monte K [17]▲ ..801-486-3332
121 Woodard Rebecca [3]
125 Magana Luz M [4]▲
Magana Alma R
133 Butts Brent L Sr [45]▲ ..801-484-1528
Butts Allen L ..801-484-1528
140 Moreno Martin K [14]▲ ..801-484-6565
149 TOPCAT ENTERPRISE rehabilitation serv 801-485-3654
150 Ⓓ Wright Debra ..801-484-5696
151 Kaddas Carol [4]
T & T PLATING plating ..801-474-0892
153 Gerdes Jody P [2]▲
160 - 171 No Current Listing (2 Hses)
173 Ⓓ Carlson Lynn M▲
Mori Tom J [9]▲
174 CONTROL EQUIPMENT CO controls control sys/regulator ..801-487-7741
190 Ⓓ Barr Robert▲
195 Ⓓ Cannon Houston F & Delene A ..801-485-5891
196 Ayon Sergio [9] ..801-486-3079
BUSINESSES 5 HOUSEHOLDS 25

ANITA AVE (SALT LAKE CITY)-FROM 3851 LORETTA DR EAST
• ZIP CODE 84106 CAR-RT C017
1426 Neale Sterrett O III & Tracy A [2]▲ ..801-274-2089
1429 Georgelas Jim P & Mae X [36]▲ ..801-278-9031
1445 Norton Lori O & David C [15]▲
1448 Hughes Kathryne A [11]▲
1455 Trowbridge James B [37]▲ ..801-272-1258
Trowbridge Laura C ..801-272-1258
1457 Hensley Albert P & Janet [3]
1458 Ⓓ Lyman Liz A
1461 Bagley Kathy S [20]▲ ..801-272-2327
Bagley Karey A ..801-272-2327
1467 No Current Listing
1472 Li Liangtao [8]▲ ..801-274-8117
1475 Anderson Janice L [15]▲ ..801-273-8315
1484 Poulsen Vincent R & Rose M [16]▲ ..801-272-9568
1485 Bowser Merrilee D [4] ..801-278-0057
Bowser Mommilee ..801-278-0057
Ⓓ Prince Summer J
1487 Montoya Justin L [2]
Montoya Michelle
HOUSEHOLDS 15

ANN DELL LN (SALT LAKE CITY)-FROM 6031 S 1830TH E
• ZIP CODE 84121 CAR-RT C037
1759 Wolstenholme David R & Caryl J [30]▲ ..801-277-1862
1761 Dean Spencer [4]▲
1763 Ⓓ Jones Travis▲
Stringfellow Anastacia D [2]
1794 Catmull William D [14]▲
Catmull Frankie S
1795 Roberts Leslie L [10]▲
1807 Robbins Lewis E & Margene F [45]▲ ..801-278-1126
1808 Thomas Arthur D & Shirley A [13]▲ ..801-278-9410
1821 Anderson Douglas J [17]▲ ..801-272-8835
Anderson Kahelelani T ..801-272-8835

ANN DELL LN Cont'd
Ⓓ Children Douglas J ..801-272-9138
HOUSEHOLDS 10

ANNABOW CIR (SALT LAKE CITY)
+ VALLEY VIEW AVE CONTINUES
• ZIP CODE 84117 CAR-RT C014
4725 Tempest David C [11]▲ ..801-274-1302
Tempest Mathew R ..801-274-1302
4771 Hsu Lin C [22]▲ ..801-273-0790
Hsu Pao C ..801-273-0790
4784 Lange Keith A & Alice P [40]▲ ..801-278-0256
SPACE MANAGEMENT SPECIALISTS filing equip sys & supl ..801-278-2266
4789 Johnston Alan S & Lori A [11]▲ ..801-274-1129
4794 Baty Roy S Jr & Dorothy M [28]▲ ..801-278-2983
4895 Hale Michael L & Lynda D [20]▲
BUSINESSES 1 HOUSEHOLDS 6

ANNE MARIE DR (SALT LAKE CITY)-FROM 6501 JULIET WAY
• ZIP CODE 84121 CAR-RT C024
2913 Sisavath Lena S [9]▲
2923 Matsuura Brett Y [4]▲
2935 Davis Steven C & Nancy E [20]▲
2936 Ⓓ Yang Hongsuk▲
2947 Ⓓ Stidham Susan R ..801-944-4844
Stidham Mark A ..801-944-4844
2963 Sergakis William K & Joanne K [11]▲
2966 Beckstrand Don L [7]▲
Beckstrand Lyle B
2977 Holmstrom Michael C & Kim S [12]▲ ..801-943-4285
2982 Chapman Gregory D & Elizabeth J [3]▲ ..801-277-8883
2989 Stokes Denice H [11]▲ ..801-733-9359
2993 Brandon Bruce M [8]▲ ..801-733-5231
Brandon Kindlova 801-733-5231
+ LINDIE CT BEGINS
6568 Snow Gregory T & Barbara W [11]▲ ..801-944-4180
6576 Ikegami Yaeko [11]▲ ..801-944-7391
6585 Mackin James S & Diane T [10]▲ ..801-942-3505
6590 Davis Keith L [11]▲ ..801-943-2026
Davis Dru D ..801-943-2026
6601 Douros Michael L & Melanie A [6]▲ ..801-943-0772
6604 Pham Anh N [19]▲
Pham Yen B
6618 Jensen Wayne J & Gay H [11]▲
6629 Chase Michael H & Kellee J [13]▲ ..801-733-4145
6632 Badger George R & Julie R [11]▲ ..801-944-2421
6643 Taghvaee Amraddin [7]▲
6644 Peterson James G & Helen R [11]▲ ..801-733-9859
6656 Alder John B & Elinor N [11]▲ ..801-944-9903
6657 No Current Listing
6668 Fox Jesse J & Lisa B [11]▲ ..801-947-0029
6669 Francone Gerald M & Jeanne P [13]▲ ..801-943-5661
6678 Zhou Jin F [3]▲ ..801-272-8408
6683 Huynh Phong N [11]▲
Huynh Don P
6692 Bondi David R & Cindy [8]▲ ..801-733-4927
6706 No Current Listing
+ CAITLAND CT BEGINS
+ CAITLAND CT CONTINUES
HOUSEHOLDS 30

ANTLER WAY (SALT LAKE CITY)-FROM 7201 MARINDA WAY SOUTHEAST
+ NUTREE DR CONTINUES
• ZIP CODE 84121 CAR-RT C022
3298 Ⓓ Avila Juan A
Avila Megan N
Terry Royal & Angela J [11]▲ ..801-942-3455
3307 Barber John B Jr & Michelle D [6]▲ ..801-733-5286
+ MARINDA WAY INTERSECTS
3325 Ⓓ Lyons Brook▲
3339 Larson Roger G & Delia M [30]▲
3342 Ⓓ Offer Jennie▲
3351 Madsen Richard J & Joan E [21]▲
3354 Bishop Joseph L Jr & Carolyn C [14]▲ ..801-733-5899
3363 Osborn John D Jr & Norma J [15]▲ ..801-944-7377
3368 Schovaers Robert L & Kimberlee R [26]▲
3377 Sveen Larry E [3]▲ ..801-733-4645
Sveen Sheri L ..801-733-4645

ANTLER WAY Cont'd
3382 Berry Paul E & Janet H [13]▲ ..801-942-7505
3391 Claffey Scott W [7]▲ ..801-942-0883
3396 Williams Brian N & Ann M [19]▲ ..801-942-6400
3403 MEDICAL DOCTOR ASSOC physician/surgeon recruitment ..801-733-5181
Thorpe Steve E & Allison L [10]▲ ..801-733-4849
3417 Larson Carold F & Patricia C [32]▲ ..801-943-1084
3418 Young Yun H & Robert B [12]▲ ..801-944-3912
3423 Malouf Mark W & Jackie S [17]▲
BUSINESSES 1 HOUSEHOLDS 16

APACHE CIR (SALT LAKE CITY)-FROM 2767 EAGLE WAY
• ZIP CODE 84108 CAR-RT C021
2741 Eyre Dennis E & Judith N [34]▲ ..801-582-9941
2745 Schaub Regina S [11]▲ ..801-583-8820
2747 Dolowitz Anne M & David S [45]▲ ..801-582-6311
2749 Porter Samuel W [9]▲
2751 Maclean Douglas H & Maurine S [14]▲ ..801-581-0154
HOUSEHOLDS 5

APOLLO DR (SALT LAKE CITY)-FROM 4001 DIANA WAY EAST
+ WASATCH BLVD CONTINUES
+ DIANA WAY INTERSECTS
+ ACHILLES DR INTERSECTS
• ZIP CODE 84124 CAR-RT C031
3514 Pehrson Sue [2]▲
3516 Ⓓ Wright Jason▲
3535 Ⓓ Cutaia Elaine A & Charles A▲ ..801-278-5837
3546 Ⓓ Ballou Shari
3554 Gardner Jay G & Shanna R [2]▲ ..801-274-3962
3555 Coley Vincent G [13]▲ ..801-273-8359
+ MARS WAY INTERSECTS
3575 Mercer Scott O & Kristi J [22]▲ ..801-278-5563
3585 Halvorsen Jack L & Edna M [45]▲ ..801-277-2148
3595 Boardman Barbara J [12]▲
3602 - 3605 No Current Listing (2 Hses)
3615 Cuello Roberto F [2]▲ ..801-278-0098
3624 Klentzman Patricia M & Paul D [29]▲
3625 Nichols Marjorie M [45]▲ ..801-277-5035
3635 Ament Kenneth W & Julia M [22]▲ ..801-272-6234
3636 Cervino Michael P Jr & Bonnie J [34]▲ ..801-277-3761
3645 No Current Listing
3646 Moyer Thomas H [10]▲ ..801-273-7003
3651 Vanfrank Kevin M & Susan A [3]▲ ..801-277-6937
3654 Grimshaw Clarence R & Joan [42]▲ ..801-278-2008
3657 Ⓓ Nielsen Rachel▲
Nielsen Jayson
3660 Ⓓ Dace Karen L▲
3667 Yancey Brock [11]▲
3668 Ⓓ Rottler T S ..801-277-2116
3680 Sassani-Hafezi Parvin [13]▲ ..801-272-0366
3688 Brown Terry A [16]▲ ..801-278-7269
Brown Allen ..801-278-7269
INTERMOUNTAIN OCCUPATIONAL MED physicians & surgeons ..801-277-4781
+ JUPITER DR INTERSECTS
BUSINESSES 1 HOUSEHOLDS 26

APOSHIAN CIR (SALT LAKE CITY)-FROM 1955 GUNDERSON LN
• ZIP CODE 84124 CAR-RT C011
4084 Ⓓ Edwards Spencer L
Edwards Lesley S
4085 Pack Jeffrey S & Julie [2] ..801-277-2153
+ HOLLOWAY DR INTERSECTS
HOUSEHOLDS 2

APPLE BLOSSOM LN (SALT LAKE CITY)-FROM 4552 S 2770 E EAST
+ MURRAY HOLLADAY RD INTERSECTS
+ SPRING CREEK RD CONTINUES
+ WANDER LN INTERSECTS
• ZIP CODE 84117 CAR-RT C028
2676 Ⓓ Rudger Lavonna D ..801-272-2457
2688 APEX PROPERTY MAINTENANCE property maintenance ..801-870-0405

This directory is property of Polk City Directories. It is leased for the personal use of the subscriber. Use of this directory is subject to the Terms of Use appearing on the title page of this directory. This information changes by 60% each year. For an updated directory call 1-800-275-7655 or www.citydirectory.com

TP	Adjoining	Source
-	✓	Polk City Directories

HIGH AVE 2007

HEUGHS CANYON WAY Cont'd

6090 Fishburn Paul B & Charlotte H 15 ▲ 801-272-6014
+ OAK CANYON DR INTERSECTS
6099 Ⓝ Tatarevic Esad ▲
Tatarevic Elvir
6102 Wessman Craig J Sr & Debra D 20 ▲ 801-277-5941
6114 Johnson James D & Jeris C 11 ▲ 801-274-1234
6115 Jones Suzan S 5 ▲ 801-277-2564
6126 Lui Dennis & Nancy C 14 ▲
6131 Wolfer Scott C 3 ▲ ..801-273-0182
Wolfer Patricia A 801-273-0182
6138 Misner David C & Shirley P 16 ▲ 801-273-0675
Price Wallace L 23 ..801-278-7546
6141 Mietchen Micheal S & Lisa H 14 ▲ 801-272-6846
6147 Ⓝ McDonald Jeannine ▲
McDonnel Jeannine C & James R 12 ▲
6157 Martensen Leonard D & Mildred J 20 ▲ 801-272-4024
6160 Gordon Steven A & Melanie P 19 ▲ 801-277-3742
HOUSEHOLDS 16

HIAWATHA CIR (SALT LAKE CITY)-FROM 2687 SKYLINE DR NORTH
• ZIP CODE 84108 CAR-RT C021
2651 Lieber Wilford K & Mary J 11 ▲ 801-582-1064
2655 Wheeler Frederick S 34 ▲ 801-582-9256
2659 Grodner Michael T 8 ▲ 801-581-0266
2661 Anderson Rebecca A & Roger M 8 ▲ 801-582-7008
HOUSEHOLDS 4

HICKORY LN (SALT LAKE CITY)-FROM 1461 GREENFIELD AVE SOUTH
• ZIP CODE 84121 CAR-RT C004
1367 Ⓝ Hall Connie R & Brian D ▲ 801-943-0420
1373 Ⓝ Tucker Suzanne P ▲ 801-274-3544
1381 Ⓝ Perkins Roger L & Shirley C ▲
1387 Ⓝ Keller Vera E
1393 Ⓝ Couch Adam C ▲
Ⓝ Kerr John D ▲
1401 Geddes Delbert E & Toni N 10 ▲ 801-278-9266
1409 Ⓝ Shelton Tracy ▲
Shelton Christopher
1417 Ⓝ Arndt Elizabeth W ▲
1421 No Current Listing
1425 Barber Anthony J Jr 10 ▲
Barber Brandi M
1435 Benson Nick G 3 ▲
Benson Melissa
1437 Endleifson Tony 8 ▲
1455 Young Laura L 4 ▲
1457 Trease Claudia 9 ▲
6439 Mortensen Bart W & Yetta M 33 ▲ 801-277-8396
+ SUMAC WAY CONTINUES
6447 Rollins Lisa M 5 ▲
6456 Smith Paul N & Diane H 11 ▲ 801-272-7239
6459 Brower Stephen K & Kris R 18 ▲ 801-278-3546
6470 CAMBRIDGE CONCEPTS
nonclassified establishments 801-277-0100
Russell Donald L & Earlene A 14 ▲
6471 Mitko Thomas J & Edith R 28 ▲ 801-277-7588
6484 Ouzounian Diane M 11 ▲
6485 Ⓝ Perkins Brittany J ▲ 801-273-5667
Thomas Angie K 4 ▲
6495 Hansen Erika D 5 ▲
Jones Peter D & Erika 6 ▲ 801-424-9258
6496 No Current Listing
6505 Greco Lauren L 2 ▲ 801-272-4840
6508 Peterson Ryan C 2 ▲
Peterson Elisa
6517 Larsen Michael A & Cherie 4 ▲ 801-274-0304
6529 Gadalla Ayad M 3 ▲
Gadalla Azra
6532 Lingwall Brandon T & Sarah J 9 ▲
+ IRONWOOD AVE ENDS
6541 No Current Listing
6548 Dewitt Leroy L Jr & Kim M 10 ▲ 801-273-0264
6583 Praag Thomas J & Diane 14 ▲
+ GREENFIELD AVE INTERSECTS
6585 Hashimoto Eleanor K 24 ▲

HICKORY LN Cont'd

Ⓝ Larsen Dex A & Kristy ▲ 801-277-2361
BUSINESSES 1 HOUSEHOLDS 37

HICKORY HILL CIR (SALT LAKE CITY)-FROM 3241 NUTREE DR SOUTH
• ZIP CODE 84121 CAR-RT C022
7271 Griffin Hector P 4 ▲ 801-943-0390
Griffin Alicia 801-943-0390
7272 Fels Leland K 13 ▲
Fels Lisa K
7281 Rottler William C Jr & Teresa S 16 ▲ 801-942-8852
7284 Manos James P & Elizabeth J 5 ▲ 801-733-6609
7287 Posselli Ronald T 11 ▲
UTAH FAMILY MAGAZINE
publishers-magazine 801-942-6343
7294 Bennett Frederick J 11 ▲
7301 Strachan Robert K & Rebeca M 18 ▲
7306 Hall Reginald K Sr & Debra B 12 ▲ 801-943-4774
7311 Pruss Dmitry & Irene 11 ▲ 801-944-7755
7316 Blair Susan P & Donald J 10 ▲ 801-942-4841
7323 Cook Bruce J & Loretta R 33 ▲ 801-943-1171
7326 Megown Kevin A 3 ▲
Megown Rebecca A
7332 Terry Eva M 30 ▲ 801-943-2335
7335 No Current Listing
7339 Lewis Anthony M 11 ▲
7340 Thorpe Michael D & Anita B 28 ▲ 801-943-1173
BUSINESSES 1 HOUSEHOLDS 16

HIDDEN ACRES CIR (SALT LAKE CITY)-FROM 2889 S 2300TH E
• ZIP CODE 84109 CAR-RT C006
2265 Jensen Lynn A 8 ▲ 801-485-0262
Jensen Toni R 801-485-0262
2266 Craig Kathy S 2 ▲
2273 Hayakawa Kayo K & Jeannette M 12 ▲
2276 Arky Carl D & Deborah L 6 ▲
Ⓝ Hart Kenneth H
Hart Stephanie K
HOUSEHOLDS 5

HIDDEN CREEK CT (SALT LAKE CITY)-FROM 4846 S 1300 E EAST
• ZIP CODE 84117 CAR-RT C038
1303 Simpson Robert E & Brenda G 11 ▲
1305 Woodward Edwin W III 5 ▲
1309 Cook Terina L 10 801-424-0315
C Ⓝ Babka Kord E
1316 Carlisle Heather M 2
1322 Farley Annette P 19 ▲ 801-272-7297
Farley Brad P 801-272-7297
1324 Clarke Colette 9 ▲ 801-273-0613
1325 Obrien Colleen K 12 ▲
1328 Ⓝ Nielson Andrea C ▲
1330 No Current Listing
1332 Endrek Emiliano 5 ▲ 801-272-0511
1333 Randall Kagendo L 4 ▲
1334 Muszynski Lawrence W 5 ▲ 801-274-3409
1336 Ⓝ Anderson Debbie
1337 Ⓝ Jacobson Anita S ▲ 801-272-2131
Jacobson Dustin L ..801-272-2131
Ⓝ Reed Angie J
1338 Reynolds Juliet K & Andrew N 3 ▲ 801-278-8367
1339 Sleight Richard A & Tara B 2 ▲ 801-274-0832
1341 No Current Listing
1342 Clevenger Shane M 5 ▲ 801-278-0144
Clevenger Jennifer A 801-278-0144
1343 Healey Rosemary L 7 ▲ 801-274-1782
Healey Elizabeth 801-274-1762
1344 Swenson Justin P & Amber D 4 ▲ 801-277-2425
1346 No Current Listing
1348 Ⓝ Iwanaga Isao ▲ 801-274-0599
1350 No Current Listing
1352 Linnell Heather 5 ▲
Linnell John H
HOUSEHOLDS 26

HIDDEN MEADOWS DR (SALT LAKE CITY)
• ZIP CODE 84117 CAR-RT C022
1731 10A Ⓝ Welcher Billy J
10C Ⓝ Hernandez Carlos M 801-274-3967
10D Nelson Chad 14
10D Nelson Christine H

HIDDEN MEADOWS DR Cont'd

10F Ⓝ Chan Marcos E 801-274-1154
1733 Ⓝ Grover Alena
MILLCREEK INSULATION CO
insulation contractors 801-699-2304
10G Ⓝ Marrelli Jennifer
10H Ⓝ Nielsen Kathy
10L Ⓝ Ambrose Jesse
1740 Magro Nathan 6
Ⓝ Pola Arginette
9A Childs Melissa 2
9A Childs Hazel
9C Moffat Carma R 5
9D Ⓝ Mason Katey
1742 Ⓝ Antczak Terra
9G Ⓝ Hoffman Maria
9K Ⓝ Ruffell Rebecca 801-274-2135
1751 Ⓝ Day Alauradanna 801-278-0169
7B Campos Larry O 5
7B Campos Jermey D
7C Ⓝ Dalton Marie
7D Ⓝ Larson Ari E
7E Ⓝ Anderson Ashley M
7F Ⓝ Day Catherine
7F Day Autumn
1753 Austin Jessie 2
7I Brown Michelle L 5
7K Bingham Geneil 5
7K Sonkens Leigh 9
7K Sonkens Stephanie L
1760 8A Coyne David A 8
8B Thompson Stella M 2
8C Wageman Jessica D 4
8C Wageman Jennifer
8F Ⓝ Johnson Ryan L
1762 Ⓝ Howe Tim L
8G Haines Howard K II 2
8H Ⓝ Franco Pedro D
8I Ⓝ Rizek Susan R
8K Ⓝ Archuleta Terry K
1771 Ⓝ Fox Danielle
Ⓝ Latorre Yovana 801-274-3111
Ⓝ Steed Dell 801-274-1378
5C Tilley Shaun E 3 801-274-1406
5C Tilley Jenn 801-274-1406
5D Ⓝ Hevia Fernendo J
1773 Ⓝ Cage Dimitrius 801-278-9247
Cage Donimique 801-278-9247
G Cavanaugh Katie E 5
1780 Ⓝ Petersen Mick 801-920-8215
6A Pollock Robert C 10 801-274-1955
6B Ⓝ Large Melissa
1782 Huff Ruth J 10
Neal John A 4 801-278-3103
6G Pool Margo A 2 801-274-3103
6J Ⓝ Metzger Curtis
G Figuracion James M 7
1790 Case James 2
1794 HIDDEN MEADOWS
APARTMENTS apartments 801-277-2666
Lemon Mark A 14
1797 Ⓝ Ashby-Webb Deeanne 801-274-6575
Ⓝ Kimbrell Diane
Ⓝ Nelson Eugene D
11A Ⓝ Symes Steven B
11A Symes Rebecca H
11B Ⓝ Teuscher Jason T
11C Ⓝ Bullen Anne
11C Ⓝ Smith Emily C
11F Bingham Geneil B 6
1799 Ⓝ Collins Darlene 801-274-1845
Hayes Shawn 3
Martinez Dario A 4
Ⓝ Nacleno Chrystal ..801-277-2134
H Coyne David A 5
L Miller Shaun N 6
11G Ⓝ Meador Darlene T
11H Ⓝ Moyes Christina L
11K Ⓝ Maziarka Ryiah 801-274-3662
11L Berry Heather A 4
1806 Ⓝ Bayne W
4A McCown Rebecca J 5
4A McCown Ginny L
4B Ⓝ Kerby Thomas D
4D Nielsen Tammy L 4 801-424-0714
1808 Ⓝ Torrens Janet
4J Dalton Katharine 4 801-274-2016
4L Ⓝ Kolaski Diana K
1811 Ⓝ Campbell Craig A
Ⓝ Gonzalez Betania ..801-424-9148
Santiago Sergio 3
3D Ward Meire 4
3E Ⓝ North Carrie
3F Ⓝ Karsten Tamra S
1813 Ⓝ Barber Dee
3H Cowen Penny M 6 801-274-0042
3I Ⓝ Roa Deyvi

HIDDEN MEADOWS DR Cont'd

3J Joseph David H 2
3J Joseph Dh
3L Ⓝ Carey Justin S
K Steadman Lee A & Allison B 9
1821 Ⓝ Thomas James 801-274-0499
2A Cowper Johnny 16
2B Ⓝ Hickok Linda S
2C Twelves John W 13 801-272-8728
2D Davis Sharon L 2
2D Davis Andria
2E Snelgrove Kimberly 2 801-274-0764
2E Snelgrove Charles R 801-274-0764
1823 Ⓝ Hansen Geoff
2G Thompson Anthony 2
2I Ⓝ Mendez Olga
2J Ⓝ Iverson Connie R
2K Kellogg Robert L 9 801-273-0723
H Arnold Melissa S 6
1831 Ⓝ Brumitt Marissa 801-274-0566
Ⓝ Millsap Liz
1C Ⓝ Barker Christina M
1D Ⓝ Erickson Brenda
1E Ⓝ Thomson Cameron D
1833 Ⓝ Deolios Billie
1G Ⓝ Gerber Gary R
1H Reiser Zachary H 8 801-272-4209
1H Reiser Rebekeh ..801-272-4209
1H Watson Ericka D 6
1K Ⓝ Johnson Janeal
1L Ⓝ Huntsman Christopher K
+ HIGHLAND DR INTERSECTS
BUSINESSES 2 HOUSEHOLDS 112

HIDDEN MILL CV (SALT LAKE CITY)
• ZIP CODE 84121 CAR-RT C016
6617 Ⓝ Thorpe Richard D ▲
Thorpe Alan J
6618 Ⓝ Goldfarb Alex ▲
6623 Ⓝ Thorpe Richard D ▲
Thorpe Alan J
6624 Ⓝ Morgan Donald J & Nannette H ▲
6638 Ⓝ Ferderber John J & Nancy J ▲ 801-944-6280
6656 Ⓝ Shields Terel T & Jeff G ▲ 801-278-8424
6682 Ⓝ Miller Damon G ▲
HOUSEHOLDS 7

HIDDEN OAK DR (SALT LAKE CITY)-FROM 8735 DANISH RD EAST
+ ALTA HILLS DR INTERSECTS
• ZIP CODE 84121 CAR-RT C008
3345 Carlson Jan E 33 ▲ 801-943-0112
Carlson Carol L 801-943-0112
RITE LITE OF UTAH light bulbs & tubes 801-943-0112
3352 Milton Teresa K & David G 17 ▲ 801-942-4843
3410 Fickinger William J 15 ▲ 801-943-7729
Fickinger Ellison 801-943-7729
3424 Garland Sharon G 15 ▲
Garland Marie N
3450 No Current Listing
3457 Ⓝ Hoyt Brian A
+ GRAND OAK DR ENDS
8707 Jackson Gregory D 2 ▲ 801-943-8608
8721 Meredith Steven A & Allyson B 12 ▲ 801-944-9174
8736 Hammond Paul D 3 ▲
8737 Varga Thomas A 10 ▲
8748 Ⓝ Christiansen Scott W & Debbie D ▲ 801-943-3895
8749 Halpin Robert L & Marie G 30 ▲ 801-942-6184
8760 Andersen Kevin R & Debra S 11 ▲ 801-943-1901
8767 Goldfine Howard L & Laura R 6 ▲ 801-942-6445
8772 Robinson Phil E & Susan M 11 ▲
8783 Pedersen James L & Maxine K 32 ▲ 801-943-0114
8784 Walton Tracy E & James C 2 ▲
8796 Goodarzi Shaun 3 ▲
Goodarzi Maziyar N
8797 Demars Thomas V 11 ▲
Demars Euphama J
Hansen Euphama J 8 ▲
8810 Ford Leland D & Denece J 26 ▲ 801-943-0216
8819 Stowe Neal P & Peggy L 27 ▲ 801-943-9190
8826 Ralphs Laurie A 11 ▲
Ralphs Allyson
+ RUSSELL PARK RD INTERSECTS
BUSINESSES 1 HOUSEHOLDS 23

HIDDEN OAKS CIR (SALT LAKE CITY)
• ZIP CODE 84121 CAR-RT C008
8600 Ⓝ Seidel Jeanette L ▲
8664 Bonch Pauline M 4 ▲

HIDDEN OAKS CIR Cont'd

8667 Daniels Paul N 2 ▲ 801-944-9768
8669 No Current Listing
8672 Marzec Lester H & Susan B 7 ▲ 801-942-2883
8673 Ⓝ Bowles Neil E & Karla R ▲ 801-943-8322
8677 Hamann Thomas D & Lisa A 6 ▲
8690 Mast Linda P 31 ▲
Mast Christop
8693 White Scott E & Cynthia G 11 ▲ 801-947-0304
HOUSEHOLDS 9

HIDDEN QUAIL CIR (SALT LAKE CITY)-FROM 2259 MELODIE ANN WAY
• ZIP CODE 84124 CAR-RT C029
4320 Roennebeck Dennis W & Elaine H 16 ▲ 801-278-1830
4321 Stringham Henry T & Kimalee E 13 ▲ 801-273-1265
4327 Jackson David E & Karen B 17 ▲ 801-278-9698
JACKSON HOLDINGS INC holding companies 801-278-9898
4328 Voorhees Kathy E & Hugh D 16 ▲
BUSINESSES 1 HOUSEHOLDS 4

HIGH AVE (SALT LAKE CITY)-FROM 1475 S 300 W
• ZIP CODE 84115 CAR-RT C005
275 ACME CRANE RENTAL CO crane serv 801-466-7902
ALOHA TOWING wrecker serv 801-484-7869
BUSINESSES 2

HIGHLAND CIR (SALT LAKE CITY)
• ZIP CODE 84117 CAR-RT C022
4800 TECHNA GLASS glass 801-277-7758
4810 JASMINE CHINESE CUISINE LLC restaurants 801-278-6688
4820 Ⓝ Hibbens Mark 801-274-2360
101 Swafford Donald J 2
101 Swafford Heather
102 Ⓝ Smith Randi L ▲
103 Ⓝ Taghipour Namvar ▲
104 Bartle Faye B 20 ▲ 801-272-7393
106 Barton Vance 11 801-424-2854
4822 107 Ⓝ Dzierzon Katja
109 Nordstrom Denise 11 ▲ 801-272-8005
110 Archer Michael S 3
110 Archer Julie A
4824 Ⓝ Bowles Lee & Shannon 801-274-1601
201 Ⓝ Aoyagi Heather M ▲
201 Henderson Lori J 9
202 Gardner Shannon L 2 ▲
204 Noble Kimberly J 5 ▲
205 Wixom Troy D 13 ▲
205 Wixom Brandon L
206 Sayama Trafton K 9 ▲ 801-424-9382
4826 207 Pennington J M 11 ▲
208 Renzetti David A 11 ▲ 801-277-0619
209 Ⓝ McMillan Mindy R ▲
209 McMillan Sean
210 Arj Nasrindokht 6 ▲ 801-278-8508
211 Jaffe Mark A 2
4828 301 Minor Dorothy J 4 ▲
301 Minor Victoria L
302 Lucas Brian T 5 ▲
302 Lucas Vanessa R
306 Gonzalez Enelda E 5 ▲ 801-278-0504
4830 Caarter Tracy 4
307 Ⓝ Machado Ivan C ▲
308 Hernandez Israel F 8
308 Hernandez Rachelle
309 Torres Aura A 11 ▲
310 Corbridge Nicole L 2
4832 Ⓝ Hemingway Heidi ..801-272-0271
401 Buranek Tamara H 4 ▲ 801-274-8211
401 Buranek Misha A 801-274-8211
402 Ⓝ Woodbury Gordon ▲
404 Ⓝ Burton Connie M
404 Ⓝ Harvey Martha E ▲
405 Ⓝ Paneh Harman ▲
4834 Davis Desa C 5 801-424-9956
407 Ⓝ Gardner Jesse L ▲
408 Schoenfeld-Stearman Sandra 3 ▲
409 Deroda Eduardo 3 ▲ 801-277-2969
410 Grow Fern Z 11 ▲ 801-277-1714
411 Rushing Jeanne A 6 ▲
4836 501 Gerber Kristine A 2 ▲
501 Gerber Russell

STREET GUIDE

Get Mailing Lists, Sales Leads, and Business Credit Reports on-line and other Polk City Directories @ www.citydirectory.com

TP	Adjoining	Source
-	✓	Polk City Directories

PARAMOUNT AVE 2007

Ⓝ NEW NEIGHBOR

PALO VERDE WAY Cont'd

32 Gruber Erin P
1579 Ⓝ Persinger Debbora
3 Beamer Richard D [7]
11 Sixfin Sheldon I [3]
.....801-733-0684
11 Sixfin Jean M 801-733-0684
11 Thompson Jason B [7]
22 Klenk Debbora L [3]
31 Ⓝ Defino Steven J
32 Ⓝ McGrath Jeffrey D
32 McGrath Kimberly S
ON21 Rosado Kellie A [3]
1585 11 Smith Daniel J [8]
.....801-733-7476
12 Brown Sarah H [3]
12 Brown Kyle D
22 Thurlow Brian W & Alicia C [3]
32 Ⓝ Cutterer Carmen
32 Cutterer Kevin
1589 11 Tillson Jennifer M [8]
11 Ⓝ Wilkinson Nick
21 Caldwell Sean E [4]
21 Caldwell Amber
31P Desmond Jake L [2]
32 Garner Timothy B [2]
32 Garner Kimberly D
1595 SANTA FE APARTMENTS
apartments 801-943-0673
7054 Ⓝ Knorr Jennifer
21 Langford Heather M [3]
22 Barnes Toshiko K [11]
.....801-942-9937
7060 Ⓝ Penrose Sharmaine L
13 Rowell Nichole M [2]
.....801-688-0560
23 Krauss Stephanie [2]
31 Ⓝ Leeny Jacy L
32 Ⓝ Stroh Travis R
34 Ⓝ Poulson Brinnley A
WC21 Wickstrom Jeffrey [2]
7066 12 Wiseman Randall W [6]
12 Wiseman Tammy R
21 Rolfe Heather L [3]
31 Rivera Hailey [3] ..801-520-3944
32 Ⓝ Washburn Kimberly S
32 Washburn Jesse
7080 Ⓝ Lopez Agustine
12 Garn Heidi S [7]
31 Nielson Michael T [2]
31 Nielson Michelle
31 Ⓝ Rebillot Brian K
7088 Budko Elena V [8] 801-453-0807
Casale Tricia [2]
Chappell Stephanie [2]
Ⓝ Zamora Rudolph
21 Later Mark H & Cindy [6]
23 Bricker Kathy A [3]
24 Ⓝ Butterfield Tracie
24 Kelley Michael P [2]
31 Ⓝ Hougland Charles A Jr
31 Ⓝ Knutson M C
32 Castle Donald C [10]
.....801-733-9971
7096 Ⓝ Burrows Kimberly D
V22 Ⓝ Ames Elizabeth
11 Parker Betty A [2]
11 Parker Robert J
21 Ⓝ Champion Gloria A
.....801-733-0447
31 Ⓝ Cram Jamilyn
31 Webb Gwen K [3]
31 Webb Jeff M
32 Ⓝ Campbell Kimberly

BUSINESSES 1 HOUSEHOLDS 110

PAMELA DR (SALT LAKE CITY)-FROM 2864 BENGAL BLVD
+ STEFFENSEN DR CONTINUES
• ZIP CODE 84121 CAR-RT C031

2739 Wadsworth Mark R & Jean H [13]
2750 King Beverly J [45]
.....801-943-2791
King Morrie 801-943-2791
2751 Ⓝ Praetorius Eric S
2760 Long Bennett A & Carol E [15]
Ⓝ Phillips Lynda M
2761 West Wayne J [38]
.....801-943-5272
West Rick W 801-943-5272
2772 Patterson Venna M [46]
.....801-943-4263
2775 No Current Listing
2784 Findley Warren A [3]
.....801-943-4691
Findley Amy B 801-943-4691
2791 Clayton David N & Kathleen K [46]
2796 Scharman Richard E & Delores M [46] 801-943-3432
+ DELL RD INTERSECTS
+ DELL RD CONTINUES
2812 Noble David M & Gail B [16]
2826 Heaton Charles R & Angela S [9]
.....801-453-9683
2839 Klawe Adam E [2]
2840 Barrett John R & Leslie S [24]
.....801-942-0720
2852 Cook Russell [2]

PAMELA DR Cont'd

Cook Carla
2855 BRADFORD PERKINS GENERAL CONTR genl contractors
.....801-942-4298
CANYON SERVICES hotels & motels 801-943-1842
Ⓝ Lattimore David
Perkins Bradford G Jr & Nancy R [29]
2862 Rasmussen Mark L & Claudia C [12] 801-943-2402
2864 Hatfield Bridgett [2]
.....801-943-8199
2865 Boyd William P & Linda L [30]
.....801-943-6054
2873 Carlton Charles J & Phyllis J [42]
.....801-943-5303
2875 Brigham Scott F & Luann V [32]
.....801-944-5735
2877 Barbour Mary T [22]
.....801-943-4900
Barbour Zackary S ..801-943-4900
2879 Ford Tim [9] 801-947-0038
2881 Tea Roy D & Barbara B [14]
.....801-943-5891

BUSINESSES 2 HOUSEHOLDS 26

PANAMA ST (SALT LAKE CITY)-FROM 27 W 2100 S SOUTH
• ZIP CODE 84115 CAR-RT C001

2110 No Current Listing
2112 Ⓝ Fitton David R

HOUSEHOLDS 2

PANORAMA CIR (SALT LAKE CITY)
+ PANORAMA DR CONTINUES
• ZIP CODE 84124 CAR-RT C020

2251 Yerke Harold [5]
Yerke Lisa R
2252 Hartzell John D & Holly A [5]
.....801-424-9155
2261 Isaacson La V [7]
Isaacson Lindsay
2265 Noren Lynn D [12]
Noren Ireva P
2273 Camp Sharon S [18]
Camp Adam B
4239 Malheiro Raymond J [17]
.....801-278-3335
Malheiro Marty C 801-278-3335
4245 Ⓝ Sonalaz Tammie
Sonntag Christopher B & Tammie L [16] 801-278-8908
SONNTAG RECREATION playground equip 801-278-9797
4248 Johnson Reid H & Donna W [17]
.....801-277-2123
4256 Stephenson Ted D III & Alice B [19]
.....801-272-9047
4257 Rhoades Carol E [10]
.....801-273-1645

BUSINESSES 1 HOUSEHOLDS 11

PANORAMA DR (SALT LAKE CITY)-FROM 2201 PANORAMA CIR SOUTH
• ZIP CODE 84124 CAR-RT C020

2275 Swan Allen M & Verla J [30]
.....801-272-1370
2278 Bradley Mark H & Laurie [6]
.....801-278-9615
2281 Winkler Louis A & Sheila G [11]
2289 Balbo Louis J & Cynthia L [9]
2290 Olsen Keith M & Nancy S [44]
.....801-272-2960
+ S 2300 E INTERSECTS
4184 Cowan Marjorie O [40]
Ⓝ Meiling Nicole Y
4190 Hughes Thomas M [14]
.....801-273-0831
4193 Guinn Thomas A [30]
.....801-274-0487
Guinn Mark C 801-274-0487
4197 Terrion John P & Kathryn A [16]
.....801-278-1413
4198 Hall Norma G & Roland J [41]
.....801-278-3691
4204 Watts Raymond G [27]
Watts Terry J
4207 Meyers Laraine C [29]
.....801-278-1548
Meyers Randal C 801-278-1548
4210 Ⓝ Anderson-Northrup Tanji J
4222 Traub Arthur C & Rena J [45]
.....801-277-9968
+ PANORAMA CIR INTERSECTS
4238 Williams Parnell M & Susann J [34]
.....801-277-1756
4247 Ⓝ Archer Nathan
Archer Zachary W
4250 Neff Gordon S & Elaine C [44]
.....801-277-3829
4257 Ickes Rodney D & Julie J [7]
.....801-272-0691
4260 Nelson Glen B & Ruth M [40]
.....801-278-4078

PANORAMA DR Cont'd
+ PANORAMA WAY INTERSECTS

HOUSEHOLDS 20

PANORAMA WAY (SALT LAKE CITY)-FROM 4299 PANORAMA DR EAST
+ LYNNE LN CONTINUES
• ZIP CODE 84124 CAR-RT C020

2155 Throndsen Edgar H & Lola A [15]
.....801-277-7497
2160 Ⓝ Seo Tae B 801-278-0160
2165 James Georgia K & Jerry W [22]
2169 Allen Jason [4]
Escobedo Ruthann [2]
2170 Cummings Clarence S & Barbara H [20] 801-272-2419
2175 Freeman Colleen C & Russell G [34] 801-278-4590
2186 Eide Mabel G [34]
2191 Newman Maury T & Bonnie R [36]
.....801-277-6886
2200 Knudson Richard C Jr & Savannah [13] 801-998-8028
2201 Kounalis George N [13]
Kounalis Maria M
2208 Bolic Angie S [33] ..801-277-1706
2209 Robinson Michael G [13]
.....801-272-8883
Robinson Marie C 801-272-8883
2216 Heuser Ralph E & Betty H [36]
.....801-278-0113
2219 Peterson Paul E Sr & Marcia W [34]
.....801-278-3435
2224 Mack Olive B [13] ..801-277-0367
2225 Ⓝ Andersen Matthew T
+ PANORAMA DR ENDS
Schultz Edward R [12]
.....801-274-0457
Schultz Tristan B 801-274-0457
2232 Rankin John A & Marilyn A [32]
.....801-278-0822
2242 Hunt La M [11] 801-278-8617
2252 Bradhsaw Beth N [44]
.....801-278-8973
Ⓝ Hansen Amy A
2255 Jensen Robert P & Lois L [38]
.....801-277-6986
2262 Schreiter Randall B & Robyn B [11]
.....801-277-1974
2271 Ⓝ Droge April 801-277-6999
2272 Ⓝ Murray Carla A
Perry Jeanette [5]
Ⓝ Stevenson Jessica L
2280 Ⓝ Driver Chantell Y
White Charles R [6]
White Elyse P
2292 Knight James L [16]
.....801-277-5880
2294 Benoit John K [2]
+ S 2300 E INTERSECTS

HOUSEHOLDS 32

PANTERA LN (SALT LAKE CITY)-FROM 1316 EUROPA DR SOUTH
• ZIP CODE 84106 CAR-RT C017

1319 No Current Listing
1321 Deraedt Michael S [2]
Deraedt Dante M
1325 Deland Wilma F [17]
.....801-272-6255
1327 Vandenakker Dick [13]
.....801-277-6583
1329 Alexakos Connie E [11]
1331 Dempsey Janie E [11]
Ⓝ Nolan Patrick
1333 Armstrong Angel [4]
.....801-272-2726
Armstrong Angela 801-272-2726
1339 No Current Listing
1341 Ⓝ Shivers Jake L
1343 Nikolar Loretta C [7] ..801-277-9193
1345 Olsen Julie [3]
1347 Ⓝ McConnell Ellen
1349 Ⓝ Ostradicky Michaela
1351 Gibbons Tim V [2]
Gibbons Kane L
3696 Zimney Allen M [8]
Zimney Diane K
3698 Devey Karla D [3]
3702 McAfee Kathy M [15]
3704 No Current Listing
3706 Giannopoulos Patricia G [4]
3707 Ⓝ Subasinghe Thusharika
3708 Millard Colleen E [18]

HOUSEHOLDS 22

PARAMOUNT AVE (SALT LAKE CITY)
+ RAILROAD CROSSES
• ZIP CODE 84115 CAR-RT C005

208 TIP TOP TRANSMISSIONS auto rpr & serv 801-484-1688
225 BAGLEY ICE & CARBONIC INC ice 801-487-3342
FONNESBECK AUTOWERKS auto rpr & serv 801-487-2124
Fonnesbeck Kerry D [10]
238 Bagley Brian K [15]
239 Green Morris [22]

PARAMOUNT AVE Cont'd

245 WESLEY GREEN CONTAINERS waste disposal 801-463-3700
WESLEY GREEN ROOFING roofing contractors 801-484-5681
261 HARRY'S PATTERN SHOP molds 801-467-2652
280 STEEL PRODUCTS & DESIGN trailer hitches 801-487-8948
281 Tutt Elda A [45]
+ S 300 W INTERSECTS

BUSINESSES 7 HOUSEHOLDS 4

PARIS LN (SALT LAKE CITY)-FROM 4389 S 900TH E EAST
• ZIP CODE 84124 CAR-RT C033

914 Ⓝ Pfennighausen Jessica
.....801-281-9984
Ⓝ West Michael
501 Ⓝ Ricks Crystal
502 Hart Keith A [5]
502 Hart Aubra M
504 Ⓝ Jett Nichole A ..801-685-6129
506 Wangsgaard Tiffany L [7]
507 Erickson Rodney K [14]
507 Erickson Susan W
510 Ⓝ Olmsted Tiersa
511 Ⓝ Freeman Dennis M
511 Freeman Denise
512 Bright Tiffany H [3]
512 Bright Coty S
512 Eutsler Brian C [8]
935 Ⓝ Chidester Brian
Ⓝ Robinson Timothy
Ⓝ Stanford Diana
414 Ⓝ Irizarry Emilio C
415 Ⓝ Hooley Rachael
418 Ⓝ Bunker Jordan B
945 Ⓝ Anderton Brandy 801-685-2452
Ⓝ Eakle Jean
Prosvirova Anna [4] 801-281-3631
Ⓝ Quintana Vanessa
Ⓝ Sweeney Jennifer ..801-290-2341
401 Nasman Jonathan M [4]
.....801-281-0098
401 Nasman Agnes ..801-281-0098
404 Ⓝ Dana Mark E
404 Ⓝ Nielsen Cassey
406 Obershaw Roy S [21]
406 Obershaw Brian S
407 Lanier Joanne T [13]
409 Ⓝ Borreson Jennifer
409 Ⓝ Despain Matthew L & Ann L
410 Ⓝ Tapia-Boutsis Kami S
+ LEMANS DR BEGINS

HOUSEHOLDS 30

PARK CIR (SALT LAKE CITY)-FROM 3667 S 2500TH E EAST
• ZIP CODE 84109 CAR-RT C015

2510 Stein Scott R & Wendy D [11]
.....801-278-4465
2511 Kirk Warren F & Deena K [2]
.....801-278-8494
2520 Sudar Ruth M [35]
.....801-277-6317
Sudar Frank 801-277-6317
2521 Miller David J & Eileen S [23]
.....801-272-0875
2530 Ⓝ Dalton S M
2531 Hutchinson Neil B & Shellie M [9]
.....801-274-0755

HOUSEHOLDS 6

S PARK CT (SALT LAKE CITY)
• ZIP CODE 84106 CAR-RT C016

3117 Kish Connie E [12]
3127 No Current Listing
3130 Gipson Jason A [5]
.....801-485-5246
Gipson Jamie R 801-485-5245
3134 Alexander Costelo [11]
Alexander Marisa L
3137 Pennell Richard L II & Marcia C [11]
.....801-463-7723
3138 Bennett Alan S & Pamela M [5]
.....801-483-1112
3143 Moore Den R & Kathleen P [13]
3148 Lemone Robert D & Claudia R [16]
.....801-467-9136
3151 Matallo Reshonnah [4]
Salazar Reshonnah M [2]
Salazar Jessie J
3156 Pan Wen L [17] 801-485-2876
Pan Darong R 801-485-2876
3157 Buehner Dale T & Desiree S [11]
.....801-467-2526
3161 Facio Ashley A [7]
3162 Norr Steven C & Shelly O [10]
3163 Marshall Amy L [2]
3164 Bailey Derrell A [11]
.....801-474-9470
Bailey Rhonda 801-474-9470
3166 Bench Ron L [11]

HOUSEHOLDS 17

PARK PL (SALT LAKE CITY)-FROM 584 MILLCREEK WAY SOUTH
• ZIP CODE 84106 CAR-RT C018

PARK PL Cont'd

3521 Anderson Lynn C [32]
.....801-485-5002
Anderson Patricia A ..801-485-5002
3532 Lira Deborah [2]
3533 Lamborn Edwin L & Karleen W [29]
.....801-467-7675
3536 Ⓝ Padgett Brandon J
Padgett Rasheal A
3540 No Current Listing
3542 Helquist Jeremy E [3]
3544 No Current Listing
3556 Ruseler Rick D [11]
Ruseler Suzette
TIMBERLINE TREE & LANDSCAPING tree serv
.....801-483-0631

BUSINESSES 1 HOUSEHOLDS 8

PARK PL E (SALT LAKE CITY)-FROM 1601 MARVIN GARDENS ST SOUTH
+ MARVIN GARDENS ST BEGINS
• ZIP CODE 84121 CAR-RT C015

5632 Peterson John E & Eleanor C [30]
.....801-277-8817
5636 Swenson Donald L & Margaret S [31] 801-277-9133
5642 Miller Shaun N [3]
.....801-274-0245
Miller Melanie A 801-274-0245
5646 Kucherov Yan R & Oksana L [9]
.....801-272-0549
+ SAINT CHARLES PL INTERSECTS
5652 Clapham Janet E & Stanley L [9]
.....801-274-1125
5656 Jackson Robert T [3]
Jackson Todd
5662 Thorpe Philip D & Linda B [14]
.....801-424-1008
5672 Bloebaum Roy D [6]
Miller James L Sr & Betty L [5]
.....801-274-3298
5676 Pugmire Stacey L & Cecil P [9]
5682 No Current Listing
5686 Johnson Mary A [14]
.....801-278-6156
5692 Little David [11]
Little Joyce F
5696 Neilson Barbara B [21]
Neilson Shannon V
5698 Eastman Alan D & Vickie S [3]
+ SAINT JAMES PL INTERSECTS
5726 Ⓝ Andersen Alan D
Ⓝ Farnsworth William
5730 Parsons Dalton L Sr & Carolyn S [10]
5736 Campbell Robert W & Barbara D [15] 801-277-8916
5742 Chase Marie K [9]
.....801-274-8857
Chase Jinx C 801-274-8857
Ⓝ Ohmie Trevor R
Ohmie Adrian J
5748 Ⓝ Sturges Robert D & Dianne H
5752 Christian Keith J & Joan L [17]
.....801-272-3042
5758 York Carla A [11] ..801-272-6593
5762 No Current Listing
+ PARK PL W INTERSECTS

HOUSEHOLDS 25

PARK PL N (SALT LAKE CITY)-FROM 5739 S 1580 E EAST
• ZIP CODE 84121 CAR-RT C015

1574 PARK PLACE HOME OWNERS ASSN condominiums
.....801-277-0618
1582 Christensen Michael J [13]
Christensen Blanche M
1588 Cushing Tyler J [2]
1592 White Gregory J & Kathleen J [16]
1594 Ⓝ Christie Jason L
Christie Kelley
1596 Wickens William J [5]
1602 Fargle Kerry L [4]
1604 Marchant Danielle A [10]
1608 Frandsen Melissa B [2]
Frandsen Shauna R
1612 Stevenson Kim [6]
.....801-278-0888
1616 Corrigan John T & Marian D [31]
.....801-278-4962
1622 Bates Jana S [3]
Bates Michael S

BUSINESSES 1 HOUSEHOLDS 11

PARK PL W (SALT LAKE CITY)-FROM 1501 VENTNOR AVE
• ZIP CODE 84121 CAR-RT C015

5631 Jensen Craig L & Suzanne W [14]
.....801-996-8388
5635 Shipman Floyd H & Sandra S [22]
.....801-277-6985
Ⓝ Sutton Lindsey S
5639 Kelly Helen M [13] ..801-277-9290
5643 Daniels Marianne A [7]
5647 Campbell Jay J & Beth A [30]
.....801-278-3555

STREET GUIDE

Get Mailing Lists, Sales Leads, and Business Credit Reports on-line and other Polk City Directories @ www.citydirectory.com

TP	Adjoining	Source
-	✓	Polk City Directories

VAN BUREN AVE 2007

VALENE ST Cont'd

5066 Coon Carolyn R 40▲
.....801-272-6338
Coon O J 801-272-6338
+ CASTO LN INTERSECTS
HOUSEHOLDS 10

VALIANT DR (SALT LAKE CITY)-FROM 8301 KINGS HILL DR
• ZIP CODE 84121 CAR-RT C008
8293 Ⓝ Tonella Shelee A▲
8295 Krause Kurt 2▲ 801-942-9348
8296 Ford Jennifer B 3▲
.....801-942-3011
Ford Ashley 801-942-3011
8298 Howard Charles C 6▲
.....801-943-4608
8301 York Darrell 4▲ 801-733-9622
8303 Ⓝ Stuart Joshua▲
8306 ACCENT SKI
ACCOMMODATIONS real estate mgmt 801-942-6692
Thor Cynthia L 13▲
Thor Kenneth L
8308 Grant Adam R 3▲ ..801-733-6878
Grant Diane S 801-733-6878
8309 Ⓝ Gordon David E▲
8311 No Current Listing
8316 Mitchell Helen D 26▲
.....801-942-1496
Mitchell John R 801-942-1496
8318 No Current Listing
8321 Brannon Anthony W 9▲
.....801-947-0984
8323 Ⓝ Benson Juliane▲
8329 Grealish Luke H 8▲
Kienke Sara N 4▲
8330 Davis Nancy B & Jimmie S 2▲
.....801-466-1587
8331 Americh Tate A & Janna M 2▲
.....801-733-0640
Ⓝ Depuyt Matthew R▲
8333 Elitharp Thomas H & Pamela J 2▲
.....801-942-1816
8335 No Current Listing
8339 Chernyavskiy Igor A 11▲
.....801-947-8806
Chernyavskiy Kirill I ..801-947-8806
8342 Ross Matthew 2▲
.....801-733-0752
Ross Sarah C 801-733-0752
8355 McCoy Michael T & Elizabeth M 17
▲ 801-943-3566
BUSINESSES 1 HOUSEHOLDS 24

VALLEJO DR (SALT LAKE CITY)-FROM 2781 MELONY DR SOUTH
• ZIP CODE 84124 CAR-RT C021
4260 Bowman John W & Mary J 21▲
.....801-278-7631
4267 Winwood Steve T 2▲
Winwood Robyn M
4270 Longaker Amy 2▲
+ BONNIE BRAE AVE INTERSECTS
4284 Taylor Phillip D & Tara D 14▲
4294 Yenchik Mark V & Carolyn E 2▲
4299 Benda William L & Joyce S 44▲
.....801-278-2295
4304 Peterson Thad N & Christy L 10▲
.....801-277-3227
+ JOYA DR INTERSECTS
4314 Garner Melaine S 10▲
Garner Jody L
4322 Gleue Mark H & Nancy W 4▲
.....801-278-5207
4325 Zekas Kay J 45▲ 801-277-9682
Zekas John 801-277-9682
4332 Edman Kevin B & Sonya L 10▲
.....801-272-3606
4335 Harmon Lawrence M & Carolyn T 11▲ 801-272-8278
4342 Ⓝ Munsee Shawntae
4345 Mitchell William D & Leena K 24▲
.....801-278-7319
4350 Reade George W & Mary M 13▲
.....801-274-7527
+ MAURICE DR ENDS
HOUSEHOLDS 15

VALLEY ST (SALT LAKE CITY)-FROM 3299 GREGSON AVE SOUTH
+ LOUISE AVE CONTINUES
• ZIP CODE 84109 CAR-RT C006
2935 Olson Thomas M 14▲
.....801-485-6706
+ KENTON DR INTERSECTS
+ KENTON DR CONTINUES
2951 Andjelic Boris & Cynthia D 4▲
2971 Butcher Gordon W & Nancy J 28▲
.....801-484-3234
2981 Raymond David H & Georgia P 8
▲ 801-466-9677
+ JOYCE DR INTERSECTS
2991 Walton Jodi A 3▲
Walton Donald K
3011 Mitchell Pamela C 3▲
.....801-466-6701
Mitchell Edward 801-466-67D1
3016 Coleman Justin M 9▲

VALLEY ST Cont'd

3021 Clapham Dennis C & Irene B 45▲
.....801-485-2709
+ ELGIN DR INTERSECTS
3029 Pollock Jennifer L 11▲
.....801-487-4584
3045 Kaufman Walter B & Shirley I 21▲
.....801-486-3827
3055 Jones Ronald M & Elaine S 2▲
3060 Shaw Jeremy J 3▲
Shaw Nicole G
3065 Nguyen Thuy T 2▲
Teti Kevin M 2▲
3075 Ⓝ Numbers Krista▲
+ GREGSON AVE INTERSECTS
3080 Ⓝ Bergs Adrianne E
Ⓝ Watkins Joshua W▲
3093 Herzog Darrell E 45▲
.....801-484-3028
Herzog Darlene B 801-484-3028
+ MARIE AVE ENDS
3105 No Current Listing
3115 Carey Carolyn A 26▲
.....801-466-5786
3127 No Current Listing
3135 Giles Todd H 14▲
Giles Wendy L
3142 Richins Richard L 2▲
.....801-485-4996
3152 No Current Listing
+ METRO WAY INTERSECTS
3171 Subervile Carlos J & Elsa 11▲
.....801-487-6420
• ZIP CODE 84109 CAR-RT C014
3191 ALLEN NANCE APRN nurses & nurses' registries 801-487-2889
BARBARA DOBBS LCSW social workers 801-256-4845
BEST HOME LOANS MARKETING real estate loans 801-436-2003
Burkholz Howard 2
CARLSON ALOSIA social workers-clinical 801-485-8663
CONTRACTORS SCHOOL INC schools- genl interest
.....801-467-1900
DEBBIE COLEMAN LPC nonclassified establishments
.....801-706-0455
DEBRA JACOBSEN LMFT nonclassified establishments
.....801-565-2040
H R ADVANTAGES insurance
.....801-466-3801
J LEWIS RESEARCH INC medical research 801-484-2977
JERRY TIMMINS SURVEYING surveyors-land 801-483-2057
KOMATSU LESLIE social workers-clinical 801-891-4982
MARVIN HAMILTON LCSW social workers 801-493-7829
MULTIMEDIA GROUP computer software 801-466-4144
PATRICE TADJE LCSW social workers 801-256-4937
100A DIACOR INC physicians & surgeons equip 801-467-0050
101 BRICKEY THOMAS F DDS dentists 801-463-6657
101 COLEMAN JON F DDS dentists
.....801-463-0009
101 MOLAR MAN nonclassified establishments 801-463-6657
102 HSB SOFT computer software
.....801-466-9006
151 ALLSTATE INSURANCE CO insurance 801-485-8600
152 KALM MICHAEL A MD physicians & surgeons
.....801-468-1248
155 BEST HOME LOANS real estate loans 801-474-2378
155 NOVASTAR HOME MORTGAGE real estate loans
.....801-328-0311
201 INTERMOUNTAIN MORTGAGE real estate loans
.....801-983-4510
203 TAYLOR GARY M psychotherapists 801-467-9809
206 INTEGRATED EMPLOYER SOLUTIONS insurance
.....801-487-3000
206 INTEGRATED INSURANCE SOLUTIONS insurance
.....801-487-3000
250 E PLANNING SECURITIES stock & bond brokers
.....801-461-0200
3215 FRED MEYER JEWELERS jewelers-retail 801-464-8415
INTERMOUNTAIN EXPRESSCARE hospitals
.....801-466-3102
Slc Holladay 2▲ 801-463-1400
SMITH'S FOOD & DRUG photo finishing- retail 801-486-7514

VALLEY ST Cont'd

WASHINGTON MUTUAL BANK banks 801-463-1400
3289 MC DONALD'S restaurants
.....801-487-5615
BUSINESSES 33 HOUSEHOLDS 27

VALLEY VIEW AVE (SALT LAKE CITY)-FROM 4651 NANILOA DR EAST
+ HOLLADAY BLVD CONTINUES
• ZIP CODE 84117 CAR-RT C014
2491 Merrill Dennis O & Rebecca M 5▲
2501 Ⓝ Leeman Omar T & Pauline G▲
.....801-274-3710
2511 Ⓝ Bogue Pepper
2513 No Current Listing
2525 Guanajuato Heather L 2
2526 Poulos Steven J & Billie L 26▲
.....801-277-7660
2527 1 Frederick James 5
.....801-273-9106
4 Ⓝ Basta Gary R
5 Mendez Veronica M 6
2532 ALLEZ TRAVEL CONSULTANTS INC travel agencies & bureaus
.....801-424-2553
Kelner Daniel 5▲ ..801-424-2426
2534 Ⓝ Mullen Sherrie A
2535 Stringham Paul B & Kimberly C 16
▲ 801-278-9860
2545 Collard Judd E 2▲
Lang William R & Susan L 3▲
.....801-278-7577
2547 Schofield Mary F & Ralph H 45▲
.....801-277-2754
+ S 2555 E ENDS
2556 Andrus Rusty W & Amanda A 2▲
.....801-274-8475
2557 Zeigler Wendy J 19▲
.....801-272-5349
2561 No Current Listing
2573 Briggs Curtis S & Cristie L 11▲
+ MARABOW CIR BEGINS
2574 Palmer Todd P & Jodie M 17▲
.....801-278-9725
2576 Stevens Craig N & Lois A 16▲
2578 Johnson Julie A 14▲
2580 Westbrook Bill J & Tricia L 15▲
.....801-272-5203
+ ANNABOW CIR INTERSECTS
2591 Gochnour Jeffrey L & Jenveve B 11▲ 801-277-9708
2597 No Current Listing
2598 Ⓝ Verweg Leah J
2599 Bengtzen Troy J & Keri A 8▲
.....801-278-0633
+ WANDER LN INTERSECTS
+ WANDER LN CONTINUES
2602 Anderson Michael D & Diana P 11
▲ 801-274-8682
2621 Heiner Barbara J 9▲
.....801-272-1435
2633 No Current Listing
2645 Ⓝ Jensen Ben▲
2647 Baker Daniel R & Robynne F 20▲
2650 Hale Brent L 19▲ 801-278-1504
2651 Ⓝ Bailey Richard W▲
Ⓝ Chamberlain Rod▲
2657 Howard Dolores E & Kenneth R 32
▲ 801-278-8560
2659 Hennefer Barry R 6▲
.....801-274-0064
2662 No Current Listing
2695 Ⓝ Litton Gregory J
2701 Booth Dawn W 5▲
.....801-278-3146
Booth Sarah H 801-278-3146
2765 Fenstermaker Charles L & Fanny J 13▲ 801-277-4831
2780 Naylor Thomas K & Kay L 16▲
.....801-272-6827
2781 Wright Debra L 7▲
.....801-278-6292
Wright Syd 801-278-6292
2794 Hendry Gilmer J & Neida N 13▲
.....801-277-1495
2795 Gillett Eric A & Kimberly S 11▲
.....801-424-0580
2797 Carreon Jason 11▲
2799 No Current Listing
+ NANILOA DR INTERSECTS
2801 Reber Erland H & Sharlene N 44▲
.....801-278-3808
2802 Scott William T Jr & Pamela G 7▲
2804 No Current Listing
2817 Taylor Edmund C Jr & Jeneal P 36
▲ 801-272-2595
2820 Hansen Richard L Sr 26▲
.....801-277-4029
Hansen Jacob R 801-277-4029
2826 Rosander Kris 3▲
Rosander Lindsay
2827 Loeb Laurence D & Naomi G 19▲
.....801-278-9067
2830 Kotter Wayne R & Faye C 34▲
.....801-272-1943
2836 Robison Marrian G 30▲
.....801-278-1323
2839 Ⓝ Wheeler Alex S▲

VALLEY VIEW AVE Cont'd

Wheeler Margaret A
2852 Keates Douglas G & Kristina L 22
▲ 801-273-0337
2853 Granger Tyler H Jr 9▲
2864 Carlston Milo L & Lynda W 32▲
.....801-278-0564
2865 Rimington Bryce L 5▲
2878 Coles Robert A & Kathryn F 32▲
.....801-272-3719
2879 Wagstaff Addie E 2
2891 Buchi Lissa J 13▲
Buchi Lance
2898 Nielsen Jeffery S & Pamela R 11▲
.....801-272-8212
2903 Reynolds Jay G & Virjean H 31▲
.....801-277-1219
2924 Egan Talmage D & Julie C 6▲
.....801-942-0440
2929 Keddington Ronda W & Robert S 29▲ 801-272-6636
2940 Pack Richard L 9▲
Pack Jennifer K
Urry Pamela C 15 801-277-9509
2950 Jackson Richard K & Linda L 22▲
.....801-272-7082
2966 Brubaker Calvin M & Tani W 16▲
.....801-278-2030
2978 Pack James O & Leslie J 25▲
.....801-272-6096
2979 Brubaker Mac 20▲
.....801-278-5604
BUSINESSES 1 HOUSEHOLDS 74

VALLEY VISTA DR (SALT LAKE CITY)-FROM 2199 SAHARA DR SOUTHEAST
• ZIP CODE 84124 CAR-RT C020
4231 Morby Ward D & Wilma J 32▲
.....801-277-3193
4238 Beck Donald E & Brenda G 26▲
.....801-272-6525
4239 Hatch Kendall P & Marva R 41▲
.....801-277-1994
+ TERRA LINDA DR ENDS
HOUSEHOLDS 3

VAN BUREN AVE (SALT LAKE CITY)
• ZIP CODE 84115 CAR-RT C018
17 Ⓝ Butler Stacey
Wesley Stacey L 2▲
18 Hargreaves John R & Mary J 16▲
.....801-467-9312
22 Bell Lillian E & Mark E 38▲
.....801-487-2445
23 Keele Courtney M 11▲
27 Anderson Deward C Sr 16
.....801-466-7263
Anderson Erma M 801-466-7263
28 Huth Kari L 11▲ 801-487-6544
31 No Current Listing
32 McDonald Arch 45▲ 801-467-3023
McDonald Greg G 801-467-3023
35 Smith Viola H 29▲ 801-466-8190
36 Vanscoy Rodney L 2▲
41 Wright Charles G & Nancy J 11▲
.....801-487-0355
42 Nicholas Tiffany J 3▲
Ⓝ Rice Tacie L
45 Ⓝ Hunt Clark L▲
46 Vandermeyden Terry L & Govert L 17
▲ 801-466-1019
49 No Current Listing
50 Ⓝ Adams Holly▲
55 Glaser Michael D & Debbie L 19▲
.....801-484-3610
56 Soderborg Andrew B & Ann F 47▲
57 Maddox John B 6▲
60 Thomas Verlyn J 14 801-466-1119
Thomas Leora R 801-466-1119
64 Milligan Jake 40▲ 801-466-8018
Milligan Jacqueline J 801-466-8018
65 Warburton Lori A 18▲
Warburton Jason M
69 McCashland Terry M & Jeanine M 15
▲
Ⓝ Milner Samuel▲
70 Ⓝ Elrod Charles C
Gonzalez Sigilfredo 2▲
• ZIP CODE 84115 CAR-RT C005
349 UTE CAL AUTO SALES auto dlrs-used cars 801-736-2400
352 SCHOPPE CO INC sheet metal work contractors 801-467-5466
370 CRETE-CO fence 801-487-1600
MODERN PRE-CAST concrete products 801-466-1374
BUSINESSES 4 HOUSEHOLDS 28

VAN COTT RD (SALT LAKE CITY)-FROM 2741 E 6200 S SOUTH
• ZIP CODE 84121 CAR-RT C003
6262 Ramsey John F & Melinda F 24▲
.....801-272-5998
6265 No Current Listing
6269 Howa Thomas J 11▲
Howa Joann M
6270 Stangl Franz C III & Jacqueline H 35▲ 801-277-2543
6288 Zakraisek Tina M 18▲

VAN COTT RD Cont'd

Zakraisek Donald
6299 Larkin Dennis P & Mary F 13▲
.....801-277-9036
6319 Keate Denise M 34▲
.....801-272-2895
Keate Margaret M 801-272-2895
6320 Lay John R & Ruth E 11▲
.....801-272-7941
6330 No Current Listing
HOUSEHOLDS 9

VAN NESS PL (SALT LAKE CITY)-FROM 853 S 400 E EAST
• ZIP CODE 84111 CAR-RT C001
408 Howell Helena N 2
410 No Current Listing
412 Britto Rebecca J 6
Ⓝ Stephenson Kandace
413 Christensen Thore B 4▲
414 Cheeley Brent D 2
417 Durfee Devin J 6▲
420 Shirts Darrell E 11▲ ..801-359-4531
421 Fitzwater Robert O 12▲
422 Ⓝ Tonelli Niki W▲
425 Workman Cynthia A 14▲
Workman Tammy M
431 Ⓝ Magleby Stephen B▲
Ⓝ Taylor Jessica▲
434 Ⓝ Dyson Seth A
Dyson Megan M
435 Magrini Matthew 3
436 Balderas Bryce W 3 ..801-328-4608
Balderas Jessica K 801-328-4608
439 Cornick Ida A 34▲ 801-359-8422
440 Ⓝ Dacus Eric M
HOUSEHOLDS 18

VAN WINKLE EXPY (SALT LAKE CITY)
• ZIP CODE 84117 CAR-RT C017
5504 ALBERTSONS grocers-retail
.....801-272-1567
5530 BRASSTUN'S FAMILY BOWLING CTR bowling centers
.....801-424-9900
R C WILLEY CARPET OUTLET carpet & rug dlrs- new
.....801-273-5800
5570 CHILDREN'S CLUB HOURLY CHILD child care serv
.....801-277-5555
5580 BEEHIVE CREDIT UNION credit unions 801-277-7759
BEYOND FITNESS health clubs studios/gymnasium ..801-274-2530
GOLD'S GYM health clubs studios/gymnasium 801-277-8668
+ S VAN WINKLE EXWY CONTINUES
• ZIP CODE 84121 CAR-RT C007
6100 SUPERSONIC SOFT-TOUCH CAR WASH car washing & polishing
.....801-277-6871
6180 DISCOUNT TIRE CO tire-dlrs-retail
.....801-272-2066
BUSINESSES 9

VEGAS WAY (SALT LAKE CITY)-FROM 2060 SANDS DR SOUTHEAST
• ZIP CODE 84124 CAR-RT C020
4269 Nixon Glade C & Merlene S 34▲
.....801-278-2495
4272 Willhard David P & Lora A 17▲
.....801-272-7157
4275 Banks Janice R & Greg A 8▲
4280 Maack Richard 45▲
.....801-274-0393
Maack Stephanie 801-274-0393
STEP AHEAD EVERYTHING LANDSCAP landscape contractors
.....801-272-9501
+ SAHARA DR ENDS
BUSINESSES 1 HOUSEHOLDS 4

VENAR CIR (SALT LAKE CITY)-FROM 2217 CLAYBOURNE AVE
• ZIP CODE 84109 CAR-RT C006
2752 Nygren Bradley M & Patricia C 29
▲ 801-466-1439
2753 Spransy Peter J Sr & Diane R 20
▲
2759 Powell John B & Carolyn F 43▲
.....801-484-5316
2760 Rose Michael L & Amy C 5▲
.....801-485-4484
HOUSEHOLDS 4

VENTNOR AVE (SALT LAKE CITY)
• ZIP CODE 84121 CAR-RT C015
1575 Nielsen Victor G & Marlene 9▲
.....801-424-9368
1577 Hugentobler Gerald G & Barbara A 29▲ 801-278-2120
1579 Ⓝ Williams Mark▲
1582 Brazell H V 12▲
Brazell Luauna J
1583 Ⓝ Carbine Christopher J
Ⓝ Nygren Matthew B▲
.....801-272-0308
1584 Brunken Marian L 20▲
.....801-273-9219

STREET GUIDE

Get Mailing Lists, Sales Leads, and Business Credit Reports on-line and other Polk City Directories @ www.citydirectory.com

WHITNEY AVE 2007

E WHITLOCK AVE Cont'd
Titus Alex 801-485-6784
171 Ⓦ Vanschalkwyk Warren ▲
Vanschalkwyk Jennifer
173 No Current Listing
178 Kaihe Johanna N [28] ▲
.....801-907-8061
Kaihe Edward J 801-907-8061
181 Carter Valerie N [2] ▲
Carter Ew
186 LITTLE RASCALS DAYCARE
schools 801-487-9441
191 Hess Mary M [11] ▲ 801-487-8454
+ S 200TH E INTERSECTS
• ZIP CODE 84115 CAR-RT C020
203 Gardner Charles L & Arleen D [46] ▲
.....801-484-7339
204 McDonald Russell G & Josefina A
[32] ▲ 801-487-3480
208 O'Neil Ellis R & Mildred L [45] ▲
.....801-484-0635
209 Maathuis Cornelius [14]
.....801-466-9228
Maathuis Juliet J 801-466-9228
212 Cox Ryan A [2] ▲
213 No Current Listing
215 Sanchez Ruby S [22] ▲
.....801-466-9426
216 Ⓦ Garrett Anthony & Megan
.....801-466-9455
219 Stoffer Jean S [13] ▲ ..801-485-5010
224 Horman Russ L [2] ▲
Horman David
228 No Current Listing
229 Heaps Dajun D [3] ▲ 801-486-3584
232 Bleazard Britni A [7] ▲
.....801-464-1690
235 Rowley Legrand S Jr & Christie L [8]
▲
236 Moore Marilyn A [11] ▲
.....801-485-1958
239 Staples Gary C [14] ▲
.....801-487-0528
243 No Current Listing
244 Isaacson Anneli [7] ▲
248 Ambuehl Ann D [3] ▲
249 Kirk Vance D & Beverly G [45] ▲
.....801-467-6892
252 Patno Patrick F [9] ▲
Patno Heather A
253 Gillette Jackie [4] ▲
Ⓦ Proctor Jenny
257 Duncan Susan L [9]
258 Ⓦ Overson Christian J
262 Munoz Omar M & Michelle T [11] ▲
.....801-486-4995
263 Ⓦ Eaton Daniel C
Eaton Charles
Peck Robert L [33] ▲
268 No Current Listing
273 Chavez Brenda [4] 801-906-0518
Chavez Desi 801-906-0518
Ⓦ Higley Eva
Ⓦ Parra Liliana 801-484-0092
285 Ⓦ Jimenez Alberto
Ⓦ McClendon Cameron
Ⓦ Montoya Amalia 801-487-2939
6 Ceron Guadalupe [3]
.....801-467-3168
6 Ceron Gustavo 801-467-3168
+ S 300 E INTERSECTS
BUSINESSES 2 HOUSEHOLDS 61

W WHITLOCK AVE (SALT LAKE CITY)-FROM 2541 S MAIN ST WEST
• ZIP CODE 84115 CAR-RT C027
67 Oliver Georgia F [30] ▲ ..801-485-8163
75 No Current Listing
HOUSEHOLDS 2

WHITMORE WAY (SALT LAKE CITY)-FROM 6844 COURTLAND AVE EAST
• ZIP CODE 84121 CAR-RT C021
2168 Fisher Sharon E & Edward E [24]
2178 Ⓦ Cummins Ruth C
2185 Maltz Carl [5] ▲ 801-947-8545
2188 Sudbury Craig L & Angela L [6] ▲
.....801-947-7633
2195 Peterson Dennis V & Faye W [16] ▲
.....801-944-4817
2204 JMIS LLC computer software
.....801-944-2476
Miner Jarel D & Katherine C [14] ▲
.....801-943-4874
2205 Ⓦ Linke Ryan J ▲ 801-733-0368
Linke Stephanie M ..801-733-0368
6861 STOR-N-LOCK SELF STORAGE
recreational vehicles-storage
.....801-943-6000
• ZIP CODE 84121 CAR-RT C019
6895 Ⓦ Shardlow Phyllis
WENTWORTH AT COTTONWOOD
HTS residential care homes
.....801-943-3909
102 Ⓦ Stoker Josephine D
.....801-943-1675
103 Ⓦ Rudd Sam C
103 Rudd Matthew S

WHITMORE WAY Cont'd
106 Ⓦ Robertson Ruth A
108 Ⓦ Jensen Lacy W
109 Maher John D & Dorothy O [2]
110 Ⓦ Kay Phyllis L
121 Ⓦ Whipple Norma S
123 Ⓦ Kendall Max G
201 Ⓦ Landward Marian R
217 Ⓦ West Dale H
220 Ⓦ Hutzelman Gloria M
222 Ⓦ Carter Geraldine R
224 Cannon Milton M & Marian W [2]
226 Black Barbara E [14]
+ FORT UNION BLVD INTERSECTS
BUSINESSES 3 HOUSEHOLDS 22

WHITNEY AVE (SALT LAKE CITY)
+ S 300 W CONTINUES
• ZIP CODE 84115 CAR-RT C005
328 INTERMOUNTAIN CONTRACTORS
SUPL tools- powder actuated
.....801-466-0307
INTERMOUNTAIN FASTENING
SYSTEM concrete products
.....801-466-0307
339 E & R REPAIRS auto rpr & serv
.....801-486-3507
W & L AUTO REPAIR auto
diagnostic serv 801-485-1288
340 A ACTION MEDIA video tape
duplication serv 801-467-5400
ARCH CONSULTING GROUP
computers- networking
.....801-481-9400
360 CAMP BARKALOT pet serv
.....801-485-2030
SNO SHACK INC flavoring extracts
& syrups 801-466-1771
361 WASATCH LAWNS & LANDSCAPE
lawn & grounds maintenance
.....801-485-1516
375 ASIA WORLD FOOD WHOLESALE
CO grocers-whol 801-532-1085
BUSINESSES 10

WICKLOW PL (SALT LAKE CITY)
• ZIP CODE 84109 CAR-RT C015
3625 Ⓦ Randall Gregory P & Emily M ▲
.....801-273-1302
3631 No Current Listing
3641 Ⓦ Knowles Brooke ▲ 801-278-9625
Knowles Kell 801-278-9625
HOUSEHOLDS 3

WILD DUCK LN (SALT LAKE CITY)-FROM 4601 HOLLADAY WOOD LN SOUTHEAST
• ZIP CODE 84117 CAR-RT C035
1137 Devenport Karl W & Sharon R [10] ▲
.....801-270-8090
1143 Posey Edward F & Marianne F [15]
▲ 801-262-1920
1151 Maudsley Terry L & Jerolee P [7] ▲
.....801-313-0533
1155 Reese William D & Judith S [10] ▲
.....801-313-0141
1161 Jensen Gary D & Judith H [14] ▲
.....801-270-5855
+ HOLLADAY WOOD LN INTERSECTS
4691 Olsen Jeffrey L & Susan D [10] ▲
.....801-262-8890
4692 Kruger Jay J [4] ▲ 801-263-6874
4697 Zaelit Sherri L [7] ▲
4703 Ⓦ Schafer Mark K & Loralee S ▲
.....801-268-0742
+ BONNER WAY INTERSECTS
HOUSEHOLDS 9

WILDROSE LN (SALT LAKE CITY)
+ GREENBRIAR WAY INTERSECTS
• ZIP CODE 84109 CAR-RT C009
3658 Poulton Marcella K & Lamarr W [40]
▲ 801-278-7534
3660 Ⓦ Billeter Brian 801-277-2568
Wickard Shawn C [9]
3664 Soto Jim P & Brooke J [11] ▲
3665 Nielson Paul D & Michele W [4] ▲
.....801-272-1311
3683 Bagley Sandra W [13] ▲
.....801-273-0295
Bagley Todd A 801-273-0295
Ⓦ Simon Kelly A
3704 Belt Ernest M & Christine G [22] ▲
.....801-278-7655
3720 Knowlton John W Jr & Sandra H
[33] ▲ 801-277-8066
3761 Dyer Jayde M [3] ▲
+ E 3780 S INTERSECTS
HOUSEHOLDS 10

WILDWOOD CIR (SALT LAKE CITY)-FROM 2043 WILDWOOD DR
• ZIP CODE 84121 CAR-RT C015
5710 Hall Blaine E [32] ▲ 801-278-8310
5711 Davis Jeffry A [11] ▲
.....801-943-7990

WILDWOOD CIR Cont'd
Davis Parker S 801-943-7990
HOUSEHOLDS 2

WILDWOOD DR (SALT LAKE CITY)-FROM 5799 WILDWOOD CIR EAST
• ZIP CODE 84121 CAR-RT C015
1986 Beck Ron K [6] ▲ 801-273-0571
Beck Michael A 801-273-0571
1995 Parlay Oksana L [2] ▲
1996 Maranowski Joseph R & Sylvia J
[29] ▲ 801-278-3246
+ HIGHLAND DR CONTINUES
2005 Ivey Stephen B & Kathleen J [37] ▲
.....801-277-7219
2030 Woodruff Patricia E [34] ▲
.....801-277-0147
Woodruff David G 801-277-0147
2040 Urses John P & Beth A [28] ▲
.....801-278-3349
+ WILDWOOD CIR ENDS
2045 Ⓦ Anderson William F ▲
Anderson Thomas W
2049 Ⓦ Clark Sean M
Druce Tonya [2] ▲ 801-733-5428
Druce Milton L 801-733-5428
2050 Ⓦ Chamberlain Melvin D ▲
Chamberlain Douglas M
2060 Coffill Charles F Jr & Madeline L
[25] ▲ 801-278-5109
2065 Nelson Jay E & Kathleen C [36] ▲
.....801-277-7458
STUDIO SUPPLIES & SUNDRIES
nonclassified establishments
.....801-277-7458
2070 Hsieh Richard R & Julia L [20] ▲
.....801-274-2097
2077 Allred Jeane D [34] ▲
.....801-278-3167
2080 Wilson Alan R & Ann C [45] ▲
.....801-278-0473
+ PHEASANT LN ENDS
BUSINESSES 1 HOUSEHOLDS 15

WILLIAMS AVE (SALT LAKE CITY)-FROM 1004 S 1000 E EAST
+ S STATE ST CONTINUES
• ZIP CODE 84111 CAR-RT C016
122 - 126 No Current Listing (3 Hses)
128 Ⓦ Edrington Shawn N
129 Barney Dorothy [2]
130 Poole Daniel H [2]
Poole H
132 Stowell Jean [22] ▲ 801-363-6405
133 Rider John A [6] 801-519-9450
136 No Current Listing
137 Ⓦ Spears Benjamin V
138 Ⓦ Cuenca Trinidad 801-364-0258
Ⓦ Jones Sterling K ▲
Ⓦ Nafe Akosita T
143 Ⓦ Baker Jennifer J ▲
Ⓦ Weber Lawrence ▲
144 Grover Thea J [16] ▲ 801-521-3513
Grover Jo 801-521-3513
147 Ⓦ Blackwood Robert ▲
Ⓦ Miller Jonathan ▲
148 Ⓦ Stern Joshua ▲
153 Welch John [3] 801-355-9881
154 Thomson Brent C [11] ▲
B Ⓦ Pont Elena
157 Parkin Michael S [45] ▲
.....801-359-3920
158 No Current Listing
163 Hallett Megan E [2]
Teigen Shawn M [2] ▲
164 Gutierrez Bonnie F & Tony A [13] ▲
.....801-364-1991
Levensailor Christine G [15]
166 No Current Listing
167 Brown Leslie D [15] ▲
170 No Current Listing
171 Amador Margaret G [20] ▲
Amador Flora C
172 Carter Kary L [10] 801-524-0897
Carter Diane M 801-524-0897
174 Ⓦ Hetzel Stephen M
176 Wellington Robert A & Lori A [10] ▲
177 Nugent Sara [3] ▲ 801-347-8339
178 - 179 No Current Listing (2 Hses)
180 - 182 Arriaga Rosalba (2 Hses) [4]
183 No Current Listing
+ S 200 E CONTINUES
203 Ⓦ Munoz Yarleniz
205 No Current Listing
206 Benson Dana M [6] ▲
.....801-364-7696
207 No Current Listing
214 Nelson David A & Erlene I [9] ▲
.....801-521-2805
220 Norbu Tenzin [7] ▲ 801-531-1632
Norbu Tashi 801-531-1632
221 Sweatfield Samantha S [3]
225 Aramaki Hersh H & Mary S [36] ▲
.....801-363-3015
228 Long-Pratt Jennifer [6] ▲
.....801-320-0671
229 Urruha Michael J [6] ..801-532-6782

WILLIAMS AVE Cont'd
233 Simonsen Scott E [2] ▲
.....801-519-5724
Simonsen Nicole M 801-519-5724
234 AT PEACE RETREAT spas-beauty &
day 801-533-5440
Ⓦ Murphy Kimberley A ▲
238 Buchanan Terika N [2]
Buchanan Kelsey D
Moon Jamee D [11] ▲ ..801-364-6718
Moon Terika 801-364-6718
239 Johansson Peter K [14] ▲
243 Jones Karen J [25] ▲
Jones Jane J
244 Alvarado Samuel E [34] ▲
.....801-363-3375
Alvarado John R 801-363-3375
245 Hendrickson Patsy [16] ▲
.....801-359-3929
248 Martinez Jose E [18] ▲
254 Ⓦ Gray Elaine 801-359-8018
258 Curtis Lisa M [10] ▲ 801-519-2535
259 Gillespie Floyd S & Jenny L [6] ▲
.....801-596-3677
263 Cowdell Brandon R [4] ▲
.....801-363-4056
Cowdell Jennifer M 801-363-4056
264 Stolhand Marjorie A [29] ▲
.....801-521-0069
267 Simpson Anna N [38] ▲
.....801-359-9655
270 Peterson Darrell N [2]
276 Johansson David M [7] ▲
+ S 300 E INTERSECTS
+ S 300 E CONTINUES
308 Zafran Claudia Z [13] ▲
.....801-363-0921
318 No Current Listing
319 Ⓦ Lotuielei Sani A
Lotuielei Sondra
PACIFIC SKILL DEV SCHOOL
schools- business & vocational
.....801-534-2375
320 Ⓦ Morgan Melissa
322 Fontenoy Shirley F [11] ▲
323 Jennings Linda E [43] ▲
324 Cowles Randy [2] 801-532-2918
329 Grafer Karl K [3] ▲ 801-532-2115
Grafer Christine 801-532-2115
330 No Current Listing
332 Bohm William F [45] ▲
.....801-531-6341
Bohm Walter 801-531-6341
335 Ethington Cheryl A [16] ▲
.....801-364-6515
Ethington Richard F ..801-364-6515
336 Delgado Manuel A [27] ▲
Delgado Mary
339 Weaver Sarah L [5] ▲
.....801-533-5109
Weaver Joey D 801-533-5109
344 Hamilton Marvin L [21] ▲
.....801-363-2083
345 Fry Robert B & June P [43] ▲
.....801-363-1272
350 Ⓦ Taddie Marissa C ..801-596-2666
351 Bullock Eddie J [14] ▲
.....801-595-0408
356 - 359 No Current Listing (2 Hses)
361 Battaglia Samuel A [3]
B McAffee Gragn E [3]
362 Salazar Evelyn A [15] ▲
.....801-521-6406
365 Larsen Benjamin M [7] ▲
.....801-363-1623
Larsen B'Andra M 801-363-1623
368 No Current Listing
369 Jones Jody M [4] ▲
MONEY MAILER advertising- direct
mail 801-577-2175
Ⓦ Widener Emily R
374 Krug Thomas B & Gail J [28] ▲
.....801-359-6339
380 Fouts Diane L [5] ▲ 801-533-0987
386 Peterson John R [9] ▲
+ S 400 E INTERSECTS
+ S 400 E CONTINUES
• ZIP CODE 84111 CAR-RT C015
403 Connelly Julia R [3] ▲
.....801-364-3066
407 No Current Listing
408 Goodfellow Suzanna V [43] ▲
.....801-355-9862
Goodfellow Byron H ..801-355-9862
414 Jensen Rhea C [21] ▲
.....801-531-1405
415 No Current Listing
418 Ⓦ Schieving Aaron ▲
Schieving Raygan
421 Shuput Vanessa A [2] ▲
Shuput Ryan A
+ GRACE CT ENDS
424 Montoya Caroline J [9] ▲
427 Rios Mabel [3] 801-596-8938
Rios Nino 801-596-8938
428 Ⓦ Gray Joel E
B Castro Xochitel [3] ..801-359-2536
429 Duran Jorge A [4] 801-363-0579

WILLIAMS AVE Cont'd
+ DENVER ST INTERSECTS
447 - 449 No Current Listing (2 Hses)
450 Jensen Marc R [11] ▲
456 Taylor Olga V [43] ▲ 801-532-3280
458 Ⓦ Mealey Terance
461 Dutton Brian T [9] ▲ 801-355-6569
Ⓦ Egan April
462 Way Nathan D [5] ▲ 801-359-6114
+ JAMES CT ENDS
477 No Current Listing
• ZIP CODE 84105 CAR-RT C002
1014 Schoenebeck Scott W [2] ▲
1021 Aamodt Robert L Jr & Diane C [24]
▲
1024 Ⓦ Crollard Amy
Niven Lori E [4] 801-322-2064
+ MCCLELLAND ST INTERSECTS
BUSINESSES 3 HOUSEHOLDS 122

WILLOW RD (SALT LAKE CITY)-FROM 1943 E 4500 S SOUTH
• ZIP CODE 84117 CAR-RT C036
4521 Ⓦ Dickerson Michael ▲
Fritz Theodore L & Simone R [11] ▲
.....801-278-4510
4523 No Current Listing
4531 Ⓦ Reynard Robert K ▲
Reynard Nicole P
Yeates Jennifer L [2]
4539 Taylor Gary S & Dawn L [18] ▲
.....801-272-4233
4542 Stout Kelly L [2] ▲
4543 - 4547 No Current Listing (2 Hses)
4553 Marques Claudia H [18] ▲
4554 Page Morris F & Jane S [13] ▲
.....801-277-1783
+ SUNCREST DR INTERSECTS
4561 Fryer Will T [4] ▲ 801-274-1172
4564 Emerson Maria N [6] ▲
4565 Morgan Demar A [45] ▲
.....801-277-7241
4570 Johnson Paul A & Sharon A [20] ▲
.....801-278-7925
+ SYCAMORE DR INTERSECTS
4575 Arnold Brian D & Susan S [13] ▲
.....801-272-5208
4576 Aldous Mark H & Ida J [16] ▲
.....801-278-9313
4581 Price Ryan K & Katharine M [10] ▲
.....801-424-9023
4585 Little Gerald L & Margaret C [37] ▲
.....801-277-5696
+ SUNCREST DR ENDS
HOUSEHOLDS 19

WILLOW WAY (SALT LAKE CITY)-FROM 1637 VILLAGE GREEN RD SOUTH
• ZIP CODE 84121 CAR-RT C005
6825 Taylor Adam T & Jennifer J [13] ▲
.....801-944-6317
6830 Ⓦ Jackson Sharron R
Montoya Sharron R [15] ▲
.....801-944-8312
6835 CYCLONE TECHNOLOGIES INC
laboratories 801-595-6611
Taylor Mark L & Christie [4] ▲
.....801-942-2121
6840 Hopes George A [4] ▲
6845 Trotta Neil J & Nancy J [17] ▲
.....801-944-5859
6850 Neal Jason D [6] ▲ 801-947-5742
Neal Jamie T 801-947-5742
6855 Astroth Alice L & Frederick W [45] ▲
.....801-943-7843
6860 Robertson Heber R & Vivian T [45]
▲ 801-943-6810
6865 Ⓦ Riddle Shilo R ▲
6870 Ⓦ Pierson Marty R ▲
+ CLOVERDALE RD INTERSECTS
BUSINESSES 1 HOUSEHOLDS 11

WILLOW CANYON DR (SALT LAKE CITY)
• ZIP CODE 84121 CAR-RT C008
3671 Ulmer Kristen N [11] ▲
.....801-733-5003
3674 Ⓦ Cohen Lee ▲
CONSORTIUM WEST INC display
designers & producers
.....801-278-4441
Pulsipher Richard L & Kathleen S
[18] ▲ 801-943-7376
3679 Sindelar John J [17] ▲
.....801-943-9404
3687 Holt Emma M [23] ▲
.....801-942-4419
Holt Margaret E 801-942-4419
3696 Irvine Janet D [11] ▲
BUSINESSES 1 HOUSEHOLDS 6

WILLOW OAK CIR (SALT LAKE CITY)-FROM 6261 OAK KNOLL DR EAST
• ZIP CODE 84121 CAR-RT C028
1794 - 1808 No Current Listing (2 Hses)
1811 Scott David B & Suzanne M [21] ▲
.....801-277-3989

This directory is property of Polk City Directories. It is leased for the personal use of the subscriber. Use of this directory is subject to the Terms of Use appearing on the title page of this directory. This information changes by 60% each year. For an updated directory call 1-800-275-7655 or www.citydirectory.com

TP ✓ | **Adjoining** ✓ | **Source** Polk City Directory

S 300 W 2000

S 300 W
823 Dinh Dung Q [2]
829ⓃDung Tram 596-8569
Harrup Richard J [2] 328-2489
835 Pearson David L [2] 277-7297
Pearson Ethel L 277-7297
843ⓃSant K M 322-5763
850 SALT LAKE CITY OF PUBLIC SERVICES comb utilities nec 535-6999
VICTORIA SLC CORP repair svcs 535-6958
· ZIP CODE 84101 CAR-RT C010
909ⓃVasiliou Tom 350-0837
910 BIG O TIRES auto home sppl str 322-1043
920ⓃWise Curtis 961-8270
2 Not Verified
921 STATE STREET SOCIABLES drinking places 363-2872
936ⓃWarburton Jay E 355-2073
938 Not Verified
945 FIAT REPAIR auto rpr 531-0238
ⓃMarshall Willy S 364-7216
961ⓃQuijano Crecenciano 355-1932
962 ROSE IMPULSE flwrs flrsts sppls 355-8005
+AMERICAN AVE BEGINS
972 WILDWOOD PRODUCTIONS mtn pctre vdeo pro 533-0355
974 Aoki Huck [5]
Aoki Hutch
1005 A G TRUCK EQUIPMENT auto home sppl str 363-8119
FAB-TURN EQUIPMENT indus equip 531-1001
1027 Not Verified
+BROOKLYN AVE INTERSECTS
+RAILROAD CROSSES
1057 INTERMOUNTIAN FOOD EQUIPMENT commrcl equip 534-1984
R S I repair svcs 363-3361
1081 A LABOR READY help supply svcs 521-0480
1082 SEMI SERVICE auto rpr 521-0360
1098 Voisard Sheri L [2] ♠
1104 CARQUEST auto home sppl str 363-3666
1111 YOUNG ELECTRIC SIGN COMPANY signs advt spcltie 533-0123
1124 CRANKSHAFT GRIND METALIZING CO indus mach 364-6427
1125 INTERMOUNTAIN ELECTRIC mtr vhcl spls prts 521-3400
1148 YESCO signs advt spcltie 487-8481
1161 LITTLE GARAGE auto rpr 466-1161
+PAXTON AVE INTERSECTS
1185 MOTION TECHNOLOGIES auto svcs 466-4445
SUE'S SPECIALTY DETAILING carwashes 484-6368
1189 Not Verified
1191 DOYLE'S BODY & PAINT pnt & body rpr 485-9606
1195 CURTIS L N & SONS durable gds 486-7285
+LUCY AVE INTERSECTS
1202 UTAH COMMUNICATIONS electronics 486-0161
1220 DALES SERVICE indus equip 486-1443
1228 GUSCO UPHOLSTERY reuphlstry furn rpr 485-1082
1229 SCHMIDT BODY & PAINT pnt & body rpr 487-5483
1236 GOLF CONNECTION sptg gds'bike shp 467-4499
WHITE NIGHTS nondurable gds 466-2444
1245 Not Verified
1265 SCHMIDT ART SIGNS busn svcs 486-0193
1280 ALPHALAB instrmnts meas elec 532-6604
1290 SPEEDY AUTO GLASS auto glass rpr 298-4087
+W 1300 S INTERSECTS
· ZIP CODE 84115 CAR-RT C005
1344 WARNER TRUCKLAND new used car dlrs 488-1897
1347 E I S elec appratus equip 483-1226
1365 RASBAND DIESEL SERVICE auto rpr 486-3794
+ALBERMARLE AVE INTERSECTS
1388 SIX STATES DISTRIBUTORS mtr vhcl spls prts 488-4677
1391 GRANATO FRANK IMPORTING CO groceries gnrl lne 486-5643
+S 1400 E ENDS
+HOPE AVE BEGINS
1423 TRUCKERS CAFE eating places 466-1115
1425 A A CARBIDES repair svcs 486-4881
1427 INTERMOUNTAIN BATTERY auto home sppl str 487-0874
1445 Lejor Jesse E [2] 466-6392
+RAILROAD CROSSES
+WHITNEY AVE BEGINS
1465 LARSEN-SLUDER VENTURE nrsdntl bldg optrs 484-4325
1478 V-1 PROPANE lqfd petro gas dlrs 467-1652
1485 GRISLEY P R CO mtrcycls bcyl prt 278-3040
+HIGH AVE ENDS
1494 NATIVE CIVIL RIGHTS PROJECT govt ofc 486-9960
ULTRA-TECH ENGINEERING food prdcts 486-4440
+W 1500 S BEGINS
1503 2059 CHRISTINA'S BARBER SHOP barber shops 466-2301
1512 TOOL CENTER THE hardware 486-5941
+ANDREW AVE INTERSECTS
1541 DEWALT INDUSTRIAL TOOL CO repair svcs 486-5828
+VAN BUREN AVE INTERSECTS
1546 ACTION OFFICE EQUIPMENT comptr maint rpr 484-1491

S 300 W
1554 SAC-RAC busn svcs 486-8533
1558 TRUMP'S sheet metalwork 484-7697
1563 HAFERS mtr vhcl spls prts 487-6474
1576 MAC BEATH HARDWOOD COMPANY hdwd dnsn flrg mll 484-7616
1578 LE CROISSANT eating places 466-2537
2 METALS FINISHING mtl ctng alld svcs 485-9385
1595 AUTO PARTS DEPOT mtr vhcl spls prts 487-5954
+W 1600 S BEGINS
1604 TRUCK AIR mtr vhcl spls prts 486-0061
1608 SCHAFFER BINDERY bkbinding rltd wor 463-1051
1610 UTAH AIR BRAKE EXCHANGE mtr vhcl spls prts 485-9119
1618 AⓃGonsalves Devin P
1626 RUTTCO trnsprtn eqpt supp 486-6345
1635 INDUSTRIAL SUPPLY CO indus equip 484-8644
+HANSEN AVE BEGINS
+W 1700 S INTERSECTS
· ZIP CODE 84115 CAR-RT C018
1707 MAVERIK COUNTRY STORES gas stations 487-8211
1719ⓃHansen Larry D 486-5627
HANSEN TREVERS & ASSOC acctng audtng bkp 486-5627
1735 BRIGHTON BANK state commrcl banks 467-5411
1763 WASACHTH BREWING COMPANY eating places 466-8855
1764 KENWORTH SALES CO auto othr mtr vhcl 487-4161
TRANSPORT LEASING PAC LEASE truck rntl 487-4162
1765 D W F WHOLESALE FLORISTS OF SALT LAKE flowers 487-6221
1773 M & M TOOL & MACHINERY indus equip 485-8200
1781 OCCUPATIONAL SAFETY & HEALTH ADMINISTRATION publc ordr sfty 487-0073
1818 COSTCO WHOLESALE CORP misc gnrl mrch strs 483-1881
1825 HENDERSON WHEEL & WAREHOUSE SUPPLY mtr vhcl spls prts 486-2073
1846 B ADVANCED COMMUNICATIONS misc rtl strs 487-7887
1855 BINTZ RESTAURANT SUPPLY CO commrcl equip 463-1515
1870 JENSON'S PINSTRIPING LETTERING signs advt spcltie 486-3946
WOODWARD TRUCKING lcl trckg 474-3909
C AIRWORKS CUSTOM AIRBRUSH MURALS pnts vrnshs suppl 484-7771
E WASATCH CONCRETE CUTTING concrete work 484-0334
G SHULL GARY SIGN & LETTERING signs advt spcltie 485-8851
1872 TRANSPORT TIRE auto home sppl str 487-2243
1884 WHITMORE OXYGEN CO indus equip 487-5341
1900 BECKMAN DESIGN FLOOR homefurnishings 485-7847
1901 PETRO-MARK CORP UTAH petroleum prdts 467-3666
SUPERMART CONVENIENCE STORES grocery stores 461-7535
1920 ROBISON DISTRIBUTING CO homefurnishings 486-3511
1925 EXHIBITS FABRICATORS busn svcs 485-6367
1937 BOX LUNCH eating places 466-2666
105 PORTER BROWN SALES elec appratus equip 466-7671
M1159 BROWN & WILLIAMSON TOBACCO CO 486-3747
1939ⓃHatch J F 994-8403
PIONEER YOUTH & ADULT COMMUNITY mbrshp orgs 474-2500
104 GOLDEN YEARS CONSULTANTS indvdl family svcs 968-0992
181 FASRE FIELD SERVICES ins agts'svcs 531-1194
186 UTAH HEALTH INFO NETWRK prepeckaged sftware 466-7705
190 LEGACY SIGNS & SERVICE signs advt spcltie 463-7770
200 ANDERSON EXPLORATION CO oil gas explor svcs 485-7797
200 DIAMOND EXECUTIVE OFFICES nrsdntl bldg optrs 485-7798
200 INTERMOUNTAIN DEVELOPMENT GROUP real est agts'mgrs 994-3512
180-12 BICYCLE SERVICES sptg recrtnl goods 487-4488
1949 PETERSON FILTERS CORPORATION gnrl indus mach 487-7761
1967 SUPER SILK flwrs flrsts sppls 486-3584
+HARTWELL AVE INTERSECTS
2005 P R TRANSPORT CO trckg 487-4721
2007 MANUEL'S FINE FOODS food prprtns 484-1431

S 300 W
2053 CV AXLE EXPRESS mtr vhcle prts acc 466-5777
QUALITY AUTOMOTIVE FLEET SERVICE auto rpr 486-0653
+W 2100 S INTERSECTS
+S 300 E BEGINS
· ZIP CODE 84115 CAR-RT C001
2150 DALEBOOT USA sprtg ahltc gds 487-3649
SALT LAKE CITY HILTI CENTER indus supl 487-8083
1A GUARD-SYSTEMS dtctv armrd car sv 487-8968
2 WISDOM TEETH ONLY dentists 484-0881
2160 BASSETT FURNITURE DIRECT furniture stores 994-5241
2179 Not Verified
2179 1 DEVOE & RAYNOLDS CO pnts vrnshs suppl 486-2211
4 INTERSTATE TIRE DISTRIBUTOR tires & tubes 485-8473
2191 FLORAL SUPPLY SYNDICATE hobby toy shop 486-1730
G W T mgmt svcs
LIBBEY OWENS FORD CO constr mtrls 467-3404
5 FIBER TRU drpry hrdwr blind 486-9404
6 BENNETT CONTRACT GLAZING glass glazing work 466-8500
2211 MERCHANTS BUILDING MAINTENACE bldng maint svc 486-5821
+RAILROAD CROSSES
+CROSSROAD SQ ENDS
2255 BRADLEY-DOWNS furniture stores 484-1007
· ZIP CODE 84115 CAR-RT C023
2301 CHILD INVESTMENT CO nrsdntl bldg optrs 461-3900
WILLEY R C HOME FURNISHINGS furniture stores 461-3930
2375 EVCO HOUSE OF HOSE ret nsrs gdn strs 487-5721
2385 Moon Stan W [9]+
+LAWNDALE DR BEGINS
2505 WESTERN TRUCK & TRAILER SALES new used car dlrs 466-8764
2507 ANCHOR STORAGE & WAREHOUSE genl wrhsg 485-6258
ATWOOD ADHESIVES indus supl 485-2828
ⓃSmoot Stailey C 486-6520
2515 BRINECELL mining machinery 487-2555
2521 DENT MASTER auto rpr 467-5804
2525 A M H FORKLIFT SERVICE indus equip 484-0381
2550 NICK'S CAFE eating places 467-9034
+IRONWOOD DR BEGINS
2560 MOUNTAIN WEST DISTRIBUTORS elec appl tel rad 487-5694
2565 LAWSON-YEATES INC plumb-htg sup 487-7800
2590ⓃOlsen Cory ♠
2600 LADDER SYSTEMS hardware 484-4430
SHERWOOD BOYS constr mining mach 484-4439
2620 A-1 KITCHENS & TOPS wood ktchn cabinets 486-3260
B K BINDING bkbinding rltd wor 487-7647
2626 PRESTMAN C J COMPANY auto othr mtr vhcl 467-6606
2627 JACKS TIRE & OIL auto home sppl str 486-5881
2630 AMERICAN BUSH dance stdios'schs 467-0700
2640 ARCHITECTURAL GLASS WORKS pnt gls wlpr strs 486-7671
QUIST BELOVING constr mtrls 486-2079
2645 EDO ELECTRO CERAMIC PRODUCTS search nvgtn equip 486-7481
2646 ROCKY MOUNTAIN TRANSMISSION auto trans rpr 486-3497
2660 ARCHITECTURAL & LANDSCAPE POT CO homefurnishings 466-8080
2686 RECOVERY ROOM THE hsehld furntr 531-8751
2690 METRO BODY SHOP pnt & body rpr 463-7395
+E 2700 S INTERSECTS
+W 2700 S ENDS
2714 U S BANK NA natl commrcl banks 537-6860
2725 UTE-CAL LAND DEVELOPMENT CORP new used car dlrs 467-6588
2750 GOLDEN FLEECE drinking places 467-4600
2755 ADVANCE BUSINESS EQUIPMENT ofc equip 486-7471
A TYPE CENTER busn svcs 487-4848
O DOUGLASS DIRK PHOTOGRAPHY photo stdios prtrt 485-5691
E COMMERCIAL ART & FRAMING homefurnishings ... 484-8280
2757 CUSTOM CUTTING busn svcs 463-3972
B PROFORM PRINTING SERVICES busn svcs 486-9755
E PIPE VALVE & FITTING COMPANY plumb-htg sup 487-1039

S 300 W
F DULAND COMPUTERS CORP cmptrs periph sftw 463-1418
2759 A P-III ASSOCIATES busn consltng 467-5446
E ALPINE DRYWALL FLOOR COVERINGS plstrng dwall instl 484-1626
G APPLIED WATER ENGINEERING svc ind mach 486-7774
G HANSEN RESEARCH indus mach 467-8576
H WESTERN FLUID POWER CORP indus equip 488-6500
2775 HINCKLEYS TOWING & BODY auto rpr 484-8883
2795 SALT LAKE CITY MACK SALES & SERVICE auto othr mtr vhcl 486-4111
2800 GREAT WAY TRAILERS new used car dlrs 488-3200
+W 2855 S ENDS
+W 2880 S BEGINS
2858 PETERBILT OF UTAH mtr vhcl car bodie 486-8781
2861 Chambers Jesie C [2]
2870 BETTER ENGINEERED CONTROLS indus equip 972-2039
HONEYWELL PROTECTION DIVISION elec appratus equip 486-3073
2875 GEORGIA-PACIFIC CORP DISTRIBUTION DIVISION lumbr plywd millw 486-9282
PRODUCTS PACIFIC SUPPLY brck stn rltd mtr .. 484-6136
2895 ROSKELLEY-JORGENSEN COMPANY indus equip . 493-0151
+W 2950 S ENDS
2900 DOCTORMAN JOE & SON nrsdntl bldg optrs 322-3018
SIEGLER FABRICS piece gds notions 484-0800
SOFA FACTORY furniture 486-6686
· ZIP CODE 84115 CAR-RT C010
2940 EMSER TILE AND NATURAL STONE lmbr bldng mtrls 474-9400
JOHNSTONE SUPPLY OF SALT LAKE warm air htg 486-4401
E LAIRD PLASTICS plstc mtrl bsc shp 485-6770
G MOUNTAIN TILE DISTRIBUTORS brck stn rltd mtr 463-6696
2950 B & R TIRE auto home sppl str 487-7859
2953 REFRIGERATION SUPPLY DISTRIBUTOR busn svcs 485-5000
2974 NICOR PRODUCTS indus supl 486-3100
2975 EN-TEC spec ind mach.. 486-8721
Z D E IMPORT & EXPORT commrcl nphys rsrch 485-1012
2984 MOUNTAINLAND DESIGN elec appl tel rad 466-0990
2985ⓃHigh Country P 463-6165
INDUSTRIAL PRODUCTS PLUS indus supl 487-6955
2987 AQUA MANAGEMENT indus supl 487-2233
GREAT WESTERN VALVES AUTOMATION indus equip 487-8110
ⓃHarrison Joel R 484-4624
HARRISON JOEL R CPA acctng audtng bkp 484-4624
2989 ECOMART svc estblshmnt eqpt 467-0731
2999 RED ROCK SIGNS signs advt spcltie 484-1516
STUART ELECTRIC SUPPLY elec appratus equip 466-8603
+W 3000 S BEGINS
3001 WESTEX TEXTILES floor coverings 487-5311
3008 SERVICE MASTER CONTRACT SERVICES INC bldng maint svc 486-6321
SERVICEMASTER CARPET & UPHOLSTERY CLEANING crpt uphlstry clng 977-9424
3009 FLOORING SERVICES flr laying work 487-3600
3025 SHERWIN-WILLIAMS pnts vrnshs suppl 486-5691
3037 DAL-TILE brck stn rltd mtr 487-9901
3057 LAWN CITY OF lawn garden svcs 963-9800
WESTECH TILE trz tile mrbl 463-9888
3058 ALPINE TILE & SUPPLY brck stn rltd mtr 467-6575
3061 BRAUN & CO plstcs products 485-2673
3066 PNEUMATREK indus supl 486-2178
3072 WHITE TYPOGRAPHY commrcl printng 485-3466
3102 BUEHNER MARBLE & GRANITE constr mtrls 486-0844
Burnett Mark G [2]
+W GREGSON AVE INTERSECTS
3120ⓃPressley Julie L 832-0295
3121ⓃPeck G C 461-4917
PECK LORIN TOOL-CO mtr vhcl spls prts 486-8759
3124 Not Verified
3128 PREMIER PRINTING commrcl printng 485-9453
3135 3 Not Verified
3140 CRESCENT ELECTRIC SUPPLY CO elec parts equip 486-0701

S 300 W
3159 Not Verified
3162 BUSINESS CARDS TOMORROW commrcl printng 484-7591
3167 UTAH BEAN SPROUT fresh frts vegtble 485-5522
3175 IVERSON REED AUTO & TRUCK REPAIR auto rpr 485-2361
3180 KAR KLINIC auto rpr 485-2613
3183 RALPH'S BOAT REPAIR boatblding repairn 467-9706
3195 COWBOY BODY & PAINT pnt & body rpr 487-4883
3205 Not Verified
3211 COMPOSITE MACHINE CO spec ind mach 466-2686
3214 STANFIELD SHUTTER CO millwork 467-8823
3244 L & R INVESTMENT real est agts'mgrs 486-7431
OLSON LES CO ofc equip 486-7432
+W 3300 S INTERSECTS
· ZIP CODE 84115 CAR-RT C015
3300 FLOWER PATCH florists 486-1771
3330 CROWN CASTERS & HAND TRUCKS hardware 486-0763
3331 INDUSTRIAL PRODUCTS MANUFACTURING indus supl 485-7867
3340 1 BUEHNER TILE lmbr bldng mtrls 484-3368
5 BAR CODE LABELING SYSTEMS prepackaged sftware 486-5841
3345 A1 EDSCO INDUSTRIES misc rtl strs 461-0500
A2 A-ROCK PROPELLERS repair svcs 467-3385
A3 PRO VENDING merch mach operatrs 466-4041
A K-TECH fabric mills mnmad 467-1160
B1 ALL-MED MEDICAL SUPPLIES DME medical hosp equip 484-0611
B3 MOUNTAIN CHEMICAL SUPPLY chem alld prdts 466-5504
B3 MOUNTAIN WEST CHEMICAL SUPPLY chem alld prdts 254-2121
B4 WASATCH OVERHEAD DOOR carpentry work 573-1594
+ARCHARD AVE BEGINS
3362 Not Verified
3368ⓃMcMullin C L 485-5436
3374 Landry Jeffrey P & Ina [3]
3377 AAMCO TRANSMISSIONS auto trans rpr 485-4300
3384ⓃBrokaw Farley 485-1164
+MARY ETTA AVE BEGINS
3396ⓃHammer Roger 463-6927
3403 MAACO AUTO PAINTING & BODYWORK pnt & body rpr 487-9978
3404 Bullock Paula L [8]
3410 HOBART SALES AGENCY indus equip 487-9955
3450 MATERIAL HANDLING EQUIPMENT indus equip 486-1041
3491 OVERHEAD DOOR CO lmbr bldng mtrls 269-1940
3510 BOUNTIFUL MATTRESS CO mattresses bdsprng 487-3696
3515 BROWN INVESTMENT CO nrsdntl bldg optrs 268-2521
THOMAS TRANSPORT PACKS mens'boys clothng 262-6503
4 ROLY CAPS nondurable gds 261-5313
3520 DISCOUNT RENT A CAR truck rntl 281-8500
VALCOM COMPUTER CTR cmptrs periph sftw 262-9277
3528ⓃKnutson Lance 262-1154
3541 BRACKMAN BROTHERS BAGEL BAKERIES retail bakeries 261-5778
3552 Hoskins Shana [2] 963-9978
3570 235 Cly Shon H [2]
3571 AMERICAN LABEL CO commrcl prtng grvr 262-6416
REGIONAL SUPPLY plstc mtrl bsc shp 262-6451
3580 ENGINEERED PRODUCTS WEST mining machinery 566-6444
MAGNUS CORP indus equip 262-9437
3591 COLTER FRAMES furniture stores 263-1316
GRAY ROBERT CONSTRUCTION sngl-fam hsng cnstr 268-3521
TYLER & ASSOCIATES PC eng svcs 269-0506
+W 3620 S ENDS
3596 L I A W LOCAL 69 APPRENTICESHIP labor orgs 261-5950
3 REMOTE CONTROL SYSTEMS indus equip 268-1198
13A ARNOLD COMPRESSOR SERVICE repair svcs 269-8040
13 S K A DRYWALL AND ACOUSTICS plstrng dwall instl 261-2029
3601 RAMCO MACHINE auto rpr 281-4797
3605 HARTVIGSEN SCHOOL elmntry scndry sch 268-8585
3636 PEAK DISTRIBUTING CO confectionary 261-3597
3637 ALUM-I-LIFE rfng sdng sht mtl 266-8447
AMERICAN ROOFING rfng sdng sht mtl 262-3544
DESERET MOON ROOFING CO rfng sdng sht mtl 265-8481

ANDREW AVE 2000

AMBLEWOOD LN
Daines Nancy L
ⓃSoucy Melissa M
1527 Not Verified
1535 Gygi Ronald K & Janice [9]+ ⌂ ... 278-3895
1536 Magann Ronald M [9]+ ⌂ ... 277-3665
1549 Sundquist Scott M [9]+ ⌂
Sundquist Rayola J
1554 Kimball Brian A & Kristine [9]+ ⌂ ... 278-2936
1555 Sangroniz Robert L & Katherine [9]+ ⌂ ... 272-2715
1561ⓃCai Liping ... 424-2846
1562-1567 Not Verified (2 Hses)
1570 Li Zhi Z [6] ⌂
1593ⓃOrgill Drew ... 272-7463
1594ⓃPacker Sasha ... 278-9382
1603 Hanson Sophie B [7] ⌂
Hanson Thomas D
Newbold Gwenn P [9]+ ⌂
ⓃSchrag Frits ... 424-0753
ⓃSchrage Frits J
Schrage Leny
1606 Zhang Dejia [6] ⌂ ... 278-9747
1609 Gilson Sharon O [7] ⌂ ... 278-5982
1614 Hughes Gregory P & Sandra [9]+ ⌂ ... 273-0507
1617 Madhok Kalpana [3] ⌂ ... 278-4591
1620ⓃLindquist Tina ... 272-8389
1623 Not Verified
1626 Moukoian Henry A [9]+ ⌂
Moukoian Zovinar S
+S 1610 E ENDS
HOUSEHOLDS 25

AMERICAN AVE (SALT LAKE CITY)-FROM 967 S 300 W WEST
· ZIP CODE 84101 CAR-RT C010
312ⓃSolomon Susie A
313 Sanchez Augustine [9]+
314-321 Not Verified (3 Hses)
331 Hernandez Mauro J [9]+ ⌂ ... 359-6027
+RAILROAD CROSSES
+GALE ST INTERSECTS
372 VENTURA'S CUSTOM BODY & PAINT pnt & body rpr ... 328-9135
373 WASATCH BODY SHOP pnt & body rpr ... 322-1728
374 TOM'S IRON WORKS spcl trd cntrs ... 532-5634
389 Morse Nettie T [9]+
Peterson Clay L [9]+
+S 400 W INTERSECTS
BUSINESSES 3 HOUSEHOLDS 8

AMESBURY CIR (SALT LAKE CITY)-FROM 6183 RAINSBOROUGH RD
· ZIP CODE 84121 CAR-RT C017
1351 Sanders Karma B [7] ⌂ . 562-5200
Sanders Melvin G ... 562-5200
1352 Not Verified
1359 McNulty James G [2] ⌂
McNulty Kristie L
1360ⓃCossey F M ... 278-4318
1369 Petersen James V & Lyda [9]+ ⌂ ... 277-4706
1370 Fannin Jeffrey L [9]+ ⌂ .. 272-0682
1372 Not Verified
1377 Choe Pong S [9]+ ⌂ ... 272-0928
Choe Chung S ... 272-0928
1376ⓃHemmert Blane ... 272-3673
1385 Sain Estelle A [4] ⌂ ... 274-0887
1386 Imber Michelle S [9]+ ⌂ . 277-6409
1393ⓃWoolley Joseph T ... 278-5965
1394 Not Verified
HOUSEHOLDS 13

ANDLOR ST (SALT LAKE CITY)-FROM 2673 WREN RD SOUTH
· ZIP CODE 84117 CAR-RT C023
4874 Hall James W [9]+ ⌂ ... 278-9023
4875ⓃLongmore J C ... 272-4953
4888 Boucher Kevin B [2] ⌂ ... 277-6619
Boucher Bruce K ... 277-6619
4895 Tadje Jacqueline B [9]+ ⌂ ... 277-4872
+MILO WAY INTERSECTS
HOUSEHOLDS 4

ANDREW AVE (SALT LAKE CITY)-FROM 1499 S MAIN ST WEST
+KENSINGTON AVE BEGINS
· ZIP CODE 84115 CAR-RT C005
21ⓃPicard Ciu ... 463-3808
1ⓃBlaugh Steven E
69 Owen Ada R [9]+ ⌂
Owen Betty L
+S 300 W CONTINUES
325 ANY & ALL AUTO & TOWING auto svcs ... 486-1377
+RAILROAD CROSSES
+S 400 E INTERSECTS
BUSINESSES 1 HOUSEHOLDS 3

ANGELINA AVE (SALT LAKE CITY)-FROM 3199 DORIE ST EAST
· ZIP CODE 84106 CAR-RT C011
854 Thornwall Janet F [9]+ ⌂
861 Bonner Rebecca K [9]+ ⌂ ... 463-9528
Bonner Kathleen A ... 463-9528
866 Leishman Richard P [2] ⌂
Leishman Cheryl S
869 Bitner Erma J [9]+ ⌂
874 Lui Mickey W [3] ⌂ ... 486-9688
Lui Sara ... 486-8688
875 Moriarity Robert F [9]+ ⌂. 485-8328
Moriarity Anne E ... 485-8328
880ⓃBills Gregory ... 484-6473
+S 900 E INTERSECTS
HOUSEHOLDS 7

ANGELITA CT (SALT LAKE CITY)-
· ZIP CODE 84106 CAR-RT C012
1191ⓃBrunell Leslie D ... 467-6599
1199 Papworth Susan L [4] ⌂. 486-8346
+CATON WAY ENDS
2675ⓃOlszewski Sue ... 485-1792
2681 Anderton Kim E [4] ⌂

ANGELITA CT
Shaffer Dan C [4] ⌂
2688 Not Verified
2692 Elliott Carol C [2] ⌂ ... 466-7577
Elliott Robert W ... 466-7577
2696 Clark Matthew D [4]
Clark Tucker
ⓃTucker Christopher ... 486-8680
+E 2700 S INTERSECTS
HOUSEHOLDS 9

E ANGELO AVE (SALT LAKE CITY)-FROM 2 W ANGELO AVE EAST
+S MAIN ST INTERSECTS
· ZIP CODE 84115 CAR-RT C025
13 Velazquez Gabriel [2]
15 Gorman Benjamin L [6]
16 Not Verified
17 Clark Michael L [6] ⌂
19 Clark Michael L [4] ... 484-9316
20 Not Verified
21 Hendrickson William J [2] ... 484-4281
Lujan Kathleen S [3]
24 Not Verified
46 EXPRESS MOVERS packing and crating ... 487-6683
47 Apple Virginia R [4]
Apple Ron
49 Not Verified
50 Shaw Steven R [6]
Shaw Michael J
53ⓃChapman Theodore R ... 467-5748
70 Gallegos Larry [2] ... 485-9520
+S STATE ST INTERSECTS
BUSINESSES 1 HOUSEHOLDS 14

W ANGELO AVE (SALT LAKE CITY)-FROM 2 E ANGELO AVE WEST
+S MAIN ST INTERSECTS
· ZIP CODE 84115 CAR-RT C010
50 Not Verified
53 CARDINALS MANUFACTURING mens'boys clothng ... 467-4003
EASTSIDE MARKET grocery stores ... 466-3361
NATIONAL BUSINESS MANAGEMENT mgmt svcs ... 467-1918
82 EGG PRODUCTS CO poultry poultry pr ... 487-8145
102 Not Verified
104ⓃJackson Ruby N ... 487-3673
106ⓃKing Jonathan W ... 483-2321
108ⓃDavis M ... 474-2624
ⓃGagnier John
110-116 Not Verified (4 Hses)
118ⓃAllred M K ... 486-3332
121 Not Verified
133 Butts Brent L [9]+ ⌂ ... 484-1528
Butts Margary L ... 484-1528
140ⓃMoreno Martin K ... 484-6565
147 COKE ELECTRIC elec work ... 467-7100
150ⓃPrice Jason ... 463-6373
151 KADDAS ENTERPRISES plstcs products ... 486-4624
153 Not Verified
160 Lara Jose G Jr [5] ⌂
171ⓃSpradling Randy
Spradling Tamara D
173 MONSON DEVELOPMENT CO operative bldrs ... 487-3311
Perry Mark C [5] ⌂ ... 468-0949
Perry Melanie M ... 468-0949
190 Kile William L [7] ⌂ ... 487-7615
195 Holland Reed T [3]
196 Not Verified
+RAILROAD CROSSES
BUSINESSES 7 HOUSEHOLDS 22

ANITA AVE (SALT LAKE CITY)-FROM 3851 LORETTA DR EAST
· ZIP CODE 84106 CAR-RT C017
1426 Sweeney Travis R [9]+ ⌂
1429ⓃGeorgelas Jim P ... 278-9031
1445 Norton David C Jr [9]+ ⌂
Norton Lori O
1448 Not Verified
1455 Trowbridge James B [9]+ ⌂ ... 272-1258
Trowbridge Laura C ... 272-1258
1457 Woodmansee Mark [2] ... 424-9989
1458 Wingeier Patricia L [9]+ ⌂ ... 273-0389
Wingeier William A ... 273-0389
1461 Bagley Kathy S [9]+ ⌂ ... 272-2327
Bagley Karey A ... 272-2327
1467 Walton Paul T [9]+ ⌂ ... 278-0954
1472ⓃLangston J ... 278-8334
1475 Anderson Janice L [6] ⌂ 273-8315
1484 Poulsen Vincent R [9]+ ⌂ ... 272-9568
Poulsen Thomas D ... 272-9568
1485 Bolton Leslie B [9]+ ⌂ ... 273-1987
BOLTON REMODELING sngl-fam hsng cnstr ... 273-1987
1487ⓃStronk Jeff ... 273-7510
+HIGHLAND COVE LN INTERSECTS
BUSINESSES 1 HOUSEHOLDS 14

ANN DELL LN (SALT LAKE CITY)-
· ZIP CODE 84121 CAR-RT C028
1759ⓃWolstenholme David R .. 277-1862
1761 Not Verified
1763 Frendt Richard W [3] ⌂
1794 Catmull William D [9]+ ⌂
Catmull Frankie H
1795 Freimann Leslie L [8] ⌂ . 277-7914
Freimann Jorgen D ... 277-7914
1807 Robbins Jana [9]+ ⌂ ... 278-1126
1808 Thomas Shirley A [9]+ ⌂ 278-9410
1821 Anderson Lani T [9]+ ⌂ . 272-8835
Anderson Thomas M ... 272-8835
HOUSEHOLDS 8

ANNABOW CIR (SALT LAKE CITY)-FROM 2573 VALLEY VIEW AVE SOUTH
· ZIP CODE 84117 CAR-RT C014
4725ⓃTempest David ⌂ ... 274-1302
4771 Hsu Lin C [9]+ ⌂

ANNABOW CIR
Hsu David Y
4784ⓃLange Keith A ... 278-0256
4789 Johnstun Scott [9]+ ⌂ ... 274-1129
Johnstun Trevor ... 274-1129
4794 Baty Roy S Jr & Dorothy [9]+ ⌂ ... 278-2983
4895 Hale Christopher L [9]+ ⌂ ... 272-3252
HOUSEHOLDS 6

ANNE MARIE DR (SALT LAKE CITY)-FROM 6501 JULIET WAY
· ZIP CODE 84121 CAR-RT C024
2913 Not Verified
2923 Cruz Brenda H [3] ⌂ ... 942-1819
2935 Not Verified
2936 Holmstrom Kimberly S [8] ⌂ ... 943-4265
ⓃStewart Brooke ... 943-4265
2947 FRESH AIR PURIFICATION warm air htg ... 942-2133
ⓃKuwitzky T J ... 942-2133
2963 Not Verified
2977 Petersen Tammy L [4] ⌂ 944-3316
Petersen John ... 944-3316
2982ⓃVon Arnim Carol ... 733-5630
2989ⓃBriggs John F
Briggs Frank J
Stokes Kirt [3] ⌂ ... 733-9359
2993 Libin Brad E & Cathy [4] ⌂ ... 943-2787
+LINDIE CT BEGINS
6568 Snow Gregory T & Barbara [4] ⌂ ... 944-4180
6576 Ikegami Takashi J [5] ⌂ . 944-7391
6585 Delarios Caryn M [3] ⌂
6590 Davis Dru D [2] ⌂ ... 943-2026
6601 Douros Melanie A [2] ⌂ . 943-0772
Douros Scott K ... 943-0772
TICKET BROKER amusement rcrtn ... 576-1016
6604 Pham Luc [5] ⌂ ... 733-5142
Pham Phuong Q ... 733-5142
6615 Jensen Lisa J [9]+ ⌂ ... 947-1277
Jensen Ken ... 947-1277
6618ⓃJensen Gay H & Wayne ⌂
6629 Chase Michael H [2] ⌂ ... 733-4145
Chase Richard ... 733-4145
6632 Badger Julie R & George [5] ⌂ ... 944-2421
6643 Not Verified
6644ⓃPeterson James G ... 733-9859
6656ⓃAlder John B ... 944-9903
6657-6668 Not Verified (2 Hses)
6669ⓃFrancone Gerald M ... 943-5661
6678 Smith Joanne J & Bennie [4] ⌂ ... 942-4086
6683ⓃHuynh Phong ⌂ ... 453-1154
ⓃNguyen Dinh K
6692ⓃKawai Cynthia K
ⓃMoyle O IV ... 942-0819
6706 Not Verified
+CAITLAND CT BEGINS
BUSINESSES 2 HOUSEHOLDS 34

ANTLER WAY (SALT LAKE CITY)-FROM 7273 NUTREE DR SOUTHEAST
· ZIP CODE 84121 CAR-RT C016
3298ⓃTerry Royal ... 942-3455
3307 Canning Althea K [4] ⌂ .. 947-1090
+MARINDA WAY INTERSECTS
3325 Not Verified
3339 Larson Brenda L [9]+ ⌂ . 943-8362
Larson Carrie M ... 943-8362
3342 Real James E [9]+ ⌂ ... 943-6316
3351 Madsen Richard J & Joan [9]+ ⌂
3354 Bishop Joseph L Jr [9]+ ⌂ ... 942-2758
3363ⓃOsborn John ... 944-7377
3368 Schovaers Robert L & Kimberlee [9]+ ⌂
3377ⓃMcNeil Tyler F ... 943-7011
3382 Berry Janet H [6] ⌂ ... 942-7505
3391 Goodman Lee Ann [9]+ ⌂ ... 943-0185
Goodman Kendre S ... 943-0185
3396 Williams Nash [9]+ ⌂ ... 942-6400
Williams Brian N ... 942-6400
3403ⓃThorpe Stephen E ... 733-4849
3417 Larson Carold F & Patricia [9]+ ⌂ ... 943-1084
3418 Not Verified
3423 Malouf Mark W [9]+ ⌂ ... 944-1199
HOUSEHOLDS 17

APACHE CIR (SALT LAKE CITY)-FROM 2769 EAGLE WAY
· ZIP CODE 84108 CAR-RT C021
2741ⓃEyre Dennis E ... 582-9941
2745 Schaub Regina S [2] ⌂ .. 583-8820
2747ⓃDolowitz A M ... 582-6311
2749ⓃButler Sam ... 582-3641
2751 Palmer Karel L [3] ⌂
Palmer Ryan A
HOUSEHOLDS 5

APOLLO DR (SALT LAKE CITY)-FROM 4023 WASATCH BLVD EAST
+DIANA WAY BEGINS
· ZIP CODE 84124 CAR-RT C031
3514 Olsen Susan E [2] ... 274-7655
ⓃPaulini Steve ... 274-1299
3516 Sikorski William L & Kari [2] ... 278-1057
3535 Swenson Cory J [4]
Swenson Derick
3545ⓃTaylor Ryan J ... 278-9461
3546ⓃMilne David ... 273-7094
Smith Scott [9]+ ⌂ ... 277-8045
3554 Hart Michael E [9]+ ⌂ ... 272-4231
Hart Aaron ... 272-4231
3555 Coley Vincent G [7] ⌂ ... 273-8359
+MARS WAY BEGINS
3575 Mercer Jordan [9]+ ⌂ ... 278-5563
3585ⓃHerzog Chris C ... 277-2146
3595 Not Verified
3605 Brown Shelley A [9]+ ⌂
3615ⓃIverson John R ... 272-0701
3624ⓃFreeze Pat ... 278-4034
Klentzman Doug [9]+ ⌂ . 278-4034

APOLLO DR
3625 Nichols Marjorie M [9]+ ⌂ ... 277-5035
Nichols Ethel M ... 277-5035
3635 Ament Kenneth W & Julia [9]+ ⌂ ... 272-6234
3636 Cervino Michael P Jr & Bonnie [9]+ ⌂ ... 277-3761
3645ⓃLiabenow Tiin ... 277-7526
3646 Moyer Thomas H [3]
3651ⓃVang Kevin ... 277-6937
3654 Not Verified
3657ⓃHill Harry L ... 272-6579
3660 Lee Deborah A [3] ⌂ ... 272-6608
3667 Yancey Brock [2] ⌂
Yancey Janet K
3680 Not Verified
3688 Brown Virginia S [9]+ ⌂ . 278-7269
BROWN TERRY ALLEN phys ... 277-4781
+JUPITER DR INTERSECTS
BUSINESSES 1 HOUSEHOLDS 28

APOSHIAN CIR (SALT LAKE CITY)-FROM 1937 GUNDERSON LN
· ZIP CODE 84124 CAR-RT C011
4084 Wightman Brad D & Charlotte [9]+ ⌂
4085 Dengg Lisa M [3]
Dengg Robert E
HOUSEHOLDS 2

APPLE BLOSSOM LN (SALT LAKE CITY)-FROM 2699 MURRAY HOLLADAY RD NORTHEAST
· ZIP CODE 84117 CAR-RT C028
2676 Behjani Amir [8] ⌂ ... 277-0390
Behjani Amrolan ... 277-0390
2688 Not Verified
2700 Fitzgerald Robert S [9]+ ⌂ ... 272-5611
2701 Lunt Robert P [4] ⌂ ... 274-0373
Lunt Daniel V ... 274-0373
2709 T COOKLEV investment advice ... 424-3869
2710 Not Verified
2719ⓃLeatham David H ... 272-1484
2720ⓃBrodie Donald E ... 272-7445
2727 Seal Brenden J [5]
Seal Nicole O
2728ⓃOldroyd Julie ... 273-8125
2737 Not Verified
2738 Burt Dennis G & Eva [9]+ ⌂ ... 272-2780
2746 Anderson Vivian S [9]+ ⌂ ... 278-8512
2747 Child Debra L [9]+ ⌂ ... 272-6049
Child Matthew ... 272-6049
2755ⓃBeesley W N Jr ... 272-0870
2756ⓃMcKennon Merrideth G ⌂ ... 272-5814
2763 Starik Yuriy M [5] ⌂ ... 272-3491
+S 2770 E BEGINS
+S 2760 E ENDS
2781ⓃDillon Cheryl ... 272-4906
2784 Schvaneveldt Mark E [9]+ ⌂ ... 278-8038
Schvaneveldt Shirley W. 278-8038
2793 Sutton Scott P & Shawna [6] ⌂ ... 272-5350
2794-2803 Not Verified (2 Hses)
2806 Chitwood Joan E [9]+ ⌂. 278-1827
Chitwood Odan ... 278-1827
2815 Campbell Nola A [9]+ ⌂. 277-6112
ⓃHealey Travis ... 424-2964
2818ⓃThorpe Mike J ... 278-6781
2825 Call Gladys M [9]+ ⌂ ... 278-0811
2828 Ruud Martha M [8] ⌂
2835 Solaimanian Habib [3] ⌂
2836ⓃJohansen Kent L ... 277-2989
2845ⓃWood David T ... 277-9252
2846ⓃWright Jon ... 277-3192
2856 Stevens Mark P [9]+ ⌂ .. 278-4070
Stevens Cheryl L ... 278-4070
2859 Bryson Nick [9]+ ⌂ ... 272-0084
2868 Gregson Michael T [9]+ ⌂ ... 273-0113
2869ⓃHerron G F ... 278-9356
2880 Okutsu Byron T [9]+ ⌂ ... 277-0636
Okutsu Nick ... 277-0636
2885ⓃBonney Stephen ... 273-8650
+PEACH ST INTERSECTS
2920 Not Verified
2925 Peterson Kevin K & Elizabeth [2] ⌂
SUPERIOR STUCCO SYSTEMS brck stn rltd mtr .. 955-6210
2930 Not Verified
2935 New Wanda M [9]+ ⌂ ... 278-9762
New William M ... 278-9762
2940ⓃQuigley Phillip ... 278-9178
2950ⓃRichardson Kenneth R .. 272-0271
+WALLACE LN INTERSECTS
BUSINESSES 2 HOUSEHOLDS 43

APPLE MILL CV (SALT LAKE CITY)-
· ZIP CODE 84109 CAR-RT C013
3566 Bickmore M J [9]+ ⌂
3567 Lowder Clark S [8] ⌂ ... 273-0757
Lowder Melissa ... 273-0757
3570 Cameron Kevin M [9]+ ⌂ ... 277-1218
Cameron Jordan ... 277-1218
3573 Hays Justin [9]+ ⌂
3579 Smith Zachary S [9]+ ⌂ . 272-3579
3582 Tachiki Kacie [9]+ ⌂ ... 272-8565
3589 Kappus Kurt E [9]+ ⌂ ... 277-7757
3592 Weston Laurel W [9]+ ⌂ 278-3257
Weston Robert D ... 278-3257
3598ⓃRogers Marsha ... 272-7818
3603 Crane Steve H [9]+ ⌂ ... 273-0585
Crane Creighton ... 273-0585
3604 Wilde Jennifer A [9]+ ⌂ .. 277-0903
Wilde Jason R ... 277-0903
3607 Baldwin Brad R & Linda [9]+ ⌂ ... 278-8964
3673 Not Verified
HOUSEHOLDS 13

APPLE PARK PL (SALT LAKE CITY)-FROM 3050 S 900 E
· ZIP CODE 84106 CAR-RT C011
810ⓃVan Brunt Jeffrey D ... 467-5172
818 Stuart Derek E [9]+ ⌂

APPLE PARK PL
Stuart Janis
822 Wright Orson G & Jane [3] ⌂ ... 474-3265
828ⓃSimons Kelly ... 484-1993
ⓃSimons Scott ... 486-1440
SIMONS SCOTT PAINTING pntng paper hangin ... 486-1463
838 Hill Brent M & Annette [4] 486-8165
841ⓃNorat Eduardo ... 466-3604
842ⓃMeads J ... 486-8057
846ⓃCroxford M S ... 486-5647
863ⓃMcEwen David H ... 466-4532
BUSINESSES 1 HOUSEHOLDS 10

APPLE PARK WAY (SALT LAKE CITY)-FROM 3045 S 800 E EAST
· ZIP CODE 84106 CAR-RT C027
841ⓃMaxwell Allen A
847 Porter Rex T [9]+ ⌂ ... 487-8301
855 Nielson Paul R [8] ⌂ ... 485-4806
Nielson Thiennga H ... 485-4806
856 Not Verified
860 Han Young W [9]+ ⌂ ... 466-1911
Han Okscon S ... 466-1911
McEwen John ... 466-1911
866 Not Verified
870 Hughey Mary W [9]+ ⌂
878 Wilde Betty F [8] ⌂ ... 485-3875
886ⓃFiggat B M ... 466-7293
HOUSEHOLDS 9

APPLEWOOD AVE (SALT LAKE CITY)-
· ZIP CODE 84121 CAR-RT C029
2108ⓃWinterrose Gayle ... 278-2424
2111 Peterson Kathryn A [9]+ ⌂ ... 272-1757
2120ⓃJones Lon L ... 277-0601
LOJO INVESTMENTS rl est investmnt trs ... 277-0601
2125 Osborn Jane S [2] ⌂ ... 272-9620
2132 Kenney Karl B [9]+ ⌂ ... 277-9938
Kenney Alena S ... 277-9938
2135 Litchfield Susan S [9]+ ⌂ ... 278-6007
Litchfield Lori ... 278-6007
2144 Gushee Oliver W Jr [9]+ ⌂ ... 278-1370
2149 Anderl Rowland A & Marilyn [9]+ ⌂ ... 278-4340
2160 Larsen Cola D [9]+ ⌂ ... 278-5188
Larsen Alton R Jr ... 278-5188
2167 Debry Kristine [9]+ ⌂
2180 Devore Jeffrey J [9]+ ⌂ . 277-3954
2185 Denman Richard W [9]+ ⌂ ... 278-3313
Denman Sandra S ... 278-3313
+SHANGRI LN INTERSECTS
BUSINESSES 1 HOUSEHOLDS 12

APRICOT AVE (SALT LAKE CITY)-FROM 349 WALL ST WEST
· ZIP CODE 84103 CAR-RT C025
44ⓃKraus Eric ... 366-9618
1 Not Verified
45 Not Verified
48ⓃWhite E H ... 355-0197
56ⓃElder M ... 532-8606
ⓃFluhrer Trent ... 521-3730
A Garner Ellen L [9]+ ⌂ ... 355-7901
C Engberson Paul C [2] 933-5147
C Engberson Erika B ... 933-5147
D Not Verified
65 Cowan Louis J [4] ⌂
Cowan Mary W
Stauffer Mary W [9]+ ⌂ 596-9027
67 Cook Joseph B [5] ⌂ ... 575-8246
Morton Darlene C [7] ⌂
69ⓃSimons D D ... 328-1854
70ⓃFine S ... 363-6767
71 Degroot Chad E [2] ... 933-4980
4 Whitener Charlene G [3] ⌂
73 Not Verified
76 Crespo An G [3] ... 596-3131
Crespo Anie ... 596-3131
ⓃCrosby Sharon ... 359-1437
ⓃOlson E ... 532-0532
1 Not Verified
2 Montgomery Brenda J [3]
3 Not Verified
4ⓃSmith Benjamin N ... 521-5364
84 Lewis James W [6] ... 521-7552
B Giese Ruth M [9]+ ... 521-9383
B Giese Linda M ... 521-9383
+N MAIN ST INTERSECTS
92ⓃHall Kenneth R ... 596-9150
114 Pascual Natalie A [2] ... 364-5799
117ⓃLarsen Wendy ⌂ ... 467-8802
118ⓃHarbin Jolin ... 530-5003
ⓃJackman Jana ... 355-0845
1 Jeacks Jill A [2] ... 596-9854
2 Grant Judy [2]
3-4 Not Verified (2 Apts)
120 Hillyerd Rosemary A [9]+ ⌂ ... 355-3470
Hillyerd Edward ... 355-3470
122ⓃBegay Elliot ... 530-0572
122½ Fisher Jeffrey S [2] ... 363-2971
Fisher Rebecca L ... 363-2971
ⓃSealy Pamela N ... 359-6155
124ⓃJanners Erik ... 363-5176
1 Fox Robert [5] ... 519-0362
2ⓃTanners Erik
2ⓃWard Chester
5 Dringenberg Michael I [9]+ ... 322-4253
124½ⓃBredarson J D ... 575-6432
135 Dalgleish Karen M [9]+ ⌂ 355-6130
Dalgleish Marie ... 355-6130
140 Crofts Gordon S II [9]+ ⌂ 359-0714
B Hacking Daniel G [2]
140½ Jensen Kristine M [5]
144 Hamilton Diane [5] ⌂ ... 322-4365
+CENTER ST INTERSECTS
+ALMOND ST ENDS
+QUINCE ST INTERSECTS
HOUSEHOLDS 51

AQUA VISTA CV (SALT LAKE CITY)-
· ZIP CODE 84121 CAR-RT C024
6660ⓃPhillips James W ... 943-8717

TP | **Adjoining** | **Source**
- | ✓ | Polk City Directory

HIGH AVE 2000

HERMOSA WAY
2850 Not Verified
2857 Richards Annette [9]+ ▲ 278-2267
Richards Lee G 278-2267
2858ⓃPeterson Gerald H 278-7594
2864ⓃScarlet Don L 278-3204
2866ⓃSnow Scott M 272-2666
2868 Simper Calvin [9]+ ▲
Simper Jay A
4325 Schofield Maurice M [9]+ ▲ 277-7936
4326ⓃMcCune Craig J & Sharon ▲ 274-0916
+MAURICE DR ENDS
4335ⓃGoldring Steve 277-6707
ⓃGoodwin Catherine 273-8828
4345 Olson Pary J [9]+ ▲
4354 Not Verified
4355 Silverstein Craig A & Mary Ann [9]+ ▲
HOUSEHOLDS 24

HEUGHS CIR (SALT LAKE CITY)-FROM 6529 HEUGHS CANYON DR
· ZIP CODE 84121 CAR-RT C003
3435 Petersen Jerry W & Linda [9]+ ▲ 272-1006
HOUSEHOLDS 1

HEUGHS CANYON CIR (SALT LAKE CITY)-FROM 6201 CANYON COVE DR NORTHEAST
· ZIP CODE 84121 CAR-RT C003
3547ⓃHaller Wendy 277-3625
3552 Allison Elizabeth L [8] ▲ 278-1886
3557 Not Verified
3569 Mogharrab Saeid [9]+ ▲
3582 Freebairn Paul S [9]+ ▲
WOODEN WINGS N THINGS carpentry work 272-1361
3586ⓃSolfe Gregg 272-3403
3587 Burbidge Carol [9]+ ▲ 278-4690
3601 Belisle Ben [6] ▲ 424-0236
Belisle Stephen 424-0236
BUSINESSES 1 HOUSEHOLDS 8

HEUGHS CANYON CT (SALT LAKE CITY)-
· ZIP CODE 84121 CAR-RT C003
6042 Dikeou Elayna [2] ▲
Dikeou Dayna
6052 Not Verified
HOUSEHOLDS 2

HEUGHS CANYON DR (SALT LAKE CITY)-
· ZIP CODE 84121 CAR-RT C003
6169 Bremer Spencer [9]+ ▲ 272-0675
6179 Not Verified
6185ⓃMazur Jim 278-2426
6190 Not Verified
6193 Messer Ted M & Linda [9]+ ▲ 272-6772
6206 Saunders Rick M [9]+ ▲ 273-0748
Saunders Morris R 273-0748
SAUNDERS CONSTRUCTION RICK sngl-fam hsng cnstr 273-0748
6207 Stacey Robert G [7] ▲ 277-6674
Stacey Tammi M 277-6674
6222 Emery Barclay E & Loretta [9]+ ▲ 278-6222
6260 Not Verified
6275 Millecam Donald L & Connie [9]+ ▲ 277-0459
6282 Not Verified
6302 Ward Larry C [8] ▲ 278-7758
Ward Deborah K 278-7758
6316 HYCHEM chem alld prdts 278-3053
Pezeshki Kambiz A & Sharon [9]+ ▲
6321ⓃRoss Bob 274-8394
6330 Lui John [3] ▲
Lui Steven
6337 Hollstein Valorie D [9]+ ▲
6344 Melazzo Adele [2] ▲
Melazzo Charles P
6351 Bale Zachary J [3] ▲ 424-0246
6360ⓃMcKay R D 272-7280
6365 Ayers Charles M [9]+ ▲
6374 Kraatz Tony A & Wendy [9]+ ▲ 277-0674
6379ⓃDaly Ray 277-2906
6388 ELLIS S MARK & ASSOC ins agts'svcs 273-8663
6402 Not Verified
6409 Watts James I [3] ▲
Watts Jarica E
6414 Not Verified
6416 Polevoy Nicholas L & Kerstin [6] ▲ 424-1966
6425 Not Verified
6428 Gill Tarlochan S [9]+ ▲ 277-7681
Gill Shabnam J 277-7681
6454 Nguyen Chan N [9]+ ▲ 273-8863
Nguyen Ngoc T 273-8863
6468 Dang Mary T [5] ▲
6484 Gilbert Edward M [9]+ ▲ 272-8488
Gilbert Karen A 272-8488
6500 CARING FOR KIDS child day care svcs 538-5996
ⓃGhavim Aman 272-4037
NEW TECH comp rltd svcs 272-4037
6514ⓃSwitzer Jerry 272-9212
6532 Not Verified
6552ⓃSholorbani Khosrow 273-1541
BUSINESSES 5 HOUSEHOLDS 35

HEUGHS CANYON WAY (SALT LAKE CITY)-
+HEUGHS CANYON DR BEGINS
· ZIP CODE 84121 CAR-RT C003
3398 Not Verified
6083 Warr Alton J & Clara [9]+ ▲ 277-6590
6090 Fishburn Bryan [9]+ ▲ 272-6014
Fishburn Paul B 272-6014
6102 Not Verified
8114 Johnson James D [2] ▲ 274-1234

HEUGHS CANYON WAY
Johnson Travis J 274-1234
6115ⓃOrtagus Jackie 277-1540
Stryker Christine V [7] ▲ 277-1540
6126-6131 Not Verified (2 Hses)
6138 Misner David C & Shirley [9]+ ▲ 273-0675
ⓃPrice Wallace 278-7546
6141ⓃMietchen Scott 272-6846
6157 Martonsen Leonard D [9]+ ▲ 272-4024
Martensen Patricia J 272-4024
6160 Gordon Steven A [5] 277-3742
+HEUGHS CIR ENDS
+CANYON COVE DR INTERSECTS
+HEUGHS CIR ENDS
+CANYON COVE DR INTERSECTS
+HEUGHS CIR ENDS
HOUSEHOLDS 14

HIAWATHA CIR (SALT LAKE CITY)-FROM 2689 SKYLINE DR NORTH
· ZIP CODE 84108 CAR-RT C021
2651ⓃLieber Wilford 582-1064
2655 Wheeler Frederick F & Charlene [9]+ ▲
2659 Reiser Robert W & Joann [9]+ ▲ 582-6756
2661 Not Verified
HOUSEHOLDS 4

HICKORY LN (SALT LAKE CITY)-FROM 1461 GREENFIELD AVE
· ZIP CODE 84121 CAR-RT C032
1421 Olsen Troy F [5] ▲
Olsen Jami L
1425 Barber Anthony J Jr [2]
Barber Rosemarie M
1435ⓃLeeper Pamela A 273-8609
1437 Arviso Charlene [3]
1455 Olson Bradley [3] ▲
Olson Teri
1457 Trease Cathleen [3] ▲ 424-3577
Trease Claudia 424-3577
6439 Mortensen Gayle M [9]+ ▲ 277-8396
Mortensen Bart W 277-8396
6447 Moore Joshua [4] ▲
6456ⓃHutchings Smith D 272-7239
6459 Brower Kristy R & Stephen [9]+ ▲ 278-3546
6470 Not Verified
6471 Mitko Thomas J [9]+ ▲ 277-7588
6484 West Mark S [9]+ ▲
6485ⓃSuitts Scott A ▲
Suitts Barbara
6495 Curtis Jack H [9]+ ▲ 277-6450
Curtis Marc A 277-6450
6496 Johns Julia G [9]+ ▲ 278-7342
6505 Smurthwaite Jason [9]+ ▲
6508 Wakeman Tab B [6] ▲ 278-8093
Wakeman Julie A 278-8093
6517ⓃSchnepel James B 274-0559
6529ⓃBarton Jenene 424-1372
6532 Lingwall Brandon T [2] 272-0614
Lingwall Martin R 272-0614
6541 Not Verified
6548ⓃWilliams Earle J 277-9005
+IRONWOOD AVE ENDS
6583 Not Verified
6585ⓃMonsen Shannon M
HOUSEHOLDS 25

HICKORY HILL CIR (SALT LAKE CITY)-FROM 3265 NUTREE DR SOUTH
· ZIP CODE 84121 CAR-RT C022
7271ⓃBennion Phil 943-8015
7272 Not Verified
7281 Rottler William C [9]+ ▲ 942-8852
7284 Not Verified
7287 Posselli Ronald T [2] ▲ 947-5940
ⓃWilliams Susan 947-5940
7294ⓃBennett Frederick J ▲
7301 Strachan Robert K [9]+ ▲
Strachan Rebecca M
7306ⓃHall Reginald K 943-4774
R K H DESIGN busn svcs 943-4774
7311 Pruss Dmitry & Irene [8] ▲ 944-7755
7316 Coleman David H [9]+ ▲ 943-1202
Coleman Rae T 943-1202
7323 Cook Bruce J & Loretta [9]+ ▲ 943-1171
7326 Whipp Astra O [9]+ ▲ 943-4895
Whipp Lydia M 943-4895
7332 Terry Robert B II [9]+ ▲ 943-2335
7335ⓃMoeller Carl 947-9703
7339 Not Verified
7340 Thorpe Carolyn Y [9]+ ▲
BUSINESSES 1 HOUSEHOLDS 17

HIDDEN ACRES CIR (SALT LAKE CITY)-FROM 2973 S 2300 E WEST
· ZIP CODE 84109 CAR-RT C006
2265 Jensen Lynn A & Toni [3] ▲
2266 Gamvroulas Christopher O [4] ▲
2273 Anderson Brian J [3] ▲
Anderson Tracy J
2276 Not Verified
2276 Nielson Joanne L
+JONETTA DR BEGINS
HOUSEHOLDS 4

HIDDEN CREEK CT (SALT LAKE CITY)-FROM 4865 S 1300 E EAST
· ZIP CODE 84117 CAR-RT C036
1303 Simpson Robert E & Brenda [5] ▲
1305 CAVLON comp rltd svcs 273-1565
Glauser Frederick P Jr [6] ▲ 273-1565
Glauser Angela K 273-1565
1309ⓃCook Terina 424-0315
Sokeliadis George [2]
B Bryan James [2]
B Bryan Jason
1316ⓃSouth Lana 273-1475
A Nelson Emily A [8]

HIDDEN CREEK CT
A Nelson Troy A
CⓃReed Diane M 424-3057
1322 Farley Annette P [9]+ ▲ 272-7297
Farley Brad P 272-7297
1324ⓃClarke Colette 273-0613
1325 Pollock Heather M [6]
1328 Thorn Benjamin [4] ▲ 277-2777
1330ⓃNorwood John R
ⓃWorkman Carolyn ▲
1332 Not Verified
1333ⓃEldridgeas Kellie 274-0082
1334 Gagne Christopher M & Suzette [9]+ ▲ 277-2530
1336ⓃSkinner Sherie 278-0632
1337ⓃWalker Marilee
1338ⓃHonneus Anne C 424-1238
1339 Hoggan Rebecca [2] ▲ 274-0437
Hoggan Thomas L 274-0437
1341 Not Verified
1342 Phelps Linda J [7] 277-1362
Phelps Monte B 277-1362
1343ⓃAyrapetov Alexander M ▲ 274-2757
ⓃBarkhu Tarana N
Johansen Diana L [3] ▲
1344 Baranowski Michelle M [2] 272-0655
Grow Michele M [3] 272-0655
1346 Verdugo Juan C [2]
1348 Zintz Karl [3] 274-7907
1350 Not Verified
1352 Debry Joshua M [4] ▲ 274-8458
Debry Angela 274-8458
BUSINESSES 1 HOUSEHOLDS 32

HIDDEN OAK DR (SALT LAKE CITY)-
+ALTA HILLS DR ENDS
· ZIP CODE 84121 CAR-RT C008
3345 Carlson Carol L [9]+ ▲ 943-0112
RITE LITE OF UTAH eng svcs 943-0112
3352 D G M NUTRITIONALS misc food stores 942-4843
Milton Teresa B [9]+ ▲ 942-4843
Milton Andrew R 942-4843
3410 Fickinger Barbara A [8] ▲ 943-7729
3424ⓃGarland Wes 942-8893
Kucera Sharon G [9]+ ▲ 942-8893
Kucera Wes 942-8893
3450 Not Verified
3457ⓃBurrud E 942-7071
+HIDDEN OAKS CIR ENDS
8707ⓃMurphy John J 944-4624
8721ⓃMeredith Steven 944-9174
8736 Not Verified
8737 Yagi Ruthann E [4] ▲
8749ⓃHalpin Robert L 942-6184
8760 Andersen Kevin R [8] ▲ 943-1901
Andersen Alisa D 943-1901
8767 Bales Gary A [9]+ ▲ 942-7609
8772ⓃMallder Craig 942-4573
8783 Pedersen Luanne L [9]+ ▲ 943-0114
Pedersen Brad 943-0114
8784ⓃHallett Linda 947-5697
Zoobkoff Steven R [3] ▲ 947-5697
8796ⓃDezham Ali 733-9595
8797ⓃDemars Thomas 733-4197
8810ⓃFord Leland D 943-0216
8819 Stowe Neal P & Peggy [9]+ ▲ 943-9190
8826 Pacile Laurie A [9]+ ▲
+RUSSELL PARK RD ENDS
BUSINESSES 2 HOUSEHOLDS 23

HIDDEN OAKS CIR (SALT LAKE CITY)-FROM 8701 HIDDEN OAK DR
· ZIP CODE 84121 CAR-RT C008
8600ⓃLasky Indra C
8664 Not Verified
8669ⓃHollberg Ronald J III & Virginia 453-9355
8672 Not Verified
8673ⓃBaird Rick 947-1303
8677 Desandro Bradley K [8] ▲ 943-4236
8690 Mast Ronald E [9]+ ▲
Mast Linda P
8693 White Scott E & Cynthia [9]+ ▲ 947-0304
HOUSEHOLDS 8

HIDDEN QUAIL CIR (SALT LAKE CITY)-
· ZIP CODE 84124 CAR-RT C020
4320 Roennebeck Dennis W & Elaine [9]+ ▲ 278-1830
4321 Stringham Thom [9]+ ▲ 273-1265
Stringham Kim E 273-1265
4327 Jackson Karen B & David [9]+ ▲ 278-9898
4328 Voorhees Hugh D [9]+ ▲
HOUSEHOLDS 4

HIDDEN VILLA RD (SALT LAKE CITY)-
· ZIP CODE 84115 CAR-RT C018
110 A Not Verified
BⓃDominguez Diane
120 130 140 150 160 170 180 C-D Not Verified (15 Apts)
HOUSEHOLDS 17

HIGH AVE (SALT LAKE CITY)-FROM 1495 S 300 W
· ZIP CODE 84115 CAR-RT C005
234 MOLERWAY FREIGHT LINES trckg 392-2332
NEIL SOMMER TRUCKING trckg 467-1697
275 ACME CRANE RENTAL CO hvy const eqpt rntl 466-7902
BUSINESSES 3

HIGHLAND CIR (SALT LAKE CITY)-
· ZIP CODE 84117 CAR-RT C022
4810 TOUCAN CANTINA eating places 272-1044
4820ⓃBarlle F B 272-7393

HIGHLAND CIR
ⓃOsses Lucila 278-4934
ⓃPowers Thomas 424-3495
4820 Not Verified
101 Osses-Shamy Lucila G [2]
102 Neal Marion C [2]
102 Neal Natalie J
103 Sheehan Frank D & Carol [1] 272-1140
4822ⓃDesouza C 277-5432
ⓃGerber Kristine 277-4307
ⓃNordstrom D 272-8005
107 Sevy Kevin R [5] ▲
108-111 Not Verified (3 Apts)
112 Carlson Kathleen I [4] ▲
4824ⓃBolinder Mike 277-7905
ⓃMendenhall Dave 273-0935
ⓃPierson Paul 273-0935
202 Not Verified
203 Romero Blanca E [4] ▲ 272-2841
204ⓃBarlow Loretta J
204 Barlow Jahn B
205 Stephensen Toby R [2]
205 Wixom Troy D [5] ▲ 273-1990
205 Wixom Brandon 273-1990
206 Not Verified
4826ⓃCostanza Lisa 274-0540
ⓃKelly Mitzi 424-3059
ⓃWarwood Leslie 277-7350
208-211 Not Verified (2 Apts)
212 Kavanagh Michelle L [2]
4828ⓃGarami Zsolt 274-7442
ⓃKenner Mike 278-4050
ⓃPitt J 274-1153
301 Fankhauser Laura A [5] ▲
302 Rydman Sig [5] ▲ 272-2439
303 Joseph Meaghan L [2]
305 Kettle Wendy [4]
305 Kettle Heidi
4830ⓃAnderson Colleen 274-7690
ⓃWard Devid 272-0352
308ⓃHernandez Israel F
308 Ostergaard Rechelle [4] ▲ 278-8483
309ⓃTorres Aura ▲
4832 Not Verified
4832ⓃMinor D 274-8461
403 Cropes Ebony T [2]
403 Minor Dorothy J [2]
404-405 Not Verified (2 Apts)
406 Martin Michael A [5] ▲
4834ⓃHolland Cecil E 277-4349
ⓃMetivier Stacey 272-7028
407 Not Verified
410 Grow Vern Z [5] ▲ 277-1714
411 Ramsey Cindee D [2] ▲
411 Stone Shawn M [2]
4836 501 Ashauer Fritz J [9]+ ▲
502 Not Verified
503 Melby Paulertte [3] ▲
503 Melby Roland N
504 Call Stephanie A [5] ▲
505 Milovich Anita M [3] ▲
506 Kolek Matthew J [4] ▲ 273-9662
4838ⓃErasmus Lucas 274-0234
ⓃSarzynski Marilyn 278-8301
ⓃWatkinson David 278-8301
507ⓃVejnar Rick K 272-4560
507 Vejner Douglas R 272-4560
509 Erasmus Noel A [5] ▲ 278-6171
510 Mannos Jan M [2] ▲ 274-8059
4840ⓃMorrison John F 277-7392
ⓃSchmidt John D 272-4675
601ⓃSharp Drew A ▲ 424-2023
602 Ellis D S [9]+ ▲ 273-7960
603ⓃWilson Heidi
603 Yentsch Andrew T [2]
605 Not Verified
4842ⓃHanson Stacy 277-7075
ⓃKidd Ronald E 278-4772
ⓃThomas Colleen 277-7075
607 Robertson Ruth A [9]+ ▲ 277-7668
608 Not Verified
609 Clark Robert E [3] 277-6046
609 Clark Christopher T 277-6046
611 Not Verified
4850ⓃMason Ken 278-1475
ⓃPremrl Zeniza 272-2313
ⓃStringham Robert W 273-1611
1ⓃMason Susan A
2 Jensen Trent B [4] ▲
2 Ludwig Michael C [2]
3 Not Verified
4ⓃNewcomer David 278-3947
4 Newcomer Ralph D 278-3947
6 Not Verified
D TROPICAL BREEZE TANNING SALON misc prsnl svcs 272-2976
4852ⓃBushman Ross 278-8152
ⓃPrato H 274-2021
ⓃVilart Dan 274-0884
ⓃWoodward James D 273-7274
1ⓃGoodman Cynthia D
2ⓃErnst Gregory
3 Pratt Helga P [3] ▲ 274-2021
4-8 Not Verified (3 Apts)
4856ⓃAndrus Dennis 274-2739
ⓃBrighton M L 274-7503
1ⓃLupinecci Michael N & Marion
2-5 Not Verified (3 Apts)
6 Davis Derrick K [2] ▲
4860ⓃLemon Gary 277-2801
ⓃPenso Rita 277-1318
1ⓃAndersen Karen
1ⓃCurry Wallace M Jr 272-4261

HIGHLAND CIR
2 Legge Sarah R [3] 272-8895
2 Legge Bradford S 272-8895
3-6 Not Verified (3 Apts)
4864ⓃJohnson Ladee 274-8160
ⓃOlsen N 424-3712
ⓃSmoot Michael 274-9082
1-2 Not Verified (2 Apts)
4 Eldredge Gerald W [2]
4 Eldredge Vicki
5 Haglund Brian K [4] ▲ 273-1240
6 Calderon Enrique C [2] ▲
4866ⓃDrakes Pamela 277-4304
ⓃFerguson Eric 272-6756
ⓃParent Robert 274-9804
2 Beck Brenda S [2]
2 Beck Bradley
3 Malcom Laura A [3]
4 Not Verified
5 Lyons Eileen M [4] 274-8530
6ⓃParent Robert S
6ⓃSherman Steve
4868ⓃSheehan Rahn 273-8641
1ⓃBollinger Emma J
1 Bollinger Staci A
2 Ellis Brian R [2] ▲
3 Naisbitt Lee [4] ▲ 273-7818
4 Not Verified
5 Allen Christopher M [5] ▲ 273-1451
5 Allen Terry M 273-1451
6 Ross Mary E [2] ▲
4870ⓃJohnson Dana 273-1169
ⓃJones Brandon 274-0784
1 Woodhouse John T [4] ▲ 272-3412
2 Menges Joshua [3] ▲
3 Johnson Diana E [4] ▲
3 Johnson Dana Y
4ⓃRazee Melissa
5 McCormick Wallace V [4] ▲ 277-9947
5 McCormick Jane M 277-9947
6 Garton Kory T [4] ▲
4872ⓃArego Matt 274-8985
ⓃBrown Jan 273-1949
ⓃFlores Zaida R 272-6003
1 Not Verified
2 Scroggins Tasha L [2] ▲ 272-3101
3 Not Verified
4 Reif John R [5]
5 Not Verified
4874ⓃDautel S 274-1029
ⓃJones Rick 272-4059
1 Not Verified
3 Stireman-Beyer Alisha L [2] 273-8450
5 Not Verified
6 Nielson Vinnie T [2]
4876ⓃBerry Jessica 274-7789
ⓃBuchanan Jemmyn 424-1505
ⓃHolmes Teresa 272-2153
ⓃWillis M 278-0851
2 Not Verified
3 Muti Mahoninai M [2]
4 Not Verified
6 Faudoa Javier J Jr [4] ▲
4878ⓃFoote Robert 278-2465
ⓃWang Xing 273-9272
1 Not Verified
3 Canier Jeremy [2]
3 Kendall Angela [3]
3ⓃWoods Gregory
4 Not Verified
5 Stephens Sonya R [2]
6ⓃDoherty Dawn K
4880 GENTLER TIMES QUILT SHOP sewing ndlwk 277-9233
Sorensen Richard P [9]+ 277-7705
SORENSON RICHARD P civil eng 277-7705
4884ⓃEvans William R 274-3523
ⓃKirk J 424-3070
ⓃLucas Sheilara 424-0270
ⓃLupo James A 278-2713
ⓃSantos Aida 274-3162
ⓃSwensen Jeff 274-0860
ⓃTanner Jana J 424-1189
ⓃWise Michael D 424-0279
1-5 Not Verified (3 Apts)
6ⓃHancock Erik A
6 Hancock Linda
9 Not Verified
11ⓃLupo James A
13-19 Not Verified (4 Apts)
20 Woolston Todd J [2] 272-2943
20 Woolston Kami R 272-2943
21 Not Verified
23 Linford Jason D [3] 274-8302
24 Not Verified
4888ⓃAldrich Jason 278-2986
ⓃBacikalo Arnold 272-5914
ⓃBoden Douglas 272-2846
ⓃGudonaviciene Audra 273-8085
ⓃIbrahim Zakaria 274-1977
ⓃKeener Matt C 272-7437
ⓃMicic Milan 274-2539
ⓃMjelde Michael 424-0797
ⓃRyan Scott 278-2655
ⓃStrong Andrea K 278-6276
ⓃTso Manuel 272-3099
1-3 Not Verified (3 Apts)
4 Christensen Ronald B [3] 277-8143
7 Carmona Antonio A [2]
8 Not Verified
12ⓃArnoldas Bacikalo
13 Not Verified
14ⓃPorobic Zdenko 424-3501

PARAMOUNT AVE 2000

▲ HOMEOWNER Ⓝ NEW NEIGHBOR

PARAMOUNT AVE
Bagley Brian K 487-4370
239 WESLEY GREEN ROOFING rfng sdng sht mtl 486-3411
251 HARRY'S PATTERN SHOP industrial patterns 467-2652
264 TECHNICAL BUILDING SYSTEMS metls svc cntrs 486-7610
280 LEWIS MARTIN C STEEL PRODUCTS & DESIGN misc metalwork 467-8948
281ⓃTuft Byard R 466-4959
+S 300 W INTERSECTS
BUSINESSES 6 HOUSEHOLDS 3

PARIS LN (SALT LAKE CITY)-FROM 4423 S 900 E EAST
· ZIP CODE 84124 CAR-RT C033
914ⓃFitzgerald Angela 266-2309
ⓃHenderson Carla 288-9527
ⓃHeywood Bobbi 313-0123
ⓃIngram Roy E 266-6293
ⓃJaramillo Jerry R 261-0970
ⓃLuker Keith 268-0201
ⓃSimpson Charles 263-9144
ⓃThompson April 313-0974
Wiggins Robert J [3] 313-1608
502 Not Verified
503 Kristensen Mike [2] 685-9170
504 Not Verified
505 Henderson Steven L & Carla [2]
506-507 Not Verified (2 Apts)
509 Harper Thomas H [2]
510 Not Verified
511 Khorsheed Azad A [3] 264-9577
512 Clark Richard [3]
918 504ⓃClinton Robin W
935ⓃBevan Jeremy 264-8726
ⓃCantrell Ella B 264-8795
ⓃConklin S R 268-4204
ⓃDarcey Gary 263-6946
ⓃJohnson Michael A 281-3128
ⓃMartin Edward W Jr 281-8287
413 Not Verified
414 Adkins Wanda L [7] 265-8273
415 Not Verified
416 Augustus Scott T [6] 263-3401
416ⓃHardman Jodi S
417ⓃCarrubba Anthony
419 Civera Jose R [3] 293-1864
421-424 Not Verified (3 Apts)
945ⓃBarzy Mohammad 262-8157
ⓃHamby Dick 268-2877
ⓃMiller J L 263-2907
ⓃPeton Mark 261-3952
491 Not Verified
493 Askerlund Gary R [2]
494-495 Not Verified (2 Apts)
496ⓃMansfield Joseph
496ⓃMortensen Heather A
407 Not Verified
409 Sturua Roza [5] 265-1922
409 Sturua Teymuraz 265-1922
410 Not Verified
411ⓃSimmons Jack E 288-0449
412 Not Verified
HOUSEHOLDS 51

PARK CIR (SALT LAKE CITY)-
· ZIP CODE 84109 CAR-RT C015
2510 Stein Scott R & Wendy [2] ▲ 278-4465
2511 Oconnell John D [2] ▲
2520 Sudar Frank [2]+ ▲ 277-6317
Sudar Mary R 277-6317
2521 Not Verified
2530 Reddish Nancy N [2] ▲
2531ⓃBeverley Rebecca 273-7469
Pond Rex D & Julie [9]+ ▲ 272-4170
HOUSEHOLDS 7

PARK CT (SALT LAKE CITY)-FROM 549 MANSFIELD AVE SOUTH
· ZIP CODE 84106 CAR-RT C016
3117 Marshall William T [2] ▲
3127ⓃSmith Norman W 486-9862
3130 Kohlscheen Martin C [2] ▲ 484-3613
Kohlscheen Darrellyn 484-3613
3134 Alexandrescu Radu Z [2] ▲
3137ⓃRigdon Randy 487-3851
RIGDON ENTERPRISES busn svcs 487-3851
3138 Not Verified
3143 Moore Kyle E [7] ▲ 467-3955
Moore Stephanie 467-3955
3148 Not Verified
3151 Savage Reshonah M [2] ▲
Savage Kaleb M
3156 Pan Darong [2] ▲ 485-2876
Pan Wenli 485-2876
3157 Not Verified
3161 Wellington Serene W [2]+ 484-5533
3162 Baack Edwin W & Joellen [2]+ ▲ 484-1758
3163ⓃCaldwell Jerri 486-3356
Hardman Justin [2] 486-5860
Hardman William R 486-5860
3164 Bailey Darrell A [2] ▲ 474-0695
3165 Bench Ron L [2] ▲
ONE POINT ADVERTISING & DESIGN advertising agencies 486-2454
BUSINESSES 2 HOUSEHOLDS 17

PARK PL (SALT LAKE CITY)-FROM 577 MILLCREEK WAY
· ZIP CODE 84106 CAR-RT C018
3521 Anderson Patricia S [2]+ ▲ 485-5002
Anderson Lynn C 485-5002

PARK PL
3533 Lamborn Edwin L [9]+ ▲ 467-7675
Lamborn Jason B 467-7675
3536 Parker Troy B [8] 467-1027
3540 Berntsen Kenton B [4] 486-1549
Berntsen Angela M 486-1549
3542ⓃTrotter Launi K
3544ⓃStokes P 487-2353
3556 Not Verified
+CITRUS CIR INTERSECTS
HOUSEHOLDS 7

PARK PL E (SALT LAKE CITY)-
· ZIP CODE 84121 CAR-RT C015
5632ⓃPeterson John E 277-8817
ⓃPeterson Michael 272-6316
5636 Swenson Donald L & Margaret [9]+ ▲ 277-9133
5642 Price Billy J & Elizabeth [3] 274-7243
5646 KUCHERLV OXANA schs edctl svcs 272-0549
5652ⓃBrown Amy M
Conlin Craig R [9]+ ▲ 272-4283
Conlin Troy 272-4283
5656ⓃDeverall Cindy ▲ 293-0344
Deverall Dan 293-0344
5662 Thorpe Philip D & Linda [4] ▲ 424-1008
5672ⓃCamp Charles R ▲ 273-7010
5 Owen Annalee P [2] ▲
5 Owen Philip
5676 Greer Robert C [4] ▲
Greer Lara W
Turransky Arlene M [4]
Watts Lara L [4] ▲
5682ⓃColler Clyde E 277-2732
NAME TAG commrcl printng 277-2732
5686 Huff Barthel W [8] ▲ 278-6155
ⓃJohnson Maryann 278-6156
5692 Not Verified
5696 Neilson Barbara B [9]+ ▲ 278-2554
5698 Stewart Adam E [9]+ ▲ 278-9560
Stewart Vickie M 278-9560
5726-5730 Not Verified (2 Hses)
5736 Campbell Keith [9]+ ▲ 277-8916
Campbell Martha H 277-8916
5742ⓃBlackham Kathryn 278-6708
5748 Reynolds Patricia A [7] ▲ 277-3817
5752 Christian Keigh J [9]+ ▲ 272-3042
Christian Joan L 272-3042
5758 Not Verified
5762 Moss Michael H [5] ▲ 278-4044
Moss Marilyn S 278-4044
BUSINESSES 2 HOUSEHOLDS 27

PARK PL N (SALT LAKE CITY)-
· ZIP CODE 84121 CAR-RT C015
1550 Schwartz William G [9]+ 272-2582
1562ⓃRedd L 466-5414
1566ⓃWashburn P A 467-7297
1572ⓃTimms David H 272-1064
1574 PARK PLACE HOMEOWNER ASSN civic social assns 277-0618
1578ⓃRichardson Tim 467-1026
1582 Not Verified
1588 Tanner Tyler F [7] ▲ 278-9193
Tanner Floyd R 278-9193
1592 White Kandice S [9]+ ▲
1594 Not Verified
1596ⓃAste Susan
1604 Jonker Jannie V [3] ▲ 274-7937
Jonker Renier 274-7937
1608 Newman Clinton B II & Victoria [9]+ ▲ 273-1248
1612 Teahon Mike A [3] ▲ 278-0888
Teahon Kim T 278-0888
1616 Corrigan Tom [9]+ ▲ 278-4962
1622 Eagar M C [9]+ ▲ 272-8110
Eagar Christine W 272-8110
BUSINESSES 1 HOUSEHOLDS 15

PARK PL W (SALT LAKE CITY)-FROM 1699 PARK ST SOUTH
· ZIP CODE 84121 CAR-RT C015
5631 Benson David D [9]+ ▲ 278-8689
Benson Karen 278-8689
5635 Shipman F H & Sandra [9]+ ▲ 277-6985
5639 Kelly Janice E [7] 277-9290
Kelly Helen 277-9290
5643 Anderson Marianne A [9]+ ▲ 277-8903
5647 Campbell Jay J [9]+ ▲ 278-3555
Campbell Beth A 278-3555
5651 Johnson Hal K [5] ▲ 272-6888
Johnson Mary L 272-6888
+SAINT CHARLES PL INTERSECTS
5653-5659 Not Verified (2 Hses)
5659 5659 Not Verified
5663ⓃWalton Shauna 274-3488
5667 Reynolds John B [9]+ ▲ 272-4756
Reynolds Lois P 272-4756
+VENTNOR AVE BEGINS
+SAINT JAMES PL INTERSECTS
5711 Burkett Rox C [5] ▲ 278-5424
Burkett Mary W 278-5424
STORY ORIGINALS scrtrl crt rpting 274-1893
ⓃWilson-Burkett Mary
5713 Marlow Wanette L [9]+ ▲ 278-4914
WT Not Verified
5715ⓃHeusser Benjamin
Heusser Jennifer
5717 Dixon James K [2] ▲ 278-1986
5719 Clifford Rod R [8] ▲ 277-7734
Clifford Jayne B 277-7734
CLIFFORD ROD FREELANCE WRITER svcs 273-8819
5721 Not Verified
5723 Ricks Reed T [5]+ ▲ 272-4794
Ricks Ryan F 272-4794
5749 Walker Terry E [9]+ ▲ 277-6781
Walker Cynthia R 277-6781
5753 Moore Terry L [9]+ ▲ 277-0663
Moore Jeremy W 277-0663
5757 Norton Shirley J [9]+ ▲

PARK PL W
5759 Not Verified
5761 Bolander Alane M [8] ▲ 277-6935
Bolander Carl R 277-6935
5763 Ashmead John C [9]+ ▲ 278-2256
5771ⓃThomas Donnetta C
5775 Vinton Margaret E [3] ▲
5777 Haycock Benjamin [7] ▲
5779ⓃKimball Marvin 272-3855
BUSINESSES 2 HOUSEHOLDS 30

PARK ST (SALT LAKE CITY)-FROM 539 E 400 S SOUTH
+S 500 E INTERSECTS
+E 600 S CONTINUES
· ZIP CODE 84102 CAR-RT C012
602ⓃMills Charles 359-8972
604 Carigman Maiden [3] 355-5124
607ⓃCisnero Vicente 328-9722
1-2 Not Verified (2 Apts)
3 Ojeda Jose [2]
4-18 Not Verified (8 Apts)
608ⓃBrenner Terryl L
ⓃPfeifer Pamela B
611ⓃBrown Darla 366-4410
ⓃMolina Juanita 532-2560
5-21 Not Verified (8 Apts)
612 Not Verified
620 1 Jones Rhonda L [3]
2 Not Verified
622 Housley Jocelyn [3] 328-9048
ⓃPerdue Paula 364-6590
2-4 Not Verified (2 Apts)
626ⓃMaxfield Richard 531-9571
5 Not Verified
628ⓃBeal Rachelle K 366-4104
ⓃFlint C 533-2528
Nilssen Melissa [5] 355-8108
Nilssen Tore K 355-8108
6-7 Not Verified (2 Apts)
8ⓃEverett Adam 366-4866
629 Garland Andrea J [4] ▲ 596-7585
630ⓃNelson Melissa 355-8108
9 Not Verified
10ⓃHall Brent R
631ⓃHughes Alexis 519-0782
ⓃRichards Raquel
632ⓃCampbell Micah 530-7130
12 Not Verified
637-640 Not Verified (2 Hses)
643 Shelley Mark E [8] ▲ 364-4336
Shelley Max 364-4336
647 Holt Dennis L [9]+
Holt Albert D
653-657 Not Verified (3 Hses)
661ⓃCampbell Dan ▲
ⓃKilgore Chad 933-5682
1 Carlson Kent L [3]
1 Carlson Irvin
2ⓃJackson James 322-0765
662-668 Not Verified (2 Hses)
+E 700 S INTERSECTS
713 Jeppson Ryan L [2]
715-717 Not Verified (2 Hses)
721 Hicks Darren B [3]
729 Larsen Robert P [9]+ 322-4333
735 Not Verified
739 Bradakis Karen J [9]+ ▲ 364-3251
FAT CHANCE GARAGE auto rpr 558-8817
+LOWELL AVE INTERSECTS
742ⓃBarr L 596-1781
ⓃNeuffer C 532-8875
743 Not Verified
747 Sidwell David R [7] 363-4637
751ⓃSimon Julie K 328-8116
752ⓃRustad Julia 517-3840
755 Bitner Marilee [3] ▲ 539-5284
756ⓃMyers Liza 366-0495
759 Montano Sharon B [7] ▲
Montano Kirk T
760ⓃJones Benjamin D
Jones Kathy L
764 Baldi Jorge L [4] 359-7473
765 Gardunio Leo J [9]+ ▲ 363-1803
+E 800 S INTERSECTS
801ⓃPaiz Belinda 521-7883
1ⓃPeterson Robert
2 Rider Robert [2] 363-2987
4 Not Verified
802ⓃHarmon John 961-7329
804ⓃKrager C 530-0343
805 1 Lechuga Maribel [4]
1 Lechuga Carla J
1 Rea Eduardo C [2]
1 Rea Cruz A
2 Not Verified
806ⓃWhite Jason 366-5932
1 Not Verified
A Isham Katheryn D [3]
BⓃWineman John M
807 Not Verified
808ⓃStone Eugene D 521-8520
1ⓃGiles Nancy
2-3 Not Verified (2 Apts)
809 Larsen Naomi [9]+ ▲ 355-0363
Larson James R 355-0363
1 Not Verified
818 Not Verified
821ⓃTarbet M 359-4119
822 Tarver Paul G [2] ▲ 364-5486
823ⓃGodwin Ronald L Jr 359-7733
825ⓃGunn Cedric 961-7817
2ⓃWatts Aileen J
3 Not Verified
827 Beltwieser Stephen [2] 364-6645
828ⓃBrown Scott D 366-9624
ⓃSiggard H 575-7194
837ⓃIzarraraz Ana 531-7165
840ⓃHouseright Sam 322-4099
ⓃWard Shane 532-7240
1-2 Not Verified (2 Apts)
844ⓃLopez P A 364-6760
ⓃMaestas Tony 364-5487
ⓃRoe Matthew 524-9635
1-5 Not Verified (5 Apts)
6 Sial Aamir [2]
845 Not Verified
846ⓃFillerup Carolyn
847ⓃBarney Amy E 533-8552

PARK ST
849 Vaenuku Siaosi P [9]+ ▲ 364-6908
Vaenuku George P 364-6908
851ⓃCurtis Mac R 359-3528
852ⓃCrittenden Kurt 253-1881
852½ Not Verified
853ⓃRhodes P 537-7280
ⓃRobinson Patrick 537-7280
Urmann Daniel A [2] ▲ 530-0885
A Not Verified
B Brown Noreen J [4]
857ⓃJones Walden H 359-5366
857-859 Not Verified (2 Hses)
860 Cerise Kent A [4] ▲
864 Not Verified
875 C & L INSURANCE AGENCY ins agts'svcs 355-3209
· ZIP CODE 84105 CAR-RT C013
1344 Not Verified
1345 DISCRIMINATOR MUSIC rcd prrcrded tp st 467-9649
Goldsmith William A [4] ▲
1347ⓃGeorge Stefanie L
1350ⓃLiuzzi K 487-0659
1352ⓃAdamson Chris 463-6256
1354 Davis William C [9]+ ▲
1355ⓃSasaki Arthur H 484-1725
1358ⓃAaron Scott 467-9478
ⓃAmin Abdulrazak 483-2422
ⓃMcKenize Colin 467-5048
1358 Not Verified
2-4 Not Verified (2 Apts)
1359 Stone Richard L [9]+ ▲ 466-2006
Stone Eugene V 466-2006
1362 Perry Tyler [7] ▲ 466-3534
1363 Not Verified
1367ⓃGroff Ed 484-6067
1368 Miller Wilma J [9]+ ▲
1370 Pearson Erma N [9]+ ▲ 467-3742
1371 Not Verified
1372ⓃPeel Jennifer E
Werner Christian A [2]
1378-1390 Not Verified (2 Hses)
+BROWNING AVE INTERSECTS
+KENSINGTON AVE CONTINUES
· ZIP CODE 84105 CAR-RT C012
1517 White New C [4] ▲
1527 Cannon Larry B [7] ▲
Cannon Jado
1530ⓃAdkins Scott 487-0673
ⓃCrawford Megan 466-1553
ⓃMiles Paul L 467-3303
C Adkins Eddie S & Ila [9]+ ▲
1531 Gough K [9]+ ▲ 474-0856
Gough Eldo V 474-0856
ⓃKrogh L C 467-2373
1534 Weight Tori L [6] ▲
1535ⓃRyan Diane B 487-8235
1536 Wofford Niven A [9]+ ▲
1542ⓃMoore Wyatt E 487-4862
1543ⓃBills Christy L
Bills Charles A
1547ⓃColeman Kenneth F 463-7818
1550 Carson Donna J [9]+ ▲
1551ⓃGriffen Linda M 484-0389
ⓃGriffen Zack 486-7028
Strickland Phillip R [9]+ ▲ 484-0389
1555ⓃBuchanan Tom 485-0573
ⓃMoor Matt 467-6144
1556 Schweikle Lauren L [8] ▲ 484-4722
1561 Not Verified
1562 Jex Douglas T [7] ▲ 277-6377
Jex Linda R 277-6377
1565 Scharine Ian [9]+ ▲ 485-2497
1566 Not Verified
1571ⓃDiller Christopher 487-4365
1572 Lund Grant [9]+ ▲ 467-3095
Lund Lula M 467-3095
1577 Mason Lynn R [9]+ ▲ 485-2175
1578 Not Verified
+WOOD AVE INTERSECTS
+S 1580 E INTERSECTS
1588 Stewart Lisa P [2] ▲
Stewart Kyle S
1589ⓃBassett Keith 277-1271
ⓃJohansen K 274-1542
1590 Not Verified
1591 Avila Nora S [4] 466-8433
Avila Maria G 466-8433
ⓃMishenko Maria G
1592 Not Verified
1593 Tennant Vernon S [9]+ ▲ 466-2768
1594 Marsh M M [5] 272-5733
1596 Chaney Sharon B [9]+ ▲
Chaney Beth D
1599ⓃHalliday K 484-2748
1600ⓃJenkins Amy 466-8848
ⓃTieder Joel S 466-8848
1608 Fischbein Steven E & Rachael [9]+ ▲ 485-9022
1609ⓃWillaims L S 277-4797
1611ⓃHarding M E 466-9214
1616ⓃFacer Jason G
1618 A Eisenberg Michael G [2]
A Eisenberg Darla K
B Not Verified
1619 Brandon Noah S [5] ▲ 486-3395
1620 Hartvigsen Robert C & Louise [3] 486-9738
ⓃMarchant Louise
1624ⓃJolley Brandi 485-7024
1625 Gartner Gerard C [7] ▲
1632 Jones Roy C [9]+ ▲
1639ⓃJones T 485-8996
+E 1700 S INTERSECTS
+PARK PL W BEGINS
+E 1700 S CONTINUES
1703 Martin Laura M [3] ▲
1706ⓃBusboom K 467-7197
1-4 Not Verified (3 Apts)
5 Gallegos Romel M [3]
1712 A Nelson Lynnette K [9]+
1714ⓃGallarda Lonii 485-6621
1720 Hyer Laurie A [9]+ ▲ 485-4020
Hyer Earl H 485-4020
1723 Motton Leilani H [8]
1726ⓃLe Hau 485-2838
1731ⓃMaloney Steve
1732 Allred Violet B [9]+ ▲ 466-7810
1733ⓃBuhler Mark H 467-6782

PARK ST
A Despain Deanna S [9]+
1737 Angle Margaret S [9]+ ▲ 467-1361
Angle Dale E 467-1361
1738ⓃMontgomery Steve 484-3640
ⓃMoreland John A III 483-3223
1743 Jameton Rachel A [3] ▲ 467-0687
1744 Bradshaw Dennis B & Beth [9]+ ▲
1747 Longshaw Kay [2]
1750 Clawson Marcus W [3] ▲ 485-9584
ⓃRyberg Karen A 485-9584
BⓃDraper Preston S 485-9592
1751ⓃEaton Joshua 463-0043
1756 Not Verified
1757 Sewell Joyce A [7] ▲
1762 Turner Christopher G [9]+ ▲ 485-5607
Turner Jason R 485-5607
+WILSON AVE INTERSECTS
1775ⓃNoble Andrew 467-1619
1783ⓃPearce Paul E ▲
Pearce Eric G
1786 Covington Dixie V [9]+ ▲ 466-2469
Covington Van M 466-2469
1789 Chaffin Norman D [9]+ ▲ 466-7795
1793 Muslimow Peter S Jr [9]+ ▲
Muslimow Tammy
1794ⓃFortney Jeff 487-5208
1797 BUSINESS SOURCE misc publishing 485-3493
ⓃHess T B 486-7210
1798 Rasmusen Bradley J [9]+ ▲ 466-5582
1802 Not Verified
1804ⓃGermundson Bill 484-7964
1807 Macleod Dawn A [9]+ ▲
1811 Smith Winnifred W [9]+ ▲ 466-2385
1812ⓃColeman Beth A
ⓃJohnson Anthony 487-7512
ⓃPeterson Barbara H ▲
Peterson Timothy R
1831 2 Not Verified
1852 Lee Larry [2] ▲
Lee Jennifer
1856ⓃAnzer Anthony ▲
1857 Watson Bette J [9]+ ▲ 485-9637
1862ⓃMcMillian Jody 485-3940
1863ⓃHoward Douglas A 467-5038
1868ⓃYang Shiow M 485-7759
1869 Marshall Hubert E [9]+ ▲ 484-4594
1870 Aranda Xiomara C [3] 485-3350
Aranda Clara X 485-3350
1871 Coates Derek L [2] ▲
1879 Kuhn Petrea L [9]+ ▲ 467-3645
+DOWNINGTON AVE INTERSECTS
1880ⓃLarsen Clyde 487-0136
1888ⓃAkers Chasity 483-2736
ⓃAkers Patrick 483-2736
1889ⓃOrtiz Julia 467-3310
1892 Garcia Richard J [5] ▲
1895 Okumura Carolyn R [2] ▲ 485-8692
Okumura Kelli R 485-8692
1899 Owens Jesse G [9]+ ▲ 486-8337
UP YOUR COMPUTER cstm cmptr prgmg sv 486-8337
· ZIP CODE 84105 CAR-RT C015
1900ⓃHoffman Dave 486-3533
Stavros Sue G [9]+ ▲ 486-3533
Stavros James L 486-3533
1904 Stewart Malcolm L [9]+ ▲ 485-6493
1909 Newton Larry R [9]+ ▲ 467-2863
Newton Annamae S 467-2863
1910 Scott Bruce L [9]+ ▲ 466-6084
Scott Julie R 466-6084
1915ⓃHernandez Michael 484-9251
ⓃHolt A 463-6818
2 Ory Richard A [5] ▲
2 Ory Rebecca L
3 Not Verified
1916 Young Barton E [9]+ ▲ 467-1895
Young Gene R 467-1895
1919 Perea Garrett M [4]
Perea Venita
1923ⓃKimber B T 485-4942
ⓃRunyan L K 486-2250
+RAMONA AVE INTERSECTS
· ZIP CODE 84106 CAR-RT C005
2311 Goary Virginia M [9]+ ▲
Geary Bryan W
2317 Not Verified
2322 Randle Scott D [3]
Randle Christie
2323 Pearson Charlene J [9]+ ▲
Pearson Florence C
2327 Kusmic Avdo [4] 485-6219
Kusmic Semja 485-6219
2331-2332 Not Verified (2 Hses)
2336 Opoulos Alithe G [9]+ ▲ 467-9689
ⓃStiarwalt Donice 487-5251
2337 Jenson Tina M [9]+ ▲
2341-2345 Not Verified (2 Hses)
2346ⓃMoss W L 484-3546
2354ⓃHughes Shane K
Hughes Shannon N
2360 Spor Joshua B [9]+ ▲
+DRIGGS AVE INTERSECTS
+DIVISION LN CONTINUES
2477ⓃHunter J M 467-6518
2478 Thomas David A & Karin [2]
2479 S M C SERVICES svc estblshmnt eqpt 463-3628
2487 Curran Rebecca L [7] ▲
2490 Quist William B [5] 486-5307
Quist Elsa J 486-5307
2491ⓃFitch Laraine 485-6619
Terry Shirley B [9]+ ▲ 466-3572
2492ⓃPalmer Douglas R 485-0261
2499 Not Verified
2502 AQUASCAPERS busn svcs 484-1792
ⓃGramse James 486-3664
2505 Pearson Michelle N [9]+
Withers Mark W [9]+ 486-8829
2506ⓃMcCracken Sean 486-1706
2512 Olmstead Melanie [4] 487-7862
2513ⓃAbedi Majid 474-3140

PARK ST
Pope Cory
ⓃUnderwood
2517 Denison Home
2518 Jacklin Ruby Y
2521ⓃNazarinia Soy
2524 Jenson Ida E
2529ⓃGasperini Pa
2530 Mabey Komber
Maboy Zonda
2534-2543 Not Verif
2544ⓃGarlick Troy
ⓃLesa Erlene
ⓃNelson Davi
Nelson Erlene
2545ⓃRadike E
2548ⓃOettli Anton
+E STRATFORD A
2549 Hansen Dennis
2554ⓃSchilling John
BⓃGould Ker
D Not Verified
2555ⓃWunderlich J
2561 Turner Roxan
2565ⓃShields Tod
2568 Cowley John
2570 Not Verified
2574ⓃAucutt Scott
2575 Not Verified
2579 Demkov Robe
2580 Not Verified
2580 7ⓃAdams Ro
2584 HERCULITE F fam hsng cns
Johnson Darr
2585 Not Verified
2591ⓃThornton Jay
2592 Schreiter Lori
2597 Folkersen Jen
2598ⓃOtterstrom L
2603 Not Verified
2604 Thompson No
2609 Bennett Dovo
Bennett Rosa
2610 Clements Che
Clements Gh
2613ⓃSpens Micha
2616 Bybee Michae
2621 Not Verified
2622 Ariail Darin R
Ariail Phillis
2630ⓃReeve Paul
2631ⓃHolmes Ali F
Holmes Alex
2634 Not Verified
2635 Ostergaard D
B Not Verific
2642-2656 Not Ver
+E 2700 S INTER
BUSINESSES 8

PARK CENTRE D
· ZIP CODE 84121
1300 TARGET dep
1310 HOME DEPC
1340 CIRCUIT CIT
6918 BEAUTY CLU
6941 VOICESTRE UN radio tel
+FORT UNION BL
6990 CANDLEWOO motels
6993 HENRYS DR lndrs cln
7025 PORTRAIT S photo stdios
TARGET D stores
7030 DYNATRONI
BUSINESSES 10

PARK CREEKE L FROM 3061
· ZIP CODE 8411
304 Lovato Ann M
305ⓃVankwawage
308 AUTO BUTLE TOWING
ⓃConnolly
309 Not Verified
314 Hedgcock Sh
Hedgcock L
317 Not Verified
318ⓃHubble Rick
324 Bos Carlo [5]
Bos Carlo
325ⓃChristiansen
328 Noeske Hert
331ⓃKelly J
334ⓃBullough P
335 Ault Gerald
338 Coleman Lan
343 Louie Hans
Louie Beck
344 Sturns Rusty
349 Hampton Be
350 Jahic Zirajeti
Jahic Sead
351ⓃVanwagner
ⓃWright S
3A Loarne
D Vanwag
352ⓃCalder Tam
ⓃEthington
ⓃLewis D
ⓃTrakas L
B-D Not V
355ⓃGroell Jaco
357ⓃHofeling Rv
363 Overson Ch

TP	Adjoining	Source
-	✓	Polk City Directory

VAN BUREN AVE 2000

UTAH CTR
+CALIFORNIA AVE CONTINUES
+HIGH AVE ENDS

UTE DR (SALT LAKE CITY)-FROM 2599 KENSINGTON AVE SOUTH
+INDIAN HILLS CIR ENDS
· ZIP CODE 84108 CAR-RT C021
1453 Jensen Julian D & Nancy [9]+ ♠ ... 583-4404
1455 Schramm Eric S [9]+ ♠ .. 582-7490
1457 Perry Leigh [3] ♠ ... 582-3660
Perry Vicki S ... 582-3660
1458 Not Verified
1465 Caldwell Glen D [9]+ ♠ .. 582-7928
1470 Not Verified
1477ⓃKottler Michael S ... 583-6832
1482 Rosenblatt Bernard H & Sally [9]+ ♠ ... 582-1551
1491ⓃAndersen Cyril ... 582-2163
UNIVERSAL AUTOMATED SYSTEMS merch mach operatrs ... 582-2163
1501 Brennan Gorrard P [9]+ ♠ ... 583-3828
Brennan Brendon R ... 583-3828
1508 Not Verified
1511ⓃDern Robert ... 583-6423
+EAGLE WAY BEGINS
+INDIAN HILLS DR ENDS
BUSINESSES 1 HOUSEHOLDS 12

E UTOPIA AVE (SALT LAKE CITY)-FROM 2175 S MAIN ST EAST
+W UTOPIA AVE BEGINS
+REGENT ST ENDS
· ZIP CODE 84115 CAR-RT C001
31ⓃHall David ... 484-4149
34 DⓃEmery Ben J ... 461-0637
35ⓃHodges Vanessa L
48 CALL'S DESIGN carpentry work ... 466-2671
51 DRYTECH CARPET & UPHOLSTERY CLEANING SERVICE crpt uphlstry clng ... 485-5715
EXTERIOR REMODELERS rfng sdng sht mtl ... 466-8730
3 KLEENCO bldng maint svc ... 486-8661
5 AOR CO busn consltng ... 467-4909
+S STATE ST INTERSECTS
· ZIP CODE 84115 CAR-RT C013
120ⓃCooper T ... 474-3648
ⓃMendez Maria G ... 467-6540
ⓃSalazar Jim ... 484-4981
1 Not Verified
2 Austin Aysha [2]
3 Not Verified
4 Bills Rusty L [6]
4 Bills Leah
4ⓃCole William T Jr
5 Smith Orvell K [4] ♠
6ⓃYoung Jeffery S ... 485-0548
6 Young Karen M ... 485-0548
131 Fereday Verda B [9]+ ♠ .. 467-2498
136 Not Verified
138ⓃBriones Wendy ... 468-0780
139ⓃBeall Robert W ♠ ... 487-7081
140ⓃKenny Steven D
142 Not Verified
145 Williams Lamont N [2] ♠ .. 466-4025
146-148 Not Verified (2 Hses)
150 Hosteen Priscilla D [5]
151-152 Not Verified (2 Hses)
154 Weaver Cal G [9]+ ♠ ... 467-8584
Weaver Florence D ... 467-8584
157 Not Verified
159ⓃStinson Robert ... 474-3559
160 Wasden Blaine J [9]+ ♠ ... 487-7156
Wasden Ruth C ... 487-7156
161 Kensmoe Josh [9]+ ♠ ... 467-7453
165 Gusta Christine [9]+ ♠ ... 485-3965
168 Moulton Heather M [2] ... 487-6465
172 Olson Jeffrey P [5] ♠ ... 463-1495
Olson Jackie L ... 463-1495
180ⓃReiger C P ♠ ... 483-9480
Reiger Leslie ... 483-9480
183ⓃCoats Jennifer D
Dixon James W [2]
Dixon Welter J
ⓃStevenson Jerry D
186 Reyes Esther [9]+ ♠ ... 484-0767
193 Not Verified
194ⓃHansen Eric C
+S 200 E INTERSECTS
+S 300 E CONTINUES
· ZIP CODE 84115 CAR-RT C007
306 Lewis Catherine S [9]+ ♠. 467-8259
Lewis Sandi L ... 467-8259
312 Iams Valeria B [2]
315 Anderson Nathan N [7] ♠
Anderson Nate
320 Not Verified
322 McStotts Trudy [9]+ ♠ ... 487-1553
McStotts Donald B III ... 487-1553
325 Pulver Bruce A [9]+ ♠ ... 484-2268
Pulver Phoebe L ... 484-2268
326ⓃKelson Wendy ... 463-0698
328ⓃBennett Rick W
332 Adamson Shane D & Wendy [2] ♠
333ⓃNewey Lynn ... 486-4784
338 Hadley Alicia [2]
339-340 Not Verified (2 Hses)
344ⓃJones Desirae ... 487-5609
346ⓃChapman Rodney ♠
345 Wright Rebekah J [2] ♠ ... 487-4807
348 Not Verified
350 Chipman Clyde [9]+ ♠ ... 467-8208
351ⓃPerry Drell M ... 467-2672
356ⓃCuevas Adolfo C
357 Winn Diane [9]+ ♠ ... 467-4662
362ⓃCzarnecki Brad ... 484-2873
365 Petersen George [9]+ ♠ ... 486-6685
Petersen Blanche R ... 486-6685
370 Richards Jerry M & Connie [8] ♠
375 Lird Ana [2] ♠
378 Not Verified
379ⓃRoderick Ralph H ... 484-2118
385 Chapman Lee [2]
386 McKinney Ashley D [4] ... 467-9406

E UTOPIA AVE
394 Johnston Wayne C [9]+ ♠ 484-5733
Johnston Mona L ... 484-5733
395 Not Verified
+S 400 W INTERSECTS
BUSINESSES 5 HOUSEHOLDS 71

W UTOPIA AVE (SALT LAKE CITY)-FROM 2175 S MAIN ST WEST
+E UTOPIA AVE BEGINS
+PANAMA ST ENDS
· ZIP CODE 84115 CAR-RT C022
145 CHILD CONSTRUCTION CO msnry other stnwrk ... 466-1043
156ⓃHeaton Grant ... 467-0101
HEATON GRANT PRODUCTIONS photo stdios prtrt ... 467-0101
+RICHARDS ST INTERSECTS
· ZIP CODE 84115 CAR-RT C001
209 PUSHER sprtg ahltc gds ... 484-1999
209 bⓃSheik Clark J
BUSINESSES 3 HOUSEHOLDS 2

VALENE ST (SALT LAKE CITY)-FROM 2649 STANFORD LN SOUTH
· ZIP CODE 84117 CAR-RT C023
4974 Burnham Evva J [4] ♠
4983ⓃJohnson Rolland O ... 272-0458
4984 Fitzgerald Vivian W [9]+ ♠ ... 277-1064
4991 Larson Delmar L & Florence [9]+ ♠
4994 Not Verified
5022 Varoz Ross R [9]+ ♠ ... 272-1174
Varoz Brock D ... 272-1174
5035 Adamson Kenneth D [9]+ ♠ ... 277-5838
5044 Brotherson Max [9]+ ♠ ... 272-6820
Brotherson Deanne B ... 272-6820
5055 Not Verified
+CASTO LN INTERSECTS
HOUSEHOLDS 9

VALIANT DR (SALT LAKE CITY)-FROM 3599 KINGS HILL DR
· ZIP CODE 84121 CAR-RT C008
8293 Page Matthew L [6] ♠ ... 944-4739
ⓃPhillips Scott L
Phillips Jack L
8296 Spidle Tracey K [9]+ ♠
Spidle Keren
8301ⓃSonntag Ronald V ♠ ... 947-3541
8303 Not Verified
8306 Thor Cynthia L [9]+ ♠
Thor Kenneth L II
8308 Boldon Peggie L [8] ♠ ... 943-9109
Boldon Meghan ... 943-9109
8309ⓃSonntag R ... 947-9463
8311ⓃGoodman J C ... 942-7572
Schofield Brian L [2]
Schofield Amber
Webb Glenn D & Carrie [5]
8316 Mitchell Helen D [9]+ ♠ .. 942-1496
Mitchell Thomas R ... 942-1496
8318ⓃMueller A ... 942-6985
8321ⓃHeath John ... 942-9043
ⓃTalley Erica ... 733-0726
8323 Reilly Ian [2] ... 733-5497
8329ⓃBridwell W ... 944-9286
Grealish Luke H [2]
Zarit Matthew I [2] ... 944-3319
8330ⓃEdwards Jay R ... 943-0291
8331ⓃBrennaman K ... 944-3416
8335ⓃWalker Nicholas T
8339 Chernyavskiy Karina I [4] ♠ ... 947-8806
8342 Konarski Luke R [3] ♠ ... 733-0650
8355ⓃMcCoy Michael T ... 943-3566
HOUSEHOLDS 25

VALLEJO DR (SALT LAKE CITY)-FROM 2783 MELONY DR SOUTH
· ZIP CODE 84124 CAR-RT C021
4260ⓃBowman John W ... 278-7631
+BONNIE BRAE AVE BEGINS
4267 Bunker Garth T & Susan [9]+ ♠ ... 272-2743
4270 Not Verified
4284 Taylor Colin [8] ♠
Taylor Rachel
4294 Browning G M [9]+ ♠ ... 272-7534
Browning Merilyn G ... 272-7534
4299ⓃBenda William L ... 278-2295
4304 Jensen Vaughan R & Carla [9]+ ♠ ... 277-9664
4314ⓃSwonson J H ... 278-9157
4322ⓃFinch Marion V ... 278-8184
ⓃFinch Robert R ... 278-8184
4325 Zekas Katherine J [9]+ ♠ ... 277-9682
4332 Hoggan George R [9]+ ♠ ... 277-7657
4335ⓃHarmon Lawrence M ... 272-8278
4342 Finch Lance R [9]+ ♠ ... 272-2283
Finch Cassie ... 272-2283
4345 Mitchell William D & Leena [9]+ ♠ ... 278-7319
4350ⓃMagie M A ... 272-1836
+MAURICE DR INTERSECTS
HOUSEHOLDS 16

VALLEY ST (SALT LAKE CITY)-FROM 3301 LOUISE AVE SOUTH
· ZIP CODE 84109 CAR-RT C008
2935 Olson Kathleen A & Thomas [9]+ ♠ ... 485-6706
+KENTON DR INTERSECTS
2951ⓃFerrell Nina R ... 486-5919
2971 Butcher Gordon W & Nancy [9]+ ♠ ... 484-3234
2981ⓃAnderson Robert K ... 484-2243
2991 Brittain Harry R & Reta [9]+ ♠ ... 484-3744
+JOYCE DR INTERSECTS
3011ⓃRoss Michael C ... 486-2551
3016 Rogers Aaron W & Heidi [7] ♠
3021 Clapham Dennis G & Irene [9]+ ♠ ... 485-2709
3029 Fonnesbeck Kristi [5] ♠ .. 483-1367
Fonnesbeck Verdun F ... 483-1367
+ELGIN DR INTERSECTS
3045 Kaufman David W [9]+ ♠ ... 486-3827

VALLEY ST
3055 Roestenburg Lynne B [7] ♠ ... 484-9185
Roestenburg Amy L ... 484-9185
3060ⓃUpdegrove E A ... 487-2868
3065 Herrick Catherine [9]+ ♠ 485-0632
3075 Holt Celia F [2] ... 463-1456
ⓃMoselle Dennis J
Moselle Parker
+GREGSON AVE INTERSECTS
3080 Dudley Candice M [9]+ ♠ ... 484-9493
Dudley Kenneth ... 484-9493
3093 Herzog Darlene B [9]+ ♠ ... 484-3028
Herzog Darrell E ... 484-3028
3105 Schwartz Deborah S [6] ♠ ... 484-5617
3115 Carey Ralph E [9]+ ♠ ... 466-5786
+MARIE AVE ENDS
3127 Gibson Bradford R [9]+ ♠ ... 466-7224
3135 Not Verified
3142 Petrucci Elda R [9]+ ♠ ... 485-0967
3152 Swenson Glen R [9]+ ♠ . 485-5383
3171 Sjberville Carlos J [3] ♠
· ZIP CODE 84109 CAR-RT C014
3191 AFFINITY INSURANCE SPECIALIST ins agts'svcs ... 467-6332
ALLSTATE INSURANCE CO ins agts'svcs ... 485-8600
ⓃBrickey Thomas F ... 463-6657
ⓃBurkholz Howard ... 485-8600
ⓃBurkholz Karl ... 485-8600
ⓃCarlson Alosia A ... 487-6444
COMPUTER ENGINEERNG cstm cmptr prgmg sv ... 485-8420
ⓃDobbs Barbara ... 487-6444
ⓃJacobson Debra ... 487-6444
MEGG ASSOCIATES cstm cmptr prgmg sv ... 486-9939
3191 Not Verified
ⓃReese Sherry ... 487-6444
ⓃTadjo Patrice ... 487-6444
ⓃTaylor Gary M ... 487-6444
ⓃTyler Kathy ... 487-6444
WILDE J L dentist ... 485-6111
100C CLINICAL RESEARCH ADVANTAGE ncmrcl rsch orgnztn ... 484-2977
101 COLEMAN JON F dentist ... 463-0009
204 D S Q SOFTWARE prepackaged sftware ... 487-3902
250 CANYON RIM PSYCHOTHERAPY ofcs hlth prnrs ... 487-6444
3215 Not Verified
3215 WASHINGTON MUTUAL BANK fdrl savngs instins ... 463-1400
+S 3300 E INTERSECTS
BUSINESSES 10 HOUSEHOLDS 36

VALLEY VIEW AVE (SALT LAKE CITY)-FROM 4947 HOLLADAY BLVD NORTHEAST
+S 2555 E ENDS
· ZIP CODE 84117 CAR-RT C014
2491 Scholl Lester K [9]+ ♠ ... 277-1163
2511-2513 Not Verified (2 Hses)
2525 Arnold Robert A & Julie [2]
NEW WAY CARPET CLEANING crpt uphlstry clng ... 277-9015
2526 Poulos Stephanie J [9]+ ♠ ... 277-7660
Poulos Bellie ... 277-7660
2527 Nelson Gregory G [6] ... 272-8658
Nelson Darrin J ... 272-8658
ⓃPerr Jeff M ... 274-9012
1 Murphy Rick C [6] ... 278-2216
2 Not Verified
4 Peterson Kwin [3] ... 278-7750
+MARABOW CIR BEGINS
2532 Ross Jennifer L [2] ♠ ... 277-0469
2534ⓃLove James R ... 272-2716
ⓃLove Matthew ... 272-0657
ⓃStanton Krista ... 273-7247
2535ⓃStringham Paul ... 278-9860
2545 Ferguson Jennie A [2] ♠ 277-8298
2547 Not Verified
2556ⓃAlberts Aaron ... 277-3476
ⓃDykes Wayne L ♠ ... 273-7209
Groscost Vickie L [2]
2557 Not Verified
2561 Hollander Louise P [9]+ ♠
2573 Not Verified
+ANNABOW CIR BEGINS
2574 Palmer Todd P & Jodie [9]+ ♠ ... 278-9725
2576 Stevens Ann N [9]+ ♠
Stevens Lois A
2578 Dunn Linn W [9]+ ♠ ... 272-8956
Dunn Julie J ... 272-8956
2580 Westbrook William J & Tricia [9]+ ♠ ... 272-5203
2591ⓃGochnour Jeffrey ... 277-9708
2597 Bell Mark P & Rebecca [9]+ ♠ ... 273-0918
2598 Taylor Don S [9]+ ♠ ... 277-0316
Taylor Daniel A ... 277-0316
2599ⓃSlattery Marty ... 278-5607
+WANDER LN INTERSECTS
2602 ANDERSON FINANCIAL SYSTEMS mgmt cnslting svcs ... 947-9911
Jensen Brian E [2] ... 277-9007
2621 Not Verified
2633 Fryer T R [9]+ ♠ ... 277-0546
Fryer Lavene C ... 277-0546
2645 Eldredge Russell S [5]
2647 Baker Robynne F [8]
Baker Dustin
2650 Hele Brent L [9]+ ♠ ... 278-1504
2651 Jesperson David A [6]
2657 Howard Kenneth R [9]+ ♠ ... 278-8560
Howard Dolores E ... 278-8560
2659-2662 Not Verified (2 Hses)
2695 Clayton Susan L [3]+ ♠ .. 278-3994
2701 Einfeldt Keith [8]+ ♠ ... 277-6768

VALLEY VIEW AVE
Einfeldt Maureen ... 277-6768
2765 Fenstermaker Fannie G & Charles [9]+ ♠ ... 277-4831
2780 Naylor Kay L [9]+ ♠ ... 272-6827
2781 Vanmatre Nancy R [2] ♠ 272-0553
Vanmatre Larry R ... 272-0553
2794 Hendry Nelda N [9]+ ♠ .. 277-1495
2795ⓃGillett Eric ... 424-0580
2797ⓃCarreon Jason ♠
Crangle Jeannie [3]
Martain Annette M [2] ... 272-5716
Martain John L ... 272-5716
2799 Granger Trisina M [7] ... 278-3862
Granger Kristian H ... 278-3862
+NANILOA DR INTERSECTS
2801ⓃJohnson Blake ... 272-6418
Reber Erland H & Sharlene [9]+ ♠ ... 278-3808
2802 Not Verified
2817ⓃTaylor Edmund C Jr ... 272-2595
2820 Hansen Christopher J [9]+ ♠ ... 277-4029
Hansen Teddy L ... 277-4029
2826ⓃHarris Michelle ... 277-5802
2827 Loeb Laurence D [9]+ ♠ 278-9067
Loeb Richter R ... 278-9067
2830 Kotter Wayne R [9]+ ♠ .. 272-1943
Kotter Thomas C ... 272-1943
2836ⓃRobison Gary K ... 278-1323
2839ⓃKelson Keith R ... 278-7439
2852 Keates Douglas G [9]+ ♠ ... 273-0337
Keates Tina L ... 273-0337
2853ⓃFleming Adrienne ... 278-3997
ⓃFleming D E ... 278-8078
ⓃFleming Jov ... 278-3913
2864 Not Verified
2865ⓃSelf Wayne J ... 272-7502
2878 Coles Robert A & Katherine [9]+ ♠ ... 272-3719
2879ⓃWatson Elizabeth A ♠
2891 Not Verified
2898ⓃNielsen Scott ... 272-8212
2903 Reynolds Brian T [9]+ ♠ 277-1219
2924 Billis Daniel R [9]+ ♠ ... 277-8179
2929 KEDDINGTON ROBERT MD medical clinic ... 272-6639
2940 Pack Richard L [5] ... 274-0846
Pack Jennifer U ... 274-0846
2950 Jackson Linda L [9]+ ♠ .. 272-7082
2966 Brubaker Calvin M [2] ♠ 278-2030
Brubaker Jared W ... 278-2030
2978 Pack James O & Leslie [9]+ ♠ ... 272-6096
2979ⓃBrubaker Mac ... 278-5604
BUSINESSES 3 HOUSEHOLDS 79

VALLEY VISTA DR (SALT LAKE CITY)-
· ZIP CODE 84124 CAR-RT C020
4230ⓃBeck Gretchen
Beck Donald E
4231 Morby Mark W [9]+ ♠ ... 273-8535
Morby Ward D ... 273-8535
4238 Beck Andreas J [9]+ ♠ ... 272-6525
4239 Hatch Marva G [9]+ ♠ ... 277-1994
Hatch Michael M ... 277-1994
+TERRA LINDA DR INTERSECTS
HOUSEHOLDS 4

VAN BUREN AVE (SALT LAKE CITY)-FROM 1569 S MAIN ST WEST
+BRYAN AVE BEGINS
· ZIP CODE 84115 CAR-RT C018
17 Menjivar Juan C [2] ♠ ... 483-1136
Menjivar Joan C ... 483-1136
18 Hargreaves Mary J [9]+ ♠. 467-9312
22 Bell Mark E [9]+ ♠ ... 487-2445
Bell Lillian E ... 487-2445
23 Keele Courtney M [2] ♠
27ⓃAnderson Deward C Sr ... 466-7263
28 Huth Kari L [4] ♠ ... 467-6544
31 Not Verified
32 McDonald Arch [9]+ ♠ ... 467-3023
McDonald Gilbert A ... 467-3023
35ⓃSmith V H ... 466-8190
36 Urcino Benigno C Jr [9]+ ♠
Urcino Calderon B
41 Wright Nancy [4] ♠ ... 487-0355
42ⓃKnudson Steven C ... 484-2675
45 Not Verified
46 Vandermeyden Leroy [9]+ ♠ ... 466-1019
Vandermeyden Govert L ... 466-1019
50ⓃKirwan Laura A ♠
55ⓃGlaser Michael D ... 484-3610
57 Allan Gary D [7] ♠ ... 467-0801
Allan Marion L ... 467-0801
60 Thomas Thomas [2] ... 466-1119
Thomas Verlyn ... 466-1119
64ⓃMilligan Jake ... 466-8018
65 Warburton Jeffery J & Lori [9]+ ♠
69 Hendricks Robert T [5]
Hendricks Eileen
McCashland Terry M [9]+
McCashland Jeanine M
70 Francis Lynn D [9]+ ♠ ... 484-5982
+S 300 W CONTINUES
· ZIP CODE 84115 CAR-RT C005
349 UTE-CAL LAND DEVELOPMENT CORP used car dealers ... 466-9710
352 SCHOPPE COMPANY plumb-htg-a'c ... 467-5466
370 MODERN PRECAST concrete prdcts ... 466-1374
BUSINESSES 3 HOUSEHOLDS 23

VAN COTT RD (SALT LAKE CITY)-FROM 2762 E 6200 S SOUTH
· ZIP CODE 84121 CAR-RT C029
6262 Ramsey Ramsey J [9]+ ♠ ... 272-5998
6265 Not Verified
6269 Howa Thomas J [3] ♠
6270ⓃStengl Franz C III ... 277-2543
6288 Zakralsek Tina M [9]+ ♠
6299 Larkin Velma F [8] ♠ ... 277-9036
6319ⓃKeate Denise M ... 272-2895
6320 Not Verified
6330 Wilde Jerold L [9]+ ♠ ... 277-3767
HOUSEHOLDS 9

VAN NESS PL (SALT LAKE CITY)-FROM 853 S 400 E EAST
· ZIP CODE 84111 CAR-RT C008
408-410 Not Verified (2 Hses)
412ⓃSanchez Maria F
413-414 Not Verified (2 Hses)
417ⓃMartin S ... 532-8509
420ⓃShober D E ... 359-4531
421 Fitzwater Robert Q [5] ♠
422 Not Verified
425 Workman Cynthia A [6] ♠
431 Mochizuki Steve S [5] ♠
434 Lee Marissa N [2] ... 519-0483
435ⓃDelrio Adnana
436 Fox David J [2]
Hand Jason A [3] ... 363-4008
439 Cornick Ida [9]+ ♠ ... 359-8422
10A Not Verified
440 Manning G R [9]+ ♠ ... 363-8525
HOUSEHOLDS 18

VAN WINKLE EXPY (SALT LAKE CITY)-
· ZIP CODE 84117 CAR-RT C017
5504 FOOD 4 LESS grocery stores ... 272-3434
5530 R C WILLEY CARPET OUTLET floor coverings ... 273-5800
5570 CHILDREN'S CLUB HOURLY CHILD CARE child day care svcs ... 277-5555
5580 Not Verified
· ZIP CODE 84121 CAR-RT C007
6180 DISCOUNT TIRE auto home sppl str ... 272-2066
BUSINESSES 4 HOUSEHOLDS 1

VEGAS WAY (SALT LAKE CITY)-FROM 2061 SANDS DR SOUTHEAST
· ZIP CODE 84124 CAR-RT C020
4250 Maack Stephane [2] ♠
Maack Richard
4269ⓃNixon Glade C ... 278-2495
4272 Not Verified
4275ⓃBanks Janice R ... 277-4414
4280ⓃMaack Richard A Jr ... 278-8398
ⓃOlson M ... 274-7213
STEP AHEAD LANDSCAPING lndscpe cnslng pln ... 272-9501
+SAHARA DR INTERSECTS
BUSINESSES 1 HOUSEHOLDS 6

VENAR CIR (SALT LAKE CITY)-FROM 2217 CLAYBOURNE AVE
· ZIP CODE 84109 CAR-RT C006
2752 Nygren Lacey A [9]+ ♠ .. 466-1439
Nygren Jenni N ... 466-1439
2753 Sprensy Karey L [9]+ ♠. 466-7578
2759 Powell Eric B [9]+ ♠ ... 484-5316
Powell John B ... 484-5316
2760 Middleton Gary & Lucinda [9]+ ♠ ... 483-2958
HOUSEHOLDS 4

VENTNOR AVE (SALT LAKE CITY)-FROM 5677 PARK PL W EAST
· ZIP CODE 84121 CAR-RT C015
1575ⓃFry L L ... 272-9492
1577 Hugentobler Kristi K [9]+ ♠ ... 278-2120
1579 Lammons V J [9]+ ♠ ... 272-0862
Lammons Mary V ... 272-0862
1582 Diener Chris [2]
1583 Holland Meagan [2] ♠ ... 277-0375
ⓃSmith Roman ... 277-0375
ⓃUlpts Ghemela ... 277-0375
1584ⓃBeaunken Marian L
1585 Hemminger Ray S [8] ♠
1586 McKay Scott B [7] ♠ ... 272-0459
ⓃNielsen James R ... 277-4962
1587ⓃWilliams J D ... 278-0771
1588ⓃRoveta Gilda
Roveta Robert D
1590 Adams Michael J [7] ♠ ... 277-6567
Adams Stephen C ... 277-6567
1592ⓃMcLaughlin Jack J ... 278-2565
1594ⓃOarlow D C ... 278-2449
1596 Stearman Ralph J [3] ♠. 274-1394
Stearman Sandy S ... 274-1394
5674 Carr Eugene E & Polly [9]+ ♠ ... 272-1272
5678 Not Verified
5684 Furca Lisa K [2]
Jordan Lucillo E [9]+ ♠. 278-0378
5690 Perez Ronald O [9]+ ♠ .. 272-0685
Perez Eva G ... 272-0685
HOUSEHOLDS 22

VENTURE WAY (SALT LAKE CITY)-
· ZIP CODE 84115 CAR-RT C018
102ⓃAnderson Danny L II ... 487-5270
103ⓃMay William C ... 466-3122
110 Young Cory L [3]
111ⓃMaghsoodi Siamak ... 486-9155
116 Hardia Michael J [3] ♠ ... 487-9560
117ⓃGettelman Trevor ... 466-5838
125 Samvelov Valentina R [3] ♠ ... 467-7573
Samvelov Ruslan A ... 467-7573
126 Not Verified
132ⓃHaney Cory ... 486-3757
138ⓃFredette Richard A ... 484-4297
139 Kopp Jeremy [3] ♠
146 Not Verified
147 Vincent Julie B [3] ♠
Vincent Russell T
152 Tully Marlene L [3] ♠ ... 486-5319
153 Kim Jung H [3] ♠ ... 467-6745
Kim Tee K ... 467-6745
160ⓃHammond Kerry L ... 466-9962
161ⓃNajerro M ... 486-6335
166 Hattori Kimiko A [3] ♠
Hattori Todd T
167ⓃRichter Riley ... 484-6879
167 Not Verified
ⓃTorgenson Marcus ... 484-6879
174ⓃLunt Carol ... 474-3903
175ⓃLewis Steven B ... 486-8920
HOUSEHOLDS 23

VENUS CIR (SALT LAKE CITY)-FROM 2499 LEXINGTON CIR EAST
+MERCURY DR INTERSECTS

VAN BUREN ST 2000

VAN ST (W J)
Turner Shane E 561-8506
2422 Not Verified
2423ⓃVan Dam Michael 562-5966
2428ⓃAnderson Julie C
ⓃLoutensock Jon K
Loutensock Julie A
2435 Layton Jessica D [9]+ ▲. 255-6605
Layton Laurie H 255-6605
2438ⓃPeters Trevor 352-7606
2447 Glade David R [7] ▲ 566-3766
Glade Carrol E 566-3766
+*BROWN AVE INTERSECTS*
HOUSEHOLDS 8

VAN BUREN ST (MIDVALE)-FROM 549 E CORNELL DR SOUTH
· ZIP CODE 84047 CAR-RT C007

384 Searle Dwight E [4] 553-2156
ⓃVandarbeek Elbertus J 569-9251
385 Not Verified
+*E MARQUETTE DR CONTINUES*
+*SAINT MARYS DR BEGINS*
579ⓃWarner Mark A 255-0292
587ⓃEckley Gary L 255-6412
ⓃEckley S 565-0559
+*E PRINCETON DR INTERSECTS*
8069 Giorgio Anthony L & Ruth [9]+ ▲
8083ⓃSiddoway Ralph 255-7674
8086ⓃReid Bruce W 255-7443
8108 Not Verified
8109ⓃPezel John D 255-2288
8117 Buck Gloria B [9]+ ▲ 255-1515
Buck William E 255-1515
8118 Not Verified
8127ⓃUsry Joe D 561-9964
8128 Smith Lynnette E [5] 255-3543
8137 Berghout Janice I [9]+ ▲ 255-4392
Berghout Linnea R 255-4392
8138 Mickelsen Gary D [6] ▲.. 565-4761
Mickelsen Robert D 565-4761
8146ⓃSmith Luther C & Verona ▲ 255-3305
8147 Lopez Marty D [3] ▲ 569-8793
Lopez Kathryn 569-8793
8259ⓃBarlow Richard 255-3949
8262ⓃHansen Donald L 255-4451
8268ⓃSchneider John 565-9121
ⓃStark C L 565-9121
8269 Williamson Harold G & Arlene [9]+ ▲ 255-6389
8274 Grean Paul D & Delpha [6] ▲ 255-9098
8286 Patten James L Jr [9]+ ▲
Patten Lynette S
8291 Mills Ronald E [9]+ ▲
Mills Carol A
8294 Westlund Dean L & Mary [9]+ ▲
8310 Johanson Mark A [9]+ ▲ 255-5568
8313ⓃClayburn Glen 566-0456
8317 Vivo Julieanne H & Bruce [9]+ ▲ 255-1228
8320 Olsen Legrand N [2] ▲ ... 255-0886
Olsen Noel H 255-0886
8321 Eckman Gary L & Sherry [9]+ ▲ 565-0559
8328ⓃRobison David 569-9423
8333 Anderson Roland E & Charlotte [9]+ ▲ 255-7515
8342 Dailey Alan R & Dorothy [9]+ ▲ 255-3674
8347 Greenwood Brent T & Rita [9]+ ▲ 255-5826
8358 Olson Duane A [9]+ ▲ 566-1943
Olson Mark D 566-1943
8361 Julio Richard G [9]+ ▲
Julio Lise B
ⓃWeyland Errin M
8366 Jensen Veari M [9]+ ▲ ... 255-1759
Jensen Shirley T 255-1759
HOUSEHOLDS 41

VAN COTT PEAK CIR (RIVERTON)-FROM 5051 VAN COTT PEAK DR SOUTH
· ZIP CODE 84065 CAR-RT R025

14026 Andrews Carrie A [2] ▲
14027 Not Verified
14038 Bills Ryan S [2] ▲ 253-9383
14048 Fortie Kenneth D [2] ▲. 446-7261
Fortie Tamera R 446-7261
14049ⓃTimothy Andrea 446-5565
Timothy Toby C 446-5565
14054 Eldridge Brian G [2] ▲. 254-8341
Eldridge Kaylene 254-8341
HOUSEHOLDS 6

VAN COTT PEAK DR (RIVERTON)-FROM 13999 LOOKOUT PEAK DR WEST
· ZIP CODE 84065 CAR-RT R025

4835 Nielsen David P [2]
Nielsen Cory W
4852 Brinkerhoff Natalie [2] ▲
ⓃSummers Cody J 446-9752
Summers Lyle C 446-9752
+*DESERT PEAK CIR BEGINS*
4876ⓃMitchell Forrest J ▲ 446-8259
4886ⓃGardner Daniel 253-9071
4898 Olson Todd J [2] ▲ 446-9337
Olson Shontell C 446-9337
POINT TO POINT misc prsnl svcs 446-9337
4908ⓃBlank Jared 446-6812
4918 Strong Karlie H [2] ▲ 446-8663
4923ⓃBrakey Julie A ▲ 254-4990
Brakey Troy 254-4990
4928ⓃSorensen John 253-3498
4933ⓃOlsen Merrill W 446-6133
4947ⓃMeldrum Jesse 253-9239
4957ⓃClayton Richard ▲ 446-6358
4958 Allen Fred N [4] ▲
Allen Judy L
4965 Coasens Brent [2] ▲ 253-4314
4969 Coasens Brent L [3]
Coasens Frances F
4972ⓃClayton Sean R ▲ 446-7265

VAN COTT PEAK DR (R)
Clayton Charles R 446-7265
4983 Riding Benjamin [2] ▲ 446-9434
4984ⓃWhite Jason ▲ 253-2663
White Janson M 253-2663
+*BEN LOMOND PEAK DR INTERSECTS*
5006ⓃWhiting E 446-7517
5018 Tischner Namie [3] ▲
5032 Williams Richard L [2] ▲ 254-4516
Williams Mary E 254-4516
5044ⓃFlandro Kristen E ▲ 253-7777
+*VAN COTT PEAK CIR BEGINS*
5056ⓃSeare Bradley H ▲ 254-2717
Seare Amy 254-2717
5078 Karns David & Louann [2]
5088 Peterson Duane [2] ▲ 253-7740
Peterson Jess R 253-7740
+*ELK HORN PEAK DR INTERSECTS*
5136ⓃRichards Allan R ▲
5154 Park Albert C [3] ▲ 446-9756
Park Dauna V 446-9756
5157 North Jed T [3] ▲ 446-9187
North Laura J 446-9187
+*LOWE PEAK DR INTERSECTS*
+*SHAGGY PEAK DR ENDS*
BUSINESSES 1 HOUSEHOLDS 29

VAN ROSS DR (SOUTH JORDAN)-
· ZIP CODE 84095 CAR-RT R030

2460 Thorn Richard J & Sherrie [9]+ ▲ 254-4203
2461 Stucki Max J [3] ▲
Stucki John M
2483 Wilkinson Douglas G & Annette [9]+ ▲ 254-9157
2484 Riding Janet R [9]+ ▲ 254-0780
2495 Not Verified
2504 Walker Linda B [9]+ ▲ ... 254-6394
2511ⓃPetersen Mark D 254-1936
QUALITY SPRINKLER AND LANSDSCAPING lawn garden svcs 254-0321
2524ⓃMortensen Kurt A 254-2106
2539ⓃLeithead Scott O 253-3326
2544 Chase Lynn I [9]+ ▲ 254-2676
Chase Phillip L 254-2676
2564 Not Verified
2565ⓃSwisher William L 254-4252
2584ⓃEdmunds Dean 254-3545
2595 Little David H & Paula [9]+ ▲ 254-4341
2621ⓃSoutham Stan 254-1638
2624 Gailey Scott L [9]+ ▲ 254-2828
2642 Rowberry Sheri M [9]+ ▲ 254-4648
Rowberry Michael 254-4648
2653 Roberts David S [5] ▲ 446-0728
Roberts Cameron 446-0728
2662 Strasters Steven T [9]+ ▲ 254-0150
Strasters Thomas L 254-0150
2673 Hodges Jerald W [5] ▲
2682 Peckham John L & Susan [9]+ ▲ 254-7352
BUSINESSES 1 HOUSEHOLDS 21

VANCE CT (SOUTH JORDAN)-FROM 5027 CINDY LN SOUTH
· ZIP CODE 84095 CAR-RT R011

9617 Clevell Arlene P [9]+ ▲ .. 282-0798
9624 Heaps Mark A [2] ▲
9629 Green David B [2]
9643 Jensen Bret [3] ▲
9654 Gilchrist Scott M & Emma [2] ▲
9657 Shreve Abraham [2] ▲
Shreve Hugh J
9666 Justet Gary M [2] ▲
Justet Mindie L
9671ⓃSadler J M 282-1220
9672 Not Verified
HOUSEHOLDS 9

VANTAGE CIR (RIVERTON)-FROM 2953 W 14400 S SOUTH
· ZIP CODE 84065 CAR-RT R012

14412 Santarosa Eddie F [2] ▲ 253-1647
Santarosa Lana G 253-1647
14415 Workman Scott [2] 254-5365
14434 Cracroft Trisha A [3] ▲ 253-4960
Cracroft Patricia A 253-4960
14439 Maxfield Kevin S & Laurie [7] ▲ 446-8273
14462 Snelgrove Clark R & Laura [4] ▲ 253-9692
14463 FAR WEST ROOFING rfng sdng sht mtl 288-2020
ⓃJessop Jennifer A
Jessop Scott J
ⓃUre Rick T
Ure Teriha
ⓃVan Der Watt Olin 253-3877
14475 Not Verified
BUSINESSES 1 HOUSEHOLDS 9

VANTANA CT (MIDVALE)-
· ZIP CODE 84047 CAR-RT C017

202ⓃBegay Arviso 265-0754
ⓃBurns Sam 262-5237
ⓃCumminskey Ryan 262-6372
ⓃFryer Ben 270-0159
ⓃMangelson Amy 313-9349
ⓃMead Skordes Jody ... 263-8384
ⓃSmith Tony 281-2210
1ⓃLee Ronald C
1 Lee Teresa M
2-4 Not Verified (2 Apts)
5ⓃCoulombe Jaime A ... 263-1773
7-8 Not Verified (2 Apts)
206ⓃHazelgren Kerry 293-0180
ⓃLloyd Eric 281-3673
ⓃLohlein Eric 268-1562
ⓃRoberts Chris 263-2069
ⓃSalania Mone 293-9456
2 Falanai Mona S [2]

VANTANA CT (M)
2 Falanai Hokulani R
2 WASATCH LOCK CO repair svcs 255-9663
5 Sivertson Barry O & Melody [5] 266-8694
6ⓃVivas Evalina
7 Not Verified
8 Deal Darlene R [4] 293-8929
224ⓃGramlich P 270-0014
ⓃJohnson M 268-3148
ⓃJones Kent 270-8765
ⓃMenough Andy 281-0374
ⓃSawyer Sara D 263-1544
224 Not Verified
ⓃVincent Brent 261-8110
ⓃWilson Donald 313-0578
1-2 Not Verified (2 Apts)
3 Waters Rebecca J [3] 265-3507
5 Not Verified
6ⓃEldredge Brandy
7ⓃGramlich Susan G
228ⓃDenning Todd 265-0663
ⓃDerbidge Michael 264-0515
ⓃMaez R 268-2858
ⓃSnow Cortes A 262-5029
1ⓃFirth Troy A
1 Firth Amy A
2ⓃDenning Steven B & Joyce
3 Not Verified
4ⓃDerling Jena L 270-8396
4ⓃWest Ryan S
6ⓃVillalobos Ranae M
8 Robbins Matthew [2] ... 266-6128
232ⓃLopez Jose 685-2725
1 Minnick Michael J [4].. 281-8934
1 Minnick Maria 281-8934
1 VANTANA COURTYARD APTS apmnt bldg oprtrs 262-6066
2 Chapman Patricia A [4] 268-0643
2 Chapman Shannon M 268-0643
4 Not Verified
236 Not Verified
236ⓃPitts Jordan 685-0557
ⓃRoberts Matthew J 281-2581
1ⓃVega Francisco
1 Vega Lidia E
2ⓃJensen Linda G
3 Oliveira Dalton C [3]
3 Oliveira Leticia L
4 Alderman Jacob E [3] 293-8284
4 Alderman Danielle 293-8284
BUSINESSES 2 HOUSEHOLDS 59

VAQUERO DR (SANDY)-FROM 985 E 8600 S
· ZIP CODE 84094 CAR-RT C017

8613 AUTOMATION AND SERVICE ELECTRIC elec work 255-4644
Clarke David R [9]+ ▲ .. 565-0897
Clarke Shannon F 565-0897
8628ⓃChen Chen-Shen 566-0580
8629ⓃKennington Phil L 255-4035
8642 Cole Donald B [4] ▲ 255-3991
Cole Joann M 255-3991
ⓃMcCullough Ron 568-1185
8643 Dolley Shawn P [2]
Dolley Brynn M
8658ⓃJaniga Eric 569-1231
8659 Schow Kim V [9]+ ▲
8672ⓃBradshaw G J 255-0945
8675ⓃMorzelewski Charles 255-8795
8690 Larson Diana [9]+ ▲ 255-2628
8693 G N E CONSTRUCTION sngl-fam hsng cnstr 561-2051
Young Nick J [9]+ ▲ 561-2051
Young Tanya 561-2051
8709 Ruckman Julie L [9]+ ▲. 561-1796
Ruckman Heather V 561-1796
8719 Not Verified
8731ⓃButler G A 255-0859
8741 Larsen Brenda L [9]+ ▲. 255-1305
LARSEN UTILITIES CONSTRUCTION wter swer util ln 255-1305
8751 CONSTRUCTION COTTAGE DESIGNS real est agts'mgrs 566-1627
ⓃSimons Jerry E 255-7798
+*BUENA VISTA DR ENDS*
BUSINESSES 4 HOUSEHOLDS 17

VAUNA LEE DR (SANDY)-FROM 1301 SUDBURY AVE SOUTH
· ZIP CODE 84093 CAR-RT C011

8690 Young Richard O & Patricia [9]+ ▲
8695ⓃMinson Janette G 568-2614
8700 Spainhower Stacey G [2] ▲ 568-0136
8724 Clark Douglas O [4] ▲
Clark Stacey L
+*E 8685 S BEGINS*
+*S 1350 E BEGINS*
HOUSEHOLDS 4

VERA LN (RIVERTON)-
· ZIP CODE 84065 CAR-RT R012

3002 Huston Kellie [4] ▲ 253-0538
ⓃKirkland Tim 253-0538
3019 Oeser Steven P [3] ▲ 446-9418
3040ⓃWhitman George A ▲ ... 446-6445
Whitman Jackie L 446-6445
3066ⓃPark Eddie 253-2153
3075 Flower Herbert V [3] ▲ .. 253-7697
Flower Daniel O 253-7697
3088 Crosby John C & Lois [4] ▲ 446-0575
3116 Barlow Jared B [3] ▲ 446-9022
3138 Powell Terry S [3] ▲
Powell Rachel M
3160ⓃDaley Jeremy W 253-2921
ⓃGarrett Ethel M 253-9721
Garrett Tony K 253-9721

VERA LN (R)
ⓃMangum Pearl L
+*S 3200 W INTERSECTS*
14719 Kelley Joseph S [5] ▲ .. 446-9422
Kelley Michelle M 446-9422
14755ⓃWhiteley James C
Whiteley Diane K
14780 Barlow Reed I [3] ▲
14795 Shapiro Cyd J [9]+ ▲ ... 253-7990
Shapiro Jeremiah D 253-7990
14820 Budge Darren S & Kimberly [4] ▲ 253-9363
14829 Not Verified
HOUSEHOLDS 18

VERANO CIR (WEST JORDAN)-FROM 5433 CADENZA DR SOUTH
· ZIP CODE 84084 CAR-RT C013

6649ⓃStone Donald F 967-0229
6660ⓃHollomon John 982-9115
6661 Not Verified
6670 Whitten Carrie L [2] ▲
Whitten Shane A
6671 Gibbons D L [9]+ ▲ 955-1929
6678 Zdunich Leanne L [5] ▲
Zdunich Wood T
6679 Jones David P [3] ▲
Jones Kim D
6684 Bennett Darin L [2]
Bennett Melenie
ⓃShaul Lawona J ▲ 982-1990
Shaul Donald R 982-1990
6685 Finnall Barry J & Christine [9]+ ▲ 969-7264
HOUSEHOLDS 10

VERBENIA AVE (SANDY)-FROM 10301 AMARYLLIS DR EAST
· ZIP CODE 84094 CAR-RT C012

790ⓃWasescha Guy 619-4852
808ⓃBailey K 501-7881
GUEST BROTHERS CONCRETE I concrete work 558-9101
818 Utley Rose Marie [9]+ ▲ .. 571-7379
819 Lay Stephanie [2] ▲
824 Francom Linda F [9]+ ▲ ... 571-1877
Francom Waldon D 571-1877
828 Adams Gabriel C [3] ▲ 572-6791
+*PHLOX ST ENDS*
836 DYNAMIC COMPUTERS & CONSULTING cmptrs periph sftw 523-0966
Taylor Terry N [5] ▲ 523-8166
Taylor Corie L 523-8166
844ⓃFrancom Spencer 553-7165
+*CROCUS ST INTERSECTS*
BUSINESSES 2 HOUSEHOLDS 8

VERDE CIR (SANDY)-
· ZIP CODE 84093 CAR-RT C010

1489ⓃNordfelt William D 561-1096
1490ⓃLangner R 255-8692
HOUSEHOLDS 2

VERMER WAY (SANDY)-FROM 199 REMBRANDT LN SOUTH
· ZIP CODE 84070 CAR-RT C011

10615 Vriens Douglas R [9]+ ▲
Vriens Downene A
10631ⓃHogue Spencer 501-9421
10638ⓃMills Carolyn 501-0655
ⓃMills Rodney M 572-6473
10643 Not Verified
10659 Anderson Christopher L [9]+ ▲ 553-3443
Anderson Daniel C 553-3443
10668 Not Verified
10675 Platner Virginia [9]+ ▲ .. 523-3323
Platner Harris 523-3323
10682 Binghem Timothy A & Sonja [9]+ ▲ 571-6760
10691 Rodriguez Manuel J [3] ▲ 495-1523
Rodriguez Constance E. 495-1523
10707 Not Verified
+*LEE LN ENDS*
10721 North Larry C [9]+ ▲ 571-6782
North Angela J 571-6782
10734ⓃWhitlock Kenneth 553-1485
10735 Jenkins Kathleen G [9]+ ▲ 571-2498
Jenkins Corey G 571-2498
HOUSEHOLDS 14

VERNAL CV (DRAPER)-FROM 305 STEEP MOUNTAIN DR SOUTHEAST
· ZIP CODE 84020 CAR-RT R011

15096 Bishop Matthew J [2] ▲
15103 Thatcher Gregory A [2] ▲ 572-5659
Thatcher Theresa M 572-5659
15107 McGee Jeffrey O [3] ▲. 816-0882
McGee Tracey E 816-0882
15108 Ross Bradley J & Julia [2] ▲ 571-8264
15111 Cooper Greg R & Christina [3] ▲ 571-8197
15114ⓃHansen Brett 571-3913
15116ⓃWeissandy Michele K.. 501-0354
HOUSEHOLDS 7

VERONICA ST (SANDY)-FROM 1046 VIOLET DR SOUTHWEST
· ZIP CODE 84094 CAR-RT C012

10287 Stenquist Michael G & Kelly [9]+ ▲ 576-1324
10288 Not Verified
+*CARNATION DR INTERSECTS*
HOUSEHOLDS 2

VESTRY CIR (DRAPER)-FROM 13683 VESTRY RD SOUTHEAST
· ZIP CODE 84020 CAR-RT R015

1391 Johnson E J [5] ▲ 523-8669

VESTRY CIR (D)
Johnson Judy 523-8669
1401 Wilson Jimmy B & Michelle [6] ▲ 571-5094
1408 Voss James D [2] ▲ 816-0673
1413ⓃAmes John 576-0400
1417 Keyes Tasha S [4] ▲
HOUSEHOLDS 5

VESTRY RD (DRAPER)-
· ZIP CODE 84020 CAR-RT R013
13603ⓃHill Donald W 495-1819
· ZIP CODE 84020 CAR-RT R015
ⓃRobinson Richard O ... 619-8756
13604ⓃTrujano Patrick 619-0902
13610 CHEM DRY BY LAKE crpt uphlstry clng 523-8878
ⓃSears Vincent 523-8878
13611ⓃCrawley William W & Amy 619-8831
13618 Petersen Trent [2] ▲ 571-9052
13628 Salmon Edward J III [4] ▲
Salmon Stephen A
13636 Jones Paul A [3] ▲ 495-3770
Jones Suzanne 495-3770
13642ⓃAurich Blaine 572-4488
13654 MASONARY SPECIALTIES msnry other stnwrk 523-1989
ⓃThomson Russell 523-1174
13662ⓃSargent Paul F 523-1037
13671 Ross Errol D [6] ▲ 523-0124
· ZIP CODE 84020 CAR-RT R013
13676ⓃHall Kevin 571-5600
· ZIP CODE 84020 CAR-RT R015
13679 Lawson Pamela R & Craig [9]+ ▲
13684 Call Michael R [5] ▲
Call Kevan R
13688 Farnsworth Cheri M [5] ▲ 576-8627
TALON AUDIO TECHNOLOGIES hshld audio vdeo 619-9000
13696 Seader Junior D [5] ▲ .. 523-8870
Seader Sylvia B 523-8870
13709 Broadhead Michael M & Debra [4] ▲ 571-8788
13712 Bond Kathryn B [4] ▲ ... 495-0174
Bond Barbara 495-0174
13718 Veitkus Daniel L II & Jill [2] ▲
13728ⓃSmart Paul F 523-8058
ⓃStevenson J 523-8260
13734ⓃKessig Moya R ▲ 571-9803
13744ⓃMaguire Richard 572-0454
13752 Bingaman Laura A [2]
Heimlicher Laura A [3] ▲ 816-0351
Heimlicher Lawrence W Jr 816-0351
5 Not Verified
13764 Harrell Ronald J & Christine [9]+ ▲
13782 Herrell Gene W & Alice [3] ▲ 523-9311
13791ⓃConwell Scott R ▲
13798ⓃHughes Michael R ▲ .. 571-6998
Hughes Joyce 571-6998
13809 Walker David W & Carolyn [7] ▲ 523-8792
13816 Watanabe Marilyn E [2] ▲
13819ⓃLynch David W & Patricia ▲ 816-9692
13829 Dunroe Holly [2]
ⓃHagen Marc 523-1581
13842 A LITTLE EXPOSURE PHOTOGRAPHY commrcl art gr dsg 523-5887
Stark Michael C & Christina [3] ▲ 523-1957
13852 Calder Bonnie P [3] ▲.. 495-2889
13864 AMERICAN HERITAGE MORTGAGE SERVICES mtg bkrs corrspndn 523-0211
ⓃHudson Lynn A 523-0205
ⓃHudson Suzanne 523-0205
13881 Campbell Elena J [5] ▲ 523-3931
Campbell Ramon 523-3931
BUSINESSES 5 HOUSEHOLDS 41

VIBURNUM AVE (WEST JORDAN)-
· ZIP CODE 84084 CAR-RT C017

6713ⓃLeininger Randall 968-8169
HOUSEHOLDS 1

VICKIE CIR (WEST JORDAN)-FROM 6909 S 1520 W WEST
· ZIP CODE 84084 CAR-RT C007

1528 Frazier Jesse J [9]+ ▲ ... 255-6688
Frazier Bryant W 255-6688
1529 Not Verified
1536 Hobbs Michael A & Shantel [3] ▲ 565-8044
1537 Williams Jason M [2] 566-9364
Williams Jason M 566-9384
HOUSEHOLDS 4

VICTORIA PARK CIR (RIVERTON)-
· ZIP CODE 84065 CAR-RT R027

2493 Rostron Codi [9]+ ▲ 254-0138
2515 Valenzuela Janet M [7] ▲
2530ⓃHutton John 254-9317
2535 KARMA ROBERTS PC real est agts'mgrs 254-1925
11980 Not Verified
11965 Kieboom Simon & Nell [9]+ ▲ 254-9048
11983 Duckworth Craig T & Janet [9]+ ▲ 254-1934
11990 Pratt Lowell R & Lesley [4] ▲ 446-8487
12001 Not Verified
BUSINESSES 1 HOUSEHOLDS 8

VICTORIAN DR (RIVERTON)-FROM 11943 S 2700 W WEST
+*S 2740 W BEGINS*
· ZIP CODE 84065 CAR-RT R005

2726 Alexander Wade C [2] ▲

W 1500 S 2000

S 1500 E
GRECO DESIGN GROUP busn svcs 467-7392
2465 Not Verified
2470 Williams Michael D & Melodie [9]+ ▲ 485-5951
2471 Andrus Edwin K & Faye [9]+ ▲ 487-8033
2473 Not Verified
2480 Sanchez Rebecca S [2]... 487-8915
2483 Frommater Donna G [3] ▲ 474-1698
2486ⓃBurruss Jim S........ 484-7806
2491ⓃCarrillo Jaelyn........ 484-0060
2492 Not Verified
2497ⓃWoodbury Ray........ 466-3788
2500ⓃRichards R C........ 487-0453
2501ⓃCassil David........ 466-7698
Erickson John M [5]........ 486-0111
2507 Thompson Scott A [4] ▲. 484-7703
Thompson Trevor J........ 484-7703
2508ⓃMonti Kim........ 466-2259
Stolk Jacob A [8] ▲........ 466-2259
Stolk Ian........ 466-2259
2513 Cannon Brian J [9]+ ▲... 466-3002
Cannon Ina G........ 466-3002
2514ⓃWilcox E........ 468-0510
2519 Macferlane Michelle A [3] ▲ 467-2003
Macfarlane Jenae S........ 467-2003
2520 Bowring Naomi E [9]+ ▲ 484-4701
2525 Bortolussi Beverly A [7]... 467-9896
2526 Todd Eugene [9]+ ▲........ 486-0405
2532 Not Verified
2533 Carr Willard L & Carmen [9]+ ▲ 466-4693
2539ⓃDacklin Kib........ 467-4530
2540 Hostetter Dan N [9]+ ▲.. 487-0577
Hostetter Laurie N........ 487-0577
PULITZER MORTGAGE OF ARIZONA loan brokers 484-2095
2545ⓃTippets Brent R........ 485-8947
2546 Kartchner Steven G [9]+ ▲ 487-7641
Kartchner Carol A........ 487-7641
2550ⓃService Lance........ 486-6279
2551 Bell Ronald O [9]+ ▲........ 485-1506
+E STRATFORD AVE INTERSECTS
2605 STRATFORD EAST WARD religious orgs........ 468-5917
STRATFORD WARD religious orgs 468-5916
2610 Lauchnor Rachel A [3] ▲
2614 Klein Laura M [2]........ 463-6847
2624 Coulam Gordon R & Carma [9]+ ▲ 484-1242
2630 Not Verified
2636 Burton David [9]+ ▲........ 486-8056
Burton Enid M........ 486-8056
2641 Furner Benjiman T [9]+ ▲ 466-1418
2642 Smith Brian R & Lori [9]+ ▲ 466-7181
2647 Hardy Douglas R & Suzanne [9]+ ▲
2648 Not Verified
2653 Kevitch Earl W & Hazel [9]+ ▲ 467-3520
2654-2659 Not Verified (2 Hses)
2660 Lester Steven D [6]........ 484-6025
2663 Kesler Jared C & Amy [5] ▲ 486-8021
2666 Weight Dennis R & Annette [9]+ ▲ 485-5198
2669ⓃSmith Amie........ 463-2614
2675ⓃNichols S........ 463-6104
2676 Williams James A & Joan [9]+ ▲ 486-0358
2678ⓃBallard Brandon........ 485-9127
2679 Not Verified
2680ⓃMay William R
2683 J B S CLEANING bldng maint svc 484-9527
Simpson Curtis J [9]+.... 484-9527
2687ⓃErnstsen S L........ 486-2815
ERNSTSEN CONSTRUCTION sngl-fam hsng cnstr 486-2815
2688 Evans Rhett C [3] ▲........ 486-0961
2689 Not Verified
2690 Thompson Andrea S [5] ▲
2694ⓃSchulz Colette D........ 466-2692
Schulz Roy........ 466-2692
2694½ Rockwood G C [3]
2695ⓃFoss Rex........ 486-6823
2697 Not Verified
2698 Bird Jared G [2] ▲
Bird Stacy K
+E 2700 S INTERSECTS
· **ZIP CODE 84106 CAR-RT C024**
2763 Hutchins Edward H & Susan [9]+ ▲ 485-8713
2764 Not Verified
2769ⓃBlake Kristen M........ 466-5139
Blake Beven........ 466-5139
2774 ARVIN ART commrcl art gr dsg 467-5667
Devenport Damian E [2] ▲ 485-8329
2777 Draper Kelly G [2] ▲........ 468-0989
Draper Kimberly S........ 468-0989
2782 Not Verified
2783ⓃBabalis C........ 487-9130
2789ⓃAdams Kenneth B........ 487-6464
2790ⓃAlexander Barbara........ 466-7686
2797-2798 Not Verified (2 Hses)
2803 Breeze John R & Judy [5] ▲ 463-7739
2806 Ottesen Christina M [9]+ ▲ 486-2664
Ottesen Tina........ 486-2664
2809 Williams Jennifer N [2]
2814ⓃRawle Jeremy........ 463-0809
2817 Not Verified
2821 Shepherd Don [9]+ ▲........ 484-3964
Shepherd Eva C........ 484-3964
2822 Farr Richard M [9]+ ▲.... 467-9882
Farr Beth R........ 467-9882
2826ⓃMurdock Gloria G........ 487-6350
+ATKIN AVE INTERSECTS
2836 Heck Ronald R & Joy [9]+ ▲
2837 WHY KNOT misc apprl accy st 487-5485
2844 Vroman Shelley J [8] ▲.. 485-8446
2845 Cordon Sandra H [9]+ ▲ 487-6306
2852ⓃBalka M........ 483-2708

S 1500 E
ⓃPatterson Robert........ 463-4964
2853 Rich Marie S [9]+ ▲........ 486-9018
Rich Brandon........ 486-9018
2859ⓃHunt Gilbert L
2860 Canham Steven G [9]+ ▲ 486-7828
Canham Matt S........ 486-7628
2865 Not Verified
2868 Pitts Mary F [9]+ ▲........ 485-8417
Pitts Nicole........ 485-8417
+CRANDALL AVE ENDS
2871 Lyons Jennifer A [6]
2879 Greeno Frank S [5] ▲.... 484-5978
2880 Not Verified
2886 Holm Bjarne & Inge [9]+ ▲ 467-7918
2887 Thygesen John C & Shyrl [9]+ ▲ 485-4065
2892 Draper Monte [9]+ ▲........ 466-9184
+ZENITH AVE INTERSECTS
2927 Jenkins Vernal E & Diane [9]+ ▲
2928 Devenish James F [9]+ ▲
Devenish Gregory A
2929 Wolfley Gregory J [2]
2937 Lund Jonathan R [9]+ ▲. 484-1047
Lund Rae Ann........ 484-1047
2938ⓃForbush C........ 467-9607
2945 Jensen Dean D [9]+ ▲... 485-1241
+HUDSON AVE ENDS
2955ⓃBengtzen Gary........ 466-8348
2964 Ngai Laura C [9]+ ▲
2969ⓃMoore Michelle C
2970-2977 Not Verified (2 Hses)
2980 Stewart Russell J [2] ▲.. 467-0583
+E 3000 S INTERSECTS
+E 3900 S INTERSECTS
· **ZIP CODE 84124 CAR-RT C018**
3920 Not Verified
3928ⓃClift Wendell F........ 277-0308
+LANEBROOK LN BEGINS
3936 Spencer David V [9]+ ▲. 272-5649
Spencer Joey C........ 272-5649
3948ⓃMartinson Matt T........ 277-0407
3955 Vandenberg Walt A & Karen [4] ▲
3956ⓃMcIntosh John P........ 262-9469
McIntosh Marion M........ 262-9469
3958ⓃMangum James........ 272-0165
3961 Monson Roger A & Athena [2]
3966 Martinson Kenneth M Jr [9]+ ▲
+E 3970 S BEGINS
3975-3976 Not Verified (2 Hses)
3983 Swenson Christie C [9]+ ▲
3985 Fox Bunk [9]+ ▲........ 272-1400
3986 Jones David H [5] ▲........ 582-2409
3993 Roloff Richard A & Holly [8] ▲ 272-7201
+E 3990 S ENDS
4003 Trehan Sanjeev & Monica [5] ▲
4004 Miller Robert D [3] ▲
+SAINT MARKS CT BEGINS
4011 Sagers Mary H [9]+ ▲.... 277-7379
Sagers Diane........ 277-7379
4012 Meyhew Delilah D [9]+ ▲ 278-8497
Mayhew David........ 278-8497
4017ⓃMoyano German........ 277-4968
ⓃMoyano Laura........ 274-2456
4022 Thebo Susan E [2]
A Chesser Paul W [3]
BⓃChamberlain Holly
4024 Haslam Benjamin R [3]... 424-2724
Haslam Haslam R........ 424-2724
4026 Chisholm Brent A Sr [2]
Peterson Matthew D [2]
Peterson Karen
4030ⓃMartin Charles D........ 277-8385
+CLARIDGE DR BEGINS
4048 McDonald Molly H [2]........ 277-4999
McDonald Richard H.... 277-4999
4050ⓃWashburn David L........ 278-8564
4056ⓃRafferty C........ 277-2526
4060 Headman Ione F [9]+ ▲. 277-3189
4061 Carlson Lisa A [9]+ ▲.... 277-4001
4068 Hajarian Manoochehrm M & Shahla [9]+ ▲........ 272-7150
+E 4095 S BEGINS
4072 Headman Melvin P [9]+ ▲ 277-6387
+E 4080 S ENDS
4081ⓃHall Matthew J........ 274-2518
Hall Shanda L........ 274-2518
ⓃRay C........ 272-7520
4081½ Not Verified
4090 Smith Virginia B [9]+ ▲.. 277-5745
4091 Not Verified
4098 Anderson Clair H [9]+ ▲ 277-5883
4101 Aguayo Rebecca M [9]+ ▲ 278-0663
4111ⓃMartineau Andrew........ 424-9917
4116 Little Robert S [9]+ ▲.... 277-3411
+WINDER LN INTERSECTS
4130ⓃManning Diane M
4141 Vamianakis Gus N [9]+ ▲
Vamianakis Maria K
4150 Miller Bessie F [9]+ ▲.... 277-6069
+E 4160 S BEGINS
4160 Vieweg Beth H [9]+ ▲.... 277-3538
Vieweg Cathy M........ 277-3538
4170ⓃBeesley R B........ 277-1771
4181 Petersen Steven L Jr [9]+ ▲ 277-1369
Petersen Jenny B........ 277-1369
4194 Dodd Michael P [2]
+AMBLEWOOD LN BEGINS
4196 Not Verified
+E 4200 S ENDS
4205 Crockett Grant M [9]+ ▲ 277-6431
4210 Not Verified
+TREE VIEW DR BEGINS
+E 4230 S ENDS
4237 Schwendiman Glenn & Helene [9]+ ▲........ 277-1281
4239 Losee Virgil R [9]+ ▲.... 278-4587
4242ⓃSnow Catherine C
4244 Clawson Monique J [7]
4246 Tanner Mark H [9]+ ▲.... 277-7328
4254 Not Verified
4261 Brown David R [9]+ ▲.... 277-1628
+FULLER DR BEGINS
4291-4301 Not Verified (2 Hses)
4306 Hopkinson Karen C [9]+ ▲
Hopkinson Jaron L
4309 Not Verified
4318 Daniels Ronda L [6] ▲
Daniels Christopher

S 1500 E
4319 Eldredge Rebecca A & Grant [9]+ ▲........ 277-5180
4330 Not Verified
4340 Adamson Melissa M [9]+ ▲ 278-6052
Adamson Brian E........ 278-6052
M S L CORP real est agts'mgrs 278-6052
4352 D & C ENTERPRISES busn svcs 272-0342
4365ⓃPearson Ralph........ 278-5255
4400ⓃEliason Burton A........ 272-7682
4402ⓃRosner Kay B
4403ⓃHansen Kevin R........ 272-4117
4408 Aslami Amie J [4] ▲
4412ⓃFord N J........ 274-0272
4419 Brown John N & Patrice [9]+ ▲ 272-4389
+BRAINTREE CT BEGINS
4453 FAR SIDE CONSTRUCTION heavy constr........ 272-7114
Larson Gary W & Joni [9]+ ▲ 272-7335
4488 Not Verified
+E 4500 S INTERSECTS
BUSINESSES 32 HOUSEHOLDS 397

W 1500 S (SALT LAKE CITY)-FROM 1501 S 300 W WEST
· **ZIP CODE 84115 CAR-RT C005**
329 GARDNER ED PLUMBING AND HEATING plumb-htg-a'c. 486-3588
337 EUROPEAN POWER SPECIALTY auto rpr........ 485-4656
371 JACKS TRUCK AND ALIGNMENT auto rpr........ 485-9631
377 HUB RESEARCH AND DEVELOPMENT CO MINRASOL inedcnls botanicals........ 466-0056
+RAILROAD CROSSES
395 INDUSTRIAL TANK & TRAILER repair svcs........ 467-5622
406 HEIKOS TRUCK & AUTO auto rpr 467-8551
431 TIRE WORLD tires & tubes 487-6261
453 907ⓃDavis Julia G
+S 400 W INTERSECTS
BUSINESSES 7 HOUSEHOLDS 1

S 1525 E (SALT LAKE CITY)-
· **ZIP CODE 84121 CAR-RT C017**
6080 Barrett M P [9]+ ▲........ 277-0760
6081 Carstensen Marjorie H [5]
Fairclough Arthur W [5] ▲ 278-6928
6086ⓃHansen Earl C........ 278-1667
6087 Butler Joyce B [9]+ ▲
6092 Seal Frank L [9]+ ▲........ 278-1064
Seal Thomas F........ 278-1064
6093ⓃKasler Fred P........ 277-1562
6098 Albee Kris A [4] ▲
6099 4 Polychronis Charles R [9]+ ▲ 277-0574
+VINE ST INTERSECTS
HOUSEHOLDS 9

S 1530 E (SALT LAKE CITY)-FROM 1549 WOODLAND AVE SOUTH
· **ZIP CODE 84106 CAR-RT C009**
3195ⓃKemp Jennifer A
3196 Ford Kevin L [7] ▲........ 484-4778
Ford Jennifer L........ 484-4778
3204ⓃGeertsen Ralph........ 484-1149
3205 Not Verified
3205ⓃGlad Warren T........ 466-3326
3211 Not Verified
3216ⓃMaxwell Phillip B
Maxwell Andrea T
3217 Lorenz Harley R [9]+ ▲.. 466-2683
3220 Pearson Melissa [7] ▲
Rideout Christian D [2].. 487-4080
Rideout Melissa P........ 487-4080
ⓃStewart Shellay........ 485-4283
3225 Winward Chad J [9]+ ▲. 466-2632
3232 McKellar C J [9]+ ▲........ 484-2890
McKellar Maurine C........ 484-2890
3235 Naisbitt William C [9]+ ▲ 466-5539
3245 Watts Glenda R [8] ▲
Watts David E
3250 Horne Barbara D [2]........ 466-5628
Horne Jimmy S........ 466-5628
3254ⓃLarsen Shayla E........ 463-3678
Larsen Jason J........ 463-3678
3274 Colemere Karen N [2]..... 484-4240
Colemere Scott........ 484-4240
+E 3300 S INTERSECTS
· **ZIP CODE 84121 CAR-RT C002**
5721ⓃNorris George M........ 272-0375
5725ⓃMcNamara K........ 272-3695
5729 Petersen Marne B [4]
Petersen Michelle
5733ⓃEalough Lyle E........ 277-4068
· **ZIP CODE 84121 CAR-RT C026**
6687ⓃMartin Jeradean........ 944-8850
ⓃSmith Monte W........ 943-4868
6692ⓃButterfield R J........ 943-5851
6699ⓃRose Dennis........ 942-8725
6700 Butler Marilyn H [9]+ ▲.. 943-4080
Butler Dustin C........ 943-4080
6709 Naylor Gayle L [9]+ ▲.... 943-4403
6712ⓃHawkes H S........ 943-8980
6721 KEY ACCOUNT SALES AND MARKETING nondurable gds 942-6834
Tilt Franklin L & Mary [9]+ ▲ 943-6148
6724 Whyte Reid J [2] ▲........ 943-2172
Whyte Colleen R........ 943-2172
6731ⓃHumble William H........ 943-4206
6734 Alexander John T [9]+ ▲ 943-5780
Alexander Sheila W........ 943-5780
6741 Henderson Kathleen J [9]+ ▲ 943-8790
Henderson Heather M... 943-8790
6746 Jorgenson Dorothy A [9]+ ▲ 943-6873
Jorgenson Crystal L........ 943-6873
6753ⓃRazaq Ferhadi Abdul.... 453-9116
6758 Moser Alfred H & Mildred [9]+ ▲
6763ⓃHave Dennis

S 1530 E
Have Korby
6772 Myers Keith L & Erma [9]+ ▲ 943-6438
6775 Nelson William J & Patricia [9]+ ▲ 942-7844
6784ⓃMaherj John........ 942-2013
6785ⓃTomich Gary........ 942-0623
6795 Bartlett Tony [2]........ 733-7209
ⓃYoung Dave........ 733-0093
6796ⓃCheng Geping........ 944-9801
E Lu Wenying [4] ▲
E Lu Wendy Y
6809 Pignanelli Anthony E & Donna [8] ▲ 944-9172
TH Not Verified
6810 Jorgenson Theodore C & Helen [9]+ ▲........ 943-6870
6821 Hansen Daniel R [9]+ ▲. 943-8671
6822ⓃMcMorris Carl N........ 943-6103
6832 Petersen Victor R & Evelyn [9]+ ▲ 943-6464
+DAWN DR INTERSECTS
BUSINESSES 1 HOUSEHOLDS 52

S 1540 E (SALT LAKE CITY)-FROM 1599 ALDER RD SOUTH
+MANGO RD ENDS
+OLIVE ST ENDS
+W 4180 S ENDS
· **ZIP CODE 84121 CAR-RT C002**
5763 Orgill Shelley K [9]+ ▲... 277-8712
5766 Michel Howard E [9]+ ▲. 277-4488
5767 Selander Dorothy F [9]+ ▲ 272-7497
5770ⓃHelm Carolin........ 274-7993
5774ⓃSenn J........ 277-0971
5778 Sessions Steven R [9]+ ▲ 278-8897
+E 7200 S CONTINUES
· **ZIP CODE 84121 CAR-RT C010**
7214ⓃAriazand Mansour........ 943-9648
7226 Harker Byron D [9]+ ▲... 943-6165
7227ⓃOsterman David........ 942-8354
7238 Robison Brett D [9]+ ▲.. 943-7171
Robison Susan........ 943-7171
7239 Morris Carol R [9]+ ▲.... 942-0455
7251 Not Verified
7252 Gloyn Jason R [9]+ ▲.... 942-3721
Gloyn Sarah K........ 942-3721
7263 McMillan Phillip C Sr [9]+ ▲
7268 Farrer Fand G [9]+ ▲
7273 Not Verified
+MOUNT MANOR CIR ENDS
7283ⓃSeamons Mike........ 733-0243
7292ⓃJeffs Shem........ 943-0395
ⓃJohnson Leroy........ 943-9611
7295 Christensen Kristine T [9]+ ▲ 943-8459
7311ⓃMartinez Maria........ 947-8988
McCurdy Dalila M [9]+ ▲ 942-6244
McCurdy Charles B Jr.. 942-6244
7316 Maxfield Douglass S [9]+ ▲ 943-1347
Maxfield Dwight S........ 943-1347
7321 Plott Jeanne N [9]+ ▲.... 943-1461
7331 Kissell John D [9]+ ▲.... 943-1456
Kissell Georgia B........ 943-1456
+E 7335 S INTERSECTS
7342 INFORMATION AGE SYSTEMS elec parts equip........ 943-4443
ⓃRobertson Bruce W.... 943-1343
7362 Uhle Laura B [6] ▲........ 942-2366
7365 CHAPPLE MYRNA K cosmetics-perfumes........ 943-3733
+PARKRIDGE DR BEGINS
7375 Clement Treat E [9]+ ▲
+E 7380 S ENDS
BUSINESSES 2 HOUSEHOLDS 28

S 1550 E (SALT LAKE CITY)-FROM 1401 E 5740 S
· **ZIP CODE 84121 CAR-RT C002**
5734ⓃChandler James C........ 277-6458
5738ⓃWilliams G B........ 277-6740
5742 Not Verified
5746 Holsten Alice O [9]+ ▲
+VILLAGE 3 RD CONTINUES
+MONACO AVE BEGINS
+E 5975 S ENDS
+E 6015 S ENDS
HOUSEHOLDS 4

S 1560 E (SALT LAKE CITY)-FROM 1561 E 5700 S
· **ZIP CODE 84121 CAR-RT C002**
5660 Varanakis Joseph J [9]+ ▲
5664 Not Verified
5668 Searle Wilma C [9]+ ▲... 277-8657
5672 Parkinson Jean H [3]........ 278-3584
Parkinson Wendy........ 278-3584
5680 Shaw Lew W [9]+ ▲
Shaw Lucille M
5684 Adamson Greta N [9]+
Nielson Kathryn [9]+ ▲.. 272-8740
Nielson Larue G........ 272-8740
· **ZIP CODE 84121 CAR-RT C017**
5897 Harrison R H [2]........ 272-2536
Harrison Afton B........ 272-2536
5898 Stewart Garn L & Bonnye [9]+ ▲ 277-7057
5901 Not Verified
5902ⓃPearson V........ 277-4281
5905ⓃBain Chris........ 278-9433
5906 Lochrie D R & Carol [9]+ ▲ 277-6097
5909ⓃPaskins Anna D
5910 Witte Patricia M [9]+ ▲... 278-5483
5913 Vierra Kenneth F & Judith [9]+ ▲ 278-2250
5914 Not Verified
5917ⓃStevens N........ 277-6200
5918ⓃBenson B D........ 278-1873
+VILLAGE 3 RD INTERSECTS
· **ZIP CODE 84121 CAR-RT C026**
6689 Stafford Charles & Karen [9]+ ▲ 942-4769
6690ⓃBailey Michael S........ 943-0653
6700ⓃMismash Fred........ 942-3438
6701ⓃKhoury Raymond P........ 943-5857
6710 Anderson Howard C [9]+ ▲
Anderson Steven C

S 1560 E
6711 Mitchell Irene S [9]+ ▲... 943-6508
6722ⓃSmith James R........ 943-6004
6723ⓃFlynn John........ 943-4898
6733ⓃYeates Mark........ 733-9427
6734ⓃBueno Ernesto........ 944-9789
6744 Cage Chris J [9]+ ▲........ 943-5703
6745 Chatwin Todd E [5] ▲
Chatwin Tamara G
6754 Parrish C L [2] ▲
6755ⓃChael J E........ 943-2664
6767ⓃWinkler Scott........ 733-0737
6776 Nuzman Jennifer S [9]+ ▲
6777 CREATIVE HEATLH SERVICE home hlth care svcs........ 943-8374
ⓃSmith Joyce L........ 942-2949
6790ⓃBromfield J........ 733-6802
ⓃWilliams Kevin S........ 944-1520
TH Not Verified
6783 Butt Eric L [2]........ 944-8083
Butt Rebecca L........ 944-8083
6792ⓃCunningham Jane........ 942-8078
6804 Not Verified
6805ⓃCollum Timothy W........ 947-0783
+DAWN DR INTERSECTS
BUSINESSES 1 HOUSEHOLDS 43

S 1570 E (SALT LAKE CITY)-FROM 1575 E 3300 S SOUTH
+S 1575 E ENDS
· **ZIP CODE 84106 CAR-RT C015**
3320 2BⓃBlanchard Oebbio.... 463-9796
ⓃJolley Shane........ 468-0871
ⓃMahoney-Thorn Kim... 463-9470
ⓃStetler Tyler........ 485-7562
ⓃWolters A........ 487-6641
1B Eliason Michele J [2]
2A Maughan Lorna S [3]
2AⓃWolters Anne W..... 486-5664
2A Blanchard Debbie.... 486-5664
3A Stettler Paula [3]
3A Stettler Tyler N
3BⓃZagarias Bryan
3333ⓃParke Ernell E........ 466-5031
3340ⓃLucan M........ 487-9165
+E 3350 S INTERSECTS
· **ZIP CODE 84124 CAR-RT C018**
4055 Chapman Patsy T [9]+ ▲ 272-6656
4056 Walizer Zachary G [8] ▲
Walizer Philip H
WALIZER P H GENERAL CONTRACTOR spcl trd cntrs........ 278-3106
4065 Killinger Sharon A [8] ▲
4066 Not Verified
4075 Shaw Bert G [6] ▲........ 278-6228
4076 Johnson Ronald H [9]+ ▲ 277-3324
JOHNSON RON PRODUCTIONS thtrcl prdcrs svcs 277-3324
4080 Not Verified
· **ZIP CODE 84121 CAR-RT C004**
6577ⓃTaylor John M........ 277-9201
6578 Not Verified
6587 Berndt Otto A & Carol [9]+ ▲ 272-6626
6588 Not Verified
BUSINESSES 2 HOUSEHOLDS 23

S 1575 E (SALT LAKE CITY)-FROM 1583 WOODLAND AVE SOUTH
· **ZIP CODE 84106 CAR-RT C009**
3197ⓃPegoretti Darcisio........ 483-3084
3204 Alexandrov Linnea I [9]+ ▲ 487-9491
3205 Atkin Gordon S & Karen [3] ▲ 487-6749
S Not Verified
3209 Not Verified
3212 Gillman Kathleen J [9]+ ▲ 487-6165
3215 Nowlin Ronald E [8] ▲
Nowlin Don
3218 Senoj Gordon [5]........ 466-6835
3224 Skabelund Robert [9]+ ▲ 484-9157
3227 Breivik Angie E [9]+........ 467-2892
Breivik Russell E........ 467-2892
3232 Deyoung Patricia R [7] ▲ 487-0928
Nauman Bradley C [7] ▲
3235 Percell Richard F [9]+ ▲
Percell Venessa M
3285 Willard Kevin P [3]........ 484-2252
+E 3300 S INTERSECTS
+S 1570 E BEGINS
HOUSEHOLDS 14

S 1580 E (SALT LAKE CITY)-FROM 1588 E 5600 S SOUTH
+PARK ST INTERSECTS
· **ZIP CODE 84121 CAR-RT C002**
5710 Not Verified
5714ⓃCaldwell Joyce........ 424-1824
5718 Dodge Dana S [9]+ ▲.... 272-4324
Dodge Betty S........ 272-4324
5722ⓃMoore John L........ 272-4390
+E 5700 S CONTINUES
· **ZIP CODE 84121 CAR-RT C004**
6543 TH Not Verified
6545ⓃDuren Carl........ 278-3228
ⓃMorgan Miriam D........ 278-3228
6546 Jensen Carol [5] ▲........ 274-0731
6547 Hopkins Robert C & Elizabeth [6] ▲ 274-7011
6548 Benson Russell G [9]+ ▲ 272-6113
Benson John F........ 272-6113
6549 Not Verified
+E 5740 S INTERSECTS
HOUSEHOLDS 11

S 1585 E (SALT LAKE CITY)-
· **ZIP CODE 84121 CAR-RT C002**
5783ⓃClark H M........ 272-7429
5787 Brown Christopher [2]........ 466-6414
5791 Allmark Ralph & Margie [2] ▲ 942-6613
5795 Gibbs Patricia D [9]+ ▲.. 278-6487
+WATERBURY WAY INTERSECTS

TP	Adjoining	Source
-	✓	Polk City Directory

WHITNEY AVE 2000

WESTMINSTER AVE
ⓃKnight Tiffany ... 583-3232
2166 Murphy Helen L [9]+ ▲ .. 486-9406
2167 Gary Anthony C [5] ▲ ... 583-6474
Gary Dana E ... 583-6474
+*CONNOR ST ENDS*
2178 Jackson Yvonne W [9]+ ▲ ... 484-4987
2182 Hill Patricia A [9]+ ▲ ... 487-0123
2185 GREAT BASIN FINANCIAL MORTGAGE loan brokers ... 581-1078
2188ⓃBrush S J ... 463-0867
2190 Robinson Bessie H [9]+ ▲ ... 466-4442
Robinson Harold E II ... 466-4442
2191 Arnold Bene C [9]+ ▲
2192 Barrett Richard D [2] ▲
2193ⓃFrost L ... 583-3639
2197 Not Verified
2215 Roberts Max J [9]+ ▲ ... 581-0797
Roberts Jesse M ... 581-0797
2220ⓃHendricks David K ▲
2225 Emery Kenny G [9]+ ▲ .. 581-9776
2229 Eeger Patricia D [9]+ ▲ . 581-0681
2232 Downey Billie M [9]+ ▲ .. 466-9759
2235ⓃBentz Kortney M
Bentz Paul G
2238 Osborn Harvey J [7]
2243ⓃRainaldi Joseph P ... 583-7115
2244ⓃHymas James D ... 485-2663
2249ⓃMcKean Daniel B ... 583-5311
2250ⓃBullock Clinton ... 485-4130
2255 Not Verified
2256 Wood Danny R & Margaret [9]+ ▲ ... 467-5754
2261ⓃBarton Preston ... 583-8373
ⓃJensen Robert ... 583-7273
2262 Not Verified
2267ⓃBrown Timothy J ▲ ... 588-0322
2270 Lacy M [9]+ ▲ ... 466-1604
Lacy James D ... 466-1604
2275 Brunsvold Susan J [9]+ ▲
2276 Not Verified
+*S 2300 E INTERSECTS*
+*LAURELHURST DR CONTINUES*
· ZIP CODE 84108 CAR-RT C012
2565 Not Verified
2575 Huckabee Kevin D [2] ▲ ... 474-3450
Huckabee Leesa R ... 474-3450
BUSINESSES 16 HOUSEHOLDS 404

WESTMOOR RD (SALT LAKE CITY)-FROM 1681 FIELDCREST LN
· ZIP CODE 84117 CAR-RT C043
4911 Not Verified
4925ⓃBartholomew Wynn E ... 272-4325
4929ⓃPorter Brandon K ... 273-0586
4941 McCarthy Terri R [3] ▲
4950 Not Verified
4951ⓃSingleton W G ... 277-4628
4970 Carmichael Harvey [3] ▲ ... 424-1782
Carmichael Jacquelynn D ... 424-1782
4971 Wassem Rebecca A [3] ▲ ... 277-8364
4985 Kalivas Tony J [9]+ ▲ ... 278-3082
+*MEADOWMOOR RD INTERSECTS*
5024 Carrick Wendy S [2] ... 277-0138
Carrick Albert R ... 277-0138
5025 Rasmussen John D [9]+ ▲ ... 277-6181
+*MOOR DALE LN INTERSECTS*
5055ⓃSaremi Diane M ... 277-7076
5064 Nelson Nancy A [2] ▲ ... 277-6182
5075 Not Verified
5078ⓃHoltman Robert A ... 277-0704
5090 Wallgren Jean P [3] ▲ ... 274-2965
5104 Not Verified
5107 Brinkerhoff Philip R & Linda [9]+ ▲
+*SOUTHMOOR DR BEGINS*
5108ⓃThygerson Phil ... 277-7781
5117 Dean Mabel F [9]+ ▲ ... 278-0535
5127 Not Verified
5128 Pratt Susan A [9]+ ▲
5137ⓃLeak John R ... 277-3628
5138 Symes Jennifer R [9]+ ▲ ... 277-4750
Symes Minerva N ... 277-4750
5148 Maxfield Robynne [9]+ ▲ ... 272-4855
5149ⓃBrady V ... 277-4434
5158 Carroll Nancy [9]+ ▲ ... 273-0828
Carroll Bryce ... 273-0828
5161 Smith Gregory D & Kathleen [9]+ ▲ ... 278-2509
5168 Keller Laura J [3] ▲ ... 277-1928
5175 Hogle Gwen C & Sheri [3] ▲ ... 424-0186
5185-5196 Not Verified (4 Hses)
5205 Flinders Ann M [3] ▲ ... 274-1364
5216ⓃVisell M ... 278-9603
5225ⓃDehale Normando R
HOUSEHOLDS 37

WESTMORELAND DR (SALT LAKE CITY)-FROM 1299 S 1500 E SOUTHEAST
+*E 1300 S INTERSECTS*
· ZIP CODE 84105 CAR-RT C009
1516ⓃLewis Sharyl ... 582-6739
1525ⓃArmknecht Carl ... 583-2842
1533 Love Perrin R [9]+ ▲ ... 582-8653
ⓃRemington Jill ... 582-8653
1540ⓃTurpin R P ... 581-0956
+*SHERMAN AVE INTERSECTS*
+*FILMORE ST BEGINS*
HOUSEHOLDS 5

WESTVIEW CIR (SALT LAKE CITY)-FROM 4683 WESTVIEW DR EAST
· ZIP CODE 84124 CAR-RT C015
3224ⓃMiller Linda ... 272-1784
3225 Mizuno Bill [9]+ ▲ ... 277-3613
3239ⓃAndisheh Lida ... 273-0312
3240 Bradley Samuel G & Bernice [9]+ ▲ ... 277-7795
3242 Foulger Shari A [9]+ ▲ ... 278-2767
Foulger Eric ... 278-2767
HOUSEHOLDS 5

WESTVIEW DR (SALT LAKE CITY)-FROM 3357 BROCKBANK DR
· ZIP CODE 84124 CAR-RT C015
4503 Baldwin Donna B & Jay [9]+ ▲ ... 278-9275
4509 Perkins Gayle L [9]+ ▲ .. 272-7276
Perkins Ted J ... 272-7276
4515 Not Verified
4521ⓃCalegory Frank A ▲ ... 272-2223
4529 Loffredo Kathryn M [7] ▲
4535ⓃSharma Shree N ... 272-6787
4541 Yarrington Donald P & Marian [9]+ ▲ ... 278-5889
4549ⓃGee Merrill ... 278-9604
4561ⓃSmith Donald ... 272-2944
+*BERNADA DR INTERSECTS*
4589 Bailey Donald W [4] ▲ ... 424-1774
Bailey Jessica S ... 424-1774
4590 Not Verified
4593 Burdett Susan V [9]+ ▲ .. 272-6220
4594 Cooper Clarence B [9]+ ▲ ... 277-7650
+*CHAUNDRA AVE BEGINS*
4602 Binch Reba K [9]+ ▲ ... 272-2604
4608ⓃThompson Fred ... 272-6310
4609 Loutensock John C & Georgia [9]+ ▲ ... 278-9532
4616 Not Verified
4620 DESIGNING BY GUIMARES busn svcs ... 272-4273
ⓃEngla Nancy ... 273-8495
ⓃGuimaraes Edison ... 272-4273
4626 Mathews Donald A [9]+ ▲ ... 278-3463
Mathews Ordella O ... 278-3463
4627 Ackerson Bruce D [9]+ ▲ ... 272-7049
Ackerson Janet I ... 272-7049
4631 Neilson Shirley P [9]+ ▲ ... 277-1632
Neilson Dixie O ... 277-1632
4636ⓃHarrison Scott ... 277-9871
4639 Kursar Thomas A [8] ▲
+*OAKCLIFF DR INTERSECTS*
4650 Lewis Daniel L & Margo [9]+ ▲ ... 278-7988
4656ⓃFerros Brett ... 273-8286
4660 Larsen Rosalie A [9]+ ▲ ... 277-0096
4668 Merrill Timothy R & Maureen [4] ▲
4676 Bowden Andrew [9]+ ▲ .. 278-1124
Bowden Spencer M ... 278-1124
+*WESTVIEW CIR BEGINS*
4682 Johnson Len H & Jennie [9]+ ▲
4690 Denslow Mark J [8] ▲
4695 Carofanello C [6] ▲ ... 277-0105
4698 Horstmanshoff Roy G [4] ▲
+*FAIRFIELD RD INTERSECTS*
+*FORTUNA WAY INTERSECTS*
BUSINESSES 1 HOUSEHOLDS 33

WESTWOOD AVE (SALT LAKE CITY)-
· ZIP CODE 84115 CAR-RT C022
105ⓃMidgley Jason ... 467-4867
ⓃPerez Sergio
ⓃSanchez Martha
106 Not Verified
117 Nelson Cindy S [9]+ ▲
118 Carpenter Charles M & Mary [9]+ ▲ ... 486-8583
123ⓃBenton J D ... 466-8007
124 Cameron Mary J [9]+ ▲
129 Lammers Evert J [9]+ ▲ ... 485-2480
130 Pickett Jeffrey D [9]+ ▲ ... 485-9944
Pickett John D ... 485-9944
135 Schmidt Donald [2] ... 474-0074
136ⓃAnderson Douglas ... 487-4762
141 Madrid Carlos L [5] ▲
142 Hansen Steven D & Rebecca [9]+ ▲ ... 485-4344
147 Underwood Joshua L [4]
148-153 Not Verified (2 Hses)
154ⓃOwen M C ... 467-5853
159 Molina Alberto [2]
160 Not Verified
165 Landeros Alberto B [9]+ ▲ ... 486-9245
Landeros Mauricio F ... 486-9245
166 Not Verified
171 Jaramillo Jery R [8] ▲
Jaramillo Nance A
ⓃKostopulos H ... 364-9797
ⓃOneil B C
Oneil Shawnie K
172ⓃRuiz Christina ... 486-3531
177 Not Verified
178 Hyland Jodi L [4] ▲ ... 467-7119
180 Reeves David J [9] ▲ ... 485-6754
HOUSEHOLDS 29

WESTWOOD DR (SALT LAKE CITY)-FROM 3403 S EASTWOOD DR SOUTH
· ZIP CODE 84109 CAR-RT C013
3445 Snead Lynne G [9]+ ▲ ... 272-6541
3448ⓃGrisard Richard H ... 272-1845
Nelson Katherine J [6] ▲ ... 272-1845
3450 Allen Christine V [9]+ ▲ . 277-4114
Allen Percy A ... 277-4114
3457 Wright Larry J [8] ▲ ... 277-7179
3458 Carroll Patricia A [7] ▲ ... 278-8975
3466 Not Verified
3467 Poulter William T [9]+ ▲ . 277-0717
3475 MARKETSHARE nondurable gds ... 278-5116
Osterstock Tim & Lisa [9]+ ▲ ... 278-5116
3476 Ferrell Katherine G [9]+ ▲
Ferrell Willard C
MEDTRACK drgs prprtrs sndr ... 278-1957
... 424-2687
ⓃPeng Wei ... 272-3433
3484ⓃFan Chinli
3485ⓃCornwall Eileen
3491 Kimura Roy S [9]+ ▲ ... 277-2932
3492 Debos Richard R [2] ▲
REHABILITATION WEST spty otpnt clns ... 272-3368
3499-3509 Not Verified (3 Hses)
3510 Clitheroe Jay B & Beverly [9]+ ▲ ... 277-6386
... 277-3015
3520ⓃPicard M D ... 272-1289
3521 Katz Lewis J [9]+ ▲
UTAH GEOPHYSICAL oil gas explor svcs ... 272-4957
3528 Not Verified
3529ⓃBeckera Howard J ... 277-9683
3538ⓃField Morris ... 272-7015
3539 Madsen Marilyn [2] ▲
Madsen Weston
3548ⓃRobson R T ... 277-3634
3549 Cameron Kevin A [9]+ ▲ ... 278-8225
3555 Cherkaev Andrei J & Elena [8] ▲ ... 277-3963
3556 Bohling Milton E & Beverly [9]+ ▲ ... 278-8893
3559ⓃRobson James ... 278-4788
3566 Schwermer Helga [9]+ ▲ ... 277-6175
Schwermer Horst W ... 277-6175
+*MILLSTREAM DR INTERSECTS*
BUSINESSES 4 HOUSEHOLDS 31

WHITE AVE (SALT LAKE CITY)-FROM 2885 IMPERIAL ST EAST
· ZIP CODE 84106 CAR-RT C020
1708ⓃGrastell Melinda ... 486-8723
ⓃWells W V ... 485-6528
1709 Guest Henrietta P [9]+ ▲ ... 467-0189
1715ⓃDavis B F ... 485-4763
METRO TXICOLOGY COLLEDTION SERVICE medical labs ... 485-4763
1716 Myers Robert L [2] ... 467-1108
1721 Not Verified
1724 Peters Steven L & Colleen [8] ▲
1727ⓃHayes C ... 486-3604
1730ⓃYoung E W ... 463-1863
1733 Azbill James G [9]+ ▲ ... 484-2886
Azbill Teresa H ... 484-2886
1736 Hopkins Ann V [2] ▲ ... 487-7451
1739 Kelly Brent [9]+ ▲ ... 467-0529
Kelly Lorraine G ... 467-0529
1744 Tovey Gordon R [9]+ ▲ . 466-8306
Tovey Lavina D ... 466-8306
1746 Ipsen Alvin M & Susan [9]+ ▲ ... 484-9370
1749 Strehl Ann P [2] ... 485-9232
1751 Midgley Mark J & Deborah [9]+ ▲ ... 466-3442
1758ⓃDaniels J ... 487-5009
ⓃMcLain C ... 487-5009
1765ⓃVanbelle Robert D & Jocelyn ▲ ... 484-8367
· ZIP CODE 84106 CAR-RT C009
1780 Not Verified
1796 Christensen Connie D [9]+ ▲ ... 485-1068
+*KENWOOD ST INTERSECTS*
1830 Harrer Keri L [6]
+*MELBOURNE ST BEGINS*
BUSINESSES 1 HOUSEHOLDS 22

WHITE CIR (SALT LAKE CITY)-FROM 2951 S 2000 E EAST
· ZIP CODE 84109 CAR-RT C005
2016 Scheuer Richard F [2] ▲ ... 467-0147
2019 Leonhardt Dennis H [9]+ ▲ ... 484-7807
Leonhardt Laurie A ... 484-7807
2020ⓃMadsen Lisa ▲ ... 483-9647
ⓃMartin Gary
ⓃMcLean Wendy ... 466-3908
2021 Neff Ronald D [9]+ ▲ ... 467-5356
2024 Not Verified
2025 Guillory Shelly K [6] ▲ ... 467-3846
Guillory Kelly R ... 467-3846
2030 Spence David W [3] ▲ ... 474-3110
Spence Sherry A ... 474-3110
2035 Not Verified
2036 Willardsen Woodruff W [9]+ ▲ ... 485-5977
2037 Nesbitt Ronald W [2] ▲ .. 466-4433
2040 Busenbark Leslee C [9]+ ▲
Busenbark Rodger O
2043 Willardsen Willis R [9]+ ▲ ... 485-1155
Willardsen Ellen S ... 485-1155
2044 Davis Mary R [9]+ ▲ ... 467-9441
2045-2050 Not Verified (2 Hses)
2059 Bettilyon Michael P & Cristie [9]+ ▲ ... 485-6757
2060 Not Verified
2925ⓃWood Bruce ... 486-6404
2931 Woolley Richard S [9]+ ▲ ... 485-2570
2939 North Joy E [5] ▲
2947 Stewart W E [9]+ ▲ ... 485-1335
Stewart Ernest V ... 485-1335
2955 Not Verified
HOUSEHOLDS 24

WHITE PL (SALT LAKE CITY)-FROM 3023 S MAIN ST EAST
· ZIP CODE 84115 CAR-RT C025
39ⓃSantistevan T ... 467-5013
44 SCOTT'S AUTO BODY pnt & body rpr ... 485-9556
47 PIONEER BUILDING PRODUCTS hardware ... 484-5266
WASATCH WOODWRIGHTS furniture ... 485-5363
50ⓃMurdock Stanley A ... 467-2212
51 Papanikolas George J [9]+ ▲ ... 485-0596
56 Warren Rosemary D [8] ▲ . 467-2224
Warren Joseph P ... 467-2224
+*S STATE ST INTERSECTS*
BUSINESSES 3 HOUSEHOLDS 4

WHITE WAY (SALT LAKE CITY)-
· ZIP CODE 84124 CAR-RT C001
4275-4285 Not Verified (2 Hses)
4326 Maack Robert D & Judith [9]+ ▲
HOUSEHOLDS 3

WHITE ASPEN CV (SALT LAKE CITY)-FROM 6999 PINE MOUNTAIN DR SOUTH
+*FORT UNION BLVD INTERSECTS*
· ZIP CODE 84121 CAR-RT C018
7015 Brown Stephen G [4] ▲
Brown Deborah A
7021 Nielsen Matthew G [2] ▲ ... 453-1752
Nielsen George Q ... 453-1752
7029ⓃClayson Craig D ... 943-9715
7037 Gallegos Susette M [9]+ ▲ ... 944-0545
HEYOKA scrtrl crt rpting ... 944-0545
BUSINESSES 1 HOUSEHOLDS 4

WHITE OAKS CIR (SALT LAKE CITY)-FROM 6217 OAK KNOLL DR EAST
· ZIP CODE 84121 CAR-RT C028
1796ⓃMelville Marvin A ... 278-8950
1812 Schowengerdt Shirley I [9]+ ▲ ... 272-9286
1815 305 Bettilyon Lael S [3] ▲ ... 272-8744
1824 Falk Dana G [3] ▲ ... 272-9605
Falk Melanie B ... 272-9605
HOUSEHOLDS 4

WHITEMAPLE WAY (SALT LAKE CITY)-FROM 3727 REDMAPLE RD EAST
· ZIP CODE 84106 CAR-RT C004
783ⓃNelson Ray ... 265-9761
784ⓃNelson William C ... 266-9287
791 Nelsen Scott J [2] ... 685-2508
793 Not Verified
796 Miller Chad R [2] ... 281-4403
Miller Jennifer R ... 281-4403
797 Not Verified
798 Kind Ronald C [8]
Kind Lois L
802 Yohe Jennifer J [6] ▲
803ⓃMenefee Monty R ... 262-8812
Menefee Deneen M ... 262-8812
805 Casey Larry L [9]+ ▲ ... 268-4943
Casey Traci L ... 268-4943
807 Casey Sherri L & Gary [9]+ ▲
+*S 810 E BEGINS*
815ⓃAtkin Kathleen ... 268-9532
817 Moulton Christina [3] ▲ ... 293-7102
Moulton Anthony M ... 293-7102
821ⓃGines Paul ... 262-3181
Gines Laura S ... 262-3181
824 Hayes Valeria E [9]+ ... 261-1243
Hayes Tammy L ... 261-1243
825ⓃClifford Kent ... 265-9884
826ⓃPalmer Nicole ... 281-4355
833 Feller Len [2] ... 293-9167
Feller Jesse L ... 293-9167
Fox Michelle D [2]
837ⓃKelsch Jennifer ... 281-0145
841ⓃOlson Brian R ... 288-1347
845ⓃRobins Allen ... 262-6808
851ⓃFarhart Matt ... 685-7321
853 Chamburs Crystal L [2]
Cornish Jeremy L [2]
Cornish Brian
Garcia Benjamin J [2] ... 263-0846
855ⓃHuntera Duffy ... 265-2707
859 Richards Bart D [1] ... 281-0406
HOUSEHOLDS 28

WHITEWATER DR (SALT LAKE CITY)-
· ZIP CODE 84121 CAR-RT C003
3081ⓃMelling George ... 277-9118
3094 Rasmussen Thomas V [9]+ ▲
3110 Worton Karey D [8] ▲
Worton Matthew B
3122 Hilton Brent [9]+ ▲
3125 Herman Charles H [9]+ ▲ ... 277-4403
Herman Nicki S ... 277-4403
5745ⓃGiauque Kent A ... 278-9871
5760 Fuller Judy W [5] ▲ ... 273-1102
5761 Not Verified
5790 Jacoby Eric R [9]+ ▲ ... 272-6445
5791 Ware Dorothy M [9]+ ▲ . 277-5539
Ware Reuel C ... 277-5539
5828 Walker Carol A [9]+ ▲ ... 278-3010
Walker Stephen A ... 278-3010
5837 Barnes Richard L [3] ▲ .. 278-9199
Barnes Deborah ... 278-9199
5855ⓃGill D R ... 278-0452
5882 Thompson Vicki W [9]+ ▲ ... 272-1043
Thompson Kevin ... 272-1043
5889 Nielsen William D [9]+ ▲ ... 278-2155
Nielsen Kristine A ... 278-2155
NIELSEN WILLIAM D CONSTRUCTION nonresid constr ... 278-2155
+*TOLCATE HILLS DR BEGINS*
5892 Parks Herbert O [9]+ ▲ . 272-4859
5910 Urano Irina M [4] ▲ ... 274-8555
BUSINESSES 1 HOUSEHOLDS 17

WHITLOCK AVE (SALT LAKE CITY)-
· ZIP CODE 84106 CAR-RT C003
1154 Not Verified
1154 B Holsten Danny J [3] ... 487-2937
B Holsten Brian T ... 487-2937
1155 Hattori Sumiko [9]+ ▲ ... 467-2249
Hattori Yoshika ... 467-2249
1159 Deyoung Rebecca J [9]+ ▲ ... 486-4670
1160ⓃPaskett Morton H ... 466-4540
1166ⓃWilkins Gordon K
1167ⓃYoung Jason A ... 484-8114
A Not Verified
B Altamirano Belinde E [4]
1172 Peterson Dora E [9]+ ▲ . 466-6191
1177 B & G CONSTRUCTION spcl trd cntrs ... 484-0371
ⓃKartch Frankie X Jr
Kartch Kristin B
1180 Not Verified
1181 Johnson Sherman C & Viola [9]+ ▲ ... 484-7835
1186-1193 Not Verified (2 Hses)
1195ⓃLeonhardt Gretchen
1196ⓃJones D ... 466-0820
1197 Not Verified
+*HIGHLAND DR INTERSECTS*
1217 Not Verified
1220 Field Shanna [2]
ⓃKeele Brent M ... 467-5096
Keele Shanna F ... 467-5096
1222 Sokoloski Lori E [2] ... 467-6264
1229 Stam Jacob A & Pamela [5] ▲
1235 Peterson Lyn [9]+ ▲ ... 486-2667
Peterson Luella C ... 486-2667
1236ⓃCrofts John ... 466-678
ⓃOgden Matt ... 485-205
1240 Not Verified
1241 Johnson Philip L [9]+ ▲ .. 487-930
Johnson Aleksandra W .. 487-930
1244 Vanroosendaal Teresa O [9]+ ▲ ... 466-432
1249 AUTOMATION ENGINEERING eng svcs ... 485-6761
ⓃColes Peter ... 485-6761
+*DOUGLAS ST INTERSECTS*
BUSINESSES 2 HOUSEHOLDS 30

E WHITLOCK AVE (SALT LAKE CITY)-
· ZIP CODE 84115 CAR-RT C019
120 Not Verified
121ⓃThomas Dan ... 487-0858
125 Smock Guadalupe [9]+ ▲ . 484-8925
129 Not Verified
130 Comes Le R [9]+ ▲ ... 467-5189
134 Not Verified
140 Mascherino Leslie [9]+ ▲ .. 466-7023
Mascherino Lorna M ... 466-7023
141 Anderson Eric O [7] ▲
Anderson Russell L
145 Farrington Dennis K [9]+ ▲
Farrington Kent
146 Duffy Patrick J [9]+ ▲ ... 466-7329
149 Harwood Patricia E [4]
150ⓃKirk Robert ... 466-9362
156-161 Not Verified (3 Hses)
163ⓃGehle K ... 484-2319
164ⓃTaylor Ray S & Barbara ▲
169 Lepore Michael D [6] ▲
170 Concepcion Acevedo [2]
171 Not Verified
173 Baker Don K & Rae [9]+ ▲ ... 466-3767
178 Not Verified
181ⓃJohanson Nephi E ... 467-3252
191 Not Verified
+*S 200 E INTERSECTS*
203ⓃGardner Charles L ... 484-7339
204ⓃMc Donald Russel G ... 487-3480
208 Not Verified
209 Maathuis Juliet J [9]+ ▲ ... 466-9228
213 Not Verified
215 Sanchez Ruby S [9]+ ▲
Sanchez Louis M
216 Spoor Jeffery D [7] ▲ ... 467-0557
219 Not Verified
224ⓃHaywood Lonnie ... 467-2879
King Heather L [2] ▲ ... 467-2879
228 Norr Steven C & Shelly [9]+ ▲
229 D P O heavy constr ... 485-3239
Huskic Enes [3] ▲ ... 485-3239
Huskic Anita S ... 485-3239
232ⓃGoo Brandan ... 484-3390
234 Not Verified
235 Olsen Hans A [9]+ ▲ ... 467-2128
Olsen Kenneth H ... 467-2128
236 Moore Marilyn A [7] ▲ ... 485-1958
239 Martin Shorrie E [6] ... 485-5242
243 Delaney Bryan K [5]+ ▲
Delaney Kent B
244ⓃIssacson Annoli
248ⓃPerry John E
249 Kirk Vance D & Beverly [9]+ ▲ ... 467-6892
252 Not Verified
253ⓃAiken Eldon E ... 467-3921
COMPETITION HAIR DESIGN beauty shops ... 486-4801
257 Tarpley Edna L [9]+ ▲ ... 467-1950
258 Broadwater Elinor S [9]+ ▲ ... 486-2879
262 Munoz Omar M [2] ▲ ... 486-4995
Munoz Michelle T ... 486-4995
263 Peck Steven R [9]+ ▲ ... 467-2563
268ⓃLivingston Barbara ... 484-8310
273 Cameron Sarah M [2] ... 467-9454
BⓃAl-Bakawi Fahim
BⓃAlmatairi Khairallah H
B Almatairi Razaq H
285ⓃBurt Steve P ... 474-2034
285 Not Verified
1-3 Not Verified (2 Apts)
4ⓃCazares Joso ... 474-3345
5 Not Verified
6 Chacou Roul [2]
7 Not Verified
+*S 300 E INTERSECTS*
BUSINESSES 2 HOUSEHOLDS 63

W WHITLOCK AVE (SALT LAKE CITY)-
· ZIP CODE 84115 CAR-RT C027
67ⓃOliver G F ... 485-8163
71 Gomez Jennie M & Max [9]+ ▲ ... 484-0870
75 Not Verified
HOUSEHOLDS 3

WHITMORE WAY (SALT LAKE CITY)-FROM 6899 COURTLAND AVE EAST
· ZIP CODE 84121 CAR-RT C021
2168 Fisher Edward E [6] ▲
2178 Anderson Janet W [9]+ ▲ ... 944-4663
2185ⓃKing Clayton R ... 942-1528
2188 Cannon Gregg [3] ▲ ... 733-5832
Cannon Eileen B ... 733-5832
2195ⓃPeterson Dennie V ... 944-4817
2204 Miner Don [9]+ ▲ ... 943-4874
Miner Katherine C ... 943-4874
2205ⓃKjar Todd ... 942-6220
+*FORT UNION BLVD INTERSECTS*
HOUSEHOLDS 7

WHITNEY AVE (SALT LAKE CITY)-
+*S 300 W INTERSECTS*
· ZIP CODE 84115 CAR-RT C005
328 A & A GENERAL CONTRACTORS indl bldngs wrhses ... 484-3700
INTERMOUNTAIN FASTENING SYSTEM SYSTEMS hardware ... 466-0307
339 SELECT EXPRESS lcl trckg ... 466-9019
355 JULIAN TRANSPORT trckg ... 486-0790

TP	Adjoining	Source
-	✓	Polk City Directory

WHITNEY AVE 2000

WHITNEY AVE
ROCKY MOUNTAIN SUPER EXPRESS busn svcs ... 397-0773
360 SNOW SHACK extrcts syrps ... 466-1771
+S 400 E INTERSECTS
BUSINESSES 6

WILD DUCK LN (SALT LAKE CITY)-
· ZIP CODE 84117 CAR-RT C035
1137ⓃDevenport S R ... 270-8090
1143ⓃPosey Edward S ... 262-1912
1151 Halliday Christina B [3] ♠
1155 Reese William D [2] ♠ ... 313-0141
1161 Jensen Gary D & Judith [3] ♠ ... 270-5855
4691 Olsen Elizabeth [3] ♠ ... 262-8890
Olsen David W ... 262-8890
4692ⓃDavis Charles ... 293-1993
DAVIS LIMOUSINE SERVICE lcl pass trans ... 942-4667
BUSINESSES 1 HOUSEHOLDS 7

WILDERNESS RD (SALT LAKE CITY)-
· ZIP CODE 84121 CAR-RT H030
12634 Not Verified
HOUSEHOLDS 1

WILDROSE LN (SALT LAKE CITY)-FROM 3691 S 2000 E SOUTH
+GREENBRIAR WAY BEGINS
· ZIP CODE 84109 CAR-RT C009
3658ⓃPoulton Lamarr W ... 278-7534
3660ⓃHackett Mindy L
Hackett Wesley M
ⓃMaughan Bill ... 274-1376
ⓃWickard Shawn C
3664 Solo Brooke [5] ♠
3665ⓃSumner Shane ... 278-0539
3671ⓃFranklin H J ... 278-7863
UTAH ALL BREEDS HORSE SHOW busn assns ... 943-1260
3683ⓃBagley Brittney ... 274-3148
ⓃBagley Sandra W ... 273-0295
3685 Featherston Christopher D [6]
Featherston Danyell M
3704 Belt Christine [9]+ ♠ ... 278-7655
3720 Knowlton John W [9]+ ♠ 277-8066
Knowlton Sandra H ... 277-8066
3761 Franklin Elaine [9]+
BUSINESSES 1 HOUSEHOLDS 13

WILDWOOD CIR (SALT LAKE CITY)-FROM 2041 WILDWOOD DR
· ZIP CODE 84121 CAR-RT C015
5710 Hall Blaine E & Rosemary [9]+ ♠ ... 278-8310
5711ⓃDavis Jeffrey A ... 278-5858
Parker Steve A [9]+ ♠ .. 278-5858
HOUSEHOLDS 3

WILDWOOD DR (SALT LAKE CITY)-FROM 5726 HIGHLAND DR EAST
· ZIP CODE 84121 CAR-RT C015
1986 Not Verified
1995 Egbert Demar [9]+ ♠ ... 272-2873
Egbert Alma D ... 272-2873
1998 Maranowski Sylvia J [9]+ ♠ ... 278-3246
Maranowski Kathleen A. 278-3246
2005 Ivey Stephen B Jr & Kathleen [9]+ ♠ ... 277-7219
2030 Woodruff Jennifer M [9]+ ♠ ... 277-0147
+WILDWOOD CIR ENDS
2040ⓃUrses John P ... 278-3349
2045 Lorah William E [2] ♠
2049 Cushing Diana K [9]+ ♠. 273-7952
Cushing Bob ... 273-7952
2050-2060 Not Verified (2 Hses)
2065 Nelson Kathleen C [9]+ ♠ ... 277-7458
Nelson Leslie K ... 277-7458
STUDIO SUPPLIES & SUNDRIE misc hmfrnshngs str ... 277-7458
2070 Hsieh Richard R [9]+ ♠.. 277-5902
Hsieh Reahwang ... 277-5902
2077 Not Verified
2080 Wilson Alan R & Ann [9]+ ♠
+PHEASANT LN INTERSECTS
BUSINESSES 1 HOUSEHOLDS 14

WILLIAMS AVE (SALT LAKE CITY)-FROM 1017 S STATE ST EAST
· ZIP CODE 84111 CAR-RT C016
122ⓃKley Corrina ... 961-8064
123 Not Verified
126ⓃTresner Bill ... 363-6763
128 Not Verified
129ⓃHeimer Philip ... 531-7062
130 Zvonaric Frayne R [2] ... 328-0688
132 Stowell Jean [9]+ ... 363-6405
133ⓃWalkenhorst John ... 364-9412
137ⓃVoss Derrick ... 532-5317
138 Tuitavuki Liahona F [9]+ ♠ ... 363-4938
Tuitavuki Siu M ... 363-4938
143ⓃGallegos Elizabeth ... 539-0916
144 Grover T J [2] ... 521-3513
147 McKee James C [9]+ ♠ ... 363-3320
McKee Sally S ... 363-3320
148-153 Not Verified (2 Hses)
154 Thomson Brent C [4] ♠ ... 596-2488
B Not Verified
157ⓃParkin Marion ... 359-3920
158ⓃMcCabe Allison A
163-164 Not Verified (2 Hses)
166 Wright Laurel [2] ... 359-5590
167 Brown Leslie D [9]+ ♠
170ⓃIbanez Rosa G
171 Amador Everett G [9]+ ♠
Amador Margaret G
172 Carter Kary L [3]
Carter Diane M
174ⓃDeblooia Nicole
176 Not Verified
177 Moon Jamee D [2] ♠

WILLIAMS AVE
178 Dadhwal Janice L [2]
179ⓃAlvarado Paciano O
180 Ika Owen [2] ... 363-9642
180½ Not Verified
182ⓃValladares Adrian ... 363-3860
183 Garza Yolanda [2]
Garza Ramero S
+E 200 S INTERSECTS
+S 200 E CONTINUES
203-205 Not Verified (2 Hses)
205 B Nguyen Julie [3]
B Nguyen Minh T
207ⓃAnderson Aron ... 575-7099
221ⓃAnderson Royal P ... 359-8244
225ⓃAramaki Hersh ... 363-3015
229 Klekas Tim M [3] ♠
233 Hoyt Richard L Jr & Maxine [9]+ ♠ ... 363-9037
234ⓃMeagher Shawn ... 363-2692
238-239 Not Verified (2 Hses)
243ⓃMorrison J ... 531-0653
244 Alvarado Samuel E [9]+ ♠ ... 363-3375
245 Hendrickson Patsy [9]+ ♠. 359-3929
248ⓃManzanares Joe ... 355-8073
254 Knoch Korine [3] ... 575-8197
Knoch Corine ... 575-8197
258 Dabell Kyoung H [2] ♠
Dabell Ryan S
259 Stover William M [9]+ ♠ ... 363-2807
Stover Dorothy L ... 363-2807
263 Balken Robert B II [7] ♠
Balken Angie W
264ⓃStolhand M ... 521-0069
267 Simpson Leslie J [9]+ ♠ ... 359-9655
270ⓃMerrill Virgil L ... 596-3562
Merrill Loggins ... 596-3562
276 Norton Kevin V [8] ♠
+S 300 E INTERSECTS
308-318 Not Verified (2 Hses)
318 1 Not Verified
319ⓃSupilani Mailei Tevita ... 322-4155
320 Not Verified
322 Fontenoy Shirley [4]
3 Nipper Floyd L [3]
323 Not Verified
324ⓃPetersen Tyler ... 579-0884
4 Not Verified
329ⓃDolana R ... 532-9602
330ⓃGilmore Garrett ... 363-0774
332ⓃBohm Walter ... 531-6341
335 Ethington Cheryl A [9]+ ♠ 364-6515
Ethington Kimberly A ... 364-6515
336 Delgado Manuel A [9]+ ... 364-3844
339ⓃLaforest Bernard J
344 Hamilton Marvin L [9]+ ♠. 363-2083
ⓃRainey R ... 328-2139
345ⓃFry Robert B ... 363-1272
350ⓃTermeer Jim ... 539-0894
351 Bullock Eddie J [9]+ ♠ ... 595-0408
359 Lam Ton [2] ♠
Lam Tom
Straatsme Niek [2]
Straatsma Nicholas
361 Dietrich Craig J [3] ... 519-0539
ⓃSorensen Rebecca ... 220-0752
B Not Verified
362ⓃSalazar Bernardo ... 539-0729
365 Brown Stacy [9]+ ♠
368 Valenza Michael J [9]+ ♠
369 Feely Joseph M [2] ♠ ... 596-0494
374ⓃKrug Thomas ... 359-6339
380 Rona Claudia Z [7] ♠ ... 363-0921
386 Rappazzo Sheila C [3] ♠. 933-5079
+S 400 E INTERSECTS
· ZIP CODE 84111 CAR-RT C020
403 Schmidtke Terry L [9]+ ♠
Schmidtke Betty M
407 Burr Burke N [2] ♠ ... 322-3389
Burr Marjorie ... 322-3389
408 Goodfellow Byron H & Suzanna [9]+ ♠ ... 355-9862
414ⓃJensen R C ... 531-1405
415 Not Verified
418 Veltri Gina M [5] ♠
421ⓃMolina Josie ... 359-6507
+GRACE CT INTERSECTS
424ⓃMontoya Randy ... 359-7989
A Montoye Caroline [2]
B Not Verified
427ⓃSaldivas Jordan R ... 596-2290
428-429 Not Verified (2 Hses)
429 8ⓃReulas Jose
434 Not Verified
+DENVER ST INTERSECTS
447 Platt Garry D [3] ♠ ... 532-8640
Platt Brian D ... 532-8640
449 Detapia Jennifer [2] ... 537-7794
Williams Di T [2]
Williams Jennifer R
450 Jensen Marc R [6] ♠ ... 531-7736
JENSEN LEONE R apmnt bldg oprtrs ... 531-7736
456ⓃTaylor Olga V ... 532-3280
458-461 Not Verified (2 Hses)
462 Sartor John G [9]+ ♠ ... 355-6995
Sartor Rosemary ... 355-6995
+JAMES CT ENDS
477 Grael James [2] ... 363-2795
+E 500 S INTERSECTS
· ZIP CODE 84105 CAR-RT C002
1014 Micheel Anne M [9]+ ♠ .. 363-7835
1021ⓃAamodt Robert L ... 531-7859
1024ⓃHaggerty Irene ... 328-0683
ⓃHealy Andrea A
A Not Verified
+MCCLELLAND ST INTERSECTS
BUSINESSES 1 HOUSEHOLDS 120

WILLOW RD (SALT LAKE CITY)-FROM 4501 SUNCREST DR SOUTH
· ZIP CODE 84117 CAR-RT C036
4521 Fritz Simone R [2] ♠ ... 278-4510
4523 Fabbi Renee R [2] ♠ ... 274-0721
4531ⓃPeterson Paul ... 272-9424
4539 TAYLOR GARY PAINTING & DECORATING pntng paper hangin ... 272-4233
4542 Hill Dexter C & Louise [9]+ ♠ ... 278-3192
4543 Townsend Jene E [8] ♠. 272-1130
4547ⓃOliver Stacey S

WILLOW RD
4553 Not Verified
4554 Page Jane S [9]+ ♠ ... 277-1783
4561 Carlston Joyce [8] ♠ ... 278-9764
4564 Simons W G [9]+ ♠ ... 278-0093
Simons Betty H ... 278-0093
4565ⓃMorgan Demar A ... 277-7241
4570 Johnson Sharon A & Paul [9]+ ♠ ... 278-7925
+SYCAMORE DR BEGINS
4575 Arnold Brian D & Susan [9]+ ♠ ... 272-5208
ⓃFinley David ... 274-0592
4576 Aldous Idajean I [9]+ ♠ .. 278-9313
Aldous Peter M ... 278-9313
4581ⓃMcRoberts Chall ... 277-8598
4585ⓃLittle Gerald L ... 277-5696
+SUNCREST DR ENDS
BUSINESSES 1 HOUSEHOLDS 17

WILLOW WAY (SALT LAKE CITY)-FROM 1637 VILLAGE GREEN RD SOUTH
· ZIP CODE 84121 CAR-RT C005
6825ⓃTaylor Adam T ... 944-6317
6830 Montoya Jon T [9]+ ♠ ... 944-8312
Montoya Sharron R ... 944-8312
6835 Whiting Susan V [9]+ ♠. 943-9433
Whiting Heather D ... 943-9433
6840ⓃSorrels A ... 942-3726
6845 Trotta Neil J & Nancy [9]+ ♠ ... 944-5859
6850ⓃDiederich Phillip ... 944-8549
6855 Astroth Frederick W [9]+ ♠ ... 943-7843
6860 Robertson Timothy L [9]+ ♠ ... 733-7645
Robertson Lindsay ... 733-7645
6865 HISPANIC YELLDW PAGES OF UTAH advertisng agencies ... 274-8814
6870ⓃButterfield Wallace R ... 943-6081
+CLOVERDALE RD INTERSECTS
BUSINESSES 1 HOUSEHOLDS 9

WILLOW CANYON DR (SALT LAKE CITY)-FROM 8901 ALPEN WAY EAST
· ZIP CODE 84121 CAR-RT C008
3671ⓃBarlage Brad ... 943-3321
Moulfe Eric A [4] ... 943-3145
Ulmer Kristen [2] ... 733-5003
3674 Pulsipher Richard L [3] ♠ ... 943-7376
Pulsipher Lindsay ... 943-7376
3679ⓃHolmes Pat L ... 943-9404
Sindelar Emma [2] ♠ ... 943-9404
3687 Holt J F [2] ♠ ... 942-1970
Holt Margaret E ... 942-1970
3696 Irvine Matt S [2] ♠ ... 944-6972
+KINGS HILL DR INTERSECTS
HOUSEHOLDS 8

WILLOW OAK CIR (SALT LAKE CITY)-FROM 6101 OAK KNOLL DR EAST
· ZIP CODE 84121 CAR-RT C028
1784-1794 Not Verified (2 Hses)
1808ⓃDenkers Glen R ... 278-3185
1811 Scott Suzanne M [9]+ ♠. 277-3989
1820ⓃJenkins Edward M ... 277-3546
HOUSEHOLDS 5

WILLOW RIDGE RD (SALT LAKE CITY)-
· ZIP CODE 84121 CAR-RT C018
3284 Fesler Paul J [9]+ ♠ ... 942-5606
3296ⓃGlenn Sherman ... 942-1745
3297 Nilsen Roy B & Carol [9]+ ♠ ... 942-3680
3308 Williams Jack J [8] ... 944-8147
Williams Joseph J ... 944-8147
3309 Paradise Glen C [2] ... 733-5317
Paradise Laurie ... 733-5317
3320 George Heidi J [9]+ ♠ ... 943-0890
3321ⓃHansen Matthew C ♠
3332 Not Verified
3333 Millett Bryan K [6] ♠ ... 944-8006
3342 Ward Ann T [9]+ ♠ ... 943-0224
3343 Asmar Paul S [3] ♠ ... 944-3302
3354 C & M FURNITURE SERVICES reuphlstry furn rpr ... 942-4256
Chapman Kathryn J [9]+ ♠
Chapman Jeannie
7561ⓃKrieps Neal ... 942-2251
ⓃKrieps Pam ... 944-9763
7562 Gardner Barbara A [9]+ ♠ ... 942-4989
7575 Latimer Nancy L [9]+ ♠ .. 944-0947
Latimer Alexander D ... 944-0947
7576 C R WEST elec work ... 943-7933
ⓃWest Chad R ... 944-2303
7585 Lloyd Barbara G [4]
7587 Lloyd Corrine E [9]+ ♠ ... 942-1402
Lloyd Hillary I ... 942-1402
7597ⓃHoldaway Justin ... 942-2354
3 Not Verified
+DANFORTH DR INTERSECTS
BUSINESSES 2 HOUSEHOLDS 21

WILLOWCREST CIR (SALT LAKE CITY)-FROM 3101 WILLOWCREST RD
· ZIP CODE 84121 CAR-RT C006
7847 Stone Devon M Jr & Linda [9]+ ♠ ... 942-4607
7848 COMAX CO spcl trd cntrs ... 943-9646
Coltam Tara A [9]+ ♠ ... 942-3070
Coltam Mary S ... 942-3070
7855ⓃCannon Lester W ... 943-8976
7856 Not Verified
BUSINESSES 1 HOUSEHOLDS 4

WILLOWCREST RD (SALT LAKE CITY)-FROM 7899 WILLOWCREST CIR SOUTHEAST
· ZIP CODE 84121 CAR-RT C006
3195ⓃSullivan Alison ... 943-3795

WILLOWCREST RD
ⓃSullivan Craig A ... 947-7696
3208ⓃWilliamson Arie ... 942-5016
3232ⓃShane Dick ... 944-1720
+DEER CREEK RD INTERSECTS
+WILLOWCREST CIR CONTINUES
7880 Deheer Natalee A [9]+ ♠ ... 943-0444
7895 Brown Carma M [9]+ ♠.. 942-1202
Brown Nathan C ... 942-1202
7898ⓃNielsen Schon R ... 947-9276
7911 Wood Tyler [3] ♠ ... 947-8481
7912ⓃRollins David ... 943-3022
ⓃRollins Lorin ... 947-9324
ⓃRollins Mandy ... 947-0214
+EXCELSIUS CIR ENDS
7923 Pugmire Ronald J & Linda [9]+ ♠ ... 942-5658
7926 Egbert Jacquelyn T & Richael [9]+ ♠ ... 943-2624
7945 Allred Freddy R & Arleen [9]+ ♠ ... 942-6255
7952 Larsen Annette [9]+ ♠ ... 943-0565
7954ⓃRice Christopher B ... 942-1602
7963ⓃWaldron J V ... 942-1684
+DEER CREEK RD INTERSECTS
HOUSEHOLDS 17

WILMINGTON AVE (SALT LAKE CITY)-
+S 500 E ENDS
· ZIP CODE 84106 CAR-RT C005
516ⓃHackney Ryan ... 484-3374
Hoffman Gavin B [2]
ⓃSmith Aaron C
517 Veach Kerry M [2] ♠ ... 467-3064
Veach Timothy W ... 467-3064
520ⓃSpence Morris ... 463-9587
523 Gutierrez Gregorio A [3]
Gutierrez Valorie
526 Anderson James E & Glenda [8] ♠ ... 487-5148
527ⓃO'Neill Peter ... 485-2320
530 Eysser Willie K & Betty [9]+ ♠ ... 468-2125
531ⓃMonard Andrew L ... 485-6950
535ⓃHalquist E ... 485-9410
ⓃHelquist Milt ... 485-9410
536 Zacharopoulos John D [9]+ ♠ ... 467-3970
540 Vickers Loretta L [9]+ ♠
541 Galbraith Gregory [3] ♠
544ⓃLarson Daborah
545ⓃDarby Derirdre ... 487-4287
ⓃDuffin Robert S ... 487-4287
549 Not Verified
550ⓃLuker Harold ... 467-1169
554 Sullivan Julianne R & James [4] ♠ ... 486-9569
555ⓃWright David W ♠ ... 832-0348
558 Morgan Terry L [2] ♠
A Not Verified
559 Grotepas Wilford [9]+ ♠ ... 467-4378
Grotepas Cornelia V ... 467-4378
562 Proestakis Nick A & Athena [9]+ ♠ ... 484-7912
563-567 Not Verified (2 Hses)
568ⓃNassar Douglas ... 467-6484
572ⓃCundick Morris ... 467-4818
573 Chavez Gutierrez [2]
Chavez Juan
+S 600 E INTERSECTS
603 Greetham Alfred E [9]+ ♠ 466-2128
604 GILL TROY D ofcs hlth prnrs ... 466-2217
609ⓃPowell Crystal ... 466-0002
615 Dujardin Pascal M [4] ♠ ... 485-5844
616 A VIDEO FOR KEEPS mtn pctre vdeo pro ... 487-3072
ACTION WEST VIDEO PRODUCTIONS svcs alld mtn pict ... 272-2323
CHADWICK BOOTH & CO mtn pctre vdeo pro ... 484-5630
619 Not Verified
620 IHC COMFORT FOOTWEAR misc rtl strs ... 466-2884
621 Olsen Robert L [5] ... 467-6889
Shelton Kathy M [3]
625ⓃGardner Janies ... 463-3770
633ⓃBrooks Wanda ... 461-0742
635ⓃNichan Meguerditchia Krikor ... 466-6341
638 UTAH EASTER SEAL SOCIETY indvdl family svcs ... 466-3778
640 IHI ENVIRONMENTAL faclts support svcs ... 466-2223
641 Not Verified
650 MUAY THAI INSTITUTE amusement rcrtn ... 474-3136
653 Not Verified
657 Kelsey Stephen E & Mary [9]+ ♠ ... 486-8947
657 Not Verified
658 MIDWEST INTERNATIONAL cn-oprtd amsmnt dvc ... 467-5438
659 Serenko Jenny E [3]
661 Not Verified
663 Barnes Maurice R Jr [9]+ ♠
ⓃChristensen Terry L
PERPETUAL FUNDING MORTGAGE SERVICES loan brokers ... 466-4511
Shores Rhea D [2] ♠ ... 467-5430
+S 700 E INTERSECTS
+S 800 E CONTINUES
· ZIP CODE 84106 CAR-RT C002
801ⓃChambers N R ... 486-9105
801 Not Verified
ⓃShibue Kayoko ... 485-2182
ⓃThompson Eric G
809ⓃHeitkamp Kristina ... 474-0639
815ⓃDavies C K ... 487-1195
ⓃKleine Hollie M
McBride Warren J Jr [9]+
McBride Suzanne
816 Russotto Margy P [9]+ ♠
820 Metz Ursula [9]+ ♠ ... 485-0650
824 Brinkerhoff Carla D [8] ♠. 487-6755
825 Anderson Heather M [9]+. 272-8710
826 Fennema Pearl M [9]+ ♠. 467-0991
827ⓃLarson Keith ... 484-1633
828 Not Verified
829 King Allyson R & Mark [9]+ ♠ ... 485-2162

WILMINGTON AVE
830 Not Verified
832ⓃBlunk Monte D
835ⓃForsyth Alma H ... 485-2746
841 Bettinson Harry O [9]+ ♠. 485-1187
Bettinson Oneil ... 485-1187
844 Warburton Jason R [7] ♠. 484-0588
Warburton Jamey L ... 484-0588
845ⓃLauritzen Samuel ... 467-3791
850 Not Verified
853 Bohling Joan B [9]+ ♠ ... 467-0318
856 Metz Carol E [9]+ ♠
861ⓃWang Xiaofen
Wang Guangde D
863ⓃXu Zhen Y ... 485-0740
865 Young Mark S [4] ♠ ... 466-8607
Young Gina P ... 466-8607
+S 900 E INTERSECTS
+HIGHLAND DR CONTINUES
· ZIP CODE 84106 CAR-RT C003
1130 SALT LAKE ARCHERY & SPORTING GOODS CO sptg gds'bike shp ... 486-8242
1140 HOCKEY HAVEN sptg gds'bike shp ... 487-1049
1197ⓃHolder Jeff ... 486-5956
1203 GARSIDE & ASSOC beauty shops ... 486-2111
TECHNIQUE RECOVERING & REPAIR spcl trd cntrs ... 484-4419
1205 NUELLE JERRY & ASSOC ins agts'svcs ... 484-0511
1209 HOODES ASSOCIATES nonresld constr ... 485-6216
1213 SEELEY TRACTOR & WELDING SERVICE repair svcs ... 467-5271
1214 FAR WEST CREDIT SERVICES credit rprtng svcs ... 463-0100
MEDICAL ECOM medical hosp equip ... 484-3004
RECRUITMENT RESOURCE employment agencies ... 463-2626
SOLIDUS INTERNET SYSTEMS busn svcs
UTELITE CORPORATION misc rtl strs ... 467-6763
1215 TISCHS AUTOMOTIVE auto rpr ... 484-1311
1227 WAREHOUSE SALON beauty shops ... 484-2004
1251 T C I CABLEVISION OF UTAH radio tv pblshr ... 488-5650
+S 1300 E INTERSECTS
+HANNIBAL ST CONTINUES
· ZIP CODE 84106 CAR-RT C010
1806ⓃMarston Jeff ... 484-2221
+S 1800 E INTERSECTS
+WELLINGTON ST INTERSECTS
+S 1900 E CONTINUES
+PRESTON ST INTERSECTS
+S 2000 E INTERSECTS
· ZIP CODE 84109 CAR-RT C001
2028 Torres Paul A [9]+ ♠ ... 486-8649
Torres Emerito ... 486-8649
2027 Jackson Tiffany M [9]+ ♠ ... 486-2526
Jackson James E ... 486-2526
2030 Partington Heber G & Lucille [9]+ ♠ ... 467-2528
2033 Broschinsky Charles E & Mildred [9]+ ♠ ... 467-6849
ⓃSnow Garth ... 461-0333
2040ⓃStewart Brad ... 485-2417
2045 Not Verified
2046 Platt Elizabeth S [9]+ ♠.. 467-1251
2049 Sutton Terry R & Kathleen [7] ... 467-7262
2050 Bruhn Heather M [9]+ ♠ 466-3284
Bruhn Ronald L ... 466-3284
2052 Frodsham Lenore F [4] ♠ ... 463-4601
Frodsham Aaron E ... 463-4601
2059ⓃMcEwan Louise ... 486-6489
2060 Anderson Bill W [9]+ ♠.. 487-1647
2061 Scharman Nancy W [9]+ ♠ ... 486-8819
Scharman Michael J ... 486-8819
2062 Bish Ronald M & Alys [2] ♠ ... 485-3718
ⓃRedden Jerry ... 486-8943
2066 Gardiner Dan S [9]+ ♠ ... 466-7532
2081ⓃFerris Stephen L ... 485-9065
2087 Not Verified
2089 Katz George D [9]+ ♠ ... 484-9647
2090ⓃStark R D ... 486-7398
2097 Frederking Anne L [9]+ ♠ ... 485-4403
Frederking Alexander ... 485-4403
+S 2100 E INTERSECTS
+ONEIDA ST INTERSECTS
+S 2200 E INTERSECTS
+BERKELEY ST INTERSECTS
+DALLIN ST INTERSECTS
+S 2300 E INTERSECTS
+SIMPSON AVE CONTINUES
· ZIP CODE 84109 CAR-RT C002
2495 Westwood Shirley J [9]+ ♠ ... 466-8569
Westwood Dale ... 466-8569
2496ⓃLim Byung O ♠ ... 467-9370
2497 Chagnovich Alexander L & Lorraine [9]+ ♠ ... 467-9033
2499ⓃTagge Paul ... 474-3151
2501 Burns Donna L [9]+ ♠
2502 Hartman Craig N [7] ♠ ... 485-5764
Hartman Trudy B ... 485-5764
2504 Milner Brenda B [9]+ ♠.. 485-5616
2505ⓃRogers Kris ... 485-8898
2506 Hunsaker Wendy [9]+ ♠. 467-5126
Hunsaker Heather ... 467-5126
HUNSAKER WENDY busn svcs
2507 Hirschi Diana [9]+ ♠ ... 484-4934
2520 Not Verified
2521 Kimball Crozier R III [4] ♠ ... 474-3022
Kimball Rodney C III ... 474-3022
2532 Not Verified
2533ⓃJohnston Susan ... 486-9067
2536 Not Verified
2538ⓃHuber Hans G ... 484-4135
2539 Robbins David S [7] ♠ ... 467-7375

Ⓝ NEW NEIGHB
WILMINGTON
Robbins L
2548 Longden K
2549ⓃViolti Patr
2558 Butler Krisl
2559 Not Verifie
2564 Novotzke L
2565 Nitz Guent
Nitz Gisela
2573 White Vida
White Joh
2574 Haskell Te
2579 Moody Flo
Moody La
2580 Kamp Ann
Kamp Dor
2589 Shields Tin
2590 Nielson Sa
ⓃSleed B
2599 Kaessner
ⓃSchwab
2600ⓃBuckles S
2605 Jordan Ma
2606 Logan Dav
Logan Be
2615ⓃRoberts H
2616 MARKET T
ⓃWilson
+BRADMOOR
BUSINESSES 27
WILMINGTON C
FROM 21
· ZIP CODE 84
2181 Andersen
Andersen
2184 Burchett J
2187 Thomas S
2193ⓃBardsley
ⓃBardsle
2197 Berthold E
2198 Davis Jun
2201ⓃCoulam
2205ⓃBeckstror
2209 Anderson
2210 Not Verifie
2213 Anderson
Anderson
2217 Studen H
2218 Lalor Thor
Lalor Jac
2221 Glade Jea
2225ⓃNunley R
M Not Ve
2229 Not Verifie
2230 Anderson
Anderson
2239 Cope Rich
2242 Anderson
Anderson
Weigel R
Weigel V
2245 Not Verifie
WILMOTT DR
3621 S
· ZIP CODE 84
2010 Brink Rich
2019ⓃKnight L
2026ⓃMorrison
2029ⓃRyan Tr
2039 Hawke R
2040 Briggs V
2049 Not Verifi
2050 Larson C
2059 Crivello R
ⓃSanatir
2066ⓃFugale S
2069 Gardner
2070 Taylor Pa
Taylor M
2079 Tiemeyer
2080 Neergaar
Neergaa
+S 2110 E BE
2095 Beenken
2098 Johnson
2103 Christens
Christens
2111ⓃNajmi A
2125 Hansen F
Hansen
+S 2140 E BE
2133 Not Verifi
2136 Steed Ri
2139 Not Verif
2152ⓃBandley
2155 Walker P
2161 Stevens
2164ⓃDenning
+S 2175 E IN
2187 Bluhm S
Bluhm E
2188ⓃMoskow
2199 Clark Ma
Clark Lo
+S 2210 E BI
2211ⓃWagstaf
2221 Pettit La
PETTIT
architect
2231 Green F
2241 Nkoy Pa
Nkoy C
+S 2235 E B
2242 Jolley D
+S 2300 E IN

TP	Adjoining	Source
-	✓	R. L. Polk Co., Publishers

ANDREW AVE 1995

Amanda Ave *(SALT LAKE CITY)(cont'd)*

Address	Name	Zip+4	CarrRt	Phone
866	Kirkley Ross	-1626	C006	582-4383
868	Canfield Scot	-1626	C006	582-2844
869	Harris Pam	-1625	C006	583-4622
878	Harris John David	-1626	C006	582-1841
878	Marquardson N	-1626	C006	582-8224
882	Anderson Grant Allen	-1626	C006	582-3099

RESIDENTS 9

Amaryllis Dr *(SANDY)* 84094

10142	Smith Stella R	-4449	C012	571-0592
10145	Wright Paul	-4450	C012	571-3279
10160	Aalders Bernard G	-4449	C012	572-3308
10165	Kopecky Joe	-4450	C012	572-1909
10170	Petersen Jeffery J	-4449	C012	572-7690
10175	Bruner Bruce A	-4450	C012	572-2307
10180	Huntzinger M A	-4449	C012	571-3048
10185	Farley Lester R	-4450	C012	572-8117
10190	Riches Joe	-4449	C012	572-3040
10195	Hardman Melvin	-4450	C012	571-2673
10200	Hubrich Karren	-4447	C012	571-0884
10200	Hubrich Ralph F	-4447	C012	571-0884
10207	Lee Rick	-4448	C012	571-4834
10212	Brunisholz Kris	-4447	C012	572-4052
10212	Dieckmann Ed	-4447	C012	571-7415
10224	Olson William A	-4447	C012	571-2848
10229	Olsen B	-4448	C012	571-6392
10239	Hawkins Rockey	-4448	C012	572-5253
10244	Petersen James E	-4447	C012	571-0120
10249	Hardman Brett	-4448	C012	576-9036
10254	Hurst Harold	-4447	C012	571-3933
10259	Dumas Vern	-4448	C012	571-2497
10264	Schultz Stuart	-4447	C012	571-2201
10274	Evans Ward	-4447	C012	571-2767
10284	Sarraf Mahmoud	-4447	C012	572-4180
10294	Pons Mitchell	-4447	C012	572-6719
10304	Bostrom Kenneth	-4443	C012	571-6729
10307	Young Robert H	-4446	C012	571-3592
10314	Savio Ken	-4443	C012	576-0108
10314	Savio L	-4443	C012	576-0108
10321	Gyles Ross	-4446	C012	576-9869
10324	Ponce B	-4443	C012	571-7826
10340	Fish Leon Fredrick	-4443	C012	571-0413
10349	Jones Carolyn	-4445	C012	571-8705
10384	Johansen Rolf	-4444	C012	571-1807
10390	Harward Douglas K	-4444	C012	571-6880
10391	Hair Ronald	-4480	C012	572-4021
10398	Herdman Denny	-4444	C012	572-7932
10399	Yevteyev Oleg	-4480	C012	576-1396
10407	Healy G	-4442	C012	576-1724
10407	Healy Rick	-4442	C012	571-0892
10419	Beum Todd	-4442	C012	576-8891
10419	Linge A M	-4442	C012	571-3505
10431	Willardson B	-4442	C012	571-9948
10436	Cook Lee R	-4479	C012	571-9655
10443	Mockovciak Paul	-4442	C012	576-1786
10471	Akbarian S	-4442	C012	572-2009
10483	Olson Scott Craig	-4442	C012	572-4320
10491	Clark J L	-4442	C012	571-3206
10496	Casper Jack L	-4479	C012	571-7835
10506	Altland Thomas	-4439	C012	576-1258
10514	Boren J	-4439	C012	576-1461
10522	Koos William R	-4439	C012	571-4205
10532	Doyle Raymond R	-4439	C012	571-4278
10541	Eccles III Marvin L	-4438	C012	572-4323
10562	Rogers John	-4439	C012	576-1869
10591	Davis G A	-4478	C012	571-8799

RESIDENTS 57

E Ambassador Way *(SALT LAKE CITY)* 84108

1367	Woodland M Scott	-2860	C015	582-1004
1398	Richardson William A	-2861	C015	583-3423
1411	Rasmussen Craig	-2858	C015	582-2085

RESIDENTS 3

Amber Ln *(SANDY)* 84094

9560	Dumas Don Duane	-3637	C008	571-2857
9567	Nielson L O	-3638	C008	571-2254
9570	Hair Kay L	-3637	C008	571-0287
9579	Baldwin James H	-3638	C008	571-1724
9580	Anderson Dan	-3637	C008	571-2194
9589	Rockwell Jon D	-3638	C008	571-6050
9601	Goodrich Ralph O	-3636	C008	571-1884
9602	Miracle Foister	-3635	C008	571-3492
9613	Riches Ray T	-3636	C008	571-0947
9614	Smith Calvin B	-3635	C008	571-3693
9624	Byergo Jerry	-3635	C008	572-3048
9633	Angell Sheldon L	-3636	C008	571-0284
9634	Thornwall Carl E	-3635	C008	571-1919
9643	Densley Vere T	-3636	C008	571-0134
9644	Larsen Craig	-3635	C008	572-5247
9654	Clawaon Rodney E	-3635	C008	572-0187
9655	Bogenrief Dwight J	-3636	C008	571-6703
9655	Pomeroy Terri	-3636	C008	576-0876
9666	Gates Richard L	-3635	C008	571-2595
9710	Denning Douglas	-3633	C008	572-2667
9720	Ellison Lynn F	-3633	C008	571-1024
9721	Osborn Max	-3634	C008	571-4096
9730	Stout Lyle E	-3633	C008	571-1159
9731	King Evan K	-3634	C008	572-1245
9740	Jensen Jensen Moyle	-3633	C008	572-6078
9740	Jensen Moyle C	-3633	C008	571-0363
9741	Lamont James F	-3634	C008	571-2007
9751	Stone Terry L	-3634	C008	576-1266
9760	Sullivan Verdell	-3633	C008	571-6505
9761	Jensen Harvey M	-3634	C008	572-1466
9770	Ashby Richard M	-3633	C008	572-5847
9771	Trujillo Jake	-3634	C008	571-1517
9781	Lund Joel	-3634	C008	571-2139
9790	Pavich George D	-3633	C008	571-2657
9791	McClure Kent	-3634	C008	572-1677
9800	Olson Jay W	-3936	C008	571-0707
9801	Anderson Norman	-3937	C008	571-0799
9810	Kosovich Peter	-3936	C008	571-2627
9811	Yengich Marko	-3937	C008	571-3274
9814	Mousley Dale K	-3936	C008	571-3224
9831	Owen Gregory S	-3961	C008	571-2661
9845	Dennison Myron	-3961	C008	571-3697
9848	Carlton Jack	-3962	C008	571-2336
9856	Rueckert Ronald	-3962	C008	571-3754
9857	Nickels Dieter	-3961	C008	576-9055
9861	Fehr Irwin	-3961	C008	572-6378
9862	McCulloch Carl L	-3962	C008	571-2158
9867	Scadlock Charles S	-3961	C008	572-0577

RESIDENTS 48

Amberwood Cir *(SOUTH JORDAN)* 84095

9762	Robb J B	-9201	R003	254-3814
9776	Nielsen Larry	-9201	R003	254-6792

Amberwood Cir *(SOUTH JORDAN)* *(cont'd)*

Address	Name	Zip+4	CarrRt	Phone
9789	Swain Jeffrey D	-9201	R003	254-3989
9790	Jansson Evan L	-9201	R003	254-1387
9790	Jansson Sal	-9201	R003	254-1012
9801	Rasmussen Ken M	-9201	R003	254-7646
9809	Fullmer Brad	-9201	R003	254-6333
9810	Nelson Robert A	-9201	R003	254-1705

RESIDENTS 8

Amblewood Ln *(SALT LAKE CITY)* 84124

1527	Haleua Allison	-1576	C018	278-2347
1535	Gygi Ronald K	-1576	C018	278-3895
1538	Magann Ron Michael	-1575	C018	277-3665
1541	Horton Philip B	-1576	C018	278-5521
1554	Kimball Briant A	-1575	C018	278-2936
1555	Sangroniz Robert L	-1576	C018	272-2715
1561	Swenson Mark A	-1576	C018	277-8382
1562	Holand John	-1575	C018	278-7126
1570	Matesen Brett	-1575	C018	277-1482
1603	Dickson Ronald A	-1578	C018	273-0374
1609	Osborne Michael	-1578	C018	272-4036
1614	Hughes G	-1577	C018	273-0507
1617	Sorensen Shaun	-1578	C018	277-0074
1620	Jackson Joe	-1577	C018	278-8259
1623	Metcalf Michael	-1578	C018	277-4214
1626	Moukoian Arutiun	-1577	C018	273-0133

RESIDENTS 16

Amelia Earhart Dr *(SALT LAKE CITY)* 84116

5181	Blanchard Rod	-2869	C014	521-9626
5500	Aprahamian Vic	-3737	C009	328-8441
5500	Hairabedien Varoug	-3737	C009	328-8441

RESIDENTS 3

American Beauty Dr *(SALT LAKE CITY)* 84116

602	Hayes E Roy	-2242	C005	359-0186
612	Miller Omer A	-2242	C005	363-8952
615	Rollins David L	-2241	C005	363-7445
620	Muir Cheryl	-2242	C005	359-8203
625	McQuade L H	-2241	C005	359-1644
637	Schneider Mary	-2241	C005	531-6811
641	Short W S	-2241	C005	355-2545
646	Farr Lionel B	-2274	C005	359-1905
663	Anderson John	-2241	C005	532-6142
664	Noyce Roy C	-2274	C005	359-3478
670	Storrs Ken	-2275	C005	596-9344
673	Burnett Troy	-2241	C005	322-3825
680	Nepolis Sophia	-2275	C005	328-9710
718	Little Charles F	-2238	C008	596-3665
722	Ortega Amilcar Jose	-2238	C008	595-1822
736	Strong Jeffrey D	-2238	C008	521-9030
742	Romano Louis G	-2238	C008	596-3568
757	Coleman Bob	-2273	C008	596-7931
758	Lane Gary A	-2272	C008	596-7463
777	Valerio Steve	-2273	C008	596-7481
809	Eddington D W	-2116	C008	596-0581
817	Bellomy Kim	-2118	C008	596-8648
818	Trimble Melville L	-2117	C008	596-7618
825	Haslam Fern	-2116	C008	596-0069
842	Kandt Dennis	-2160	C008	359-7446
847	Erway Charles G	-2159	C008	359-6835
861	Edginton William D	-2159	C008	596-7121
866	Mills Karl Maeser	-2160	C008	364-2097
867	Yensen M J	-2159	C008	596-7458
873	Lee Max E	-2159	C008	359-7549
881	Edginton Donald	-2159	C008	328-1997
895	Overby C J	-2159	C008	359-9763
903	Flint Scott	-2118	C006	595-0430
906	Young M L	-2119	C006	364-0379
909	Smith Jackie	-2118	C006	596-7474
915	Taylor Elden V	-2118	C006	355-5662
925	Edwards David W	-2118	C006	595-8987
947	Buchanan Raymond J	-2163	C006	328-2148
948	Burton Lyman S	-2162	C006	596-7482
955	Carlisle Ronald D	-2163	C006	532-5844
961	Ellis David W	-2163	C006	521-2614
976	Watson Byron L	-2164	C006	596-7643
977	Archuleta Alberta	-2163	C006	521-3307
977	Murphy M	-2163	C006	359-6242
1006	Delamare Jack	-1717	C006	364-6132
1012	Terry James R	-1717	C006	322-2796
1013	Davis Rose	-1716	C006	363-9106
1020	Hemingway Wayne R	-1717	C006	595-8166
1021	Fletcher C	-1716	C006	364-5069
1029	Nicholls Myron W	-1716	C006	328-0938
1036	Sizemore Charles A	-1717	C006	322-2251
1037	Griffith A E	-1716	C006	363-1791
1044	Nelson Carol B	-1717	C006	359-8310
1045	Spears George H	-1716	C006	364-9788
1052	Main La Mont M	-1717	C006	359-4295
1053	Hansen Daniel O	-1716	C006	359-4125
1060	Taylor Norman L	-1717	C006	363-0566
1069	Spainhower Wesley B	-1716	C006	322-2195
1074	Anderson W W	-1717	C006	322-3135
1077	Gray Darrel P	-1716	C006	359-8283
1086	Martinez Nanette	-1717	C006	359-5556
1106	Mucha Edward	-1719	C006	359-7380
1136	Miller Donald P	-1719	C006	359-7494
1146	Sleater Sharon E	-1719	C006	364-3610
1159	Walker R R	-1718	C006	359-1441
1169	Jones C	-1718	C006	364-4398
1170	Spencer Ronald L	-1770	C006	363-4736
1177	Amos Shannon	-1718	C006	363-6931
1186	Rovig Stan	-1770	C006	359-4805
1187	Hernandez Rodolfo	-1718	C006	521-6524
1205	Godfrey Frank	-1720	C006	364-3323
1215	Wood Daniel	-1720	C006	328-9900
1231	Monson William S	-1720	C006	363-6356
1247	Rolfe Arthur L	-1720	C006	364-8097
1267	Anderson Jack A	-1720	C006	364-9895
1275	Benning Ann	-1720	C006	532-3551
1283	Ferro Rita	-1720	C006	355-5776
1293	Thurman D	-1720	C006	355-8737
1313	Barber Eugene R	-1722	C006	355-5088

RESIDENTS 79

American Park Cir *(SALT LAKE CITY)* 84119

1749	Christensen Ove	-3001	C018	977-9692
1754	Buhler H H	-3063	C018	972-1963
1759	Buntine Hugh A	-3001	C018	972-4586
1760	Lyon D	-3063	C018	977-8009
1765	Jacobsen Virgil N	-3001	C018	973-0858
3052	Ross La Rae	-3002	C018	972-6824
3061	Nickle L S	-3069	C018	972-8521
3062	Winslow Edwin M	-3070	C018	972-2082

American Park Cir *(SALT LAKE CITY)* *(cont'd)*

Address	Name	Zip+4	CarrRt	Phone
3070	Poulsen Allen A	-3070	C018	972-2078
3071	Griffin Robert B	-3068	C018	974-5094
3083	Williams Arlen L	-3069	C018	972-8162
3090	Derrick Phyllis	-3070	C018	975-7401
3093	Savage F B	-3069	C018	975-0654

RESIDENTS 13

American Park Dr *(SALT LAKE CITY)* 84119

1710	Caldwell Russ	-3004	C018	972-2726
1728	Lazzari Dan	-3004	C018	972-1980
1734	Hone Clements R	-3004	C018	977-8471
1748	Fender Darryl L	-3004	C018	972-4581
1752	Figgat Floyd	-3004	C018	972-3864
1770	Collier W H	-3004	C018	972-5259
1782	Christensen Betty	-3004	C018	973-0362
1790	Jones Robert Harris	-3004	C018	972-4568
1840	Hepner Don G	-3006	C018	972-4565
1848	Petton W S	-3006	C018	972-1804
1862	Carn A Frank	-3006	C018	972-2066
1866	Stoner Don	-3006	C018	975-1580
1896	Davis C M Bill	-3006	C018	972-2095
1900	Hacker Leon	-3008	C018	972-5478
1930	Smith Roger A	-3006	C018	973-4135

RESIDENTS 15

American Saddler Dr *(PARK CITY)* 84060

3109	**EAGAR & CO**	-6823	H009	272-9686
3210	**JUPITER PAINTING**	-6871	H009	649-8457
3303	**ADAMSKI-PEEK PHOTOGRAPHER**	-6619	H009	649-0259

BUSINESSES 3

American Ave *(SALT LAKE CITY)* 84101

312	Gibbons Jennie	-2816	C010	328-9401
313	Sanchez Agustin	-2815	C010	533-9423
314	Redmon Diana	-2816	C010	595-1360
319	Hays Larry M	-2815	C010	355-1468
331	Hernandez D	-2815	C010	359-6027
364	Payne George A	-2629	C010	364-7604

ZIP CODE 84104

1129	Westcott Ray	-2049	C007	521-6919
1141	Phillipenas S J	-2049	C007	328-3637
1144	Trujillo Jolene	-2048	C007	972-4021
1306	Carman Richard A	-2705	C015	974-5637
1307	Shell William C	-2706	C015	973-4743
1316	Maestas S	-2705	C015	973-0745
1317	Askerlund Robert L	-2706	C015	973-7163
1326	Bytheway Todd	-2705	C015	972-0559
1327	Hoang Binh	-2706	C015	974-7994
1336	Oudandnh Anoudeth	-2705	C015	973-0968
1353	Peirce M	-2767	C015	975-1434
1367	Wilson Richard L	-2767	C015	973-2236
1405	Horn K A	-3202	C015	973-6540
1408	Meravy J L	-3201	C015	973-8172
1411	Christenson Rod	-3202	C015	972-3226
1419	Sudweeks Calvin	-3202	C015	973-2227
1424	Gray Jess L	-3201	C015	973-8007
1433	Menke Reader	-3202	C015	973-8077
1449	White Jack C	-3239	C015	973-2952
1458	Do Lai Dinh	-3203	C015	973-8768
1463	Casper Charles D	-3239	C015	973-2973
1471	Garner Richard P	-3239	C015	973-2953
1472	Nieser Mike D	-3203	C015	973-6344
1478	Ngo Cu Van	-3203	C015	977-9531

RESIDENTS 30

W American Ave *(SALT LAKE CITY)* 84107

35	Wolfley Stan	-5810	C013	266-2300
67	Hepner George	-5810	C013	262-0446
68	Bauer Daniel F	-5811	C013	266-6319
71	Meeks Arden E	-5810	C013	261-0602
79	Rostrom Clarence W	-5810	C013	266-1144
80	Thompson Terry E	-5811	C013	266-4873
89	Cannon James G	-5810	C013	266-1896
90	Willie Helen E	-5811	C013	262-3691
101	Gray J B	-5812	C013	266-7609
102	Hyde Oscar L	-5813	C013	266-8938
109	Manwill Lynn	-5812	C013	266-2812
110	Wong Charles	-5813	C013	269-1888
121	Wilkins R	-5812	C013	288-1242
122	Griggs Morrell S	-5813	C013	266-9692
133	Tenner Orden R	-5812	C013	268-2041
154	Springer Edward	-5813	C013	261-2735
155	McCormick Wallace	-5812	C013	263-9826
174	Black Michael	-5813	C013	264-1162
182	Burgon David	-5813	C013	265-1989
189	Turnbow William I	-5864	C013	266-1554
190	Minnis Scott E	-5813	C013	263-9165

RESIDENTS 21

American Dr *(SALT LAKE CITY)* 84119

3659	Hoggard Sherry	-4313	C007	964-9575
3664	Priller Marsha	-4301	C007	965-8098
3675	Willis Arthur M	-4313	C007	968-6650
3684	Hogan Theral R	-4301	C007	966-5563
3687	Watkins Richard C	-4313	C007	969-8176
3687	Watkins Robert	-4313	C007	964-5642
3690	Thomas Stephen E	-4301	C007	966-5939
3697	O'Hara K T	-4313	C007	965-9872
3700	Austin David	-3702	C007	969-6871
3708	Link Andrew	-3702	C007	967-2509
3716	Hedden Roger	-3702	C007	964-0957
3719	Thompson Neil	-3733	C007	968-0216
3722	Lance Douglas M	-3702	C007	969-6964
3727	Rucho T Edward	-3733	C007	968-6655
3728	McDermaid W L	-3702	C007	968-6670
3736	Snyder Ray	-3702	C007	966-7950
3739	Meisinger Michelle	-3733	C007	964-0939
3744	Friend E L	-3702	C007	968-7659
3745	Naranjo Jose L	-3733	C007	965-9670
3752	Stebbins Dale R	-3702	C007	969-6726
3759	Hansen B F	-3733	C007	966-7407
3762	Pulley Larry	-3702	C007	969-9539
3771	Mellor Lynn W	-3733	C007	968-5536
3772	Atkinson Henry R	-3702	C007	968-6126

RESIDENTS 24

Amesbury Cir *(SALT LAKE CITY)* 84121

1351	Bunker James	-1971	C017	277-7421
1359	Vance M T	-1971	C017	278-1593
1360	Cossey Nathan	-1970	C017	278-4318
1369	Petersen James	-1971	C017	277-4716
1369	Petersen Val	-1971	C017	277-4708
1370	Fannin K J	-1970	C017	272-0682

Amesbury Cir *(SALT LAKE CITY)* *(cont'd)*

Address	Name	Zip+4	CarrRt	Phone
1377	Choe Chung Son	-1971	C017	272-0928
1378	Hemmert Blane	-1970	C017	272-3673
1385	Cowley Phillip E	-1971	C017	272-0943
1386	Wade Robert S	-1970	C017	272-7138
1393	Woolley Joseph T	-1971	C017	278-5965
1394	Shimada Brent	-1970	C017	277-7162

RESIDENTS 12

Amhurst Ave *(SALT LAKE CITY)* 84119

2926	Spencer Michael R	-2842	C005	969-3489
2936	Nael Ralph	-2842	C005	968-5053
2950	Mitchell James A	-2842	C005	969-1948
2960	Dean Melvin B	-2842	C005	968-6178
2976	Meadows Perry E	-2842	C005	968-6829
2990	Doubek Paul	-2842	C005	967-1239
3004	Lyman Ken V	-2729	C005	963-0123
3009	Petersen Brian J	-2728	C005	966-3961
3011	Mower S E	-2728	C005	967-1799

RESIDENTS 9

Amiga Dr *(SALT LAKE CITY)* 84104

1037	Salinas R W	-2167	C009	972-4294
1043	Asai J	-2167	C009	975-7174

RESIDENTS 2

Andermatt Cir *(SANDY)* 84093

2272	Simmons M J	-1032	C002	942-4492
2273	Walk Donald V	-1032	C002	943-7024
2276	Brown Dennis K	-1032	C002	942-2615
2277	Douglas John R	-1032	C002	943-6252
2280	Rosevear Craig J	-1032	C002	943-0763
2281	Jensen Denny	-1032	C002	942-3951

RESIDENTS 6

N Anderson Ln *(LINDON)* 84042

220	**KINGWOOD CONSTRUCTION**	-1110	R003	785-1915

BUSINESSES 1

Anderson Way *(WEST JORDAN)* 84084

6815	Cope Furman B	-2501	C007	255-4644
6816	Bates F Fenton	-2502	C007	255-7939
6821	Strebel Dorothy M	-2501	C007	255-5705
6823	Bohman Steven	-2501	C007	561-6077
6826	Lundgreen Steven	-2502	C007	566-6842
6828	Jones Clarence E	-2502	C007	255-5444
6829	Holmes D I	-2501	C007	566-8146
6841	Olsen John O	-2501	C007	561-1207
6841	Olsen Jr John O	-2501	C007	561-1207
6852	Bouton Harold	-2502	C007	568-9558
6854	Long David H	-2502	C007	255-7099
6857	Jenkins Teri	-2501	C007	568-0942
6860	Dennis Harold H	-2502	C007	255-8431

RESIDENTS 13

Anderwood Dr *(RIVERTON)* 84065

14641	Finsand Jannie	-3718	R012	254-2713
14641	Wastwood A	-3718	R012	254-6563
14647	Anderson Steve	-3718	R012	254-1008

RESIDENTS 3

Andlor St *(SALT LAKE CITY)* 84117

4874	Hall James E	-6314	C023	278-9023
4875	Longmore Vel	-6313	C023	272-4953
4888	Hilbert Robert	-6314	C023	278-3811
4888	Hilbert Robert L	-6314	C023	278-2293
4895	Tedje Fred W	-6313	C023	277-4872

RESIDENTS 5

Andorra Ln *(SANDY)* 84093

8138	Kershaw Gary	-6718	C010	943-6237
8157	England Robert L	-6717	C010	943-4505
8158	Keller Gregg	-6718	C010	942-6792
8166	Beck Gerald H	-6718	C010	942-4429
8171	Hayes William T	-6717	C010	943-4356
8178	Bigelow Brent K	-6718	C010	943-0545
8185	Harrison Mark	-6717	C010	943-0062
8192	Hillner Steve	-6718	C010	942-5065
8195	Cook Deve	-6717	C010	942-1702
8206	McOmie Brad	-6716	C010	942-8676
8209	McOmie Donald S	-6715	C010	942-0078
8216	Burt Chad S	-6716	C010	944-5329
8228	Jensen Dennis	-6716	C010	942-8461
8231	Kramer Marshall	-6715	C010	943-6992
8244	Hudson B C	-6716	C010	942-5651
8245	Fairless Russ D	-6715	C010	942-1860
8253	Richardson Elmo T	-6715	C010	942-1570

RESIDENTS 17

Andover Ct *(SANDY)* 84094

1242	Welch James	-5669	C013	572-0973
1253	Jensen Leland	-5668	C013	572-6346
1254	Maclas Louis	-5869	C013	571-4405
1265	Monty Guy V	-5869	C013	572-6361
1266	Hall Joseph A	-5669	C013	571-0020
1274	Green L D	-5669	C013	572-3233
1276	Reid Terry K	-5669	C013	571-6522
1283	Cuppett Bruce	-5669	C013	571-5360
1284	Green L D	-5669	C013	572-3233
1289	Serdar Gary	-5669	C013	572-3752

RESIDENTS 10

Andra Dr *(SALT LAKE CITY)* 84120

4123	Nuttall Steven D	-5546	C023	965-1960
4124	Derrick J Richard	-5547	C023	969-4005
4137	Huston Brian G	-5546	C023	964-0631
4138	Gaisford Jay M	-5547	C023	966-7533
4149	Beckstead E	-5546	C023	968-3721
4152	Brewer Ken	-5547	C023	969-8081
4163	Profitt Stephen	-5546	C023	967-7362
4164	Paulich Donald	-5547	C023	968-6742
4175	Searle Jeff T	-5546	C023	966-1859

RESIDENTS 9

Andrea Cir *(SALT LAKE CITY)* 84116

773	Jensen Douglas	-1805	C014	355-4402
773	Osgerau Jack V	-1805	C014	359-2241
774	Monroe Paul M	-1805	C014	595-1322
782	Hewitt Peter A	-1805	C014	575-6846

RESIDENTS 4

Andrew Ave *(SALT LAKE CITY)* 84115

21	Miller George	-5310	C008	484-3374
325	McNeel Arnie	-5113	C005	487-3703

PARAMOUNT AVE 1995

Pamela Way (SALT LAKE CITY) (cont'd)

Address	Name	Zip+4	CarrRt	Phone
576	Denis Jacek	-2420	C001	363-3008

RESIDENTS 31

Pampas Dr (SANDY) 84094

Address	Name	Zip+4	CarrRt	Phone
10838	Newman Jay D	-4955	C014	572-6114
10851	Fadden Richard G	-4956	C014	576-9089
10852	Rhodes Dale	-4955	C014	571-8809
10866	Wirthlin A F	-4955	C014	571-7799
10906	Kenney David B	-4953	C014	571-4519
10921	McNeill George R	-4954	C014	571-5165
10922	Staples Jon	-4953	C014	576-0122

RESIDENTS 7

Pan American Dr (SALT LAKE CITY) 84107

Address	Name	Zip+4	CarrRt	Phone
226	Fowler Wade	-2726	C008	261-5771
227	Larsen Milton A	-2726	C008	263-1927
228	Riding V A	-2726	C008	262-1225
235	Hayes Isaac	-2726	C008	262-9111
236	Busby William A	-2726	C008	262-9502
244	Taylor N D	-2726	C008	288-2151
245	Everill Ellis C	-2726	C008	266-0873
246	Anderson J	-2726	C008	268-6707
249	Cowan V L	-2726	C008	266-7838
254	Miller Phyllis A	-2726	C008	265-9577
4388	Taylor Gary	-2729	C008	265-9529
4396	Toler C K	-2729	C008	263-3054
4410	McDonald Robert	-2731	C008	261-2492
4427	Petterborg M M	-2727	C008	261-0452
4436	Wall Ralph T	-2727	C008	261-2875
4437	Sheffield Kent	-2727	C008	262-5946
4443	Sargent Genevieve E	-2727	C008	263-0406
4446	Larsen C H	-2727	C008	268-0135
4448	Dickson D E	-2727	C008	262-1804
4449	Spriggs Helen	-2727	C008	261-1942
4451	Terry Earl M	-2727	C008	262-8514
4455	Ebarb Paul	-2727	C008	266-6968

RESIDENTS 22

Panama St (SALT LAKE CITY) 84115

Address	Name	Zip+4	CarrRt	Phone
2112	Wakefield Jack H	-2604	C009	467-7966
2115	Christensen K A	-2603	C009	484-7165
2116	Billings Fred	-2604	C009	467-3139
2150	Adair Mason	-2604	C009	484-5755
2169	Pederson Vivian	-2603	C009	466-4198
2171	Cimmers Robert H	-2603	C009	467-2832

RESIDENTS 6

Panamint Rd (SALT LAKE CITY) 84120

Address	Name	Zip+4	CarrRt	Phone
4810	Reynolds Sara	-2923	C006	966-3405
4811	Zaloznik L	-2922	C006	966-6734
4820	Swensen Lawrence P	-2923	C006	968-8224
4823	Brown Rickie L	-2922	C006	967-7782
4851	Muir Ruth	-2922	C006	969-1379
4874	Riggs Michael D	-2952	C006	968-7870
4890	Case L B	-2952	C006	964-8885
4895	Collings Kit	-2951	C006	969-2031
4900	Jackson Iclene	-2925	C006	966-4976
4907	Nelson Orlando	-2924	C006	967-6685
4912	Fogarty William	-2925	C006	967-2276
4917	Andrew Robert E	-2924	C006	966-0487
4920	Kerwood Arthur L	-2925	C006	964-6845
4927	Johnson Robert K	-2924	C006	969-5547
4930	Cantonwine M C	-2925	C006	957-2060
4939	Anderson Clair O	-2924	C006	969-2292
4946	Proctor Ted W	-2925	C006	959-0798
4951	Dean Robert	-2924	C006	968-7380
4956	Penderbast Stephanie	-2925	C006	969-0082
4961	Peterson Cloyd M	-2924	C006	969-1259
4966	Williams Steven	-2925	C006	967-3216

RESIDENTS 21

Panorama Cir (SALT LAKE CITY) 84124

Address	Name	Zip+4	CarrRt	Phone
2251	Sorenson G Lamar	-2804	C020	277-5600
2252	Wallin Dean	-2805	C020	278-9303
2252	Wallin Polly	-2805	C020	277-1858
2261	Jackson Roberta	-2804	C020	277-5366
2265	Timpson Richard H	-2804	C020	278-6584
2273	Sparreboom Peter	-2804	C020	278-8384
4239	Malheiro Raymond J	-2836	C020	278-3335
4245	Sonntag Christopher	-2836	C020	278-8908
4248	Johnson Reid H	-2800	C020	277-2123
4258	Stephenson Ted	-2800	C020	272-9047
4257	Fenton Anthony D	-2836	C020	277-5478

RESIDENTS 11

Panorama Dr (SALT LAKE CITY) 84124

Address	Name	Zip+4	CarrRt	Phone
2275	Swan Allen M	-2806	C020	272-1370
2289	Sivertson S	-2806	C020	278-2349
2290	Olsen Keith M	-2807	C020	272-2960
4184	Cowan Richard M	-2809	C020	277-9993
4190	Hughes Tom	-2809	C020	273-0831
4193	Quinn Thomas A	-2808	C020	277-8685
4197	Terrion John	-2808	C020	278-1413
4198	Hall R J	-2809	C020	278-3691
4204	Watts Raymond G	-2815	C020	277-2217
4207	Meyers C Lamar	-2810	C020	278-1548
4222	Traub Arthur C	-2815	C020	277-9968
4236	Williams Parnell Milto	-2815	C020	277-1756
4247	Shurtleff A Wallace	-2833	C020	277-0705
4250	Neff Gordon S	-2815	C020	277-3829
4260	Nelson Glen B	-2815	C020	278-4078

RESIDENTS 15

Panorama Way (SALT LAKE CITY) 84124

Address	Name	Zip+4	CarrRt	Phone
2170	Cummings C S	-2817	C020	272-2419
2175	Freeman Gordon	-2816	C020	278-4590
2186	Elde M G	-2817	C020	277-5407
2191	Newman Maury T	-2818	C020	277-6886
2200	Oldham Greg	-2818	C020	278-7767
2201	Sears A Garrett	-2819	C020	273-0125
2208	Boltc Walter C	-2818	C020	277-1706
2209	Robinson Michael B	-2819	C020	272-8883
2216	Heuser R E	-2818	C020	278-0113
2219	Peterson Paul Earl	-2819	C020	278-3435
2224	MacK Grant M	-2818	C020	277-0367
2232	Rankin John A	-2818	C020	278-0822
2242	Hunt Lamont C	-2818	C020	278-8617
2252	Bradshaw Gilbert L	-2818	C020	278-8973
2252	Ormond Janet	-2818	C020	278-0405
2255	Jensen Robert P	-2819	C020	277-6986
2262	Henderson Michael S	-2818	C020	272-2122
2272	Bybee Eve F	-2818	C020	278-5066
2280	Hunter David R	-2818	C020	273-0506
2292	Knight James L	-2818	C020	277-5880
2294	Wallin Randy	-2818	C020	277-0753

RESIDENTS 21

Pantera Ln (SALT LAKE CITY) 84106

Address	Name	Zip+4	CarrRt	Phone
1321	Sugg Robert Lewis	-4415	C017	272-9164
1325	Deland Wilma	-4415	C017	272-6255
1329	Martin J A	-4416	C017	272-0402
1333	Dreitzler D A	-4416	C017	272-8630
1339	Spidle T K	-4416	C017	272-5750
1347	Knight Rolland H	-4416	C017	277-6796
1349	Ferguson A E	-4416	C017	278-3168
1351	Velardo M J	-4416	C017	278-9415
3696	Nelson D	-4417	C017	278-0331
3698	Taylor Margery B	-4417	C017	272-6596
3704	Giannopoulos Rena	-4417	C017	278-1562
3706	Garcia L A	-4417	C017	273-9919
3707	Marston Milton R	-4416	C017	277-6437
3708	Millard C	-4417	C017	278-0727

RESIDENTS 14

Pappadopulos Ln (SANDY) 84093

Address	Name	Zip+4	CarrRt	Phone
7509	Farnsworth Ken	-6122	C014	942-4181
7529	Eldredge Brent H	-6122	C014	942-1117
7530	Morgan Joseph E	-6100	C014	944-0339

RESIDENTS 3

Paprika Cir (SALT LAKE CITY) 84118

Address	Name	Zip+4	CarrRt	Phone
5986	Streed G	-2433	C012	967-5741
5995	Neemia Maresa	-2419	C012	967-3709
6005	Yarborough Stan	-2419	C012	965-9754
6015	Sanborn D	-2419	C012	965-1215
6023	Hornsby John M	-2419	C012	969-4866
6024	Holloway R B	-2433	C012	969-7504

RESIDENTS 6

Paprika Dr (SALT LAKE CITY) 84118

Address	Name	Zip+4	CarrRt	Phone
2745	Rosander Joseph	-2434	C012	967-9229
2756	Sims R	-2435	C012	966-5859
2767	Jones K	-2434	C012	969-1855
2772	Craft J G	-2435	C012	968-6062
2791	Finley M E	-2455	C012	967-1531
2815	Sego Daniel	-2453	C012	964-5651
2828	Hailstone Randy	-2454	C012	966-4871
2842	Lawes Jonathan	-2454	C012	969-6784

RESIDENTS 8

Paracle Cir (FARMINGTON) 84025

Address	Name	Zip+4	CarrRt	Phone
136	Lueckler Norbert	-2244	R001	451-6362
138	Evans Daniel R	-2244	R001	451-6353
145	Arbuckle Robert W	-2244	R001	451-5185
148	Vance Scott A	-2244	R001	451-6166
157	Haacke Wayne L	-2244	R001	451-2666
164	Whipple Albert J	-2244	R001	451-0741

RESIDENTS 6

Parakeet Dr (SANDY) 84093

Address	Name	Zip+4	CarrRt	Phone
9089	Davidson Paul	-2885	C001	943-5210
9103	McDonald Thomas J	-2849	C001	942-3504
9111	Farr J A	-2849	C001	942-7111
9128	Gonzalez Dawn S	-2850	C001	944-0951
9136	Evens Bill	-2850	C001	942-5383

RESIDENTS 5

Paramount Ave (SALT LAKE CITY) 84115

Address	Name	Zip+4	CarrRt	Phone
238	Bagley Brian K	-5216	C005	484-6147
281	Tuft Byard R	-5215	C005	466-4959

RESIDENTS 2

Paris Ln (SALT LAKE CITY) 84124

Address	Name	Zip+4	CarrRt	Phone
914	Brunyer Tawnya	-2466	C033	264-1085
914	Chatfield Chris	-2466	C033	261-9668
914	Marnie Kirsten	-2466	C033	268-9221
914	Trappett Michael	-2466	C033	268-1544
914	Washburn Margie	-2466	C033	262-8098
914	Wheeler Nichole	-2466	C033	269-9037
935	Castro Sylvia	-2465	C033	288-0746
935	Clayton L	-2465	C033	265-0380
935	Conklin S R	-2465	C033	268-4204
935	Davis William	-2465	C033	268-2382
935	Forsythe J B	-2465	C033	261-4107
935	Riley Cleo	-2465	C033	266-9449
935	Russell John	-2465	C033	261-3274
935	Wright T F	-2465	C033	262-3263
945	Dutson D	-2464	C033	265-0726
945	Floyd Barbara	-2464	C033	266-7541
945	Kleynburg Irina	-2464	C033	264-9946
945	Knowlton Rachel	-2464	C033	265-3620
945	Lanier J	-2464	C033	269-9414
945	Martin A	-2464	C033	261-4403
945	Miller Shane L	-2464	C033	288-2709
945	Parker Terri	-2464	C033	264-9407
945	Snow Rebecca	-2464	C033	264-8041
945	Torres Pauline	-2464	C033	261-8190

RESIDENTS 24

Park Blvd (OGDEN) 84401

Address	Name	Zip+4	CarrRt	Phone
425	SUNCHASE APARTMENTS	-0583	C004	621-5574
445	PRAIRIE SCHOONER STEAK HOUSE	-0516	C004	392-2712
1490	OGDEN CITY ANIMAL SVC	-0800	C001	629-8244
1544	GEORGE S ECCLES DINOSAUR PARK	-0803	C001	393-3466

BUSINESSES 4

Park Cir (BOUNTIFUL) 84010

Address	Name	Zip+4	CarrRt	Phone
694	Hallows Mark B	-8345	C012	298-8760
696	Fultz Leroy W	-8345	C012	292-4604

RESIDENTS 2

Park Cir (SALT LAKE CITY) 84109

Address	Name	Zip+4	CarrRt	Phone
2510	Odekirk Jerry R	-4031	C015	277-1962
2511	Heath Robert C	-4031	C015	278-2041
2520	Sudar Frank	-4031	C015	277-6317
2521	Miller D J	-4031	C015	272-0875
2530	Elliott T J	-4031	C015	272-5600
2531	Andrus Heidi	-4031	C015	272-2881
2531	Sasich Nick	-4031	C015	272-9532

RESIDENTS 7

Park Ct (SALT LAKE CITY) 84106

Address	Name	Zip+4	CarrRt	Phone
3127	Smith Norman W	-1209	C016	486-9862
3148	Lemone Robert	-1210	C016	467-9136
3151	Breitling Don	-1209	C016	487-0502
3156	Adams Scott	-1210	C016	487-8707
3157	Triplett M	-1209	C016	485-7446
3161	Wellington Serene	-1209	C016	486-6654
3161	Wellington Shaddoc	-1209	C016	484-5533
3162	Baack E J S	-1210	C016	484-1758

Park Ct (SALT LAKE CITY) (cont'd)

Address	Name	Zip+4	CarrRt	Phone
3163	Caldwell Jerri	-1209	C016	486-3356
3164	Anderson Scott Al	-1210	C016	467-2593
3164	Fahndrich Dan	-1210	C016	487-2593
3166	Cowlishaw Larry B	-1210	C016	485-2177

RESIDENTS 12

Park Dr (PAYSON) 84651

Address	Name	Zip+4	CarrRt	Phone
80	ELK RIDGE CITY TOWN OFFICE	-9557	R002	423-2300

BUSINESSES 1

E Park Dr (KAYSVILLE) 84037

Address	Name	Zip+4	CarrRt	Phone
84	RELIABLE BUSINESS SYSTEMS	-2821	C007	546-1882

BUSINESSES 1

Park Pl (PARK CITY) 84060

Address	Name	Zip+4	CarrRt	Phone
1500	7-ELEVEN FOOD STORE	-7510	H006	649-8558
1505	SILVERTOWN LODGING	-7511	H006	649-9022
1650	BANC ONE MORTGAGE CORP	-7512	H006	649-8118
1650	FEIKES COMPUTER ENTERPRISES	-7512	H006	649-4509

BUSINESSES 4

Park Pl (SALT LAKE CITY) 84106

Address	Name	Zip+4	CarrRt	Phone
3521	Anderson Lynn C	-1102	C018	485-5002
3533	Lamborn Edwin L	-1102	C018	467-7675
3536	Parker T Burton	-1102	C018	467-1027
3540	Jaiswal Kamlesh	-1102	C018	486-9127
3542	Neumann Shaun	-1102	C018	466-0625
3544	Stokes P	-1102	C018	487-2353

RESIDENTS 6

E Park Pl (SALT LAKE CITY) 84121

Address	Name	Zip+4	CarrRt	Phone
5632	Peterson John E	-1202	C015	277-8817
5636	Swenson Don	-1202	C015	277-9133
5646	McDaniel Richard L	-1202	C015	278-7635
5652	Conlin Craig	-1202	C015	272-4263
5656	Johnson W Kent	-1202	C015	278-4286
5662	Cotterell N J	-1202	C015	272-4395
5672	Miller Jan	-1264	C015	278-2759
5676	Adams A H	-1264	C015	272-5465
5686	Huff Barthel	-1264	C015	278-6156
5692	Bloxham S A	-1264	C015	278-5983
5692	Johnson Kay	-1264	C015	278-2981
5696	Neilson John C	-1264	C015	278-2554
5726	Scoville Keith	-1243	C015	277-2163
5730	Reese A Wesley	-1243	C015	272-7186
5736	Campbell Robert W	-1243	C015	277-8916
5742	Snow Harlan C	-1243	C015	272-0873
5746	Reynolds P A	-1243	C015	277-3817
5752	Christian Keith J	-1243	C015	272-3042
5758	Thorpe Gean M	-1243	C015	272-3577
5762	Johnson Fairis	-1243	C015	277-8361

RESIDENTS 20

N Park Pl (SALT LAKE CITY) 84121

Address	Name	Zip+4	CarrRt	Phone
1550	Schwartz William G	-1240	C015	272-2582
1561	Clark J M	-1239	C015	278-5876
1589	Bassett Keith	-1239	C015	277-1271
1594	Hill I L	-1240	C015	278-2458
1598	Porter Doug	-1240	C015	649-3684
1602	Conrow Doug C	-1269	C015	277-3003
1602	Conrow Katie	-1269	C015	277-1155
1606	Clark Mike	-1269	C015	278-4959
1609	Willaims L S	-1241	C015	277-4797
1611	Perry Richard	-1241	C015	649-1947
1616	Corrigan Tom	-1269	C015	278-4962
1619	Boyce Brad	-1241	C015	649-4678
1619	Newell James P	-1241	C015	277-8272
1659	Jensen Gary R	-1241	C015	278-1740

RESIDENTS 14

W Park Pl (SALT LAKE CITY) 84121

Address	Name	Zip+4	CarrRt	Phone
5631	Benson David	-1265	C015	278-8689
5635	Shipman F Herbert	-1265	C015	278-3159
5643	Anderson Rex N	-1265	C015	277-8903
5647	Campbell Jay J	-1265	C015	278-3555
5651	Johnson Hal K	-1265	C015	272-6888
5659	Lopez Robert E	-1265	C015	277-8318
5663	Gurr Stan	-1265	C015	272-1164
5663	Shepherd Lynn	-1265	C015	272-1164
5667	Reynolds Thomas W	-1265	C015	272-4756
5713	Marlow N L	-1266	C015	278-4914
5717	Bishop Robert B	-1266	C015	278-2685
5719	Scribner Guy	-1266	C015	278-4324
5749	Evans J	-1266	C015	277-0377
5753	Moore Jerry L	-1266	C015	277-0863
5753	Moore Jerry W	-1266	C015	278-8616
5761	Bolander A	-1266	C015	277-6935
5763	Ashmead John C	-1266	C015	278-2256
5771	Carson Kel	-1266	C015	272-1662
5775	Earl M J	-1266	C015	278-7477
5777	Spencer Karen	-1266	C015	278-3230

RESIDENTS 20

Park St (GRANTSVILLE) 84029

Address	Name	Zip+4	CarrRt	Phone
7	GRANTSVILLE CITY HALL	-9671	R001	884-3411
7	GRANTSVILLE JUSTICE COURT	-9671	R001	884-6271
7	GRANTSVILLE POLICE DEPT	-9671	R001	884-6881
45	Droubay Mark	-9671	R001	884-0204
55	King Jimmy	-9700	R001	884-6323
70	Gillespie Jenny T	-9670	R001	884-5051
70	Gillespie Robert G	-9670	R001	884-5051
97	Bolinder S A	-9700	R001	884-6753
120	Anderson Brett	-9701	R001	884-6983
125	Sagers Robert	-9702	R001	884-3759
125	Williams Bonnie	-9702	R001	884-5593
161	Chaffin Bruce	-9703	R001	884-6730
163	Gateley Roland	-9703	R001	884-0457
166	Lemmon Dennis	-9701	R001	884-3249
186	Lemmon Dennis	-9701	R001	884-3249
195	Greenburg J A	-9703	R001	884-3432
196	Green Harold P	-9701	R001	884-3479
197	Christiansen Clint	-9703	R001	884-0660
215	Reed Danny	-9705	R001	884-6974
218	Sutton D	-9704	R001	884-6018
225	Keisel Guy	-9705	R001	884-6226
232	Hale Ivan	-9704	R001	884-6987
235	Barrus Edward	-9705	R001	884-3776
247	Jones Ronald D	-9705	R001	884-6895
248	Bell Doug	-9704	R001	884-3049

Park St (GRANTSVILLE) (cont'd)

Address	Name	Zip+4	CarrRt	Phone
254	Hunt E	-9706	R001	884-0321
255	Gustaveson Frank	-9707	R001	884-3422
282	Ellis Jack	-9706	R001	884-5527
274	Green A R	-9706	R001	884-3347
279	Mascherino Don	-9707	R001	884-6471
286	Perkins David	-9706	R001	884-6988
291	Black Jim	-9707	R001	884-0619
296	Brothers Loajean	-9706	R001	884-6368

RESIDENTS 30 BUSINESSES 3

Park St (MIDVALE) 84047

Address	Name	Zip+4	CarrRt	Phone
486	Cigarroa Ben	-2557	C003	568-9033
492	Christensen Hal J	-2557	C003	562-2274
507	Colby David	-2529	C003	566-3261
573	Koos Joseph J	-2550	C003	255-4408
581	Loulias Peter	-2550	C003	255-4606
587	Cerrone Mike	-2550	C003	255-0604
621	Riddle Arnold Gene	-2564	C003	565-1409

RESIDENTS 7

Park St (SALT LAKE CITY)

Address	Name	Zip+4	CarrRt	Phone
	Ross Vicki			649-7891

ZIP CODE 84102

Address	Name	Zip+4	CarrRt	Phone
600	Bator Cecil	-3325	C012	649-1683
600	Tomey Merle	-3325	C012	649-1625
601	Obryan Frank	-3324	C012	649-3195
602	Swanson Bob	-3325	C012	649-4150
605	Newcomb John	-3324	C012	649-8404
606	Arenskov Alane	-3325	C012	649-7159
607	Bender John	-3333	C012	364-2910
607	Garcia Angel	-3333	C012	364-4858
607	Jaikaran Mahendra Bers	-3333	C012	355-3965
607	Lemmon Tammy B	-3333	C012	596-2402
610	Caulfield Sunshine	-3325	C012	647-9069
611	Hall Max W	-3332	C012	521-5309
611	Tokuno Kaguki	-3332	C012	539-1952
615	Dempsky Ken	-3324	C012	649-4586
620	Barnhill Brian	-3385	C012	363-1954
620	Field David	-3385	C012	359-1850
621	Strachan Gordon	-3324	C012	649-1569
622	Brown Gary G	-3385	C012	328-9048
627	Hayes Dennis	-3324	C012	647-0759
627	Herndon William	-3324	C012	649-5124
627	King Adrian	-3324	C012	649-0258
627	Liese S R	-3324	C012	649-4095
627	Pappas Mark	-3324	C012	647-5842
627	Riley John P	-3324	C012	649-6224
627	Shwalm Rhonda	-3324	C012	649-0256
626	Heisler Don	-3385	C012	531-7320
626	Poulter Jim	-3385	C012	595-8934
630	Anderson Emilie	-3385	C012	328-2946
630	Evans M Paul	-3385	C012	596-8624
632	Davis Ben	-3385	C012	322-4879
640	Miles Basil T	-3385	C012	363-8629
643	Shelley Mark	-3324	C012	364-4336
657	Poppe Ellen Jane	-3324	C012	649-1166
703	Watts Burnis	-3315	C012	649-9282
713	Martinez Lara	-3315	C012	532-0748
721	Kinzie G	-3315	C012	328-2626
729	Larsen Robert P	-3315	C012	322-4333
734	Sullivan Petrick	-3316	C012	359-4821
739	Bradakis Mark	-3315	C012	364-3251
743	Flores Armando	-3328	C012	359-1305
747	Sidwell David	-3328	C012	363-4637
751	Dolinger Ed	-3328	C012	532-3708
755	Cross Thomas H	-3326	C012	531-6949
759	Billow Mae	-3328	C012	355-1828
765	Gardunio Patsy	-3328	C012	363-1803
801	Cutler C	-3348	C012	596-1510
808	Hill Tim T	-3318	C012	521-4530
808	Stone Eugene D	-3318	C012	521-8520
808	Stone Michelle K	-3318	C012	521-8520
809	Larsen Russell	-3347	C012	364-6001
809	Thuong Dung	-3347	C012	534-0334
816	Morales Delfina	-3318	C012	328-4052
819	Whaley Ronald R	-3317	C012	649-8203
821	Tarbet M	-3317	C012	359-4119
825	Hougaard Michael J	-3317	C012	322-0952
825	Parkinson Stephen R	-3317	C012	355-5382
825	Stephens David L	-3317	C012	359-3725
828	Whitaker Bryce	-3318	C012	363-4528
840	Bohman Allisa	-3345	C012	539-1843
840	Brandeis Charles	-3345	C012	355-4510
840	Cottam Margo	-3345	C012	532-7412
841	Jurkens B	-3317	C012	649-5635
841	Rather Garnett	-3317	C012	649-4921
841	Walden John	-3317	C012	649-3084
844	Dodge Jennifar	-3346	C012	531-6149
844	Morgan Kelly	-3346	C012	533-9107
844	Reeves David	-3346	C012	532-5341
844	Robarge Lee	-3346	C012	539-1829
846	Griffin Gus	-3318	C012	355-3554
847	Burns Ruth J	-3317	C012	355-3205
849	Funau Tevida	-3317	C012	364-6908
852	Morgan J	-3318	C012	521-7015
856	England Ken	-3318	C012	359-6869
857	Jones Walden H	-3317	C012	359-5366
859	Brown Kevin M	-3317	C012	328-6463
880	Fugate Dave	-3318	C012	534-0320
880	Kirby C L	-3318	C012	534-0320
875	Summers A	-3317	CD12	521-3606

ZIP CODE 84105

Address	Name	Zip+4	CarrRt	Phone
1300	Zundel Leandra	-2031	C013	647-0207
1301	Knudson G	-2030	C013	649-0984
1304	Keim Michael W	-2031	C013	649-0477
1305	Blair Susan A	-2030	C013	649-2963
1312	Roberts John E	-2031	C013	649-4257
1313	Halbersleben Robert	-2030	C013	649-7114
1313	Hommal J	-2030	C013	647-9827
1323	Galloway Mark C	-2030	C013	649-6817
1326	Hooper Mark	-2031	C013	647-0602
1327	McPolin Nan R	-2030	C013	649-9417
1333	Gee Kelly O	-2030	C013	649-9892
1345	Kurtz Ken	-2030	C013	485-1137
1347	Marquez Aaron	-2030	C013	487-8131
1354	Davis McKay	-2031	C013	487-7924
1355	Sasaki Arthur H	-2030	C013	484-1725
1359	Stone Eugene V	-2030	C013	466-2008
1362	Gruber Josef	-2031	C013	487-2848
1367	Voorhees Jonathan	-2030	C013	485-9641
1370	Pearson Leland O	-2031	C013	487-3742
1378	Brett Del	-2031	C013	649-5145
1378	Crabbs Albert	-2031	C013	649-2438
1378	Grayzel Alfred	-2031	C013	649-2181
1378	Hartzell John	-2031	C013	484-7326
1384	Lintner Marion R	-2031	C013	847-0797
1384	Radebaugh Lee	-2031	C013	649-1955
1384	Wallis Barbara J	-2031	C013	649-1357
1384	Wilson Barbara	-2031	C013	649-4490
1386	Eickhoff Larry	-2031	C013	649-6980

TP	Adjoining	Source
-	✓	R. L. Polk Co., Publishers

S 2ND W 1995

S 2nd E *(SALT LAKE CITY)* *(cont'd)*

Address	Name	Zip+4	CarrRt	Phone
3695	Knowlden S	-4801	C017	261-1029
3700	Christiansen T R	-4804	C017	266-2595
3730	Kunz Paul	-4804	C017	262-4384
3733	Smith Alex Lee	-4803	C017	266-0719
3740	Gibb Tammy	-4804	C017	268-1702
3740	MacKert M L	-4804	C017	263-7826
3740	Trexler Tom	-4804	C017	266-8657
3749	Mitani Jeff	-4803	C017	263-7748
3750	Petersen Ron B	-4804	C017	266-9451
3760	Milavec Edith	-4804	C017	288-1846
3760	Miller James M	-4804	C017	288-2261
3765	Abernethy Terry L	-4844	C017	268-0152
3796	Burdick B J	-4825	C017	262-1762
3811	Salmon Victor	-4805	C017	262-1129
3831	McBride H J	-4805	C017	256-9818

RESIDENTS 172

S 2nd E *(TOOELE)* 84074

Address	Name	Zip+4	CarrRt	Phone
215	**ROBERT D AMOTT DDS**	-2714	C003	882-4421
253	**CHURCH OF JESUS CHRIST-LDS**	-2714	C003	882-1672
253	**CHURCH OF JESUS CHRIST-LDS**	-2714	C003	882-3082

BUSINESSES 3

S 2nd W *(BOUNTIFUL)* 84010

Address	Name	Zip+4	CarrRt	Phone
63	Newman Mike	-8732	C002	298-3208
73	Cowley Bruce N	-8732	C002	292-5103
760	McDonald Hiram S	-7236	C005	295-5787
889	Shelton Shaun D	-6355	C005	299-1360
953	Willmore Steve	-6310	C005	295-5897
955	Rencher Mark	-6310	C005	298-8311
957	Eggett Brett	-6310	C005	298-6381
959	Tibbitts Dan	-6310	C005	298-2054
1095	Boggess Dirk	-6353	C005	292-4570
1095	Olson M	-6353	C005	292-8144
1195	Miller Eva B	-6313	C005	295-2576
1240	Kossin Benno J	-7406	C005	295-8330
1260	Barber Phillip R	-7406	C005	295-0191
1280	Swallow Charles	-7406	C005	292-6328
1285	Hanson John D	-7401	C005	292-5542
1285	Nielson David R	-7401	C005	299-1655
1309	Kagie Val L	-7402	C005	295-0886
1310	Boog Bob L	-7402	C005	292-9507
1310	Lemke B	-7402	C005	295-4314
1343	Mercer John	-7402	C005	299-1635
1350	Reynolds V Vee	-7402	C005	295-4061
1452	Ostler Alan P	-7405	C005	298-8425
1462	Penman Michelle	-7405	C005	295-5778
1475	Jensen Brian	-7404	C005	292-8176
1541	Anderson M G	-7503	C029	298-7421
1577	Jordan Clair	-7503	C029	298-3508
1593	Huff Ralph J	-7503	C029	292-0862
1609	Noorda Lavar G	-7505	C029	292-2834
1623	Dowler Charles H	-7505	C029	292-1314
1637	Herron Fred O	-7505	C029	295-6373
1643	Kelsey Jason	-7505	C029	298-1126
1647	Feller Albert	-7505	C029	295-2039
1656	Ostermiller Jerry	-7506	C029	298-0108
1676	Moulton Kirk J	-7506	C029	292-2581
1681	Prutzman Karen J	-7505	C029	292-0056
1711	Garison Ken	-7507	C029	295-6914
1715	Merry Michael	-7507	C029	298-8914
1765	Wilds Harry W	-7507	C029	295-4429
1795	Haacke Rulon B	-7507	C029	295-3822
1822	Colombi Carman O	-7557	C019	298-2631
1824	Carlson Troy	-7557	C019	298-7552
1826	Carlson Robert M	-7557	C019	298-3829
1840	Webster Dean P	-7557	C019	295-7125
1880	Lundgren W C	-7557	C019	295-0839
1885	Dodd Bill H	-7549	C019	292-4148
1889	Parrish Lynn F	-7549	C019	292-7687
1893	Parrish John Reed	-7549	C019	292-4660
1893	Wahlstrom R P	-7549	C019	292-5546
1895	Miller Craig	-7549	C019	292-4032
1903	Isakson Scott	-7556	C019	292-5458
1910	Cook William E	-7554	C019	298-6375
1912	Jensen A C	-7554	C019	292-3118
1940	Robertson James H	-7554	C019	295-7065
1963	Wilson George Richar	-7555	C019	292-3068
1975	Bott Ralph M	-7555	C019	295-4786
1990	Beyer John H	-7554	C019	295-0644
2031	Caldwell Juliet	-7553	C019	292-1334
2165	Williams Dan	-7552	C019	298-5339
2171	Welch Delbert L	-7552	C019	295-2839
2181	Auger Keyth	-7552	C019	292-7793
2181	Tibbitts Chris	-7552	C019	292-4218
2326	Fedje Joseph	-7644	C019	292-3554
2329	East Jim K	-7642	C019	292-8634
2336	Earl Hal	-7644	C019	295-7176
2343	East Keith	-7642	C019	295-3169
2349	East Glen	-7642	C019	295-3229
2366	Dennis Clayton	-7643	C019	295-3013
2382	Miller J E	-7643	C019	292-3958
2392	Beard Russell	-7643	C019	295-3829
2428	Ellis Martell T	-7639	C019	295-0339
2511	Smith Elmore F	-7637	C019	295-6506
2549	Cleverly P	-7637	C019	292-7130
2569	Cleverly Willard F	-7637	C019	295-2139
2583	Christiansen J A L M	-7637	C019	292-6494
2687	Jensen R Charles	-6465	C024	298-0665
2702	Sannar Steven	-6432	C024	292-5667
2721	Brewster Fred	-6431	C024	298-9116
2732	Matern Roger H	-6432	C024	295-6123
2747	Johnson J R	-6431	C024	298-5995
2796	Ketcham Fred J	-6432	C024	292-2294
3211	Price Lee	-6529	C013	292-8331
3211	Price Lee	-6529	C013	295-6347
3218	Schulthies Don F	-6528	C013	292-3218
3221	Rudelich Jan	-6529	C013	295-9764
3242	White Del	-6528	C013	298-4974
3243	Pohlman Gregory	-6529	C013	292-2590
3273	Price Jeff	-6529	C013	292-3399
3292	Carey Michael Lloyd	-6528	C013	295-5810
3318	Robinson Reid A	-6629	C013	298-2664
3327	Jones Walter H	-6630	C013	298-0673
3362	Salvatori Gene	-6631	C013	292-2519
3363	Mavin Reginald S	-6630	C013	295-6352
3363	Mavin Richard S	-6630	C013	295-8352
3387	Reed Elmer W	-6630	C013	295-0634
3387	Reed Mark W	-6630	C013	292-4929
3392	Petersen Alvin F	-6631	C013	295-9201

RESIDENTS 96

S 2nd W *(HEBER CITY)* 84032

Address	Name	Zip+4	CarrRt	Phone
15	Archibeld William R	-1842	C002	654-0384
26	Hendricksen Paul B	-1843	C002	654-1297
34	Ivie Steven G	-1843	C002	654-2294
45	Leatham Dennis	-1842	C002	654-4668
60	Anderton Ray	-1843	C002	336-2300

S 2nd W *(HEBER CITY)* *(cont'd)*

Address	Name	Zip+4	CarrRt	Phone
65	Moorman L L	-1842	C002	654-3294
65	Porter Harvey	-1842	C002	336-2768
70	Rasband M C	-1843	C002	654-3818
75	Hull Grant	-1842	C002	336-2612
114	Stephenson I	-2017	C002	654-3884
120	Ovard Everett	-2017	C002	336-5829
140	Lewis Robert	-2017	C002	654-1231
159	Snow V H	-2016	C002	654-0271
170	Stratton Kenneth L	-2017	C002	654-2970
190	Sweat David	-2017	C002	654-2857
208	Letarte Matt	-2019	C002	654-3056
211	Murdock G Merrol	-2018	C002	654-1596
225	Richins Robert P	-2018	C002	336-2234
270	Smith Douglas D	-2019	C002	654-4048
271	Gale Stephen L	-2018	C002	654-2193
275	Huffaker Leon C	-2018	C002	654-2719
325	Edwards Ralph J	-2208	C002	654-1156
344	Peterson Chris	-2207	C002	654-2961
365	Bethers Kent	-2208	C002	654-5035
366	Tree Ron	-2207	C002	654-0389
418	Mahoney Larry	-2209	C002	654-3244
445	Grams Donald	-2208	C002	654-2261
470	Mahoney Errol J	-2209	C002	654-0689
484	Mahoney Denton T	-2208	C002	654-4724
484	**NEW LEARNING POWER**	-2209	C002	654-5100
490	Broadhead Bryan J	-2209	C002	654-5351
509	Young Wilson	-2210	C002	654-1454
528	Giles Ralph F	-2211	C002	654-0736
558	Giles Merle	-2211	C002	654-3222
575	Berg Mark	-2210	C002	654-5208
709	Luke Lloyd	-2453	C002	654-1718
830	Bradshaw Jeffery M	-2440	C002	654-0653
831	Vreeken Keith	-2438	C002	654-5568
860	Thurber Michael	-2458	C002	654-1926
875	Bolingbroke Troy	-2457	C002	654-5021
900	Bodily Howard L	-2401	C002	654-1223
910	Holmes Cory	-2401	C002	654-0968
940	Zamarin Greg	-2401	C002	654-4418
950	Tausch Walt	-2401	C002	654-4306

RESIDENTS 43 BUSINESSES 1

S 2nd W *(SALT LAKE CITY)* 84101

Address	Name	Zip+4	CarrRt	Phone
141	Elder Guy	-1335	C009	359-9334
246	Ruthruff Steven	-1801	C005	531-7153
252	Christopher James W	-1801	C005	364-4661
255	Dransfield Darin	-1803	C005	532-1920
275	Morrow David	-1803	C005	328-4132
285	Hood Jerry	-1803	C005	359-0630
333	McBeth Craig S	-1805	C005	533-0211
333	Petersen Michael J	-1805	C005	533-0211
343	Knight Chet	-1805	C005	322-2001
357	Rogers B Kay	-1805	C005	364-5447
357	Smith Scott H	-1805	C005	359-9300
422	Bowden Elizabeth A	-2301	C005	524-2004
437	Kennard Aaron D	-2319	C005	535-5983
666	Kidd Tracy	-2705	C004	596-9264
669	Ayala C Theodore	-2706	C004	364-9417
669	West Orson B	-2706	C004	532-5951
672	Monson M	-2705	C004	532-6451
672	Ward P	-2705	C004	355-3940
676	Briceno Arlene	-2705	C004	364-1707
680	Gallegos Thomes E	-2705	C004	355-8160
731	Percell George	-2708	C004	539-0740
735	Lane M	-2708	C004	533-8705
817	Lyon K A	-2902	C004	596-0643
821	England Merrill Rebecca	-2902	C004	328-8556
825	Moore Wesley E	-2902	C004	359-2851
829	Hurtado George	-2902	C004	364-4857
830	Versluis R Michael	-2901	C004	363-8442
833	Royster Edward J	-2902	C004	355-8635
834	Dawson Robert A	-2901	C004	364-3038
835	Kirby Victor	-2902	C004	359-6543
841	Barcelon Malisa	-2902	C004	539-0458
851	Barcelon Sharon	-2902	C004	355-4710
855	Long E J	-2902	C004	359-4821
857	Falcone Cermine	-2902	C004	364-7306
858	Cooper Gary D	-2901	C004	521-5691
859	Lopez Delcia	-2902	C004	328-8123
862	James Joseph H	-2901	C004	532-3043
921	Bridgewaters C D	-2937	C004	355-9373
925	Morrison Kenneth	-2937	C004	363-7500
942	Pearson Miriam	-2936	C004	322-1407
943	Pitzer Lynn	-2937	C004	364-9871
967	Larocco Viola T	-2937	C004	364-6880
1039	Muth Larry P	-3006	C010	521-2047
1049	Norris Stephen F	-3006	C010	532-6101
1055	Troxel John	-3008	C010	322-1533
1059	Hardy R P	-3006	C010	363-7344
1091	Crosby Michael	-3002	C010	531-8925
1121	Cardenas Pasqual	-3004	C010	521-8016
1127	Anderson Robert C	-3004	C010	363-9418
1161	Olsen Jennifer	-3005	C010	487-4323
1167	Avuirre Ofelia	-3005	C010	364-4306
1171	Vargas Rogelio	-3005	C010	530-0128
1188	Ulibarri M B	-3001	C010	363-3469

RESIDENTS 53

S 2nd W *(TOOELE)* 84074

Address	Name	Zip+4	CarrRt	Phone
65	**CHURCH OF JESUS CHRIST-LDS**	-2002	C010	882-5151
283	**GARY R GOWANS DVM**	-2640	C010	882-4100

BUSINESSES 2

2nd St *(OGDEN)* 84404

Address	Name	Zip+4	CarrRt	Phone
259	**COUNTRY LANE CHILD CARE**	-3985	C022	393-3587
301	**BUTTERS WELDING**	-3949	C022	392-4047
333	**BEST DRESS CLEANERS**	-7406	C022	782-1616
333	**C & C FLOWERS & GIFT SHOPS**	-7406	C022	629-0334
333	**EAGLE ELECTRONICS**	-7406	C022	394-7231
333	**FRIENDS-Z-INC**	-7406	C022	394-4387
333	**HEIRLOOM GLASS & GIFT**	-7406	C022	393-3025
333	**MOVIE BUFFS**	-7406	C022	394-2651
333	**SUN TAN CITY TANNING SALON**	-7406	C022	393-3993
333	**SUSAN'S HAIR GALLERY**	-7406	C022	392-0792
333	**TAN PONG**	-7406	C022	392-3770
360	**FAMILY VISION CTR**	-3950	C022	394-5709
361	**BURGER KING**	-3949	C022	399-2251
362	**BELTONE OF OGDEN**	-3950	C022	392-2058
369	**JIFFY LUBE**	-3949	C022	394-3000
373	**UTAH ALCOHOLIC BEVERAGE STORES**	-3949	C022	393-2592

2nd St *(OGDEN)* *(cont'd)*

Address	Name	Zip+4	CarrRt	Phone
428	**ONE HOUR CLEANERS**	-6329	C022	392-7821
432	**DICK'S BARBER & STYLING**	-6329	C022	399-0125
434	**NEW TEMPO HAIR DESIGN**	-6329	C022	393-9144
440	**HOOPES FAMILY DENTISTRY**	-6329	C022	399-9470
442	**TERRY'S NAIL CORNER**	-6329	C022	393-7450
455	**SUPER WASH**	-6328	C022	627-5848
460	**FRAN BROWN & CO COLLEGE-BEAUTY**	-6329	C022	621-6656
460	**LINDA'S FLORAL**	-5329	C022	399-5842
460	**WILLIS CLOTHING CO**	-6329	C022	393-2445
789	**KINGS KIDS**	-4415	C012	394-5835
805	**ASCENSION LUTHERAN CHURCH**	-4417	C012	393-6517
1024	**V & R FINANCIAL CONSULTANTS**	-4515	C012	394-1239
1111	**WESTERN PLEASURE ADVERTISING**	-4504	C012	392-1669

BUSINESSES 29

N 2nd St *(TOOELE)* 84074

Address	Name	Zip+4	CarrRt	Phone
240	**JEHOVAH'S WITNESSES TOOELE**	-2234	C004	882-2011

BUSINESSES 1

S 2nd St *(TOOELE)* 84074

Address	Name	Zip+4	CarrRt	Phone
255	**HOME COMFORT SVC**	-2710	C006	882-3277
295	**CIRCLE V SPORTS**	-2710	C006	882-1860

BUSINESSES 2

W 2nd St *(OGDEN)* 84404

Address	Name	Zip+4	CarrRt	Phone
389	**BIG D CONSTRUCTION CORP**	-4205	C002	392-3200
471	**PINE VIEW WATER SYSTEMS**	-4207	C002	621-6555
499	**DIAMOND BAR VINYL**	-4207	C002	393-9339
499	**ILMS**	-4207	C002	621-5126
499	**R & K MFG**	-4207	C002	621-7194

BUSINESSES 5

W 2nd N *(BOUNTIFUL)* 84010

Address	Name	Zip+4	CarrRt	Phone
92	Page Corey	-6119	C004	298-6312
93	Price Thomas F	-6118	C004	298-7349
138	Martin N	-6121	C004	298-1592
145	Dixon Stephen	-6120	C004	292-3982
152	Hess Brent	-6121	C004	292-5920
155	Hughes H Preston	-6120	C004	295-2052
175	Mabey John M	-6120	C004	295-3024
185	Rowley Gene M	-6120	C004	299-1987
185	Smith Larry P	-6120	C004	299-1987
195	Franklin Ned	-6120	C004	292-3815
217	Vanfleet Michael	-7005	C004	298-7487
245	Cutler James	-7005	C004	292-9538
250	Gorham Bruce	-7001	C004	298-9223
265	Anderson Jacob	-7005	C004	295-2977
273	Smedley O W	-7005	C004	295-1924
300	Perry Frank D	-7007	C004	295-0267
309	Parkin Charles W	-7006	C004	295-3714
336	Mathews Elmo Lee	-7007	C004	295-6870
345	Bailey Lorna	-7006	C004	298-3016
352	Cook John D	-7007	C004	295-5976
355	Vanwagoner Alan	-7006	C004	295-7294
390	House Clarence L	-7007	C004	295-2129
441	Allman Sam	-7008	C004	298-9194
441	Putman Jeff	-7008	C004	292-8875
447	Lefevre Grant	-7008	C004	292-0394
466	Dye Richard A	-7009	C004	298-1369
478	Argyle Earl H	-7009	C004	295-8970

RESIDENTS 27

W 2nd N *(HEBER CITY)* 84032

Address	Name	Zip+4	CarrRt	Phone
50	Vanwagoner William J	-1617	C001	654-2268
60	**JEFF KUMMER CONSTRUCTION**	-1617	C001	654-2418
60	Kummer Jeff L	-1617	C001	654-2418
95	Brown C R	-1618	C001	654-5703
110	Hathaway Clark	-1619	C001	654-4383
158	Boyd Cameron	-1619	C001	654-5494
212	Swain Jay W	-1621	C001	654-1083
235	Ledger Victoria	-1620	C001	654-0814
237	Nielsen Donna	-1620	C001	654-0814
245	Bonner Pat	-1620	C001	654-5997
247	Sweat Paul	-1620	C001	654-5405
248	Witt Floyd L	-1621	C001	654-0394
258	Welch Richard	-1621	C001	654-2507
265	McDonald Mex	-1620	C001	654-4905
287	Sessions Donald	-1620	C001	654-1158
290	Cummings Syndi	-1621	C001	654-1132
312	Sessions Burnell	-1623	C001	654-1638
326	Jacobsen Matt	-1623	C001	654-5580
346	Smith Arthur L	-1623	C001	654-2103
364	Finnegan William J	-1623	C001	654-1108
390	Medler Clifford	-1623	C001	654-2291
412	Bell John R	-1625	C001	654-4745
425	Reiss David	-1624	C001	654-3773
445	Chatwin Maurice	-1624	C001	654-2614
456	Georgio Paul H	-1625	C001	654-3957
475	Mason George L	-1624	C001	654-1092
490	Pace Shawn Thomas	-1625	C001	654-5413
575	Williams J Bruce	-1626	C001	654-1070

RESIDENTS 27 BUSINESSES 1

W 2nd N *(SALT LAKE CITY)* 84103

Address	Name	Zip+4	CarrRt	Phone
54	Elkins Allan D	-4501	C016	359-6530
54	McCollum Lanelle	-4501	C016	359-6530
80	Snyder David	-4501	C016	521-2649
70	Hayes C	-4501	C016	363-8211
70	Pederson Wayne C	-4501	C016	328-8505
74	Clabby D	-4501	C016	531-0959
74	Maltby Michael	-4501	C016	521-0915
74	Nielsen Grag L	-4501	C016	538-0942
74	Oldroyd Paula	-4501	C016	537-7689
76	Blackwelder Carl K	-4501	C016	355-3802
80	Olsen Brad	-4501	C016	531-0304
166	Andersen S	-4571	C018	364-7309
166	Anderson Darci	-4571	C018	521-6564
168	Christensen Darrin Kelp	-4571	C018	322-3511
166	Moore Lisa	-4571	C018	322-3511
166	Turley David	-4571	C018	355-8349
168	Turley F	-4571	C018	537-7249

W 2nd N *(SALT LAKE CITY)* *(cont'd)*

Address	Name	Zip+4	CarrRt	Phone
206	Blymiller Joan	-1101	C018	521-5039
206	Fallentine Ralph	-1101	C018	328-3517
213	Romero Francisco	-1102	C018	521-2422

ZIP CODE 84116

Address	Name	Zip+4	CarrRt	Phone
555	Zavala Jose Jesus	-3402	C012	359-5589
557	Jaramillo Orlando	-3402	C012	364-0402
577	Velasquez E	-3402	C012	530-0320
579	Valdez P	-3402	C012	363-2408
613	Harper Tom	-3404	C012	328-8550
618	Butler Duwayne F	-3467	C012	596-9101
621	Rhea Ray	-3404	C012	328-4226
625	Martin Guillermo	-3404	C012	355-7009
725	Donaworth David	-3311	C007	328-1565
739	Olsen Rod	-3311	C007	533-8278
747	Lasater Forest T	-3311	C007	596-7146
810	Creager Russell	-3314	C007	531-9405
815	Miller Mont	-3313	C007	322-3633
834	Nielsen Elizabeth	-3314	C007	532-7346
840	Bowen Jack J	-3314	C007	595-6737
852	Uliberri Alfonso	-3314	C007	539-8530
858	Myers A E	-3314	C007	521-2831
862	Edmunds Henry J	-3314	C007	595-6738
866	Escobedo David	-3314	C007	363-8103
878	Kobayashi S Peter	-3314	C007	595-6730
904	Wright James L	-3316	C007	363-9142
908	Parker A J	-3316	C007	521-8299
918	Avila Claudio M	-3316	C007	355-8102
919	Bright Charles H	-3355	C007	596-3899
921	Webster Dennis	-3355	C007	596-3910
936	Roderick Joe	-3316	C007	596-3903
942	Scott Willard E	-3316	C007	359-0829
958	Reyes Salvadore	-3316	C007	596-1385
1286	Pay Linda V	-3208	C010	595-6954
1290	Smith Orrin E	-3208	C010	539-0409
1312	Bosh D R	-3210	C010	595-6947
1316	Brimmer Larry	-3210	C010	539-1334
1322	Brown James M	-3210	C010	539-1929

RESIDENTS 53

W 2nd N *(TOOELE)* 84074

Address	Name	Zip+4	CarrRt	Phone
72	**BENROTH'S SKI & SAIL**	-1631	C009	882-2274
350	**LANDMARK APARTMENTS**	-2673	C009	882-7557
350	**RECREATION COMPLEX**	-2673	C009	882-6160

BUSINESSES 3

W 2nd S *(BOUNTIFUL)* 84010

Address	Name	Zip+4	CarrRt	Phone
126	Bylngton Todd	-6218	C002	292-3334
135	Campbell Rick	-6217	C002	292-0694
140	Simmons Bruce	-6218	C002	295-9486
146	Conde Stuart W	-6218	C002	298-1290
156	Weidauer Danny R	-6218	C002	298-2441
159	Alfred Dale	-6217	C002	292-3972
166	Stuber Harvey	-6218	C002	295-3644
375	Bybee Craig	-8705	C002	298-1030
378	Rasmussen Ray C	-8742	C002	298-0051
379	Vantussenbrook Eugene	-8705	C002	295-6339
386	Argyle Vaughn	-8742	C002	292-6513
386	Holbrook Owen A	-8742	C002	295-2893
387	Jackson Marvin M	-8705	C002	295-2993
395	Lewis Richard J	-8705	C002	295-1495
396	Anderson Larry	-8742	C002	298-8390

RESIDENTS 15

W 2nd S *(HEBER CITY)* 84032

Address	Name	Zip+4	CarrRt	Phone
35	**SWING TIRE & AUTO CTR**	-2004	C002	654-1300
76	**BELLOWS GLASS**	-2005	C002	654-0662
114	Scow Gardner	-2007	C002	654-2136
125	Bellows Merrill	-2006	C002	654-0582
164	Mair Michael	-2007	C002	654-3436
165	Hicken Don L	-2006	C002	654-0504
170	Morgan Monte	-2007	C002	654-5532
176	Herrera Fred	-2007	C002	654-3836
241	Babb Ernest L	-2008	C002	654-1785
257	Mortensen Gary	-2008	C002	654-3587
290	Adams Harry	-2009	C002	654-2722
332	Richardson George J	-2011	C002	654-0325
360	Pitts George	-2011	C002	654-1460
363	Clegg Almon G	-2010	C002	654-1470
390	Collins P	-2011	C002	654-4169
416	Richardson Reva N	-2013	C002	654-2218
460	Horrocks Russell	-2013	C002	654-1490
463	Taft J	-2012	C002	654-3340
465	Gines Yuleta	-2012	C002	654-0154
480	Bergin Betty	-2013	C002	654-0296
490	Horrocks Kenneth	-2013	C002	654-0858

RESIDENTS 19 BUSINESSES 2

W 2nd S *(SALT LAKE CITY)* 84101

Address	Name	Zip+4	CarrRt	Phone
70	Sanders Shane	-1603	C003	531-6902
74	Petterson S R	-1603	C003	531-7212
82	Case Leslie	-1603	C003	364-4862
166	Wilcox Bill	-1411	C005	359-8220
243	Rosado Manuel A	-1304	C005	521-8234
255	Rabin Phil	-1304	C005	531-9448
270	Wiseman Erma L	-1303	C005	355-4867
460	Davidson Dwight	-1113	C005	328-2043
520	Scapicchi Adello	-1115	C005	534-1004
566	Webb Wellington T	-1115	C005	596-3300
627	Lackey Steve	-1004	C005	696-8237

ZIP CODE 84104

Address	Name	Zip+4	CarrRt	Phone
725	Tomlin Valerie	-1007	C005	521-7519
812	Adam Johann	-1111	C005	538-0667
816	Swaydan J	-1111	C005	364-8980
820	Feathergreen Pete	-1111	C005	363-7737
860	Draayer Donnel	-1114	C005	575-6044
860	Schmidt John	-1114	C005	532-1857
910	Kingston S	-1116	C005	537-5037
914	Faulkner Jerry	-1116	C005	363-8218
930	Montoya Angala	-1116	C005	364-7557
934	Janzen Bob	-1116	C005	355-5971
935	Nguyen Houng	-1105	C005	595-6025
944	Nutt John E	-1116	C005	364-6002
962	Kooyman Henry	-1116	C005	595-8205
966	Barney Tammy	-1116	C005	530-0913
966	Maxwell Danny	-1116	C005	596-0607
970	Martinez Ceser	-1116	C005	595-8214
1024	Price Bernard T	-1804	C005	596-3320
1026	Stewart Michael Clyde	-1804	C005	596-3318
1030	Smith Francine	-1804	C005	596-3085
1044	Strong M	-1804	C005	596-3310
1046	Thomas J O	-1804	C005	359-1201
1048	Johnson Kent	-1804	C005	596-8335
1284	Floto Errett	-1808	C005	364-4528
1354	Brunner Wes	-1810	C005	596-8127

TP	Adjoining	Source
-	✓	R. L. Polk Co., Publishers

VAN BUREN ST 1995

Valley View Ave *(SALT LAKE CITY)* *(cont'd)*

Address	Name	Zip+4	CarrRt	Phone
2526	Poulos Steven J	-5429	C014	277-7660
2527	Christiansen Karen	-5428	C014	277-6854
2527	Metzler J	-5428	C014	278-2216
2527	Thurber Glenda	-5428	C014	277-2328
2532	Hales J	-5429	C014	272-4321
2534	Love James Ralph	-5429	C014	272-2716
2534	Mitchell E L	-5429	C014	272-4702
2545	Murphy Dennis W	-5451	C014	277-8298
2547	Schofield Ralph H	-5451	C014	277-2754
2556	Taylor Robert Lee	-5429	C014	277-1409
2557	Zeigler W	-5451	C014	272-5349
2574	Palmer Todd	-5429	C014	278-9725
2578	Dunn Linn	-5429	C014	272-8956
2578	Johnson Julie	-5429	C014	272-8958
2580	Westbrook Bill J	-5429	C014	272-5203
2591	Lefrandt Harold	-5451	C014	272-2949
2597	Clayton Richard B	-5451	C014	277-5741
2598	Taylor Don S	-5429	C014	277-0316
2598	Taylor L E	-5429	C014	277-0316
2599	Slattery Marty	-5451	C014	278-5607
2602	Clawson Onn	-5431	C014	277-9469
2621	Allington Walter H	-5401	C014	277-0487
2633	Fryer T Ralph	-5430	C014	277-0546
2650	Hale Brent	-5450	C014	278-1504
2651	Nielsen Lester H	-5430	C014	277-0548
2657	Howard Delores	-5430	C014	278-1114
2657	Howard Dolores	-5430	C014	278-8560
2659	Lewis Jack	-5430	C014	272-9628
2695	Clayton Robert E	-5426	C014	278-3994
2701	Einfeldt David	-5428	C014	277-6768
2765	Fenstermaker C L	-5467	C014	277-4831
2780	Naylor Thomas Kent	-5468	C014	272-6827
2781	Adams Franklin B	-5467	C014	277-0497
2794	Hendry Gilmer J	-5468	C014	277-1495
2795	Howard E N	-5467	C014	277-2753
2799	Granger Gordon	-5467	C014	278-5233
2801	Reber Erland H	-5530	C014	278-3808
2817	Taylor Edmund C	-5530	C014	272-2595
2820	Hansen Richard L	-5531	C014	277-4029
2826	Ball Talmage	-5531	C014	272-7822
2827	Loeb Laurence D	-5551	C014	278-9067
2830	Kotter Wayne	-5550	C014	272-1943
2836	Robison Gary Ken	-5550	C014	278-1323
2839	Kelson Keith R	-5551	C014	278-7439
2852	Keates Doug	-5550	C014	273-0337
2864	Carlston Milo L	-5550	C014	278-0564
2865	Self Wayne J	-5551	C014	272-7502
2878	Coles Robert A	-5550	C014	272-3719
2879	Winawer Henry H	-5551	C014	277-1997
2891	Jensen Gary D	-5551	C014	277-5504
2903	Reynolds J Gordon	-5543	C014	277-1219
2924	Billis Dan	-5528	C014	277-8179
2929	Keddington R S	-5543	C014	272-6639
2929	Keddington Robert S	-5543	C014	272-6636
2966	Brubaker Calvin M	-5528	C014	278-2030
2978	Pack James O	-5528	C014	272-0354
2979	Brubaker Mac	-5532	C014	278-5604

RESIDENTS 59

Valley View Cir *(FARMINGTON)* 84025

Address	Name	Zip+4	CarrRt	Phone
560	Hess Lowell S	-2508	R001	451-2369
562	Earl Jack G	-2508	R001	451-9575
562	Wise Alisa	-2508	R001	451-6906

RESIDENTS 3

Valley View Dr *(LAYTON)* 84040

Address	Name	Zip+4	CarrRt	Phone
2011	**WEDDING LADY**	-7643	R004	544-0212
2041	**M & A BUILDING MAINTENANCE**	-7643	R004	776-3656
2311	**EGAN GROUP**	-7649	R004	547-8100

BUSINESSES 3

Valley View Dr *(SALT LAKE CITY)* 84120

Address	Name	Zip+4	CarrRt	Phone
4813	Wilson Stewart C	-4805	C002	968-9496
4823	Wulle Fred L	-4805	C002	968-6855
4830	Dana James P	-4806	C002	969-5358
4833	Capps V L	-4805	C002	969-4085
4842	Wood L Sue	-4806	C002	969-4978
4855	Steele Norman J	-4805	C002	969-1219
4865	Tolman Michael W	-4805	C002	966-1995
4881	Syme Bruce F	-4805	C002	969-5977
4890	Sprague Gerald S	-4835	C002	969-4720
4893	Wall Duayne G	-4805	C002	968-9673
4919	Pearson K	-4807	C002	967-1569
4927	Figueroa Isaac	-4807	C002	964-1916
4937	Pearson Brent	-4807	C002	963-8328
4945	Marsden William Kent	-4807	C002	969-6735
4964	Cleverly Ricky Y	-4836	C002	967-9273
4983	Scherzinger Joseph G	-4807	C002	969-5885
4991	Rosier Charles B	-4607	C002	966-4947
4997	Stevenson Guy O	-4807	C002	966-4877
5008	Baird M R	-4743	C002	967-2417
5015	Andersson Lars G	-4748	C002	966-2617
5018	Chesnut Michael	-4743	C002	967-0434
5021	Arnold Ellis L	-4748	C002	969-4882

RESIDENTS 22

Valley View Dr *(TOOELE)* 84074

Address	Name	Zip+4	CarrRt	Phone
513	**MULLINS LOCK & SAFE**	-1985	C001	882-7372
723	**FANTASY FLAVOR MOBILE SOUND**	-1989	C001	882-6688

BUSINESSES 2

Valley Vista Dr *(SALT LAKE CITY)* 84124

Address	Name	Zip+4	CarrRt	Phone
4231	Morby Ward Dean	-2744	C020	277-3193
4238	Beck Don E	-2754	C020	272-6525
4239	Hatch Kendall P	-2744	C020	277-1994

RESIDENTS 3

Valley West Dr *(WEST JORDAN)* 84088

Address	Name	Zip+4	CarrRt	Phone
3648	Burnett Michael S	-9721	R001	569-3148
3667	Valdez Tracy	-9722	R001	569-2142
3672	Carter K C	-9721	R001	569-0514
3684	Bishop Edwin D	-9721	R001	569-2962
3696	Moffett Cory Sohm	-9721	R001	569-8451
3720	McQuillan David T	-9723	R001	569-8417
3727	Wagner Jana	-9724	R001	569-3068
3732	Knight Jerry L	-9723	R001	569-0910
3732	Knight Kellie	-9723	R001	569-0910
3747	Elleson Mark E	-9724	R001	569-1675
3752	Johnson J D	-9723	R001	255-8820
3764	MacKay Lamar T	-9723	R001	569-1830
3764	Stutsman Fred	-9723	R001	569-2114
3767	Chandler Gary	-9724	R001	569-2205
3774	Knaras Mark K	-9723	R001	569-1292

Valley West Dr *(WEST JORDAN)(cont'd)*

Address	Name	Zip+4	CarrRt	Phone
3784	French David C	-9723	R001	569-0114
3807	Hennessy Mike	-9726	R001	562-5965
3807	Midgley Roger	-9726	R001	569-8372
3808	Cluff Dan R	-9725	R001	569-2577
3817	Brimhall Brian T	-9726	R001	569-9844
3817	Jenson Brent W	-9726	R001	569-8306
3818	Robinson Dale	-9725	R001	569-8467
3828	Johnson Steve	-9725	R001	569-8073
3868	Marble Keith	-9725	R001	569-1309
3886	Fullmer Larry Don	-9725	R001	569-2766
3887	Brown Douglas A	-9726	R001	569-8153
3898	Besendorfer Bill	-9725	R001	569-2707

RESIDENTS 27

Valley Cir *(SANDY)* 84070

Address	Name	Zip+4	CarrRt	Phone
435	Colledge Jay C	-0438	C007	255-9271
440	Scheunemann Henry	-0438	C007	568-6695
444	Harrison Dale J	-0438	C007	561-3706
448	Schroder Carl	-0438	C007	566-7824

RESIDENTS 4

Valley Dr *(CENTERVILLE)* 84014

Address	Name	Zip+4	CarrRt	Phone
414	Barnes Victor	-1056	R005	298-7316
456	Carlson Robert Lynn	-1056	R005	292-7422
477	Martin Armando	-1057	R005	292-3996
496	Haslam Mark C	-1056	R005	295-2474
517	Plummer David	-1059	R005	298-4936
533	Pruess Thomas	-1059	R005	298-3763
546	Henderson Curtis	-1058	R005	292-4803
557	Lloyd Ronald Lee	-1059	R005	298-3773
572	Rasmussen Scott	-1058	R005	292-7171
581	Packer Spencer	-1059	R005	298-9508
596	Leishman D Scott	-1058	R005	292-9872
599	Hensen David D	-1059	R005	298-9698
617	Shanley Shawn I	-1061	R005	298-8878
618	Remington B Alva	-1060	R005	292-8859
642	Lindeman Wayne D	-1060	R005	292-0505

RESIDENTS 15

Valley Dr *(OGDEN)* 84401

Address	Name	Zip+4	CarrRt	Phone
1300	**EL MONTE GOLF COURSE**	-0808	C013	629-8333
1351	**EDGEWOOD RECEPTION CTR**	-0847	C013	392-1432
1455	**CANYON COVE APARTMENTS**	-0809	C013	621-1521
1851	**NEEDLEPOINT JOINT**	-0942	H032	394-4355
1851	**RAINBOW GARDENS GIFT SHOP**	-0942	H032	621-1506
1851	**RAINBOW LANES**	-0942	H032	394-3366
1875	**GREENERY RESTAURANT**	-0942	H032	392-1777

BUSINESSES 7

Valley Dr *(SALT LAKE CITY)* 84107

Address	Name	Zip+4	CarrRt	Phone
3	Pehrson D F	-7049	C020	266-2503
4	Shira Bob	-7050	C020	269-8527
4	Shira Brian	-7050	C020	269-8527
7	Moore Janice K	-7049	C020	268-3680
8	Young Lowell	-7050	C020	268-3833
10	Mixon Steve	-7050	C020	268-3342
19	Nielsen Owen M	-7049	C020	266-5742
20	Larsson S K	-7050	C020	262-4585
23	Thompson Shirley W	-7049	C020	266-9656
26	Holder S B	-7050	C020	266-5568
31	Zimmerman Douglas	-7049	C020	262-9405
31	Zimmerman John L	-7049	C020	266-1869
32	Jones James C	-7050	C020	266-5677
35	Swenson Robert L	-7049	C020	261-2038
38	Campbell Dern A	-7050	C020	266-5524
39	Forsgren O L	-7049	C020	262-0348
43	Feragen Clinton	-7049	C020	263-0415
46	Clays E M	-7050	C020	266-8661
47	Holliday Brian	-7049	C020	261-5427
6192	Peterson P	-7052	C020	262-0986
6196	Ashworth Oliver M	-7052	C020	262-1937
6198	Ward Jack	-7052	C020	262-0906
6199	Nieuwland Jacob	-7077	C020	266-3242
6200	Gray Cash W	-7054	C020	266-9403
6202	Tuers C	-7054	C020	268-2082
6203	Buckwa L	-7053	C020	261-3959
6204	Lloyd Glenn A	-7054	C020	263-8939
6207	Walton W Keith	-7053	C020	266-5804
6211	Greenland C Merrill	-7053	C020	266-5615

RESIDENTS 29

Valley Sq *(HEBER CITY)* 84032

Address	Name	Zip+4	CarrRt	Phone
90	**JOB SERVICE**	-1949	C004	654-0360

BUSINESSES 1

Valley St *(SALT LAKE CITY)* 84109

Address	Name	Zip+4	CarrRt	Phone
2935	Olson Tom	-4211	C008	485-6708
2951	Beal Vernon L	-4211	C008	487-0991
2981	Anderson Robert Kennet	-4251	C008	484-2243
2991	Brittain H R	-4251	C008	484-3744
3011	Horn Kevin D	-4213	C008	484-4579
3021	Clapham Dennis C	-4213	C008	485-2709
3045	Kaufman W B	-4252	C008	486-3827
3055	Benson Joe	-4252	C008	487-3303
3060	Dewarwick Robert	-4254	C008	486-0240
3065	Herrick J F	-4252	C008	485-0632
3075	Cook Scott K	-4252	C008	486-4657
3080	Dudley Mark	-4254	C008	484-9493
3093	Herzog Darrell E	-4253	C008	484-3028
3105	Bolic R A	-4215	C008	486-1217
3115	Carey C A	-4215	C008	466-5786
3127	Gibson Bradford R	-4215	C008	466-7224
3142	Petrucci Alfred	-4216	C008	485-0967
3152	Swenson Glen R	-4256	C008	485-5383
3191	Bessenhoffer Richard	-4274	C008	487-6444
3191	Bullen Kathlean	-4274	C008	487-6444
3191	Carlson Alosia A	-4274	C008	487-6444
3191	Dobbs Barbara	-4274	C008	487-6444
3191	Goodwin Sue	-4274	C008	487-6444
3191	Jacobson Debra	-4274	C008	487-6444
3191	Tadje Patrice	-4274	C008	487-6444
3191	Taylor Gary M	-4274	C008	487-6444
3191	Taylor Mark R	-4274	C008	486-3888
3191	Tyler Kathy	-4274	C008	487-6444

RESIDENTS 28

W Valley *(SALT LAKE CITY)* 84107

Address	Name	Zip+4	CarrRt	Phone
	Steffensen Raymond		C020	968-7277

RESIDENTS 1

Valois Cir *(SALT LAKE CITY)* 84118

Address	Name	Zip+4	CarrRt	Phone
4976	Arkins Michael J	-1874	C016	965-6836

Valois Cir *(SALT LAKE CITY)* *(cont'd)*

Address	Name	Zip+4	CarrRt	Phone
4976	Arkins Michael J	-1674	C018	969-8857
4979	Valdez Steve	-1674	C018	964-1524
4980	Henson Benjamin	-1674	C018	966-8698
4985	Sudweeks De Ray	-1674	C018	966-0253
4990	Vong Sam Yeng	-1674	C018	969-7615

RESIDENTS 6

Valois Ct *(SALT LAKE CITY)* 84118

Address	Name	Zip+4	CarrRt	Phone
5011	Lloyd Jess	-1673	C018	969-3347
5014	Pollock Mark	-1673	C018	968-9458
5022	Evans William B	-1673	C018	967-5584
5026	Jones Richard C	-1673	C018	984-6703
5028	Blanchard Michael G	-1673	C018	967-1059
5029	Schwab Christopher	-1673	C018	965-6604
5030	Green K	-1673	C018	968-2610

RESIDENTS 7

Valois Dr *(SALT LAKE CITY)* 84118

Address	Name	Zip+4	CarrRt	Phone
4968	Jessop Carl E	-1677	C018	967-3445
4978	Kendell Robert G	-1677	C018	964-2651
4987	Stidhem Gary	-1678	C018	967-9624
4998	Norris Douglas F	-1677	C018	969-1794
5013	Hansen W G	-1685	C018	967-9218
5013	Hansen Warren	-1685	C018	966-6717
5017	Smith Yvette R	-1685	C018	969-0493
5020	Page Martin C	-1684	C018	964-2891
5023	Letcher Monte	-1685	C018	969-5068
5031	Hock David P	-1685	C018	969-8525
5041	Islami P	-1685	C018	964-6723

RESIDENTS 11

Van St *(WEST JORDAN)* 84088

Address	Name	Zip+4	CarrRt	Phone
2413	Turner Larry L	-8523	R006	561-8506
2423	Williams Floyd	-8523	R006	566-4230
2435	Layton Kenneth	-8523	R006	255-6605
2438	Dearing P L	-8524	R006	566-6510
2447	Rust E Kent	-8553	R006	255-3644

RESIDENTS 5

Van Buren Ave *(OGDEN)* 84404

Address	Name	Zip+4	CarrRt	Phone
1015	**JAMES FLOYD BROWN REAL ESTATE**	-5140	C015	393-4944

ZIP CODE 84401

Address	Name	Zip+4	CarrRt	Phone
1846	**PERSONAL CHOICE GOLF**	-0724	C013	627-3935
2031	**KLT APPRAISERS**	-0727	C013	393-2201
2408	**MARQUARDT HASENYAGER & CUSTEN**	-2712	C017	621-3682

ZIP CODE 84403

Address	Name	Zip+4	CarrRt	Phone
3016	**J BRYAN GILBERT DDS**	-0613	C004	393-7171
3046	**ARTHUR D PETERSON CPA**	-0813	C004	621-5440
3046	**UTAH POLYSTEEL**	-0813	C004	621-5167
3290	**VERSAILLES APARTMENT**	-1256	C005	393-1103
4005	**FRONTIER ADJUSTERS AMERICA INC**	-2423	C022	394-9928

BUSINESSES 9

Van Buren Ave *(SALT LAKE CITY)* 84115

Address	Name	Zip+4	CarrRt	Phone
17	Montoya Jaime	-5321	C003	466-0264
18	Hargreaves John	-5322	C003	467-9312
22	Bell Mark E	-5322	C003	487-2445
27	Anderson Deward Clark	-5321	C003	466-7263
28	Yocum Dave	-5322	C003	487-6544
32	McDonald Arch	-5322	C003	467-3023
35	Smith V H	-5321	C003	466-8190
36	Serrano Albert L	-5322	C003	487-1529
41	Helms Eric	-5321	C003	467-7916
42	Hudson D	-5322	C003	486-4759
46	Vandermeyden G Leroy	-5322	C003	466-1019
49	Glaser Michael D	-5321	C003	484-3610
80	Thomas Verlyn Jess	-5322	C003	466-1119
84	Milligan Jake	-5322	C003	466-8018
69	Ash Morris	-5321	C003	485-4789

ZIP CODE 84104

Address	Name	Zip+4	CarrRt	Phone
1353	Sangphachanh Sengkeo	-2915	C016	973-8348
1354	Vandemerwe P Bea	-2914	C016	972-4467
1379	Minson John D	-2915	C016	973-4942
1382	Schomacker Pam	-2914	C016	975-7472
1395	Holman Robert H	-2915	C016	972-2183
1402	Hanna Larry K	-3447	C016	973-9642
1408	Kujawski R	-3447	C016	975-0410
1418	Griboski Kevin	-3447	C016	975-1696
1425	Potts Frances	-3446	C016	974-9179
1426	Black Jay	-3447	C016	972-4619
1426	Black Lani	-3447	C016	975-0434
1430	Manin James R	-3447	C016	973-2051
1430	Trujillo J	-3447	C016	973-7897
1431	Horne H Arden	-3446	C016	972-1285
1437	Ith Dale A	-3446	C016	972-4464
1448	Koehler Herbert L	-3447	C016	972-4421
1458	Armstrong George W	-3447	C016	974-5070
1463	Wollschlager Melvin	-3446	C016	972-4491
1466	Frantz Lynn W	-3447	C016	972-4536
1472	Gummersall Elliott	-3447	C016	972-4341
1477	Price B	-3446	C016	975-7438
1491	Koehler G E	-3446	C016	972-4551
1497	Weiler Micheel R	-3446	C016	972-4435

RESIDENTS 38

Van Buren Cir *(SALT LAKE CITY)* 84104

Address	Name	Zip+4	CarrRt	Phone
1523	Smith Dennis L	-3467	C016	973-6172
1526	Masi Male	-3405	C016	977-8609
1527	Wolfgramm Asena	-3467	C016	972-3611
1539	Coates J	-3467	C016	972-1258
1540	Averett Benny R	-3405	C016	974-0002
1541	Seymour Cindy	-3467	C016	972-1179
1542	Martinez Damacio	-3405	C016	972-2408
1545	Tongamana Viliami	-3467	C016	972-4006
1549	Hafoka Filikisi	-3467	C016	973-8410
1550	Soth Sath	-3405	C016	975-7385
1554	Chountamany Mongkhoune	-3405	C016	973-8445

RESIDENTS 11

Van Buren St *(MIDVALE)* 84047

Address	Name	Zip+4	CarrRt	Phone
329	Siddoway Ralph	-3316	C017	255-7674

Van Buren St *(MIDVALE)* *(cont'd)*

Address	Name	Zip+4	CarrRt	Phone
330	Reid Bruce W	-3319	C017	255-7443
339	Pezel John D	-3316	C017	255-2288
340	Feurer Shawn	-3319	C017	562-9132
340	McDermaid Cory	-3319	C017	565-8525
349	Buck William E	-3318	C017	255-1515
361	Usry Joe Dean	-3318	C017	561-9984
362	Smith Lynn Edward	-3319	C017	255-3543
373	Berghout Richard	-3318	C017	255-4392
384	Betts Garn	-3319	C017	565-8890
384	Smith Luther C	-3319	C017	255-3305
385	Lefevre Ronald	-3318	C017	255-5977
515	Barlow Richard	-3524	C007	255-3949
520	Hansen Donald L	-3525	C007	255-4451
530	Stark C L	-3525	C007	565-9121
533	Williamson Harold G	-3524	C007	255-6389
540	Green Paul D	-3525	C007	255-9086
550	Christensen Larue	-3525	C007	561-1921
555	Milman David	-3540	C007	255-6578
572	Johanson K	-3525	C007	255-5568
573	Clayburn Glen	-3540	C007	566-0456
579	Vivo Chris	-3540	C007	255-1228
579	Vivo J	-3540	C007	255-1228
579	Warner Mark A	-3540	C007	255-0292
584	La Follette Tom	-3525	C007	255-6541
587	Eckman Gary L	-3540	C007	255-6412
596	Elder S	-3525	C007	561-3495
599	Anderson Roland E	-3540	C007	255-7515
608	Dailey Alan R	-3527	C007	255-3674
611	Greenwood Brent Ted	-3526	C007	255-5826
622	Olson Duane A	-3527	C007	566-1943
640	Jensen Vearl M	-3527	C007	255-1759

RESIDENTS 32

Van Cherry Way *(SALT LAKE CITY)* 84120

Address	Name	Zip+4	CarrRt	Phone
4854	Steck Paul H	-5831	C002	968-9336
4897	Valdez Justina	-5830	C002	969-9389
4917	Wilhelmsen Ralph	-5854	C002	969-2821

RESIDENTS 3

Van Cott Rd *(SALT LAKE CITY)* 84121

Address	Name	Zip+4	CarrRt	Phone
6262	Ramsey John F	-2307	C029	272-5998
6265	Stamoulis Nyal	-2306	C029	277-0178
6269	Barnard John H	-2306	C029	278-0746
6270	Stangl Franz C	-2307	C029	277-2543
6299	Larkin Dennis P	-2306	C029	277-9036
6319	Keate Denise M	-2308	C029	272-2895
6320	Jackson Hunter	-2309	C029	277-8620
6320	Kerr L	-2309	C029	277-8620

RESIDENTS 8

Van Ross Dr *(SOUTH JORDAN)* 84095

Address	Name	Zip+4	CarrRt	Phone
2460	Thom Richard J	-2758	R015	254-4203
2483	Wilkinson Doug	-2759	R015	254-9157
2484	Riding Mark L	-2758	R015	254-0780
2504	Walker Erie	-2760	R015	254-6394
2511	Petersen Mark D	-2761	R015	254-1936
2524	Mortensen Kurt A	-2760	R015	254-2106
2544	Chase Lynn	-2760	R015	254-2676
2564	Anderson E Richard	-2760	R015	254-2910
2564	Bourne K W	-2760	R015	254-0939
2584	Edmunds Dean	-2760	R015	254-3545
2595	Little David H	-2761	R015	254-4341
2604	Smith D J	-8368	R015	253-2805
2624	Gailey Scott L	-8368	R015	254-2628
2642	Rowberry Robert E	-8368	R015	254-4648
2662	Strasters Steve	-8368	R015	254-0150

RESIDENTS 15

Van Winkle Expy *(SALT LAKE CITY)* 84121

Address	Name	Zip+4	CarrRt	Phone
1881	Piep Henry G	-1333	C007	277-3057

RESIDENTS 1

Vaquero Dr *(SANDY)* 84094

Address	Name	Zip+4	CarrRt	Phone
8613	Clarke Dave	-1823	C016	565-0897
8628	Hansen Morris C	-1822	C016	255-7344
8629	Kennington Phil L	-1823	C016	255-4035
8642	Cole Donald B	-1822	C016	255-3991
8656	Curry Lynn M	-1822	C016	561-0455
8659	Schow James M	-1823	C016	255-2820
8672	Bradshaw G J	-1822	C016	255-0945
8675	Morzelewski Charles	-1823	C016	255-8795
8690	Larson Robert A	-1822	C016	255-2628
8693	Young Eldon J	-1823	C016	561-2051
8709	Ruckman Larry	-1821	C016	561-1796
8719	Kim Jung Shik	-1821	C016	565-9734
8731	Butler G A	-1821	C016	255-0859
8741	Larsen Robin	-1821	C016	255-1305
8751	Simons Jerry E	-1821	C016	255-7798

RESIDENTS 15

Vassar Cir *(SALT LAKE CITY)* 84120

Address	Name	Zip+4	CarrRt	Phone
4262	Coombs S L	-6028	C005	966-5917
4263	Milius Raymond W	-6028	C005	968-4731
4273	Brinkerhoff R	-6028	C005	964-8457
4275	Bird Franklin Dee	-6028	C005	968-8810

RESIDENTS 4

Vassar St *(SALT LAKE CITY)* 84120

Address	Name	Zip+4	CarrRt	Phone
4655	Bird Neal J	-6025	C005	968-3860
4660	Thompson Michael M	-6026	C005	969-3596
4667	McCormick G R	-6025	C005	967-6460
4675	Johnson Ronald A	-6025	C005	966-0913
4686	Hardle Ray	-6027	C005	969-6359
4687	Chidester Earl	-6025	C005	966-4492

RESIDENTS 6

Vauna Lee Dr *(SANDY)* 84093

Address	Name	Zip+4	CarrRt	Phone
8695	Dewey Julian C	-1628	C011	568-9481
8700	Neiswender Doug	-1580	C011	255-4341

RESIDENTS 2

Vegas St *(GRANTSVILLE)* 84029

Address	Name	Zip+4	CarrRt	Phone
6466	Quarnberg Reuben	-9005	R001	884-6716

RESIDENTS 1

Vegas Way *(SALT LAKE CITY)* 84124

Address	Name	Zip+4	CarrRt	Phone
4269	Nixon Glade C	-2735	C020	278-2495
4272	Willhard L	-2736	C020	272-7157
4275	Best George Kennet	-2735	C020	277-9116
4280	Maack Richard Allen	-2736	C020	278-6396

RESIDENTS 4

Venar Cir *(SALT LAKE CITY)* 84109

Address	Name	Zip+4	CarrRt	Phone
2752	Nygren Bradley M	-1734	C006	466-1439

TP	Adjoining	Source
✓	✓	R.L. Polk Co

S 300 WEST ST 1990

S 300 WEST ST–Contd
2D SOUTH ST INTERSECTS
211 Diamond Parking Service
PIERPONT AV INTERSECTS
247 Vacant
279 Holy Trinity Greek Orthodox Cathedral 328-9681
Hellenic Memorial Cultural Cntr 328-9681
Hellenic Memorial Gymnasium 328-9681
302 Pioneer Park
345 Under Constn
375 Indian Alcohol Recovery Center The 328-8515
379 Downtown Market 322-4472
W 400 SOUTH INTERSECTS
404 Hill's Service gas sta 328-1829
413 Fotes Service Inc gas sta 355-3317
434 Western Nut Co retail & wholesale nuts 363-8869
444 Building Four Fourty Four
120 Grant James L & Associates civil eng 363-3500
120 Aepcom Inc civil eng 328-4513
120 Eacon civil eng 363-3500
120 Landmarks Inc 363-3500
120 Price Associates Inc civ engs 328-4513
208 Vacant
209 Vacant
210 Vacant
212 Vacant
214 Vacant
446 Phoenix Litho Group Inc 532-6700
448 Vacant
450 Vacant
451 Kimball Elevator Co 328-9636
452 P C Servware comp repr 364-4105

223

5TH SOUTH ST INTERSECTS
511 Dairy Queen 359-7786
525 National Multiple Sclerosis Society 575-8500
Horne Construction Corp Inc genl contrs 531-0459
530 J & J Body Shop auto reprs 521-7433
533 State Safety Council (Training Cntr) 533-5851
535 Office Building
ROOMS
101 State Safety Council (Addl Sp)
201 North Associates Inc (Addl Sp)
202 State Safety Council (Safety Promotions) 533-5851
203 North Associates Inc manufactures rep 531-7010
204 Utah Safety Council (Addl Sp) 533-5851
540 Vacant
545 Janitor's Closet The whol-ret jan sups 532-3812
560 Vacant
551 Your Place Or Mine tavern
557 Vacant
560 Vacant
564 Vacant
567 Frank's Auto Wax 359-0421
568 Vacant
6TH S ST INTERSECTS
602 United Market gro 533-8834
606★Whitaker Kathryn Mrs 364-8527
616 Medau Greg A 531-1038
624 Ken's Automotive Service Inc 364-2137
628 Engraver The 328-1300
636 Deerhunter The tavern 363-1802
645 Vacant
650 Newspaper Agency Corp (Recycling Paper Whse)
653 Williamson Leonard ® 364-2409
655 Page Brake (Stge Whse)
664 Rose June M ®
672 Vacant
7TH S ST INTERSECTS
711 Kanell's Home Furnishings sls 355-8000
Kanell Plato G 355-8000
712 Vacant
717 Office Building
SUITES
A Servco Heating & Air Conditioning 328-8734
B Artery Arts sls art sups 363-2442
B No Return
D3 Transworld Products 328-9292
WASATCH AV INTERSECTS
720 Progressive Sign Systems mfg 363-3339
722 Sun Plastics Inc 363-1961
725 Garrett Industrial Supply Co Inc cutting tool distrs 363-4569
736 Herridge & Associates commercial photo 363-0337
740 Black Rip Photography 537-7113
Shar Inc real est & invs 355-5555
Great Salt Lake Nannies Inc nanny placement 532-3365
745 Andy's Upholstery auto 359-6371
MONTROSE AV INTERSECTS
756 Andersen Norman Reprographics graphic arts 534-1206
760 Zions Upholstering Co 328-0201
770 United Service & Sales 322-2532
772 Vacant
774 Vacant
775 Gene's Phillips 66 Service 532-9041
776 Vacant
777 De Vroom's Garage auto repr 328-4751
785 Superspra Car Wash & Wax
8TH S ST INTERSECTS
813 Vacant
821 Vacant
823 Bagley Elwin N 359-2702
829 Schmale Lillian M Mrs 363-7224
835★Nielson John
839 Vacant
843 Sant K M 322-5763
847 Jones Charles C ®
850 Salt Lake City Transportation Div (St Dept) 535-6999
Salt Lake City Transportation Div 535-6993
Salt Lake City Transportation Div (Sanitation Div) 535-6970
Salt Lake City Transportation Div (Signs Div) 535-6990
Salt Lake City Transportation Div (Pnt Shop) 535-6990
Salt Lake City Materials Laboratory 535-6940
857 Peters Julia R Mrs ® 364-6325
879 Vacant
9TH SOUTH ST INTERSECTS

909 Vacant
910 Big O Tire Store 322-1043
920 Brooks Virginia ®
921 Golden Trails tavern 363-2871
923 Golden Trails Tavern (Addl Sp)
924 Vacant
925 Abbies Golden Memories tavern 363-2872
930 Vacant
936 Warburton Fenderville truck body repr 355-2073
937 Vacant
939 Vacant
945 Vacant
AMERICAN AV INTERSECTS
961 Aste Dorothy B Mrs ® 355-4288
962 Tia Elena Food Distributing Inc 363-3440
968 Vacant
969 Petersen Service petroleum equipment 355-8122
FAYETTE AV INTERSECTS
970 R & E Repair auto body shop 363-5323
972 Harrison Brothers Janitorial Supply Co Inc 322-3331
974 Vacant
BROOKLYN AV INTERSECTS
1005 Ahl Steel steel fabricators 596-0633
1030 Cummins Intermountain Inc 355-6500
1038 Thermo King Intermountain 355-6500
1051 Dan-Glo's Cafe & Lounge restr 328-8650
1057 Vacant
1065 Speciality Auto Painting 355-1266
1067 Vacant
1081 Vacant
1082 Fruehauf Corp auto trlr mfrs 521-0360
1104 Vacant
1111 Young Electric Sign Co (Electronics Dept) 533-0123
1124 Crankshaft Grinding & Metallizing Co 364-6427
1125 Intermountain Electric Inc truck parts 521-3400
1148 Young Electric Sign Co neon 487-8481
1154 Vacant
1161 Little Garage The car repr 466-1161
PAXTON AV INTERSECTS
1174 Petroleum Equipment Inc 487-8276
1177 Neon Specialties Co Inc neon signs 466-1761
1183 Capricorn III
1185 Excel Diesel Exchange Inc trk repair & serv 466-8328
1191 Doyle's Body & Paint auto repr 485-9606
1195 Curtis L N & Sons fire protection equip 486-7285
1197 Vacant
LUCY AV INTERSECTS
1202 Utah Communications Inc radio systems 486-0161
1220 Vacant
1228 Gusco Upholstery 485-1082
1229 Schmidt Body & Paint 487-5483
1235 Schmidt Sign Service Inc 486-0193
1236 Vacant
1260 Vacant
1290 Vacant

225

ZIP CODE 84115
13TH SOUTH ST INTERSECTS
1306 Warner Rick Truckland (LOT)
1313 Tire World tire reprs-sls-serv 487-6261
CALIFORNIA AV INTERSECTS
1344 Warner Power Products trk dlr 484-4369
1347 Missile Supply Co tool cutting 483-1226
ALBERMARLE AV INTERSECTS
1361 Back Lit Awnings 486-8070
1365 Rasband Diesel Service 486-3794
1388 Interstate Glass auto glass replacement 531-1666
1391 Granato Frank Importing Inc imported delicacies & distrs 486-5643
14TH SOUTH ST INTERSECTS
1417 No Return
1420 Zions First National Bank 524-4940
1423 No Return
1425 New Image Vans conversion & accessories 487-8919
1427 Intermountain Battery Inc ret batteries 487-0874
WHITNEY AV INTERSECTS
1455 Diamond Electric Inc Tool Repair heavy duty elec tools dept 484-4325
HIGH AV INTERSECTS
1465 Diamond Electric Inc contrs 484-4325
1478 V-One Propane self serv gas sta 467-1652
1485 Grisley J M Machine Tools mach sup 486-7519
1494 Utah Air Brake Exchange Co trk air brake parts sls 485-9119
15TH SOUTH ST INTERSECTS
1503 Ned's Barber Shop 466-2301
1512 Vacant
ANDREW AV INTERSECTS
PARAMOUNT AV INTERSECTS
1528 Vacant

123

1531 Truck Parts Connection The ret trk parts 466-9730
1541 Black & Decker U S Inc tool mfrs 486-5828
VAN BUREN AV INTERSECTS
1546 Vacant
1549 Vacant
1552 White Auto Painting & Body Shop 486-1333
1554 White Auto (Addn Sp)
1555 Hafers Inc (Whse)
1556 Certified Injection Service Inc 487-4937
1558 Trumps Inc pipe & fittings (mtl prod) mfg 484-7697
1563 Hafer's Inc auto parts 487-6474
1564 Montroy Supply Co Inc sign sups whol 486-8800
1564a Montroy Supply Co (Addl Sp)
1570 Morgan Sports Car West foreign auto reprs 487-5979
1576 Mac Beath Hardwood Co lbr 484-7616
1578 Le Croissant Bakery & Cafe 466-2537
Rear Metals Finishing Inc pntg-coating 485-9385
1584 Bonneville Mfg Inc wood mill 484-6111
1590 Bonneville Mfg Inc (Addl Sp)
1595 Auto Parts Depot Inc whol 487-5954
16TH SOUTH ST INTERSECTS
1604 Truck-Air Inc air brakes-valves 486-0061
1608 Utah Bearing & Fabrication 487-6291
1610 Vacant
1626 Ruttco Inc golf cars 486-6345
1635 Industrial Supply Co Inc whol & retail 484-8644
HANSEN AV INTERSECTS

25

17TH SOUTH ST INTERSECTS
1707 Maverick Gas Station 487-8211
1719 Hansen-Trevers & Associates acct firm 486-5627
1735 Brighton Bank 484-0300
1763 C E D Consolidated Electrical Distributors elec equip & sup-whol 486-3501
1764 Kenworth Sales Co trucks 487-4161
1765 D W F Of Salt Lake florists-retail 487-6221
1773 Vanderhooft Janitorial Supplies Inc jan sup 487-8200
1781 U S Dept Of Lab (Occupational Safety-Health Admn) 524-5287
U S Dept Of Lab (Occupational Safety-Hlth Admn) 524-5287
U S Dept Of Lab (Occupational Safety-Hlth Admn) 524-5287
1800 Clearwater Trucking Inc 486-6161
1810 Le Sieur's Garage & Service 486-8511
1818 A A Carbide Inc mfrs saws 486-4881
1825 Henderson Wheel & Warehouse Supply 486-2073
1846 Kimball Equipment Co mach dlrs 484-6107
1855 Salt Lake Egg Co whol 467-7432
1870 Buildings
A R P Painting & Decorating 485-6329
A K P Interiors Design Shoppe interior design 485-6329
A R P Trucking Limited freight hauling 485-6329
B R P Trucking Limited (Addl Sp)
C Strom Trucking Co reprs 487-5470
D Vacant

1840 SOUTH 1300 EAST (84105) SLC, UT TEL. 484-7651
OF SALT LAKE CITY
WHERE TO BUY
IS AS IMPORTANT AS, WHERE TO SELL GOODS

ANDREW AVE 1990

AMERICAN BEAUTY DR–Contd
1085 Knaras Mark K @ 596-8543
1086★Glover T G @
1105 Tobias Thomas J @
1106 Mucha Edw J @ 359-7380
1114 Aperges Pete A @ 355-1927
1117 Bailey Glen L @ 355-4003
1129 Felman Tim K @ 363-8338
1130 Cross Evelyn Mrs @ 322-3901
1135★Rendon Lewis J
1136 Miller Donald P @ 359-7494
1141 Phillipenas June Mrs @ 328-3637
1146 No Return
1151 Watanuki Robt M @
TAFFETA DR INTERSECTS
1159 Walker Rosalyn R Mrs 359-1441
1169 Jones Craig A @ 364-4398
1170 Spencer Ronald L @ 363-4736
1177 Azbill Julia S Mrs @ 322-0657
1186 Rovig Stan J @ 359-4805
1187★Hernandez Rodolfo @ 363-3436
1200 NORTH ST INTERSECTS
1205 Godfrey Frank R @ 364-3323
1215 Wood Danl Jr @ 328-9900
1223 Lefler B @ 595-8153
1231 Monson Wm S @ 363-6356
1239 Bunger Darlene A Mrs @
1240 Salt Lake City Head Start School 533-3036
1247 Rolfe Norma N Mrs @ 364-8097
1257 Madrid Romo Lo @
1267 Anderson Jack A @ 364-9895
1275★Murphy Ann Mrs
1283 Martin Irene T Mrs @ 328-1336
TALLY HO DR INTERSECTS
1293★Thurman Danny 355-8737
1303 Oberst Karen K Mrs @ 596-8125
1313 Barber Eug R @ 355-6088
1323 Carlson Hampton W @ 363-8045
DUPONT AV INTERSECTS

11
ANDREA CIR –FROM 1800 W 800 N

ZIP CODE 84116
773 No Return
774 Stoddard Scott D @
Stoddard Dianne W Mrs piano tchr
781 Gregory Rodney @
782 Miolla Jeannie @

125
ANDREW AV –FROM 1510 S MAIN WEST

ZIP CODE 84115
21 Apartments
1 Cook M E Mrs 467-8152
2 Vacant
RICHARDS ST INTERSECTS
68 Grover John 467-7827
69 Owen Bert L @ 467-4090
WEST TEMPLE ST INTERSECTS

225
300 WEST ST INTERSECTS
321 Vacant
333 P P P-3 P Inc decals 486-7407
351 Schoppe Co Inc (Stge)

119
ZIP CODE 84104
1221★Kascon John R
CONCORD ST INTERSECTS
1239 Coleman Monroe @ 972-2678
1240★Tuitavuki Emma Mrs
1251 Ford Clair B @ 972-1813
1252 Stone Jed L @ 973-9347
CLAYTON ST INTERSECTS
1268 Dang Kham @ 973-0328
1269 Martin Diana C Mrs @ 972-2645
1279 Brown Semisi K @ 973-2411
Brown Kingsley landscaper
1280 Arnold Michl @ 973-4324
14TH WEST ST INTERSECTS
NAVAJO ST INTERSECTS
1430 Glendale Intermediate School 974-8320

219
ZIP CODE 84107
S EMPIRE RD INTERSECTS
S INDUSTRIAL RD INTERSECTS
2363 Rocky Mountain Refactories (Addl Sp)
2415 Eisenman Chemical Co dlrs 972-2614
2436 Abrassive Blast Co (Addl Sp) 972-0210
2580 Englehard Inc clay products 972-2731

52
ANGELINA AV –FROM 3150 DORIE EAST

ZIP CODE 84106
854 Thornwall Gary D @ 484-9602
861 Bonner Kathleen Mrs @ 466-8964
866 Mancuso Carmen A @ 485-8573
869 Bitner Keith O @ 487-2463
874 Peterson Grant J @ 484-6091
875 Moriarity Anne Mrs @ 486-1034
880 Snow Frances Mrs @ 484-8473

150
ANGELO AV E (SOUTH SALT LAKE CITY)–FROM 3129 S MAIN EAST

ZIP CODE 84115
13 Baker Debbie L
15 Aman Tina 485-4470
16★Alexander Teresa
17★Clark Michl
18 Vacant
19 Vacant
20 De Bruyn Louis L carpenter @ 486-8080
21★Schultz Phillis
24 No Return
46 Street Gayle Inc flooring contr 466-4822
47★Aexander Theron 466-9049
49 Vacant
50★Curia Tony A 466-6245
53 Ted's Auto Repair 467-5748
Chapman Theo R @ 467-5748
70 Vanderstoep Pieter J

129
ANGELO AV W (SOUTH SALT LAKE CITY)–WEST FROM 3128 S MAIN

ZIP CODE 84115
50 Van Quill Vivian W Mrs @ 467-4555
53 Davis County Co-Op bookkeeping div 467-4003
62 Egg Products Co eggs kraft & bakery sups 487-8145
70 Vacant
WEST TEMPLE INTERSECTS
102 Desmond Polly C Mrs 466-8108
104 Barranger D
106 Vacant
108★Kilgrow Brenda L
110★Fowlks Dean L 466-6164
112 Vacant
114★Lee Jason C 485-8725
116★Hedrick M
118 Vacant
121 Leonard Veda B Mrs @ 467-1680
125 Maestas Richd G 485-9793
127★Baldwin Shane D
133 Butts Brent L @ 467-0588
147 Olympus Canvas Shoppe mfg boat covers & awnings 467-7032
149 Vacant
150 Oldham Ida B @ 467-3696
151 Kaddas Enterprises Inc consultg eng 486-4624
153 Hunter Geo L @ 487-2126
160 Heddlesten David K @ 467-2765
171 Spencer W Evelyn Mrs @ 487-2117
173 Monson Dan 487-3311
190 Burton Richd L @ 485-3866
195 Gallero Peter 467-6025
196 Huff Mattie L Mrs @ 486-6165

119
ANTHONY CIR –FROM 1395 STEWART CIRCLES EAST

ZIP CODE 84104
1440 Crowther Mike B @ 972-4494
1442 Kelly Melva E Mrs @ 972-4475
1445 Cahan Mitsuko Mrs @ 972-1256
1448 Ash Ronald E @ 972-4510
1453 Hamilton Evan D @ 972-4472
1456 James Jerrell C @ 972-4468
1459 Saunders Ronald T @ 972-5069
1465 Colonno Joseph F @ 972-4471

236
APACHE CIR –FROM 1575 S EAGLE WAY CIRCLING NORTH

ZIP CODE 84108
2741 Eyre Dennis E @ 582-9941
2745 Crus John T @ 582-2884
2747 Dolowitz David S @ 582-6311
2749★Fredrickson Robt J 583-7045
2751 Sonntag Walter A @ 582-6954

52
APPLE PARK PL –FROM S 800 EAST ST

ZIP CODE 84106
810★Van Brunt Jeffrey D @ 467-5172
818★Stewart Janis Mrs @
828★Simons Scott E @ 486-1463
838★Vells Elaine @ 484-8521
842★Boland Donna L @ 487-6769
848★Croxford Mildred S Mrs @ 486-5647
856★Webb Jeff @ 467-7752
860 Realty One Sales Office real est 968-4384
866 No Return
868 Under Constn

104
APRICOT AV E –FROM 280 COLUMBUS ST WEST

ZIP CODE 84103
44 Vacant
★Marson Ruth A 322-5735
45 Schmidt Gustav A @ 364-7297
48 White E Hartley @ 355-0197
56 Apartments
A Garner Ellen L 355-7901
B De Vore Janice 534-0227
C★Domgaard Kirsten 363-6956
D★Wilson Shane

103
APRICOT AV W –FROM 350 N MAIN ST WEST

ZIP CODE 84103
63★Yuill Jennifer E musician 531-0770
65 Marcum Danl W 532-4034
67 Carr Taylor D 322-0822
69★Hoffmann Daniel 359-8351
70★King Danny R 328-4229
71 Wilkenson Laurie F @
73 Mayo Kathy M Mrs @ 328-8334
76 Sunset Apartments
1★Gilpin R 322-1615
2★Cordon S
3 Green
4 Decker Mary H
5 Vacant
84a Perkes Helen E @ 355-0134
84b Giese Ruth M 521-9383
92 Vacant
CENTER ST INTERSECTS
ALMOND INTERSECTS
114 Harb Jay @ 532-3259
117 Murray Lloyd A @ 322-4477
118 Apartments
1★Bown David
2 Campbell Laurie 521-5360
3★Hathaway Jeffrey
4★Cox Julie
120 Utah Business Sources newspaper 355-3470
★Hillyerd Rosemary 355-3470
122 Apartments
1 Catmull James 532-2746
2★Herrera Manuel
3 Vacant
4 Vacant
122½ Stephens Thea Mrs 355-7612
124 Apartments
1 Vacant
2★Barker Heidi
3 Vaughn Birel 328-5647
4 Vacant
5 Vacant
124½ Bitters Benjamin
6 Dangleish K Marie 355-6130
140 Vacant
140½ Vacant
144 Hyatt Kim A 364-8506

15
ARAPAHOE AV –FROM 640 S 700 WEST ST WEST

ZIP CODE 84104
770 Fangupo David F 521-7281
775 Apartments
1★Weaver Venessa
2 Vacant
3★Chacon Chillie
4 Johnson Randy L 596-2233
800 WEST ST INTERSECTS
804 Getzelman Brian H 972-2619
810 Kenney Douglas F @ 364-7220
814 Snyder Lyn @ 364-0383
820 Vacant
824★Valdez Tony J
825 No Return
828★Fleming Steph 359-6607
832 Meik Eliz A
845★West Brenda L 531-6741
848★Grow R A
847 Vacant
849 Dobbs Connie L Mrs @ 539-1664
850 Vacant
851 Monson David S @ 532-1543
851½ Vacant
852 Salaz Anselmo P @ 521-3434
853 Yauney R Wm @ 531-1961
854 Gallegos Ruben R
855 Vacant
856★Novak J 531-8355
857 Jensen Gary @ 595-1190
858 Wills Isabelle F @ 363-8411
860 Clausing Darlene Mrs @ 364-6303
864★Larson Geo R 359-6214
865 Trujillo Eug A @
900 WEST ST INTERSECTS

113
S 11TH WEST ST INTERSECTS
1111★Fountaine Judy G Mrs

TP	Adjoining	Source
-	✓	R.L. Polk Co

HIGH AVE 1990

HERBERT AV–Contd
Rear Vacant
347 Olsen Jas I ◉ 363-2086
351 No Return
352 Armijo Ernestine M Mrs ◉ 363-2628
355 Vacant
358 Turner Edw L ◉ 531-9609
359 Rubadue Carl ◉ 355-4706
360 Stoddard Boyd 532-1390
365 Borstadt Opal A Mrs ◉ 355-7926
366 Swanger Arth J 364-5811
370 Apartments
Lower Vacant
Upper★Lindahl Tim
372 Hansen Mark
382 Martinez Ralph ◉ 355-0476
385★Vasquez Armando 539-0646
386 Alires Elizabeth 532-5296
4TH EAST ST INTERSECTS
413 Apartments
1★Maupin Shirley F 575-8316
2★Crawford Patk E 531-7541
3★Ikimau Lovena 355-7610
4 Vacant
416 Kurumada Dennis K ◉ 534-1057
421 Freebairn Ruth H ◉ 363-1214
DENVER ST INTERSECTS
468 Kulvinsky Signie E ◉ 363-7705
475 Salt Lake Lutheran High Sch 531-8431
5TH EAST ST INTERSECTS

ZIP CODE 84105
9TH EAST ST INTERSECTS
906 Hall Ranae 322-2326
910 Hood Theresa H Mrs ◉ 359-3032
916 Woodward Arvilla S Mrs 364-0080
918★Nielsen Ty 575-8529
923 Vacant
929 Jensen Jean 533-0120
930 Vacant
938 Vacant
LINCOLN ST INTERSECTS
962 Foster Thos M ◉ 521-7110
963★Hoskins R
967★Benedict Robt 596-7029
978 Aldous Donald K ◉ 355-1175
10TH EAST ST INTERSECTS
1005 Burrows Myrle S Mrs ◉ 363-1074
1020★Harper Steven 359-4530
1023★Liddell Wilton 531-7530
1024★Stevens D Scott ◉ 355-4523
1025★Dixon Jo Ann M Mrs
1027 Ellis Richd L II ◉ 531-9132
1028 Vacant
MC CLELLAND ST INTERSECTS

11TH EAST ST INTERSECTS
1118 Benson John E 582-4256
1121 Lyons George Plumbing 582-0666
Lyons Geo B ◉ 581-0666
1126 Walker Larry E
1127 Cederlof Lucile M ◉ 583-0252
1128 Vacant
1134 Cummings Clyde K ◉ 583-1031
1137★Woolstenhulme Bruce ◉ 583-6007
1139 Nelson Emery G ◉ 583-0962
1140 Trauba Thos ◉ 583-3801
1147★Kost-Patel K 583-2809
1150 Hughes Norman J ◉ 583-1063
1151 Sansom Frances B Mrs ◉ 583-1040
1156 Lein Richd H ◉ 583-4199
1158d Reese Thomas ◉ 583-1610
1159 Cordner Sylvia W Mrs ◉ 583-0298
★Drobal Heidi Mrs
1164 Eason Barbara Mrs ◉ 583-4227
1165 Butler Edith G Mrs ◉ 583-0301
1170★Le Gate Lawson C 583-1650
1171 Kelly Kathlyn L ◉ 583-1139
1176 Winter Rosemarie Mrs ◉ 583-0484
1177 Trople Frank R ◉ 582-4230
1183 Van Dam Lynne M ◉ 583-0946

ZIP CODE 84108
17TH EAST ST INTERSECTS
1703 Jaeckle Kurt A ◉ 583-6443
1704 Paxton Gary L ◉ 582-1379
1709 Watson Lucy A Mrs ◉ 582-1910
1710★Parkinson Scott 582-8205
1710b★Allen Kathey
1715 Norton Robt M ◉ 582-0130
1718 No Return
1721★Rolfsen Robert M ◉ 582-1838
1722★Bates C Mrs 582-0516
★Patterson Beverly J 582-5655
1725 No Return
Bsmt Vacant
1727 Diamond Peter ◉ 582-4503
1728 Ludwig Craig E ◉ 582-9336
1733★Rich Paul ◉ 583-8016
1734 Knight Carolyn ◉ 582-2386
Bsmt No Return
1739 Kearl Jennie W Mrs ◉ 582-8776
1740★Meredith Michl ◉ 582-7536
1745 Taylor Larry R ◉ 582-3093
1746 Price Donald A ◉ 583-5376
1751★Bonner E K ◉
1752 Rich Sterling R ◉ 582-1805
1757 Glaser Leslie C ◉ 582-9276
1760 Davies Parker N Jr ◉ 583-8193
1763 Benton Steven P ◉
1764 Wunderli Blanche M Mrs ◉ 582-0115
1768 Stone Jay L ◉
1769 Vacant
1774 Hawkins John A ◉ 582-5273
1775 Walz Leo J ◉ 582-3049
1779 Herridge Brent J ◉ 582-7194
1780★Hodge Richard K ◉ 583-3086
1784★Poulsen Greg ◉ 583-2626
1785 Welch Michl A ◉ 582-9864
1806 Cederlof Brent M ◉ 583-5520
1812 Sipherd James M ◉ 582-9911
1820 Woodbury W Richd ◉ 583-7178
1826★Fetzer Robt ◉
1831 Johnson Fairis Mrs ◉ 582-7261
1832 Clawson Wm H ◉ 582-6540
1835 Vacant
1840 Williams Robt E ◉ 582-1036
1845 Gale Willis H ◉ 582-2350
1848★Sorensen Henning 582-0519
1851 Naylor Morley E ◉ 582-6691
1856 Brown Jon R ◉ 582-5279
1861 Clark Norman W mgr consultant ◉ 582-4215
1862 Olson Ferron A ◉ 583-1026
1865 No Return
26 1870 Olsen Jeffery L ◉ 582-1288
1875 Hawkins Percy B ◉ 582-0234
1876★Raskin Frances 581-0201
1883 Johner Val M ◉ 582-4747
1884 Swenson Craig ◉ 583-3156
19TH EAST ST INTERSECTS
1903 Wesson Richd S ◉ 582-1179
1904 Greaves Halbert S ◉ 582-8047
1911 Fratto Joseph C Jr ◉ 581-0303
1912★Giles Stanley ◉
1917 Agutter James ◉ 582-2448
1920 Nelson E Barbara Mrs 582-5238
1925 Hammond Kathryn B Mrs ◉ 582-2817
1926★Wilkinson Mark 583-0153
1931 Krause Orlando B ◉ 582-9424
1932 Moffat Jay L ◉ 583-3952
1937 Carlisle E Thain ◉ 582-1743
1940 Marshall Hiram W ◉ 328-3903
1944 Carlston Herald L ◉ 582-1117
1945 Bickmore Robt C ◉ 582-3645
1954 Edwards Maxine S Mrs ◉ 582-3027
1955 Ryser James J Jr ◉ 582-3939
1960★Sims Doris C ◉ 583-6455
1961 Hansen Vera Mrs ◉ 582-3809
1968 Emmi Philip C ◉ 582-0719
1971★Andrews Robt D ◉ 582-8710
126 1974 Roberts Leone C Mrs ◉ 582-7966
1979 Mac Kenzie Linda Mrs ◉
1982 Mc Donough James F ◉ 582-6025
1985 Paramore Ray U ◉ 582-4175
1991 Kinnersley Russell B ◉ 582-7277
20TH EAST ST INTERSECTS
2005 Wagstaff Lee S ◉ 582-4371
2008 Mack Reed F ◉ 582-6989
2009 Hyde Herbert N ◉ 582-2224
2017 Swindle Viella C ◉ 582-3971
2020 Evans Fredk R ◉ 582-7978
2021 Conover C Glenn ◉ 582-0089
2026 Hansen Royal I ◉ 582-1342
2028 Zimmerman Stephen R ◉ 582-4381
2033 Nelson John C ◉
2035 Henderson Scott R ◉ 582-3007
2036★Hoyle Jack R 583-9408
2049 Young Kimball L ◉ 582-4165

236
HIAWATHA CIR –FROM 2660 E SKYLINE DR CIRCLES NORTH

ZIP CODE 84108
2651 Jewkes Robt F ◉ 583-4580
2655 Wheeler Fredk S ◉ 582-9256
2659 Reiser Robt W ◉ 582-8756
228 2661 Kettering Donald E ◉ 582-2851

25
HIDDEN VILLA RD –FROM 1882 S WEST TEMPLE WEST

ZIP CODE 84115
110 Hidden Villa Apartments
A★Bird Ian
B Vacant
C★Cruz Juanita J
D★Westwood Wm A
120 Apartments
A★Hansen Max L 467-1260
B Vacant
C Vacant
D★Rogers Mike
130 Apartments
A Kadulova Maria Mrs 485-3621
B Siouris Thelma C Mrs 467-6709
C★Mangum Kathy E 486-9854
D Vacant
140 Apartments
A No Return
B Vacant
C★Fisher Mark N 466-2935
D Valez Florentine 484-9068
150 Apartments
A Vacant
B★Wilkins Rosemary
C Vacant
D★Nelson Charlie
160 Apartments
A Vacant
B Vacant
C★Mascarmas B
D Vacant
170 Apartments
A★Bunjowski Krzysztof
B Vacant
C★Hale Jacquel
D Vacant
180 Apartments
A Vacant
B Scharman Tammy A 466-6439
C Vacant
D Vacant

125
HIGH AV –FROM 1450 S 250 WEST W

ZIP CODE 84115
230 High Country Express trucking 466-6070
238 Molerway Freight Lines Inc trucking 485-2323

119
ZIP CODE 84104
1460 Apartments
A Vacant
B Vacant
1527 Lund Florence Mrs ◉ 973-0719
1539★Doan Sa ◉ 973-7961
1545 Vacant
1548★Robinson Adam
1551 Vimahi Ilisapesi H Mrs ◉ 973-0138
1554 Pinkerton Robt A ◉ 973-7213
1555★Vea Amoni ◉ 975-0910
1560 Robison Lynette Mrs ◉ 973-0717
1561 Alvera Tony R ◉ 973-7068
1566 Lykins David R ◉ 975-9127
1567 Harland Robt D ◉ 972-4386
1573 Heimuli Maloni ◉ 972-5827
1574 Lopez Mae M Mrs ◉
1580 Boyd Danl T ◉ 973-6654
1579 Maestas Janis P Mrs ◉

146
HIGHLAND DR –

ZIP CODE 84106
2101 Bay The discotheque 466-3733
2102 Dewey Optical 485-1290
2106 Vacant
2107 Bay The (addl sp)
2109 Red Wing Shoe Store 486-6071
2110 Radio Shack electronic equip sls 484-8801
2112 Advanced Hearing 486-9309
2114 Building
ROOMS
A Communications Center telephone serv 486-7118
B Vacant
C Communications Center (Addl Sp) 486-7118
D Communications Center (Addl Sp)
F Vacant
H Executive Janitorial Service 484-3961
I Vacant
J Vacant
K Vacant
Angels Answer Service 483-4000
2117 Audrie's Design custom furn-int dsgn 485-7287
2120 Highland Mart gift shop 486-7200
2121 Mc Intyre Center
Sugar Nosh Cafe 485-0053
Clark's Tuxedos men's formal wear 486-4409
SUITES
D Vacant
E Christian Science 2d Church (Reading Rm) 466-9549
F Howard Communications Group promotional adv-serv 484-2600
F No Return
G Vacant
GA Blomquist Brown & Assocs consltg engs 467-6444
H Christe's Cutaway beauty shop 466-8741
I Christe's Cutaway (Addl Sp)
K No Return
L Crista Galli Seashells & Fossils gift shop 467-5302
M Mc Intyre Center (HQ) 484-1602
M Tucker Realty & Appraisal 484-6086
2124 De La Mare Candy custom taffy-retail & whol 466-7441
2126 Deluxe Barber Shop 484-6564

W
W
W
qu
can
ansv
the I
and
peo
wh
want
Ar
pr
dis
the
ge
bus
258 W. 700 S.
363-3867
1-800-877-0062

TP	Adjoining	Source
-	✓	R.L. Polk Co

PARAMOUNT AVE 1990

PACIFIC AV–Contd
A★Trujillo Jolene 355-7537
B★Quinonez Alicia 575-6231
1476 Apartments
1★Castle Howard
2★Langi S Scott 355-4817
3★Hayes Sherry 359-2028
4★Le May Cynthia 364-6434

128

PADLEY ST –FROM 2240 SUNNYSIDE AV SOUTH

ZIP CODE 84108
845 Moffat Allan M @ 582-5141
848 Simpson Harold W @ 582-5619
854 Webb Todd @ 583-2506
857 Blackham Benj L @ 582-8640
860 Cartwright Patk @ 583-8418
866 Springford Scott B @ 583-1960
867★Kramer Danny @
875 Miller March T Mrs @ 582-6051

456

PALISADE DR –FROM 3120 S WASATCH BLVD EAST

ZIP CODE 84109
3670 Zoumadaskis Geo @
3571★Player Frank @ 486-1668
3580 Gullett Gregory A @ 467-8140
3581 Maxfield Ronald G @ 486-0434
3590 Alger Ross L @ 486-7954
3591 Cusick Wm R @ 467-6907
3594 Woolston Vyrle L Mrs @ 487-7217
3601 No Return
3617 Rathke Klaus W @ 485-8652
3627 Wallentine Keith J @ 487-7226
3639 Riley John E @ 485-2567
3640 Dietrick Benj M @ 484-3230
PLATEAU DR INTERSECTS
3675 Hunter John G @ 486-8066
3685 Voda Ann M @ 485-3727
3695 Crellin Kenneth E @ 484-7855
3698 Miller Vincent H @ 484-3828
3710★Chesnel Jean Pierre 484-7312

11

PAMELA WAY –FROM 1820 W 400 NORTH ST

ZIP CODE 84116
405 Apartments
1★Garcia Ruben P
2★Garcia Thomas
3 Vacant
4★Garcia Cecilia
417 Apartments
5 Vacant
6 Vacant
7★Tapia Priscilla
8★Estrada Hilarion 531-1731
429 Apartments
9★Hernandez Louisa
10★Bitsue Mildred
11★Batalla Miguel 364-5701
12★Romero Maria D 328-8227
441 Apartments
13 Vacant
14 Vacant
15 Vacant
16 John David
453 Apartments
17 Vacant
465 Apartments
21★Urcino Elodia
22 Vacant
23★Tate Ann M
24 Vacant
477 Apartments
25 Rubio Donna L
26★Johnson Mary J
27 Negrete Isamel 595-0707
28★Tran Sia 532-6051
489 Apartments
29 Vacant
505 Weber Mary R Mrs @ 595-8928
506 Larsen Steven C @ 596-2465
515 Daniels Sylvester @
516 Morales Joseph R @ 596-2453
525 Wach Bobbie L Mrs @ 595-8941
526 Beyl Richd @ 596-2448
535 No Return
536 Johnson Bruce K @ 595-8924
545 No Return
546 Brewster Randall H @ 596-2466
555 Chandler Dennis @ 596-2722
556 Chauza Robt A @ 595-8925
565 Fisher Ralph C @
566 Grinaker Curtis N @ 596-2532
575★Hansen Gary D @
576★Robins Pete @
585 Du Tham Huu @ 596-8283
586 Smith Ronald L @ 596-8307

29

PANAMA ST –FROM 21 W 21ST S SOUTH

ZIP CODE 84115
2107 Vacant
2112 Wakefield Luella D Mrs @ 467-7966
2115 Vacant
2116★Peffer Bill T
2119 No Return
2150 Chamberlain Dennis C 486-5320
2160 Seaman Business Service Inc bkpg serv 486-5346
2165 Vacant
2169 Vacant
2171 Cimmers Robt H 467-2832
2171½ Vacant
2173 Capital Ceramics 466-6471
2179 Capital Ceramics (Addl Sp)
2180 Capital Ceramics (Addl Sp)

125

PARAMOUNT AV –FROM 1570 S 200 WEST ST WEST

ZIP CODE 84115
207 Vacant
208 Mountain Engine Service 467-5588
216 Vacant
221 Bagley Ice & Carbonic (storage)
225 Bagley Ice & Carbonic Inc 487-3342
226 Vacant
238 Tuke Ruth J Mrs @ 467-3401
239 Green Wesley Roofing Inc 486-8411
Central Service Inc coml refgr 466-4321
Modern Overhead Doors Inc door installation serv 484-2991
242 Vacant
245 Green Wesley Roofing (Addl Sp)
261 Harry's Pattern Shop 467-2652
268 Stevens Sales Co Corp mfg rep 487-8971
280 Wesley Green Roofing (Addl Sp)
281 Tuft Byard R @ 466-4959

250

PARK CREEK LA (SOUTH SALT LAKE CITY)–FROM 3065 S 3D EAST ST EAST

ZIP CODE 84115
304 Vacant
305 Van Kwawegen Cornelis A @ 466-4248
308★Connolly Charles @ 484-8223
309 Vacant
314★Deal James R @ 467-2635
317 Olsen Erin L @ 487-2616
318 Vacant
324★Olsen Kay D @ 466-8049
325 Bartholomew Grant L 487-9346
328 Lucaks
331★Kelly Janet @ 484-2837
334 Bullough P L 486-5479
335 No Return
338 No Return
344★Storms Rusty @ 486-1646
350 Ure Jonathan D @ 484-5810
351a Vacant
351b Evans Janet 485-6620
351c Vacant
351d★Ware Darren 485-7677
353 Apartments
A★Warner Bev 466-5540
B★West Bill
C Scribner Kenneth W 484-9294
D★Preda Eliz 485-2438
356 Greeff Jacob @ 467-0195
362 No Return
361 Apartments
A Vacant
B★Dunkley Jeff 486-0361
C Vacant
D★Benson Wendy 466-5008
362★Baker Gregory 467-8248
370 Vaughan Robt C @ 485-5727
373 Hubbard Glenn D @ 487-3924
376 Satterfield Julie S Mrs
381 Evans Kenneth C @ 484-3112
384 Mc Beth Glen R @ 467-3114
387★Spencer Franklin R @ 485-1244
393★Ferguson Scott E @ 487-4436
399★Stott Norman D @ 486-7316

28

PARK ROW –FROM 1646 E 9TH S SOUTH

ZIP CODE 84105
908 Vacant
910 Grant Thos E 582-6907
915 Vacant
917 Brinkerhoff Verdon C @
918 No Return
934 Hullinger Gary C @ 583-6104
DIESTEL RD INTERSECTS

350

PARK CT –

MANSFIELD AV INTERSECTS
3157★Triplett M @ 485-7446
3161★Wellington Shaddok 484-5533
3162★Baack Ed @ 484-1758
3163★Presley Tammy 466-3356
3166★Cowlishaw Larry B @ 485-2177

112

PARK ST –FROM 540 E 4TH S ST SOUTH

ZIP CODE 84102

118

6TH SOUTH ST INTERSECTS
602★Anderson W 532-2733
604 Smith G
607 Vista Park Apartments 596-1239
1 Vacant
8★Broderick Frank 596-1239
9 Vacant
10★Williamson L
11★Pradny Martin
15★Abbott Karen 328-0830
16★Slone Richd
17★Tso Jolene
18 Vacant
608 Vacant
611 Apartments
5 Vacant
6★Ned Shirley Mrs
7 Vacant
12★Austin Lea
13★Wallace Mark K 533-8216
14★Barron Wm P Jr 364-5243
19 Vacant
20★John Rose Mrs
21★Timmreck Wayne
612 Vacant
620★Young Melinda A 596-1511
622 Apartments
2 Vacant
3★Conrad Dean
4★Vance S 363-3135
5★Loader Glenn 521-7505
628 Apartments
6 Triplett Joe G Jr 359-1488
7 Vacant
8 Vacant
9 Weems Michl H 532-4812
630 Apartments
9 Vacant
10★Grand Mary
11 Vacant
12★Barr Ben D 364-6019
631 Vacant
632 Nagel Betsy 322-5497
637 Vacant
640 Miles Emma R Mrs @ 363-8629
643 No Return
647★Ramirez Robt
653 Vacant
655 Teardado
657★Balderrama Julio V 355-5302
661 Apartments
1 Vacant
2 Vacant
662 Vacant
668 Nowak Chas J @
7TH ST S INTERSECTS

18

713 Vacant
715 Vacant
717★Barnett Peggy Mrs @ 359-4512
721★De Lage Terry 328-0833
729 Larsen Robt P 322-4333
734★Sullivan Patk 359-4821
735 Vacant
739 Bradakis Mark J @ 364-3251
743★Miranda Armando F @
747 Vacant
751 Cantwell Kevin 359-4482
755 Vacant
756★Liu Jerry W
759 Billow B Mae Mrs @ 355-1828
760 Vacant
764 Vacant
765 Gardunio Leo J @ 363-1803
8TH SOUTH ST INTERSECTS
801 Apartments
1★Baker Sally K
2★Jones Dani
802 Lence James P @
Bsmt Holliman Dallas
804★Haven Gordon
805 Apartments
1★Herrera Chas 364-5446
2★Sardo Virginia
806 Apartments
3 Vacant
4 Ruybal
807★Medrano Judy Ann
808 Vacant

TP	Adjoining	Source
-	✓	R.L. Polk Co

VAN BUREN AVE 1990

E UTOPIA AV (SSLC)–Contd
194 Williams Bruce V ◉ 466-3965
E UTOPIA AV ENDS AT 2D E
306 Lewis Cathy Mrs ◉ 467-8259
312 Brown Arnold W wrtr 487-2782
315 Mc Stotts Donald B Jr ◉ 466-1995
320 Vacant
322 Vacant
325 Pulver Stirley J ◉ 484-2258
326 Vacant
328★Harward Robyn A Mrs 466-2457
332 Miller Donna Mrs
333 No Return
334 Barron Ruth Mrs 467-9306
338★Ferrebee Wm J Jr 467-8301
339 No Return
340★Jacobson Carla J 486-5328
344 No Return
345 Stanley Rhea K Mrs ◉ 485-1717
346 Hall W Donavan
350 Chipman Druce T Mrs ◉ 467-8208
351 Perry Drell M ◉ 467-2672
356 Evans David G ◉ 486-0590
357 Winn Martin F ◉ 467-4662
362 Precision Video Systems video instrl 484-9028
★Opperman Donald R 484-9028
365 Petersen Blanche R ◉ 486-6685
370 Moerman Kenneth P ◉ 484-5389
375★Farnsworth Kendal P 486-7208
375½ Vacant
378 No Return
379 Roderick Ralph H ◉ 484-2118
385 Nelson Raymond J ◉ 486-6384
386 Reed Robt M 486-7986
Bsmt Vacant
394 Johnson Tom ◉
395 Fullmer Bill G ◉ 484-3468
4TH ST E INTERSECTS

29

UTOPIA AV W (SOUTH SALT LAKE CITY)–FROM 2170 S MAIN WEST

ZIP CODE 84115
123 Peak Alarm (Addl Sp)
125a C & W Plastic Co 467-4126
130 A & S Autobody & Paint repr cars 485-2588
145 Child Construction Co masonry contrs 466-1043
155 Vacant
156 Vacant
203 Ute Tube & Paper Co mfg paper tubes & cores 485-9271
209 Tru-Cut Steel Rule Die Inc die makers & cutters 486-3451

109

VALENTINE ST –FROM 1200 W 1000 NORTH ST NORTH

ZIP CODE 84116
1014★Gallaway Edw ◉ 328-2629
1019 Griffin Thelma V Mrs ◉ 322-5250
1020 Warfield Wm H ◉ 595-6019
1027 Thoreson Eldon O ◉ 596-2587
1028 Jenkins Wm H ◉ 595-8139
1035★Hagler Richd H ◉ 364-4036
1040 Timpson Josephine K Mrs ◉ 364-6327
1045 Jensen K Michl ◉ 596-7303
1048 Sainsbury James C ◉ 359-4109
1055 Vacant
1060 German John E ◉ 328-9409
1070 Andes Brad ◉ 364-0448
1071 Nelson Richd 596-3208
1078 Vacant
W 12TH NORTH ST INTERSECTS
1220 Price Maxine T Mrs ◉ 359-7002
1221 Conner Wm D ◉ 596-2516
1230 Brown Guy L ◉
1231★Jenkins Alice Mrs ◉ 596-2637
1240 Koester Michl J ◉ 355-5216
1241 Hardy Dorothy Y Mrs ◉ 596-2594
1250 Behunin Earnest T ◉ 532-6278
1251 Hickok Beverly M Mrs ◉ 359-2716
1264 Chindgren Roy W ◉
1265 Crenshaw Wm ◉
1274 Trivett Kathleen U Mrs ◉ 364-7256
1275 Ngo Chi Cao ◉ 539-8592
1284 Williams Orlando C ◉ 364-5779
1285 Rogers Norman ◉ 596-2676
1294 Marriott Robt E ◉ 364-6069
1295 Hemingway Vernon L ◉ 596-2434
1302 Phillips Tim 596-1956
1305 Brundle Gordon G ◉ 596-2647
1310 Williams K Ric ◉ 596-0915
1313 Tafoya Rudolph O 363-9405
1316 Hurzeler Fern R Mrs ◉ 322-4018
1319 Mc Dougald Ken ◉
1323 Wolfgramm Fred ◉ 359-2284

356

VALLEY ST –FROM 3300 E LOUISE AV SOUTH

ZIP CODE 84109
2935 Killian Blaine ◉ 484-8445
KENTON DR INTERSECTS
2951 Beal Vernon L ◉ 487-0991
2971 Butcher Gordon W ◉ 484-3234
2981 Anderson Robt K ◉ 484-2243
2991 Brittain H Robt ◉ 484-3744
JOYCE DR INTERSECTS
3011 Barnes Hazel I Mrs ◉ 484-6395
3016 Saenz Joshua D ◉ 486-8506
3021 Clapham Dennis C ◉ 485-2709
3029 Thatcher Richd L ◉ 486-0220
3045 Herrick
3055★Benson Jos ◉ 484-1492
3060 Baldwin Christopher J ◉ 466-4494
3065 Herrick Guida S Mrs ◉ 485-0632
3075 Rowe Steven P ◉ 487-3441
GREGSON AV INTERSECTS
3080★Mahler Michl J 486-9556
3093 Herzog Darrell E ◉ 484-3028
3105 Bolic Robt A ◉ 486-1217
3115 Carey Carolyn A Mrs 466-5786
MARIE AV INTERSECTS
3127★Gibson Bradford R ◉ 466-7224
3135 Mulholland Shawn C ◉ 466-8507
3142 Petrucci Alfred ◉ 485-0967
3152 Swenson Glen R archt ◉ 485-5383
METRO WAY INTERSECTS
3171 Mc Donough Bruce J ◉ 467-4935
3191 Canyon Rim Professional Plaza 268-5252
Suites
100 Petersen Stephen F cpa 466-3324
101 Canyon Rim Dental Associates 486-3887
101 Taylor Mark R dentist 486-3888
101 Taylor Darron G dentist 486-3887
102 Hemisphere Corp comp software 466-8899
102a State Farm Insurance 486-9661
150 Finishing School The sewing classes 487-9244
151 Allstate Insurance 485-8600
154 Frederickson & Co cpa 483-1040
155 Optionomics Corp commodities & comp sys splst 466-2111
201 Wilde J L dentist 485-6111
203 Burn Pattern Analysis fire investigator 487-3501
205 Idaho Intermountain Claims Inc indpt ins adj 466-7993
208 Vacant
210 Canyon Rim Psychotherapy 487-6444
210 Carlson Alosia A licensed clinical socl wkr 487-6444
210 Mc Ghee Melanie J licensed clinical socl wkr 487-6444
210 Patterson David A licensed clinical socl wkr 486-6444
210 Vacant
210 Tadje Patrice licensed clinical socl wkr 487-6444
210 Ward Mark F psychologist 487-6444
215 Vacant
250 Management Plus phys billing serv 487-0070
3191 Swenson Associates archts & engs 485-7778
252 Vacant
253 Ingram Dental Arts dental laby 467-2242
254 Spectrum Development realtors 531-9700
255 Vacant
3215 Meyer Fred dept store 486-7614
3289 Mc Donald's restr 487-5615

116

VAN CT –SOUTH FROM 270 E 6TH SOUTH

125

VAN BUREN AV –FROM 1556 S MAIN AND 1551 CHEYENNE WEST

ZIP CODE 84115
17 Marshall Larry ◉
18★Gooding Robt
22 Bell Lillian E Mrs ◉ 487-2445
23★Fenn Wesley M
27 Jones Erma M Mrs ◉ 466-7263
28 Vacant
31 Easthope Ruth M Mrs ◉ 484-0756
32 Mc Donald Mary Mrs ◉ 467-3023
35 Smith Viola Mrs ◉ 466-8190
36 Serrano Albert ◉ 487-1529
41 Vacant
42 Vacant
45★Soderberg Michl
46 Peterson Gary ◉ 467-9605
49 Glaser Michael D ◉ 484-3610
50 No Return
55 Vacant
56 Soderborg Andrew B ◉ 467-0074
57 Crawford Steven S 486-0153
60 Thomas Verlyn J ◉ 466-1119
64 Milligan Jacqueline Mrs ◉ 466-8018
Milligan Daniel electn
65★Wareburton Jeff ◉
69 Ash Morris L ◉ 485-4789
70 Miller Lewis J ◉ 485-8733

225

S WEST TEMPLE ST INTERSECTS
S 300 WEST ST INTERSECTS
349 Vacant
352 Schoppe Co Inc htg-air condt 467-5466
370 Modern Pre-Cast pre-cast concrete prods 466-1374
400 WEST ST INTERSECTS

119

ZIP CODE 84104
NAVAJO ST INTERSECTS
1353★Boonthrakhom Sengkeo 973-8348
1354 Vandemerwe P Bea ◉ 972-4467
1356★Insixienemay Nouphet 972-3235
1363★Hodges Tony
1379 Minson John D ◉ 973-4942
1382★Blaisdell David B 977-0746
1395 Holman Robt H ◉ 972-2183
1402 Morris Harold G ◉ 972-4437
1403 Thomas Blair S ◉ 972-4431
1408★Andrew Joseph E wldr ◉
1416★Cummins Kenneth F 977-0831
Rear★Marriott John
1425 Goode Mitchell G ◉ 972-4229
1426 Black Jay B ◉ 972-4619
1430 Martin James R ◉ 973-2051
Bsmt★Tarro Ranae Mrs 973-8550
1431 Benson Karen K Mrs ◉ 972-1285
1437 Ith Dale A ◉ 972-4464
1448 Koehler Herbert L ◉ 972-4421
1458 Read Agnes Mrs ◉ 972-4358
1463 Wollschleger Melvin L ◉ 972-4491
1466 Frantz Lynn W ◉ 972-4536
1472 Gummersall Elliott B ◉ 972-4341
1477 Jones G Scott ◉ 972-2022
1485 Stults Glen ◉ 974-5136
1491 Koehler Geraldine E Mrs ◉ 972-4551
1497 Nelson Virgil A ◉ 972-4356
Nelson Virgil L r v mech
CHEYENNE ST INTERSECTS

119

VAN BUREN CIR –FROM END OF W VAN BUREN AV NORTHWEST

ZIP CODE 84104
1523 Smith Dennis L ◉ 973-6172
1528 Winters
1527★Despain Marge Louise Mrs ◉ 972-1660
1529★Afu Sal M ◉ 972-0304
1531 Malohi Lutua ◉ 975-1940
★Malohi Kaiefe T landscaper
1534★Smith Kwynn 972-3174
1535★Gonzales David A ◉ 973-8443
1539 Coates Jerry A ◉ 972-1258
1540 Averett Benny R ◉ 974-0002
1541 Seymour Cindy Mrs ◉ 972-1179
1542 Martinez Damacio E ◉ 972-2408
1545 Tongamana Viliami ◉ 972-4006
1548 Grow Richd H ◉ 972-4466
1549 Hafoka Filikise ◉ 973-8410
1550★Soth Sath ◉ 975-7385
1554 Chounlanany Monh ◉ 973-8445
1555 Boyd Henry T ◉ 973-9704

16

VAN NESS PL –EAST FROM 853 5TH E

ZIP CODE 84111
408 Vacant
410★Houskeeper Denyse Mrs
412 Vacant
413★Walker Kevin
414★Johnson Steve
417 Wade Michl L 533-9350
420★Flores Alex
421 Vacant
422★Rigby Kent ◉
425 Vacant
431 Wiseman Don C ◉
434 Vacant
435 Mc Kenna Albert ◉
436 Vacant
439 Cornick Ida Mrs ◉ 359-8422
440 Donley Russ ◉

56

VENAR CIR –FROM 2207 CLAYBOURNE AV NORTH

ZIP CODE 84109
2752 Nygren Brad Talent
Nygren Bradley M ◉ 466-1439
2753 Thompson Gary R ◉ 466-6996
2759 Powell J Blaine ◉ 484-5316
2760 Middleton & Associates Realtors real est sls 466-6517
Middleton Gary ◉ 466-6517

W 15TH SOUTH ST 1990

MEMORIAL ESTATES
GENERAL OFFICE 268-8771
Redwood - 6500 S. Redwood Rd.
Mountain View - 3115 E. 7800 S.
Lake View-Bountiful - 1640 E. LakeView Drive
Murray - 5850 S. 9th East

S 1400 WEST ST—Contd
620★Dean Willard F
625 Vacant
627 Glancy Jack W ◎ 355-7039
633 Smith Wm S ◎ 363-4034
634 Wilkinson Rick G ◎ 595-8872
ARAPAHOE AV INTERSECTS

19

INDIANA AV INTERSECTS
866 Wentz Ted J mech ◎ 532-3221
869 Fechner Wm R
871 Boyatt Gail J ◎ 532-4602
874 Hill James D ◎ 595-1619
878★Passey Wallace L
9TH SOUTH ST INTERSECTS
904★Ortega Cindy Mrs 359-7920
912 Vacant
915★Butcher Susan Mrs
918 Kell Richd F ◎
919★Mc Allister Wm J ◎ 359-9113
926 Nielsen Millie H Mrs ◎ 595-6785
U P RR TRACKS CROSSES
HAYES AV INTERSECTS
947 Gillard B Shawn ◎ 974-5914
954 Davis Gerald ◎ 973-7222
955 Rose Jerry ◎
961 Gilley Alice A Mrs ◎ 973-8194
971 Alire Aslana R Mrs ◎ 973-8195
974 Francom Clara E ◎ 973-8174
AMERICAN AV INTERSECTS
1007 Ramos Eloy G ◎ 973-2245
1008★Hancock Jas
1010★Hancock Martha Mrs
1016 Knighton David K ◎ 972-3747
1017 Harris James E ◎ 972-2381
1022 Walters Elmer B ◎ 973-2976
1025 Tehero Hantiago B
1030 English Delmer M ◎ 973-2977
1033 Larsen Ronald K ◎
1036 Vacant
1041 Wonch John W 975-1635
1042 Boulton Glen R ◎ 973-2991
1048 Sine Ronald P Jr ◎ 974-5088
1049 Vacant
1054 Callaway Casey G 975-9552
1055★Hughes Sharon Mrs ◎
1060★Lind Robt H ◎ 973-2725
1061★Moore Neldon B 975-9724
1066★Mangum Steph R ◎ 973-7716
1067★Sloan Jay D ◎ 973-8725
1072 Claus Rienkje Mrs ◎ 973-2999
1073 Vacant
1078★Nilsen Ranveig ◎
1079 Larsen Trygve Mrs ◎ 973-2345
1085 Christensen Leland J ◎ 973-2616
1086★Evans Tamra L Mrs ◎
1093 Kros Lena C Mrs ◎ 973-2617
1094 Hutchinson Audrey Mrs ◎ 973-2993
1101 Beatty Buddie G ◎ 973-2818
1109 Kinikini Le'o Mrs ◎
1115★Davis Clara M Mrs ◎ 977-9362

225

1410 SOUTH ST W –FROM 1410 S 300 WEST ST WEST

ZIP CODE 84115
323 S & H Terminal Inc truck & auto parts 484-7649
325 S & H Terminal Inc Business Office
333 South Forty Body & Fabricating trk pntg 486-3340
339 Ramco Machine auto reprs 486-4797
375 Holzmueller Inc woodworking mfr
395 Vacant

211

1460 WEST ST N –FROM 1460 W NORTH TEMPLE ST RUNS NORTH

ZIP CODE 84116
288 Martha H Cannon Health Building
State Department Of Health (LABY) 533-6131
State Department Of Health 538-6111
State Department Of Health Ofc Of Admn 538-6107
State Health Administration & Planning 538-6125
State Health Administration & Planning 538-6615
State Health Admn & Planning (Org Dev-Org) 538-6172
State Administration & Planning (Vital Records) 538-6186
State Health Community Health Services 538-6129
State Health Community Hlth Servs 538-6141
State Health Community Health Servs 538-6191
State Health Community Health Services 538-6113
State Health Environmental Hlth Div 538-6121
State Health Environmental Hlth 538-6170
State Health Environmental Health 538-6734
State Health Environmental Hlth 538-6146
State Health Family Health Services 538-6161
State Health Family Health Services (Child Hlth) 538-6140
State Health-Family Health Services 538-6165
State Health Family Health Servs 533-4084
State Health (Hlth Care Financing Div) 538-6151
State Health Dept (Medical Examiner) 533-5848
Central Stores 538-6695

107

1465 WEST ST N –FROM 1465 W 500 NORTH ST SOUTH

ZIP CODE 84116
449a★Crowder Laurie D 533-9728
449b★Greco Dominic R
453a Vacant
453b Vacant
463a★Luplow Gary J 359-1529
463b Vacant
475a Decker Lynn
475b No Return
485a Montoya Antonette C 531-7046
485b Gross Emma R 359-8522

225

15TH SOUTH ST W –FROM 1500 300 WEST ST WEST

ZIP CODE 84115
309 Kimi's Cafe restr 486-8840
329 Gardner Ed Plumbing & Heating 486-3588
337 European Power Specialists foreign auto reprs 485-4656
339 European Power Specialists (Addl Sp)
371 Jack's Truck & Alignment Inc 485-9631
377 Hub Research & Development Inc research-dev-mfg-ret-whol 466-0056
395 Industrial Tank & Trailer 467-5622
406 Dutson & Van Matre truck & auto repr 467-8551
408 Vacant
431 Advanced Four-Wheel Drive Systems auto & trk reprs 486-3191
435 Tele-Trim mobile hair salon-ofc sp 486-2846

219

ZIP CODE 84104
1725 Post Food Service Specialists food serv distr 973-4123
333 Basic Sales & Marketing sls & mktg food prods 977-0161
1730 Hager Alignment 973-7763
Ken & Mikes Automotive 974-0727
1740 Vacant
1775 Building
Suites
Smith General Merchandise & Pharmacy Div 974-1401
Rear Smith O Pharmacy Warehouse (Addl Space)
1820 Delivery Service & Transfer Co Inc trucking 973-2650
1835 Bonneville Machine Inc mach shop 972-5570
American Babbit Bearing Inc mach shop 974-5700
1850 Aspen Distribution pub whse 973-2622
1875 Bordens Culture Plant prods 973-2351
1880 Safelite Auto Glass (Whse)
1952 Lorraine Press prntrs 972-5626
2006 Turf Equipment Co lawn mower dlrs & repr 972-4164
BENNETT RD INTERSECTS
2150 Deseret Book (Whse) 534-1515
Rocky Mountain Machinery Parts (Whse)
2205 Fleming Foods whol gro 973-5500
2256 A G Truck Equipment sls & serv 975-0400
2286 Vacant
2320 Rocky Mountain Machinery Co machy dlrs 972-3660
2340 Elliott R C & Co Inc wool distr 972-1400
2346 Genesis cement repairs 975-7020
Browning Golf Co golf club mfrs 975-0096
PIONEER RD INTERSECTS

5

1500 NORTH ST W –FROM 1501 BECK WEST

ZIP CODE 84116
758 Herman Brothers bulk carrier trucking 364-0050
HOT SPRINGS AV INTERSECTS
800 WEST ST INTERSECTS
804 Vacant
809 Vacant
812 Hardman George F ◎ 363-6195
814 Solt Robt J ◎
815★Wickham C D ◎
819 Vacant
833 Hayes Charles D ◎ 355-6870
839 Hokafonu Pauli 355-1034
DEXTER ST INTERSECTS
852 Vacant
853 Monahan Edw D ◎
859 White Lawr A ◎
865 No Return
871 S & T Printing Equipment Inc prntg equip serv 359-2300
872 Barnum Johanna Mrs ◎
876 Owen Paul L ◎ 363-8940
880 Brown Vernon ◎ 531-9146
881 Vacant
883 Vacant
885 Munsee Sarah Mrs ◎ 364-8886
890★Kingston Jesse 596-2718
900 WEST ST INTERSECTS
910★Isaacson Jacob 328-8336
915 Brook

107

1500 WEST ST N –FROM 1500 W 400 NORTH ST NORTH

ZIP CODE 84116
460 No Return

209

561 Crandall M L 359-7155
563 Gallegos Lisa E
567★Atkin Randy 521-4331
569 Vacant
573 Vacant
575 Vacant
600 NORTH ST INTERSECTS
800 NORTH ST INTERSECTS
803 Mc Kone Dennis M ◎ 359-6353
809 Nuesmer John R ◎ 355-2835
810 Christensen Verda M Mrs ◎ 364-8243
813 Burdett Frank K ◎ 364-7101
830★Christensen Kim M ◎
833 Smith Calvin J ◎ 359-6597
836★Gregory Chas N ◎ 521-5820
839 Nielson Kerry K lawn sprinkler instlr ◎ 355-4751
842★Poleck Wilma L ◎
843 Peterson Michl E ◎ 539-1195
846 Ashworth Craig ◎ 595-0325
856 Meuleman Montebelle ◎ 596-1222
TALISMAN DR INTERSECTS
862 Chidester Lori ◎ 596-0053
863 Ulibarri Octaviana R ◎ 596-7069
867 Norton Doyle D ◎ 359-2477
868★Stocking M Lapriel Mrs ◎ 521-7243
871 Matern Otto A ◎ 359-5770
874 Feil Danl ◎ 596-2210
875 Vadnais Lynn ◎ 539-8540
879 Vacant
883 Chidester Jerry E ◎ 359-5831
884 Horne Ralph ◎ 596-1393
887 Leitner Jay ◎ 355-6314
888 Johnson Kenneth L ◎ 532-5741
891 Hatch Dellis E ◎ 521-8316
892 Carrillo Cleo Mrs ◎
900 NORTH INTERSECTS
900 Holtry Donald G ◎ 364-6100
905 Fenn Jerry D ◎ 359-7597
906 Bradford Rose Mrs ◎ 328-0073
911 Dansie Steven L ◎ 363-1036
912 Johnson La Ree Mrs ◎ 596-7066
917 Maples Lucy Mrs ◎ 363-3312

Every For T Execu Suite Telem 350- OFFICEWORKS NORTH TEMPLE, 84103 Inn

TP	Adjoining	Source
-	✓	R.L. Polk Co

WHITNEY AVE 1990

SALT LAKE CITY, UT 84111
TEL. 364-7694
536 EAST 300 SOUTH
ADT SECURITY SYSTEMS

ROLLINS BURDICK HUNTER

Rollins Burdick Hunter of Utah, Inc.

2180 South 1300 East, Suite 500, P.O. Box 526259, Salt Lake City, Utah 84152-6259

Telephone 801 488-2550

11
WESTPOINT CIR –FROM 1829 W 900 NORTH ST SOUTH

ZIP CODE 84116
877 Model Home
881 Birchell Boyd L ●
883 Nonaka Peter Y ● 532-3731
893★Ryan Kevin J ● 359-4006

25
WESTWOOD AV –WEST FROM 1976 S WEST TEMPLE WEST

ZIP CODE 84115
105 Higham Ambrose H O ● 466-6149
106 Schuif Peter ● 466-4330
117★Nelson R
118 Carpenter Charles ● 486-8583
123 Benton John D ● 466-8007
124 Cameron Mary J ●
129 Lammers Ria Mrs ● 485-2480
130 Pickett Jeffrey D ● 485-9944
135 Vacant
136 No Return
141 Vacant
142 Vacant
147★Ralston Viola Mrs ●
148 Hansen S D 485-4344
153 Sant Karl W 467-2355
154 Faddis Ray C ● 467-8334
159 Vacant
160 Rasmussen Greg C ● 466-3158
165 Tim's Mobile Home Service 466-9314
Fishnick Tim A 466-9314
166 Vacant
171 Lawns Beautiful 467-9770
Peterson Kim M ● 467-9770
172 Hingano Seosifa ● 467-5197
177 Vacant
178★Anderson Douglas L 487-4762
180 Vacant

154
WHITE AV –FROM 2885 IMPERIAL EAST

ZIP CODE 84106
1708 Wells Wilma Mrs ●
1709 Guest Denslow D ● 467-0189
1715★Davis Bryan F ● 485-4763
1716 Hall A Allen ● 487-6946
1721 Stocking Tracy genl contr ● 467-7854
1724★Gawan Greg 467-2560
1727 Schwendiman G Lynn ● 486-1650
1730 Thomas Dora W Mrs ● 467-5515
1733 Azbill James G ●
1736 Richards Mervin E ● 485-1780
1739 Kelly Brent ● 467-0529
1744 Tovey Ronald H ● 466-8306
1746 Ipsen Alvin M pntr ● 484-9370
1749 Vacant
1751★Midgley Mark J ● 466-3442
1758 Hollywood Alfred E ● 484-7605
1765 Clement Helen H Mrs ● 466-9771
KENWOOD ST INTERSECTS

56
WHITE CIR –FROM 2060 S WHITE CIR NORTH

ZIP CODE 84109
2925 Wood Bruce M ● 486-6404
2931 Woolley June G Mrs ● 485-2570
2939 Richards Michl K 485-4188
2947 Chidester Magdalene Mrs ● 485-1335
2955 Goldhardt Timothy P ● 485-6773

56
WHITE CIR N –FROM 2930 S 20TH EAST

ZIP CODE 84109
2016 Anderson Richd E ● 466-5007
2019 Taylor W Scott ● 466-8102
2021 Neff Donald ● 467-5356
2024 Stromness John R ● 486-8307
Stromness Ramona Mrs flute instr
2036 Richmond Mabel W Mrs ● 485-5977
2037 Richardson Melvin E ● 487-3630
2043 Willardsen Ellen S Mrs ● 485-1155
2044★Davis W Lyle 467-9441
2059★De La Paz David D ●

56
WHITE CIR S –FROM 2950 S 20TH EAST

ZIP CODE 84109
2019 Reed Helen B ● 467-5347
2020 Goodwin Marvin M ● 486-6686
2025★Wilkins Denise ● 484-4054
2030 Jacobs Michl ●
2035 Evans Terry L ● 467-4647
2040 Bussenbark Roger ● 486-9537
2045 Archer David G ● 485-0585
2050 Anderson Jerry ●
2060★Gonsales Gregory ● 485-0895

50
WHITE PL (SOUTH SALT LAKE CITY) FROM 3010 S MAIN EAST

ZIP CODE 84115
35 Vacant
39★Santistevan John 466-6061
44 Scott's Auto Body 485-9556
47★Tatro Mont 467-5062
50 Murdock Stanley A ● 467-2212
51 Papanikolas Geo J ● 485-0596
56 Knight Heber L ● 486-8276

46
WHITLOCK AV EAST –FROM 25 S MAIN ST EAST

ZIP CODE 84106
ELIZABETH ST INTERSECTS
1154 Beaudoin Guy L 486-0939
1155 Hattori Sumiko ● 467-2249
1159★Gibb Chas ● 466-4670
1160 Paskett Merton H ● 466-4540
1166 White Ronald
A Adderley Blaine M
1167b No Return
1172 Peterson Duane L ● 466-6191
1177 Dansie R Edgar ● 484-9577
1180 Cullis La Vern C Mrs ● 467-7543
1181 Johnson Sherman C ● 484-7835
1186★Korpela Penny Mrs 487-1860
1193★Evans B
1195 Vacant
1196 Vacant
1197 Vacant
HIGHLAND DRIVE INTERSECTS
1217 Vacant
1220★Smith Danl L 484-8706
1222 Satori Velma E 487-2557
1229 Tronier John A 484-9222
1235 No Return
1236 Hammond West ● 466-4341
Bsmt★Nash Raymond L
1239 Ruiz Gary J 487-6309
1240 Avery Jeanette J 466-9078
1241 Vacant
1244 Van Roosendaal Sam genl contr ● 466-7939
1249 No Return

344
WHITLOCK AV E (SOUTH SALT LAKE CITY)–FROM 2505 S STATE EAST

ZIP CODE 84115
110 Vacant
120 Vacant
121 Bateman Arlie S 485-5386
125★Gilles Danl J 484-1841
126★Bart Randy K 486-5172
129 Hamby Thos G ●
130 Comes Lc Royce ● 467-5189
134★Roberts Guy ● 466-5602
140 Mascherino Lorna Mrs ● 466-7023
141 Vacant
145 Farrington Dennis K ●
146 Patrick Bradley J ● 484-1349
149 Young Robt E ● 466-6368
150 Blanke Johanna J Mrs ● 466-9362
156 Rice Ila V Mrs ● 466-3698
160 Paulus Crystle A Mrs ● 486-9409
161 Rice Geo A ● 467-6572
163 Schumann Alma ● 466-3550
164 Dunn Sanford T Jr ● 466-9513
169 Vacant
170 Vacant
171 Larson Virginia L Mrs ● 484-9551
173 Baker Don K ● 466-3767
178 Kaihe Joseph ● 467-3594
181 Johanson Nephi E ● 467-3252
186 Little Rascals Day Care 487-9441
191 Schwartz Georgia B Mrs ● 484-8238
2D EAST ST INTERSECTS
203 Gardner Charles L ● 484-7339
204 Mc Donald Russell G ● 487-3480
208 O Neil Ellis R ● 484-0635
209 Maathuis Cornelius ● 466-9228
212 Pulos Theo A ● 466-0158
213 Schippers Rinze ●
215 Sanchez Ruby Mrs ●
216 Lloyd Dixie P Mrs ● 485-3603
219 Stringham Sylvia W Mrs ● 486-1745
224 Lewis Eliz G Mrs ●
228 Pidgeon Kurtis W ● 467-4017
229 Koehler Betty L Mrs ● 261-5525
232★Abbott David ● 487-1152
235 Olsen La Rue Mrs ● 467-2128
236 No Return
239 Smith Anna May ●
243 Delaney Bryan ●
244 Colegrove Jim S ● 485-6797
248 Vacant
249 Kirk Vance D ● 467-6892
252 Newton
253 Aiken Eldon E ● 467-3921
257 Tarpley Edna L ● 467-1950
258 Broadwater Kenneth R ● 486-2879
262 Griffin Margt ●
263 Peck Lucile D Mrs ● 467-2563
268★Burick Dan 467-7328
Bsmt★Gallegos John E
Bsmt★Sillitoe M
285 Whitlock Apartments 466-2096
1★Frandsen Glen V 486-9127
2★Marks Kee
3★Meek Michl B 466-2096
4★Parker Debbie
5 Vacant
6★Schauer Frank
7 Vacant
8★Villarreal Oscar
3D EAST ST INTERSECTS

229
WHITLOCK AV W (SOUTH SALT LAKE CITY)–FROM 2505 S MAIN WEST

ZIP CODE 84115
25 Vacant
67 Oliver Georgia F Mrs ● 485-8163
71 Gomez Max T ● 484-0870
75★Jensen Gerald

225
WHITNEY AV –FROM 1450 S 300 WEST ST WEST

ZIP CODE 84115
339 Vickers Truck Equipment Co 486-9351
340 Sorenson Resources Co natural resources 481-7337
360 Goodall Rubber Co mfrs 486-1383
375 Vickers Truck Equipment Co Inc 486-9351
380 Air Conditioning & Heating Supply htg equip whol 486-2083

11
WILDFLOWER DR –FROM 765 N SIR PATRICK DR WEST

ZIP CODE 84116
1942 Swenson Robt L 596-1323
1943 Michelsen Dan ● 539-1624
1949★Opikins Terry ●
1952★Coon Steven P
1955★Bridge Todd A ● 596-1906
1958 Nielsen Douglas J ● 596-7495
1963 Van Sickle Keith ● 595-8949

111
WILEY POST WAY –FROM 200 N WRIGHT BROTHERS DR WEST

ZIP CODE 84116
4745 Albion Instruments med instr 364-2021
4750 Building
Suites
100 Vacant
110 A T I software comp 538-0314
140 Research Medical med instruments 355-9843
180 Micro Security Systems Inc security devices 575-6600
200 Medirec med equip repr 535-4599
4800 Vacant
WRIGHT BROS DR INTERSECTS
4843 Vacant
4850 Vacant
4851 Radex Corp (Addl Sp)
4853 Radex Corp (Addl Sp)
4855 Radix Corp computer mfg 537-1717
4865 Radex Corp (Addl Sp)
4877 Vacant
4881 U S West Communications (Sub Sta)
4882 Bunz U T A L Inc gro pkg sup 359-0300

UNITED SURPLUS
ARMY & NAVY OF SUGARHOUSE
CAMPING EQUIPMENT, CLOTHING,
SURVIVAL KNIVES, MILITARY SURPLUS
1201 E. 2100 South, Salt Lake City, Utah 84106
Tel. (801) 486-3912

S 300 WEST ST—Contd
Union Pacific Railroad (Acct Ofc) 530-3226

264

2D SOUTH ST INTERSECTS
211 Diamond Parking Service
PIERPONT AV INTERSECTS
247 Apartments
279 Holy Trinity Greek Orthodox Church 328-9681
Hellenic Memorial Cultural Cntr
Hellenic Memorial Gymnasium
302 Pioneer Park
317 Vacant
341 Vacant
345 Vacant
349 Vacant
375 Indian Alcohol Recovery Center The 328-8515
379 Downtown Market 322-4472
W 400 SOUTH INTERSECTS
404 Hill's Service gas sta 328-1829
413 Fotes Service Inc gas sta 355-3317
434 Western Nut Co retail & wholesale nuts 363-8869
444 Building Four Fourty Four
Intermountain Contractor Inc publications 359-8711
200 Utah State Univ Extension Center 533-5745
208 Tripp R W Collections 322-5649
209 Vacant
210 Eimco Credit Union 355-2579
212 Utah Pacific Energy Management 533-0065
214 Vacant
446 Utah Sub Contractors Bid Service 364-7731
448 Intermountain Contractors Employee's Lunchroom
451 Kimball Elevator Co 328-9636
452 Builders Bid Service Of Utah Inc bid service 532-6215
Mason Contractors Associate Of Utah 532-6277

223

5TH SOUTH ST INTERSECTS
511 Stat Express courier serv 363-7399
520 Acme Radiator Co repr shop 355-5158
525 National Multiple Sclerosis Society
526 Little Garage The 363-2693
530 J & J Body Shop auto reprs 521-7433
533 Utah Safety Council training center 533-5851
ROOMS
101 Vacant
201 Utah Shale Products 322-1800
202 Utah Safety Council 533-5851
203 North Associates Inc manufactures rep 531-7010
204 Utah Safety Council
540 Vacant
545 Beehive Office Equipment & Supply Co 533-0393
550 Vacant
551 Cheers Tavern 364-7112
555 Vacant
557 Designers Art wholesale framing 355-8700
559 Silkscreen Designers
560 Vacant
567 Vacant
568 Vacant
6TH S ST INTERSECTS
602 United Market gro 533-8834
606★Tatum Phillip R 521-5352
616 Ring Robt J
620 Vacant
624 Ken's Automotive Service Inc 364-2137
628 Vacant
632 Vacant
634 Vacant
636 Vacant
645 Me Kong Oriental Foods food store 532-6746
647 Vacant
649 Vacant
650 Vacant
653 Williamson Leonard ◎ 364-2409
655 J B Salvage 355-1525
664 Rose June M ◎
672★Giron Marie ◎
676 Vacant
678 Eads Floyd
679 Vacant
7TH S ST INTERSECTS
711 Kanell's Home Furnishings sls 355-8000
Kanell Plato G 355-8000
712 Salt Lake Great Dane Inc semi trlr sls-parts-serv 364-3700
SUITES
A Shelton & Haun Co manufactures rep & distr 575-8700
B Artery Arts sls art sups 363-2442
717 Ostler Howorth M 363-2442
D3 Transword Products
WASATCH AV INTERSECTS
720 Vacant
Vacant
721 Vacant
722 Sun Plastics Inc 363-1961
725 Valco Sales cutting tool distr 363-4569
736 Herridge & Associates commercial photo 363-0337
740 Vacant
741 Vacant
745 Andy's Upholstery Shop 359-6371
MONTROSE AV INTERSECTS
756 Vacant
770 United Service & Sales grownds maintenance equip 322-2532
774 Vacant
775 Gene's Phillips 66 Service 532-9041
776 Norman Co (stge)
777 De Vroom's Garage auto repr 328-4751
785 Super Spra Car Wash & Wax
8TH S ST INTERSECTS
813 Vacant
821 Queen Victoria White Cloud Mining Co 359-8504
823 Bagley Elwin N 359-2702
829 Schmale L M 363-7224
Michaels Chris M 364-6311
835 Vacant
839 Vacant
843★Rugaber Sant
847 Jones Charles C ◎ 363-3557
850 City Street Dept 535-7831
City Traffic Eng Signal 535-7721
City Street Dept (Sanitation Div) 535-7831
City Street Dept (Signs Div) 535-7660
City Traffic Eng Paint Shop 533-7836
City Materials Laboratory 535-7786
857 Peters Julia R ◎ 364-6325
865 Vacant
869 Vacant
877 Pete's Radial Tire 531-7470
9TH SOUTH ST INTERSECTS

123

909 Nine O' Niner tavern 532-9218
910 Big O Tire Store dlrs 322-1043
920 Vacant
921 Golden Trails tavern 363-2871
923 Vacant
924 Cleaning Company The (Whse)
925 Golden Trails Tavern (Addl Sp)
929 Vacant
930 Cleaning Co The 355-8341
Western States Sprinkler & Landscape 355-8341
Western States Snow Removal 355-8341
931 Vacant
936 Warburton Fenderville truck body repr 355-2073
937 Garcia Pablo S
939★Flores Romano
945 Servco Heating & Air Conditioning 328-8734
AMERICAN AV INTERSECTS
961 Aste Dorothy B ◎ 355-4288
962 Vacant
968 Williams Beulah ◎ 359-4908
969 Petersen Service petroleum equipment 355-8122
FAYETTE AV INTERSECTS
970 Maack George & Son Signs 355-4476
972 Harrison Brothers Janitorial Supply Co Inc 322-3531
974 Harrison Bros storage
BROOKLYN AV INTERSECTS
1005 Motion Control Inc med equip & sups 364-1958
Medarts Inc 364-1975
1030 Cummins Intermountain Diesel 355-6500
1038 Thermo King Intermountain 355-6500
1051 Dan-Glo's Cafe & Lounge 328-8650
1057 Sharon's Bar & Grill tavern 532-9337
1065 B J's Speciality Auto Painting 355-1266
1067 Bradley's Diesel Pump (Addl Sp)
1081 Bradley's Diesel Pump & Injector Repair 487-1749
1082 Fruehauf Corp auto trlr mfrs 521-0360
1104 G & K Service Inc uniform rental 328-1685
1111 Young Electric Sign Co (Parking & Stge)
1124 Crankshaft Grind & Metalizing Co 364-6427
1125 Intermountain Electric Inc truck repair 521-3400
1148 Young Electric Sign Co neon 487-8481
1154 Ingersoll-Rand (Repair Center) 486-4371
1161 Fuel Injection Service Inc (Serv & Repr Dept) 487-7776
PAXTON AV INTERSECTS
1174 Petroleum Equipment Inc 487-8276
1177 Fuel Injection Service Inc 487-0881
1185 Fuel Injection Service (Addl Sp)
1191 Doyle's Body & Paint 485-9606
1196 Curtis L N & Sons fire protection equip 486-7285
1197 Fuel Injection Service Inc (Addl Sp)
LUCY AV INTERSECTS
1202 Utah Communications & Electronics Inc radio systems 486-0161
1220 Vacant
1228 Gusco Upholstery 485-1082
1229 Schmidt Body & Paint 487-5483
1235 Schmidt Sign Service Inc 486-0193
1236 Third Street Auto Parts 466-9866
1290 Vacant

225

ZIP CODE 84115
13TH SOUTH ST INTERSECTS
1306 Warner Rick Truckland (LOT)
1313 Tire World tire reprs-sls-serv 487-6261
CALIFORNIA AV INTERSECTS
1344 Warner Power Products 484-4369
1355 Vacant
ALBERMARLE AV INTERSECTS
1361 Vacant
1364 Amfac Drug Supply whol 486-8761
1388 General Tire Service sls and serv 466-8646
1391 Granato Frank Importing Inc imported delicasies & distr 486-5643
14TH SOUTH ST INTERSECTS
1417 Country Kitchen restr 466-1316
1420 Zions First National Bank 524-4940
1423 Brand Electric elec contrs 467-2024
1425 Med-Index Inc med reference sys 485-4600
1427 Intermountain Battery Inc ret batteries 487-0874
WHITNEY AV INTERSECTS
1455 Diamond Electric Inc Tool Repair heavy duty elec tools dept 484-4325
HIGH AV INTERSECTS
1465 Diamond Electric Inc 484-4325
1478 V-One Oil self serv gas sta 467-1652
1485 Grisley J M Machine Tools mach sup 486-7519
1494 A & H Supply fashion carpet fl covering 486-4414
15TH SOUTH ST INTERSECTS
1503 Ned's Barber Shop 466-2301
1512 Grumaco woodwork mach 532-3565
ANDREW AV INTERSECTS
PARAMOUNT AV INTERSECTS
1528 Vacant
1531 Action Ride Seat Covers automobile seat covers 487-4191
1540★Davis Jimmy
1541 Black & Decker U S Inc tool mfrs 486-5828
VAN BUREN AV INTERSECTS
1546 No Return
1549 Dutra Construction 486-2444
1552 White Auto Painting & Body Shop 486-1333
1554 White Auto (Addn Sp)
1555 Hafers Inc (Whse) 487-6474
1556 Certified Injection Service & Supply Inc 487-4937
1558 Trump's Inc pipe & fittings (mtl prod) mfg 484-7697
1563 Hafer's Inc auto parts 487-6474
1564 Vacant
1564a Vacant
1570 Morgan Sports Car West 487-5979
1576 Mac Beath Hardwood Co lbr whol 484-7616
1578 Le Croissant Bakery & Cafe 466-2537
REAR Metals Finishing Inc ind coatings 485-9385

WAGSTAFFS
West Temple at 7th South 364-2100
235 West 500 South 532-6333
4400 South State Street 263-2200

ANDREW AVE 1985

AMELIA EARHART DR—Contd
5500 Admiral Byrd Plaza
Fitness America health club
133 Post Office (International) 524-5780
Suites
135 Salt Lake Clinic (international center) 533-0080
135 Robertson Brent F Phys S L Clinic (Intnatl Cntr) genl internal medicine 533-0080
144 Mc Cune Mc Cune & Suzuki lwyrs 539-8434
144 Asia Marketing intnatl trade rights-copy 539-8438
145 Please Repeat photo copy-quick print 537-1639
152 Cutting Connection complete barber & beauty salon 363-1021
155 Vacant
160 High Tech Photo Laby coml photo laby 537-7250
165 Skyways Travel & Tours 537-1444
215 Diet Center 537-7129
220 Vacant
225 Nan's Emporium gift shop 537-7511
250 Vacant
260 Federal Office Supply ret ofc sups 537-7003
270 Mister Dry Cleaner 537-1711
290 Beehive Credit Union 537-7455
295 Farmers Insurance Group 537-7628
308 Rice Bowl oriental food
FOOD CT
5500 Molly's pita bread sandwiches 537-7173
Pizza Oven Connection fast food restr 539-8819
Suites
301 International Pantry restr 359-8297
306 Speedy's Mexican Food Restr
5575 Quality Inn motel 537-7020
Eddie's & Amelia's Restr 537-7020
5580 First Security Bank 350-6141
5850 Southland Food Center 539-0143

123
AMERICAN AV —FROM 958 S 300 WEST ST WEST

ZIP CODE 84101
312 Slagle Frank
313 Burke Ida H
314 Reynolds Edna Z Mrs ◎ 359-9491
319 Hays Larry M ◎ 355-1468
331 Hernandez Morris ◎ 355-1468
337 Auto Body Repair 328-1539
Glenn's Polish & Paint Inc auto 328-1539
GALE ST INTERSECTS
364 Steel Tek fabrication 359-8299
Academy Painting & Cleaning hse clng 363-1065
370★Meinhart David H
373 Urry Elaine
REAR Wasatch Body Shop body & fender repair 322-1728
374 Tom's Iron Inc foundry 532-5634
389★Morse Nettie 521-5230

319
ZIP CODE 84104
1116 Ramirez Thos D
1117 Duy Khanh 972-2389
1118 Posey Florestine
1119 Trevino Rudolf 972-2185
1144★Valenzuela Alfredo 972-1525
1150 Quintana Fred G
1157 Sandovol Alex B ◎ 973-8517
1158★Lopez Priscilla M ◎ 974-5033
GLENDALE ST INTERSECTS
EMERY ST INTERSECTS
S 1200 WEST ST INTERSECTS
CONCORD ST INTERSECTS
S 1300 WEST ST INTERSECTS

19
NAVAJO ST INTERSECTS
1353 Nemelka Michl J II ◎ 973-7678
1358 Buck Dan
1361 Yagues Jay ◎ 972-4231
1364 Pola Steve ◎ 973-0680
1367 Wilson Richd L ◎ 973-2236
1370★Johnson Bruce ◎
1375 Vacant
1381★Haslam Philip C ◎ 972-2781
S 1400 WEST ST INTERSECTS
1405 Reid Emerson G ◎
1408 Meravy Betty L Mrs 973-8172
1411 Christensen Essie B ◎ 973-2220
1412 Miera Nupita 972-3167
1419 Sudweeks Calvin ◎ 973-2227
1424 Gray Jess L ◎ 973-8007
1425 Bemis Hal O ◎ 973-2232
1430 Brush Eugene W ◎ 973-8372
1433 Vacant
1436 No Return
PUEBLO ST INTERSECTS
1449 White Jack ◎ 973-2952
1457 Gleed Verlin L ◎ 973-2967
1458 Goff Wayne C ◎
1463 Casper Charles D ◎ 973-2973
1466 Bytheway Kelly ◎ 973-8177
1471 Garner Richd P ◎ 973-2953
1472 Nieser Edith L Mrs ◎ 973-8175
1477 Evans Gene L ◎ 973-2950
1478 Beseeso Fayez S ◎ 973-8179

509
AMERICAN BEAUTY DR —FROM 980 W 600 NORTH ST NORTH

ZIP CODE 84116
602 Hayes E Roy ◎ 359-0186
612 Miller Omer A ◎ 363-8952
615 Zezza Merle C Mrs ◎ 363-0590
620 Vacant
625 Mc Quade Geraldine J Mrs ◎ 359-1644
BRIARCLIFF AV INTERSECTS
628 No Return
629 Harris Ann L Mrs ◎ 359-2302
630 Vacant
637 Feil Randall S ◎ 521-9770
641 Short Wanda S Mrs ◎ 355-8191
646 Bickmore Nancy L Mrs 533-8513
647 Mills Norman D ◎
655 Clayburn Athan L ◎
663 Judd Dee M ◎ 363-7174
664 Noyce Le Roy C ◎ 359-3478
669 Richardson Robt W ◎ 363-3237
670 Vacant
673★Nipper Clyde 595-1062
679 Little
680 Greco Dominic Jr ◎ 359-2268
SIGNORA DR INTERSECTS
705 Vallejo James N ◎ 355-9062
716 Little Lucille W Mrs ◎ 363-9861
717 Clark Mary A Mrs ◎ 328-1714
722 Stephenson Charles M ◎ 355-4425
RAMBLER DR INTERSECTS
730★Jensen Shirley
736 Morrell Garn H ◎ 355-1899
742 Romano Louis G ◎ 322-1902
PROSPERITY AV INTERSECTS
753 Peck Michl G ◎ 359-0545
757 Coleman Bob ◎ 328-2179
758 Lane Gary A ◎ 322-3394
777 Valerio Steve J ◎ 363-4734

800 NORTH ST INTERSECTS
809 Richins R Keith ◎
817 Lloyd Lewis J ◎ 359-6409
818 Trimble Melville L ◎ 363-2165
825 Haslam Fern F Mrs ◎ 322-0069
MC FARLAND DR INTERSECTS
842 Kandt Dennis E ◎
847 Erway Molly B Mrs ◎ 359-6835
855 Hiatt Zane H ◎
861 Edginton Wm A ◎ 359-6490
866 Mills Lucille C Mrs ◎ 364-2097
867 Yensen Marcus J ◎ 359-7134
873 Lee Max E ◎ 359-7549
881 Edginton Joan R ◎ 328-1997
887 Ray Doris E ◎ 364-7675
DEBONAIR DR INTERSECTS
895 Paxton Clarence F ◎ 359-4860
896 Perea Judith H ◎ 534-1911
903 Lukens Wm J ◎ 359-8180
906 Young Mary L Mrs ◎ 364-0379
909 Allen Frederick E ◎ 359-2553
915 Taylor Elden V ◎ 355-5662
925 Edwards David W ◎ 533-0248
STERLING DR INTERSECTS
947 Buchanan Raymond J ◎ 328-2148
948 Burton Lyman S ◎
955 Shomshar Martin L ◎ 363-8169
ECLIPSE WAY ENDS
961 Peck Glen L ◎ 359-1461
967★Allred Val
976 Watson Byron L ◎ 355-4262
977 Archuleta Alberta ◎
984 Saldarriaga Antonia M ◎
19 985 Durazo Robert R ◎ 539-1049

309
1005 Vacant
1006 Delamare John C ◎ 364-6132
1012 Terry James R ◎ 322-2796
1013 Davis Theo ◎ 363-9106
1020 Hemingway Wayne R ◎ 533-9505
1021 Fletcher Clarence ◎ 364-5069
Fletcher Jacie
1028 Quinonez Petra Mrs ◎ 359-5141
1029 Nicholls Myron W ◎ 328-0938
1036 Sizemore Charles A ◎ 322-2251
1037 Griffith Alta E Mrs ◎ 363-1791
1044★Bordelon Carol
1045 Spears Geo H ◎ 364-9788
1052 Main Lamont M ◎ 359-4295
1053 Hansen Daniel O ◎ 359-4125
1060 Taylor Norman L ◎ 363-0566
1061★Hardy Wm D ◎ 595-0202
1068★Beardslee Earnest 596-1689
1069 Spainhower Wesley B ◎ 322-2195
1074 Anderson Wesley W ◎ 322-3135
1077 Gray Darrel P ◎ 359-8283
1080 Vacant
1085 Vacant
1086 Lindsey Horace ◎ 534-1530
1105 Tobias Thomas J ◎
1106 Mucha Edw J ◎ 359-7380
1114 Aperges Pete A ◎ 355-1927
1117 Bailey Glen L ◎ 335-4003
1129 Felman Tim K ◎ 363-8338
1130 Cross Evelyn Mrs ◎ 322-3901
1135★Bracken Barbara
1136 Miller Donald P ◎ 359-7494
1141 Phillipenas June Mrs ◎ 328-3637
1146 Carrig Timothy J ◎ 363-0170
1151 Watanuki Robt M ◎
TAFFETA DR INTERSECTS
1159 Walker Rosalyn R Mrs ◎ 359-1441
1169 Jones Craig A ◎ 364-4398
1170 Spencer Ronald L ◎ 363-4736
1177 Azbill Julia S Mrs ◎ 322-0657
1186 No Return
1187★Hoskins Kent
1200 NORTH ST INTERSECTS
1205 Godfrey Frank R ◎ 364-3323
1215 Wood Danl Jr ◎ 328-9900
1223 Lefler B ◎ 532-5274
1231 Monson Wm S ◎ 363-6356
1239 Bunger Osnie ◎
1240 Salt Lake City Head Start School 355-1796
1247 Rolfe Norma Mrs ◎ 364-8097
1257 Thomas John D ◎ 355-8569
1267 Anderson Jack A ◎ 364-9895
1275 No Return
1283 No Return
TALLY HO DR INTERSECTS
1293 Vacant
1303 Oberst Karen K Mrs ◎ 532-2126
1313 Barber Eug R ◎ 355-6088
1323 Carlson Hampton W ◎ 363-8045
DUPONT AV INTERSECTS

11
ANDREA CIR —FROM 1800 W 800 N

ZIP CODE 84116
772★O'Brien Robert
774★Stoddard Scott D ◎ 359-9451
★Stoddard Dianne W Mrs piano tchr
781★Gregory Rodney ◎
9 782 Miolla Oli ◎ 364-3789

125
ANDREW AV —FROM 1510 S MAIN WEST

ZIP CODE 84115
21 Apartments
1★Holland Ron
2★Bartmann Rose
RICHARDS ST INTERSECTS
68 Pugh Katie
69 Owen Bert L ◎ 467-4090
WEST TEMPLE ST INTERSECTS

225
300 WEST ST INTERSECTS
325 Hawley Royal Service Co
333 P P P-3 P Inc signs 486-7407
351 Schoppe Co Inc (Stge)

119
ZIP CODE 84104
1221 No Return
CONCORD ST INTERSECTS
1239 Coleman Monroe ◎ 972-2678
1240 Harvey Paul ◎ 974-5055
1251 Ford C B ◎ 972-1813
1252 Stone Jed L ◎ 973-9347
CLAYTON ST INTERSECTS
1268 Vacant
1269 Martin Diana C Mrs ◎ 972-2645
1279 Brown Semisi K ◎ 973-2411
1280 Goreham Dennis B ◎ 973-7710
14TH WEST ST INTERSECTS
NAVAJO ST INTERSECTS
1430 Glendale Intermediate School 972-4517

309 219
ZIP CODE 84107
S EMPIRE RD INTERSECTS
S INDUSTRIAL RD INTERSECTS
2415 Eisenman Chemical Co dlrs 972-2614
2436 Rocky Mountain Refractories brick mfgs 972-2776
2580 Filtrol Corp clay products 972-2731

52
ANGELINA AV —FROM 3150 DORIE EAST

ZIP CODE 84106
854 Thornwall Gary D ◎ 484-9602
861 Bonner Orson T ◎ 466-8964
866 Mancuso Carmen A ◎ 485-8573
869 Bitner Keith O ◎ 487-2463
874 Peterson Grant J ◎ 484-6091
875 Moriarity Anne Mrs ◎ 485-8328
880 Snow Frances Mrs ◎ 484-8473

HERBERT AV—Contd
1★Dinsdale Lila
2★Feemster Charles
3 Marroquin Angelo 531-9484
4 Vacant
416 Kurumada Dennis K ◎ 534-1057
421 Freebairn Ruth H ◎ 363-1214
DENVER ST INTERSECTS
468 Kulvinsky Signie E Mrs ◎ 363-7705
5TH EAST ST INTERSECTS

ZIP CODE 84105
9TH EAST ST INTERSECTS
906 Healy Pamela L 521-8939
910 Hood Theresa H Mrs ◎ 359-3032
916 Woodward Arvilla S 364-0080
918 Felice Steven 531-7203
923★Hansen J C
929 Davis Jim H 533-0120
930 No Return
938★Durant Neena
LINCOLN ST INTERSECTS
962 Foster Thos M ◎ 521-7110
963★Oberer Jill 532-2335
967★Oberer Megan
978 Aldous Donald K ◎ 355-1175
10TH EAST ST INTERSECTS
1005 Burrows Myrle S Mrs ◎ 363-1074
1020★Raat W Dirk 521-7628
1022 Vacant
1024 Bruckner Susan ◎ 531-9629
1025 Green Fredk N ◎ 364-5846
1027 Ellis Richd L II ◎ 531-9132
1028 No Return
MC CLELLAND ST INTERSECTS

11TH EAST ST INTERSECTS
1118 Benson John E 582-4256
1121 Vacant
1126★Walker Larry
1127 Cederlof Lucile M ◎ 583-0252
1128★Fargent John
1134 Cummings Clyde K ◎ 583-1031
1137 Vacant
1139 Nelson Emery G ◎ 583-0962
1140 Boddy James R ◎ 583-2607
1147★Arambula Gerry 583-7306
1150 Hughes Norman J ◎ 583-1063
1151 Sansom Frank A ◎ 583-1040
1156 Lein Richd H ◎ 583-4199
1158 White Floyd E ◎ 583-1610
1159 Cordner Sylvia W Mrs ◎ 583-0298
★Westling David
1164 Yanik Louise R Mrs ◎ 583-1534
1165 Butler Edith G Mrs ◎ 583-0301
1170 Swift Larry R ◎ 582-8207
1171 Kelly Kathlyn L ◎ 583-1139
1176 Winter Rosemarie Mrs ◎ 583-0484
1177 Trople Frank R ◎ 583-3629
1183 Van Dam Lynn M ◎ 583-0946

228
ZIP CODE 84108
17TH EAST ST INTERSECTS
1703★Jaickle Kurt A ◎ 583-6443
1704 Paxton Gary L ◎ 582-1379
1709 Watson Lucy A Mrs ◎ 582-1910
1710★Delmas Richd Jr 582-0129
1710b★Young Paul 583-5122
1715 Norton Robt M ◎ 582-0130
1718 Clark Leonard A ◎ 582-2626
1721★Ralfsen Robert M ◎ 582-1838
1722★Arnell J Hal ◎ 582-2174
BSMT Hansen David L
1727 Rieben James ◎ 582-4750
1728★Ludwig Craig E ◎
1733★Baggs Ritchie 583-4166
1734★Knight Carolyn ◎
1739 Kearl Jennie W Mrs ◎ 582-8776
1740 Wilson Robt A ◎ 582-7373
1745★Taylor Larry R ◎ 582-3093
1746 Price Donald A ◎ 583-5376
1751 Shurtleff Wilford E ◎ 582-3350
1752 Rich Sterling R ◎ 582-1805
1757 Glaser Leslie C ◎ 582-9276
1760 Vacant
1763★Benton Steve ◎
1764 Wunderli Blanche M Mrs ◎ 582-0115
1768 Stone Jay L ◎ 583-5076
1769 Vacant
1774★Hawkins John A ◎ 582-5273
1775 Walz Leo J ◎ 582-3049
1779 Herridge Brent J ◎ 582-7194
1780 Sims Virginia ◎ 582-2491
1784 Livingston Hortense S Mrs ◎ 582-8374
1785 Welch Michl A ◎ 582-9864
1806 Cederlof Brent M ◎ 582-8205
1812 Sipherd James M ◎ 582-9911
1817★Yalecrest Ward
1820★Woodbury Richd ◎
1826 Burbidge Dennis E ◎ 582-2044
1831 Johnson Farris Mrs ◎ 582-7261
1832 Clawson Wm H ◎ 582-6540
1835 Gavers Mattlyn B ◎
1840 Williams Robt E ◎ 582-1036
1845 Gale Willis H ◎ 582-2350
1848 Kennedy Frank H ◎ 582-1848
1851 Naylor Morley E ◎ 582-6691
1856 Brown Jon R ◎ 582-5279
1861 Clark Norman W mgr consultant ◎ 582-4215
1862★Kenning James A ◎ 582-5494
1865 No Return
1870 Olsen Jeffery ◎ 583-9209
1875 Hawkins Percy B ◎ 582-0234
1876 Creel Coleman D ◎ 582-5953
26
1883 Johner Val M ◎ 582-4747
1884★Unis Allen ◎ 583-4290
19TH EAST ST INTERSECTS
1903 Wesson Richd S ◎ 582-1179
1904 Greaves Halbert S ◎ 582-8047
1911 Fratto Joseph C Jr ◎ 581-0303
1912 Vacant
1917 Agutter Reta S ◎ 582-2448
1920 Nelson E Barbara Mrs ◎ 582-5238
1925 Hammond Kathryn B Mrs ◎ 582-2817
1926★Reichman Mark W ◎ 583-7332
1931 Krause Orlando B ◎ 582-9424
1932 Moffat Jay L ◎
1937 Carlisle E Thain ◎ 582-1743
1940 Marshall Hiram W ◎ 328-3903
1944 Carlston Herald L ◎ 582-1117
1945 Bickmore Robt C ◎ 582-3645
1954 Edwards Maxine S Mrs ◎ 582-3027
1955 Ryser James J Jr acct ◎ 582-3939
1960 Ware Michl J ◎ 583-9812
1961 Hansen Vera ◎
1968★Emme Philip C
1971 Day Stella G ◎ 582-3571
1974 Roberts Leone C ◎ 582-7966
1979 Blankenship Jack E ◎
1982 Mc Donough James F ◎ 582-6025
126
1985 Paramore Ray U ◎ 582-4175
1991 Vacant
20TH EAST ST INTERSECTS
2005 Wagstaff Lee S ◎ 582-4371
2008 Stapley Ethel D Mrs ◎ 582-6989
2009 Hyde Herbert N ◎ 582-2224
2017 Swindle Viella C ◎ 582-3971
2020 Evans Fredk R ◎ 582-7978
2021 Conover C Glenn ◎ 582-0089
2026 Hansen Royal I ◎ 582-1342
2028 Zimmerman Stephen R ◎ 582-4381
2033 Nelson John C ◎ 521-8800
2035★Henderson Scott R ◎ 582-7007
2036 No Return
2049 No Return

236
HIAWATHA CIR —FROM 2660 E SKYLINE DR CIRCLES NORTH

ZIP CODE 84108
2651★Jewkes Robt F ◎ 583-4580
2655 Wheeler Fredk S ◎ 582-9256
2659 Reiser Robt W ◎ 582-6756
2661 Kettering Donald E ◎ 582-2851

25
HIDDEN VILLA RD —FROM 1882 S WEST TEMPLE WEST

ZIP CODE 84115
110 Hidden Villa Apartments
A Kaufman Debbie 467-8180
B Davis Joan
C Foote Leah L 484-1615
D★Richardson P
120 Apartments
A★Pappas R Mark 467-9443
B Smith Jane A
C Borman Ezra
D Huddleston Reba
130 Apartments
A★Brown Lynda M 486-9163
B Siouris Thelma Mrs 467-6709
C★Larsen L
D Newman Mary
140 Apartments
A★Stotler Sabra
B★Hlinovsky Eug A 487-5160
C Vacant
D Stewart Joni
150 Apartments
A★Reynolds Jonathon C 487-4832
B★Tran Huy
C Vacant
D★Coleman Sandra D 467-4587
160 Apartments
A Ranger Geo D 484-0305
B★Stevens Michl L 467-8115
C★Smith Joe 466-5117
D★Marquez Lu Juanna C
170 Apartments
A★Marks Walter A 485-4141
B★Hunt Debra
C Vacant
D★Richardson A C 487-3434
180 Apartments
A★Kloefkorn Dale A
B★Lipsey Garry G 487-9472
C Sprague Jacqueline Mrs 486-4549
D★Hansen Tammie 486-3290

125
HIGH AV —FROM 1450 S 250 WEST W

ZIP CODE 84115
238 Transcon Terminal trucking 467-1526

119
ZIP CODE 84104
A Vacant
B★Lettig Frances
1527 Lund Florence Mrs ◎
1539 Christiansen Gary L ◎ 972-4349
1545★Bates Bill 972-6434
1548★Fordman Tito ◎
1551 Vimahi Tevita O ◎ 973-0138
1554★Pinkerton ◎
1555★Duenas Alice
BSMT★Edgar Gerald 974-5643
1560 Robison Eugene L ◎
1561 Alvera Tony R ◎
1566 Nelson Randy ◎
1567 Harland Robt D ◎
1573 No Return
1574★Lopez M
1576 Under Constn
1579 Maestas Janis P ◎

146
HIGHLAND DR —FROM 1100 E 21ST SOUTHEAST

ZIP CODE 84106
21ST SOUTH ST INTERSECTS
2144 Cakes & Creations bakery 485-4374
Mail Receiving Servs Etc mailing serv for usps ups etc 467-9813
111 Tanning Trend The tanning salon 486-4224
2146 Hyland Plaza shopping center
Nevada Bobs Sports Equip ret 466-7333
2148 Bank Neisen R Jeweler Inc 466-9428
2150 Little Children children's clothing 487-6331
2152 Vacant
Nero's Restaurant 466-0961
2154 Vacant
2155 U S Post Ofc (Sugar Hse Sta) 524-5787
2157 American Savings & Loan Assn 486-1361
Shott Realty 467-9479
2160 Framery The picture frames & pictures dlrs 466-5151
2161 Vacant
2162 Arlen's Sugar House Barber & Styling Salon 467-2815
2164 Tanning Retreat health spa 467-6717
2165 Vacant
2166 Residential Commercial Interiors Inc drapery workrm 467-4211
2168 Tap Room tavern 466-0974
2175 Frame Makers The picture frames 466-5101
2179 Domino's Pizza 486-4121
2182 La Brett Interiors 487-5975
2186 Utah Fitness Systems fitness spa 466-0279
2188 Dixon Building
Rooms
100 Mecham Ltd properties mgmt 484-4407
101 Utah Tennis Associates 467-6161
102 Natural Disaster Protection 486-6888
201 Young Gaylen S Jr lwyr 486-5673
201 Mecham George M lwyr 485-5861
04 Salt Lake School Of Interior Design 484-2651
203 Vacant
205 Vacant
206 Beall Burtch W Jr (Addl Sp)
207 Vacant
208 Beall Burtch W Jr archt 466-1304
209 Abbott & Fletcher Employment Agency 487-2216
2190 Standard Optical Co 487-4138
2198 Children's Book Shop The 466-3061
WILMINGTON AV INTERSECTS
2200 Zions First Natl Bank (Sugar House Br) 524-4986
2201 Fashion Gal 487-4749
Peter Piper Pizza restr 487-6800
2205 Toy Center 466-2010
2209 Pic-A-Dilly Dress Shop 466-1971
SUGARMONT DR INTERSECTS
2219 Vacant
2234 Deseret Industries genl mdse 486-3474
SIMPSON AV INTERSECTS
2262 Western Savings And Loan Co gas sta 350-9670
2263 Klean Machine Laundromat coin operated lndry 466-0334
2265 Toys & Gifts Inc fishing equip 466-2010
2271 Allstate Insurance 487-4431
2273 Building
P & H Distributing Co gift wrap & cards 466-2222
Realty Projects Inc 487-3444

PARAMOUNT AVE 1985

PARAMOUNT AV—Contd
4 Bagley Ice & Carbonics (Addl Sp)
5 Icee Of Utah (Addl Sp) 466-3623
225 Bagley Ice & Carbonic Inc 277-4131
226★Fonnesbeck Kerry
238 Tuke Ruth J Mrs ◎ 467-3401
239 Green Wesley Roofing 486-3411
Central Service Inc coml refrig 466-4321
242 Poynor Alice S Mrs ◎ 485-0873
253 Green Wesley Roofing (Addl Sp)
261 Harry's Pattern Shop 467-2652
268 Stevens Sales Co mfg rep 487-8971
280 Vacant
281 Tuft Byard R ◎ 466-4959

28

PARK ROW —FROM 1646 E 9TH S SOUTH

ZIP CODE 84105
908★Walters Michl
910★Birken Leonard 582-1450
915 Houshmand Mory ◎ 582-4103
917 Brinkerhoff Ver Don C ◎
918 Flowers Mabel Mrs ◎ 583-1536
934 Gilner Clarence W ◎ 581-9892
DIESTEL RD INTERSECTS

112

PARK ST —FROM 540 E 4TH S ST SOUTH

ZIP CODE 84102
441 Under Constn

118

6TH SOUTH ST INTERSECTS
602★Glad B
604 Vacant
605★Hamblen Robert
607 Victoria House Apartments
1★Butler Deane
2★Bliss James 531-6050
3★Garner Eric 532-6782
4★Nguyen Lap 532-6810
5★Mercado Maurice
8★Crocker James 359-1336
9★Jolley Robert 359-7327
10★Sylvester Randy 521-0187
11★Frye Robert
15★Diaz Sucre 531-8039
16 Leloudis K Mark 521-2157
17★Spannring Ronald 364-3081
18★Scott Kristy 532-6510
608★Bradley Dee J
611 Apartments
5★Renderos Stanley
6 Vacant
7★Sanchez M 359-1336
12★Topaha Stephanie 328-1254
13 Vacant
14★Wedemeyer Michl
19★Julian Cindy
20 Frangos Geoffrey 363-4099
21★Nielson Geoffrey 534-0602
612★Williamson Lisa Ann
1 Vacant
622 Apartments
2★Campbell Brent R 328-1096
3 Vacant
4 Vacant
5 Breitner Bradley S
628 Apartments
6 Vacant
7 Vacant
8 Vacant
9 Vacant
10 Vacant
629★Eason Vincent
630 Apartments
11 Vacant
12★Peterson John E 521-2038
631★Daily Dan
11 Garcia Patk J
637★Archuleta Alfred
640 Miles Emma R Mrs ◎ 363-8629
643 Gunn Steve F
647 Rashidi A K ◎ 521-7021
653★Sharifi Seyyed 575-8079
655★Hopson Wendy
657★Blackbear Colleen
661 Apartments
1★Gilbert Clark
★Cairas Scott
662 Vacant
668 Vacant
7TH ST S INTERSECTS

713 Vacant
715 Vacant
717 Wanberg Peggy 359-4512
721★Nieto Ruby
729 Larsen Robt
735★Riley Preston
739 Taylor Loretta M Mrs ◎ 355-9681
743 Shepard Perry L ◎ 364-8384
747 Quast Donna
751 Dolinger Edwin R ◎ 355-8487
755 Bowen Verna S ◎ 359-5760
756 Vacant
759 Pratt Geo R ◎ 521-7058
760 Vacant
764 Morrison Rose A 328-0442
765 Gardunio Leo J ◎ 363-1803
8TH SOUTH ST INTERSECTS
801 Apartments
1 Vacant
2 Vacant
3 Vacant
4 Vacant
5 Vacant
802 Lence James P ◎
BSMT★Holliman Dallas 359-1114
804★Burton Laura
BSMT★Branca Jerry D 521-6422
805 Vacant
Vacant
806a★Gornell Danny
806b Vacant
807 Vacant
Vacant
808 Meichle Kim 355-1596
Vacant
809★Iszler David V
816★Herbert Renee
818★Gallegos Benito
821★Marsha Tarliot
822 Zeitlin Alan M ◎ 328-2710
823 Puley Paul Y
825★Brewman-Zecca Zeke
Martineau Phillip R 364-8633
827 Hone Michl G 328-9458
828★Villagrana Kath ◎
BSMT Vacant
840 Apartments
1★Jones Tracy
2★Nano Karen 532-3217
3★Smock Kathy 355-0649
4★Baits Tamara
844 Apartments
1 Kolodziejski Joan 328-3029
2 Williams
3★Hawks
4 Reed
5 La Bleu
6 No Return
845 Pedersen Melvin H ◎ 521-8018
846 Vacant
847 Smith Faun C Mrs ◎ 359-5798
848 No Return
849 Vaenuku Siaosi P ◎
851 Curtis Mac Roy
852 Shafter Henrietta C ◎ 363-3005
853a★Fray Roberta 328-3234
853b★Sweeney Debbie
856 Hardman Allan ◎ 359-6869
857 Jones Walden H ◎ 359-5366
859★Marquez Consuello
860 Thomas Mark D ◎ 364-7217
864 Frazier Blaine H ◎ 322-3994
875 Liedtke Carrie S 363-6540

9TH SOUTH ST INTERSECTS
13TH SOUTH ST INTERSECTS

ZIP CODE 84105
1344 Sanford Alice C Mrs ◎ 467-4632
1345 Gold Theresa Mrs ◎ 467-5650
Gold Bruce L 487-2806
1347 Childs Greg B ◎ 467-0638
1350 Glaser Florence C Mrs ◎ 482-4323
1352★Glauser H C
1354 Davis Mc Kay ◎ 467-7924
1355 Sasaki Arth H ◎ 484-1725
1358 Apartments
1 Vacant
2 Rendon Edw 484-9150
3 Shepard Glenn
4 Vacant
1359 Stone Eug V ◎ 466-2006
1362 Smith Gavyn V 484-6952
1363 Taylor Evelyn 466-3824
1368 Miller Wilma Mrs ◎
1370 Pearson Erma N Mrs ◎ 467-3742
1371 Macias Bertha Mrs ◎ 485-2624
1372 Jones Mildred J Mrs ◎ 484-3582
1378 Niehus Charlotte J Mrs ◎
1390 Farris Gregg M 484-0291
1391 Vacant
KENSINGTON AV INTERSECTS
BROWNING AV INTERSECTS
1517 Grow Ethel G Mrs ◎ 466-9474
18 1523 Hackett Clarice T Mrs ◎ 486-6829
1527 Martin Ross L ◎ 466-9357
1530 Apartments
A Adkins Steve 467-4779
B★Briggs Alan
C Adkins Scott 484-1289
1531 Gough Eldo V ◎ 484-6378
1534 Vacant
1535★Jepson Angela
1536★Sharin John ◎ 487-2767
1542 Perry Micheal C ◎ 487-3146
1543 Tuerpe Paul A ◎ 485-8881
1547 No Return
1550 Benardis Donna J ◎ 487-3394
1551 Vander Wouden John home remodeling ◎ 487-2008
1555 Robertson Mark E ◎ 484-8314
1556 Morgenegg Marie Mrs ◎ 484-4033
1561 Vacant
1562 Rhodes Charlotte 467-9938
1565 Scharine Richd G ◎ 485-2497
1566 Benson Winona D ◎ 467-6972
1571 Dean Marsha D ◎ 487-0274
1572 Lund Lula M Mrs ◎ 467-3095
1577★Evans Katie
1578 Marine Jule E Jr ◎ 485-5608
WOOD AV INTERSECTS
1588★Yeates Boyd L ◎
1591★Padgette Lon
1593 Tennant Vernon S ◎ 466-2768
1596 Chaney Beth Mrs ◎ 466-2781
1599 Lambert Geo P ◎ 467-7530
1600 Vacant
1608 Walkenhorst Alvin R Jr ◎ 466-7735
1609 Duke Jay ◎ 467-3360
1611 Harding Marion E ◎ 466-9214
1616 Vacant
1618★Record Pamela 487-4285
1619★Cox Shirlene ◎
1620a Casey John A 486-7924
1620b★Fania Barbara 487-4665
1624 Kay Dennis L ◎
1625 O'Brien Patk R ◎
1632 Black Beulah N Mrs ◎ 486-6826
1639★Oneida Maria A ◎

38

17TH SOUTH ST INTERSECTS
1703 Wakefield Robt T 467-0512
1706 Apartments
1 Hunter Charles 487-3918
2 Vacant
3 Tomlinson Eliz A 467-7522
4 Trujillo Edw D
5 Holt Marion A 484-1059
1712a★Brownlee Rebecca
1712b★Haacke Charley 484-1925
1714★Pehrson Michael 487-1469
1720★Harsin Lee ◎ 467-4892
1723 Thornwall Betty B Mrs ◎ 486-7350
1726 Mounteer Les
1731 Groutage Joseph 486-1554
1732 Allred Geo J ◎ 466-7810
★Hollbrook Jeff
1733 No Return
1737 Angle Everett V ◎ 467-1361
1738 Sirstins Margt E Mrs ◎ 466-0281
BSMT★Enke Gregory
1743 Eister Dennis H ◎ 467-0379
1744 Bradshaw Dennis B ◎ 486-8570
1747 Whittaker Gary W ◎ 486-0948
1750★Trujillo M
1750½ Prideraux Benita
1751 Littlewood Don J ◎ 485-8513
1756 Madsen Thelma C Mrs ◎ 467-4420
224 1757 Burt Jack W ◎ 467-1413
1762 Jewett Charles E ◎ 467-5973
WILSON AV INTERSECTS
1775 Gifford Leo R ◎ 466-2595
132 1783 Theobald Scott W ◎
1786 Covington Van D ◎ 466-2469
1789 Chaffin Norma ◎ 466-7795
1793 Musilmow Peter ◎
1794 Waterman Dorothy E Mrs ◎ 485-3219
1797 Hess Thos R 485-3493
1798 Rasmussen Earl H ◎ 466-5582
1800 Miola Paul V
1802★Versante Melodie
1804 Helt Marvin R ◎ 486-8265
1807★Crittenden Kurt C ◎ 487-5226
Lambros Tom H 487-3935
1811 Smith Horace H ◎ 466-2385
1812 Janson Axel E ◎ 467-0394
DOWNINGTON AV INTERSECTS
1852 Lolahea Tony ◎ 466-5294
1856 Love Kirk ◎
1857 Watson Bettegene ◎ 485-9637
1860 Vacant
1863 Vacant
1868★Peterson Twila
1869 Marshall Ruth P Mrs ◎ 484-4594
1870 Merrill Richd W 487-0978
1871 Vrazel Joseph A ◎ 485-0157
1879 Kuhn Wm E ◎ 467-3645
1880 Bakker Frederika Mrs ◎ 484-2489
1888 Rinebold Lisa 466-2777
1889 No Return
1892 Singleton Syliva L Mrs ◎
1895 Vacant
1899 Sovall Wm P ◎ 466-2585
1900 Juskauskas Victor ◎ 487-7035
1904★Dolan Ella 487-6286
★Sumbott Tammy ◎ 466-8322
1909 Newton Karl M ◎ 467-2863
1910 Richins Wm G ◎ 467-1600
1915 Apartments

TITLE INSURANCE AGENCY
Agents Chicago Title Insurance Co.
376 E. 400 SOUTH, SUITE 306 TEL. 355-2866

E UTOPIA AV (SSLC)—Contd
375 Chavis David
375½★Robinson Diane 483-1183
378 No Return
379 Roderick Ralph H ◎ 484-2118
385 Nelson Raymond J ◎ 486-6384
386 No Return
394★Frost Alice G ◎ 487-8407
395 Fullmer Bill G ◎ 484-3468
4TH ST E INTERSECTS

29
UTOPIA AV W (SOUTH SALT LAKE CITY)—FROM 2170 S MAIN WEST

ZIP CODE 84115
123 Vacant
125a C & W Plastic Co
130 Utopia Body Shop 467-0171
145 Child Construction Co masonry contrs 466-1043
155 Vordos & Assoc mfr rep 521-2111
156 Universal Safety & Fire Equipment Co 486-2313
209 Tru-Cut Steel Rule Die Co tool & die mkrs 486-3451

109
VALENTINE ST —FROM 1200 W 1000 NORTH ST NORTH

ZIP CODE 84116
1014 Pearson Wm
1019 Griffin Thelma V Mrs ◎ 322-5250
1020 Warfield Wm H ◎ 532-7623
1027 Thoreson Eldon O ◎ 359-7361
1028 Jenkins Wm H ◎ 534-1525
1035★Holbrook Kathryn L ◎ 537-1511
1040 Timpson Josephine K Mrs ◎ 364-6327
1045 Jensen K Michl ◎ 531-0421
1048 Sainsbury James C ◎ 359-4109
1055 Sleight Thos R ◎ 531-7918
1060 German John E ◎ 328-9409
1070★Andes Brad ◎ 364-0448
1071★Jackson Wesley 595-1658
1078 Terpstra Clark ◎
W 12TH NORTH ST INTERSECTS
1220 Price Maxine T Mrs ◎ 359-7002
1221 Conner Wm D ◎ 359-0553
1230 Brown Guy L ◎
1231 Michelsen Fredk R ◎ 355-1174
1240 Koester Michl J ◎ 355-5216
1241 Hardy Dorothy Y Mrs ◎ 363-6427
1250 Behunin Earnest T ◎ 355-6182
1251 Hickok Clyde E ◎ 359-2716
1264 Chindgren Roy W ◎
1265 Crenshaw Wm ◎
1274 Trivett Kathleen U Mrs ◎ 364-7256
1275 Ngo Chi Cao ◎ 539-8592
1284 Williams Orlando C ◎ 364-5779
1285 Rogers Norman ◎ 322-3897
1294 Marriott Robt E ◎ 364-6069
1295 Hemingway Vernon L ◎ 355-8111
1302 Berrett Richd J ◎ 322-3015
1305 Brundle Gordon G ◎ 359-3186
1310 No Return
1313 Tafoya Rodolph O ◎ 363-9405
1316 Hurzeler Fern R Mrs ◎ 322-4018
1319★Christensen Roy ◎
1323 Wolfgramm Fred ◎ 359-2284

356
VALLEY ST —FROM 3300 E LOUISE AV SOUTH

ZIP CODE 84109
2935 Killian Blaine ◎ 484-8445
2951 Beal Vernon L ◎ 487-0991
2971 Butcher Gordon W ◎ 484-3234
2981 Anderson Robt K ◎ 484-2243
2991 Brittain H Robt ◎ 484-3744
3011 Barnes Hazel I Mrs ◎ 484-6395
3016 No Return
3021 Clapham Dennis C ◎ 485-2709
3029 Thatcher Richd L ◎ 486-0220
3045 Yates Loran J ◎ 487-5019
3055 Henderson Jas J ◎ 467-4468
3060★Hazelbaker Tim 487-5635
3065 Herrick Jeff ◎ 485-0632
3075★Reid Don ◎ 487-6602
3080 Davis Jeff A ◎ 467-6525
3093 Herzog Darrell E ◎ 484-3028
3105 Van Schenkhof Arie N ◎ 466-2593
3115 Carey Carolyn Mrs ◎ 484-2971
3127★Herrod John N ◎ 466-4691
3135★Mullholland Shawn ◎ 466-8507
3142 Petrucci Alfred ◎ 485-0967
3152 Swenson Glen R ◎ 485-5383
3171 Mc Donough Bruce J ◎ 467-4935
3215 Meyer Fred dept store 486-7514
3289 Mc Donald's restr 487-5615

116
VAN CT —SOUTH FROM 270 E 6TH SOUTH

ZIP CODE 84111

125
VAN BUREN AV —FROM 1556 S MAIN AND 1551 CHEYENNE WEST

ZIP CODE 84115
17★Marshall Larry ◎ 466-2167
18★Godding Robert ◎
22 Bell Lillian E Mrs ◎ 487-2445
23 Anderson Venna Mrs ◎ 466-5696
27 Jones Erma M Mrs ◎ 466-7263
28 Mackelprang Romel W ◎ 467-4265
31 Easthope Ruth M Mrs ◎ 484-0756
32 Mc Donald Mary Mrs ◎ 467-3023
35 Smith Viola Mrs ◎ 466-8190
36★Durrant Orlando ◎
41 Baguley Frank R ◎ 485-2826
42 Draper Gary L ◎ 466-4178
45 Vacant
46 Peterson Gary ◎ 467-9605
49 Vacant
50 Lubeck Wm H ◎ 466-6443
55 Bailey Verda Mrs
56 Soderborg Andrew B ◎ 467-0074
57★Crawford Steven S 486-0153
60 Thomas Verlyn J ◎ 466-1119
64 Milligan Jacqueline ◎ 466-8018
65 Strang Leda F Mrs ◎ 466-7363
69 Ash Morris L ◎ 484-4784
70 Vacant

225
S WEST TEMPLE ST INTERSECTS
S 300 WEST ST INTERSECTS
349 Alside Supply Center 486-7141
352 Schoppe Co Inc htg & air condtng 467-5466
370 Buehner Block (Space)
400 WEST ST INTERSECTS

119
ZIP CODE 84104
NAVAJO ST INTERSECTS
1353 Mower Bryan D ◎ 973-0538
1354 Vandemerwe P Bea ◎ 972-4467
1356 Vacant
1363 Vacant
1382 Knudsen Terry
1395 Holman Robt H ◎ 972-2183
1402 Morris Harold G ◎ 972-4437
1403 Thomas Blair S ◎ 972-4431
1408★Nakknen Pam ◎ 972-4370
1416 Lavender Elsie H Mrs ◎ 972-4439
REAR Jackson Donald R 972-4630
1425★Goode Mitchell G ◎ 972-4224
1426 Black Jay B ◎ 972-4619
1430 Martin James R ◎ 973-2051
BSMT Castagnon Louis
1431 Benson Karen ◎ 972-1285
1437 Ith Dale Construction Co elec contr 972-4464
Ith Dale A ◎ 972-4464
1448 Koehler Herbert L ◎ 972-4434
1458 Read Agnes Mrs ◎ 972-4358
1463 Wollschleger Melvin L bldg contr ◎ 972-4491
1466 Frantz Lynn W ◎ 972-4536
1472 Mickelsen Kent S ◎ 972-2727
1477 Jones G Scott ◎ 972-2022
1485 Stults Glen ◎ 974-5136
1491 Koehler Richd E ◎ 972-4551
1497 Nelson Virgil A ◎ 972-4356
CHEYENNE ST INTERSECTS

119
VAN BUREN CIR —FROM END OF W VAN BUREN AV NORTHWEST

ZIP CODE 84104
1523★Smith Dennis ◎
1526★Masi Mohenca ◎ 972-2147
1527 De Spain Louise E ◎ 972-1660
1529 Larsen Darwin R ◎ 974-5018
1531 Malohi Lutua ◎
1534★Stevens Linda
1535★Henderson Ann R ◎ 972-0257
1539 Coates Jerry A ◎ 972-1258
1540 Averett Benny R ◎ 974-0002
1541 Vacant
1542 Martinez Damacio E ◎ 972-2408
1545 Vacant
1546 Grow Richd ◎
1549★Davis Sharlene ◎
1550 Limb J Douglas ◎ 972-4365
1554 Bishop Paul J ◎
1555 Boyd Henry T ◎ 972-1130

16
VAN NESS PL —EAST FROM 853 5TH E

ZIP CODE 84111
408★Piper Terry
410★Rodriquez Elbyn
412★Lane Willie
413 Johnson Luella M Mrs ◎ 364-2355
414★Jarent Ann 355-2647
417 Vacant
420 Johnson John O ◎ 322-2669
421★Hajek Ken
422 Carlson Gary L ◎ 363-5767
425 Parish Robt J ◎ 521-3230
431★Flores Rose ◎
434 Linnett Elsie M Mrs ◎
435 Baldi Alvaro ◎ 532-5689
436 Cater Patricia 533-9215
439 Cornick Ida Mrs ◎ 359-8422
440★Donley Russ ◎

56
VENAR CIR —FROM 2207 CLAYBOURNE AV NORTH

ZIP CODE 84109
2752 Nygren Brad Talent 467-7513
Nygren Bradley M ◎ 466-1439
2753 Thompson Gary R ◎ 466-6996
2759 Powell J Blaine ◎ 484-5316
2760 Middleton Gary ◎ 466-6517

56
VERDANT CIR —FROM 2127 E 3190 S CIRCLES SOUTH

ZIP CODE 84109
3210★Beck Don
3211 Vacant
3212 Vacant
3216 Johnston Wm E
3218★Peatte R
3222 Vacant
3224 No Return

112
VERNIER PL —EAST FROM 335 5TH E

ZIP CODE 84102
512 Pembroke A H Co (parking lot)
517★Limbo Myron
521 Van Der Meyden Ruth T Mrs ◎ 364-1726
524 Thomas M Irene ◎ 364-4848
527★Hebdon Kenneth
528 Brewer Glen ◎
532 Hazan Janalee 364-1219
533 Paulsen John

108
VICTORIA PL —FROM 474 E

ZIP CODE 84103
455 Zwierzycki Ray N 531-8189
456 Ebert Fritz
459 No Return

9
VICTORIA WAY —FROM 930 STERLING DR NORTH

ZIP CODE 84116
942★Downing Steven ◎ 359-9345
949 Pearson Donald W ◎ 363-5518
952 Newton Charles S ◎ 359-0784
956 Nadauld Lella Mrs ◎ 533-9681
960 Willardson Wayne ◎
ECLIPSE WAY INTERSECTS
966 Gleason John S ◎ 355-5205
972 Maland Reed J ◎ 322-3829
976★Kirk Barry 537-7120
977 Howell E De Loy ◎ 531-9267
984 Corona Roger M ◎ 364-9715

309
W 1100 NORTH ST INTERSECTS
1104 Espinosa Jake E ◎ 359-3415
1105 Willden A June Mrs ◎

309 W 1500 S & 1512 S 300 W, SLC, UT

309 West 1500 South

Salt Lake City, UT 84115

Inquiry Number: 7161190.51

October 27, 2022

EDR Historical Topo Map Report

with QuadMatch™

6 Armstrong Road, 4th floor
Shelton, CT 06484
Toll Free: 800.352.0050
www.edrnet.com

EDR Historical Topo Map Report

10/27/22

Site Name:	Client Name:
309 W 1500 S & 1512 S 300 W	Gabriel Environmental Group
309 West 1500 South	P. O. Box 1161
Salt Lake City, UT 84115	Redlands, CA 92373
EDR Inquiry # 7161190.51	Contact: Hani Gabriel

EDR Topographic Map Library has been searched by EDR and maps covering the target property location as provided by Gabriel Environmental Group were identified for the years listed below. EDR's Historical Topo Map Report is designed to assist professionals in evaluating potential liability on a target property resulting from past activities. EDRs Historical Topo Map Report includes a search of a collection of public and private color historical topographic maps, dating back to the late 1800s.

Search Results:		*Coordinates:*	
P.O.#	NA	**Latitude:**	40.736952 40° 44' 13" North
Project:	GEG22182	**Longitude:**	-111.900292 -111° 54' 1" West
		UTM Zone:	Zone 12 North
		UTM X Meters:	423983.37
		UTM Y Meters:	4509946.67
		Elevation:	4231.00' above sea level

Maps Provided:

2020
2017
2014
1975
1969
1950, 1951, 1952
1928
1925

Disclaimer - Copyright and Trademark Notice

This Report contains certain information obtained from a variety of public and other sources reasonably available to Environmental Data Resources, LLC. It cannot be concluded from this Report that coverage information for the target and surrounding properties does not exist from other sources. This Report is provided on an "AS IS", "AS AVAILABLE" basis. NO WARRANTY EXPRESS OR IMPLIED IS MADE WHATSOEVER IN CONNECTION WITH THIS REPORT. ENVIRONMENTAL DATA RESOURCES, LLC AND ITS SUBSIDIARIES, AFFILIATES AND THIRD PARTY SUPPLIERS DISCLAIM ALL WARRANTIES, OF ANY KIND OR NATURE, EXPRESS OR IMPLIED, ARISING OUT OF OR RELATED TO THIS REPORT OR ANY OF THE DATA AND INFORMATION PROVIDED IN THIS REPORT, INCLUDING WITHOUT LIMITATION, ANY WARRANTIES REGARDING ACCURACY, QUALITY, CORRECTNESS, COMPLETENESS, COMPREHENSIVENESS, SUITABILITY, MERCHANTABILITY, FITNESS FOR A PARTICULAR PURPOSE, TITLE, NON-INFRINGEMENT, MISAPPROPRIATION, OR OTHERWISE. ALL RISK IS ASSUMED BY THE USER. IN NO EVENT SHALL ENVIRONMENTAL DATA RESOURCES, LLC OR ITS SUBSIDIARIES, AFFILIATES OR THIRD PARTY SUPPLIERS BE LIABLE TO ANYONE FOR ANY DIRECT, INCIDENTAL, INDIRECT, SPECIAL, CONSEQUENTIAL OR OTHER DAMAGES OF ANY TYPE OR KIND (INCLUDING BUT NOT LIMITED TO LOSS OF PROFITS, LOSS OF USE, OR LOSS OF DATA), ARISING OUT OF OR IN ANY WAY CONNECTED WITH THIS REPORT OR ANY OF THE DATA AND INFORMATION PROVIDED IN THIS REPORT. Any analyses, estimates, ratings, environmental risk levels, or risk codes provided in this Report are provided for illustrative purposes only, and are not intended to provide, nor should they be interpreted as providing any facts regarding, or prediction or forecast of, any environmental risk for any property. Only an assessment performed by a qualified environmental professional can provide findings, opinions or conclusions regarding the environmental risk or conditions in, on or at any property.

Copyright 2022 by Environmental Data Resources, Inc. All rights reserved. Reproduction in any media or format, in whole or in part, of any report or map of Environmental Data Resources, Inc., or its affiliates, is prohibited without prior written permission.

EDR and its logos (including Sanborn and Sanborn Map) are trademarks of Environmental Data Resources, LLC or its affiliates. All other trademarks used herein are the property of their respective owners.

Topo Sheet Key

This EDR Topo Map Report is based upon the following USGS topographic map sheets.

2020 Source Sheets

Salt Lake City South
2020
7.5-minute, 24000

Salt Lake City North
2020
7.5-minute, 24000

Sugar House
2020
7.5-minute, 24000

Fort Douglas
2020
7.5-minute, 24000

2017 Source Sheets

Salt Lake City South
2017
7.5-minute, 24000

Salt Lake City North
2017
7.5-minute, 24000

Sugar House
2017
7.5-minute, 24000

Fort Douglas
2017
7.5-minute, 24000

2014 Source Sheets

Salt Lake City South
2014
7.5-minute, 24000

Salt Lake City North
2014
7.5-minute, 24000

Sugar House
2014
7.5-minute, 24000

Fort Douglas
2014
7.5-minute, 24000

1975 Source Sheets

Fort Douglas
1975
7.5-minute, 24000
Aerial Photo Revised 1975

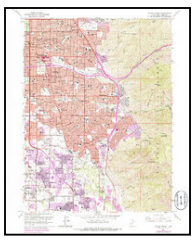

Sugar House
1975
7.5-minute, 24000
Aerial Photo Revised 1975

Salt Lake City North
1975
7.5-minute, 24000
Aerial Photo Revised 1975

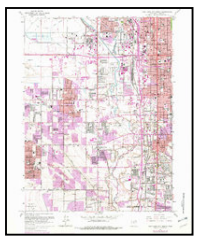

Salt Lake City South
1975
7.5-minute, 24000
Aerial Photo Revised 1975

Topo Sheet Key

This EDR Topo Map Report is based upon the following USGS topographic map sheets.

1969 Source Sheets

Salt Lake City North
1969
7.5-minute, 24000
Aerial Photo Revised 1969

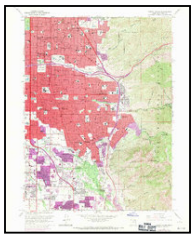

Sugar House
1969
7.5-minute, 24000
Aerial Photo Revised 1969

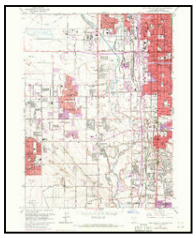

Salt Lake City South
1969
7.5-minute, 24000
Aerial Photo Revised 1969

1950, 1951, 1952 Source Sheets

Fort Douglas
1950
7.5-minute, 24000
Aerial Photo Revised 1950

Fort Douglas
1951
7.5-minute, 24000
Aerial Photo Revised 1950

Salt Lake City South
1951
7.5-minute, 24000
Aerial Photo Revised 1950

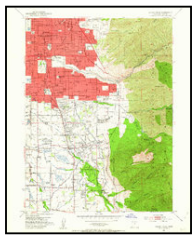

Sugar House
1952
7.5-minute, 24000
Aerial Photo Revised 1950

1928 Source Sheets

Ft. Douglas
1928
30-minute, 125000

1925 Source Sheets

Ft. Douglas
1925
30-minute, 125000

Historical Topo Map

2020

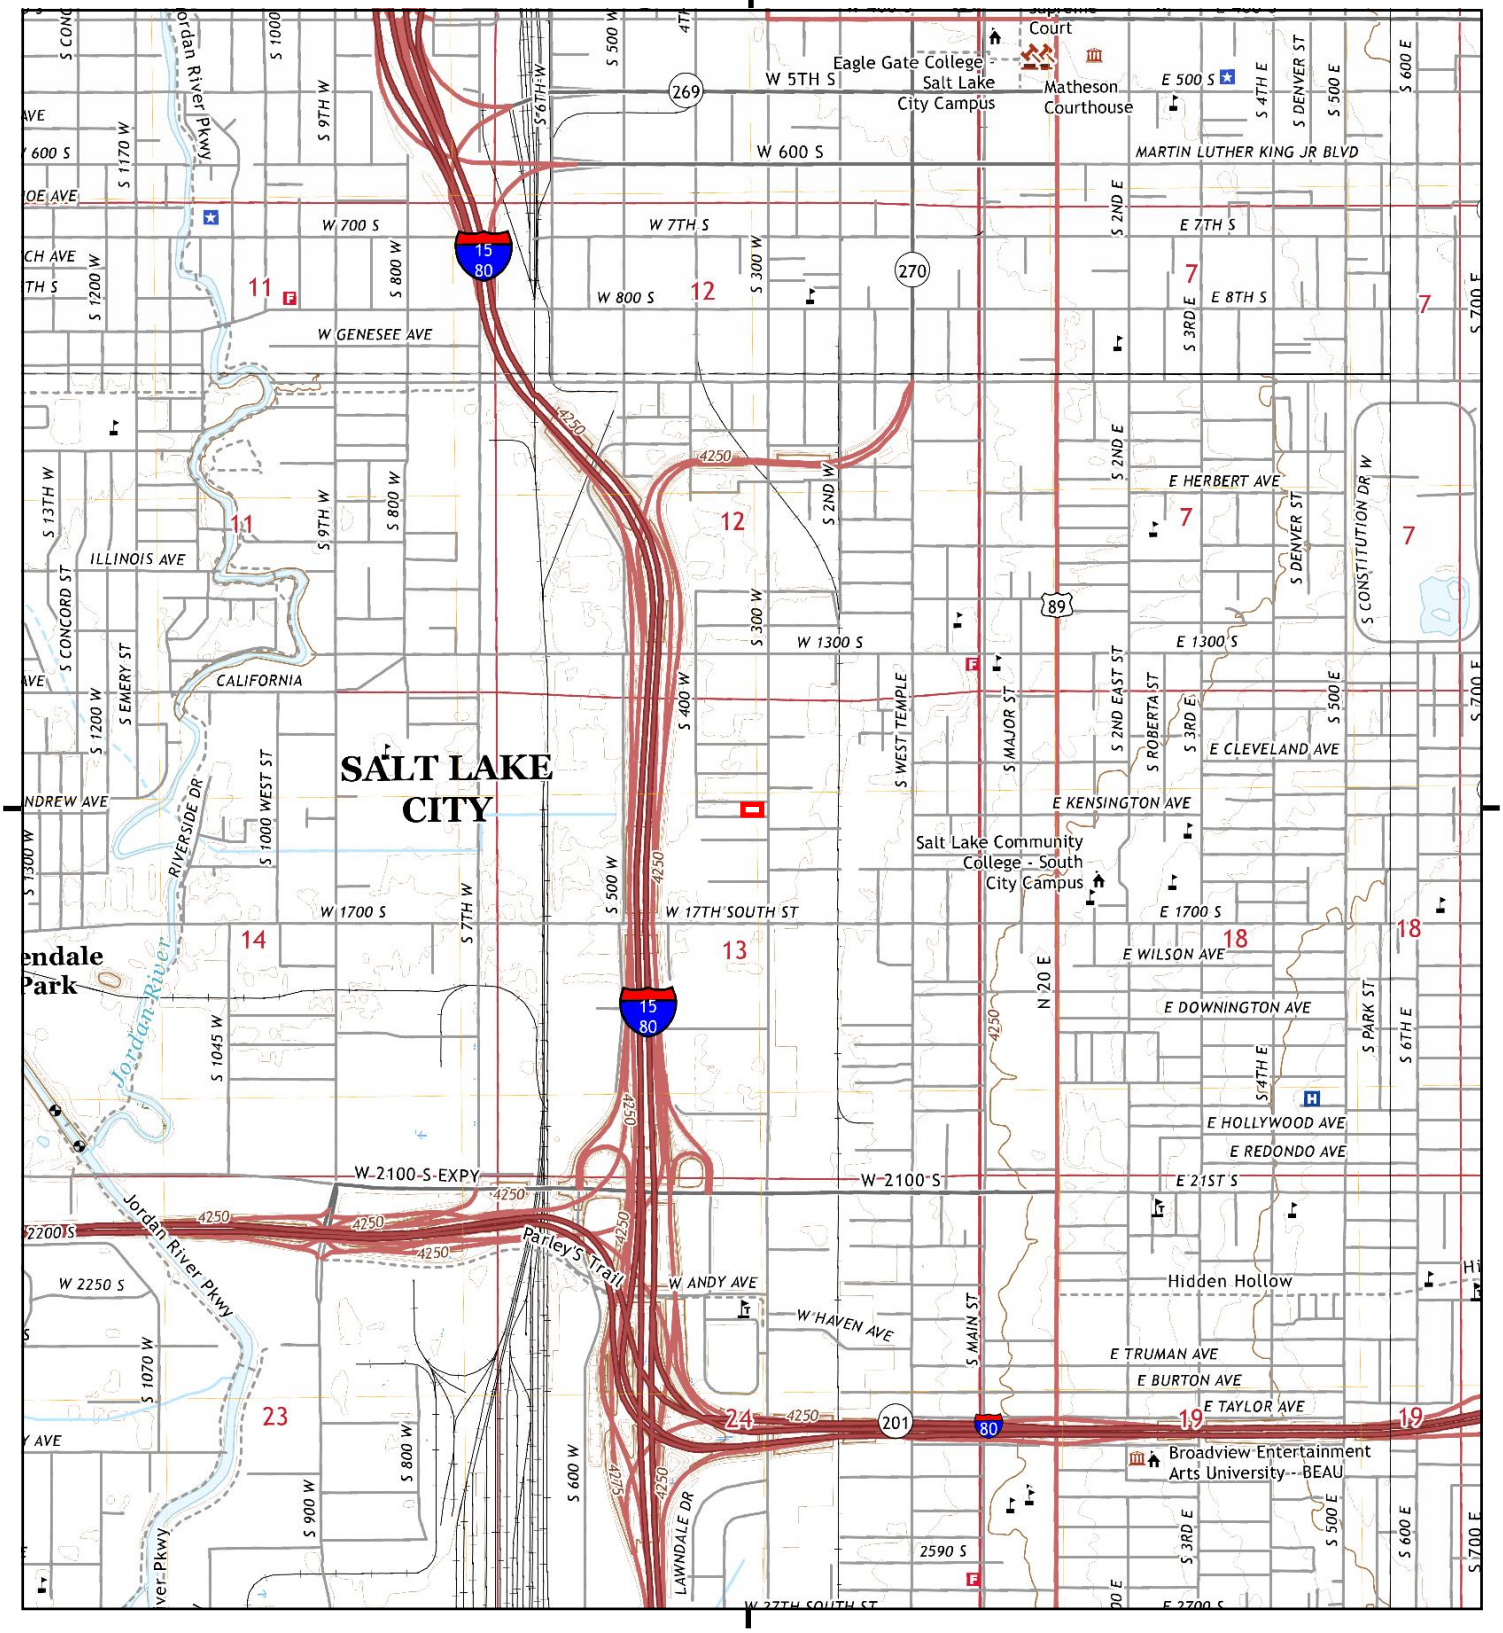

This report includes information from the following map sheet(s).

0 Miles 0.25 0.5 1 1.5

NW N NE
W E
SW S SE

TP, Salt Lake City South, 2020, 7.5-minute
N, Salt Lake City North, 2020, 7.5-minute
NE, Fort Douglas, 2020, 7.5-minute
SE, Sugar House, 2020, 7.5-minute

SITE NAME: 309 W 1500 S & 1512 S 300 W, SLC, UT
ADDRESS: 309 West 1500 South
Salt Lake City, UT 84115
CLIENT: Gabriel Environmental Group

N

Historical Topo Map

2017

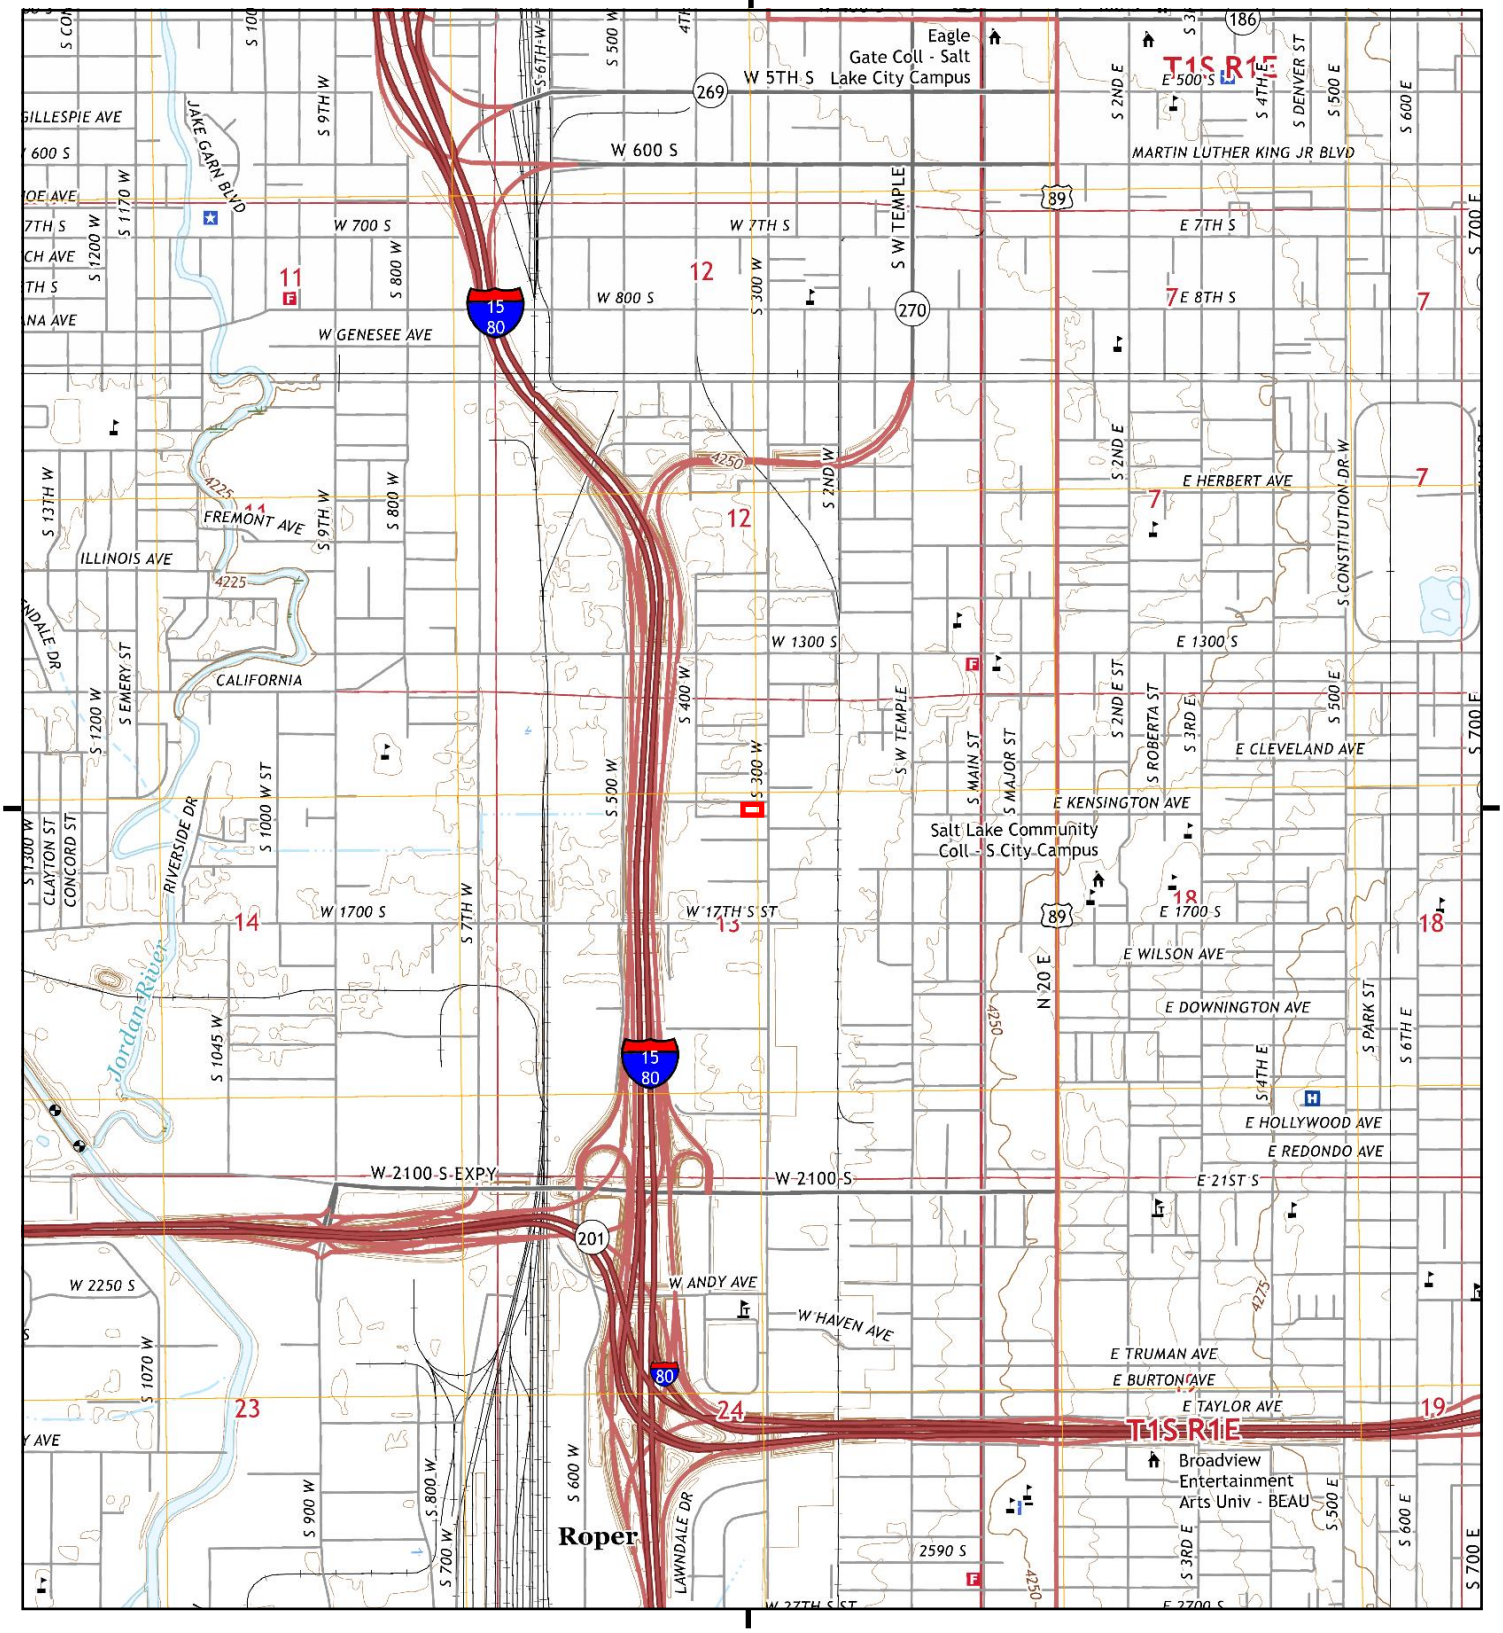

This report includes information from the following map sheet(s).

0 Miles 0.25 0.5 1 1.5

NW N NE
W E
SW S SE

TP, Salt Lake City South, 2017, 7.5-minute
N, Salt Lake City North, 2017, 7.5-minute
NE, Fort Douglas, 2017, 7.5-minute
SE, Sugar House, 2017, 7.5-minute

SITE NAME: 309 W 1500 S & 1512 S 300 W, SLC, UT
ADDRESS: 309 West 1500 South
Salt Lake City, UT 84115
CLIENT: Gabriel Environmental Group

N

Historical Topo Map

2014

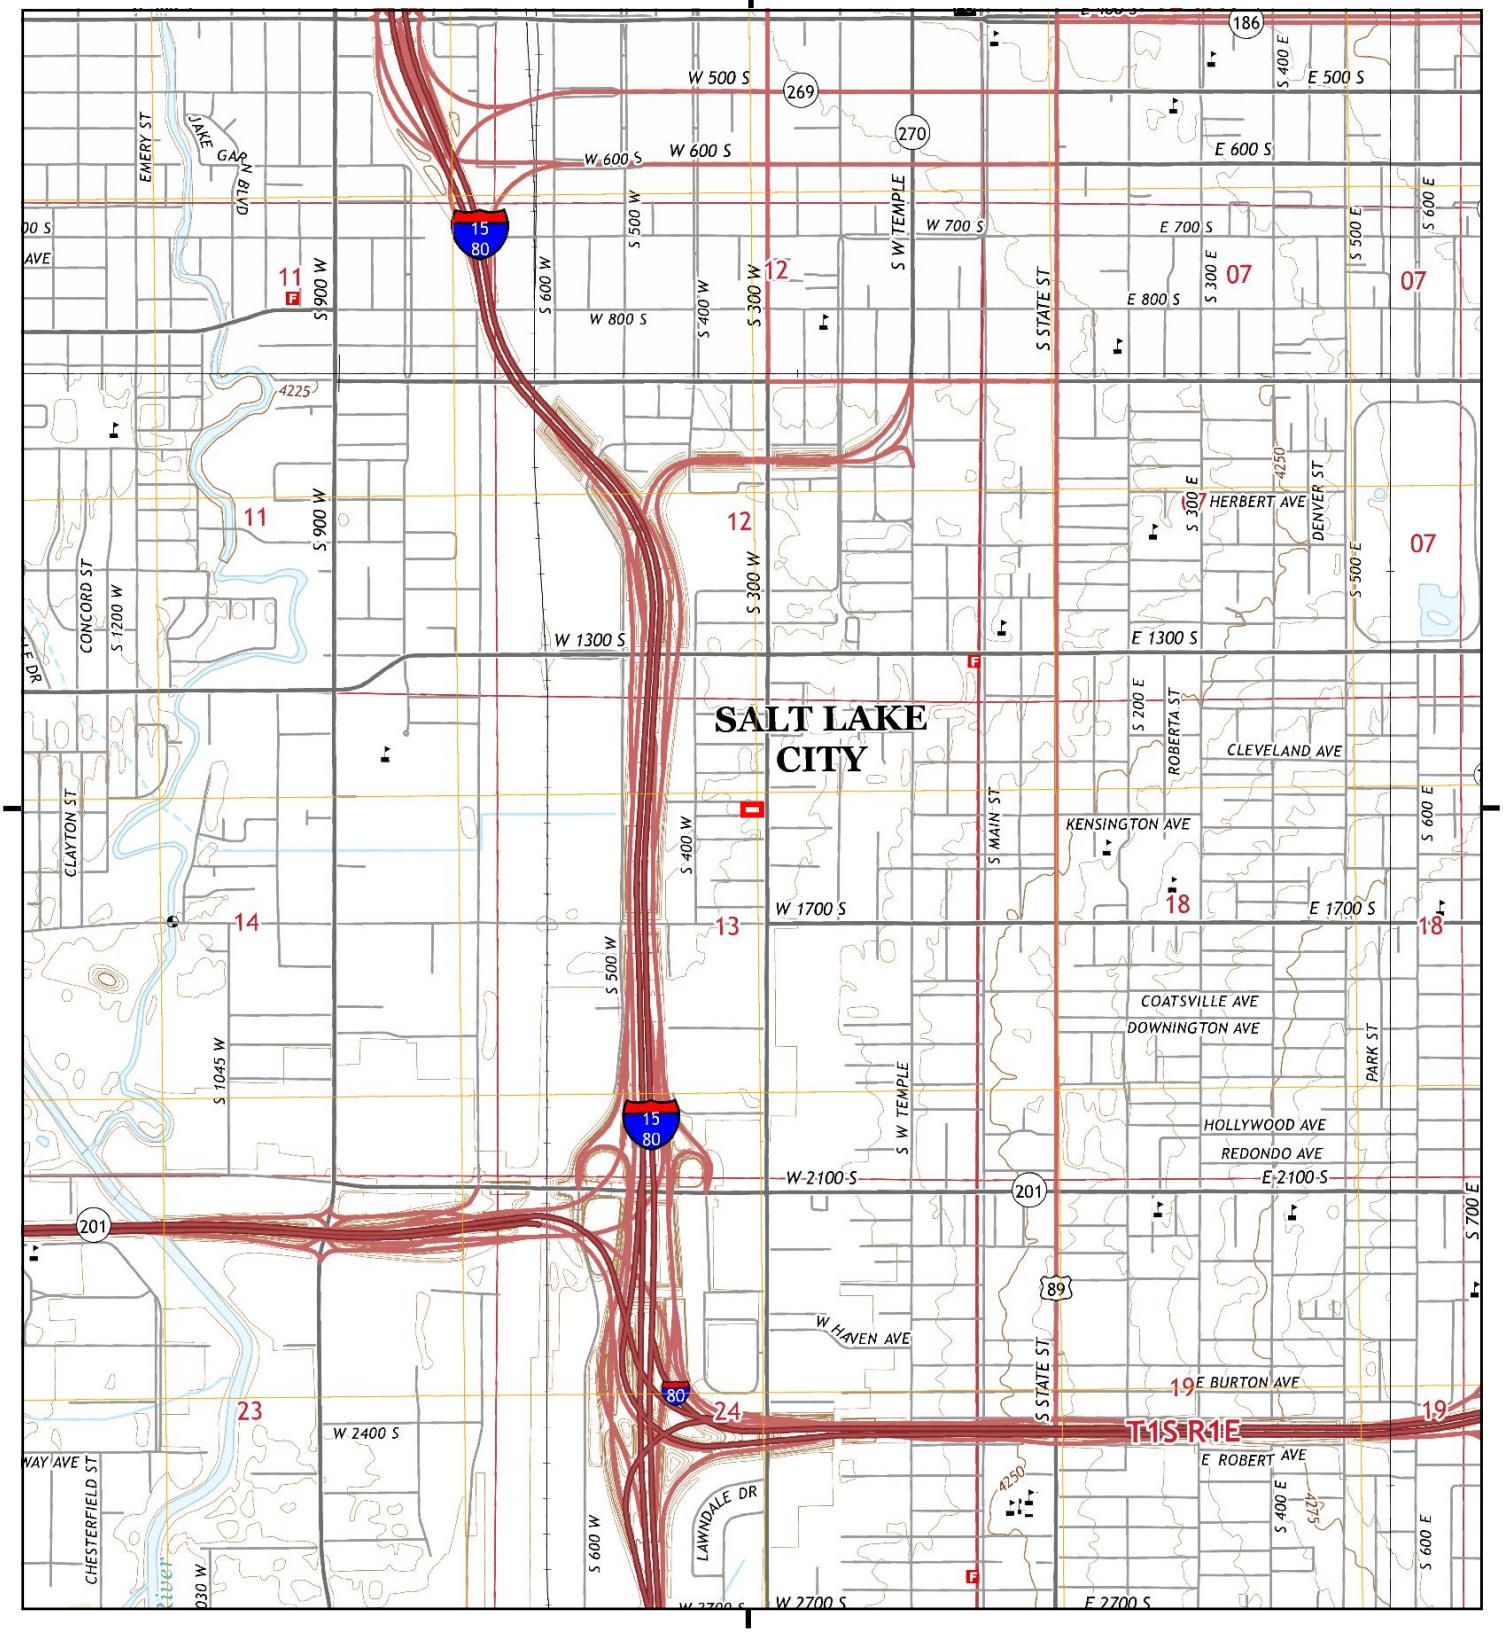

This report includes information from the following map sheet(s).

0 Miles 0.25 0.5 1 1.5

NW N NE
W E
SW S SE

TP, Salt Lake City South, 2014, 7.5-minute
N, Salt Lake City North, 2014, 7.5-minute
NE, Fort Douglas, 2014, 7.5-minute
SE, Sugar House, 2014, 7.5-minute

SITE NAME: 309 W 1500 S & 1512 S 300 W, SLC, UT
ADDRESS: 309 West 1500 South
Salt Lake City, UT 84115
CLIENT: Gabriel Environmental Group

N

Historical Topo Map

1975

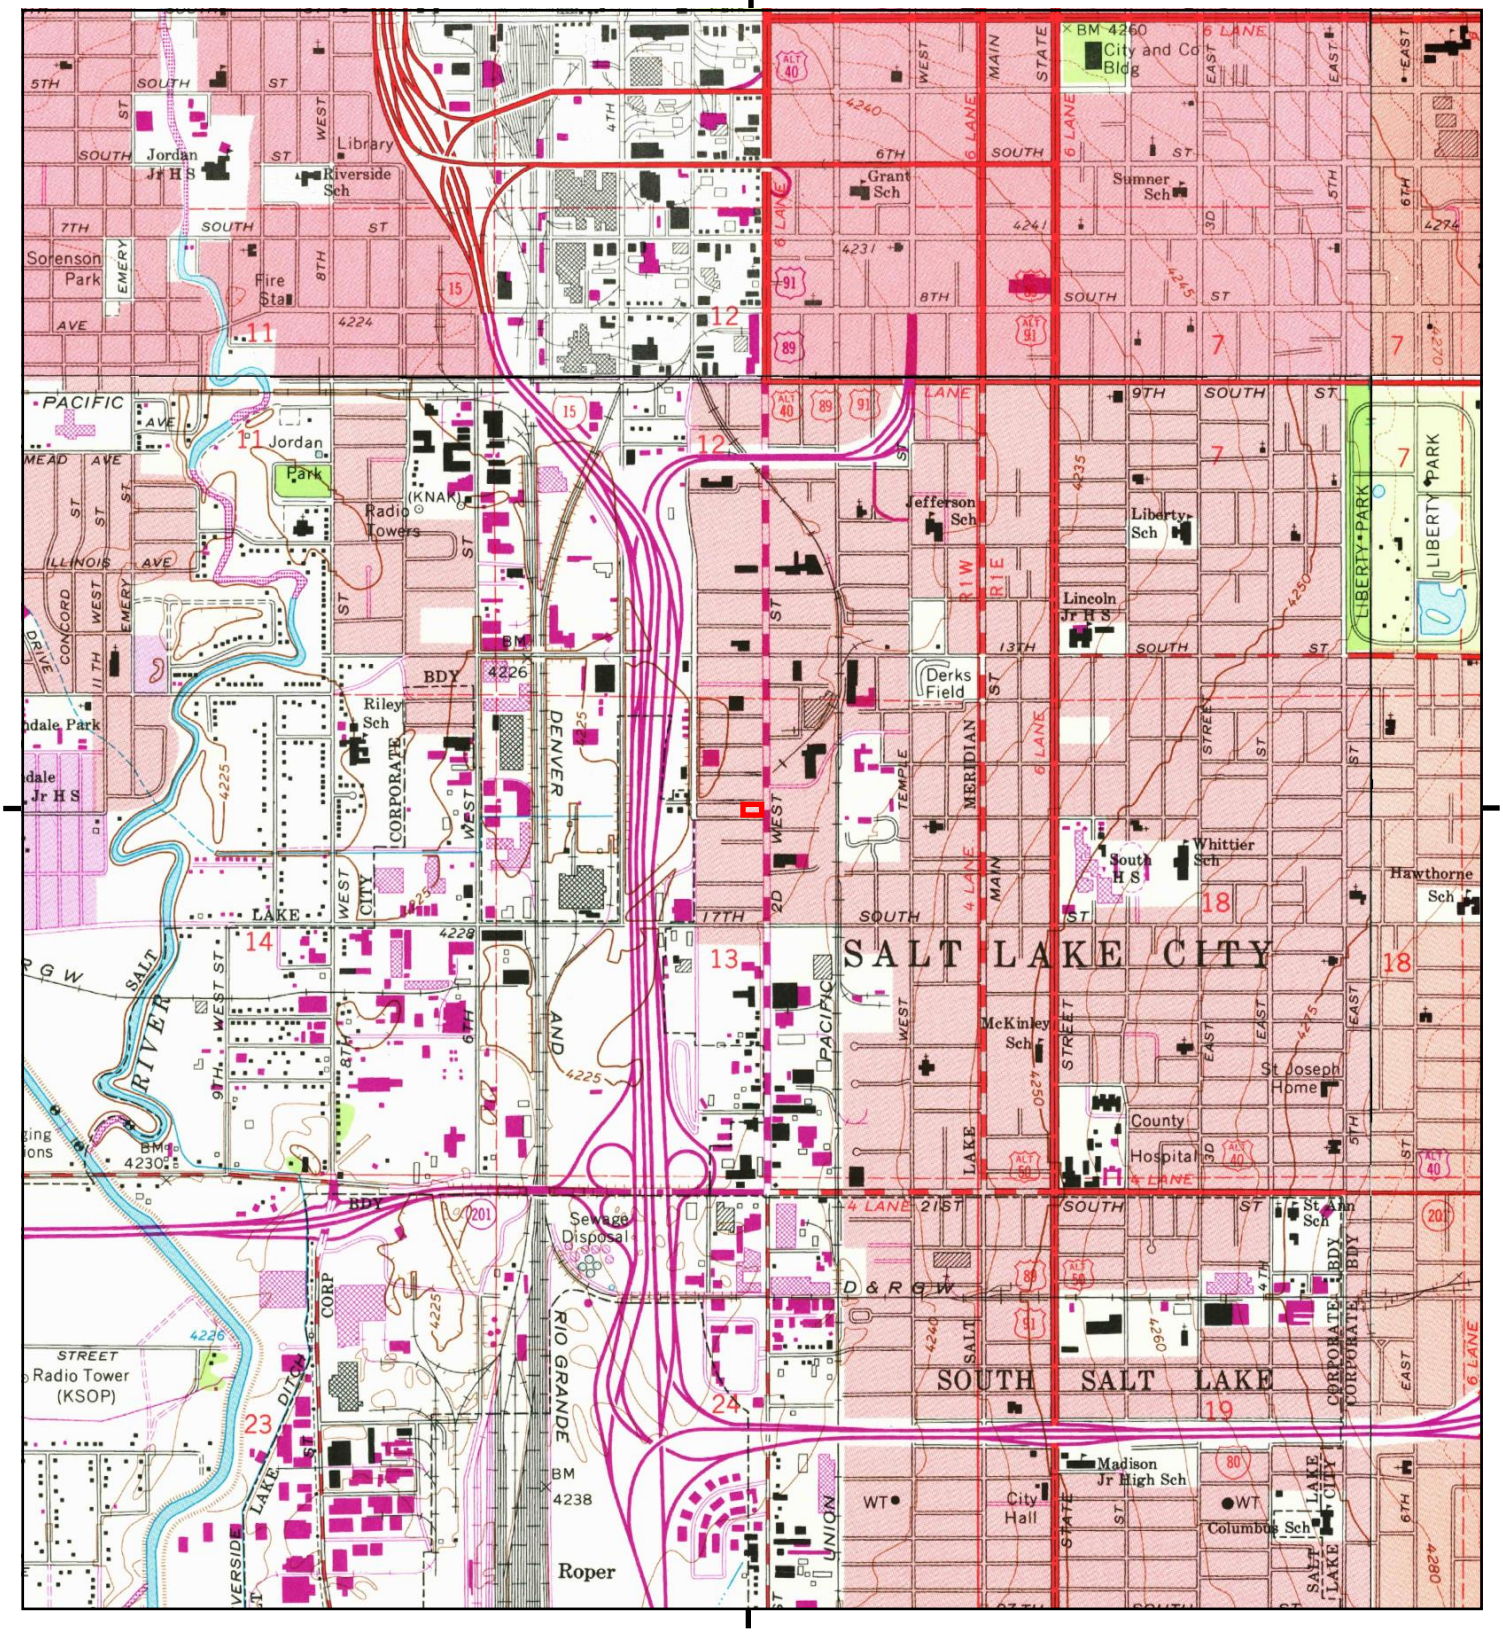

This report includes information from the following map sheet(s).

0 Miles 0.25 0.5 1 1.5

NW N NE
W E
SW S SE

TP, Salt Lake City South, 1975, 7.5-minute
N, Salt Lake City North, 1975, 7.5-minute
NE, Fort Douglas, 1975, 7.5-minute
SE, Sugar House, 1975, 7.5-minute

SITE NAME: 309 W 1500 S & 1512 S 300 W, SLC, UT
ADDRESS: 309 West 1500 South
Salt Lake City, UT 84115
CLIENT: Gabriel Environmental Group

N

Historical Topo Map

1969

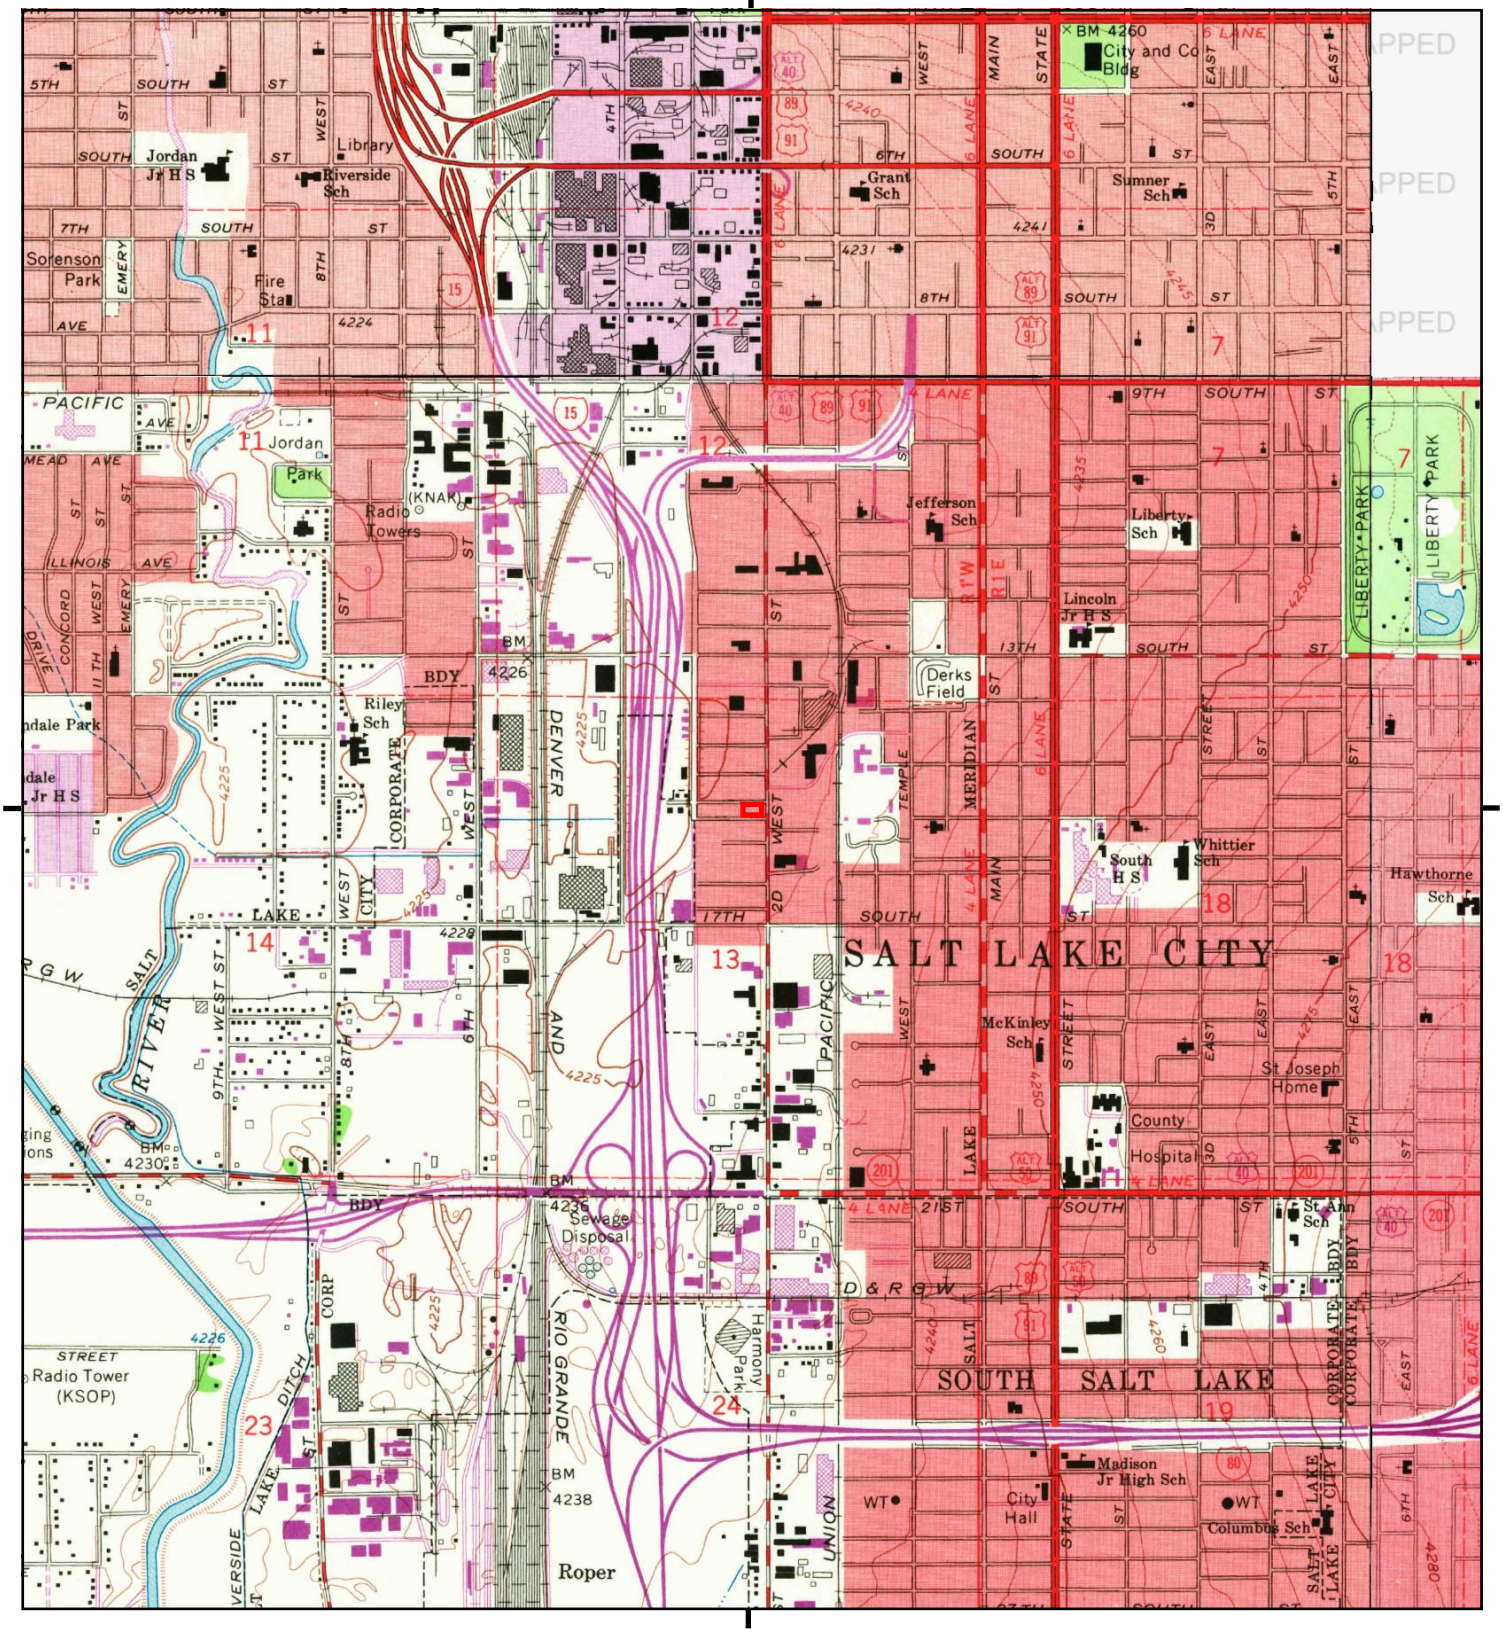

This report includes information from the following map sheet(s).

0 Miles 0.25 0.5 1 1.5

NW N NE
W E
SW S SE

TP, Salt Lake City South, 1969, 7.5-minute
N, Salt Lake City North, 1969, 7.5-minute
SE, Sugar House, 1969, 7.5-minute

SITE NAME: 309 W 1500 S & 1512 S 300 W, SLC, UT
ADDRESS: 309 West 1500 South
Salt Lake City, UT 84115
CLIENT: Gabriel Environmental Group

N

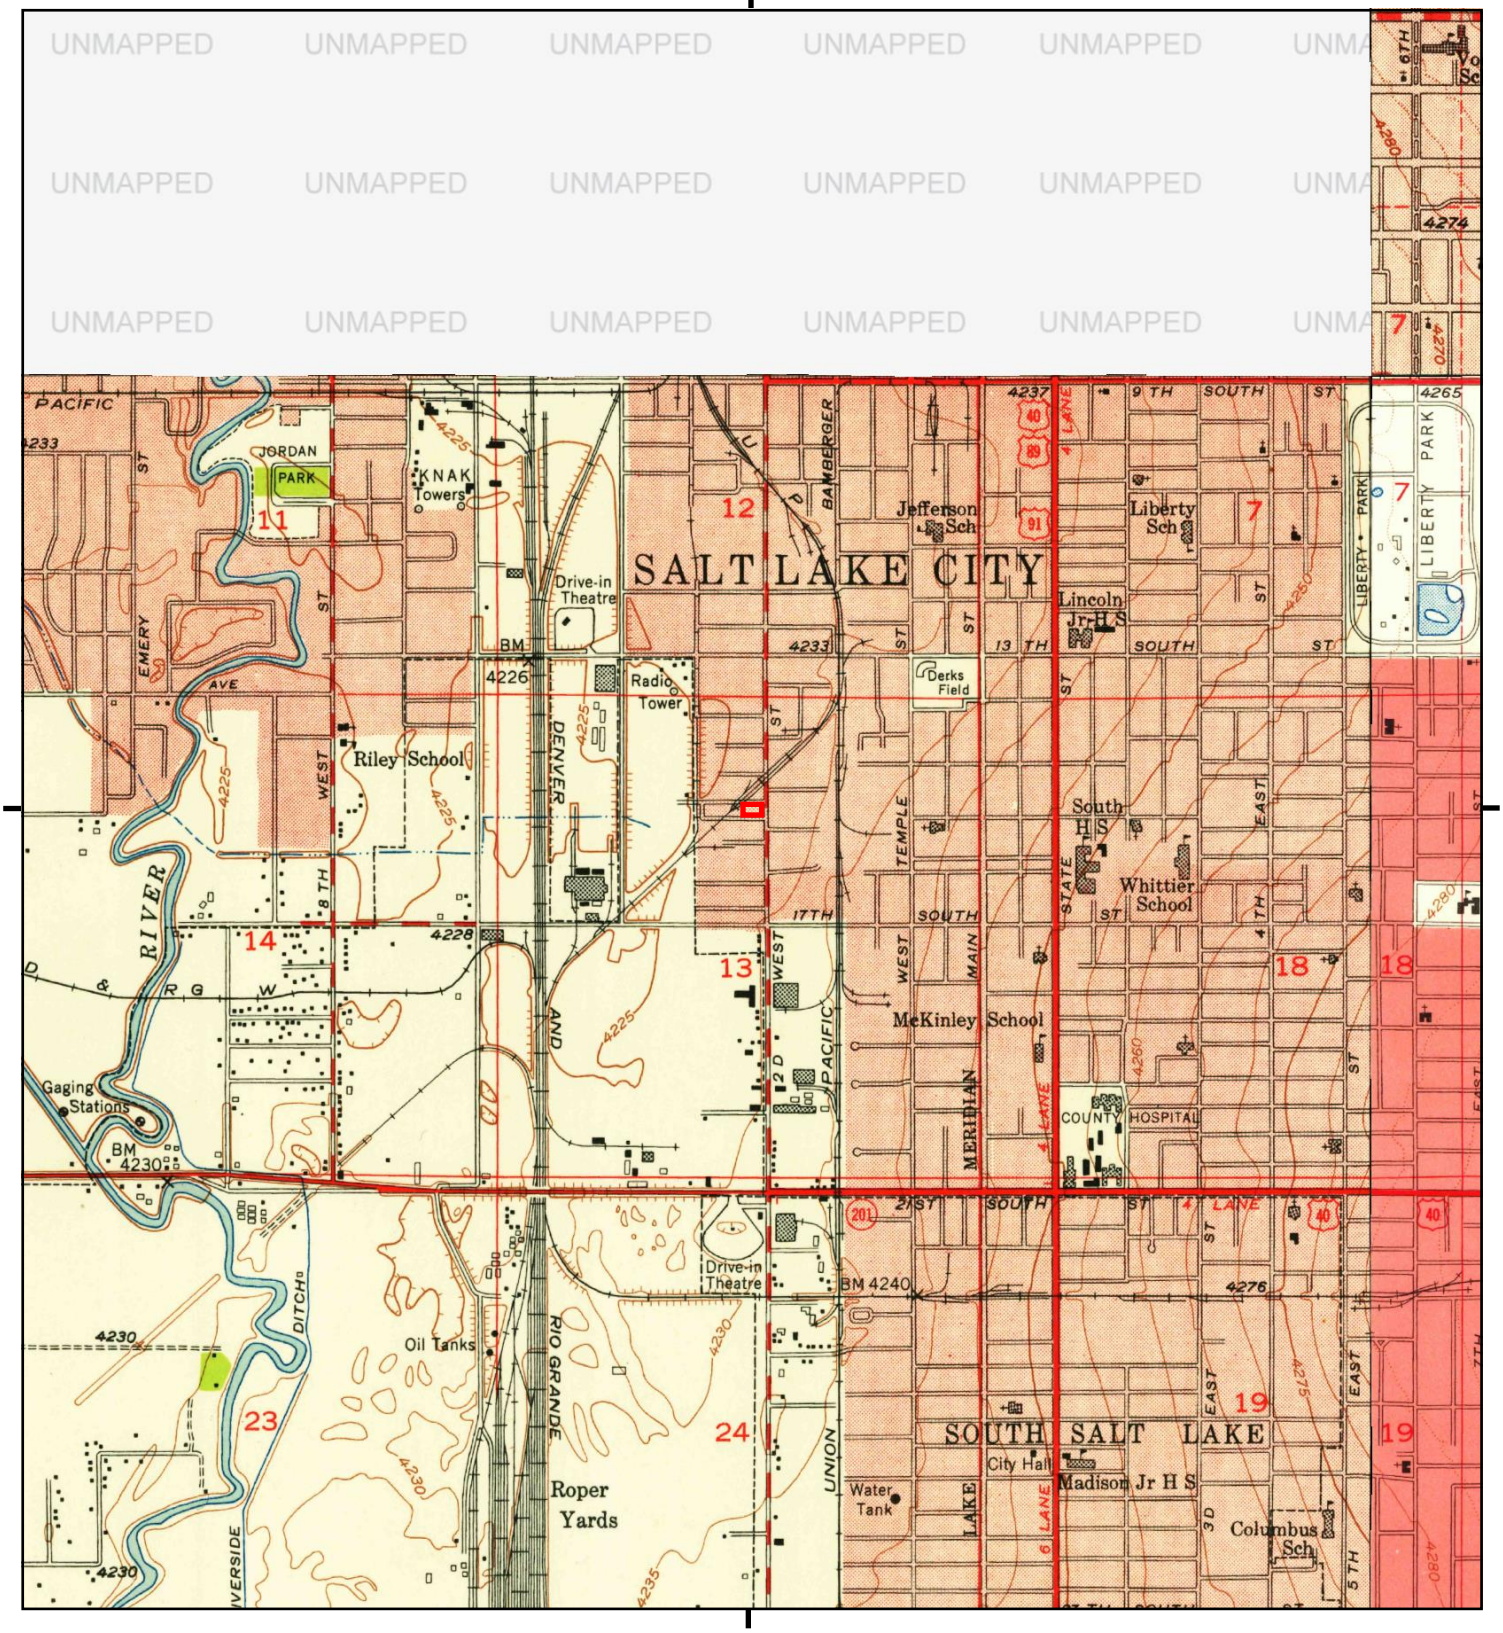

This report includes information from the following map sheet(s).

0 Miles 0.25 0.5 1 1.5

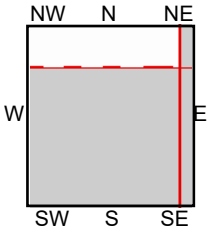

TP, Salt Lake City South, 1951, 7.5-minute
NE, Fort Douglas, 1950, 7.5-minute
NE, Fort Douglas, 1951, 7.5-minute
SE, Sugar House, 1952, 7.5-minute

SITE NAME: 309 W 1500 S & 1512 S 300 W, SLC, UT
ADDRESS: 309 West 1500 South
Salt Lake City, UT 84115
CLIENT: Gabriel Environmental Group

N

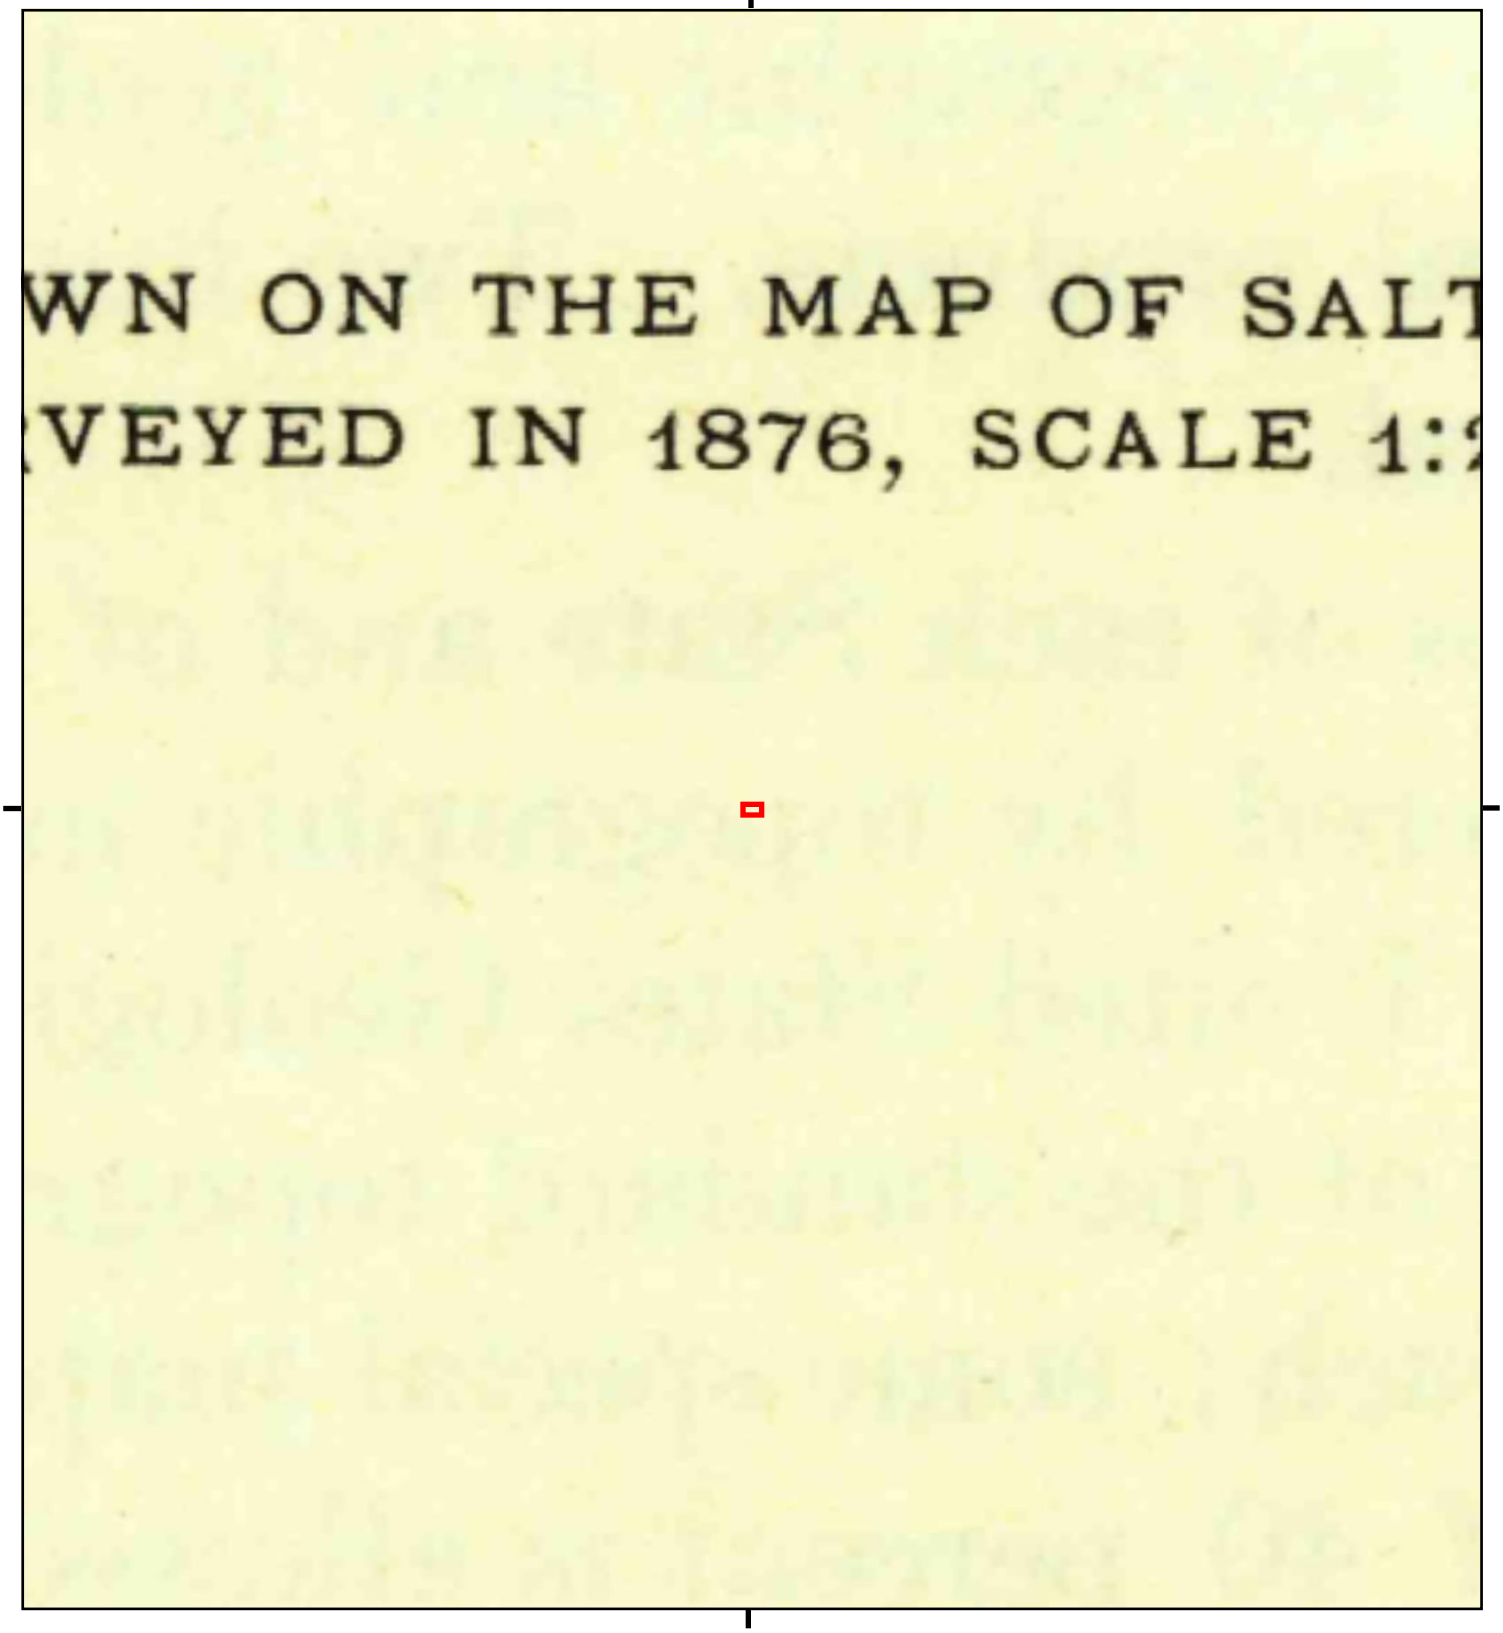

This report includes information from the following map sheet(s).

0 Miles 0.25 0.5 1 1.5

NW N NE
W E
SW S SE

TP, Ft. Douglas, 1928, 30-minute

SITE NAME: 309 W 1500 S & 1512 S 300 W, SLC, UT
ADDRESS: 309 West 1500 South
Salt Lake City, UT 84115
CLIENT: Gabriel Environmental Group

N

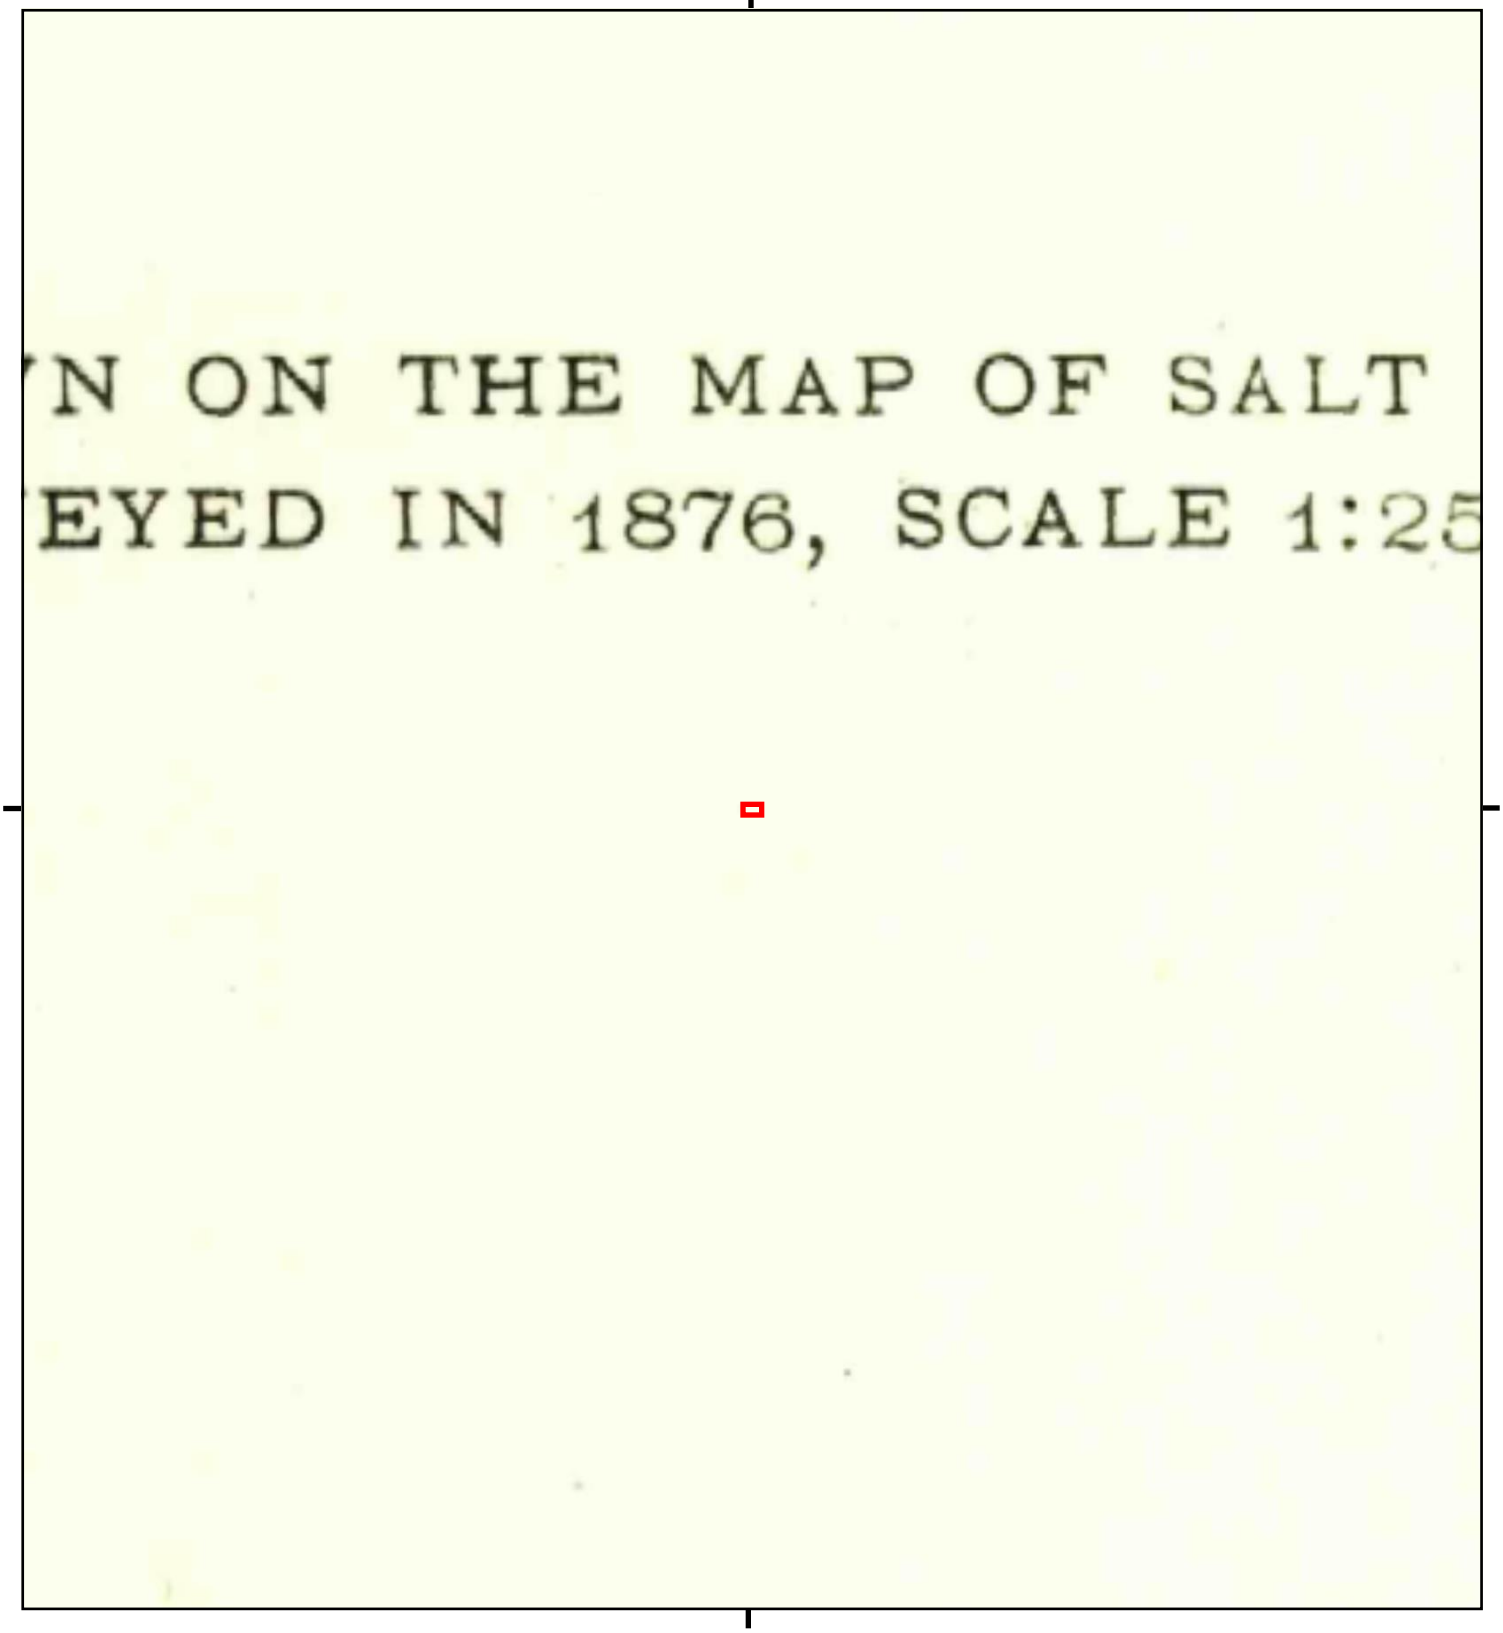

This report includes information from the following map sheet(s).

0 Miles 0.25 0.5 1 1.5

NW N NE
W E
SW S SE

TP, Ft. Douglas, 1925, 30-minute

SITE NAME: 309 W 1500 S & 1512 S 300 W, SLC, UT
ADDRESS: 309 West 1500 South
Salt Lake City, UT 84115
CLIENT: Gabriel Environmental Group

N

309 W 1500 S & 1512 S 300 W, SLC, UT

309 West 1500 South

Salt Lake City, UT 84115

Inquiry Number: 7161190.54

October 27, 2022

The EDR Aerial Photo Decade Package

6 Armstrong Road, 4th floor
Shelton, CT 06484
Toll Free: 800.352.0050
www.edrnet.com

EDR Aerial Photo Decade Package

10/27/22

Site Name:

309 W 1500 S & 1512 S 300 W
309 West 1500 South
Salt Lake City, UT 84115
EDR Inquiry # 7161190.54

Client Name:

Gabriel Environmental Group
P. O. Box 1161
Redlands, CA 92373
Contact: Hani Gabriel

Environmental Data Resources, Inc. (EDR) Aerial Photo Decade Package is a screening tool designed to assist environmental professionals in evaluating potential liability on a target property resulting from past activities. EDR's professional researchers provide digitally reproduced historical aerial photographs, and when available, provide one photo per decade.

Search Results:

Year	*Scale*	*Details*	*Source*
2016	1"=500'	Flight Year: 2016	USDA/NAIP
2011	1"=500'	Flight Year: 2011	USDA/NAIP
2006	1"=500'	Flight Year: 2006	USDA/NAIP
1997	1"=500'	Acquisition Date: October 04, 1997	USGS/DOQQ
1993	1"=500'	Flight Date: August 14, 1993	USGS
1981	1"=500'	Flight Date: August 04, 1981	USDA
1977	1"=500'	Flight Date: June 28, 1977	USDA
1971	1"=500'	Flight Date: October 09, 1971	USDA
1965	1"=500'	Flight Date: June 01, 1965	USDA
1962	1"=500'	Flight Date: August 02, 1962	USGS
1958	1"=500'	Flight Date: May 27, 1958	USDA
1952	1"=500'	Flight Date: September 01, 1952	USDA
1946	1"=500'	Flight Date: August 16, 1946	USDA
1937	1"=500'	Flight Date: October 09, 1937	USDA

When delivered electronically by EDR, the aerial photo images included with this report are for ONE TIME USE ONLY. Further reproduction of these aerial photo images is prohibited without permission from EDR. For more information contact your EDR Account Executive.

Disclaimer - Copyright and Trademark Notice

This Report contains certain information obtained from a variety of public and other sources reasonably available to Environmental Data Resources, LLC. It cannot be concluded from this Report that coverage information for the target and surrounding properties does not exist from other sources. This Report is provided on an "AS IS", "AS AVAILABLE" basis. NO WARRANTY EXPRESS OR IMPLIED IS MADE WHATSOEVER IN CONNECTION WITH THIS REPORT. ENVIRONMENTAL DATA RESOURCES, LLC AND ITS SUBSIDIARIES, AFFILIATES AND THIRD PARTY SUPPLIERS DISCLAIM ALL WARRANTIES, OF ANY KIND OR NATURE, EXPRESS OR IMPLIED, ARISING OUT OF OR RELATED TO THIS REPORT OR ANY OF THE DATA AND INFORMATION PROVIDED IN THIS REPORT, INCLUDING WITHOUT LIMITATION, ANY WARRANTIES REGARDING ACCURACY, QUALITY, CORRECTNESS, COMPLETENESS, COMPREHENSIVENESS, SUITABILITY, MERCHANTABILITY, FITNESS FOR A PARTICULAR PURPOSE, TITLE, NON-INFRINGEMENT, MISAPPROPRIATION, OR OTHERWISE. ALL RISK IS ASSUMED BY THE USER. IN NO EVENT SHALL ENVIRONMENTAL DATA RESOURCES, LLC OR ITS SUBSIDIARIES, AFFILIATES OR THIRD PARTY SUPPLIERS BE LIABLE TO ANYONE FOR ANY DIRECT, INCIDENTAL, INDIRECT, SPECIAL, CONSEQUENTIAL OR OTHER DAMAGES OF ANY TYPE OR KIND (INCLUDING BUT NOT LIMITED TO LOSS OF PROFITS, LOSS OF USE, OR LOSS OF DATA), ARISING OUT OF OR IN ANY WAY CONNECTED WITH THIS REPORT OR ANY OF THE DATA AND INFORMATION PROVIDED IN THIS REPORT. Any analyses, estimates, ratings, environmental risk levels, or risk codes provided in this Report are provided for illustrative purposes only, and are not intended to provide, nor should they be interpreted as providing any facts regarding, or prediction or forecast of, any environmental risk for any property. Only an assessment performed by a qualified environmental professional can provide findings, opinions or conclusions regarding the environmental risk or conditions in, on or at any property.

Copyright 2022 by Environmental Data Resources, Inc. All rights reserved. Reproduction in any media or format, in whole or in part, of any report or map of Environmental Data Resources, Inc., or its affiliates, is prohibited without prior written permission.

EDR and its logos (including Sanborn and Sanborn Map) are trademarks of Environmental Data Resources, LLC or its affiliates. All other trademarks used herein are the property of their respective owners.

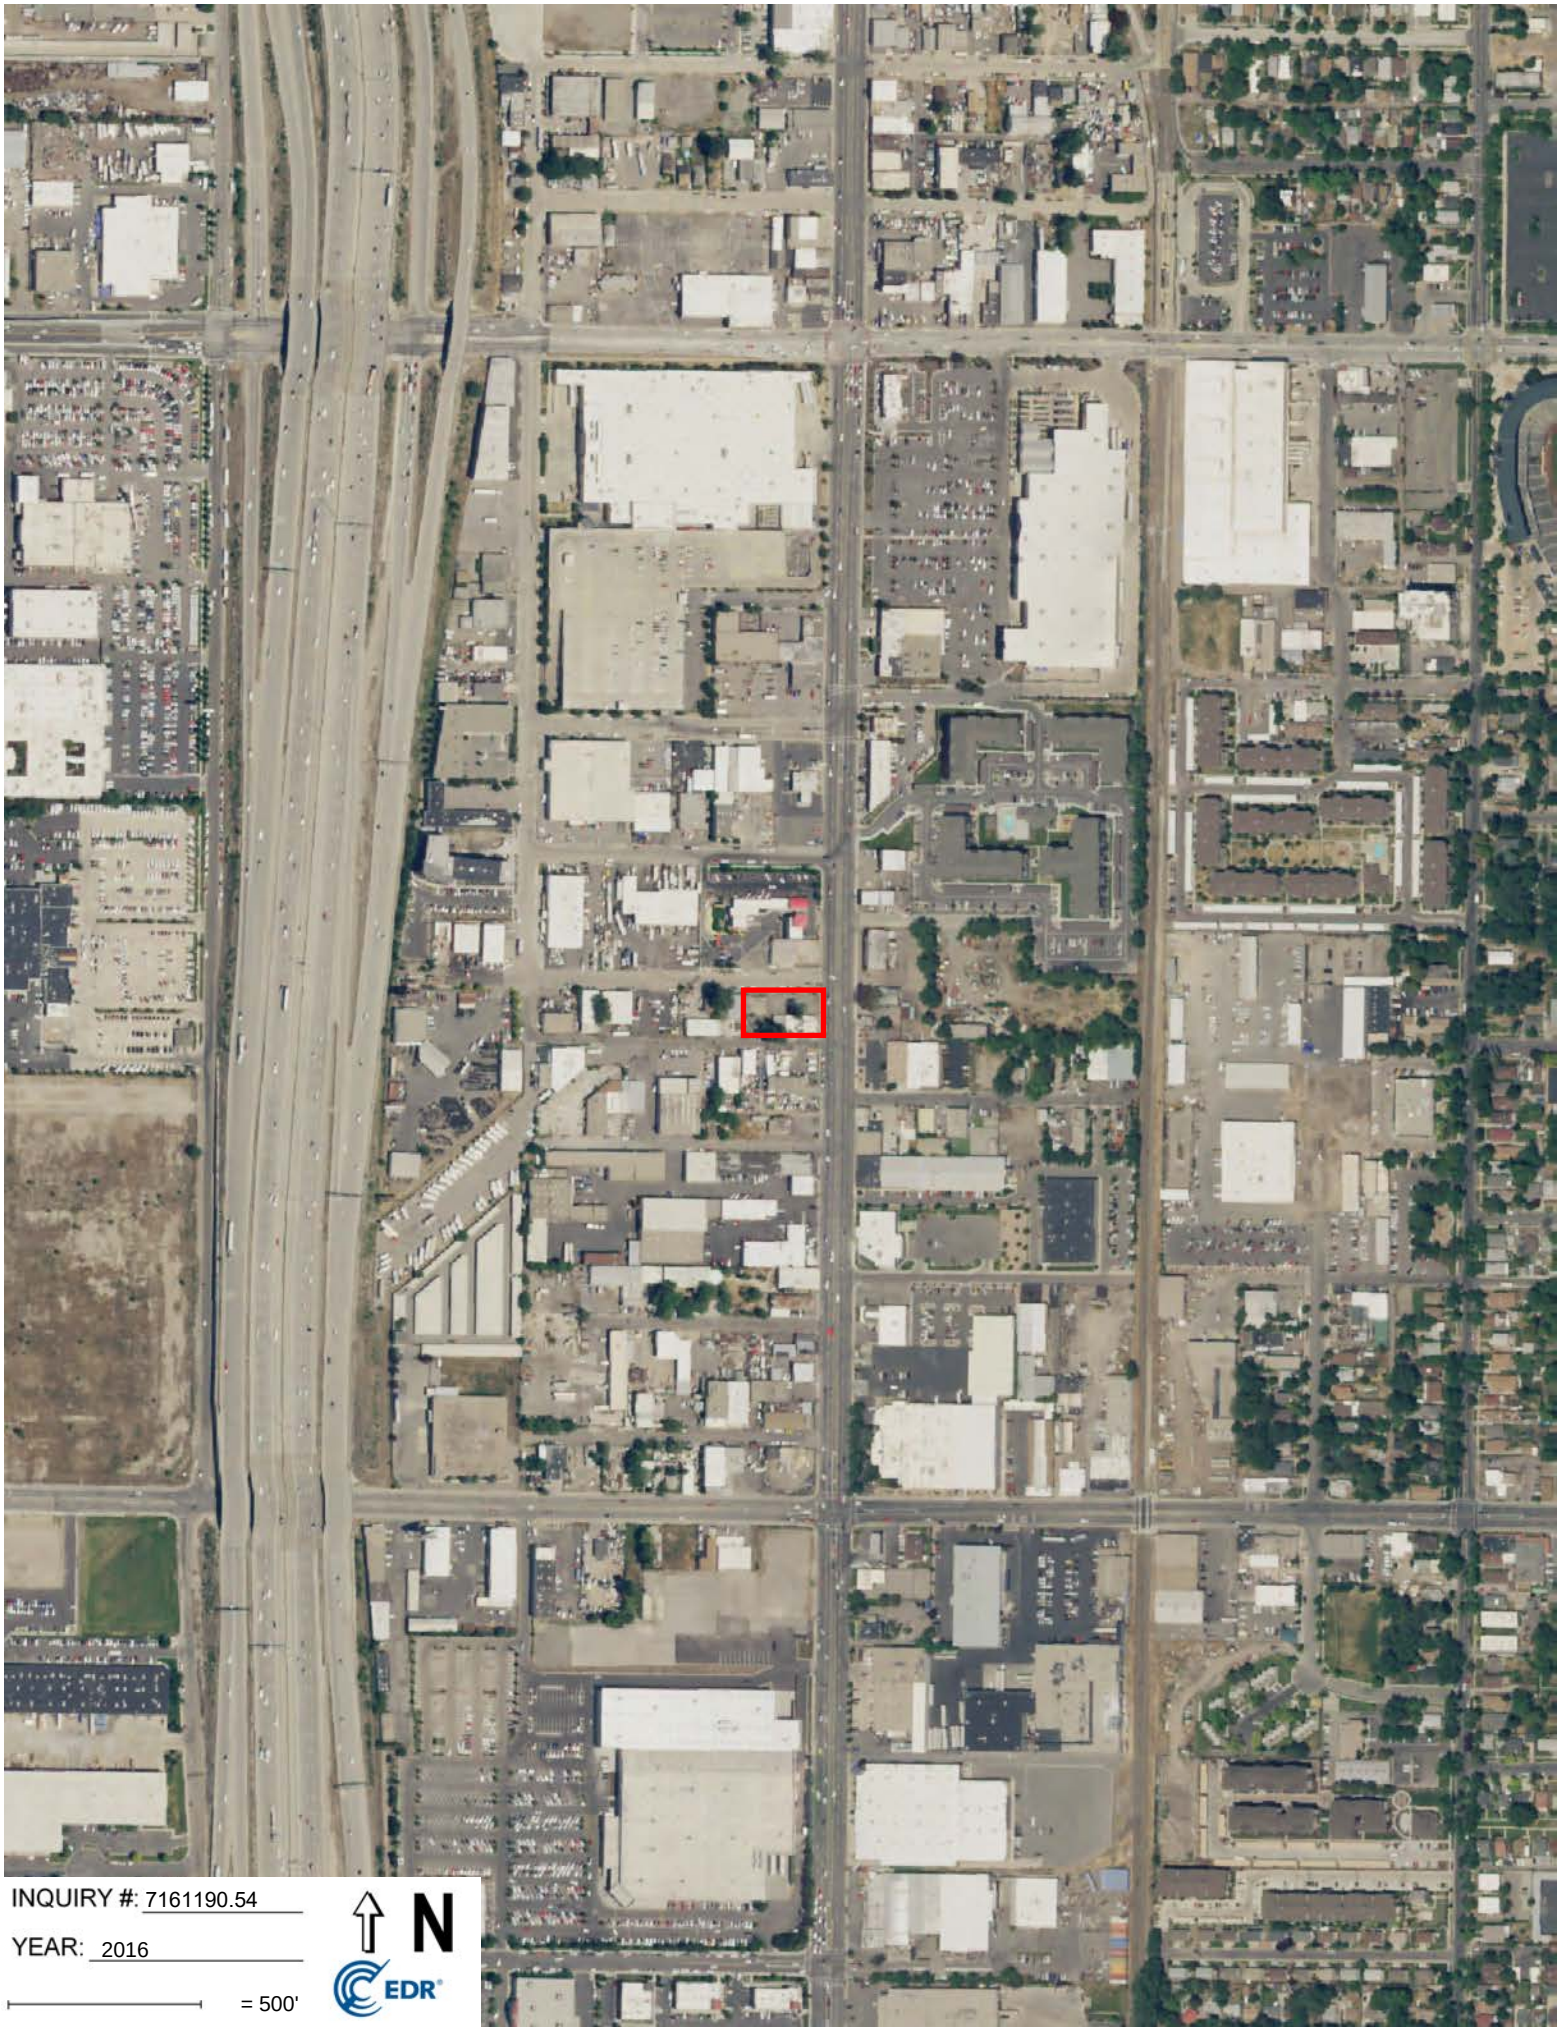
INQUIRY #: 7161190.54
YEAR: 2016
= 500'
N
EDR

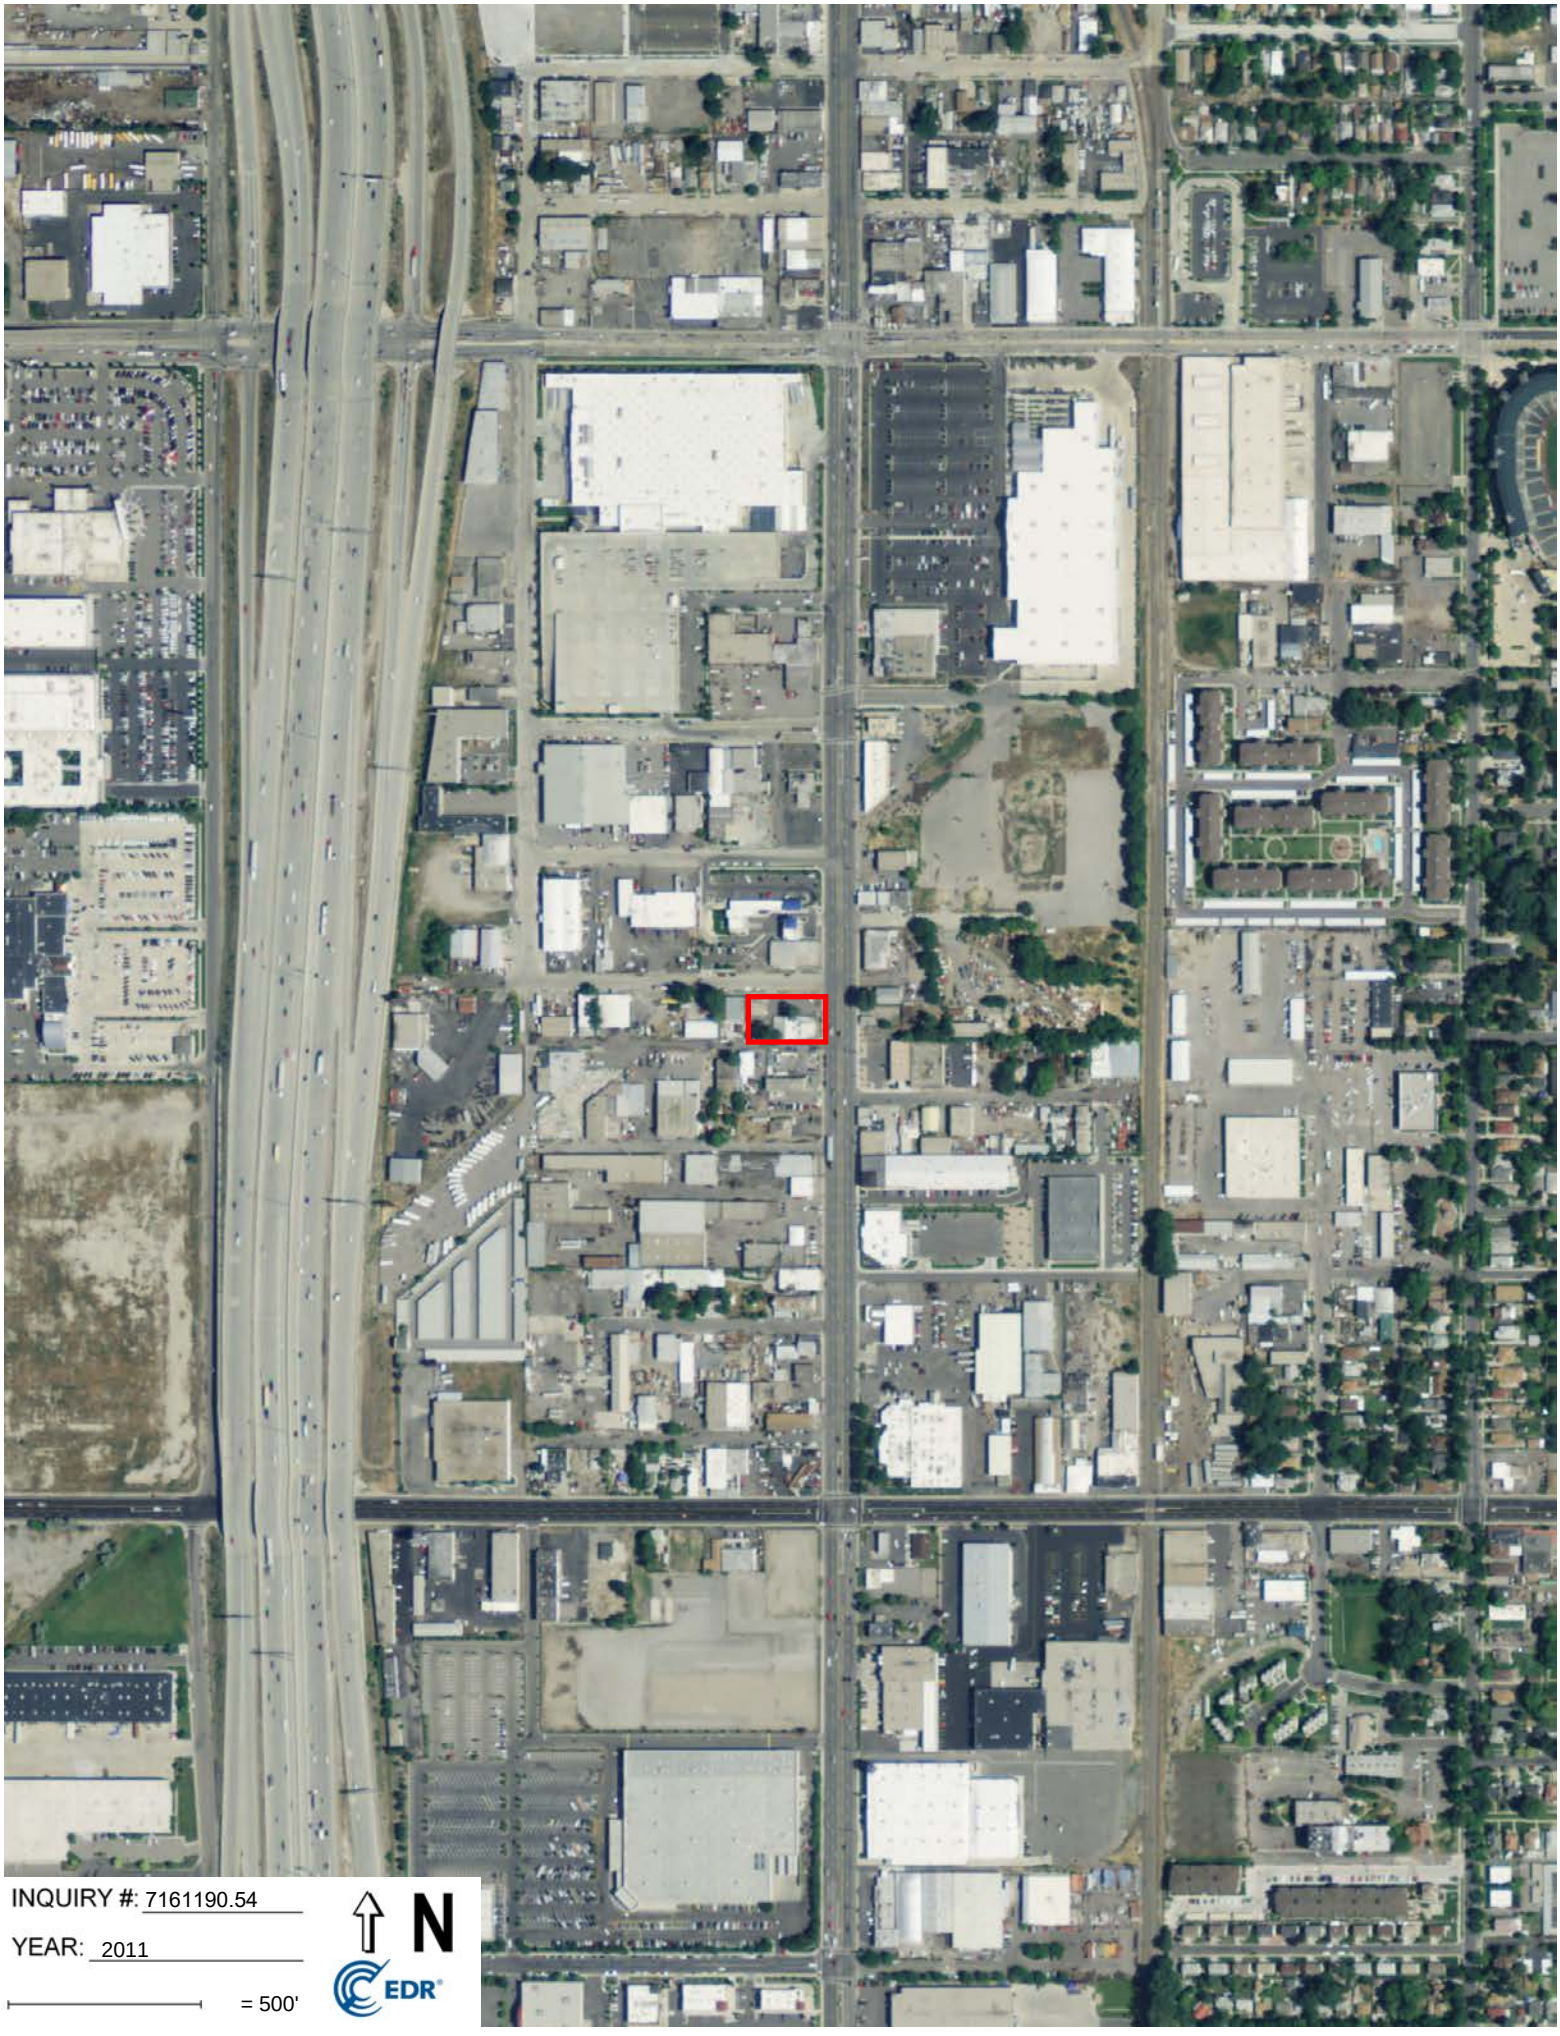
INQUIRY #: 7161190.54
YEAR: 2011
= 500'
N
EDR

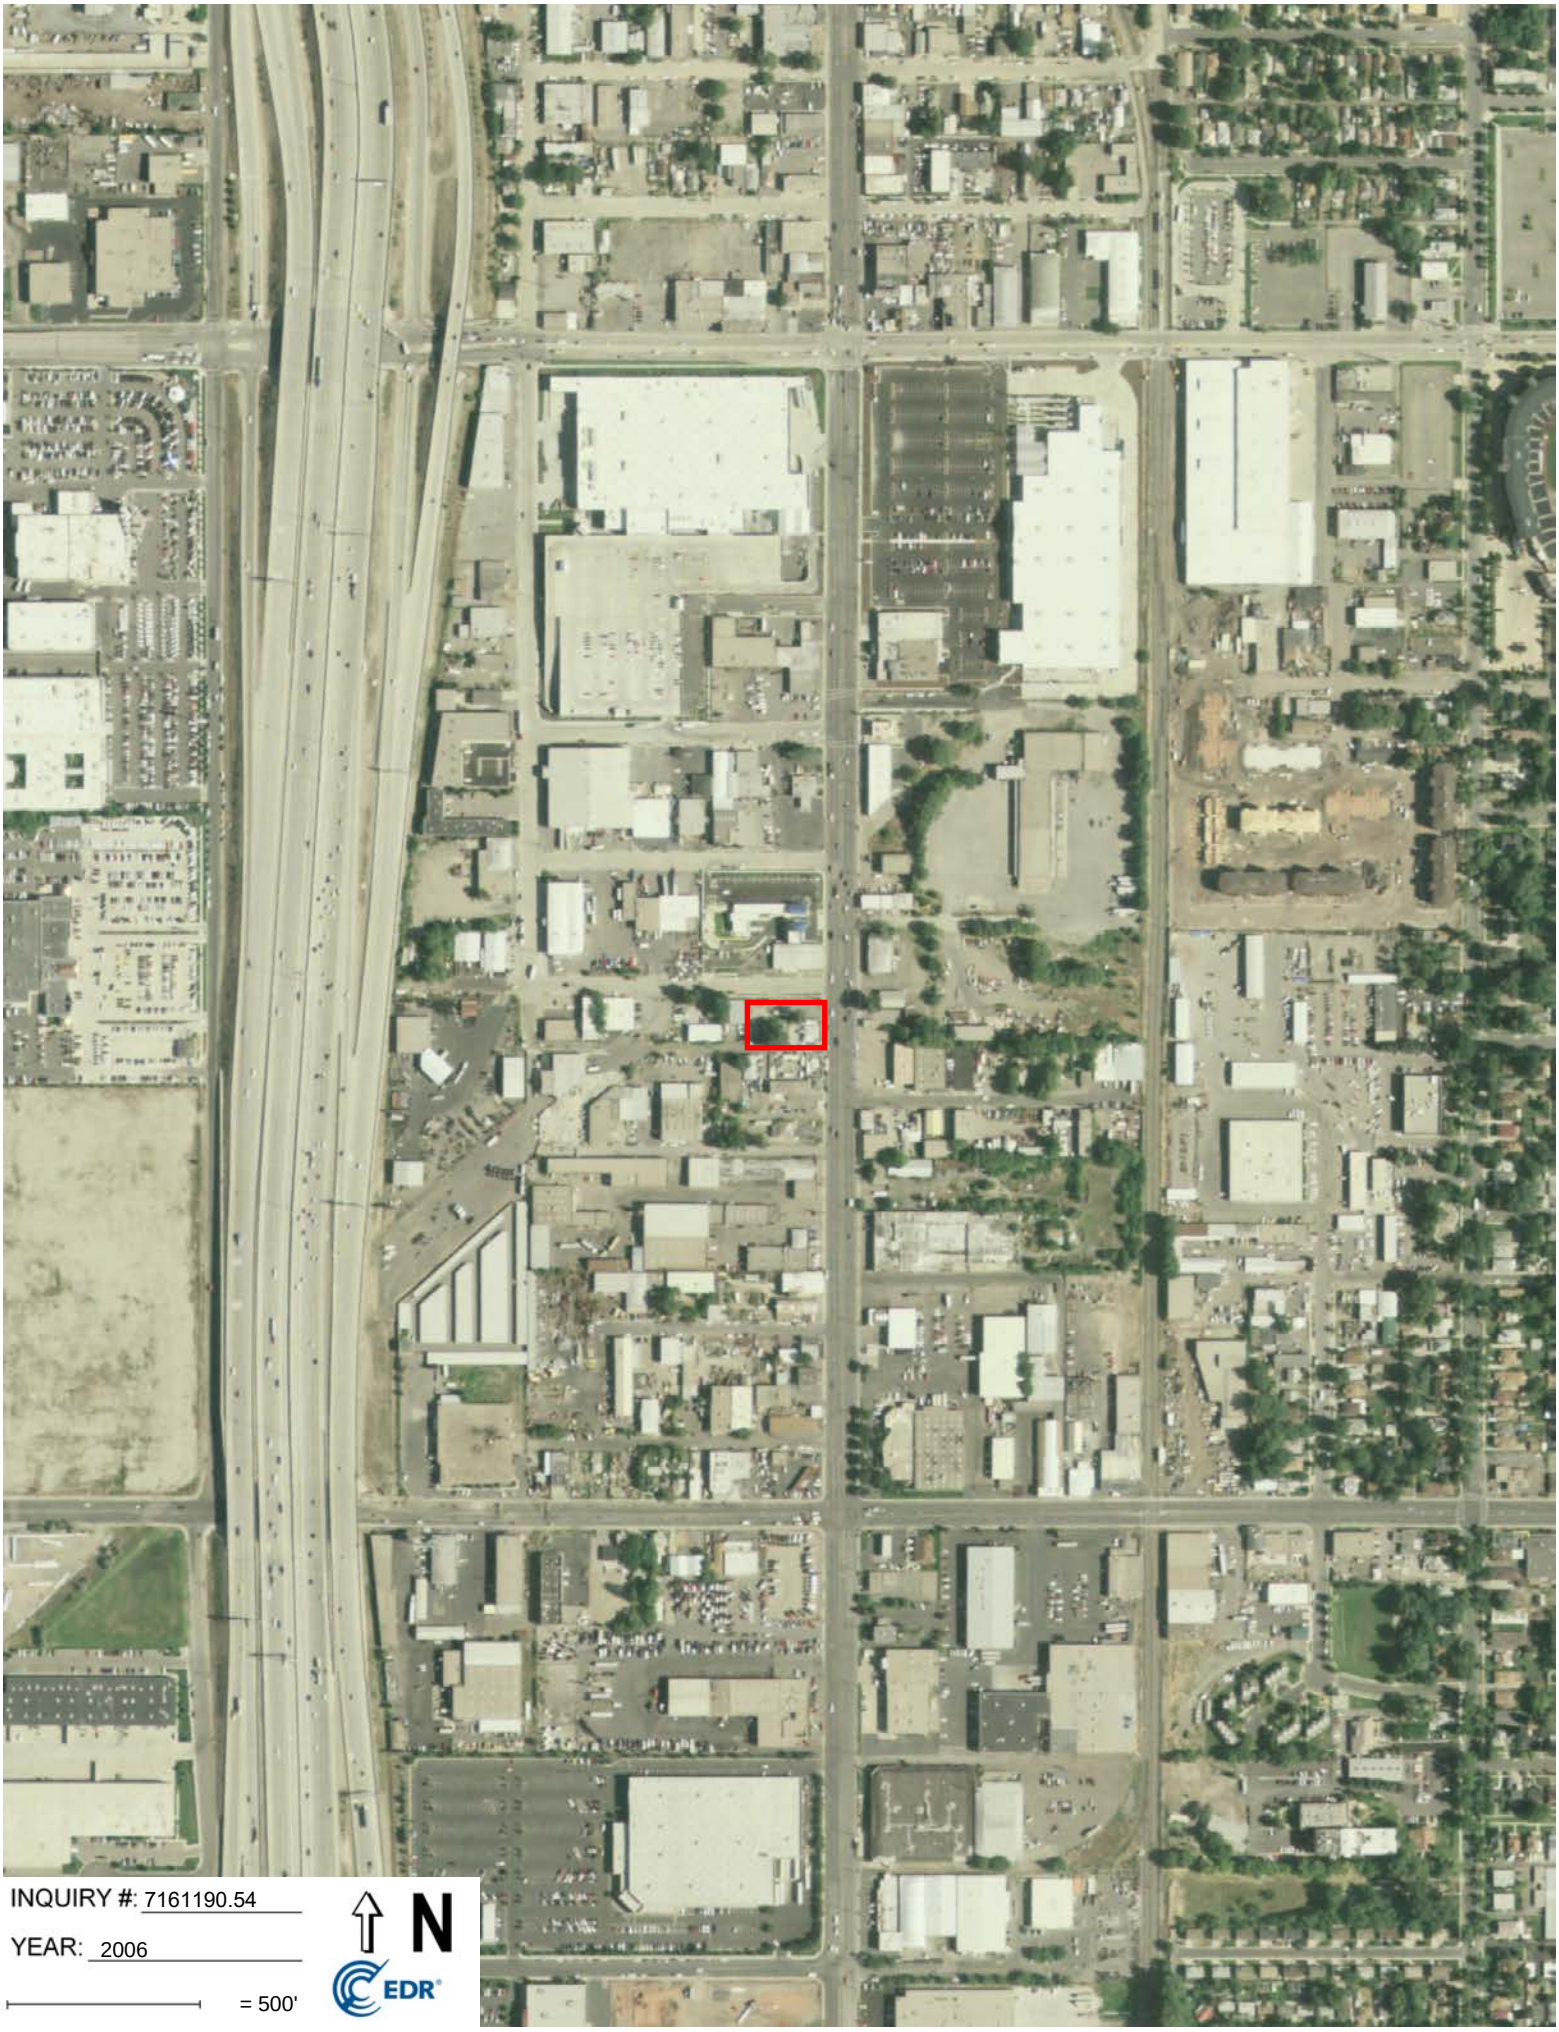
INQUIRY #: 7161190.54
YEAR: 2006
= 500'
N
EDR

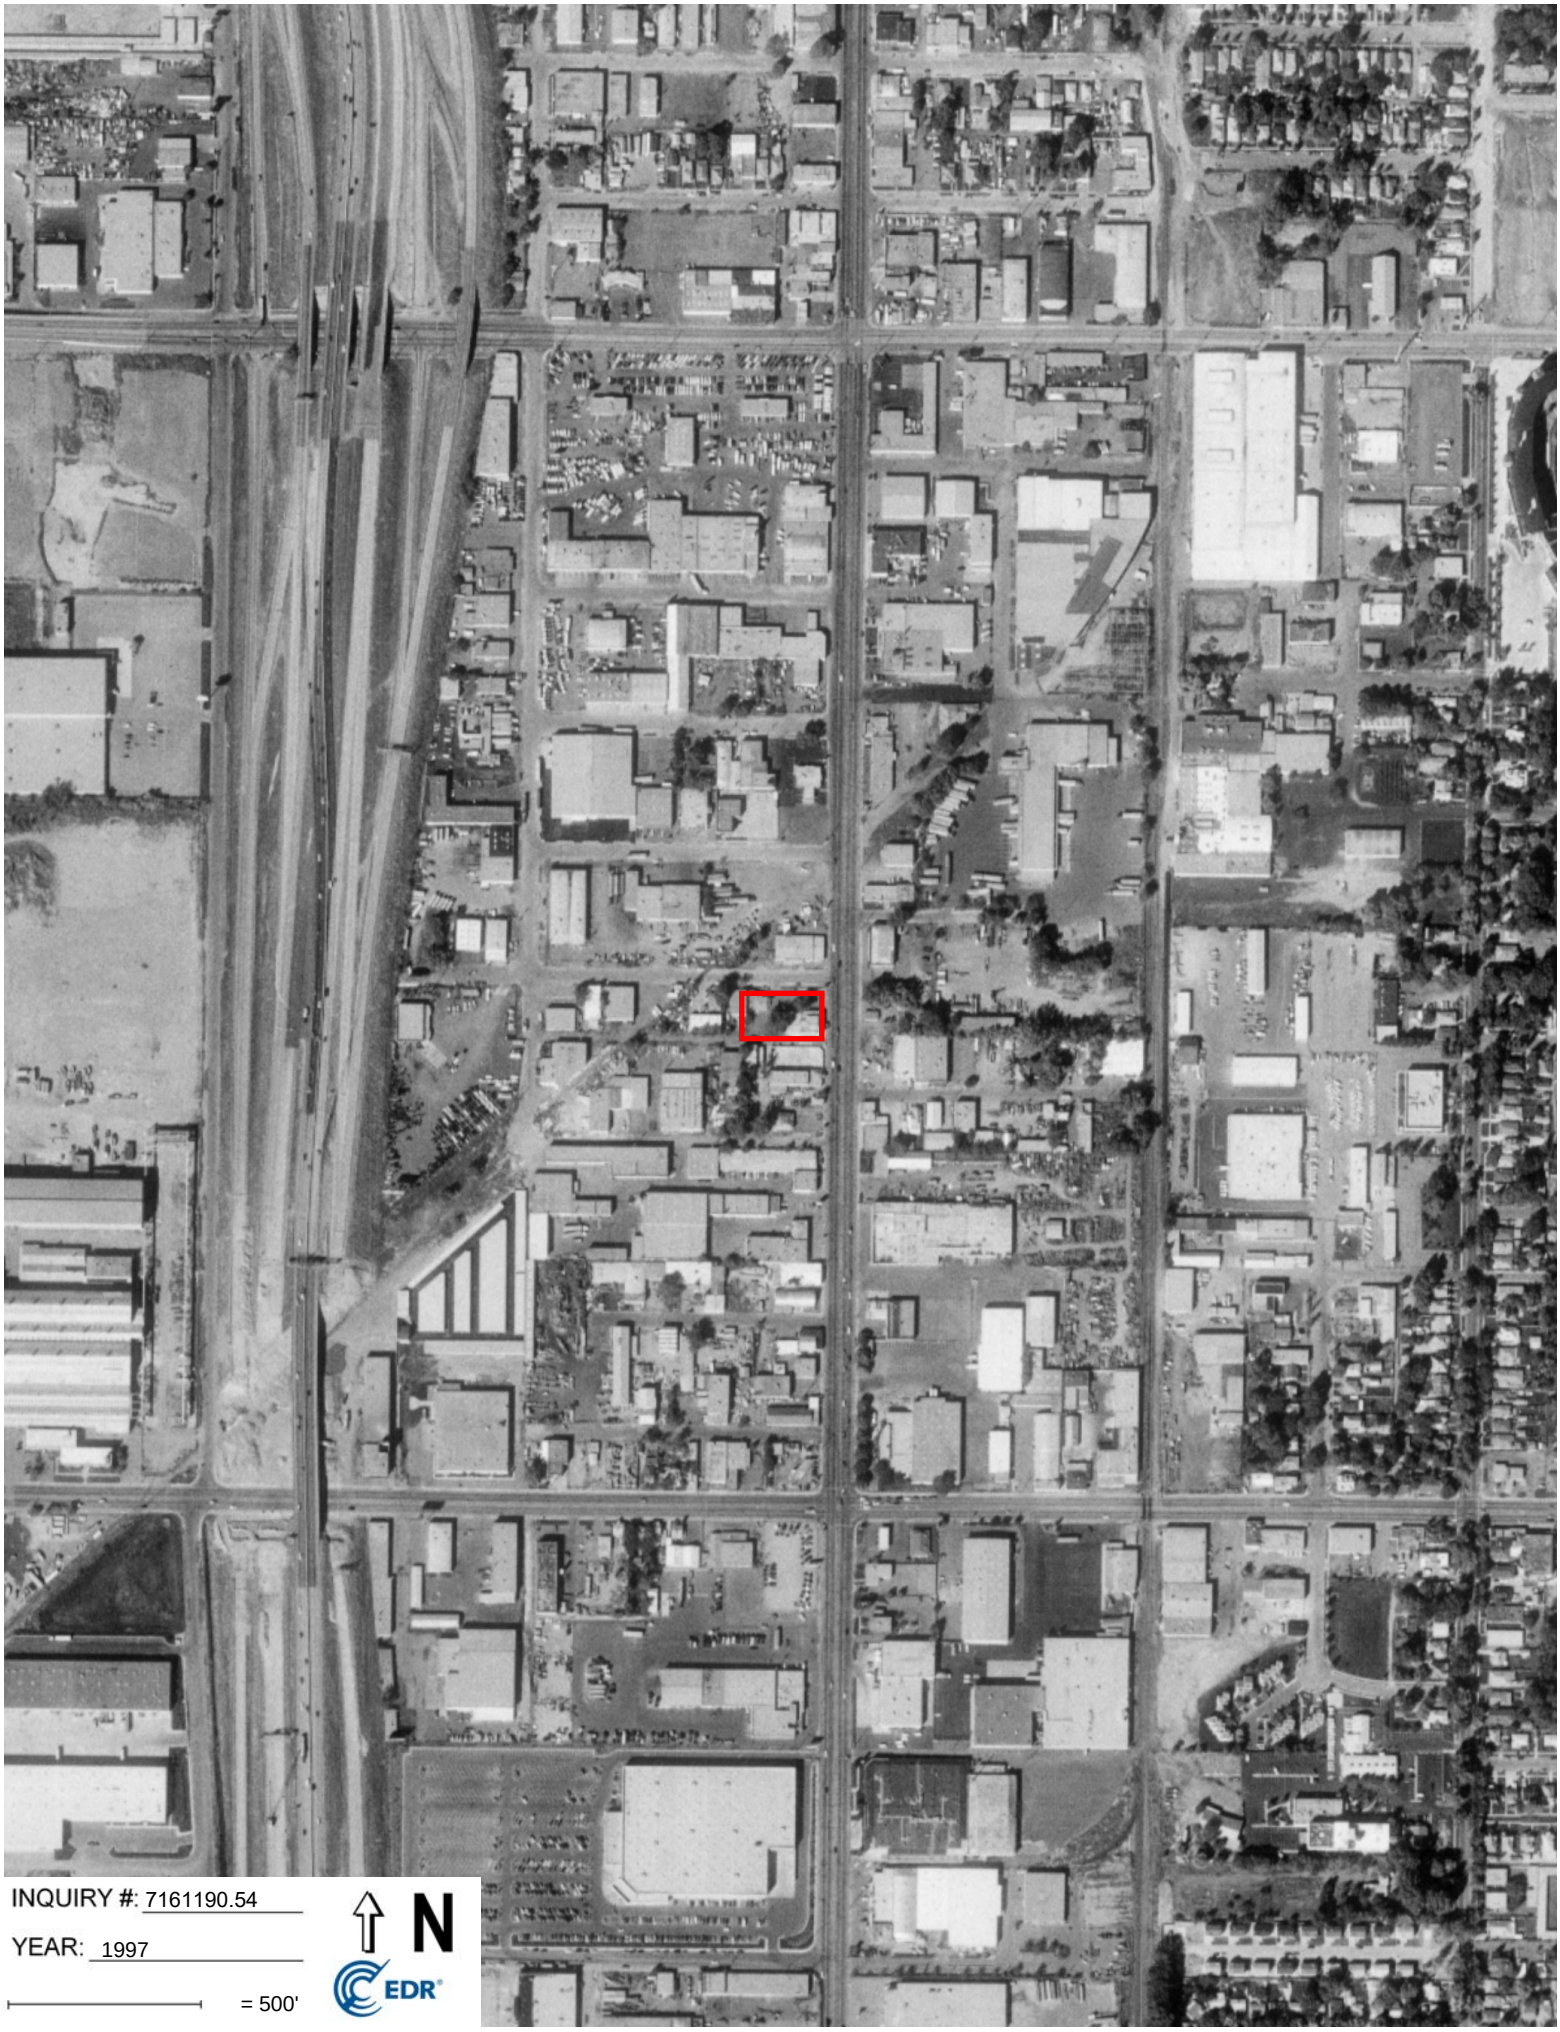
INQUIRY #: 7161190.54
YEAR: 1997
= 500'
N
EDR

INQUIRY #: 7161190.54
YEAR: 1993
= 500'
N
EDR

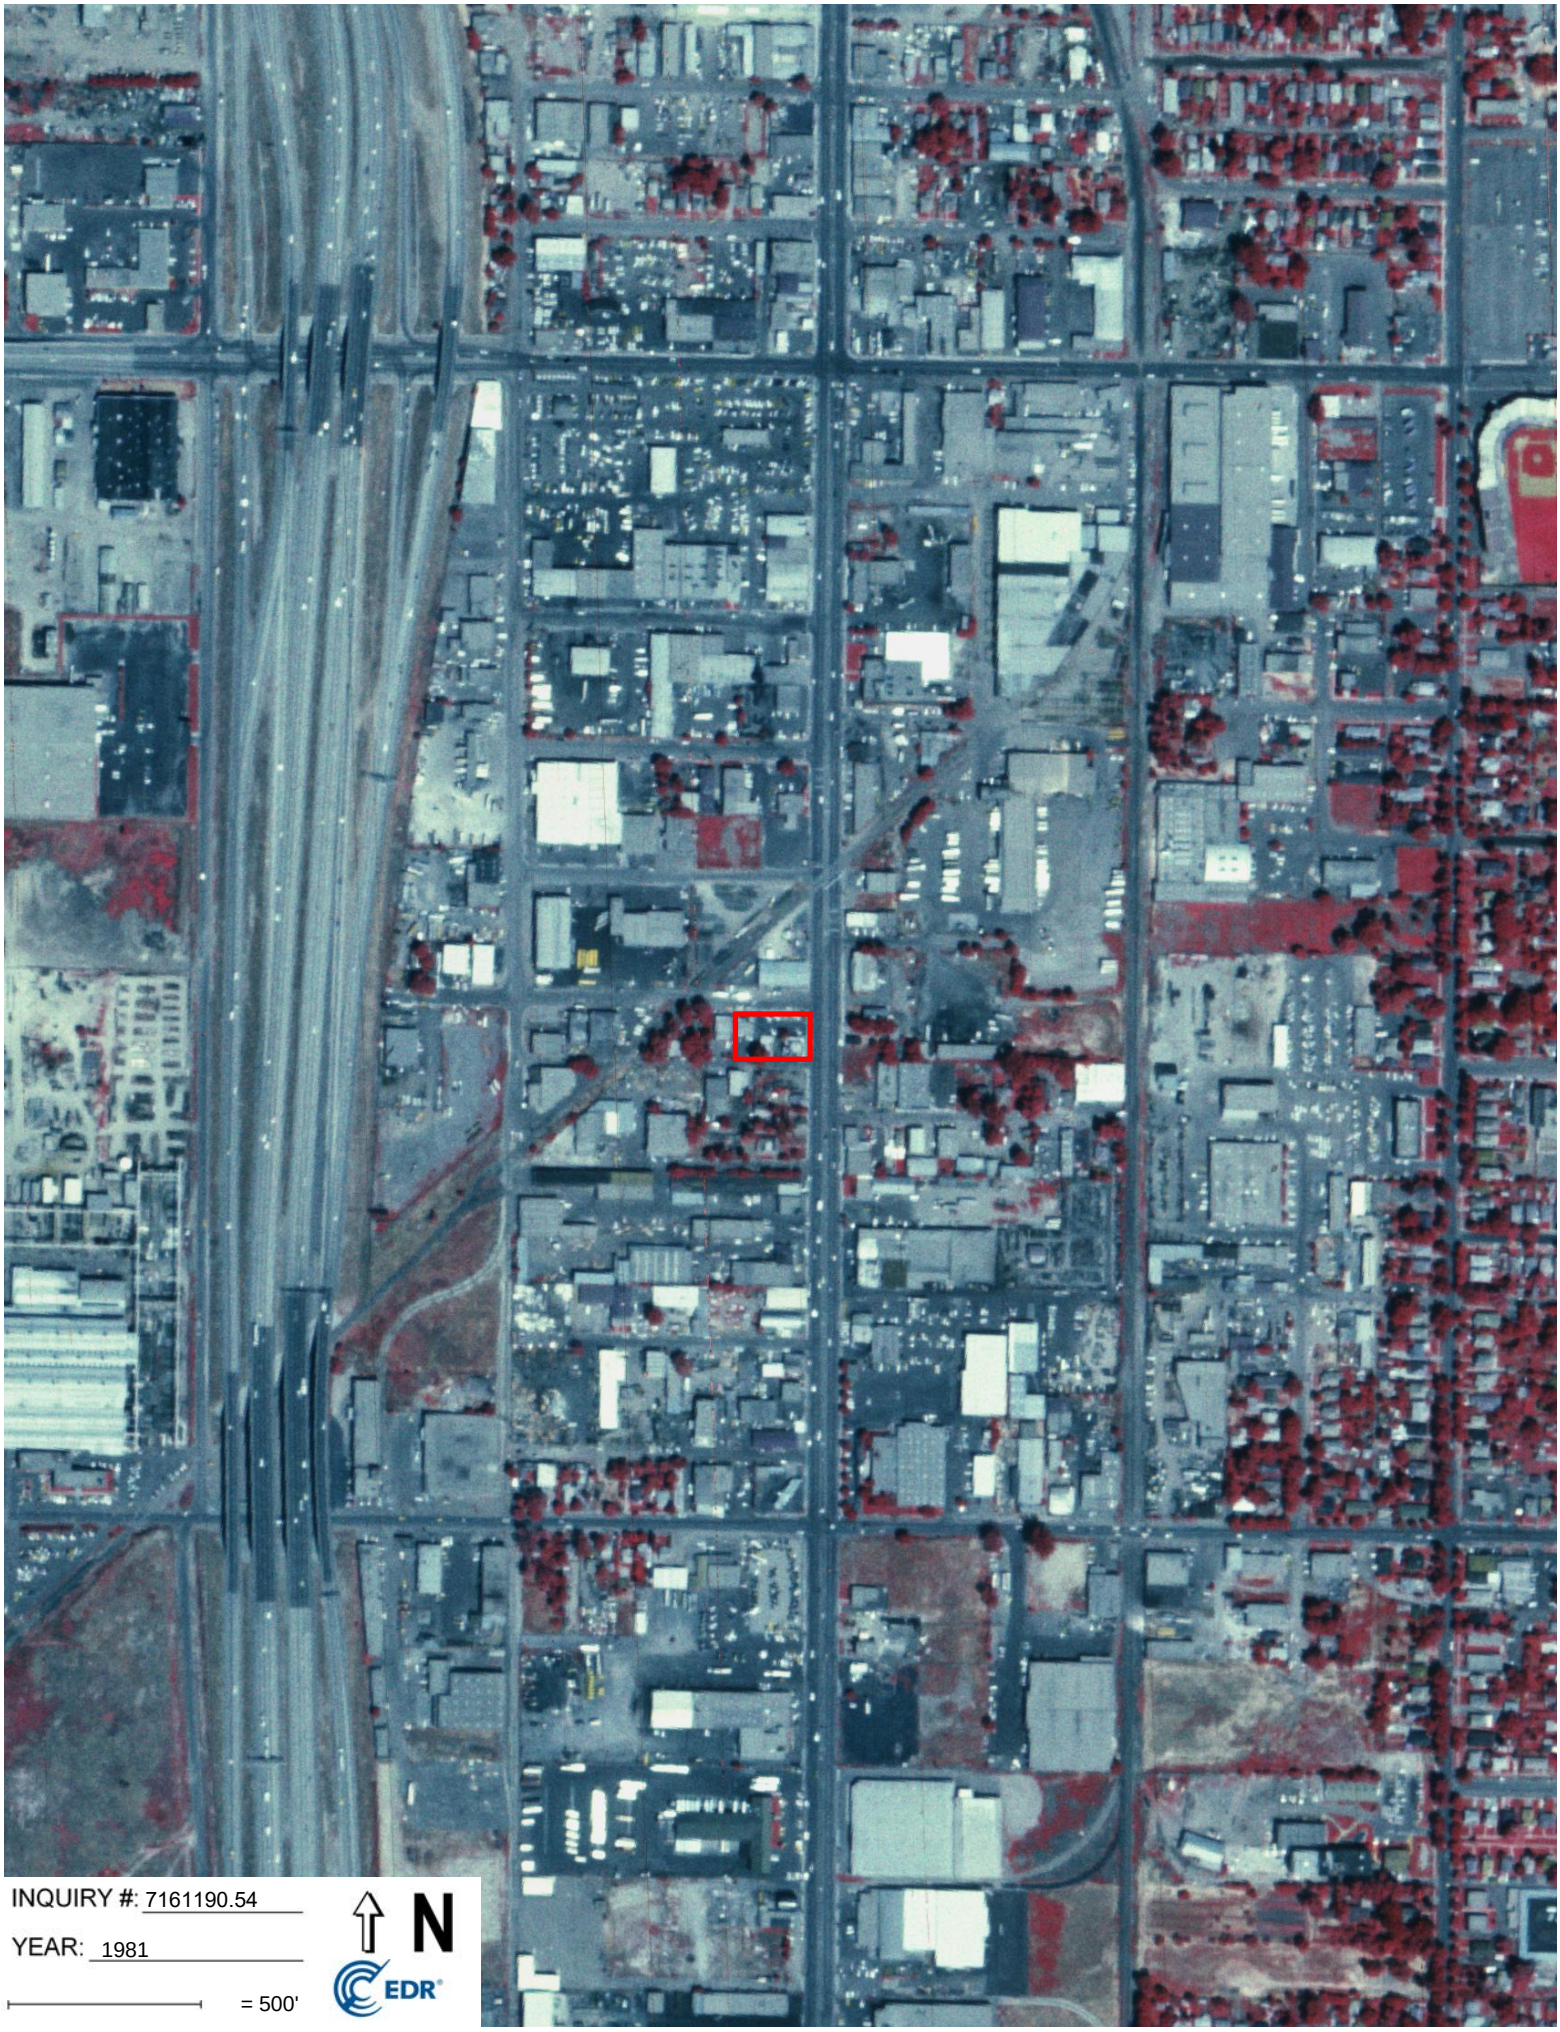
INQUIRY #: 7161190.54
YEAR: 1981
= 500'
N
EDR

INQUIRY #: 7161190.54

YEAR: 1977

= 500'

N

EDR

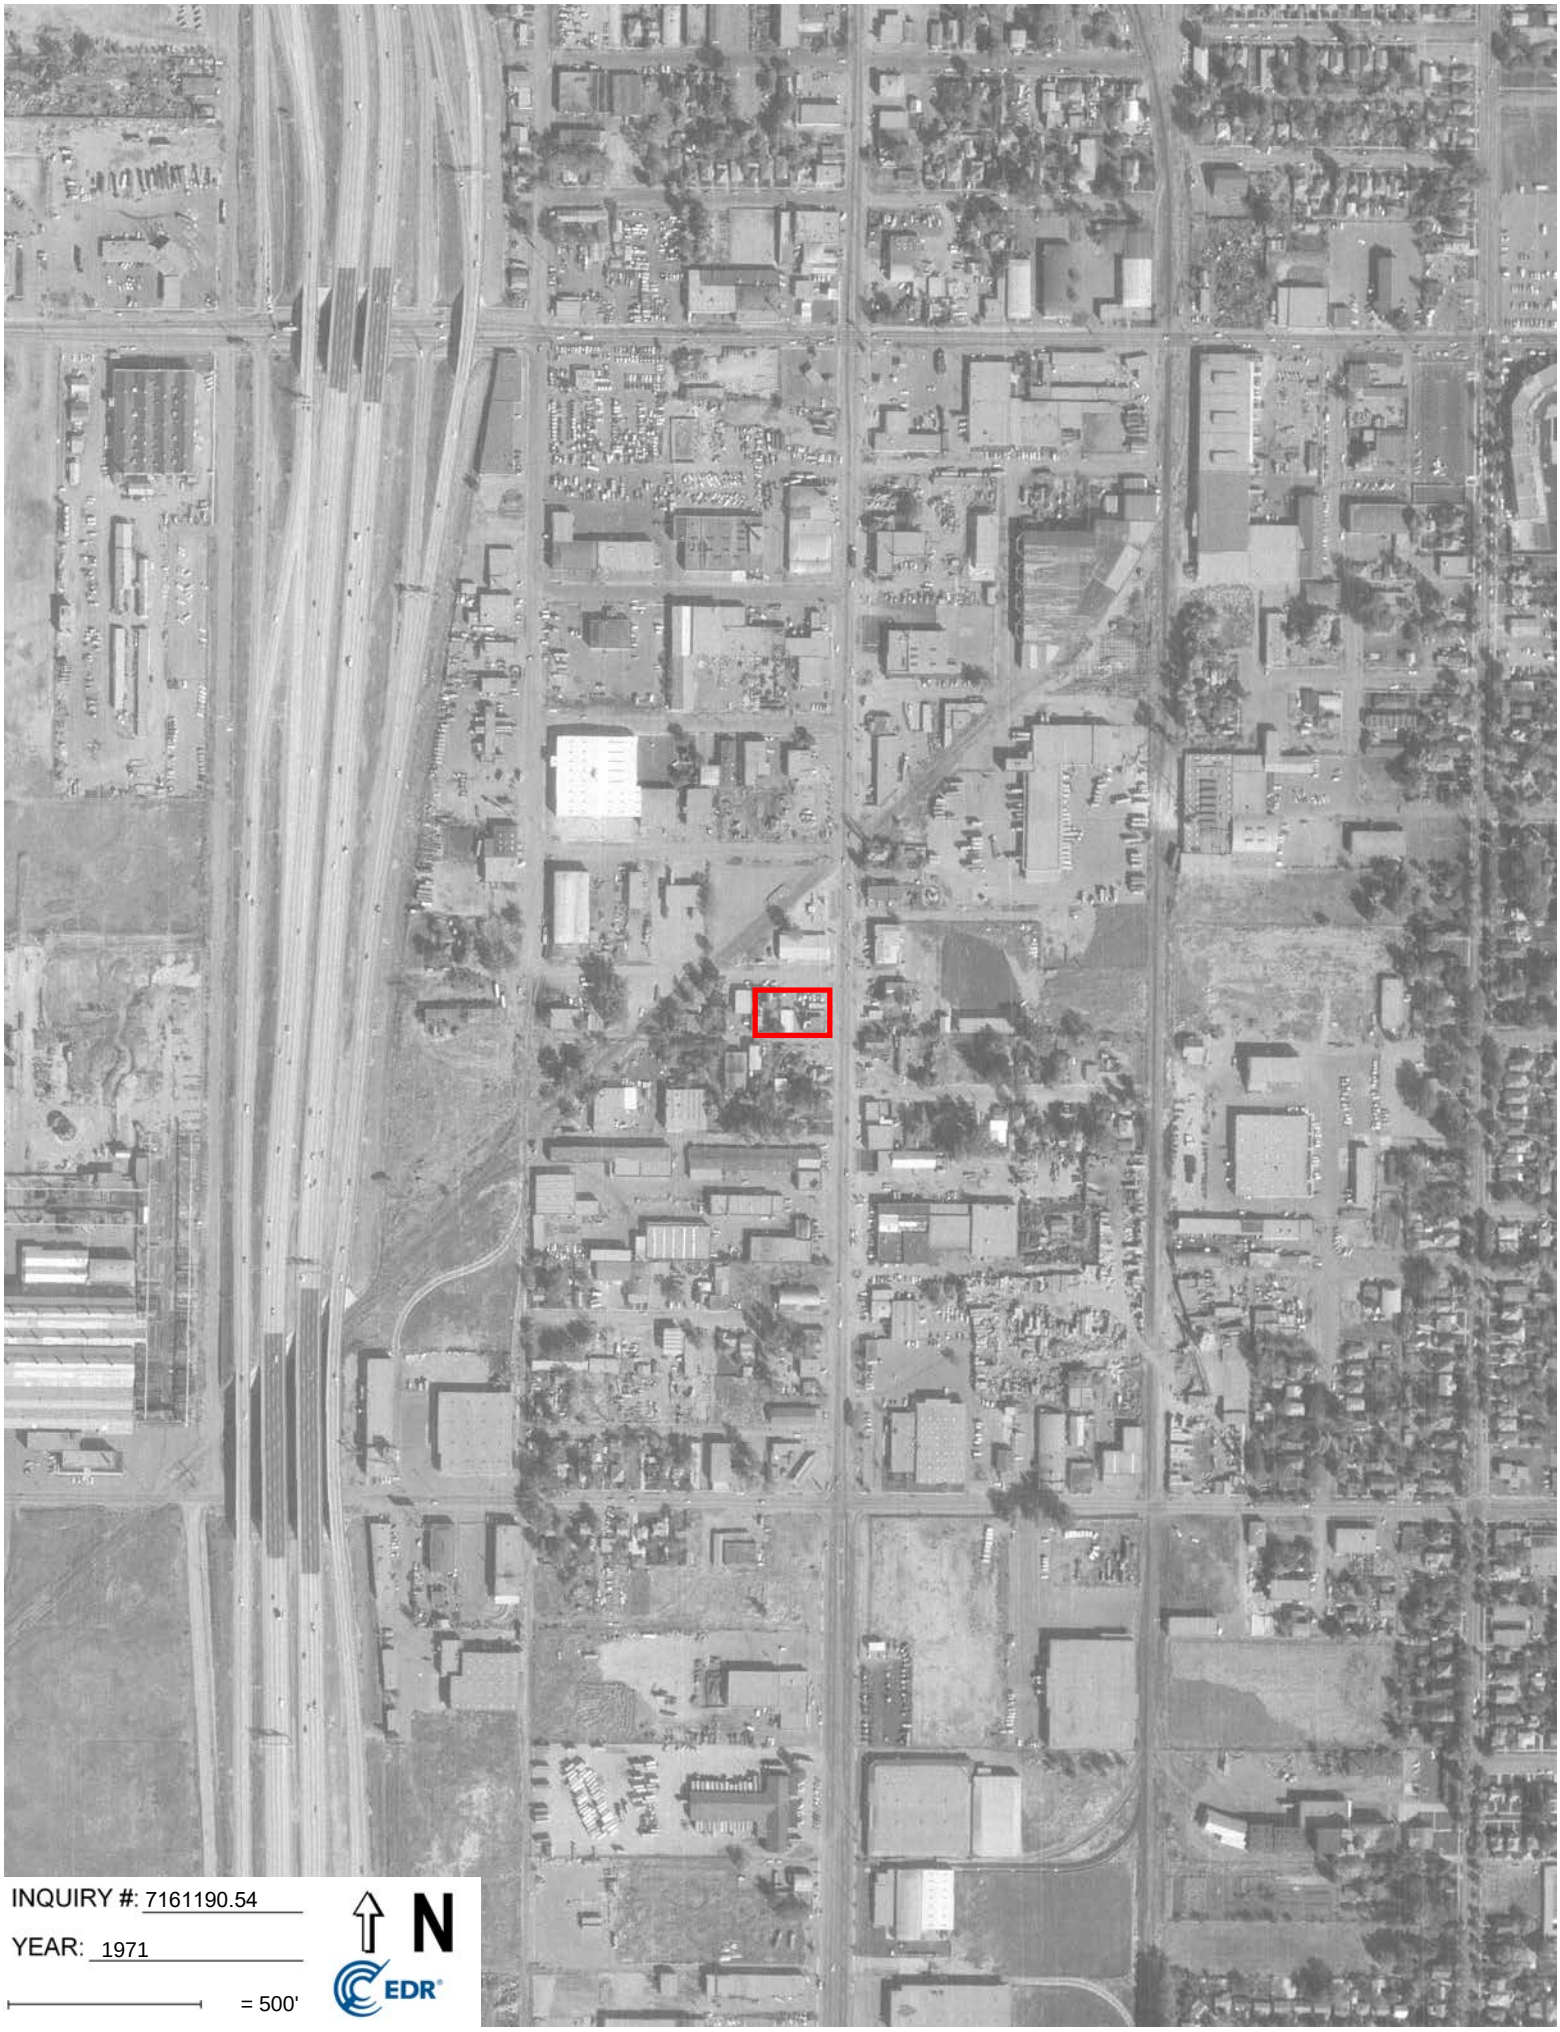

INQUIRY #: 7161190.54

YEAR: 1971

= 500'

N

EDR

INQUIRY #: 7161190.54

YEAR: 1965

= 500'

N

EDR

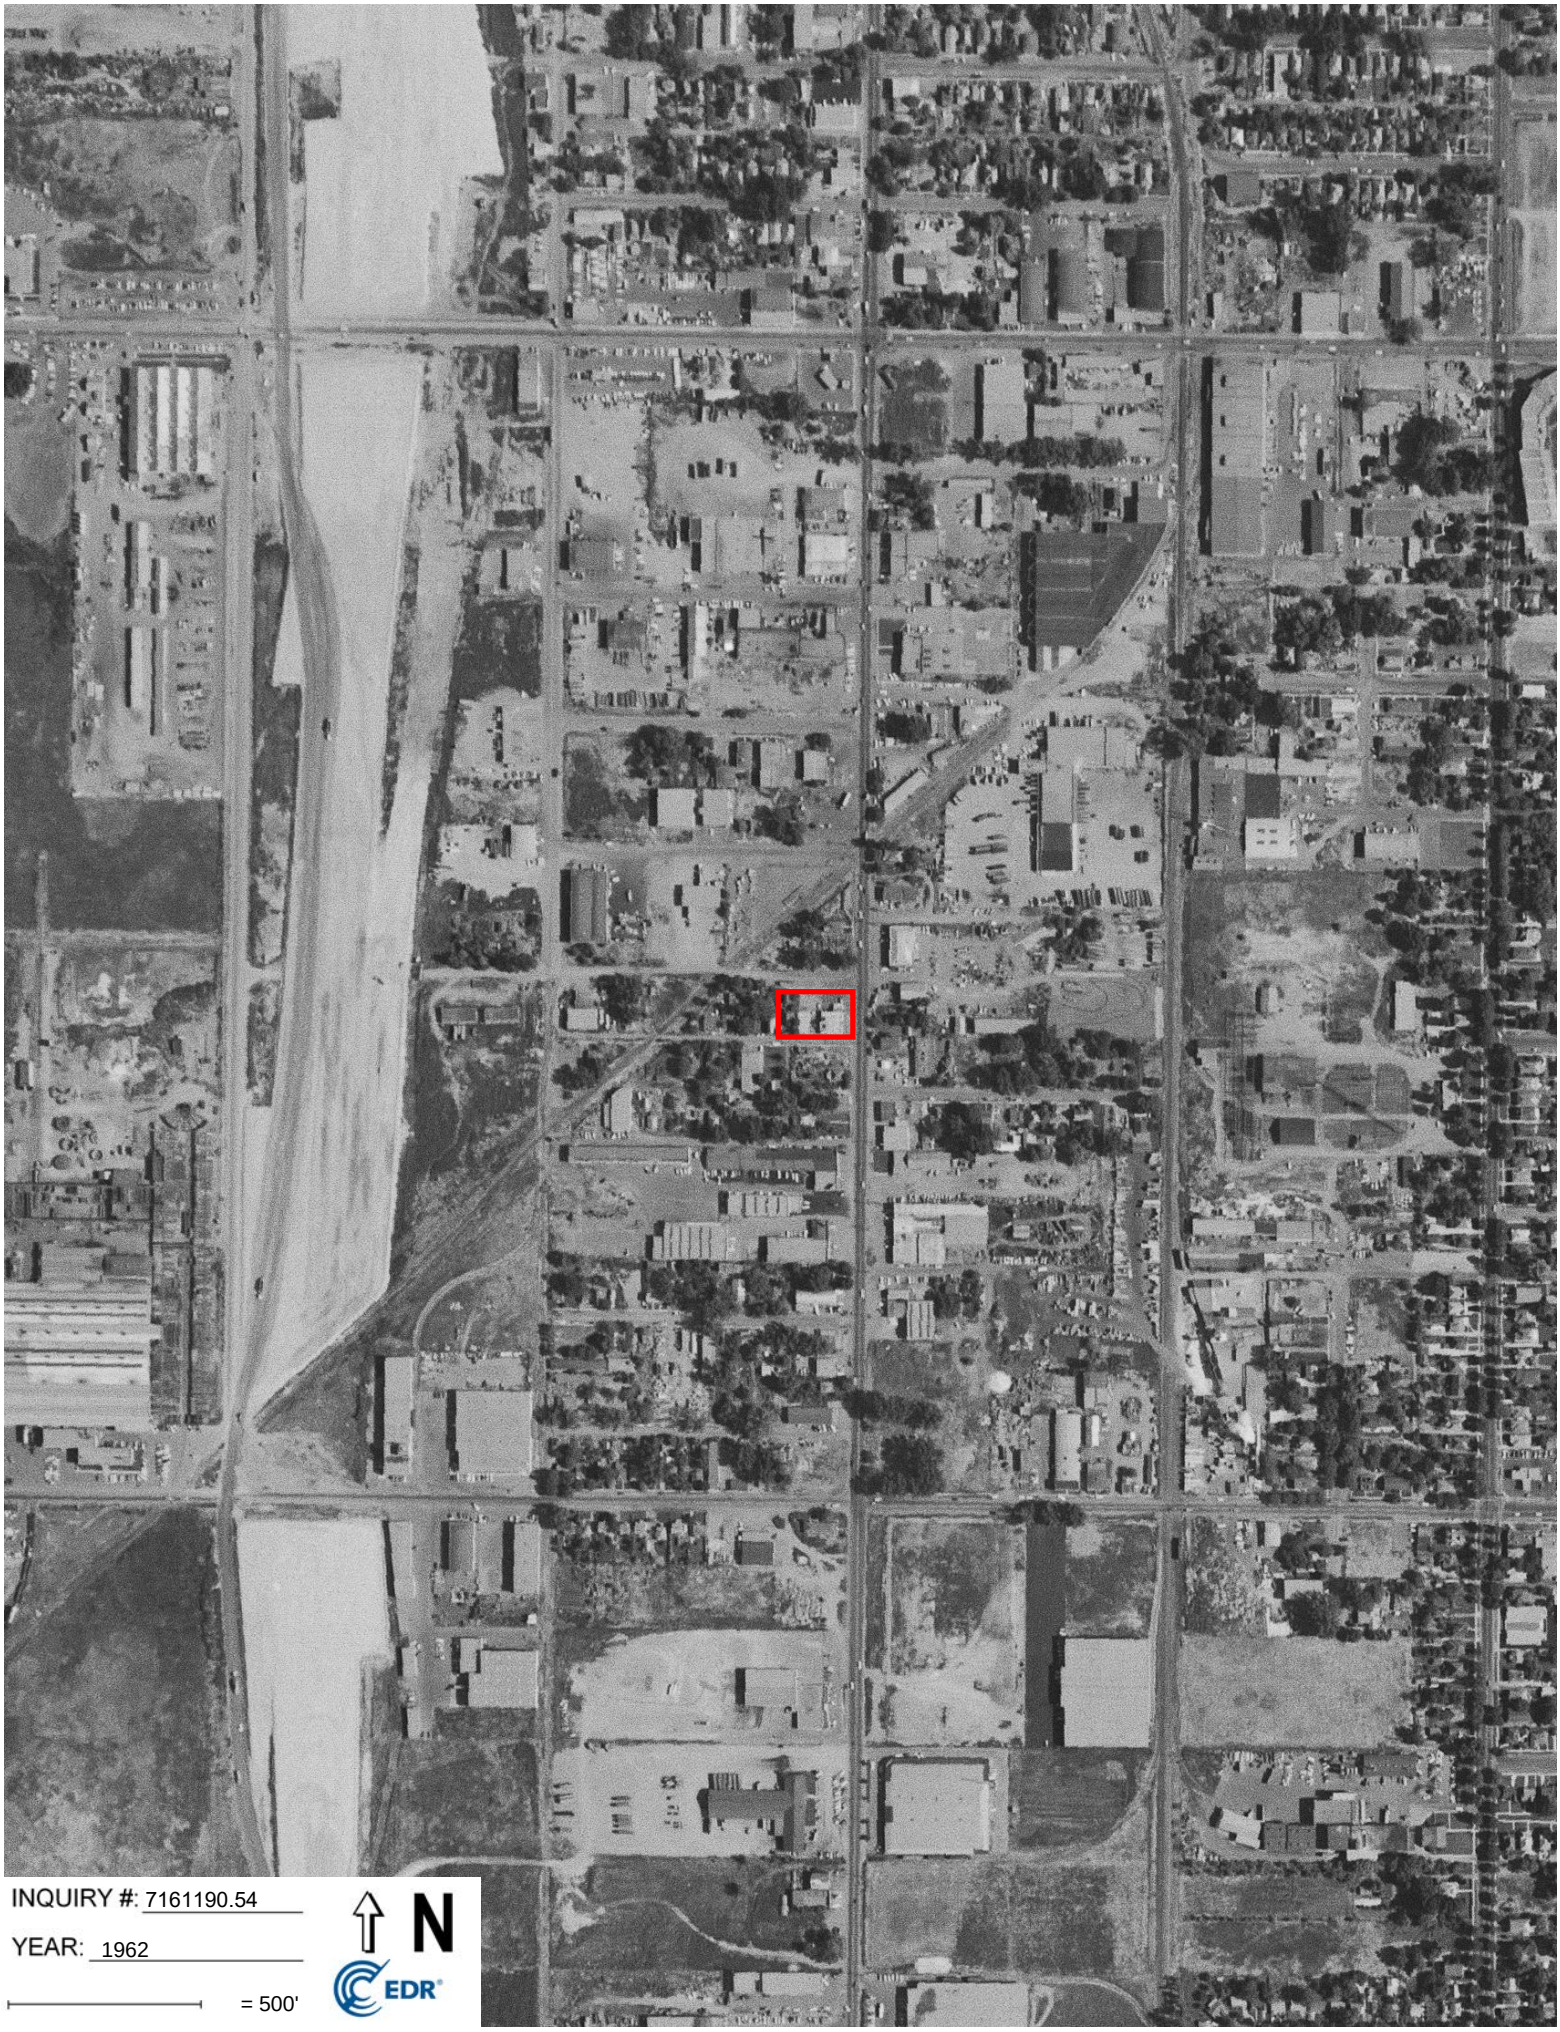

INQUIRY #: 7161190.54

YEAR: 1962

= 500'

N

EDR

INQUIRY #: 7161190.54

YEAR: 1958

= 500'

N

EDR

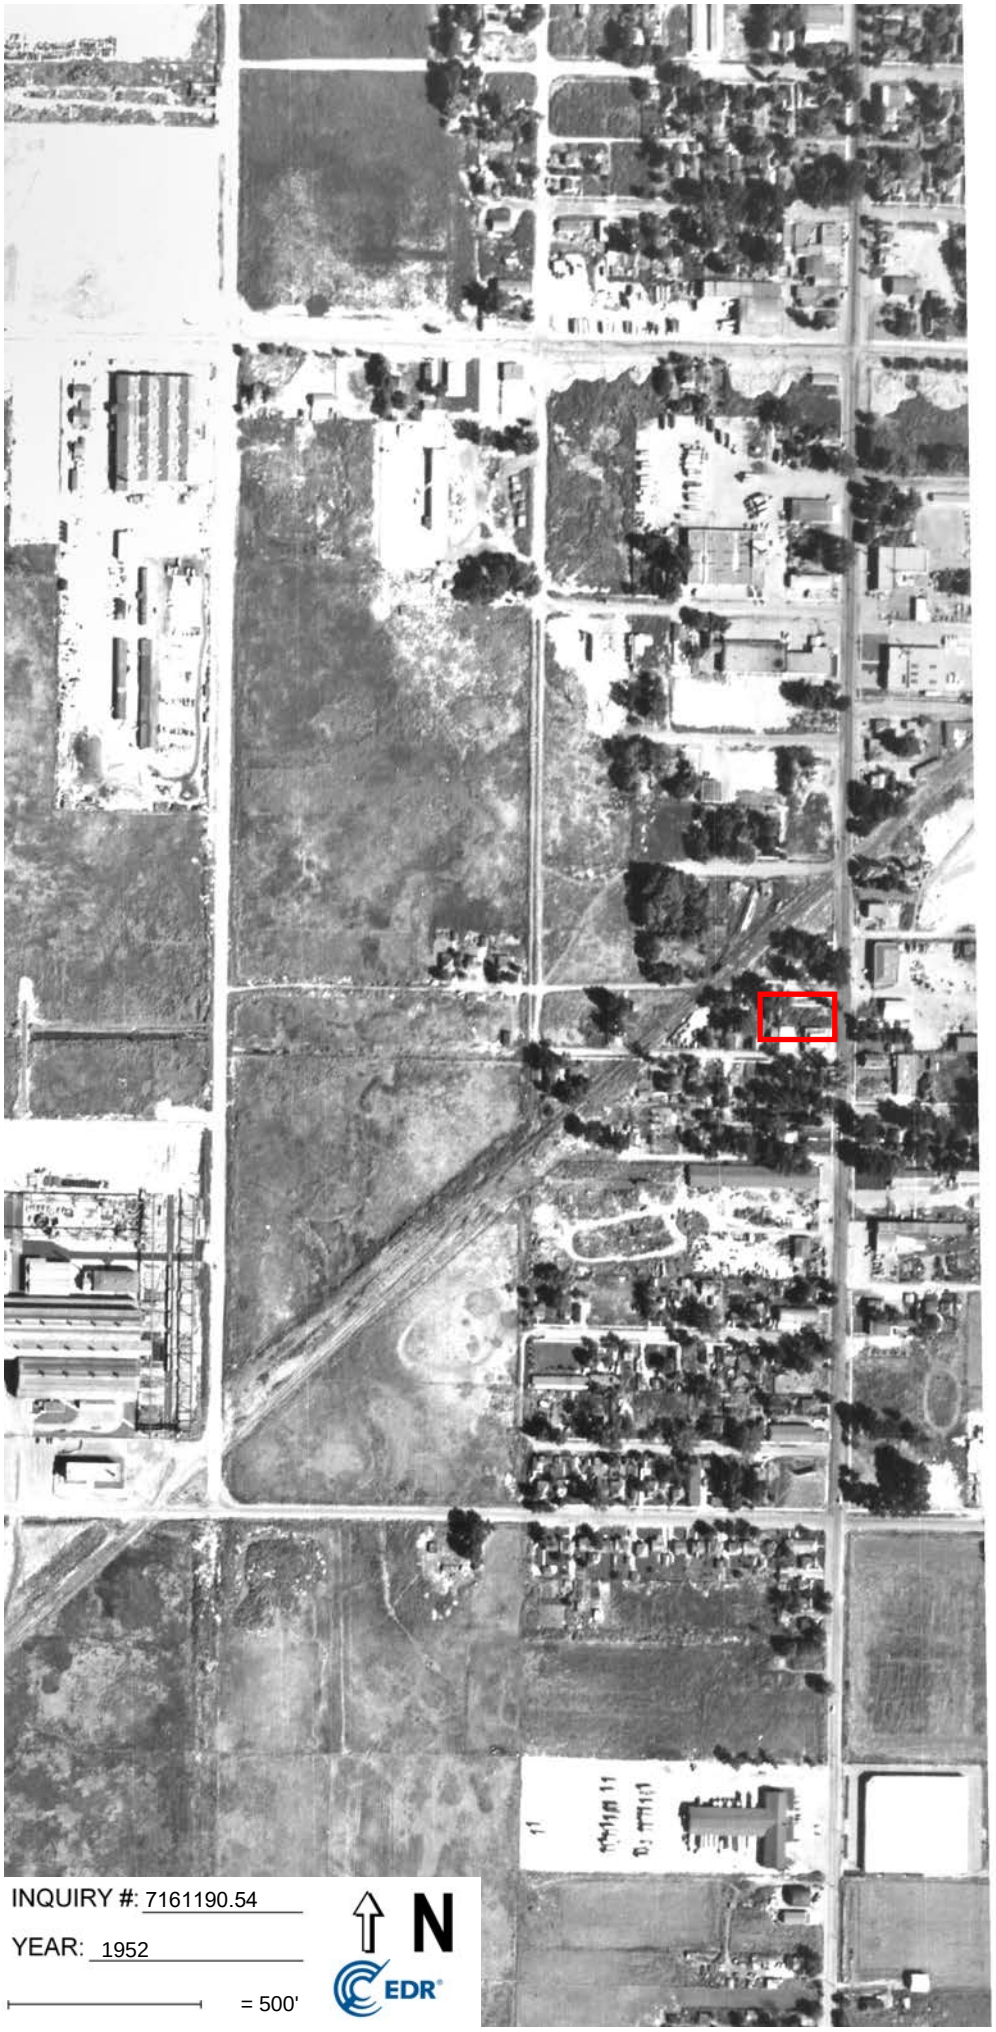

INQUIRY #: 7161190.54

YEAR: 1952

= 500'

N

EDR

INQUIRY #: 7161190.54
YEAR: 1946
= 500'
N
EDR

INQUIRY #: 7161190.54

YEAR: 1937

= 500'

N

EDR

APPENDIX 16.5

REGULATORY RECORDS DOCUMENTATION

309 W 1500 S & 1512 S 300 W, SLC, UT
309 West 1500 South
Salt Lake City, UT 84115

Inquiry Number: 7161190.49s
October 27, 2022

The EDR Radius Map™ Report with GeoCheck®

6 Armstrong Road, 4th floor
Shelton, CT 06484
Toll Free: 800.352.0050
www.edrnet.com

TABLE OF CONTENTS

SECTION	PAGE
Executive Summary	ES1
Overview Map	2
Detail Map	3
Map Findings Summary	4
Map Findings	8
Orphan Summary	298
Government Records Searched/Data Currency Tracking	GR-1

GEOCHECK ADDENDUM

Physical Setting Source Addendum	A-1
Physical Setting Source Summary	A-2
Physical Setting SSURGO Soil Map	A-5
Physical Setting Source Map	A-12
Physical Setting Source Map Findings	A-14
Physical Setting Source Records Searched	PSGR-1

Thank you for your business.
Please contact EDR at 1-800-352-0050
with any questions or comments.

Disclaimer - Copyright and Trademark Notice

This Report contains certain information obtained from a variety of public and other sources reasonably available to Environmental Data Resources, LLC. It cannot be concluded from this Report that coverage information for the target and surrounding properties does not exist from other sources. This Report is provided on an "AS IS", "AS AVAILABLE" basis. **NO WARRANTY EXPRESS OR IMPLIED IS MADE WHATSOEVER IN CONNECTION WITH THIS REPORT. ENVIRONMENTAL DATA RESOURCES, LLC AND ITS SUBSIDIARIES, AFFILIATES AND THIRD PARTY SUPPLIERS DISCLAIM ALL WARRANTIES, OF ANY KIND OR NATURE, EXPRESS OR IMPLIED, ARISING OUT OF OR RELATED TO THIS REPORT OR ANY OF THE DATA AND INFORMATION PROVIDED IN THIS REPORT, INCLUDING WITHOUT LIMITATION, ANY WARRANTIES REGARDING ACCURACY, QUALITY, CORRECTNESS, COMPLETENESS, COMPREHENSIVENESS, SUITABILITY, MERCHANTABILITY, FITNESS FOR A PARTICULAR PURPOSE, TITLE, NON-INFRINGEMENT, MISAPPROPRIATION, OR OTHERWISE. ALL RISK IS ASSUMED BY THE USER. IN NO EVENT SHALL ENVIRONMENTAL DATA RESOURCES, LLC OR ITS SUBSIDIARIES, AFFILIATES OR THIRD PARTY SUPPLIERS BE LIABLE TO ANYONE FOR ANY DIRECT, INCIDENTAL, INDIRECT, SPECIAL, CONSEQUENTIAL OR OTHER DAMAGES OF ANY TYPE OR KIND (INCLUDING BUT NOT LIMITED TO LOSS OF PROFITS, LOSS OF USE, OR LOSS OF DATA) INFORMATION PROVIDED IN THIS REPORT.** Any analyses, estimates, ratings, environmental risk levels, or risk codes provided in this Report are provided for illustrative purposes only, and are not intended to provide, nor should they be interpreted as providing any facts regarding, or prediction or forecast of, any environmental risk for any property. Only an assessment performed by a qualified environmental professional can provide findings, opinions or conclusions regarding the environmental risk or conditions in, on or at any property.

Copyright 2022 by Environmental Data Resources, LLC. All rights reserved. Reproduction in any media or format, in whole or in part, of any report or map of Environmental Data Resources, LLC, or its affiliates, is prohibited without prior written permission.

EDR and its logos (including Sanborn and Sanborn Map) are trademarks of Environmental Data Resources, LLC or its affiliates. All other trademarks used herein are the property of their respective owners.

EXECUTIVE SUMMARY

A search of available environmental records was conducted by Environmental Data Resources, Inc (EDR). The report was designed to assist parties seeking to meet the search requirements of EPA's Standards and Practices for All Appropriate Inquiries (40 CFR Part 312), the ASTM Standard Practice for Environmental Site Assessments (E1527-21), the ASTM Standard Practice for Environmental Site Assessments for Forestland or Rural Property (E 2247-16), the ASTM Standard Practice for Limited Environmental Due Diligence: Transaction Screen Process (E 1528-14) or custom requirements developed for the evaluation of environmental risk associated with a parcel of real estate.

TARGET PROPERTY INFORMATION

ADDRESS

309 WEST 1500 SOUTH
SALT LAKE CITY, UT 84115

COORDINATES

Latitude (North):	40.7369520 - 40ˆ 44' 13.02''
Longitude (West):	111.9002920 - 111ˆ 54' 1.05''
Universal Tranverse Mercator:	Zone 12
UTM X (Meters):	423981.3
UTM Y (Meters):	4509735.0
Elevation:	4231 ft. above sea level

USGS TOPOGRAPHIC MAP ASSOCIATED WITH TARGET PROPERTY

Target Property Map:	14655522 SALT LAKE CITY SOUTH, UT
Version Date:	2020
North Map:	14655520 SALT LAKE CITY NORTH, UT
Version Date:	2020

AERIAL PHOTOGRAPHY IN THIS REPORT

Portions of Photo from:	20140630
Source:	USDA

MAPPED SITES SUMMARY

Target Property Address:
309 WEST 1500 SOUTH
SALT LAKE CITY, UT 84115

Click on Map ID to see full detail.

MAP ID	SITE NAME	ADDRESS	DATABASE ACRONYMS	RELATIVE ELEVATION	DIST (ft. & mi.) DIRECTION
Reg	WASATCH CHEMICAL CO.	1979 S 7TH W	NPL, SEMS, CORRACTS, US ENG CONTROLS, US INST...	Same	2924, 0.554, SW
A1	EUROPEAN POWER SPECI	337 W 1500 S	EDR Hist Auto	Higher	79, 0.015, West
A2	EUROPEAN POWER SPECI	337 W 15TH SOUTH ST	EDR Hist Auto	Lower	96, 0.018, WNW
A3	ELLISONS BODY SHOP	339 W 15TH SOUTH ST	EDR Hist Auto	Lower	117, 0.022, WNW
A4	SUPERIOR METAL & PAI	339 W 15TH S	EDR Hist Auto	Lower	127, 0.024, West
B5	V ONE OIL SELF SERV	1478 S 300 WEST ST	EDR Hist Auto	Higher	175, 0.033, NNE
B6	V-1 OIL COMPANY	1478 S 300 W	UT LUST, UT UST	Higher	175, 0.033, NNE
B7	V-1 OIL COMPANY INC	1478 S 300 W	EDR Hist Auto	Higher	175, 0.033, NNE
B8	DIAMOND ELECTRIC	1465 SOUTH 300 WEST	RCRA-VSQG	Higher	281, 0.053, NE
C9	BC RECYCLING (AKA VJ	349 WEST VAN BUREN	RCRA NonGen / NLR, FINDS, ECHO	Higher	286, 0.054, South
A10	JACK'S TRUCK AND ALI	371 W 1500 S	UT LUST, UT UST	Lower	292, 0.055, West
A11	M & K DIESEL REPAIR	358 W 1500 S	EDR Hist Auto	Lower	295, 0.056, WNW
12	SCHOPPE CO., INC.	352 VAN BUREN AVE	UT LUST, UT UST	Lower	300, 0.057, SW
C13	WHITE AUTO PAINTING	1552 SOUTH 300 WEST	RCRA NonGen / NLR	Higher	317, 0.060, SSE
D14	BECK CO RADIATOR REP	280 PARAMOUNT AVE	EDR Hist Auto	Higher	323, 0.061, ESE
E15	E & R REPAIRS AUTO R	339 WHITNEY AVE	EDR Hist Auto	Lower	328, 0.062, NW
C16	OLSON CONST. CO. PRO	1549 S 300 W	UT LUST, UT UST	Higher	377, 0.071, SSE
E17	VICKER'S TRUCK EQUIP	375 W WHITNEY RD	UT LUST, UT UST	Lower	400, 0.076, WNW
E18	ROB SCHMIDT BODY & P	375 WHITNEY AVENUE	RCRA-VSQG	Lower	400, 0.076, WNW
D19	WESLEY GREEN ROOFING	245 WEST PARAMOUNT	UT UST	Higher	414, 0.078, ESE
F20	PALMER BROS SHOP	395 W 15TH S	EDR Hist Auto	Lower	457, 0.087, West
F21	SALT LAKE DIESEL INC	395 W 15TH SOUTH ST	EDR Hist Auto	Lower	518, 0.098, West
F22	DUTSON & VAN MATRE T	406 W 15TH SOUTH ST	EDR Hist Auto	Lower	549, 0.104, West
F23	ADVANCED FOUR WHEEL	431 W 15TH SOUTH ST	EDR Hist Auto	Lower	593, 0.112, West
24	METALS FINISHING INC	1578 SOUTH 300 WEST	RCRA-VSQG	Higher	598, 0.113, SSE
F25	WESTERN TRAILER REPA	1490 S 400 W	UT LUST, UT UST	Lower	607, 0.115, WNW
26	FONNESBECK AUTOWERKS	225 PARAMOUNT AVE	EDR Hist Auto	Higher	640, 0.121, ESE
G27	RAMCO MACHINE AUTO R	339 W 1410 SOUTH ST	EDR Hist Auto	Lower	658, 0.125, NNW
28	FORMER MOLERWAY FREI	234 W HIGH AVE (1475	UT LAST, UT LUST, UT UST, UT AST	Higher	693, 0.131, ENE
G29	CLF ENTERPRISES LTD	375 WEST HOPE AVE	RCRA NonGen / NLR	Lower	699, 0.132, NNW
G30	HOLZMUELLER	375 W HOPE AVE	UT LUST, UT UST	Lower	699, 0.132, NNW
H31	BURBIDGE DISPOSAL	1434 S 400 W	UT LUST, UT UST	Lower	776, 0.147, NW
32	NELSON BROTHERS CONS	347 W 1600 S	UT LUST, UT UST	Higher	815, 0.154, SSW
H33	PROVISIONERS	1410 S 400 W	UT UST	Lower	833, 0.158, NW
I34	UTAH AIR BRAKE EXCHA	1610 SOUTH 300 WEST	RCRA NonGen / NLR, FINDS, ECHO	Higher	887, 0.168, South
J35	SIX STATES DISTRIBUT	1388 SOUTH 300 WEST	RCRA NonGen / NLR, FINDS, ECHO	Higher	887, 0.168, North
H36	BURBIDGE CONCRETE PU	1398 S 400 W	UT LUST, UT UST	Lower	919, 0.174, NW
I37	INDUSTRIAL SUPPLY CO	1635 SOUTH 300 WEST	RCRA-VSQG	Higher	930, 0.176, SSE
J38	TRUCKLAND BODY & PAI	365 WEST 1370 SOUTH	RCRA NonGen / NLR	Lower	967, 0.183, North

MAPPED SITES SUMMARY

Target Property Address:
309 WEST 1500 SOUTH
SALT LAKE CITY, UT 84115

Click on Map ID to see full detail.

MAP ID	SITE NAME	ADDRESS	DATABASE ACRONYMS	RELATIVE ELEVATION	DIST (ft. & mi.) DIRECTION
J39	RICK WARNER TRUCKLAN	350 WEST 1370 SOUTH	RCRA NonGen / NLR	Higher	1007, 0.191, North
40	DESERET HEATING COMP	1396 S 400 W	UT LUST, UT UST	Lower	1011, 0.191, NW
J41	RASBAND DIESEL SERVI	1365 S 300 W	UT LUST, UT UST	Higher	1053, 0.199, North
J42	MAACO AUTO PAINTING	1361 SOUTH 300 WEST	RCRA NonGen / NLR, FINDS, ECHO	Higher	1077, 0.204, North
I43	VALDEZ AUTO SALES	302 W 1700 S	UT LUST, UT UST	Higher	1121, 0.212, South
J44	RICK WARNER POWER PR	1344 SOUTH 300 WEST	RCRA NonGen / NLR, FINDS, ECHO	Higher	1136, 0.215, North
K45	EIS	1347 SOUTH 300 WEST	RCRA NonGen / NLR	Higher	1161, 0.220, North
46	WALMART SUPERCENTER	350 WEST HOPE AVENUE	RCRA-VSQG	Lower	1192, 0.226, NNW
L47	SALT LAKE COUNTY HEA	1530 S WEST TEMPLE	MN MANIFEST	Higher	1196, 0.227, East
L48	SALT LAKE CITY PUBLI	1530 S. WEST TEMPLE	RCRA NonGen / NLR	Higher	1196, 0.227, East
K49	LOWE'S OF SALT LAKE	1335 SOUTH 300 WEST	RCRA-SQG	Higher	1244, 0.236, North
M50	RICK WARNER FORD TRU	1365 S 400 W	UT LUST, UT UST	Lower	1277, 0.242, NNW
M51	RICK WARNER (HEAVY T	1365 S. 400 W.	RCRA NonGen / NLR, FINDS, ECHO	Lower	1277, 0.242, NNW
52	MAVERIK #199	1707 S 300 W	UT LUST, UT UST, UT Financial Assurance	Higher	1287, 0.244, South
53	SIX STATES DISTRIBUT	247 WEST 1700 SOUTH	RCRA-VSQG	Higher	1315, 0.249, SSE
54	VAUGHT'S MEATS	220 W CALIFORNIA ST	UT LUST, UT UST	Higher	1394, 0.264, NE
55	S.L.C. WATER DEPT. P	1530 JEFFERSON AVE (	UT LUST, UT UST, UT Financial Assurance	Higher	1406, 0.266, ENE
N56	GOODYEAR/TIRE WORLD	1313 S 300 W	UT LUST, UT UST	Higher	1505, 0.285, North
57	WASATCH ELECTRIC COM	1574 S WEST TEMPLE	UT LUST, UT UST	Higher	1548, 0.293, ESE
58	LEVITZ FURNITURE	1414 S 500 W	UT LUST, UT UST	Lower	1613, 0.305, WNW
59	JEFFERSON IMPROVEMEN	1436 S WEST TEMPLE	UT LUST, UT UST	Higher	1687, 0.320, ENE
N60	VALUE CAR RENTAL	1290 S 300 W	UT LUST, UT UST	Higher	1733, 0.328, North
O61	ALLEN STEEL	1340 S 200 W	UT LUST, UT UST	Higher	1753, 0.332, NNE
P62	KENWORTH SALES	1794 S 300 W	UT LUST, UT UST	Higher	1802, 0.341, South
P63	CLEARWATER TRUCKING	1800 S 300 W	UT LUST, UT UST	Higher	1812, 0.343, South
64	JERRY SEINER CHEVROL	320 W 1300 S	UT LUST, UT UST	Higher	1890, 0.358, North
O65	COSTCO LOGISTICS - S	175 WEST 1300 SOUTH	UT LUST, UT UST, RCRA NonGen / NLR	Higher	1905, 0.361, NE
Q66	300 WEST TOWN CENTER	1200 SOUTH 300 WEST	UT VCP	Higher	1983, 0.376, North
Q67	300 WEST TOWN CENTER	1200 SOUTH 300 WEST	UT INST CONTROL	Higher	1983, 0.376, North
R68	SME INDUSTRIES (SCOT	550 WEST 1700 SOUTH	SEMS-ARCHIVE, RCRA NonGen / NLR	Lower	2023, 0.383, SW
R69	SOUTHERN PORTION OF	550 WEST 1700 SOUTH	UT VCP	Lower	2023, 0.383, SW
70	ONE HOUR MARTINIZING	1689 S. WEST TEMPLE	UT LUST, UT UST	Higher	2029, 0.384, ESE
P71	COSTCO WHOLESALE #11	1818 S 300 W	UT LUST, UT UST, UT AST, UT Financial Assurance	Higher	2052, 0.389, South
Q72	PETROLEUM EQUIPMENT	1174 S 300 W	UT LUST, UT UST	Higher	2235, 0.423, North
S73	FRANK EDWARDS CO	520 W 1300 S	UT LUST, UT UST	Lower	2272, 0.430, NW
S74	UTA PROPERTY	515 W 1300 S	UT LUST, UT UST	Lower	2300, 0.436, NW
T75	7-ELEVEN 1851-27126	114 W 1300 S	UT LUST, UT UST, UT Financial Assurance	Higher	2304, 0.436, NE
T76	JEFFERSON SCHOOL APA	1301 SOUTH WEST TEMP	US BROWNFIELDS, FINDS	Higher	2324, 0.440, NE
77	ROLLINS LEASING CORP	1260 S 500 W	UT LUST, UT UST	Lower	2415, 0.457, NW

MAPPED SITES SUMMARY

Target Property Address:
309 WEST 1500 SOUTH
SALT LAKE CITY, UT 84115

Click on Map ID to see full detail.

MAP ID	SITE NAME	ADDRESS	DATABASE ACRONYMS	RELATIVE ELEVATION	DIST (ft. & mi.) DIRECTION
78	TG SODA ASH	600 W 1700 S	UT LUST, UT LAST	Lower	2458, 0.466, WSW
79	MILL SQUARE-SCHOCKER	1800 S WEST TEMPLE	UT LAST, UT LUST, UT UST	Higher	2477, 0.469, SE
80	RETEP 216 W. PAXTON	216 W. PAXTON AVE.	SEMS-ARCHIVE, ECHO	Higher	2495, 0.473, NNE
81	TOP STOP C-20	52 W 1300 S	UT LUST, UT UST	Higher	2589, 0.490, NE

EXECUTIVE SUMMARY

TARGET PROPERTY SEARCH RESULTS

The target property was not listed in any of the databases searched by EDR.

DATABASES WITH NO MAPPED SITES

No mapped sites were found in EDR's search of available ("reasonably ascertainable ") government records either on the target property or within the search radius around the target property for the following databases:

STANDARD ENVIRONMENTAL RECORDS

Lists of Federal NPL (Superfund) sites

Proposed NPL ---------- Proposed National Priority List Sites
NPL LIENS ---------- Federal Superfund Liens

Lists of Federal Delisted NPL sites

Delisted NPL ---------- National Priority List Deletions

Lists of Federal sites subject to CERCLA removals and CERCLA orders

FEDERAL FACILITY ---------- Federal Facility Site Information listing

Lists of Federal RCRA TSD facilities

RCRA-TSDF ---------- RCRA - Treatment, Storage and Disposal

Lists of Federal RCRA generators

RCRA-LQG ---------- RCRA - Large Quantity Generators

Federal institutional controls / engineering controls registries

LUCIS ---------- Land Use Control Information System

Federal ERNS list

ERNS ---------- Emergency Response Notification System

Lists of state- and tribal hazardous waste facilities

UT SHWS ---------- This state does not maintain a SHWS list. See the Federal CERCLIS list and Federal NPL list.

Lists of state and tribal landfills and solid waste disposal facilities

UT SWF/LF ---------- List of Landfills

Lists of state and tribal leaking storage tanks

INDIAN LUST ---- Leaking Underground Storage Tanks on Indian Land

Lists of state and tribal registered storage tanks

FEMA UST ---- Underground Storage Tank Listing
INDIAN UST ---- Underground Storage Tanks on Indian Land

Lists of state and tribal voluntary cleanup sites

INDIAN VCP ---- Voluntary Cleanup Priority Listing

Lists of state and tribal brownfield sites

UT BROWNFIELDS ---- Brownfields Assessment Sites Listing

ADDITIONAL ENVIRONMENTAL RECORDS

Local Lists of Landfill / Solid Waste Disposal Sites

INDIAN ODI ---- Report on the Status of Open Dumps on Indian Lands
ODI ---- Open Dump Inventory
DEBRIS REGION 9 ---- Torres Martinez Reservation Illegal Dump Site Locations
IHS OPEN DUMPS ---- Open Dumps on Indian Land

Local Lists of Hazardous waste / Contaminated Sites

US HIST CDL ---- Delisted National Clandestine Laboratory Register
UT CDL ---- Methamphetamine Contaminated Properties Listing
US CDL ---- National Clandestine Laboratory Register
UT PFAS ---- PFAS Site Information Listing

Local Land Records

LIENS 2 ---- CERCLA Lien Information

Records of Emergency Release Reports

HMIRS ---- Hazardous Materials Information Reporting System
UT SPILLS ---- Spills Data
UT SPILLS 90 ---- SPILLS 90 data from FirstSearch

Other Ascertainable Records

FUDS ---- Formerly Used Defense Sites
DOD ---- Department of Defense Sites
SCRD DRYCLEANERS ---- State Coalition for Remediation of Drycleaners Listing
US FIN ASSUR ---- Financial Assurance Information
EPA WATCH LIST ---- EPA WATCH LIST
2020 COR ACTION ---- 2020 Corrective Action Program List
TSCA ---- Toxic Substances Control Act
TRIS ---- Toxic Chemical Release Inventory System

SSTS	Section 7 Tracking Systems
RMP	Risk Management Plans
RAATS	RCRA Administrative Action Tracking System
PADS	PCB Activity Database System
ICIS	Integrated Compliance Information System
FTTS	FIFRA/ TSCA Tracking System - FIFRA (Federal Insecticide, Fungicide, & Rodenticide Act)/TSCA (Toxic Substances Control Act)
MLTS	Material Licensing Tracking System
COAL ASH DOE	Steam-Electric Plant Operation Data
COAL ASH EPA	Coal Combustion Residues Surface Impoundments List
PCB TRANSFORMER	PCB Transformer Registration Database
RADINFO	Radiation Information Database
HIST FTTS	FIFRA/TSCA Tracking System Administrative Case Listing
DOT OPS	Incident and Accident Data
CONSENT	Superfund (CERCLA) Consent Decrees
INDIAN RESERV	Indian Reservations
FUSRAP	Formerly Utilized Sites Remedial Action Program
UMTRA	Uranium Mill Tailings Sites
LEAD SMELTERS	Lead Smelter Sites
US AIRS	Aerometric Information Retrieval System Facility Subsystem
US MINES	Mines Master Index File
ABANDONED MINES	Abandoned Mines
UXO	Unexploded Ordnance Sites
DOCKET HWC	Hazardous Waste Compliance Docket Listing
FUELS PROGRAM	EPA Fuels Program Registered Listing
UT EMI	Division of Air Quality
UT DRYCLEANERS	Registered Drycleaners
UT EWA	Enforceable Written Assurances
UT FUDS	Formerly Used Defense Sites
UT MMRP	Military Munitions Response Program
UT NPDES	Permitted Facilities Listing
UT TIER 2	Tier 2 Facility Listing
UT UIC	UIC Site Location Listing
UT UOPF	Used Oil Permitted Facilities
MINES MRDS	Mineral Resources Data System

EDR HIGH RISK HISTORICAL RECORDS

EDR Exclusive Records

EDR MGP	EDR Proprietary Manufactured Gas Plants
EDR Hist Cleaner	EDR Exclusive Historical Cleaners

EDR RECOVERED GOVERNMENT ARCHIVES

Exclusive Recovered Govt. Archives

UT RGA LF	Recovered Government Archive Solid Waste Facilities List
UT RGA LUST	Recovered Government Archive Leaking Underground Storage Tank

SURROUNDING SITES: SEARCH RESULTS

Surrounding sites were identified in the following databases.

EXECUTIVE SUMMARY

Elevations have been determined from the USGS Digital Elevation Model and should be evaluated on a relative (not an absolute) basis. Relative elevation information between sites of close proximity should be field verified. Sites with an elevation equal to or higher than the target property have been differentiated below from sites with an elevation lower than the target property.
Page numbers and map identification numbers refer to the EDR Radius Map report where detailed data on individual sites can be reviewed.

Sites listed in ***bold italics*** are in multiple databases.

Unmappable (orphan) sites are not considered in the foregoing analysis.

STANDARD ENVIRONMENTAL RECORDS

Lists of Federal NPL (Superfund) sites

NPL: Also known as Superfund, the National Priority List database is a subset of CERCLIS and identifies over 1,200 sites for priority cleanup under the Superfund program. The source of this database is the U.S. EPA.

A review of the NPL list, as provided by EDR, and dated 07/26/2022 has revealed that there is 1 NPL site within approximately 1 mile of the target property.

Equal/Higher Elevation	Address	Direction / Distance	Map ID	Page
WASATCH CHEMICAL CO. Cerclis ID:: 800596 EPA Id: UTD000716399	***1979 S 7TH W***	***SW 1/2 - 1 (0.554 mi.)***	***0***	***8***

Lists of Federal CERCLA sites with NFRAP

SEMS-ARCHIVE: SEMS-ARCHIVE (Superfund Enterprise Management System Archive) tracks sites that have no further interest under the Federal Superfund Program based on available information. The list was formerly known as the CERCLIS-NFRAP, renamed to SEMS ARCHIVE by the EPA in 2015. EPA may perform a minimal level of assessment work at a site while it is archived if site conditions change and/or new information becomes available. Archived sites have been removed and archived from the inventory of SEMS sites. Archived status indicates that, to the best of EPA's knowledge, assessment at a site has been completed and that EPA has determined no further steps will be taken to list the site on the National Priorities List (NPL), unless information indicates this decision was not appropriate or other considerations require a recommendation for listing at a later time. The decision does not necessarily mean that there is no hazard associated with a given site; it only means that. based upon available information, the location is not judged to be potential NPL site.

A review of the SEMS-ARCHIVE list, as provided by EDR, and dated 07/26/2022 has revealed that there are 2 SEMS-ARCHIVE sites within approximately 0.5 miles of the target property.

Equal/Higher Elevation	Address	Direction / Distance	Map ID	Page
RETEP 216 W. PAXTON	***216 W. PAXTON AVE.***	***NNE 1/4 - 1/2 (0.473 mi.)***	***80***	***292***

Lower Elevation	Address	Direction / Distance	Map ID	Page
SME INDUSTRIES (SCOT Site ID: 0800608 EPA Id: UTD009082819	***550 WEST 1700 SOUTH***	***SW 1/4 - 1/2 (0.383 mi.)***	***R68***	***240***

EXECUTIVE SUMMARY

Lists of Federal RCRA facilities undergoing Corrective Action

CORRACTS: CORRACTS is a list of handlers with RCRA Corrective Action Activity. This report shows which nationally-defined corrective action core events have occurred for every handler that has had corrective action activity.

A review of the CORRACTS list, as provided by EDR, and dated 06/20/2022 has revealed that there is 1 CORRACTS site within approximately 1 mile of the target property.

Equal/Higher Elevation	Address	Direction / Distance	Map ID	Page
WASATCH CHEMICAL CO. EPA ID:: UTD000716399	***1979 S 7TH W***	***SW 1/2 - 1 (0.554 mi.)***	***0***	***8***

Lists of Federal RCRA generators

RCRA-SQG: RCRAInfo is EPA's comprehensive information system, providing access to data supporting the Resource Conservation and Recovery Act (RCRA) of 1976 and the Hazardous and Solid Waste Amendments (HSWA) of 1984. The database includes selective information on sites which generate, transport, store, treat and/or dispose of hazardous waste as defined by the Resource Conservation and Recovery Act (RCRA). Small quantity generators (SQGs) generate between 100 kg and 1,000 kg of hazardous waste per month.

A review of the RCRA-SQG list, as provided by EDR, and dated 06/20/2022 has revealed that there is 1 RCRA-SQG site within approximately 0.25 miles of the target property.

Equal/Higher Elevation	Address	Direction / Distance	Map ID	Page
LOWE'S OF SALT LAKE EPA ID:: UTR000014456	1335 SOUTH 300 WEST	N 1/8 - 1/4 (0.236 mi.)	K49	173

RCRA-VSQG: RCRAInfo is EPA's comprehensive information system, providing access to data supporting the Resource Conservation and Recovery Act (RCRA) of 1976 and the Hazardous and Solid Waste Amendments (HSWA) of 1984. The database includes selective information on sites which generate, transport, store, treat and/or dispose of hazardous waste as defined by the Resource Conservation and Recovery Act (RCRA). Very small quantity generators (VSQGs) generate less than 100 kg of hazardous waste, or less than 1 kg of acutely hazardous waste per month.

A review of the RCRA-VSQG list, as provided by EDR, and dated 06/20/2022 has revealed that there are 6 RCRA-VSQG sites within approximately 0.25 miles of the target property.

Equal/Higher Elevation	Address	Direction / Distance	Map ID	Page
DIAMOND ELECTRIC EPA ID:: UT0000621920	1465 SOUTH 300 WEST	NE 0 - 1/8 (0.053 mi.)	B8	54
METALS FINISHING INC EPA ID:: UTD047639067	1578 SOUTH 300 WEST	SSE 0 - 1/8 (0.113 mi.)	24	76
INDUSTRIAL SUPPLY CO EPA ID:: UTR000000331	1635 SOUTH 300 WEST	SSE 1/8 - 1/4 (0.176 mi.)	I37	109
SIX STATES DISTRIBUT EPA ID:: UTD035383389	247 WEST 1700 SOUTH	SSE 1/8 - 1/4 (0.249 mi.)	53	201

Lower Elevation	Address	Direction / Distance	Map ID	Page
ROB SCHMIDT BODY & P	375 WHITNEY AVENUE	WNW 0 - 1/8 (0.076 mi.)	E18	72

EPA ID:: UTR000012674				
WALMART SUPERCENTER EPA ID:: UTR000008284	350 WEST HOPE AVENUE	NNW 1/8 - 1/4 (0.226 mi.)	46	142

Lists of state and tribal leaking storage tanks

UT LAST: The Leaking Aboveground Storage Tanks database

A review of the UT LAST list, as provided by EDR, and dated 06/16/2022 has revealed that there are 3 UT LAST sites within approximately 0.5 miles of the target property.

Equal/Higher Elevation	Address	Direction / Distance	Map ID	Page
FORMER MOLERWAY FREI Facility ID: 4002073 Date Closed: 2/9/2010	***234 W HIGH AVE (1475***	***ENE 1/8 - 1/4 (0.131 mi.)***	***28***	***85***
MILL SQUARE-SCHOCKER Facility ID: 4000420 Date Closed: 5/23/2008	***1800 S WEST TEMPLE***	***SE 1/4 - 1/2 (0.469 mi.)***	***79***	***290***

Lower Elevation	Address	Direction / Distance	Map ID	Page
TG SODA ASH Facility ID: 4002127 Date Closed: 12/10/1997	***600 W 1700 S***	***WSW 1/4 - 1/2 (0.466 mi.)***	***78***	***289***

UT LUST: The Leaking Underground Storage Tank Incident Reports contain an inventory of reported leaking underground storage tank incidents. The data come from the Department of Environmental Quality's Potential Leaking UST Sites.

A review of the UT LUST list, as provided by EDR, and dated 07/11/2022 has revealed that there are 38 UT LUST sites within approximately 0.5 miles of the target property.

Equal/Higher Elevation	Address	Direction / Distance	Map ID	Page
V-1 OIL COMPANY Facility ID: 4001217 Date Closed: 03/11/2005	***1478 S 300 W***	***NNE 0 - 1/8 (0.033 mi.)***	***B6***	***50***
OLSON CONST. CO. PRO Facility ID: 4000669 Date Closed: 08/13/1992	***1549 S 300 W***	***SSE 0 - 1/8 (0.071 mi.)***	***C16***	***68***
FORMER MOLERWAY FREI Facility ID: 4002073 Date Closed: 02/09/2010 Date Closed: 12/23/2008 Date Closed: 06/17/2010	***234 W HIGH AVE (1475***	***ENE 1/8 - 1/4 (0.131 mi.)***	***28***	***85***
NELSON BROTHERS CONS Facility ID: 4000651 Date Closed: 09/18/1996	***347 W 1600 S***	***SSW 1/8 - 1/4 (0.154 mi.)***	***32***	***95***
RASBAND DIESEL SERVI	***1365 S 300 W***	***N 1/8 - 1/4 (0.199 mi.)***	***J41***	***123***

Facility ID: 4001891 Date Closed: 04/06/1995				
VALDEZ AUTO SALES Facility ID: 4001888 Date Closed: 05/30/2001	***302 W 1700 S***	***S 1/8 - 1/4 (0.212 mi.)***	***I43***	***130***
MAVERIK #199 Facility ID: 4001356 Date Closed: 12/31/2008 Date Closed: 12/06/2016	***1707 S 300 W***	***S 1/8 - 1/4 (0.244 mi.)***	***52***	***199***
VAUGHT'S MEATS Facility ID: 4001570 Date Closed: 11/30/1995	***220 W CALIFORNIA ST***	***NE 1/4 - 1/2 (0.264 mi.)***	***54***	***206***
S.L.C. WATER DEPT. P Facility ID: 4000836 Date Closed: 05/15/2003 Date Closed: 05/18/1995 Date Closed: 10/04/2000 Date Closed: 05/03/2016 Date Closed: 07/28/1995	***1530 JEFFERSON AVE (***	***ENE 1/4 - 1/2 (0.266 mi.)***	***55***	***208***
GOODYEAR/TIRE WORLD Facility ID: 4002387 Date Closed: 07/28/2006	***1313 S 300 W***	***N 1/4 - 1/2 (0.285 mi.)***	***N56***	***214***
WASATCH ELECTRIC COM Facility ID: 4001242 Date Closed: 06/27/1995	***1574 S WEST TEMPLE***	***ESE 1/4 - 1/2 (0.293 mi.)***	***57***	***215***
JEFFERSON IMPROVEMEN Facility ID: 4001475 Date Closed: 12/20/1995	***1436 S WEST TEMPLE***	***ENE 1/4 - 1/2 (0.320 mi.)***	***59***	***221***
VALUE CAR RENTAL Facility ID: 4001620 Date Closed: 02/28/1997	***1290 S 300 W***	***N 1/4 - 1/2 (0.328 mi.)***	***N60***	***222***
ALLEN STEEL Facility ID: 4002063 Date Closed: 03/21/1996	***1340 S 200 W***	***NNE 1/4 - 1/2 (0.332 mi.)***	***O61***	***224***
KENWORTH SALES Facility ID: 4000469 Date Closed: 05/03/1995	***1794 S 300 W***	***S 1/4 - 1/2 (0.341 mi.)***	***P62***	***225***
CLEARWATER TRUCKING Facility ID: 4001377 Date Closed: 02/07/1996	***1800 S 300 W***	***S 1/4 - 1/2 (0.343 mi.)***	***P63***	***226***
JERRY SEINER CHEVROL Facility ID: 4001292 Date Closed: 06/08/1993	***320 W 1300 S***	***N 1/4 - 1/2 (0.358 mi.)***	***64***	***230***
COSTCO LOGISTICS - S Facility ID: 4000922 Date Closed: 11/04/1994	***175 WEST 1300 SOUTH***	***NE 1/4 - 1/2 (0.361 mi.)***	***O65***	***232***
ONE HOUR MARTINIZING Facility ID: 4002192 Date Closed: 08/04/1998	***1689 S. WEST TEMPLE***	***ESE 1/4 - 1/2 (0.384 mi.)***	***70***	***256***
COSTCO WHOLESALE #11	***1818 S 300 W***	***S 1/4 - 1/2 (0.389 mi.)***	***P71***	***258***

Facility ID: 4002226 Date Closed: 11/29/2017				
PETROLEUM EQUIPMENT Facility ID: 4000696 Date Closed: 12/03/2003	***1174 S 300 W***	***N 1/4 - 1/2 (0.423 mi.)***	***Q72***	***263***
7-ELEVEN 1851-27126 Facility ID: 4001338 Date Closed: 07/25/2007	***114 W 1300 S***	***NE 1/4 - 1/2 (0.436 mi.)***	***T75***	***267***
MILL SQUARE-SCHOCKER Facility ID: 4000420 Date Closed: 05/23/2008 Date Closed: 03/06/2015	***1800 S WEST TEMPLE***	***SE 1/4 - 1/2 (0.469 mi.)***	***79***	***290***
TOP STOP C-20 Facility ID: 4000394 Date Closed: 06/17/2010	***52 W 1300 S***	***NE 1/4 - 1/2 (0.490 mi.)***	***81***	***293***

Lower Elevation	Address	Direction / Distance	Map ID	Page
JACK'S TRUCK AND ALI Facility ID: 4000442 Date Closed: 02/15/1995	***371 W 1500 S***	***W 0 - 1/8 (0.055 mi.)***	***A10***	***61***
SCHOPPE CO., INC. Facility ID: 4000917 Date Closed: 04/29/1992	***352 VAN BUREN AVE***	***SW 0 - 1/8 (0.057 mi.)***	***12***	***62***
VICKER'S TRUCK EQUIP Facility ID: 4001571 Date Closed: 12/15/1999	***375 W WHITNEY RD***	***WNW 0 - 1/8 (0.076 mi.)***	***E17***	***69***
WESTERN TRAILER REPA Facility ID: 4001802 Date Closed: 09/21/1992	***1490 S 400 W***	***WNW 0 - 1/8 (0.115 mi.)***	***F25***	***83***
HOLZMUELLER Facility ID: 4001859 Date Closed: 04/21/1992	***375 W HOPE AVE***	***NNW 1/8 - 1/4 (0.132 mi.)***	***G30***	***93***
BURBIDGE DISPOSAL Facility ID: 4001979 Date Closed: 09/14/2006	***1434 S 400 W***	***NW 1/8 - 1/4 (0.147 mi.)***	***H31***	***94***
BURBIDGE CONCRETE PU Facility ID: 4000109 Date Closed: 09/29/2005	***1398 S 400 W***	***NW 1/8 - 1/4 (0.174 mi.)***	***H36***	***106***
DESERET HEATING COMP Facility ID: 4001568 Date Closed: 09/23/1999	***1396 S 400 W***	***NW 1/8 - 1/4 (0.191 mi.)***	***40***	***122***
RICK WARNER FORD TRU Facility ID: 4000799 Date Closed: 07/03/1995 Date Closed: 07/09/2003 Date Closed: 08/03/2004	***1365 S 400 W***	***NNW 1/8 - 1/4 (0.242 mi.)***	***M50***	***180***
LEVITZ FURNITURE Facility ID: 4000513 Date Closed: 09/14/2000	***1414 S 500 W***	***WNW 1/4 - 1/2 (0.305 mi.)***	***58***	***220***
FRANK EDWARDS CO	***520 W 1300 S***	***NW 1/4 - 1/2 (0.430 mi.)***	***S73***	***264***

Facility ID: 4001911 Date Closed: 08/03/2001				
UTA PROPERTY Facility ID: 4002047 Date Closed: 01/11/2000	***515 W 1300 S***	***NW 1/4 - 1/2 (0.436 mi.)***	***S74***	***266***
ROLLINS LEASING CORP Facility ID: 4000128 Date Closed: 07/22/1997	***1260 S 500 W***	***NW 1/4 - 1/2 (0.457 mi.)***	***77***	***286***
TG SODA ASH Facility ID: 4002127 Date Closed: 12/10/1997	***600 W 1700 S***	***WSW 1/4 - 1/2 (0.466 mi.)***	***78***	***289***

Lists of state and tribal registered storage tanks

UT UST: The Underground Storage Tank database contains a listing of Facility, Owner, Location & Tanks not Closed or Removed. USTs are regulated under Subtitle I of the Resource Conservation and Recovery Act (RCRA). The data come from the Department of Environmental Quality's Facilities with at Least One Non-exempt Tank.

A review of the UT UST list, as provided by EDR, and dated 07/11/2022 has revealed that there are 18 UT UST sites within approximately 0.25 miles of the target property.

Equal/Higher Elevation	Address	Direction / Distance	Map ID	Page
V-1 OIL COMPANY Facility ID: 3999	***1478 S 300 W***	***NNE 0 - 1/8 (0.033 mi.)***	***B6***	***50***
OLSON CONST. CO. PRO Facility ID: 3502	***1549 S 300 W***	***SSE 0 - 1/8 (0.071 mi.)***	***C16***	***68***
WESLEY GREEN ROOFING Facility ID: 4746	245 WEST PARAMOUNT	ESE 0 - 1/8 (0.078 mi.)	D19	75
FORMER MOLERWAY FREI Facility ID: 4788	***234 W HIGH AVE (1475***	***ENE 1/8 - 1/4 (0.131 mi.)***	***28***	***85***
NELSON BROTHERS CONS Facility ID: 3486	***347 W 1600 S***	***SSW 1/8 - 1/4 (0.154 mi.)***	***32***	***95***
RASBAND DIESEL SERVI Facility ID: 4617	***1365 S 300 W***	***N 1/8 - 1/4 (0.199 mi.)***	***J41***	***123***
VALDEZ AUTO SALES Facility ID: 4615	***302 W 1700 S***	***S 1/8 - 1/4 (0.212 mi.)***	***I43***	***130***
MAVERIK #199 Facility ID: 4113	***1707 S 300 W***	***S 1/8 - 1/4 (0.244 mi.)***	***52***	***199***

Lower Elevation	Address	Direction / Distance	Map ID	Page
JACK'S TRUCK AND ALI Facility ID: 3291	***371 W 1500 S***	***W 0 - 1/8 (0.055 mi.)***	***A10***	***61***
SCHOPPE CO., INC. Facility ID: 3723	***352 VAN BUREN AVE***	***SW 0 - 1/8 (0.057 mi.)***	***12***	***62***
VICKER'S TRUCK EQUIP	***375 W WHITNEY RD***	***WNW 0 - 1/8 (0.076 mi.)***	***E17***	***69***

Facility ID: 4310				
WESTERN TRAILER REPA Facility ID: 4534	***1490 S 400 W***	***WNW 0 - 1/8 (0.115 mi.)***	***F25***	***83***
HOLZMUELLER Facility ID: 4588	***375 W HOPE AVE***	***NNW 1/8 - 1/4 (0.132 mi.)***	***G30***	***93***
BURBIDGE DISPOSAL Facility ID: 4699	***1434 S 400 W***	***NW 1/8 - 1/4 (0.147 mi.)***	***H31***	***94***
PROVISIONERS Facility ID: 4698	1410 S 400 W	NW 1/8 - 1/4 (0.158 mi.)	H33	96
BURBIDGE CONCRETE PU Facility ID: 2979	***1398 S 400 W***	***NW 1/8 - 1/4 (0.174 mi.)***	***H36***	***106***
DESERET HEATING COMP Facility ID: 4307	***1396 S 400 W***	***NW 1/8 - 1/4 (0.191 mi.)***	***40***	***122***
RICK WARNER FORD TRU Facility ID: 3610	***1365 S 400 W***	***NNW 1/8 - 1/4 (0.242 mi.)***	***M50***	***180***

UT AST: The Aboveground Storage Tank database contains registered ASTs. The data come from the Department of Environmental Quality's Facilities with at Least One Non-exempt Tank.

A review of the UT AST list, as provided by EDR, and dated 06/13/2022 has revealed that there is 1 UT AST site within approximately 0.25 miles of the target property.

Equal/Higher Elevation	Address	Direction / Distance	Map ID	Page
FORMER MOLERWAY FREI Facility Id: 4002073 Tank Status: Permanently Out of Use	***234 W HIGH AVE (1475***	***ENE 1/8 - 1/4 (0.131 mi.)***	***28***	***85***

State and tribal institutional control / engineering control registries

Sites included on the Brownfields Sites listing that have institutional controls in place.

A review of the UT INST CONTROL list, as provided by EDR, and dated 07/18/2022 has revealed that there is 1 UT INST CONTROL site within approximately 0.5 miles of the target property.

Equal/Higher Elevation	Address	Direction / Distance	Map ID	Page
300 WEST TOWN CENTER Doc #: DERR-2013-005671 Doc #: DERR-2013-005670 Facility Id: C060	1200 SOUTH 300 WEST	N 1/4 - 1/2 (0.376 mi.)	Q67	240

Lists of state and tribal voluntary cleanup sites

UT VCP: Sites involved in the Voluntary Cleanup Program.

A review of the UT VCP list, as provided by EDR, and dated 03/17/2022 has revealed that there are 2

UT VCP sites within approximately 0.5 miles of the target property.

Equal/Higher Elevation	Address	Direction / Distance	Map ID	Page
300 WEST TOWN CENTER VCP Number: VCP-C060	1200 SOUTH 300 WEST	N 1/4 - 1/2 (0.376 mi.)	Q66	239

Lower Elevation	Address	Direction / Distance	Map ID	Page
SOUTHERN PORTION OF VCP Number: VCP-C014	550 WEST 1700 SOUTH	SW 1/4 - 1/2 (0.383 mi.)	R69	256

ADDITIONAL ENVIRONMENTAL RECORDS

Local Brownfield lists

US BROWNFIELDS: The EPA's listing of Brownfields properties from the Cleanups in My Community program, which provides information on Brownfields properties for which information is reported back to EPA, as well as areas served by Brownfields grant programs.

A review of the US BROWNFIELDS list, as provided by EDR, and dated 02/23/2022 has revealed that there is 1 US BROWNFIELDS site within approximately 0.5 miles of the target property.

Equal/Higher Elevation	Address	Direction / Distance	Map ID	Page
JEFFERSON SCHOOL APA ACRES property ID: 16103 Cleanup Completion Date: - Cleanup Completion Date: 4/15/2005	***1301 SOUTH WEST TEMP***	***NE 1/4 - 1/2 (0.440 mi.)***	***T76***	***270***

Other Ascertainable Records

RCRA NonGen / NLR: RCRAInfo is EPA's comprehensive information system, providing access to data supporting the Resource Conservation and Recovery Act (RCRA) of 1976 and the Hazardous and Solid Waste Amendments (HSWA) of 1984. The database includes selective information on sites which generate, transport, store, treat and/or dispose of hazardous waste as defined by the Resource Conservation and Recovery Act (RCRA). Non-Generators do not presently generate hazardous waste.

A review of the RCRA NonGen / NLR list, as provided by EDR, and dated 06/20/2022 has revealed that there are 12 RCRA NonGen / NLR sites within approximately 0.25 miles of the target property.

Equal/Higher Elevation	Address	Direction / Distance	Map ID	Page
BC RECYCLING (AKA VJ EPA ID:: UTD988071320	***349 WEST VAN BUREN***	***S 0 - 1/8 (0.054 mi.)***	***C9***	***56***
WHITE AUTO PAINTING EPA ID:: UTD009102450	1552 SOUTH 300 WEST	SSE 0 - 1/8 (0.060 mi.)	C13	63
UTAH AIR BRAKE EXCHA EPA ID:: UTR000004473	***1610 SOUTH 300 WEST***	***S 1/8 - 1/4 (0.168 mi.)***	***I34***	***98***
SIX STATES DISTRIBUT	***1388 SOUTH 300 WEST***	***N 1/8 - 1/4 (0.168 mi.)***	***J35***	***102***

EPA ID:: UTR000000349				
RICK WARNER TRUCKLAN EPA ID:: UTD981542210	350 WEST 1370 SOUTH	N 1/8 - 1/4 (0.191 mi.)	J39	117
MAACO AUTO PAINTING EPA ID:: UTR000002378	***1361 SOUTH 300 WEST***	***N 1/8 - 1/4 (0.204 mi.)***	***J42***	***125***
RICK WARNER POWER PR EPA ID:: UTD122733082	***1344 SOUTH 300 WEST***	***N 1/8 - 1/4 (0.215 mi.)***	***J44***	***133***
EIS EPA ID:: UTR000007815	1347 SOUTH 300 WEST	N 1/8 - 1/4 (0.220 mi.)	K45	137
SALT LAKE CITY PUBLI EPA ID:: UTD988074308	1530 S. WEST TEMPLE	E 1/8 - 1/4 (0.227 mi.)	L48	167

Lower Elevation	Address	Direction / Distance	Map ID	Page
CLF ENTERPRISES LTD EPA ID:: UTP000000072	375 WEST HOPE AVE	NNW 1/8 - 1/4 (0.132 mi.)	G29	89
TRUCKLAND BODY & PAI EPA ID:: UTR000004416	365 WEST 1370 SOUTH	N 1/8 - 1/4 (0.183 mi.)	J38	113
RICK WARNER (HEAVY T EPA ID:: UTD981542202	***1365 S. 400 W.***	***NNW 1/8 - 1/4 (0.242 mi.)***	***M51***	***194***

ROD: Record of Decision. ROD documents mandate a permanent remedy at an NPL (Superfund) site containing technical and health information to aid the cleanup.

A review of the ROD list, as provided by EDR, and dated 07/26/2022 has revealed that there is 1 ROD site within approximately 1 mile of the target property.

Equal/Higher Elevation	Address	Direction / Distance	Map ID	Page
WASATCH CHEMICAL CO. EPA ID:: UTD000716399	***1979 S 7TH W***	***SW 1/2 - 1 (0.554 mi.)***	***0***	***8***

MN MANIFEST: Hazardous waste manifest data.

A review of the MN MANIFEST list, as provided by EDR, and dated 06/30/2016 has revealed that there is 1 MN MANIFEST site within approximately 0.25 miles of the target property.

Equal/Higher Elevation	Address	Direction / Distance	Map ID	Page
SALT LAKE COUNTY HEA	1530 S WEST TEMPLE	E 1/8 - 1/4 (0.227 mi.)	L47	156

EDR HIGH RISK HISTORICAL RECORDS

EDR Exclusive Records

EDR Hist Auto: EDR has searched selected national collections of business directories and has collected

listings of potential gas station/filling station/service station sites that were available to EDR researchers. EDR's review was limited to those categories of sources that might, in EDR's opinion, include gas station/filling station/service station establishments. The categories reviewed included, but were not limited to gas, gas station, gasoline station, filling station, auto, automobile repair, auto service station, service station, etc. This database falls within a category of information EDR classifies as "High Risk Historical Records", or HRHR. EDR's HRHR effort presents unique and sometimes proprietary data about past sites and operations that typically create environmental concerns, but may not show up in current government records searches.

A review of the EDR Hist Auto list, as provided by EDR, has revealed that there are 15 EDR Hist Auto sites within approximately 0.125 miles of the target property.

Equal/Higher Elevation	Address	Direction / Distance	Map ID	Page
EUROPEAN POWER SPECI	337 W 1500 S	W 0 - 1/8 (0.015 mi.)	A1	49
V ONE OIL SELF SERV	1478 S 300 WEST ST	NNE 0 - 1/8 (0.033 mi.)	B5	50
V-1 OIL COMPANY INC	1478 S 300 W	NNE 0 - 1/8 (0.033 mi.)	B7	53
BECK CO RADIATOR REP	280 PARAMOUNT AVE	ESE 0 - 1/8 (0.061 mi.)	D14	67
FONNESBECK AUTOWERKS	225 PARAMOUNT AVE	ESE 0 - 1/8 (0.121 mi.)	26	84

Lower Elevation	Address	Direction / Distance	Map ID	Page
EUROPEAN POWER SPECI	337 W 15TH SOUTH ST	WNW 0 - 1/8 (0.018 mi.)	A2	49
ELLISONS BODY SHOP	339 W 15TH SOUTH ST	WNW 0 - 1/8 (0.022 mi.)	A3	49
SUPERIOR METAL & PAI	339 W 15TH S	W 0 - 1/8 (0.024 mi.)	A4	50
M & K DIESEL REPAIR	358 W 1500 S	WNW 0 - 1/8 (0.056 mi.)	A11	62
E & R REPAIRS AUTO R	339 WHITNEY AVE	NW 0 - 1/8 (0.062 mi.)	E15	68
PALMER BROS SHOP	395 W 15TH S	W 0 - 1/8 (0.087 mi.)	F20	75
SALT LAKE DIESEL INC	395 W 15TH SOUTH ST	W 0 - 1/8 (0.098 mi.)	F21	76
DUTSON & VAN MATRE T	406 W 15TH SOUTH ST	W 0 - 1/8 (0.104 mi.)	F22	76
ADVANCED FOUR WHEEL	431 W 15TH SOUTH ST	W 0 - 1/8 (0.112 mi.)	F23	76
RAMCO MACHINE AUTO R	339 W 1410 SOUTH ST	NNW 0 - 1/8 (0.125 mi.)	G27	85

EXECUTIVE SUMMARY

Due to poor or inadequate address information, the following sites were not mapped. Count: 9 records.

Site Name	Database(s)
DATA PROCESSING CENTER	UT LUST, UT UST, UT Financial Assurance
MILPARK	UT LUST, UT UST
ROCKY MOUNTAIN REFRACTORIES, INC.	UT LUST, UT UST
NON NOTIFIER	UT LUST
UNKNOWN	UT LUST
DALTON'S EDGE MULTI-FAMILY	UT VCP
FORMER CHICAGO BRIDGE AND IRON FAC	UT VCP
NORTH TEMPLE LANDFILL	UT VCP
POLICE MUTUAL AID ASSOCIATION PMAA	UT VCP

OVERVIEW MAP - 7161190.49S

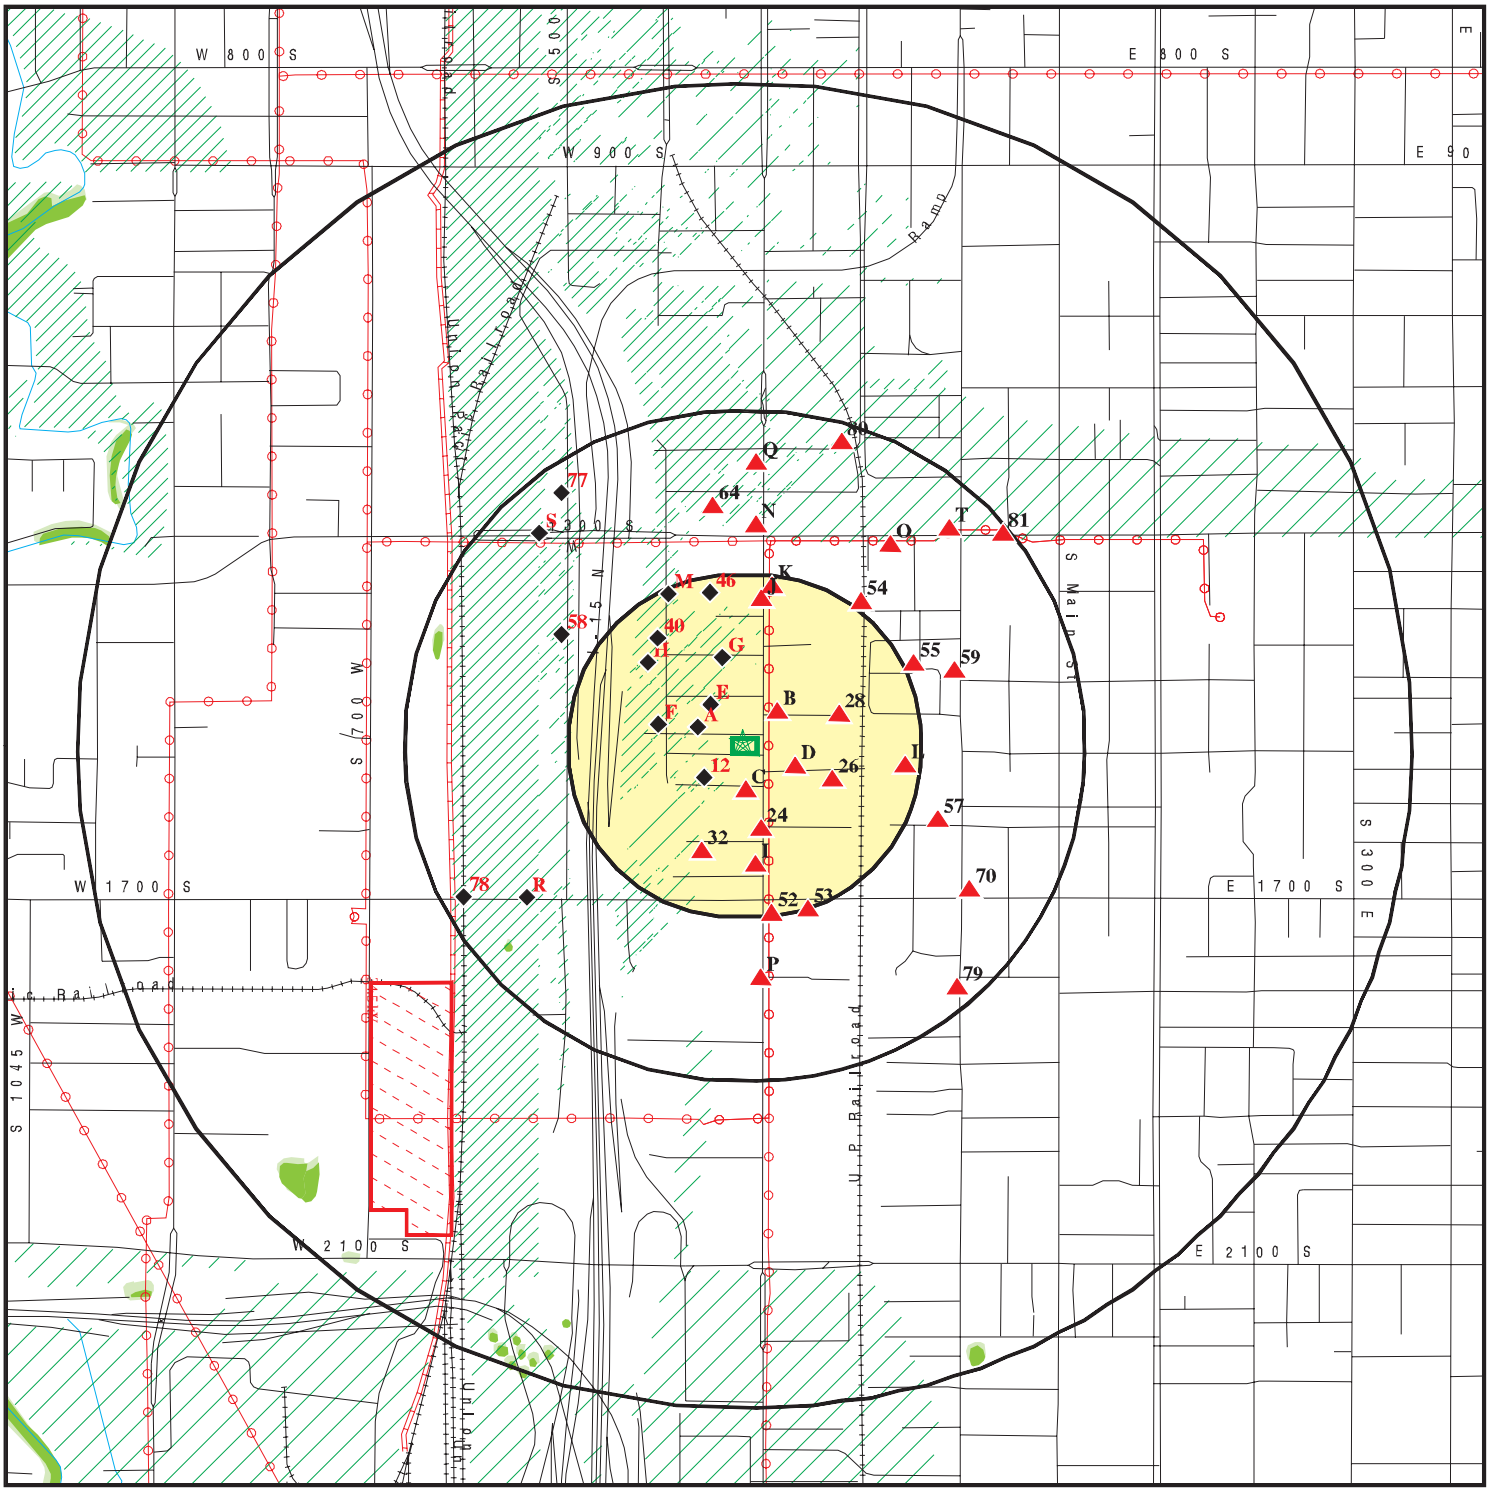

- Target Property
- Sites at elevations higher than or equal to the target property
- Sites at elevations lower than the target property
- Manufactured Gas Plants
- National Priority List Sites
- Dept. Defense Sites
- Indian Reservations BIA
- Power transmission lines
- Pipelines
- Special Flood Hazard Area (1%)
- 0.2% Annual Chance Flood Hazard
- National Wetland Inventory
- State Wetlands

This report includes Interactive Map Layers to display and/or hide map information. The legend includes only those icons for the default map view.

SITE NAME:	309 W 1500 S & 1512 S 300 W, SLC, UT	CLIENT:	Gabriel Environmental Group
ADDRESS:	309 West 1500 South Salt Lake City UT 84115	CONTACT:	Hani Gabriel
		INQUIRY #:	7161190.49s
LAT/LONG:	40.736952 / 111.900292	DATE:	October 27, 2022 1:40 pm

Copyright © 2022 EDR, Inc. © 2015 TomTom Rel. 2015.

DETAIL MAP - 7161190.49S

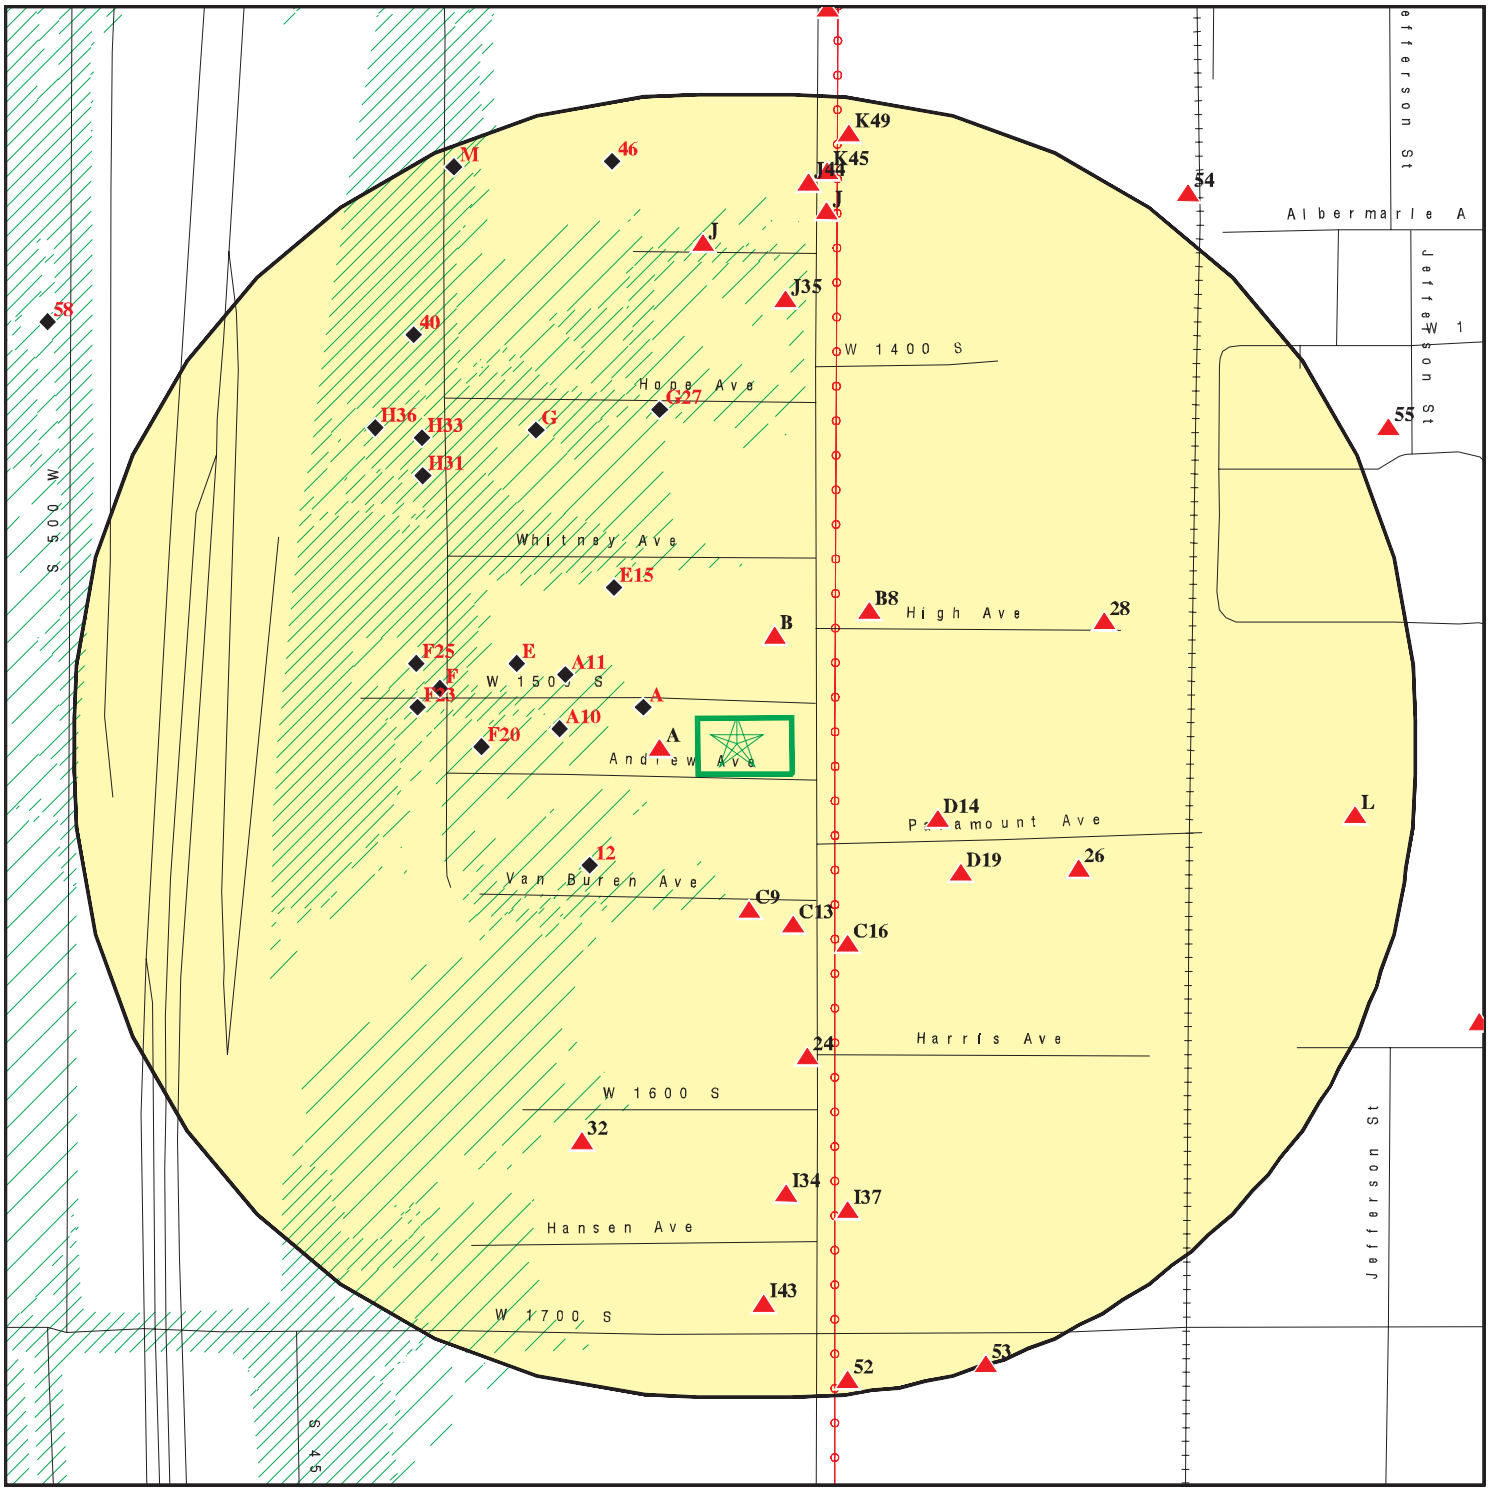

- Target Property
- Sites at elevations higher than or equal to the target property
- Sites at elevations lower than the target property
- Manufactured Gas Plants
- Sensitive Receptors
- National Priority List Sites
- Dept. Defense Sites
- Indian Reservations BIA
- Power transmission lines
- Special Flood Hazard Area (1%)
- 0.2% Annual Chance Flood Hazard

This report includes Interactive Map Layers to display and/or hide map information. The legend includes only those icons for the default map view.

SITE NAME:	309 W 1500 S & 1512 S 300 W, SLC, UT	CLIENT:	Gabriel Environmental Group
ADDRESS:	309 West 1500 South Salt Lake City UT 84115	CONTACT:	Hani Gabriel
LAT/LONG:	40.736952 / 111.900292	INQUIRY #:	7161190.49s
		DATE:	October 27, 2022 1:41 pm

Copyright © 2022 EDR, Inc. © 2015 TomTom Rel. 2015.

MAP FINDINGS SUMMARY

Database	Search Distance (Miles)	Target Property	< 1/8	1/8 - 1/4	1/4 - 1/2	1/2 - 1	> 1	Total Plotted
STANDARD ENVIRONMENTAL RECORDS								
Lists of Federal NPL (Superfund) sites								
NPL	1.000		0	0	0	1	NR	1
Proposed NPL	1.000		0	0	0	0	NR	0
NPL LIENS	1.000		0	0	0	0	NR	0
Lists of Federal Delisted NPL sites								
Delisted NPL	1.000		0	0	0	0	NR	0
Lists of Federal sites subject to CERCLA removals and CERCLA orders								
FEDERAL FACILITY	0.500		0	0	0	NR	NR	0
SEMS	0.500		0	0	0	NR	NR	0
Lists of Federal CERCLA sites with NFRAP								
SEMS-ARCHIVE	0.500		0	0	2	NR	NR	2
Lists of Federal RCRA facilities undergoing Corrective Action								
CORRACTS	1.000		0	0	0	1	NR	1
Lists of Federal RCRA TSD facilities								
RCRA-TSDF	0.500		0	0	0	NR	NR	0
Lists of Federal RCRA generators								
RCRA-LQG	0.250		0	0	NR	NR	NR	0
RCRA-SQG	0.250		0	1	NR	NR	NR	1
RCRA-VSQG	0.250		3	3	NR	NR	NR	6
Federal institutional controls / engineering controls registries								
LUCIS	0.500		0	0	0	NR	NR	0
US ENG CONTROLS	0.500		0	0	0	NR	NR	0
US INST CONTROLS	0.500		0	0	0	NR	NR	0
Federal ERNS list								
ERNS	0.001		0	NR	NR	NR	NR	0
Lists of state- and tribal hazardous waste facilities								
UT SHWS	N/A		N/A	N/A	N/A	N/A	N/A	N/A
Lists of state and tribal landfills and solid waste disposal facilities								
UT SWF/LF	0.500		0	0	0	NR	NR	0
Lists of state and tribal leaking storage tanks								
UT LAST	0.500		0	1	2	NR	NR	3

MAP FINDINGS SUMMARY

Database	Search Distance (Miles)	Target Property	< 1/8	1/8 - 1/4	1/4 - 1/2	1/2 - 1	> 1	Total Plotted
UT LUST	0.500		6	10	22	NR	NR	38
INDIAN LUST	0.500		0	0	0	NR	NR	0
Lists of state and tribal registered storage tanks								
FEMA UST	0.250		0	0	NR	NR	NR	0
UT UST	0.250		7	11	NR	NR	NR	18
UT AST	0.250		0	1	NR	NR	NR	1
INDIAN UST	0.250		0	0	NR	NR	NR	0
State and tribal institutional control / engineering control registries								
UT INST CONTROL	0.500		0	0	1	NR	NR	1
Lists of state and tribal voluntary cleanup sites								
UT VCP	0.500		0	0	2	NR	NR	2
INDIAN VCP	0.500		0	0	0	NR	NR	0
Lists of state and tribal brownfield sites								
UT BROWNFIELDS	0.500		0	0	0	NR	NR	0
ADDITIONAL ENVIRONMENTAL RECORDS								
Local Brownfield lists								
US BROWNFIELDS	0.500		0	0	1	NR	NR	1
Local Lists of Landfill / Solid Waste Disposal Sites								
INDIAN ODI	0.500		0	0	0	NR	NR	0
ODI	0.500		0	0	0	NR	NR	0
DEBRIS REGION 9	0.500		0	0	0	NR	NR	0
IHS OPEN DUMPS	0.500		0	0	0	NR	NR	0
Local Lists of Hazardous waste / Contaminated Sites								
US HIST CDL	0.001		0	NR	NR	NR	NR	0
UT CDL	0.001		0	NR	NR	NR	NR	0
US CDL	0.001		0	NR	NR	NR	NR	0
UT PFAS	0.500		0	0	0	NR	NR	0
Local Land Records								
LIENS 2	0.001		0	NR	NR	NR	NR	0
Records of Emergency Release Reports								
HMIRS	0.001		0	NR	NR	NR	NR	0
UT SPILLS	0.001		0	NR	NR	NR	NR	0
UT SPILLS 90	0.001		0	NR	NR	NR	NR	0
Other Ascertainable Records								
RCRA NonGen / NLR	0.250		2	10	NR	NR	NR	12
FUDS	1.000		0	0	0	0	NR	0

MAP FINDINGS SUMMARY

Database	Search Distance (Miles)	Target Property	< 1/8	1/8 - 1/4	1/4 - 1/2	1/2 - 1	> 1	Total Plotted
DOD	1.000		0	0	0	0	NR	0
SCRD DRYCLEANERS	0.500		0	0	0	NR	NR	0
US FIN ASSUR	0.001		0	NR	NR	NR	NR	0
EPA WATCH LIST	0.001		0	NR	NR	NR	NR	0
2020 COR ACTION	0.250		0	0	NR	NR	NR	0
TSCA	0.001		0	NR	NR	NR	NR	0
TRIS	0.001		0	NR	NR	NR	NR	0
SSTS	0.001		0	NR	NR	NR	NR	0
ROD	1.000		0	0	0	1	NR	1
RMP	0.001		0	NR	NR	NR	NR	0
RAATS	0.001		0	NR	NR	NR	NR	0
PRP	0.001		0	NR	NR	NR	NR	0
PADS	0.001		0	NR	NR	NR	NR	0
ICIS	0.001		0	NR	NR	NR	NR	0
FTTS	0.001		0	NR	NR	NR	NR	0
MLTS	0.001		0	NR	NR	NR	NR	0
COAL ASH DOE	0.001		0	NR	NR	NR	NR	0
COAL ASH EPA	0.500		0	0	0	NR	NR	0
PCB TRANSFORMER	0.001		0	NR	NR	NR	NR	0
RADINFO	0.001		0	NR	NR	NR	NR	0
HIST FTTS	0.001		0	NR	NR	NR	NR	0
DOT OPS	0.001		0	NR	NR	NR	NR	0
CONSENT	1.000		0	0	0	0	NR	0
INDIAN RESERV	1.000		0	0	0	0	NR	0
FUSRAP	1.000		0	0	0	0	NR	0
UMTRA	0.500		0	0	0	NR	NR	0
LEAD SMELTERS	0.001		0	NR	NR	NR	NR	0
US AIRS	0.001		0	NR	NR	NR	NR	0
US MINES	0.250		0	0	NR	NR	NR	0
ABANDONED MINES	0.250		0	0	NR	NR	NR	0
FINDS	0.001		0	NR	NR	NR	NR	0
ECHO	0.001		0	NR	NR	NR	NR	0
UXO	1.000		0	0	0	0	NR	0
DOCKET HWC	0.001		0	NR	NR	NR	NR	0
FUELS PROGRAM	0.250		0	0	NR	NR	NR	0
UT EMI	0.001		0	NR	NR	NR	NR	0
UT DRYCLEANERS	0.250		0	0	NR	NR	NR	0
UT EWA	0.001		0	NR	NR	NR	NR	0
UT Financial Assurance	0.001		0	NR	NR	NR	NR	0
UT FUDS	0.001		0	NR	NR	NR	NR	0
MN MANIFEST	0.250		0	1	NR	NR	NR	1
UT MMRP	0.001		0	NR	NR	NR	NR	0
UT NPDES	0.001		0	NR	NR	NR	NR	0
UT TIER 2	0.001		0	NR	NR	NR	NR	0
UT UIC	0.001		0	NR	NR	NR	NR	0
UT UOPF	0.001		0	NR	NR	NR	NR	0
MINES MRDS	0.001		0	NR	NR	NR	NR	0

EDR HIGH RISK HISTORICAL RECORDS

EDR Exclusive Records

EDR MGP	1.000		0	0	0	0	NR	0

MAP FINDINGS SUMMARY

Database	Search Distance (Miles)	Target Property	< 1/8	1/8 - 1/4	1/4 - 1/2	1/2 - 1	> 1	Total Plotted
EDR Hist Auto	0.125		15	NR	NR	NR	NR	15
EDR Hist Cleaner	0.125		0	NR	NR	NR	NR	0
EDR RECOVERED GOVERNMENT ARCHIVES								
Exclusive Recovered Govt. Archives								
UT RGA LF	0.001		0	NR	NR	NR	NR	0
UT RGA LUST	0.001		0	NR	NR	NR	NR	0
- Totals --		0	33	38	30	3	0	104

NOTES:

TP = Target Property

NR = Not Requested at this Search Distance

Sites may be listed in more than one database

N/A = This State does not maintain a SHWS list. See the Federal CERCLIS list.

NPL **WASATCH CHEMICAL CO. (LOT 6)** **NPL** **1000158849**
Region **1979 S 7TH W** **SEMS** **UTD000716399**
SW **SALT LAKE CITY, UT 84104** **CORRACTS**
1/2-1 **US ENG CONTROLS**
2924 ft. **US INST CONTROLS**
RCRA NonGen / NLR
ROD
PRP

NPL:

EPA Region:	8
EPA ID:	UTD000716399
Site ID:	800596
Name:	WASATCH CHEMICAL CO. (LOT 6)
Address:	1979 S 7TH W
City,State,Zip:	SALT LAKE CITY, UT 84104
Federal:	N
Final Date:	1991-02-11 00:00:00
Latitude:	40.729002
Longitude:	-111.909924
Site Score:	49.909999999999997
NAI:	Not reported
Native American Entity:	Not reported

NPL:

NPL Status:	Currently on the Final NPL
Substance ID:	Not reported
CAS Number:	Not reported
Substance:	Not reported
Pathway:	Not reported
Scoring:	Not reported

NPL Status:	Currently on the Final NPL
Substance ID:	C385
CAS Number:	129-00-0
Substance:	PYRENE
Pathway:	NO PATHWAY INDICATED
Scoring:	1

NPL Status:	Currently on the Final NPL
Substance ID:	C431
CAS Number:	86-73-7
Substance:	FLUORENE
Pathway:	NO PATHWAY INDICATED
Scoring:	1

NPL Status:	Currently on the Final NPL
Substance ID:	C645
CAS Number:	5103-71-9
Substance:	ALPHA-CHLORDANE
Pathway:	GROUND WATER PATHWAY
Scoring:	3

NPL Status:	Currently on the Final NPL
Substance ID:	D016
CAS Number:	94-75-7
Substance:	DICHLOROPHENOXYACETIC ACID, 2,4-
Pathway:	GROUND WATER PATHWAY
Scoring:	3

WASATCH CHEMICAL CO. (LOT 6) (Continued) **1000158849**

NPL Status: Currently on the Final NPL
Substance ID: U050
CAS Number: 218-01-9
Substance: CHRYSENE
Pathway: NO PATHWAY INDICATED
Scoring: 1

NPL Status: Currently on the Final NPL
Substance ID: U129
CAS Number: 58-89-9
Substance: LINDANE
Pathway: DIRECT CONTACT PATHWAY
Scoring: 3

NPL Status: Currently on the Final NPL
Substance ID: U165
CAS Number: 91-20-3
Substance: NAPHTHALENE
Pathway: NO PATHWAY INDICATED
Scoring: 1

NPL Status: Currently on the Final NPL
Substance ID: U210
CAS Number: 127-18-4
Substance: TETRACHLOROETHENE
Pathway: GROUND WATER PATHWAY
Scoring: 2

NPL Status: Currently on the Final NPL
Substance ID: U228
CAS Number: 79-01-6
Substance: TRICHLOROETHYLENE (TCE)
Pathway: GROUND WATER PATHWAY
Scoring: 2

NPL Status: Currently on the Final NPL
Substance ID: U232
CAS Number: 93-76-5
Substance: T, 2,4,5-
Pathway: DIRECT CONTACT PATHWAY
Scoring: 3

NPL Status: Currently on the Final NPL
Substance ID: U233
CAS Number: 93-72-1
Substance: TP ACID (SILVEX), 2,4,5-
Pathway: GROUND WATER PATHWAY
Scoring: 3

NPL Status: Currently on the Final NPL
Substance ID: U239
CAS Number: 1330-20-7
Substance: XYLENE
Pathway: FIRE AND EXPLOSION PATHWAY
Scoring: 3

NPL Status: Currently on the Final NPL

WASATCH CHEMICAL CO. (LOT 6) (Continued) **1000158849**

Substance ID: W003
CAS Number: Not reported
Substance: ACID COMPOUNDS
Pathway: FIRE AND EXPLOSION PATHWAY
Scoring: 3

Summary Details:

Conditions at proposal January 22, 1987): The Wasatch Chemical Co. Lot 6) Site covers 3.7 acres in Salt Lake City, Salt Lake County, Utah. Wasatch began formulating various organic chemical products, including pesticides, on 15 acres in the early 1960s. Subsequently, the site was subdivided into parcels of 6 and 9 acres, which are now owned by two separate entities. Lot 6 has not been used since before 1980. The Utah Department of Health estimates that approximately 2,300 cubic yards of wastes have been disposed in a concrete pond and in drums on Lot 6. During an inspection in June 1985, the State found 48 drums holding ignitable and reactive liquids and 13 pressuri ed gas cylinders in poor condition; severalof the drums were leaking. Residential and commercial industrial areas are within a few hundred yards of the drum storage area. Approximately 85,000 people live within 3 miles of the site. Additional wastes from the operation were dischargedinto the 700 West Stream, a ditch that drains into the Jordan River. Tests conducted by the State in June 1985 detected several chemicals, including pesticides and methyl isobutyl ketone, in ground water. 700 West Stream also has elevated levels of some of these compounds. About 60,000 people obtain drinking water from private wells within 3 miles of the site. The nearest well is within 2,000 feet. No alternative source of water is available in the area. The Jordan River/Surplus Canal is used primarily for industrial, irrigation 3 square miles), and recreational purposes. In January 1986, the State requested the owner of Lot 6 and a number of other parties potentially responsible for wastes associated withthe site to remove drums and other materials from Lot 6. When they refused, the State filed an action in Federal Court requiring the potentially responsible parties PRPs) to remove the drums and compensate the State for its costs. In February 1986,the State and EPA negotiated a Consent Order under CERCLA Section 106 for the drums. In April 1986, during a CERCLA emergency removal action, EPA detected dioxin in drums, standing water, and soil on the site. In the removal action, EPA 1) excavated contaminated soil, 2) transported nondioxin drums and soil and the cylinders to a ha ardous waste landfill regulated under the Resource Conservation and Recovery Act, and 3) placed dioxin-contaminated materials in a temporary storage unit adjacent to Lot 6. EPA has reached a partial agreement with several PRPs to pay for a portion of the emergency action. The PRPs have also agreed to provide and maintain a storage facility for the dioxin materials pending finaldisposal. Status February 11, 1991):
Under a partial Consent Decree issued by the State on September 30, 1988, the PRPs have conducted a remedial investigation/feasibility study to determine the type and extent of contamination at the site and identify alternatives for remedial action. The remedy planned will cover contaminated ground water, soils, sludges, and other wastes, as well as proper disposal of the dioxin materials stored on-site.

NPL:

NPL Status: Currently on the Final NPL
Category Description: Depth To Aquifer-> 25 And <= 50 Feet
Category Value: 50 FTBGS

NPL Status: Currently on the Final NPL

WASATCH CHEMICAL CO. (LOT 6) (Continued) **1000158849**

Category Description: Distance To Nearest Population-> 0 And <= 1/4 Mile
Category Value: 1000

NPL:
NPL Name: WASATCH CHEMICAL CO. (LOT 6)

NPL:
EPA Region: 08
Site ID: 0800596
Site Status: F
Federal Site: N
Date Deleted: Not reported
Date Finalized: 02/11/91
Date Proposed: 01/22/87

NPL:
Proposed Date: 01/22/1987
Final Date: 02/11/1991
Deleted Date: Not reported
NPL Status: Final

SEMS:
Site ID: 0800596
EPA ID: UTD000716399
Name: WASATCH CHEMICAL CO. (LOT 6)
Address: 1979 S 7TH W
Address 2: Not reported
City,State,Zip: SALT LAKE CITY, UT 84104
Cong District: 02
FIPS Code: 49035
Latitude: +40.729002
Longitude: -111.909924
FF: N
NPL: Currently on the Final NPL
Non NPL Status: Not reported

SEMS Detail:
Region: 08
Site ID: 0800596
EPA ID: UTD000716399
Site Name: WASATCH CHEMICAL CO. (LOT 6)
NPL: F
FF: N
OU: 00
Action Code: FE
Action Name: 5 YEAR
SEQ: 2
Start Date: 2002-06-12 04:00:00
Finish Date: 2002-09-25 04:00:00
Qual: Not reported
Current Action Lead: EPA Perf

Region: 08
Site ID: 0800596
EPA ID: UTD000716399

WASATCH CHEMICAL CO. (LOT 6) (Continued) **1000158849**

Site Name:	WASATCH CHEMICAL CO. (LOT 6)
NPL:	F
FF:	N
OU:	00
Action Code:	FE
Action Name:	5 YEAR
SEQ:	3
Start Date:	2007-06-19 04:00:00
Finish Date:	2007-09-28 04:00:00
Qual:	Not reported
Current Action Lead:	EPA Perf

Region:	08
Site ID:	0800596
EPA ID:	UTD000716399
Site Name:	WASATCH CHEMICAL CO. (LOT 6)
NPL:	F
FF:	N
OU:	00
Action Code:	CM
Action Name:	PCOR
SEQ:	2
Start Date:	1997-09-30 04:00:00
Finish Date:	1997-09-30 04:00:00
Qual:	Not reported
Current Action Lead:	EPA Perf

Region:	08
Site ID:	0800596
EPA ID:	UTD000716399
Site Name:	WASATCH CHEMICAL CO. (LOT 6)
NPL:	F
FF:	N
OU:	00
Action Code:	NP
Action Name:	PROPOSED
SEQ:	1
Start Date:	1987-01-22 05:00:00
Finish Date:	1987-01-22 05:00:00
Qual:	Not reported
Current Action Lead:	EPA Perf

Region:	08
Site ID:	0800596
EPA ID:	UTD000716399
Site Name:	WASATCH CHEMICAL CO. (LOT 6)
NPL:	F
FF:	N
OU:	00
Action Code:	RS
Action Name:	RV ASSESS
SEQ:	3
Start Date:	1993-02-18 05:00:00
Finish Date:	1993-09-02 04:00:00
Qual:	Not reported
Current Action Lead:	EPA Perf

WASATCH CHEMICAL CO. (LOT 6) (Continued) **1000158849**

Region:	08
Site ID:	0800596
EPA ID:	UTD000716399
Site Name:	WASATCH CHEMICAL CO. (LOT 6)
NPL:	F
FF:	N
OU:	00
Action Code:	RV
Action Name:	RMVL
SEQ:	1
Start Date:	1986-03-19 05:00:00
Finish Date:	1988-06-30 04:00:00
Qual:	S
Current Action Lead:	EPA Perf

Region:	08
Site ID:	0800596
EPA ID:	UTD000716399
Site Name:	WASATCH CHEMICAL CO. (LOT 6)
NPL:	F
FF:	N
OU:	00
Action Code:	RS
Action Name:	RV ASSESS
SEQ:	1
Start Date:	1990-08-30 04:00:00
Finish Date:	1990-08-30 04:00:00
Qual:	Not reported
Current Action Lead:	EPA Perf

Region:	08
Site ID:	0800596
EPA ID:	UTD000716399
Site Name:	WASATCH CHEMICAL CO. (LOT 6)
NPL:	F
FF:	N
OU:	01
Action Code:	RO
Action Name:	ROD
SEQ:	1
Start Date:	1991-03-29 05:00:00
Finish Date:	1991-03-29 05:00:00
Qual:	R
Current Action Lead:	EPA Perf

Region:	08
Site ID:	0800596
EPA ID:	UTD000716399
Site Name:	WASATCH CHEMICAL CO. (LOT 6)
NPL:	F
FF:	N
OU:	00
Action Code:	PA
Action Name:	PA
SEQ:	1
Start Date:	1981-04-01 05:00:00
Finish Date:	1981-04-01 05:00:00

WASATCH CHEMICAL CO. (LOT 6) (Continued) **1000158849**

Qual:	H
Current Action Lead:	EPA Perf
Region:	08
Site ID:	0800596
EPA ID:	UTD000716399
Site Name:	WASATCH CHEMICAL CO. (LOT 6)
NPL:	F
FF:	N
OU:	00
Action Code:	AR
Action Name:	ADMIN REC
SEQ:	2
Start Date:	1989-09-01 04:00:00
Finish Date:	1989-09-01 04:00:00
Qual:	V
Current Action Lead:	EPA Perf
Region:	08
Site ID:	0800596
EPA ID:	UTD000716399
Site Name:	WASATCH CHEMICAL CO. (LOT 6)
NPL:	F
FF:	N
OU:	00
Action Code:	AR
Action Name:	ADMIN REC
SEQ:	4
Start Date:	1991-05-08 04:00:00
Finish Date:	1991-05-08 04:00:00
Qual:	V
Current Action Lead:	EPA Perf
Region:	08
Site ID:	0800596
EPA ID:	UTD000716399
Site Name:	WASATCH CHEMICAL CO. (LOT 6)
NPL:	F
FF:	N
OU:	00
Action Code:	FE
Action Name:	5 YEAR
SEQ:	1
Start Date:	1997-03-05 05:00:00
Finish Date:	1997-10-24 04:00:00
Qual:	Not reported
Current Action Lead:	EPA Perf
Region:	08
Site ID:	0800596
EPA ID:	UTD000716399
Site Name:	WASATCH CHEMICAL CO. (LOT 6)
NPL:	F
FF:	N
OU:	01
Action Code:	ED
Action Name:	R/H ASMT

WASATCH CHEMICAL CO. (LOT 6) (Continued) **1000158849**

SEQ: 1
Start Date: 1988-09-28 04:00:00
Finish Date: 1989-10-23 04:00:00
Qual: Not reported
Current Action Lead: EPA Perf

Region: 08
Site ID: 0800596
EPA ID: UTD000716399
Site Name: WASATCH CHEMICAL CO. (LOT 6)
NPL: F
FF: N
OU: 00
Action Code: NF
Action Name: NPL FINL
SEQ: 1
Start Date: 1991-02-11 05:00:00
Finish Date: 1991-02-11 05:00:00
Qual: Not reported
Current Action Lead: EPA Perf

Region: 08
Site ID: 0800596
EPA ID: UTD000716399
Site Name: WASATCH CHEMICAL CO. (LOT 6)
NPL: F
FF: N
OU: 00
Action Code: RS
Action Name: RV ASSESS
SEQ: 2
Start Date: 1991-01-01 05:00:00
Finish Date: 1991-06-17 04:00:00
Qual: Not reported
Current Action Lead: EPA Perf

Region: 08
Site ID: 0800596
EPA ID: UTD000716399
Site Name: WASATCH CHEMICAL CO. (LOT 6)
NPL: F
FF: N
OU: 00
Action Code: SI
Action Name: SI
SEQ: 1
Start Date: 1985-09-30 05:00:00
Finish Date: 1985-09-30 05:00:00
Qual: H
Current Action Lead: EPA Perf

Region: 08
Site ID: 0800596
EPA ID: UTD000716399
Site Name: WASATCH CHEMICAL CO. (LOT 6)
NPL: F
FF: N

WASATCH CHEMICAL CO. (LOT 6) (Continued) **1000158849**

OU:	00
Action Code:	FE
Action Name:	5 YEAR
SEQ:	4
Start Date:	2012-02-10 05:00:00
Finish Date:	2012-09-25 05:00:00
Qual:	Not reported
Current Action Lead:	EPA Perf
Region:	08
Site ID:	0800596
EPA ID:	UTD000716399
Site Name:	WASATCH CHEMICAL CO. (LOT 6)
NPL:	F
FF:	N
OU:	00
Action Code:	FE
Action Name:	5 YEAR
SEQ:	5
Start Date:	2016-09-21 05:00:00
Finish Date:	2017-09-26 05:00:00
Qual:	Not reported
Current Action Lead:	EPA Perf
Region:	08
Site ID:	0800596
EPA ID:	UTD000716399
Site Name:	WASATCH CHEMICAL CO. (LOT 6)
NPL:	F
FF:	N
OU:	00
Action Code:	DS
Action Name:	DISCVRY
SEQ:	1
Start Date:	1980-08-01 04:00:00
Finish Date:	1980-08-01 04:00:00
Qual:	Not reported
Current Action Lead:	EPA Perf
Region:	08
Site ID:	0800596
EPA ID:	UTD000716399
Site Name:	WASATCH CHEMICAL CO. (LOT 6)
NPL:	F
FF:	N
OU:	00
Action Code:	FE
Action Name:	5 YEAR
SEQ:	6
Start Date:	2021-03-13 06:00:00
Finish Date:	Not reported
Qual:	Not reported
Current Action Lead:	EPA Perf
Region:	08
Site ID:	0800596
EPA ID:	UTD000716399

WASATCH CHEMICAL CO. (LOT 6) (Continued) **1000158849**

Site Name:	WASATCH CHEMICAL CO. (LOT 6)
NPL:	F
FF:	N
OU:	01
Action Code:	BD
Action Name:	PRP RI/FS
SEQ:	1
Start Date:	1988-09-28 04:00:00
Finish Date:	1991-03-29 05:00:00
Qual:	H
Current Action Lead:	St Ovrsght

Region:	08
Site ID:	0800596
EPA ID:	UTD000716399
Site Name:	WASATCH CHEMICAL CO. (LOT 6)
NPL:	F
FF:	N
OU:	01
Action Code:	BE
Action Name:	PRP RD
SEQ:	1
Start Date:	1991-09-30 04:00:00
Finish Date:	1992-10-16 04:00:00
Qual:	U
Current Action Lead:	EPA Ovrsght

Region:	08
Site ID:	0800596
EPA ID:	UTD000716399
Site Name:	WASATCH CHEMICAL CO. (LOT 6)
NPL:	F
FF:	N
OU:	01
Action Code:	BF
Action Name:	PRP RA
SEQ:	1
Start Date:	1992-10-16 04:00:00
Finish Date:	1994-01-19 05:00:00
Qual:	U
Current Action Lead:	EPA Ovrsght

Region:	08
Site ID:	0800596
EPA ID:	UTD000716399
Site Name:	WASATCH CHEMICAL CO. (LOT 6)
NPL:	F
FF:	N
OU:	01
Action Code:	BF
Action Name:	PRP RA
SEQ:	2
Start Date:	1993-09-10 04:00:00
Finish Date:	1996-05-31 04:00:00
Qual:	Not reported
Current Action Lead:	EPA Ovrsght

WASATCH CHEMICAL CO. (LOT 6) (Continued) **1000158849**

Region:	08
Site ID:	0800596
EPA ID:	UTD000716399
Site Name:	WASATCH CHEMICAL CO. (LOT 6)
NPL:	F
FF:	N
OU:	01
Action Code:	BF
Action Name:	PRP RA
SEQ:	3
Start Date:	1994-10-11 04:00:00
Finish Date:	1997-08-29 04:00:00
Qual:	H
Current Action Lead:	EPA Ovrsght

Region:	08
Site ID:	0800596
EPA ID:	UTD000716399
Site Name:	WASATCH CHEMICAL CO. (LOT 6)
NPL:	F
FF:	N
OU:	01
Action Code:	BE
Action Name:	PRP RD
SEQ:	2
Start Date:	1991-09-30 04:00:00
Finish Date:	1993-09-10 04:00:00
Qual:	Not reported
Current Action Lead:	EPA Ovrsght

Region:	08
Site ID:	0800596
EPA ID:	UTD000716399
Site Name:	WASATCH CHEMICAL CO. (LOT 6)
NPL:	F
FF:	N
OU:	01
Action Code:	BE
Action Name:	PRP RD
SEQ:	3
Start Date:	1991-09-30 04:00:00
Finish Date:	1995-03-08 05:00:00
Qual:	H
Current Action Lead:	EPA Ovrsght

Region:	08
Site ID:	0800596
EPA ID:	UTD000716399
Site Name:	WASATCH CHEMICAL CO. (LOT 6)
NPL:	F
FF:	N
OU:	00
Action Code:	BB
Action Name:	PRP RV
SEQ:	1
Start Date:	1991-06-12 04:00:00
Finish Date:	1991-07-03 04:00:00

WASATCH CHEMICAL CO. (LOT 6) (Continued) **1000158849**

Qual:	C
Current Action Lead:	EPA Ovrsght
Region:	08
Site ID:	0800596
EPA ID:	UTD000716399
Site Name:	WASATCH CHEMICAL CO. (LOT 6)
NPL:	F
FF:	N
OU:	01
Action Code:	NA
Action Name:	PRP RI
SEQ:	1
Start Date:	2011-10-06 04:00:00
Finish Date:	Not reported
Qual:	Not reported
Current Action Lead:	EPA Ovrsght
Region:	08
Site ID:	0800596
EPA ID:	UTD000716399
Site Name:	WASATCH CHEMICAL CO. (LOT 6)
NPL:	F
FF:	N
OU:	00
Action Code:	CR
Action Name:	CI
SEQ:	1
Start Date:	1989-07-07 04:00:00
Finish Date:	1993-04-30 04:00:00
Qual:	Not reported
Current Action Lead:	St Perf
Region:	08
Site ID:	0800596
EPA ID:	UTD000716399
Site Name:	WASATCH CHEMICAL CO. (LOT 6)
NPL:	F
FF:	N
OU:	00
Action Code:	PA
Action Name:	PA
SEQ:	2
Start Date:	1984-12-01 06:00:00
Finish Date:	1984-12-01 06:00:00
Qual:	L
Current Action Lead:	St Perf
Region:	08
Site ID:	0800596
EPA ID:	UTD000716399
Site Name:	WASATCH CHEMICAL CO. (LOT 6)
NPL:	F
FF:	N
OU:	01
Action Code:	AR
Action Name:	ADMIN REC

WASATCH CHEMICAL CO. (LOT 6) (Continued) **1000158849**

SEQ: 3
Start Date: 1990-09-24 04:00:00
Finish Date: 1991-03-29 05:00:00
Qual: E
Current Action Lead: St Perf

Region: 08
Site ID: 0800596
EPA ID: UTD000716399
Site Name: WASATCH CHEMICAL CO. (LOT 6)
NPL: F
FF: N
OU: 00
Action Code: AR
Action Name: ADMIN REC
SEQ: 1
Start Date: 1989-05-10 04:00:00
Finish Date: 1990-09-24 04:00:00
Qual: V
Current Action Lead: St Perf

CORRACTS:
Name: GREAT WESTERN CHEM CO-WASATCH IND PARK
Address: 1979 SOUTH 700 WEST
Address 2: Not reported
EPA ID: UTD000716399
Area Name: ENTIRE FACILITY
Corrective Action: RFA COMPLETED
Actual Date: 19960916
Air Release Indicator: Not reported
Groundwater Release Indicator: Not reported
Soil Release Indicator: Not reported
Surface Water Release Indicator: Not reported

Name: GREAT WESTERN CHEM CO-WASATCH IND PARK
Address: 1979 SOUTH 700 WEST
Address 2: Not reported
EPA ID: UTD000716399
Area Name: ENTIRE FACILITY
Corrective Action: DETERMINATION OF NEED FOR AN INVESTIGATION-INVESTIGATION IS NOT NECESSARY
Actual Date: 19960916
Air Release Indicator: Not reported
Groundwater Release Indicator: Not reported
Soil Release Indicator: Not reported
Surface Water Release Indicator: Not reported

Name: GREAT WESTERN CHEM CO-WASATCH IND PARK
Address: 1979 SOUTH 700 WEST
Address 2: Not reported
EPA ID: UTD000716399
Area Name: ENTIRE FACILITY
Corrective Action: CA PRIORITIZATION-LOW CA PRIORITY
Actual Date: 19980128
Air Release Indicator: Not reported
Groundwater Release Indicator: Not reported

WASATCH CHEMICAL CO. (LOT 6) (Continued) **1000158849**

Soil Release Indicator: Not reported
Surface Water Release Indicator: Not reported

Name: GREAT WESTERN CHEM CO-WASATCH IND PARK
Address: 1979 SOUTH 700 WEST
Address 2: Not reported
EPA ID: UTD000716399
Area Name: ENTIRE FACILITY
Corrective Action: REFERRED TO A NON-RCRA AUTHORITY-REFERRED TO CERCLA
Actual Date: 19970904
Air Release Indicator: Not reported
Groundwater Release Indicator: Not reported
Soil Release Indicator: Not reported
Surface Water Release Indicator: Not reported

Name: GREAT WESTERN CHEM CO-WASATCH IND PARK
Address: 1979 SOUTH 700 WEST
Address 2: Not reported
EPA ID: UTD000716399
Area Name: ENTIRE FACILITY
Corrective Action: STABILIZATION MEASURES EVALUATION-FACILITY NOT AMENABLE TO STABILIZATION
Actual Date: 19971003
Air Release Indicator: Not reported
Groundwater Release Indicator: Not reported
Soil Release Indicator: Not reported
Surface Water Release Indicator: Not reported

Name: GREAT WESTERN CHEM CO-WASATCH IND PARK
Address: 1979 SOUTH 700 WEST
Address 2: Not reported
EPA ID: UTD000716399
Area Name: ENTIRE FACILITY
Corrective Action: HUMAN EXPOSURES CONTROLLED DETERMINATION-NO CONTROL MEASURES NEEDED
Actual Date: 19960916
Air Release Indicator: Not reported
Groundwater Release Indicator: Not reported
Soil Release Indicator: Not reported
Surface Water Release Indicator: Not reported

Name: GREAT WESTERN CHEM CO-WASATCH IND PARK
Address: 1979 SOUTH 700 WEST
Address 2: Not reported
EPA ID: UTD000716399
Area Name: ENTIRE FACILITY
Corrective Action: RELEASE TO GW CONTROLLED DETERMINATION-NO RELEASE TO GROUNDWATER
Actual Date: 19960916
Air Release Indicator: Not reported
Groundwater Release Indicator: Not reported
Soil Release Indicator: Not reported
Surface Water Release Indicator: Not reported

Name: GREAT WESTERN CHEM CO-WASATCH IND PARK
Address: 1979 SOUTH 700 WEST
Address 2: Not reported
EPA ID: UTD000716399
Area Name: ENTIRE FACILITY

WASATCH CHEMICAL CO. (LOT 6) (Continued) **1000158849**

Corrective Action: EBOCS
Actual Date: 19980128
Air Release Indicator: Not reported
Groundwater Release Indicator: Not reported
Soil Release Indicator: Not reported
Surface Water Release Indicator: Not reported

Name: GREAT WESTERN CHEM CO-WASATCH IND PARK
Address: 1979 SOUTH 700 WEST
Address 2: Not reported
EPA ID: UTD000716399
Area Name: ENTIRE FACILITY
Corrective Action: OVERALL CA RANK
Actual Date: 19980128
Air Release Indicator: Not reported
Groundwater Release Indicator: Not reported
Soil Release Indicator: Not reported
Surface Water Release Indicator: Not reported

SIte:
Name: WASATCH CHEMICAL CO. (LOT 6)
Address: 1979 S 7TH W
Address 2: Not reported
City,State,Zip: SALT LAKE CITY, UT 84104
Event Code: Not reported
Action Taken Date: 11/30/1995
EPA ID: UTD000716399
Action Name: Explanation of Significant Differences
Action ID: 1
Operable Unit: 01
Contaminated Media: Soil
Contact Name: Not reported
Contact Telephone: Not reported
Event: Not reported
Federal Facility: N
Fiscal Year: 1996
NPL Status: Currently on the Final NPL
Superfund Alternative Agreement: N
Latitude: +40.729002
Longitude: -111.909924

Media:
EPA ID: UTD000716399
Contaminated Media: Sludge
Action ID: 1
Operable Unit: 01
Action Name: Record of Decision
Action Taken Date: 03/29/1991
Event Code: Not reported
Contact Name: Not reported
Contact Telephone: Not reported
Event: Not reported
Federal Facility: N
Fiscal Year: 1991
NPL Status: Currently on the Final NPL
Superfund Alternative Agreement: N
Latitude: +40.729002

WASATCH CHEMICAL CO. (LOT 6) (Continued) **1000158849**

Longitude:	-111.909924
EPA ID:	UTD000716399
Contaminated Media:	Soil
Action ID:	1
Operable Unit:	01
Action Name:	Record of Decision
Action Taken Date:	03/29/1991
Event Code:	Not reported
Contact Name:	Not reported
Contact Telephone:	Not reported
Event:	Not reported
Federal Facility:	N
Fiscal Year:	1991
NPL Status:	Currently on the Final NPL
Superfund Alternative Agreement:	N
Latitude:	+40.729002
Longitude:	-111.909924
EPA ID:	UTD000716399
Contaminated Media:	Soil
Action ID:	1
Operable Unit:	01
Action Name:	Record of Decision
Action Taken Date:	03/29/1991
Event Code:	Not reported
Contact Name:	Not reported
Contact Telephone:	Not reported
Event:	Not reported
Federal Facility:	N
Fiscal Year:	1991
NPL Status:	Currently on the Final NPL
Superfund Alternative Agreement:	N
Latitude:	+40.729002
Longitude:	-111.909924
EPA ID:	UTD000716399
Contaminated Media:	Soil
Action ID:	1
Operable Unit:	01
Action Name:	Explanation of Significant Differences
Action Taken Date:	11/30/1995
Event Code:	Not reported
Contact Name:	Not reported
Contact Telephone:	Not reported
Event:	Not reported
Federal Facility:	N
Fiscal Year:	1996
NPL Status:	Currently on the Final NPL
Superfund Alternative Agreement:	N
Latitude:	+40.729002
Longitude:	-111.909924
EPA ID:	UTD000716399
Contaminated Media:	Groundwater
Action ID:	1
Operable Unit:	01

WASATCH CHEMICAL CO. (LOT 6) (Continued) **1000158849**

Action Name:	Record of Decision
Action Taken Date:	03/29/1991
Event Code:	Not reported
Contact Name:	Not reported
Contact Telephone:	Not reported
Event:	Not reported
Federal Facility:	N
Fiscal Year:	1991
NPL Status:	Currently on the Final NPL
Superfund Alternative Agreement:	N
Latitude:	+40.729002
Longitude:	-111.909924

EPA ID:	UTD000716399
Contaminated Media:	Soil
Action ID:	1
Operable Unit:	01
Action Name:	Record of Decision
Action Taken Date:	03/29/1991
Event Code:	Not reported
Contact Name:	Not reported
Contact Telephone:	Not reported
Event:	Not reported
Federal Facility:	N
Fiscal Year:	1991
NPL Status:	Currently on the Final NPL
Superfund Alternative Agreement:	N
Latitude:	+40.729002
Longitude:	-111.909924

EPA ID:	UTD000716399
Contaminated Media:	Soil
Action ID:	1
Operable Unit:	01
Action Name:	Record of Decision
Action Taken Date:	03/29/1991
Event Code:	Not reported
Contact Name:	Not reported
Contact Telephone:	Not reported
Event:	Not reported
Federal Facility:	N
Fiscal Year:	1991
NPL Status:	Currently on the Final NPL
Superfund Alternative Agreement:	N
Latitude:	+40.729002
Longitude:	-111.909924

EPA ID:	UTD000716399
Contaminated Media:	Groundwater
Action ID:	1
Operable Unit:	01
Action Name:	Record of Decision
Action Taken Date:	03/29/1991
Event Code:	Not reported
Contact Name:	Not reported
Contact Telephone:	Not reported
Event:	Not reported

WASATCH CHEMICAL CO. (LOT 6) (Continued) **1000158849**

Federal Facility:	N
Fiscal Year:	1991
NPL Status:	Currently on the Final NPL
Superfund Alternative Agreement:	N
Latitude:	+40.729002
Longitude:	-111.909924

EPA ID:	UTD000716399
Contaminated Media:	Sludge
Action ID:	1
Operable Unit:	01
Action Name:	Record of Decision
Action Taken Date:	03/29/1991
Event Code:	Not reported
Contact Name:	Not reported
Contact Telephone:	Not reported
Event:	Not reported
Federal Facility:	N
Fiscal Year:	1991
NPL Status:	Currently on the Final NPL
Superfund Alternative Agreement:	N
Latitude:	+40.729002
Longitude:	-111.909924

EPA ID:	UTD000716399
Contaminated Media:	Soil
Action ID:	1
Operable Unit:	01
Action Name:	Record of Decision
Action Taken Date:	03/29/1991
Event Code:	Not reported
Contact Name:	Not reported
Contact Telephone:	Not reported
Event:	Not reported
Federal Facility:	N
Fiscal Year:	1991
NPL Status:	Currently on the Final NPL
Superfund Alternative Agreement:	N
Latitude:	+40.729002
Longitude:	-111.909924

EPA ID:	UTD000716399
Contaminated Media:	Groundwater
Action ID:	1
Operable Unit:	01
Action Name:	Record of Decision
Action Taken Date:	03/29/1991
Event Code:	Not reported
Contact Name:	Not reported
Contact Telephone:	Not reported
Event:	Not reported
Federal Facility:	N
Fiscal Year:	1991
NPL Status:	Currently on the Final NPL
Superfund Alternative Agreement:	N
Latitude:	+40.729002
Longitude:	-111.909924

WASATCH CHEMICAL CO. (LOT 6) (Continued) **1000158849**

EPA ID:	UTD000716399
Contaminated Media:	Groundwater
Action ID:	1
Operable Unit:	01
Action Name:	Record of Decision
Action Taken Date:	03/29/1991
Event Code:	Not reported
Contact Name:	Not reported
Contact Telephone:	Not reported
Event:	Not reported
Federal Facility:	N
Fiscal Year:	1991
NPL Status:	Currently on the Final NPL
Superfund Alternative Agreement:	N
Latitude:	+40.729002
Longitude:	-111.909924

EPA ID:	UTD000716399
Contaminated Media:	Groundwater
Action ID:	1
Operable Unit:	01
Action Name:	Record of Decision
Action Taken Date:	03/29/1991
Event Code:	Not reported
Contact Name:	Not reported
Contact Telephone:	Not reported
Event:	Not reported
Federal Facility:	N
Fiscal Year:	1991
NPL Status:	Currently on the Final NPL
Superfund Alternative Agreement:	N
Latitude:	+40.729002
Longitude:	-111.909924

EPA ID:	UTD000716399
Contaminated Media:	Groundwater
Action ID:	1
Operable Unit:	01
Action Name:	Record of Decision
Action Taken Date:	03/29/1991
Event Code:	Not reported
Contact Name:	Not reported
Contact Telephone:	Not reported
Event:	Not reported
Federal Facility:	N
Fiscal Year:	1991
NPL Status:	Currently on the Final NPL
Superfund Alternative Agreement:	N
Latitude:	+40.729002
Longitude:	-111.909924

EPA ID:	UTD000716399
Contaminated Media:	Sludge
Action ID:	1
Operable Unit:	01
Action Name:	Record of Decision
Action Taken Date:	03/29/1991

WASATCH CHEMICAL CO. (LOT 6) (Continued) **1000158849**

Event Code:	Not reported
Contact Name:	Not reported
Contact Telephone:	Not reported
Event:	Not reported
Federal Facility:	N
Fiscal Year:	1991
NPL Status:	Currently on the Final NPL
Superfund Alternative Agreement:	N
Latitude:	+40.729002
Longitude:	-111.909924

EPA ID:	UTD000716399
Contaminated Media:	Soil
Action ID:	1
Operable Unit:	01
Action Name:	Record of Decision
Action Taken Date:	03/29/1991
Event Code:	Not reported
Contact Name:	Not reported
Contact Telephone:	Not reported
Event:	Not reported
Federal Facility:	N
Fiscal Year:	1991
NPL Status:	Currently on the Final NPL
Superfund Alternative Agreement:	N
Latitude:	+40.729002
Longitude:	-111.909924

US INST CONTROLS:

Name:	WASATCH CHEMICAL CO. (LOT 6)
Address:	1979 S 7TH W
Address 2:	Not reported
City,State,Zip:	SALT LAKE CITY, UT 84104
EPA ID:	UTD000716399
Action Name:	Record of Decision
Action ID:	1
Operable Unit:	01
Actual Date:	03/29/1991
Contaminated Media:	Groundwater
Event Code:	Not reported
Contact Name:	Not reported
Contact Telephone:	Not reported
Event:	Not reported
Federal Facility:	N
Fiscal Year:	1991
NPL Status:	Currently on the Final NPL
Superfund Alternative Agreement:	N
Latitude:	+40.729002
Longitude:	-111.909924

Name:	WASATCH CHEMICAL CO. (LOT 6)
Address:	1979 S 7TH W
Address 2:	Not reported
City,State,Zip:	SALT LAKE CITY, UT 84104
EPA ID:	UTD000716399
Action Name:	Record of Decision

WASATCH CHEMICAL CO. (LOT 6) (Continued) **1000158849**

Action ID:	1
Operable Unit:	01
Actual Date:	03/29/1991
Contaminated Media:	Liquid Waste
Event Code:	Not reported
Contact Name:	Not reported
Contact Telephone:	Not reported
Event:	Not reported
Federal Facility:	N
Fiscal Year:	1991
NPL Status:	Currently on the Final NPL
Superfund Alternative Agreement:	N
Latitude:	+40.729002
Longitude:	-111.909924

Name:	WASATCH CHEMICAL CO. (LOT 6)
Address:	1979 S 7TH W
Address 2:	Not reported
City,State,Zip:	SALT LAKE CITY, UT 84104
EPA ID:	UTD000716399
Action Name:	Record of Decision
Action ID:	1
Operable Unit:	01
Actual Date:	03/29/1991
Contaminated Media:	Sludge
Event Code:	Not reported
Contact Name:	Not reported
Contact Telephone:	Not reported
Event:	Not reported
Federal Facility:	N
Fiscal Year:	1991
NPL Status:	Currently on the Final NPL
Superfund Alternative Agreement:	N
Latitude:	+40.729002
Longitude:	-111.909924

Name:	WASATCH CHEMICAL CO. (LOT 6)
Address:	1979 S 7TH W
Address 2:	Not reported
City,State,Zip:	SALT LAKE CITY, UT 84104
EPA ID:	UTD000716399
Action Name:	Record of Decision
Action ID:	1
Operable Unit:	01
Actual Date:	03/29/1991
Contaminated Media:	Soil
Event Code:	Not reported
Contact Name:	Not reported
Contact Telephone:	Not reported
Event:	Not reported
Federal Facility:	N
Fiscal Year:	1991
NPL Status:	Currently on the Final NPL
Superfund Alternative Agreement:	N
Latitude:	+40.729002
Longitude:	-111.909924

WASATCH CHEMICAL CO. (LOT 6) (Continued) **1000158849**

RCRA Listings:

Date Form Received by Agency:	20070320
Handler Name:	GREAT WESTERN CHEM CO-WASATCH IND PARK
Handler Address:	1979 SOUTH 700 WEST
Handler City,State,Zip:	SALT LAKE CITY, UT 84104
EPA ID:	UTD000716399
Contact Name:	ERRY NORDYKE
Contact Address:	PO BOX 25955
Contact City,State,Zip:	SALT LAKE CITY, UT 84125
Contact Telephone:	801-972-8800
Contact Fax:	Not reported
Contact Email:	Not reported
Contact Title:	Not reported
EPA Region:	08
Land Type:	Not reported
Federal Waste Generator Description:	Not a generator, verified
Non-Notifier:	Not reported
Biennial Report Cycle:	Not reported
Accessibility:	Not reported
Active Site Indicator:	Not reported
State District Owner:	Not reported
State District:	Not reported
Mailing Address:	PO BOX 25955
Mailing City,State,Zip:	SALT LAKE CITY, UT 84125
Owner Name:	MCCALL OIL AND CHEMICAL CORPORATION
Owner Type:	Private
Operator Name:	Not reported
Operator Type:	Not reported
Short-Term Generator Activity:	No
Importer Activity:	No
Mixed Waste Generator:	No
Transporter Activity:	No
Transfer Facility Activity:	No
Recycler Activity with Storage:	No
Small Quantity On-Site Burner Exemption:	No
Smelting Melting and Refining Furnace Exemption:	No
Underground Injection Control:	No
Off-Site Waste Receipt:	No
Universal Waste Indicator:	No
Universal Waste Destination Facility:	No
Federal Universal Waste:	No
Active Site Fed-Reg Treatment Storage and Disposal Facility:	Not reported
Active Site Converter Treatment storage and Disposal Facility:	Not reported
Active Site State-Reg Treatment Storage and Disposal Facility:	Not reported
Active Site State-Reg Handler:	---
Federal Facility Indicator:	Not reported
Hazardous Secondary Material Indicator:	NN
Sub-Part K Indicator:	Not reported
Commercial TSD Indicator:	No
Treatment Storage and Disposal Type:	Storage, Treatment
2018 GPRA Permit Baseline:	Not on the Baseline
2018 GPRA Renewals Baseline:	Not on the Baseline
Permit Renewals Workload Universe:	Not reported
Permit Workload Universe:	Not reported
Permit Progress Universe:	Storage, Treatment
Post-Closure Workload Universe:	Not reported
Closure Workload Universe:	Not reported

WASATCH CHEMICAL CO. (LOT 6) (Continued) **1000158849**

202 GPRA Corrective Action Baseline:	No
Corrective Action Workload Universe:	No
Subject to Corrective Action Universe:	Yes
Non-TSDFs Where RCRA CA has Been Imposed Universe:	No
TSDFs Potentially Subject to CA Under 3004 (u)/(v) Universe:	No
TSDFs Only Subject to CA under Discretionary Auth Universe:	No
Corrective Action Priority Ranking:	Low
Environmental Control Indicator:	No
Institutional Control Indicator:	No
Human Exposure Controls Indicator:	Yes
Groundwater Controls Indicator:	Yes
Operating TSDF Universe:	Not reported
Full Enforcement Universe:	Not reported
Significant Non-Complier Universe:	No
Unaddressed Significant Non-Complier Universe:	No
Addressed Significant Non-Complier Universe:	No
Significant Non-Complier With a Compliance Schedule Universe:	No
Financial Assurance Required:	Not reported
Handler Date of Last Change:	20070320
Recognized Trader-Importer:	No
Recognized Trader-Exporter:	No
Importer of Spent Lead Acid Batteries:	No
Exporter of Spent Lead Acid Batteries:	No
Recycler Activity Without Storage:	Not reported
Manifest Broker:	Not reported
Sub-Part P Indicator:	No

Hazardous Waste Summary:

Waste Code:	D000
Waste Description:	Not Defined
Waste Code:	D001
Waste Description:	IGNITABLE WASTE
Waste Code:	D002
Waste Description:	CORROSIVE WASTE
Waste Code:	D003
Waste Description:	REACTIVE WASTE
Waste Code:	P010
Waste Description:	ARSENIC ACID H3ASO4
Waste Code:	P030
Waste Description:	CYANIDES (SOLUBLE CYANIDE SALTS), NOT OTHERWISE SPECIFIED
Waste Code:	P090
Waste Description:	Not Defined
Waste Code:	P098
Waste Description:	POTASSIUM CYANIDE (OR) POTASSIUM CYANIDE K(CN)
Waste Code:	P106
Waste Description:	SODIUM CYANIDE (OR) SODIUM CYANIDE NA(CN)
Waste Code:	P121

WASATCH CHEMICAL CO. (LOT 6) (Continued) **1000158849**

Waste Description: ZINC CYANIDE (OR) ZINC CYANIDE ZN(CN)2

Waste Code: U002
Waste Description: 2-PROPANONE (I) (OR) ACETONE (I)

Waste Code: U031
Waste Description: 1-BUTANOL (I) (OR) N-BUTYL ALCOHOL (I)

Waste Code: U057
Waste Description: CYCLOHEXANONE (I)

Waste Code: U112
Waste Description: ACETIC ACID, ETHYL ESTER (I) (OR) ETHYL ACETATE (I)

Waste Code: U122
Waste Description: FORMALDEHYDE

Waste Code: U123
Waste Description: FORMIC ACID (C,T)

Waste Code: U134
Waste Description: HYDROFLUORIC ACID (C,T) (OR) HYDROGEN FLUORIDE (C,T)

Waste Code: U140
Waste Description: 1-PROPANOL, 2-METHYL- (I,T) (OR) ISOBUTYL ALCOHOL (I,T)

Waste Code: U154
Waste Description: METHANOL (I) (OR) METHYL ALCOHOL (I)

Waste Code: U159
Waste Description: 2-BUTANONE (I,T) (OR) METHYL ETHYL KETONE (MEK) (I,T)

Waste Code: U171
Waste Description: 2-NITROPROPANE (I,T) (OR) PROPANE, 2-NITRO- (I,T)

Waste Code: U220
Waste Description: BENZENE, METHYL- (OR) TOLUENE

Waste Code: U226
Waste Description: ETHANE, 1,1,1-TRICHLORO- (OR) METHYL CHLOROFORM

Waste Code: U239
Waste Description: BENZENE, DIMETHYL- (I,T) (OR) XYLENE (I)

Handler - Owner Operator:
Owner/Operator Indicator: Owner
Owner/Operator Name: MCCALL OIL AND CHEMICAL CORPORATION
Legal Status: Private
Date Became Current: Not reported
Date Ended Current: Not reported
Owner/Operator Address: 808 SW 15TH AVENUE
Owner/Operator City,State,Zip: PORTLAND, OR 97205
Owner/Operator Telephone: 503-228-2600
Owner/Operator Telephone Ext: Not reported
Owner/Operator Fax: Not reported
Owner/Operator Email: Not reported

WASATCH CHEMICAL CO. (LOT 6) (Continued) **1000158849**

Owner/Operator Indicator: Owner
Owner/Operator Name: MCCALL OIL AND CHEMICAL CORPORATION
Legal Status: Private
Date Became Current: Not reported
Date Ended Current: Not reported
Owner/Operator Address: 808 SW 15TH AVENUE
Owner/Operator City,State,Zip: PORTLAND, OR 97205
Owner/Operator Telephone: 503-228-2600
Owner/Operator Telephone Ext: Not reported
Owner/Operator Fax: Not reported
Owner/Operator Email: Not reported

Owner/Operator Indicator: Operator
Owner/Operator Name: MCCALL OIL AND CHEMICAL CORPORATION
Legal Status: Private
Date Became Current: Not reported
Date Ended Current: Not reported
Owner/Operator Address: 808 SW 15TH AVENUE
Owner/Operator City,State,Zip: OR
Owner/Operator Telephone: 503-228-2600
Owner/Operator Telephone Ext: Not reported
Owner/Operator Fax: Not reported
Owner/Operator Email: Not reported

Owner/Operator Indicator: Owner
Owner/Operator Name: MCCALL OIL AND CHEMICAL CORPORATION
Legal Status: Private
Date Became Current: Not reported
Date Ended Current: Not reported
Owner/Operator Address: 808 SW 15TH AVENUE
Owner/Operator City,State,Zip: PORTLAND, OR 97205
Owner/Operator Telephone: 503-228-2600
Owner/Operator Telephone Ext: Not reported
Owner/Operator Fax: Not reported
Owner/Operator Email: Not reported

Historic Generators:
Receive Date: 19801119
Handler Name: GREAT WESTERN CHEM CO-WASATCH IND PARK
Federal Waste Generator Description: Not a generator, verified
State District Owner: Not reported
Large Quantity Handler of Universal Waste: No
Recognized Trader Importer: No
Recognized Trader Exporter: No
Spent Lead Acid Battery Importer: No
Spent Lead Acid Battery Exporter: No
Current Record: No
Non Storage Recycler Activity: Not reported
Electronic Manifest Broker: Not reported

Receive Date: 19800101
Handler Name: GREAT WESTERN CHEM CO-WASATCH IND PARK
Federal Waste Generator Description: Large Quantity Generator
State District Owner: Not reported
Large Quantity Handler of Universal Waste: No
Recognized Trader Importer: No
Recognized Trader Exporter: No

WASATCH CHEMICAL CO. (LOT 6) (Continued) **1000158849**

Spent Lead Acid Battery Importer: No
Spent Lead Acid Battery Exporter: No
Current Record: No
Non Storage Recycler Activity: Not reported
Electronic Manifest Broker: Not reported

Receive Date: 20040318
Handler Name: GREAT WESTERN CHEM CO-WASATCH IND PARK
Federal Waste Generator Description: Not a generator, verified
State District Owner: Not reported
Large Quantity Handler of Universal Waste: No
Recognized Trader Importer: No
Recognized Trader Exporter: No
Spent Lead Acid Battery Importer: No
Spent Lead Acid Battery Exporter: No
Current Record: No
Non Storage Recycler Activity: Not reported
Electronic Manifest Broker: Not reported

Receive Date: 20070320
Handler Name: GREAT WESTERN CHEM CO-WASATCH IND PARK
Federal Waste Generator Description: Not a generator, verified
State District Owner: Not reported
Large Quantity Handler of Universal Waste: No
Recognized Trader Importer: No
Recognized Trader Exporter: No
Spent Lead Acid Battery Importer: No
Spent Lead Acid Battery Exporter: No
Current Record: Yes
Non Storage Recycler Activity: Not reported
Electronic Manifest Broker: Not reported

Receive Date: 19800815
Handler Name: GREAT WESTERN CHEM CO-WASATCH IND PARK
Federal Waste Generator Description: Large Quantity Generator
State District Owner: Not reported
Large Quantity Handler of Universal Waste: No
Recognized Trader Importer: No
Recognized Trader Exporter: No
Spent Lead Acid Battery Importer: No
Spent Lead Acid Battery Exporter: No
Current Record: No
Non Storage Recycler Activity: Not reported
Electronic Manifest Broker: Not reported

Receive Date: 19900221
Handler Name: GREAT WESTERN CHEMICAL CO.
Federal Waste Generator Description: Large Quantity Generator
State District Owner: Not reported
Large Quantity Handler of Universal Waste: No
Recognized Trader Importer: No
Recognized Trader Exporter: No
Spent Lead Acid Battery Importer: No
Spent Lead Acid Battery Exporter: No
Current Record: No
Non Storage Recycler Activity: Not reported
Electronic Manifest Broker: Not reported

WASATCH CHEMICAL CO. (LOT 6) (Continued) **1000158849**

List of NAICS Codes and Descriptions:
NAICS Code: 334412
NAICS Description: BARE PRINTED CIRCUIT BOARD MANUFACTURING

NAICS Code: 42269
NAICS Description: OTHER CHEMICAL AND ALLIED PRODUCTS WHOLESALERS

Facility Has Received Notices of Violation:

Found Violation:	Yes
Agency Which Determined Violation:	State
Violation Short Description:	TSD - General
Date Violation was Determined:	19880531
Actual Return to Compliance Date:	19880812
Return to Compliance Qualifier:	Observed
Violation Responsible Agency:	State
Scheduled Compliance Date:	19880812
Enforcement Identifier:	003
Date of Enforcement Action:	19880712
Enforcement Responsible Agency:	State
Enforcement Docket Number:	Not reported
Enforcement Attorney:	Not reported
Corrective Action Component:	No
Appeal Initiated Date:	Not reported
Appeal Resolution Date:	Not reported
Disposition Status Date:	Not reported
Disposition Status:	Not reported
Disposition Status Description:	Not reported
Consent/Final Order Sequence Number:	Not reported
Consent/Final Order Respondent Name:	Not reported
Consent/Final Order Lead Agency:	Not reported
Enforcement Type:	WRITTEN INFORMAL
Enforcement Responsible Person:	Not reported
Enforcement Responsible Sub-Organization:	Not reported
SEP Sequence Number:	Not reported
SEP Expenditure Amount:	Not reported
SEP Scheduled Completion Date:	Not reported
SEP Actual Date:	Not reported
SEP Defaulted Date:	Not reported
SEP Type:	Not reported
SEP Type Description:	Not reported
Proposed Amount:	Not reported
Final Monetary Amount:	Not reported
Paid Amount:	Not reported
Final Count:	Not reported
Final Amount:	Not reported

Found Violation:	No
Agency Which Determined Violation:	Not reported
Violation Short Description:	Not reported
Date Violation was Determined:	Not reported
Actual Return to Compliance Date:	Not reported
Return to Compliance Qualifier:	Not reported
Violation Responsible Agency:	Not reported
Scheduled Compliance Date:	Not reported
Enforcement Identifier:	Not reported
Date of Enforcement Action:	Not reported

WASATCH CHEMICAL CO. (LOT 6) (Continued) **1000158849**

Enforcement Responsible Agency: Not reported
Enforcement Docket Number: Not reported
Enforcement Attorney: Not reported
Corrective Action Component: Not reported
Appeal Initiated Date: Not reported
Appeal Resolution Date: Not reported
Disposition Status Date: Not reported
Disposition Status: Not reported
Disposition Status Description: Not reported
Consent/Final Order Sequence Number: Not reported
Consent/Final Order Respondent Name: Not reported
Consent/Final Order Lead Agency: Not reported
Enforcement Type: Not reported
Enforcement Responsible Person: Not reported
Enforcement Responsible Sub-Organization: Not reported
SEP Sequence Number: Not reported
SEP Expenditure Amount: Not reported
SEP Scheduled Completion Date: Not reported
SEP Actual Date: Not reported
SEP Defaulted Date: Not reported
SEP Type: Not reported
SEP Type Description: Not reported
Proposed Amount: Not reported
Final Monetary Amount: Not reported
Paid Amount: Not reported
Final Count: Not reported
Final Amount: Not reported

Found Violation: No
Agency Which Determined Violation: Not reported
Violation Short Description: Not reported
Date Violation was Determined: Not reported
Actual Return to Compliance Date: Not reported
Return to Compliance Qualifier: Not reported
Violation Responsible Agency: Not reported
Scheduled Compliance Date: Not reported
Enforcement Identifier: Not reported
Date of Enforcement Action: Not reported
Enforcement Responsible Agency: Not reported
Enforcement Docket Number: Not reported
Enforcement Attorney: Not reported
Corrective Action Component: Not reported
Appeal Initiated Date: Not reported
Appeal Resolution Date: Not reported
Disposition Status Date: Not reported
Disposition Status: Not reported
Disposition Status Description: Not reported
Consent/Final Order Sequence Number: Not reported
Consent/Final Order Respondent Name: Not reported
Consent/Final Order Lead Agency: Not reported
Enforcement Type: Not reported
Enforcement Responsible Person: Not reported
Enforcement Responsible Sub-Organization: Not reported
SEP Sequence Number: Not reported
SEP Expenditure Amount: Not reported
SEP Scheduled Completion Date: Not reported
SEP Actual Date: Not reported

WASATCH CHEMICAL CO. (LOT 6) (Continued) **1000158849**

SEP Defaulted Date: Not reported
SEP Type: Not reported
SEP Type Description: Not reported
Proposed Amount: Not reported
Final Monetary Amount: Not reported
Paid Amount: Not reported
Final Count: Not reported
Final Amount: Not reported

Found Violation: Yes
Agency Which Determined Violation: State
Violation Short Description: Generators - General
Date Violation was Determined: 19930127
Actual Return to Compliance Date: 19930827
Return to Compliance Qualifier: Not Resolved
Violation Responsible Agency: State
Scheduled Compliance Date: 19930127
Enforcement Identifier: 000
Date of Enforcement Action: 19930127
Enforcement Responsible Agency: State
Enforcement Docket Number: Not reported
Enforcement Attorney: UT
Corrective Action Component: No
Appeal Initiated Date: Not reported
Appeal Resolution Date: Not reported
Disposition Status Date: Not reported
Disposition Status: Not reported
Disposition Status Description: Not reported
Consent/Final Order Sequence Number: Not reported
Consent/Final Order Respondent Name: Not reported
Consent/Final Order Lead Agency: Not reported
Enforcement Type: WRITTEN INFORMAL
Enforcement Responsible Person: XXX
Enforcement Responsible Sub-Organization: Not reported
SEP Sequence Number: Not reported
SEP Expenditure Amount: Not reported
SEP Scheduled Completion Date: Not reported
SEP Actual Date: Not reported
SEP Defaulted Date: Not reported
SEP Type: Not reported
SEP Type Description: Not reported
Proposed Amount: Not reported
Final Monetary Amount: Not reported
Paid Amount: Not reported
Final Count: Not reported
Final Amount: Not reported

Found Violation: Yes
Agency Which Determined Violation: State
Violation Short Description: TSD - General
Date Violation was Determined: 19900515
Actual Return to Compliance Date: 19900817
Return to Compliance Qualifier: Observed
Violation Responsible Agency: State
Scheduled Compliance Date: 19900817
Enforcement Identifier: 005
Date of Enforcement Action: 19900817

WASATCH CHEMICAL CO. (LOT 6) (Continued) **1000158849**

Enforcement Responsible Agency: State
Enforcement Docket Number: Not reported
Enforcement Attorney: Not reported
Corrective Action Component: No
Appeal Initiated Date: Not reported
Appeal Resolution Date: Not reported
Disposition Status Date: Not reported
Disposition Status: Not reported
Disposition Status Description: Not reported
Consent/Final Order Sequence Number: Not reported
Consent/Final Order Respondent Name: Not reported
Consent/Final Order Lead Agency: Not reported
Enforcement Type: WRITTEN INFORMAL
Enforcement Responsible Person: Not reported
Enforcement Responsible Sub-Organization: Not reported
SEP Sequence Number: Not reported
SEP Expenditure Amount: Not reported
SEP Scheduled Completion Date: Not reported
SEP Actual Date: Not reported
SEP Defaulted Date: Not reported
SEP Type: Not reported
SEP Type Description: Not reported
Proposed Amount: Not reported
Final Monetary Amount: Not reported
Paid Amount: Not reported
Final Count: Not reported
Final Amount: Not reported

Found Violation: Yes
Agency Which Determined Violation: State
Violation Short Description: TSD - General
Date Violation was Determined: 19860307
Actual Return to Compliance Date: 19970921
Return to Compliance Qualifier: Documented
Violation Responsible Agency: State
Scheduled Compliance Date: Not reported
Enforcement Identifier: 006
Date of Enforcement Action: 19910314
Enforcement Responsible Agency: State
Enforcement Docket Number: Not reported
Enforcement Attorney: Not reported
Corrective Action Component: No
Appeal Initiated Date: Not reported
Appeal Resolution Date: Not reported
Disposition Status Date: Not reported
Disposition Status: Not reported
Disposition Status Description: Not reported
Consent/Final Order Sequence Number: Not reported
Consent/Final Order Respondent Name: Not reported
Consent/Final Order Lead Agency: Not reported
Enforcement Type: WRITTEN INFORMAL
Enforcement Responsible Person: Not reported
Enforcement Responsible Sub-Organization: Not reported
SEP Sequence Number: Not reported
SEP Expenditure Amount: Not reported
SEP Scheduled Completion Date: Not reported
SEP Actual Date: Not reported

WASATCH CHEMICAL CO. (LOT 6) (Continued) **1000158849**

SEP Defaulted Date:	Not reported
SEP Type:	Not reported
SEP Type Description:	Not reported
Proposed Amount:	Not reported
Final Monetary Amount:	Not reported
Paid Amount:	Not reported
Final Count:	Not reported
Final Amount:	Not reported
Found Violation:	Yes
Agency Which Determined Violation:	State
Violation Short Description:	TSD - General
Date Violation was Determined:	19860307
Actual Return to Compliance Date:	19970921
Return to Compliance Qualifier:	Documented
Violation Responsible Agency:	State
Scheduled Compliance Date:	19870921
Enforcement Identifier:	001
Date of Enforcement Action:	19870824
Enforcement Responsible Agency:	State
Enforcement Docket Number:	Not reported
Enforcement Attorney:	Not reported
Corrective Action Component:	No
Appeal Initiated Date:	Not reported
Appeal Resolution Date:	Not reported
Disposition Status Date:	Not reported
Disposition Status:	Not reported
Disposition Status Description:	Not reported
Consent/Final Order Sequence Number:	Not reported
Consent/Final Order Respondent Name:	Not reported
Consent/Final Order Lead Agency:	Not reported
Enforcement Type:	FINAL 3008(H) I.S. CA ORDER
Enforcement Responsible Person:	Not reported
Enforcement Responsible Sub-Organization:	Not reported
SEP Sequence Number:	Not reported
SEP Expenditure Amount:	Not reported
SEP Scheduled Completion Date:	Not reported
SEP Actual Date:	Not reported
SEP Defaulted Date:	Not reported
SEP Type:	Not reported
SEP Type Description:	Not reported
Proposed Amount:	5000
Final Monetary Amount:	5000
Paid Amount:	Not reported
Final Count:	1
Final Amount:	5000
Found Violation:	No
Agency Which Determined Violation:	Not reported
Violation Short Description:	Not reported
Date Violation was Determined:	Not reported
Actual Return to Compliance Date:	Not reported
Return to Compliance Qualifier:	Not reported
Violation Responsible Agency:	Not reported
Scheduled Compliance Date:	Not reported
Enforcement Identifier:	Not reported
Date of Enforcement Action:	Not reported

WASATCH CHEMICAL CO. (LOT 6) (Continued) **1000158849**

Enforcement Responsible Agency: Not reported
Enforcement Docket Number: Not reported
Enforcement Attorney: Not reported
Corrective Action Component: Not reported
Appeal Initiated Date: Not reported
Appeal Resolution Date: Not reported
Disposition Status Date: Not reported
Disposition Status: Not reported
Disposition Status Description: Not reported
Consent/Final Order Sequence Number: Not reported
Consent/Final Order Respondent Name: Not reported
Consent/Final Order Lead Agency: Not reported
Enforcement Type: Not reported
Enforcement Responsible Person: Not reported
Enforcement Responsible Sub-Organization: Not reported
SEP Sequence Number: Not reported
SEP Expenditure Amount: Not reported
SEP Scheduled Completion Date: Not reported
SEP Actual Date: Not reported
SEP Defaulted Date: Not reported
SEP Type: Not reported
SEP Type Description: Not reported
Proposed Amount: Not reported
Final Monetary Amount: Not reported
Paid Amount: Not reported
Final Count: Not reported
Final Amount: Not reported

Found Violation: Yes
Agency Which Determined Violation: State
Violation Short Description: TSD - General
Date Violation was Determined: 19860307
Actual Return to Compliance Date: 19970921
Return to Compliance Qualifier: Documented
Violation Responsible Agency: State
Scheduled Compliance Date: Not reported
Enforcement Identifier: 002
Date of Enforcement Action: 19861003
Enforcement Responsible Agency: State
Enforcement Docket Number: Not reported
Enforcement Attorney: Not reported
Corrective Action Component: No
Appeal Initiated Date: Not reported
Appeal Resolution Date: Not reported
Disposition Status Date: Not reported
Disposition Status: Not reported
Disposition Status Description: Not reported
Consent/Final Order Sequence Number: Not reported
Consent/Final Order Respondent Name: Not reported
Consent/Final Order Lead Agency: Not reported
Enforcement Type: INITIAL 3008(A) COMPLIANCE
Enforcement Responsible Person: Not reported
Enforcement Responsible Sub-Organization: Not reported
SEP Sequence Number: Not reported
SEP Expenditure Amount: Not reported
SEP Scheduled Completion Date: Not reported
SEP Actual Date: Not reported

WASATCH CHEMICAL CO. (LOT 6) (Continued) **1000158849**

SEP Defaulted Date: Not reported
SEP Type: Not reported
SEP Type Description: Not reported
Proposed Amount: 5000
Final Monetary Amount: 5000
Paid Amount: Not reported
Final Count: 1
Final Amount: 5000

Found Violation: Yes
Agency Which Determined Violation: State
Violation Short Description: TSD - Preparedness and Prevention
Date Violation was Determined: 19930127
Actual Return to Compliance Date: 19930827
Return to Compliance Qualifier: Not Resolved
Violation Responsible Agency: State
Scheduled Compliance Date: 19930127
Enforcement Identifier: 000
Date of Enforcement Action: 19930127
Enforcement Responsible Agency: State
Enforcement Docket Number: Not reported
Enforcement Attorney: UT
Corrective Action Component: No
Appeal Initiated Date: Not reported
Appeal Resolution Date: Not reported
Disposition Status Date: Not reported
Disposition Status: Not reported
Disposition Status Description: Not reported
Consent/Final Order Sequence Number: Not reported
Consent/Final Order Respondent Name: Not reported
Consent/Final Order Lead Agency: Not reported
Enforcement Type: WRITTEN INFORMAL
Enforcement Responsible Person: XXX
Enforcement Responsible Sub-Organization: Not reported
SEP Sequence Number: Not reported
SEP Expenditure Amount: Not reported
SEP Scheduled Completion Date: Not reported
SEP Actual Date: Not reported
SEP Defaulted Date: Not reported
SEP Type: Not reported
SEP Type Description: Not reported
Proposed Amount: Not reported
Final Monetary Amount: Not reported
Paid Amount: Not reported
Final Count: Not reported
Final Amount: Not reported

Found Violation: Yes
Agency Which Determined Violation: State
Violation Short Description: TSD - Financial Requirements
Date Violation was Determined: 19890419
Actual Return to Compliance Date: 19890929
Return to Compliance Qualifier: Observed
Violation Responsible Agency: State
Scheduled Compliance Date: 19890929
Enforcement Identifier: 004
Date of Enforcement Action: 19890911

WASATCH CHEMICAL CO. (LOT 6) (Continued) **1000158849**

Enforcement Responsible Agency: State
Enforcement Docket Number: Not reported
Enforcement Attorney: Not reported
Corrective Action Component: No
Appeal Initiated Date: Not reported
Appeal Resolution Date: Not reported
Disposition Status Date: Not reported
Disposition Status: Not reported
Disposition Status Description: Not reported
Consent/Final Order Sequence Number: Not reported
Consent/Final Order Respondent Name: Not reported
Consent/Final Order Lead Agency: Not reported
Enforcement Type: WRITTEN INFORMAL
Enforcement Responsible Person: Not reported
Enforcement Responsible Sub-Organization: Not reported
SEP Sequence Number: Not reported
SEP Expenditure Amount: Not reported
SEP Scheduled Completion Date: Not reported
SEP Actual Date: Not reported
SEP Defaulted Date: Not reported
SEP Type: Not reported
SEP Type Description: Not reported
Proposed Amount: Not reported
Final Monetary Amount: Not reported
Paid Amount: Not reported
Final Count: Not reported
Final Amount: Not reported

Found Violation: No
Agency Which Determined Violation: Not reported
Violation Short Description: Not reported
Date Violation was Determined: Not reported
Actual Return to Compliance Date: Not reported
Return to Compliance Qualifier: Not reported
Violation Responsible Agency: Not reported
Scheduled Compliance Date: Not reported
Enforcement Identifier: Not reported
Date of Enforcement Action: Not reported
Enforcement Responsible Agency: Not reported
Enforcement Docket Number: Not reported
Enforcement Attorney: Not reported
Corrective Action Component: Not reported
Appeal Initiated Date: Not reported
Appeal Resolution Date: Not reported
Disposition Status Date: Not reported
Disposition Status: Not reported
Disposition Status Description: Not reported
Consent/Final Order Sequence Number: Not reported
Consent/Final Order Respondent Name: Not reported
Consent/Final Order Lead Agency: Not reported
Enforcement Type: Not reported
Enforcement Responsible Person: Not reported
Enforcement Responsible Sub-Organization: Not reported
SEP Sequence Number: Not reported
SEP Expenditure Amount: Not reported
SEP Scheduled Completion Date: Not reported
SEP Actual Date: Not reported

WASATCH CHEMICAL CO. (LOT 6) (Continued) **1000158849**

SEP Defaulted Date: Not reported
SEP Type: Not reported
SEP Type Description: Not reported
Proposed Amount: Not reported
Final Monetary Amount: Not reported
Paid Amount: Not reported
Final Count: Not reported
Final Amount: Not reported

Found Violation: Yes
Agency Which Determined Violation: State
Violation Short Description: TSD - General Facility Standards
Date Violation was Determined: 19930127
Actual Return to Compliance Date: 19930827
Return to Compliance Qualifier: Not Resolved
Violation Responsible Agency: State
Scheduled Compliance Date: 19930127
Enforcement Identifier: 000
Date of Enforcement Action: 19930127
Enforcement Responsible Agency: State
Enforcement Docket Number: Not reported
Enforcement Attorney: UT
Corrective Action Component: No
Appeal Initiated Date: Not reported
Appeal Resolution Date: Not reported
Disposition Status Date: Not reported
Disposition Status: Not reported
Disposition Status Description: Not reported
Consent/Final Order Sequence Number: Not reported
Consent/Final Order Respondent Name: Not reported
Consent/Final Order Lead Agency: Not reported
Enforcement Type: WRITTEN INFORMAL
Enforcement Responsible Person: XXX
Enforcement Responsible Sub-Organization: Not reported
SEP Sequence Number: Not reported
SEP Expenditure Amount: Not reported
SEP Scheduled Completion Date: Not reported
SEP Actual Date: Not reported
SEP Defaulted Date: Not reported
SEP Type: Not reported
SEP Type Description: Not reported
Proposed Amount: Not reported
Final Monetary Amount: Not reported
Paid Amount: Not reported
Final Count: Not reported
Final Amount: Not reported

Found Violation: Yes
Agency Which Determined Violation: State
Violation Short Description: TSD - General
Date Violation was Determined: 19860307
Actual Return to Compliance Date: 19970921
Return to Compliance Qualifier: Documented
Violation Responsible Agency: State
Scheduled Compliance Date: Not reported
Enforcement Identifier: 006
Date of Enforcement Action: 19910314

WASATCH CHEMICAL CO. (LOT 6) (Continued) **1000158849**

Enforcement Responsible Agency: State
Enforcement Docket Number: Not reported
Enforcement Attorney: Not reported
Corrective Action Component: No
Appeal Initiated Date: Not reported
Appeal Resolution Date: Not reported
Disposition Status Date: Not reported
Disposition Status: Not reported
Disposition Status Description: Not reported
Consent/Final Order Sequence Number: Not reported
Consent/Final Order Respondent Name: Not reported
Consent/Final Order Lead Agency: Not reported
Enforcement Type: WRITTEN INFORMAL
Enforcement Responsible Person: Not reported
Enforcement Responsible Sub-Organization: Not reported
SEP Sequence Number: Not reported
SEP Expenditure Amount: Not reported
SEP Scheduled Completion Date: Not reported
SEP Actual Date: Not reported
SEP Defaulted Date: Not reported
SEP Type: Not reported
SEP Type Description: Not reported
Proposed Amount: Not reported
Final Monetary Amount: Not reported
Paid Amount: Not reported
Final Count: Not reported
Final Amount: Not reported

Found Violation: Yes
Agency Which Determined Violation: State
Violation Short Description: TSD - Manifest/Records/Reporting
Date Violation was Determined: 19930127
Actual Return to Compliance Date: 19930827
Return to Compliance Qualifier: Not Resolved
Violation Responsible Agency: State
Scheduled Compliance Date: 19930127
Enforcement Identifier: 000
Date of Enforcement Action: 19930127
Enforcement Responsible Agency: State
Enforcement Docket Number: Not reported
Enforcement Attorney: UT
Corrective Action Component: No
Appeal Initiated Date: Not reported
Appeal Resolution Date: Not reported
Disposition Status Date: Not reported
Disposition Status: Not reported
Disposition Status Description: Not reported
Consent/Final Order Sequence Number: Not reported
Consent/Final Order Respondent Name: Not reported
Consent/Final Order Lead Agency: Not reported
Enforcement Type: WRITTEN INFORMAL
Enforcement Responsible Person: XXX
Enforcement Responsible Sub-Organization: Not reported
SEP Sequence Number: Not reported
SEP Expenditure Amount: Not reported
SEP Scheduled Completion Date: Not reported
SEP Actual Date: Not reported

WASATCH CHEMICAL CO. (LOT 6) (Continued) **1000158849**

SEP Defaulted Date:	Not reported
SEP Type:	Not reported
SEP Type Description:	Not reported
Proposed Amount:	Not reported
Final Monetary Amount:	Not reported
Paid Amount:	Not reported
Final Count:	Not reported
Final Amount:	Not reported

Evaluation Action Summary:

Evaluation Date:	19880531
Evaluation Responsible Agency:	State
Found Violation:	Yes
Evaluation Type Description:	COMPLIANCE EVALUATION INSPECTION ON-SITE
Evaluation Responsible Person Identifier:	UTJES
Evaluation Responsible Sub-Organization:	Not reported
Actual Return to Compliance Date:	19880812
Scheduled Compliance Date:	19880812
Date of Request:	Not reported
Date Response Received:	Not reported
Request Agency:	Not reported
Former Citation:	Not reported

Evaluation Date:	19850917
Evaluation Responsible Agency:	EPA-Initiated Oversight/Observation/Training Actions
Found Violation:	No
Evaluation Type Description:	FINANCIAL RECORD REVIEW
Evaluation Responsible Person Identifier:	Not reported
Evaluation Responsible Sub-Organization:	Not reported
Actual Return to Compliance Date:	Not reported
Scheduled Compliance Date:	Not reported
Date of Request:	Not reported
Date Response Received:	Not reported
Request Agency:	Not reported
Former Citation:	Not reported

Evaluation Date:	19850129
Evaluation Responsible Agency:	State
Found Violation:	No
Evaluation Type Description:	FINANCIAL RECORD REVIEW
Evaluation Responsible Person Identifier:	Not reported
Evaluation Responsible Sub-Organization:	Not reported
Actual Return to Compliance Date:	Not reported
Scheduled Compliance Date:	Not reported
Date of Request:	Not reported
Date Response Received:	Not reported
Request Agency:	Not reported
Former Citation:	Not reported

Evaluation Date:	19920827
Evaluation Responsible Agency:	State
Found Violation:	Yes
Evaluation Type Description:	COMPLIANCE EVALUATION INSPECTION ON-SITE
Evaluation Responsible Person Identifier:	MTW
Evaluation Responsible Sub-Organization:	Not reported
Actual Return to Compliance Date:	19930827
Scheduled Compliance Date:	19930127

WASATCH CHEMICAL CO. (LOT 6) (Continued) **1000158849**

Date of Request:	Not reported
Date Response Received:	Not reported
Request Agency:	Not reported
Former Citation:	Not reported
Evaluation Date:	19900515
Evaluation Responsible Agency:	State
Found Violation:	Yes
Evaluation Type Description:	COMPLIANCE EVALUATION INSPECTION ON-SITE
Evaluation Responsible Person Identifier:	UTJES
Evaluation Responsible Sub-Organization:	Not reported
Actual Return to Compliance Date:	19900817
Scheduled Compliance Date:	19900817
Date of Request:	Not reported
Date Response Received:	Not reported
Request Agency:	Not reported
Former Citation:	Not reported
Evaluation Date:	19860307
Evaluation Responsible Agency:	State
Found Violation:	Yes
Evaluation Type Description:	COMPLIANCE EVALUATION INSPECTION ON-SITE
Evaluation Responsible Person Identifier:	XXX
Evaluation Responsible Sub-Organization:	Not reported
Actual Return to Compliance Date:	19970921
Scheduled Compliance Date:	Not reported
Date of Request:	Not reported
Date Response Received:	Not reported
Request Agency:	Not reported
Former Citation:	Not reported
Evaluation Date:	19860307
Evaluation Responsible Agency:	State
Found Violation:	Yes
Evaluation Type Description:	COMPLIANCE EVALUATION INSPECTION ON-SITE
Evaluation Responsible Person Identifier:	XXX
Evaluation Responsible Sub-Organization:	Not reported
Actual Return to Compliance Date:	19970921
Scheduled Compliance Date:	19870921
Date of Request:	Not reported
Date Response Received:	Not reported
Request Agency:	Not reported
Former Citation:	Not reported
Evaluation Date:	19850730
Evaluation Responsible Agency:	State
Found Violation:	No
Evaluation Type Description:	FINANCIAL RECORD REVIEW
Evaluation Responsible Person Identifier:	Not reported
Evaluation Responsible Sub-Organization:	Not reported
Actual Return to Compliance Date:	Not reported
Scheduled Compliance Date:	Not reported
Date of Request:	Not reported
Date Response Received:	Not reported
Request Agency:	Not reported
Former Citation:	Not reported

WASATCH CHEMICAL CO. (LOT 6) (Continued) **1000158849**

Evaluation Date:	19860307
Evaluation Responsible Agency:	State
Found Violation:	Yes
Evaluation Type Description:	COMPLIANCE EVALUATION INSPECTION ON-SITE
Evaluation Responsible Person Identifier:	XXX
Evaluation Responsible Sub-Organization:	Not reported
Actual Return to Compliance Date:	19970921
Scheduled Compliance Date:	Not reported
Date of Request:	Not reported
Date Response Received:	Not reported
Request Agency:	Not reported
Former Citation:	Not reported

Evaluation Date:	19920827
Evaluation Responsible Agency:	State
Found Violation:	Yes
Evaluation Type Description:	COMPLIANCE EVALUATION INSPECTION ON-SITE
Evaluation Responsible Person Identifier:	MTW
Evaluation Responsible Sub-Organization:	Not reported
Actual Return to Compliance Date:	19930827
Scheduled Compliance Date:	19930127
Date of Request:	Not reported
Date Response Received:	Not reported
Request Agency:	Not reported
Former Citation:	Not reported

Evaluation Date:	19890419
Evaluation Responsible Agency:	State
Found Violation:	Yes
Evaluation Type Description:	FINANCIAL RECORD REVIEW
Evaluation Responsible Person Identifier:	BCM
Evaluation Responsible Sub-Organization:	Not reported
Actual Return to Compliance Date:	19890929
Scheduled Compliance Date:	19890929
Date of Request:	Not reported
Date Response Received:	Not reported
Request Agency:	Not reported
Former Citation:	Not reported

Evaluation Date:	19900928
Evaluation Responsible Agency:	State
Found Violation:	No
Evaluation Type Description:	FINANCIAL RECORD REVIEW
Evaluation Responsible Person Identifier:	BCM
Evaluation Responsible Sub-Organization:	Not reported
Actual Return to Compliance Date:	Not reported
Scheduled Compliance Date:	Not reported
Date of Request:	Not reported
Date Response Received:	Not reported
Request Agency:	Not reported
Former Citation:	Not reported

Evaluation Date:	19920827
Evaluation Responsible Agency:	State
Found Violation:	Yes
Evaluation Type Description:	COMPLIANCE EVALUATION INSPECTION ON-SITE
Evaluation Responsible Person Identifier:	MTW

WASATCH CHEMICAL CO. (LOT 6) (Continued) **1000158849**

Evaluation Responsible Sub-Organization:	Not reported
Actual Return to Compliance Date:	19930827
Scheduled Compliance Date:	19930127
Date of Request:	Not reported
Date Response Received:	Not reported
Request Agency:	Not reported
Former Citation:	Not reported

Evaluation Date:	19860307
Evaluation Responsible Agency:	State
Found Violation:	Yes
Evaluation Type Description:	COMPLIANCE EVALUATION INSPECTION ON-SITE
Evaluation Responsible Person Identifier:	XXX
Evaluation Responsible Sub-Organization:	Not reported
Actual Return to Compliance Date:	19970921
Scheduled Compliance Date:	Not reported
Date of Request:	Not reported
Date Response Received:	Not reported
Request Agency:	Not reported
Former Citation:	Not reported

Evaluation Date:	19920827
Evaluation Responsible Agency:	State
Found Violation:	Yes
Evaluation Type Description:	COMPLIANCE EVALUATION INSPECTION ON-SITE
Evaluation Responsible Person Identifier:	MTW
Evaluation Responsible Sub-Organization:	Not reported
Actual Return to Compliance Date:	19930827
Scheduled Compliance Date:	19930127
Date of Request:	Not reported
Date Response Received:	Not reported
Request Agency:	Not reported
Former Citation:	Not reported

WASATCH CHEMICAL CO. (LOT 6) (Continued) **1000158849**

ROD:

Name:	WASATCH CHEMICAL CO. (LOT 6)
Address:	1979 S 7TH W
City,State,Zip:	SALT LAKE CITY, UT 84104
EPA ID:	UTD000716399
RG:	8
Site ID:	800596
Action:	GOVT ESD
Operable Unit Number:	SITEWIDE-1
SEQ ID:	1
Action Completion:	1995-11-30 00:00:00
NPL Status:	Final
Non NPL Status:	Not reported

Name:	WASATCH CHEMICAL CO. (LOT 6)
Address:	1979 S 7TH W
City,State,Zip:	SALT LAKE CITY, UT 84104
EPA ID:	UTD000716399
RG:	8
Site ID:	800596
Action:	GOVT ROD for PRP Remedy
Operable Unit Number:	SITEWIDE-1
SEQ ID:	1
Action Completion:	1991-03-29 00:00:00
NPL Status:	Final
Non NPL Status:	Not reported

PRP:

PRP Name:
ALTA INDUSTRIES LTD
ALTA INDUSTRIES LTD
CHRISTENSEN, LADD E
CHRISTENSEN, LADD E
CHRISTENSEN, LADD E
DENVER AND RIO GRANDE WESTERN RAILROAD
DENVER AND RIO GRANDE WESTERN RAILROAD
ENTRADA INDUSTRIES INC
ENTRADA INDUSTRIES INC
ENTRADA INDUSTRIES INC
ENTRADA INDUSTRIES INC
ENTRADA INDUSTRIES INC
ENTRADA INDUSTRIES INC
ENTRADA INDUSTRIES INC
ENTRADA INDUSTRIES INC
ENTRADA INDUSTRIES INC
ENTRADA INDUSTRIES INC
ENTRADA INDUSTRIES INC
ENTRADA INDUSTRIES INC
ENTRADA INDUSTRIES INC

Click this hyperlink while viewing on your computer to access
37 additional PRP: record(s) in the EDR Site Report.

A1 **EUROPEAN POWER SPECIALTY** **EDR Hist Auto** **1014194654**
West **337 W 1500 S** **N/A**
< 1/8 **SALT LAKE CITY, UT 84115**
0.015 mi.
79 ft. **Site 1 of 6 in cluster A**

Relative: EDR Hist Auto
Higher

Actual:
4231 ft.

Year:	Name:	Type:
1987	EUROPEAN POWER SPECIALTY	General Automotive Repair Shops
1988	EUROPEAN POWER SPECIALTY	General Automotive Repair Shops
1989	EUROPEAN POWER SPECIALTY	General Automotive Repair Shops
1990	EUROPEAN POWER SPECIALTY	General Automotive Repair Shops
1991	EUROPEAN POWER SPECIALTY	General Automotive Repair Shops
1992	EUROPEAN POWER SPECIALTY	General Automotive Repair Shops
1993	EUROPEAN POWER SPECIALTY	General Automotive Repair Shops
1994	EUROPEAN POWER SPECIALTY	General Automotive Repair Shops
1995	EUROPEAN POWER SPECIALTY	General Automotive Repair Shops
1996	EUROPEAN POWER SPECIALTY	General Automotive Repair Shops
1997	EUROPEAN POWER SPECIALTY	General Automotive Repair Shops
1998	EUROPEAN POWER SPECIALTY	General Automotive Repair Shops
1999	EUROPEAN POWER SPECIALTY	General Automotive Repair Shops
2000	EUROPEAN POWER SPECIALTY	AUTOMOBILE REPAIRING & SERVICE
2000	EUROPEAN POWER SPECIALTY	General Automotive Repair Shops

---

A2 **EUROPEAN POWER SPECIALISTS FOREIGN AUTO** **EDR Hist Auto** **1014189814**
WNW **337 W 15TH SOUTH ST** **N/A**
< 1/8 **SALT LAKE (County), UT 84115**
0.018 mi.
96 ft. **Site 2 of 6 in cluster A**

Relative: EDR Hist Auto
Lower

Actual:
4230 ft.

Year:	Name:	Type:
1990	EUROPEAN POWER SPECIALISTS FORE	AUTOMOBILE REPAIRING

A3 **ELLISONS BODY SHOP** **EDR Hist Auto** **1014194747**
WNW **339 W 15TH SOUTH ST** **N/A**
< 1/8 **SALT LAKE CITY, UT 84115**
0.022 mi.
117 ft. **Site 3 of 6 in cluster A**

Relative: EDR Hist Auto
Lower

Actual:
4230 ft.

Year:	Name:	Type:
1971	ELLISONS BODY SHOP	AUTOMOBILE REPAIRING

A4 **SUPERIOR METAL & PAINT AUTO REPR** **EDR Hist Auto** **1014168838**
West **339 W 15TH S** **N/A**
< 1/8 **SALT LAKE CITY, UT**
0.024 mi.
127 ft. **Site 4 of 6 in cluster A**

Relative: EDR Hist Auto
Lower

Actual: Year: Name: Type:
4230 ft. 1965 SUPERIOR METAL & PAINT AUTO REP AUTOMOBILE REPAIRING

B5 **V ONE OIL SELF SERV GAS STA** **EDR Hist Auto** **1014173733**
NNE **1478 S 300 WEST ST** **N/A**
< 1/8 **SALT LAKE CITY, UT 84115**
0.033 mi.
175 ft. **Site 1 of 4 in cluster B**

Relative: EDR Hist Auto
Higher

Actual: Year: Name: Type:
4231 ft. 1976 V ONE OIL SELF SERV GAS STA GASOLINE STATIONS
1985 V ONE OIL SELF SERV GAS STA GASOLINE STATIONS

B6 **V-1 OIL COMPANY** **UT LUST** **U003150337**
NNE **1478 S 300 W** **UT UST** **N/A**
< 1/8 **SALT LAKE CITY, UT 84115**
0.033 mi.
175 ft. **Site 2 of 4 in cluster B**

Relative: LUST:
Higher

Actual:
4231 ft.

Name:	V-1 OIL COMPANY
Address:	1478 S 300 W
City,State,Zip:	SALT LAKE CITY, UT 84115
Facility ID:	4001217
Release Id:	JID
Closed Date:	**03/11/2005**
Notification Date:	01/23/1996
Owner Name:	V 1 OIL COMPANY
Owner Address:	1800 N HOLMES AVE
Owner City:	IDAHO FALLS
Owner State:	ID
Owner Zip:	83403
Owner City,St,Zip:	IDAHO FALLS, ID 83403
Project Manager:	Morgan Atkinson

Name:	V-1 OIL COMPANY
Address:	1478 S 300 W
City,State,Zip:	SALT LAKE CITY, UT 84115
Facility ID:	4001217
Release Id:	FXT
Closed Date:	**03/11/2005**
Notification Date:	07/13/1990
Owner Name:	V 1 OIL COMPANY
Owner Address:	1800 N HOLMES AVE
Owner City:	IDAHO FALLS
Owner State:	ID
Owner Zip:	83403
Owner City,St,Zip:	IDAHO FALLS, ID 83403

V-1 OIL COMPANY (Continued) **U003150337**

Project Manager: Morgan Atkinson

UST:

Facility ID:	3999
Tank ID:	1
Above Tank:	No
Alternate Tank ID:	1
Federal Regulated:	Yes
Owner Name:	V 1 OIL COMPANY
Owner Address:	1800 N HOLMES AVE
Owner City,State,Zip:	IDAHO FALLS, ID 83403
REG AST:	No
Tank Emergency:	No
Tank Status:	Permanently Out of Use
Tank Capacity:	10000
Substance Detected:	Gasoline
Substance Tested:	Not reported
Tank Material:	Asphalt Coated or Bare Steel
Tank Mod:	None
Pipe Material:	Bare Steel
Pipe Mod:	None
Install Date:	1980-04-01 00:00:00
Closed Date:	1998-02-11 00:00:00
Closure Status:	Tank removed from ground
Complaint:	Yes
PST Fund:	No
Other Type:	Self-insurance

Facility:

Name:	V-1 OIL COMPANY
Address:	1478 S 300 W
City,State,Zip:	SALT LAKE CITY, UT 84115
Facility ID:	3999
Northing:	4510019.74
Easting:	423998.58

Facility ID:	3999
Tank ID:	2
Above Tank:	No
Alternate Tank ID:	2
Federal Regulated:	Yes
Owner Name:	V 1 OIL COMPANY
Owner Address:	1800 N HOLMES AVE
Owner City,State,Zip:	IDAHO FALLS, ID 83403
REG AST:	No
Tank Emergency:	No
Tank Status:	Permanently Out of Use
Tank Capacity:	6000
Substance Detected:	Gasoline
Substance Tested:	Not reported
Tank Material:	Asphalt Coated or Bare Steel
Tank Mod:	None
Pipe Material:	Bare Steel
Pipe Mod:	None
Install Date:	1980-04-01 00:00:00
Closed Date:	1998-02-11 00:00:00

V-1 OIL COMPANY (Continued) **U003150337**

Closure Status: Tank removed from ground
Complaint: Yes
PST Fund: No
Other Type: Self-insurance

Facility:
Name: V-1 OIL COMPANY
Address: 1478 S 300 W
City,State,Zip: SALT LAKE CITY, UT 84115
Facility ID: 3999
Northing: 4510019.74
Easting: 423998.58

Facility ID: 3999
Tank ID: 3
Above Tank: No
Alternate Tank ID: 3
Federal Regulated: Yes
Owner Name: V 1 OIL COMPANY
Owner Address: 1800 N HOLMES AVE
Owner City,State,Zip: IDAHO FALLS, ID 83403
REG AST: No
Tank Emergency: No
Tank Status: Permanently Out of Use
Tank Capacity: 6000
Substance Detected: Gasoline
Substance Tested: Not reported
Tank Material: Asphalt Coated or Bare Steel
Tank Mod: None
Pipe Material: No Piping
Pipe Mod: None
Install Date: 1971-01-01 00:00:00
Closed Date: 1995-12-05 00:00:00
Closure Status: Tank Removed from Ground
Complaint: No
PST Fund: No
Other Type: Not reported

Facility:
Name: V-1 OIL COMPANY
Address: 1478 S 300 W
City,State,Zip: SALT LAKE CITY, UT 84115
Facility ID: 3999
Northing: 4510019.74
Easting: 423998.58

Facility ID: 3999
Tank ID: 4
Above Tank: No
Alternate Tank ID: 4
Federal Regulated: Yes
Owner Name: V 1 OIL COMPANY
Owner Address: 1800 N HOLMES AVE
Owner City,State,Zip: IDAHO FALLS, ID 83403
REG AST: No
Tank Emergency: No

V-1 OIL COMPANY (Continued) **U003150337**

Tank Status:	Permanently Out of Use
Tank Capacity:	6000
Substance Detected:	Gasoline
Substance Tested:	Not reported
Tank Material:	Asphalt Coated or Bare Steel
Tank Mod:	None
Pipe Material:	No Piping
Pipe Mod:	None
Install Date:	1971-01-01 00:00:00
Closed Date:	1995-12-05 00:00:00
Closure Status:	Tank Removed from Ground
Complaint:	No
PST Fund:	No
Other Type:	Not reported

Facility:

Name:	V-1 OIL COMPANY
Address:	1478 S 300 W
City,State,Zip:	SALT LAKE CITY, UT 84115
Facility ID:	3999
Northing:	4510019.74
Easting:	423998.58

B7 **V-1 OIL COMPANY INC** **EDR Hist Auto** **1020198725**
NNE **1478 S 300 W** **N/A**
< 1/8 **SALT LAKE CITY, UT 84115**
0.033 mi.
175 ft. **Site 3 of 4 in cluster B**

Relative: EDR Hist Auto
Higher

Actual:
4231 ft.

Year:	Name:	Type:
1982	V-1 OIL COMPANY INC	Gasoline Service Stations
1983	V-1 OIL COMPANY INC	Gasoline Service Stations
1985	V-1 OIL COMPANY INC	Gasoline Service Stations
1986	V-1 OIL COMPANY INC	Gasoline Service Stations
1987	V-1 OIL COMPANY INC	Gasoline Service Stations
1988	V-1 OIL COMPANY INC	Liquefied Petroleum Gas Dealers
1989	V-1 OIL COMPANY INC	Liquefied Petroleum Gas Dealers, NEC
1990	V-1 OIL COMPANY INC	Liquefied Petroleum Gas Dealers, NEC
1991	V-1 OIL COMPANY INC	Liquefied Petroleum Gas Dealers, NEC
1992	V-1 OIL COMPANY INC	Liquefied Petroleum Gas Dealers, NEC
1993	V-1 OIL COMPANY INC	Liquefied Petroleum Gas Dealers, NEC
1994	V-1 OIL COMPANY INC	Liquefied Petroleum Gas Dealers, NEC
1995	V-1 OIL COMPANY INC	Liquefied Petroleum Gas Dealers, NEC
1996	V-1 OIL COMPANY INC	Liquefied Petroleum Gas Dealers, NEC
1997	V-1 OIL COMPANY INC	Liquefied Petroleum Gas Dealers, NEC
1998	V-1 OIL COMPANY INC	Liquefied Petroleum Gas Dealers, NEC
1999	V-1 OIL COMPANY INC	Liquefied Petroleum Gas Dealers, NEC
2000	V-1 OIL COMPANY INC	Liquefied Petroleum Gas Dealers, NEC
2001	V-1 OIL COMPANY INC	Liquefied Petroleum Gas Dealers, NEC
2002	V-1 OIL COMPANY INC	Liquefied Petroleum Gas Dealers, NEC

B8 **DIAMOND ELECTRIC** **RCRA-VSQG** **1004788560**
NE **1465 SOUTH 300 WEST** **UT0000621920**
< 1/8 **SALT LAKE CITY, UT 84115**
0.053 mi.
281 ft. **Site 4 of 4 in cluster B**

Relative: **Higher**

Actual: **4232 ft.**

RCRA Listings:

Date Form Received by Agency:		19940824
Handler Name:	DIAMOND ELECTRIC	
Handler Address:		1465 SOUTH 300 WEST
Handler City,State,Zip:		SALT LAKE CITY, UT 84115
EPA ID:		UT0000621920
Contact Name:		WERNER LARSON
Contact Address:		1465 SOUTH 300 WEST
Contact City,State,Zip:		SALT LAKE CITY, UT 84115
Contact Telephone:		801-484-4325
Contact Fax:		Not reported
Contact Email:		Not reported
Contact Title:		Not reported
EPA Region:		08
Land Type:		Not reported
Federal Waste Generator Description:		Conditionally Exempt Small Quantity Generator
Non-Notifier:		Not reported
Biennial Report Cycle:		Not reported
Accessibility:		Not reported
Active Site Indicator:		Handler Activities
State District Owner:		Not reported
State District:		Not reported
Mailing Address:		300 WEST
Mailing City,State,Zip:		SALT LAKE CITY, UT 84115
Owner Name:	WERNER A LARSON	
Owner Type:		Private
Operator Name:	Not reported	
Operator Type:		Not reported
Short-Term Generator Activity:		No
Importer Activity:		No
Mixed Waste Generator:		No
Transporter Activity:		No
Transfer Facility Activity:		No
Recycler Activity with Storage:		No
Small Quantity On-Site Burner Exemption:		No
Smelting Melting and Refining Furnace Exemption:		No
Underground Injection Control:		No
Off-Site Waste Receipt:		No
Universal Waste Indicator:		No
Universal Waste Destination Facility:		No
Federal Universal Waste:		No
Active Site Fed-Reg Treatment Storage and Disposal Facility:		Not reported
Active Site Converter Treatment storage and Disposal Facility:		Not reported
Active Site State-Reg Treatment Storage and Disposal Facility:		Not reported
Active Site State-Reg Handler:		---
Federal Facility Indicator:		Not reported
Hazardous Secondary Material Indicator:		NN
Sub-Part K Indicator:		Not reported
Commercial TSD Indicator:		No
Treatment Storage and Disposal Type:		Not reported
2018 GPRA Permit Baseline:		Not on the Baseline
2018 GPRA Renewals Baseline:		Not on the Baseline
Permit Renewals Workload Universe:		Not reported

DIAMOND ELECTRIC (Continued) **1004788560**

Permit Workload Universe:	Not reported
Permit Progress Universe:	Not reported
Post-Closure Workload Universe:	Not reported
Closure Workload Universe:	Not reported
202 GPRA Corrective Action Baseline:	No
Corrective Action Workload Universe:	No
Subject to Corrective Action Universe:	No
Non-TSDFs Where RCRA CA has Been Imposed Universe:	No
TSDFs Potentially Subject to CA Under 3004 (u)/(v) Universe:	No
TSDFs Only Subject to CA under Discretionary Auth Universe:	No
Corrective Action Priority Ranking:	No NCAPS ranking
Environmental Control Indicator:	No
Institutional Control Indicator:	No
Human Exposure Controls Indicator:	N/A
Groundwater Controls Indicator:	N/A
Operating TSDF Universe:	Not reported
Full Enforcement Universe:	Not reported
Significant Non-Complier Universe:	No
Unaddressed Significant Non-Complier Universe:	No
Addressed Significant Non-Complier Universe:	No
Significant Non-Complier With a Compliance Schedule Universe:	No
Financial Assurance Required:	Not reported
Handler Date of Last Change:	20140916
Recognized Trader-Importer:	No
Recognized Trader-Exporter:	No
Importer of Spent Lead Acid Batteries:	No
Exporter of Spent Lead Acid Batteries:	No
Recycler Activity Without Storage:	Not reported
Manifest Broker:	Not reported
Sub-Part P Indicator:	No

Hazardous Waste Summary:

Waste Code:	D001
Waste Description:	IGNITABLE WASTE

Handler - Owner Operator:

Owner/Operator Indicator:	Owner
Owner/Operator Name: WERNER A LARSON	
Legal Status:	Private
Date Became Current:	Not reported
Date Ended Current:	Not reported
Owner/Operator Address:	1465 SOUTH 300 WEST
Owner/Operator City,State,Zip:	SALT LAKE CITY, UT 84115
Owner/Operator Telephone:	801-484-4325
Owner/Operator Telephone Ext:	Not reported
Owner/Operator Fax:	Not reported
Owner/Operator Email:	Not reported

Historic Generators:

Receive Date:	19940824
Handler Name: DIAMOND ELECTRIC	
Federal Waste Generator Description:	Conditionally Exempt Small Quantity Generator
State District Owner:	Not reported
Large Quantity Handler of Universal Waste:	No
Recognized Trader Importer:	No

DIAMOND ELECTRIC (Continued) **1004788560**

Recognized Trader Exporter:	No
Spent Lead Acid Battery Importer:	No
Spent Lead Acid Battery Exporter:	No
Current Record:	Yes
Non Storage Recycler Activity:	Not reported
Electronic Manifest Broker:	Not reported

List of NAICS Codes and Descriptions:
NAICS Codes: No NAICS Codes Found

Facility Has Received Notices of Violations:
Violations: No Violations Found

Evaluation Action Summary:
Evaluations: No Evaluations Found

C9 **BC RECYCLING (AKA VJ ENVIRONMENTAL)** **RCRA NonGen / NLR** **1000657269**
South **349 WEST VAN BUREN** **FINDS** **UTD988071320**
< 1/8 **SALT LAKE CITY, UT 84115** **ECHO**
0.054 mi.
286 ft. **Site 1 of 3 in cluster C**

Relative: **Higher**
Actual: **4232 ft.**

RCRA Listings:

Date Form Received by Agency:		20060320
Handler Name:	BC RECYCLING (AKA VJ ENVIRONMENTAL)	
Handler Address:		349 WEST VAN BUREN
Handler City,State,Zip:		SALT LAKE CITY, UT 84115
EPA ID:		UTD988071320
Contact Name:		D.G.-JOHN CHRISTENSEN
Contact Address:		349 WEST VAN BUREN
Contact City,State,Zip:		SALT LAKE CITY, UT 84115
Contact Telephone:		Not reported
Contact Fax:		Not reported
Contact Email:		Not reported
Contact Title:		Not reported
EPA Region:		08
Land Type:		Not reported
Federal Waste Generator Description:		Not a generator, verified
Non-Notifier:		Not reported
Biennial Report Cycle:		Not reported
Accessibility:		Not reported
Active Site Indicator:		Not reported
State District Owner:		Not reported
State District:		Not reported
Mailing Address:		WEST VAN BUREN
Mailing City,State,Zip:		SALT LAKE CITY, UT 84115
Owner Name:	MCBEATH HARDWARE CO	
Owner Type:		Private
Operator Name:	Not reported	
Operator Type:		Not reported
Short-Term Generator Activity:		No
Importer Activity:		No
Mixed Waste Generator:		No
Transporter Activity:		No
Transfer Facility Activity:		No

BC RECYCLING (AKA VJ ENVIRONMENTAL) (Continued) **1000657269**

Recycler Activity with Storage:	No
Small Quantity On-Site Burner Exemption:	No
Smelting Melting and Refining Furnace Exemption:	No
Underground Injection Control:	No
Off-Site Waste Receipt:	No
Universal Waste Indicator:	No
Universal Waste Destination Facility:	No
Federal Universal Waste:	No
Active Site Fed-Reg Treatment Storage and Disposal Facility:	Not reported
Active Site Converter Treatment storage and Disposal Facility:	Not reported
Active Site State-Reg Treatment Storage and Disposal Facility:	Not reported
Active Site State-Reg Handler:	---
Federal Facility Indicator:	Not reported
Hazardous Secondary Material Indicator:	NN
Sub-Part K Indicator:	Not reported
Commercial TSD Indicator:	No
Treatment Storage and Disposal Type:	Not reported
2018 GPRA Permit Baseline:	Not on the Baseline
2018 GPRA Renewals Baseline:	Not on the Baseline
Permit Renewals Workload Universe:	Not reported
Permit Workload Universe:	Not reported
Permit Progress Universe:	Not reported
Post-Closure Workload Universe:	Not reported
Closure Workload Universe:	Not reported
202 GPRA Corrective Action Baseline:	No
Corrective Action Workload Universe:	No
Subject to Corrective Action Universe:	No
Non-TSDFs Where RCRA CA has Been Imposed Universe:	No
TSDFs Potentially Subject to CA Under 3004 (u)/(v) Universe:	No
TSDFs Only Subject to CA under Discretionary Auth Universe:	No
Corrective Action Priority Ranking:	No NCAPS ranking
Environmental Control Indicator:	No
Institutional Control Indicator:	No
Human Exposure Controls Indicator:	N/A
Groundwater Controls Indicator:	N/A
Operating TSDF Universe:	Not reported
Full Enforcement Universe:	Not reported
Significant Non-Complier Universe:	No
Unaddressed Significant Non-Complier Universe:	No
Addressed Significant Non-Complier Universe:	No
Significant Non-Complier With a Compliance Schedule Universe:	No
Financial Assurance Required:	Not reported
Handler Date of Last Change:	20070521
Recognized Trader-Importer:	No
Recognized Trader-Exporter:	No
Importer of Spent Lead Acid Batteries:	No
Exporter of Spent Lead Acid Batteries:	No
Recycler Activity Without Storage:	Not reported
Manifest Broker:	Not reported
Sub-Part P Indicator:	No

Hazardous Waste Summary:

Waste Code:	D001
Waste Description:	IGNITABLE WASTE
Waste Code:	D002

BC RECYCLING (AKA VJ ENVIRONMENTAL) (Continued) **1000657269**

Waste Description: CORROSIVE WASTE

Waste Code: D008
Waste Description: LEAD

Handler - Owner Operator:
Owner/Operator Indicator: Owner
Owner/Operator Name: MCBEATH HARDWARE CO
Legal Status: Private
Date Became Current: Not reported
Date Ended Current: Not reported
Owner/Operator Address: 1550 SOUTH 300 WEST
Owner/Operator City,State,Zip: SALT LAKE CITY, UT 84115
Owner/Operator Telephone: 801-484-7616
Owner/Operator Telephone Ext: Not reported
Owner/Operator Fax: Not reported
Owner/Operator Email: Not reported

Owner/Operator Indicator: Owner
Owner/Operator Name: MCBEATH HARDWARE CO
Legal Status: Private
Date Became Current: Not reported
Date Ended Current: Not reported
Owner/Operator Address: 1550 SOUTH 300 WEST
Owner/Operator City,State,Zip: SALT LAKE CITY, UT 84115
Owner/Operator Telephone: 801-484-7616
Owner/Operator Telephone Ext: Not reported
Owner/Operator Fax: Not reported
Owner/Operator Email: Not reported

Historic Generators:
Receive Date: 19930406
Handler Name: BC RECYCLING (AKA VJ ENVIRONMENTAL)
Federal Waste Generator Description: Large Quantity Generator
State District Owner: Not reported
Large Quantity Handler of Universal Waste: No
Recognized Trader Importer: No
Recognized Trader Exporter: No
Spent Lead Acid Battery Importer: No
Spent Lead Acid Battery Exporter: No
Current Record: No
Non Storage Recycler Activity: Not reported
Electronic Manifest Broker: Not reported

Receive Date: 20060320
Handler Name: BC RECYCLING (AKA VJ ENVIRONMENTAL)
Federal Waste Generator Description: Not a generator, verified
State District Owner: Not reported
Large Quantity Handler of Universal Waste: No
Recognized Trader Importer: No
Recognized Trader Exporter: No
Spent Lead Acid Battery Importer: No
Spent Lead Acid Battery Exporter: No
Current Record: Yes
Non Storage Recycler Activity: Not reported
Electronic Manifest Broker: Not reported

BC RECYCLING (AKA VJ ENVIRONMENTAL) (Continued) **1000657269**

Receive Date: 19910503
Handler Name: BC RECYCLING (AKA VJ ENVIRONMENTAL)
Federal Waste Generator Description: Not a generator, verified
State District Owner: Not reported
Large Quantity Handler of Universal Waste: No
Recognized Trader Importer: No
Recognized Trader Exporter: No
Spent Lead Acid Battery Importer: No
Spent Lead Acid Battery Exporter: No
Current Record: No
Non Storage Recycler Activity: Not reported
Electronic Manifest Broker: Not reported

Receive Date: 20020918
Handler Name: BC RECYCLING (AKA VJ ENVIRONMENTAL)
Federal Waste Generator Description: Small Quantity Generator
State District Owner: Not reported
Large Quantity Handler of Universal Waste: No
Recognized Trader Importer: No
Recognized Trader Exporter: No
Spent Lead Acid Battery Importer: No
Spent Lead Acid Battery Exporter: No
Current Record: No
Non Storage Recycler Activity: Not reported
Electronic Manifest Broker: Not reported

List of NAICS Codes and Descriptions:
NAICS Codes: No NAICS Codes Found

Facility Has Received Notices of Violation:
Found Violation: Yes
Agency Which Determined Violation: State
Violation Short Description: Generators - General
Date Violation was Determined: 19920108
Actual Return to Compliance Date: 19920121
Return to Compliance Qualifier: Observed
Violation Responsible Agency: State
Scheduled Compliance Date: Not reported
Enforcement Identifier: 000
Date of Enforcement Action: 19920108
Enforcement Responsible Agency: State
Enforcement Docket Number: Not reported
Enforcement Attorney: UTRDW
Corrective Action Component: No
Appeal Initiated Date: Not reported
Appeal Resolution Date: Not reported
Disposition Status Date: Not reported
Disposition Status: Not reported
Disposition Status Description: Not reported
Consent/Final Order Sequence Number:Not reported
Consent/Final Order Respondent Name: Not reported
Consent/Final Order Lead Agency: Not reported
Enforcement Type: INITIAL 3008(A) COMPLIANCE
Enforcement Responsible Person: JGP
Enforcement Responsible Sub-Organization: HW
SEP Sequence Number: Not reported

BC RECYCLING (AKA VJ ENVIRONMENTAL) (Continued) **1000657269**

SEP Expenditure Amount:	Not reported
SEP Scheduled Completion Date:	Not reported
SEP Actual Date:	Not reported
SEP Defaulted Date:	Not reported
SEP Type:	Not reported
SEP Type Description:	Not reported
Proposed Amount:	Not reported
Final Monetary Amount:	Not reported
Paid Amount:	Not reported
Final Count:	Not reported
Final Amount:	Not reported

Evaluation Action Summary:

Evaluation Date:	19911029
Evaluation Responsible Agency:	State
Found Violation:	Yes
Evaluation Type Description:	COMPLIANCE EVALUATION INSPECTION ON-SITE
Evaluation Responsible Person Identifier:	JGP
Evaluation Responsible Sub-Organization:	HW
Actual Return to Compliance Date:	19920121
Scheduled Compliance Date:	Not reported
Date of Request:	Not reported
Date Response Received:	Not reported
Request Agency:	Not reported
Former Citation:	Not reported

FINDS:

Registry ID: 110005204965

Click Here for FRS Facility Detail Report:

Environmental Interest/Information System:

RCRAInfo is a national information system that supports the Resource Conservation and Recovery Act (RCRA) program through the tracking of events and activities related to facilities that generate, transport, and treat, store, or dispose of hazardous waste. RCRAInfo allows RCRA program staff to track the notification, permit, compliance, and corrective action activities required under RCRA.

Click this hyperlink while viewing on your computer to access additional FINDS: detail in the EDR Site Report.

ECHO:

Envid:	1000657269
Registry ID:	110005204965
DFR URL:	http://echo.epa.gov/detailed-facility-report?fid=110005204965
Name:	BC RECYCLING (AKA VJ ENVIRONMENTAL)
Address:	349 WEST VAN BUREN
City,State,Zip:	SALT LAKE CITY, UT 84115

A10
West
< 1/8
0.055 mi.
292 ft.

JACK'S TRUCK AND ALIGNMENT
371 W 1500 S
SALT LAKE CITY, UT 84115

Site 5 of 6 in cluster A

UT LUST U003150231
UT UST N/A

Relative:
Lower

Actual:
4230 ft.

LUST:

Name:	JACK'S TRUCK AND ALIGNMENT
Address:	371 W 1500 S
City,State,Zip:	SALT LAKE CITY, UT 84115
Facility ID:	4000442
Release Id:	FEH
Closed Date:	**02/15/1995**
Notification Date:	05/01/1989
Owner Name:	JACKS TRUCK and ALIGNMENT
Owner Address:	371 W 1500 S
Owner City:	SALT LAKE CITY
Owner State:	UT
Owner Zip:	84115
Owner City,St,Zip:	SALT LAKE CITY, UT 84115
Project Manager:	[Victor Scherer]

UST:

Facility ID:	3291
Tank ID:	1
Above Tank:	No
Alternate Tank ID:	1
Federal Regulated:	Yes
Owner Name:	JACKS TRUCK and ALIGNMENT
Owner Address:	371 W 1500 S
Owner City,State,Zip:	SALT LAKE CITY, UT 84115
REG AST:	No
Tank Emergency:	No
Tank Status:	Permanently Out of Use
Tank Capacity:	100
Substance Detected:	Used Oil
Substance Tested:	Not reported
Tank Material:	Asphalt Coated or Bare Steel
Tank Mod:	Lined Interior
Pipe Material:	Galvanized Steel
Pipe Mod:	None
Install Date:	1980-05-08 00:00:00
Closed Date:	1989-04-01 00:00:00
Closure Status:	Tank Removed from Ground
Complaint:	No
PST Fund:	No
Other Type:	Not reported

Facility:

Name:	JACK'S TRUCK AND ALIGNMENT
Address:	371 W 1500 S
City,State,Zip:	SALT LAKE CITY, UT 84115
Facility ID:	3291
Northing:	4509961
Easting:	423866

A11
WNW
< 1/8
0.056 mi.
295 ft.

M & K DIESEL REPAIR AUTO RPR
358 W 1500 S
SALT LAKE CITY, UT 84115

Site 6 of 6 in cluster A

EDR Hist Auto **1014167440**
N/A

Relative:
Lower

Actual:
4230 ft.

EDR Hist Auto

Year:	Name:	Type:
2005	M&K DIESEL REPAIR	General Automotive Repair Shops
2006	M&K DIESEL REPAIR	General Automotive Repair Shops
2007	M & K DIESEL REPAIR AUTO RPR	AUTOMOBILE REPAIRING & SERVICE

12
SW
< 1/8
0.057 mi.
300 ft.

SCHOPPE CO., INC.
352 VAN BUREN AVE
SALT LAKE CITY, UT 84115

UT LUST **U000813435**
UT UST **N/A**

Relative:
Lower

Actual:
4230 ft.

LUST:

Name:	SCHOPPE CO., INC.
Address:	352 VAN BUREN AVE
City,State,Zip:	SALT LAKE CITY, UT 84115
Facility ID:	4000917
Release Id:	GRZ
Closed Date:	**04/29/1992**
Notification Date:	04/05/1991
Owner Name:	SCHOPPE CO INC
Owner Address:	352 VAN BUREN AVE
Owner City:	SALT LAKE CITY
Owner State:	UT
Owner Zip:	84115
Owner City,St,Zip:	SALT LAKE CITY, UT 84115
Project Manager:	[Rocky Stonestreet]

UST:

Facility ID:	3723
Tank ID:	1
Above Tank:	No
Alternate Tank ID:	1
Federal Regulated:	Yes
Owner Name:	SCHOPPE CO INC
Owner Address:	352 VAN BUREN AVE
Owner City,State,Zip:	SALT LAKE CITY, UT 84115
REG AST:	No
Tank Emergency:	No
Tank Status:	Permanently Out of Use
Tank Capacity:	3000
Substance Detected:	Gasoline
Substance Tested:	Not reported
Tank Material:	Asphalt Coated or Bare Steel
Tank Mod:	Lined Interior
Pipe Material:	Galvanized Steel
Pipe Mod:	None
Install Date:	1976-03-06 00:00:00
Closed Date:	1988-10-31 00:00:00
Closure Status:	Tank Removed from Ground
Complaint:	No
PST Fund:	No

SCHOPPE CO., INC. (Continued) **U000813435**

Other Type: Not reported

Facility:
Name: SCHOPPE CO., INC.
Address: 352 VAN BUREN AVE
City,State,Zip: SALT LAKE CITY, UT 84115
Facility ID: 3723
Northing: 4509856
Easting: 423891

C13 **WHITE AUTO PAINTING & BODY SHOP INC.** **RCRA NonGen / NLR** **1010335277**
SSE **1552 SOUTH 300 WEST** **UTD009102450**
< 1/8 **SALT LAKE CITY, UT 84115**
0.060 mi.
317 ft. **Site 2 of 3 in cluster C**

Relative:
Higher

Actual:
4232 ft.

RCRA Listings:

Date Form Received by Agency:		20070222
Handler Name:	WHITE AUTO PAINTING & BODY SHOP INC.	
Handler Address:		1552 SOUTH 300 WEST
Handler City,State,Zip:		SALT LAKE CITY, UT 84115
EPA ID:		UTD009102450
Contact Name:		TEARLE WHITE
Contact Address:		1552 SOUTH 300 WEST
Contact City,State,Zip:		SALT LAKE CITY, UT 84115
Contact Telephone:		801-486-1333
Contact Fax:		Not reported
Contact Email:		Not reported
Contact Title:		Not reported
EPA Region:		08
Land Type:		Not reported
Federal Waste Generator Description:		Not a generator, verified
Non-Notifier:		Not reported
Biennial Report Cycle:		Not reported
Accessibility:		Not reported
Active Site Indicator:		Not reported
State District Owner:		Not reported
State District:		Not reported
Mailing Address:		SOUTH 300 WEST
Mailing City,State,Zip:		SALT LAKE CITY, UT 84115
Owner Name:	Not reported	
Owner Type:		Not reported
Operator Name:	Not reported	
Operator Type:		Not reported
Short-Term Generator Activity:		No
Importer Activity:		No
Mixed Waste Generator:		No
Transporter Activity:		No
Transfer Facility Activity:		No
Recycler Activity with Storage:		No
Small Quantity On-Site Burner Exemption:		No
Smelting Melting and Refining Furnace Exemption:		No
Underground Injection Control:		No
Off-Site Waste Receipt:		No
Universal Waste Indicator:		No
Universal Waste Destination Facility:		No
Federal Universal Waste:		No

WHITE AUTO PAINTING & BODY SHOP INC. (Continued) **1010335277**

Active Site Fed-Reg Treatment Storage and Disposal Facility:	Not reported
Active Site Converter Treatment storage and Disposal Facility:	Not reported
Active Site State-Reg Treatment Storage and Disposal Facility:	Not reported
Active Site State-Reg Handler:	---
Federal Facility Indicator:	Not reported
Hazardous Secondary Material Indicator:	NN
Sub-Part K Indicator:	Not reported
Commercial TSD Indicator:	No
Treatment Storage and Disposal Type:	Not reported
2018 GPRA Permit Baseline:	Not on the Baseline
2018 GPRA Renewals Baseline:	Not on the Baseline
Permit Renewals Workload Universe:	Not reported
Permit Workload Universe:	Not reported
Permit Progress Universe:	Not reported
Post-Closure Workload Universe:	Not reported
Closure Workload Universe:	Not reported
202 GPRA Corrective Action Baseline:	No
Corrective Action Workload Universe:	No
Subject to Corrective Action Universe:	No
Non-TSDFs Where RCRA CA has Been Imposed Universe:	No
TSDFs Potentially Subject to CA Under 3004 (u)/(v) Universe:	No
TSDFs Only Subject to CA under Discretionary Auth Universe:	No
Corrective Action Priority Ranking:	No NCAPS ranking
Environmental Control Indicator:	No
Institutional Control Indicator:	No
Human Exposure Controls Indicator:	N/A
Groundwater Controls Indicator:	N/A
Operating TSDF Universe:	Not reported
Full Enforcement Universe:	Not reported
Significant Non-Complier Universe:	No
Unaddressed Significant Non-Complier Universe:	No
Addressed Significant Non-Complier Universe:	No
Significant Non-Complier With a Compliance Schedule Universe:	No
Financial Assurance Required:	Not reported
Handler Date of Last Change:	20070313
Recognized Trader-Importer:	No
Recognized Trader-Exporter:	No
Importer of Spent Lead Acid Batteries:	No
Exporter of Spent Lead Acid Batteries:	No
Recycler Activity Without Storage:	Not reported
Manifest Broker:	Not reported
Sub-Part P Indicator:	No

Hazardous Waste Summary:

Waste Code:	F003
Waste Description:	THE FOLLOWING SPENT NONHALOGENATED SOLVENTS: XYLENE, ACETONE, ETHYL ACETATE, ETHYL BENZENE, ETHYL ETHER, METHYL ISOBUTYL KETONE, N-BUTYL ALCOHOL, CYCLOHEXANONE, AND METHANOL; ALL SPENT SOLVENT MIXTURES/BLENDS CONTAINING, BEFORE USE, ONLY THE ABOVE SPENT NONHALOGENATED SOLVENTS; AND ALL SPENT SOLVENT MIXTURES/BLENDS CONTAINING, BEFORE USE, ONE OR MORE OF THE ABOVE NONHALOGENATED SOLVENTS, AND A TOTAL OF TEN PERCENT OR MORE (BY VOLUME) OF ONE OR MORE OF THOSE SOLVENTS LISTED IN F001, F002, F004, AND F005; AND STILL BOTTOMS FROM THE RECOVERY OF THESE SPENT SOLVENTS AND SPENT SOLVENT MIXTURES.

WHITE AUTO PAINTING & BODY SHOP INC. (Continued) **1010335277**

Waste Code: F005
Waste Description: THE FOLLOWING SPENT NONHALOGENATED SOLVENTS: TOLUENE, METHYL ETHYL KETONE, CARBON DISULFIDE, ISOBUTANOL, PYRIDINE, BENZENE, 2-ETHOXYETHANOL, AND 2-NITROPROPANE; ALL SPENT SOLVENT MIXTURES/BLENDS CONTAINING, BEFORE USE, A TOTAL OF TEN PERCENT OR MORE (BY VOLUME) OF ONE OR MORE OF THE ABOVE NONHALOGENATED SOLVENTS OR THOSE SOLVENTS LISTED IN F001, F002, OR F004; AND STILL BOTTOMS FROM THE RECOVERY OF THESE SPENT SOLVENTS AND SPENT SOLVENT MIXTURES.

Historic Generators:

Receive Date:	20070222
Handler Name:	WHITE AUTO PAINTING & BODY SHOP INC.
Federal Waste Generator Description:	Not a generator, verified
State District Owner:	Not reported
Large Quantity Handler of Universal Waste:	No
Recognized Trader Importer:	No
Recognized Trader Exporter:	No
Spent Lead Acid Battery Importer:	No
Spent Lead Acid Battery Exporter:	No
Current Record:	Yes
Non Storage Recycler Activity:	Not reported
Electronic Manifest Broker:	Not reported

Receive Date:	19850918
Handler Name:	WHITE AUTO PAINTING & BODY SHOP INC.
Federal Waste Generator Description:	Not a generator, verified
State District Owner:	Not reported
Large Quantity Handler of Universal Waste:	No
Recognized Trader Importer:	No
Recognized Trader Exporter:	No
Spent Lead Acid Battery Importer:	No
Spent Lead Acid Battery Exporter:	No
Current Record:	No
Non Storage Recycler Activity:	Not reported
Electronic Manifest Broker:	Not reported

List of NAICS Codes and Descriptions:

NAICS Codes:	No NAICS Codes Found

Facility Has Received Notices of Violation:

Found Violation:	Yes
Agency Which Determined Violation:	State
Violation Short Description:	Generators - General
Date Violation was Determined:	19890201
Actual Return to Compliance Date:	19890419
Return to Compliance Qualifier:	Observed
Violation Responsible Agency:	State
Scheduled Compliance Date:	19890415
Enforcement Identifier:	002
Date of Enforcement Action:	19890228
Enforcement Responsible Agency:	State
Enforcement Docket Number:	Not reported
Enforcement Attorney:	Not reported
Corrective Action Component:	No
Appeal Initiated Date:	Not reported
Appeal Resolution Date:	Not reported

WHITE AUTO PAINTING & BODY SHOP INC. (Continued) **1010335277**

Disposition Status Date: Not reported
Disposition Status: Not reported
Disposition Status Description: Not reported
Consent/Final Order Sequence Number: Not reported
Consent/Final Order Respondent Name: Not reported
Consent/Final Order Lead Agency: Not reported
Enforcement Type: WRITTEN INFORMAL
Enforcement Responsible Person: Not reported
Enforcement Responsible Sub-Organization: Not reported
SEP Sequence Number: Not reported
SEP Expenditure Amount: Not reported
SEP Scheduled Completion Date: Not reported
SEP Actual Date: Not reported
SEP Defaulted Date: Not reported
SEP Type: Not reported
SEP Type Description: Not reported
Proposed Amount: Not reported
Final Monetary Amount: Not reported
Paid Amount: Not reported
Final Count: Not reported
Final Amount: Not reported

Found Violation: Yes
Agency Which Determined Violation: State
Violation Short Description: Generators - General
Date Violation was Determined: 19860312
Actual Return to Compliance Date: 19860410
Return to Compliance Qualifier: Observed
Violation Responsible Agency: State
Scheduled Compliance Date: 19860407
Enforcement Identifier: 001
Date of Enforcement Action: 19860317
Enforcement Responsible Agency: State
Enforcement Docket Number: Not reported
Enforcement Attorney: Not reported
Corrective Action Component: No
Appeal Initiated Date: Not reported
Appeal Resolution Date: Not reported
Disposition Status Date: Not reported
Disposition Status: Not reported
Disposition Status Description: Not reported
Consent/Final Order Sequence Number: Not reported
Consent/Final Order Respondent Name: Not reported
Consent/Final Order Lead Agency: Not reported
Enforcement Type: WRITTEN INFORMAL
Enforcement Responsible Person: Not reported
Enforcement Responsible Sub-Organization: Not reported
SEP Sequence Number: Not reported
SEP Expenditure Amount: Not reported
SEP Scheduled Completion Date: Not reported
SEP Actual Date: Not reported
SEP Defaulted Date: Not reported
SEP Type: Not reported
SEP Type Description: Not reported
Proposed Amount: Not reported
Final Monetary Amount: Not reported
Paid Amount: Not reported

WHITE AUTO PAINTING & BODY SHOP INC. (Continued) **1010335277**

Final Count: Not reported
Final Amount: Not reported

Evaluation Action Summary:
Evaluation Date: 19890201
Evaluation Responsible Agency: State
Found Violation: Yes
Evaluation Type Description: COMPLIANCE EVALUATION INSPECTION ON-SITE
Evaluation Responsible Person Identifier: JPL
Evaluation Responsible Sub-Organization: Not reported
Actual Return to Compliance Date: 19890419
Scheduled Compliance Date: 19890415
Date of Request: Not reported
Date Response Received: Not reported
Request Agency: Not reported
Former Citation: Not reported

Evaluation Date: 19860312
Evaluation Responsible Agency: State
Found Violation: Yes
Evaluation Type Description: FOCUSED COMPLIANCE INSPECTION
Evaluation Responsible Person Identifier: XXX
Evaluation Responsible Sub-Organization: Not reported
Actual Return to Compliance Date: 19860410
Scheduled Compliance Date: 19860407
Date of Request: Not reported
Date Response Received: Not reported
Request Agency: Not reported
Former Citation: Not reported

D14 **BECK CO RADIATOR REPR** **EDR Hist Auto** **1014170091**
ESE **280 PARAMOUNT AVE** **N/A**
< 1/8 **SALT LAKE (County), UT 84115**
0.061 mi.
323 ft. **Site 1 of 2 in cluster D**

Relative: EDR Hist Auto
Higher

Actual: **4233 ft.**

Year:	Name:	Type:
1961	BECK CO WLDRS	RADIATOR REPAIRING
1961	BECK CO WLDRS	AUTOMOBILE RADIATOR REPAIRERS
1969	BECK CO	Automotive Repair Shops, NEC
1970	BECK CO	Automotive Repair Shops, NEC
1971	BECK CO RADIATOR REPR	AUTOMOBILE RADIATOR REPAIRERS
1971	BECK CO	Automotive Repair Shops, NEC
1972	BECK CO	Automotive Repair Shops, NEC
1973	BECK CO	Automotive Repair Shops, NEC
1974	BECK CO	Automotive Repair Shops, NEC
1976	BECK CO RADIATOR REPR	AUTOMOBILE RADIATOR REPAIRERS
1976	BECK COMPANY INC	Automotive Repair Shops, NEC
1977	BECK COMPANY INC	Automotive Repair Shops, NEC
1978	BECK COMPANY INC	Automotive Repair Shops, NEC
1979	BECK COMPANY INC	Automotive Repair Shops, NEC
1980	BECK COMPANY INC	Automotive Repair Shops, NEC
1981	BECK CO RADIATOR REPR	AUTOMOBILE RADIATOR REPAIRERS
1982	BECK COMPANY INC	Automotive Repair Shops, NEC

BECK CO RADIATOR REPR (Continued) **1014170091**

1983 BECK COMPANY INC Automotive Repair Shops, NEC

E15 **E & R REPAIRS AUTO RPR & SERV** **EDR Hist Auto** **1014189861**
NW **339 WHITNEY AVE** **N/A**
< 1/8 **SALT LAKE CITY, UT 84115**
0.062 mi.
328 ft. **Site 1 of 3 in cluster E**

Relative: EDR Hist Auto
Lower

Actual:
4230 ft.

Year:	Name:	Type:
1978	VICKERS TRUCK EQUIPMENT CO*	General Automotive Repair Shops
1979	VICKERS TRUCK EQUIPMENT CO*	General Automotive Repair Shops
1980	VICKERS TRUCK EQUIPMENT CO*	Motor Vehicle Supplies And New Parts
1982	VICKERS TRUCK EQUIPMENT CO*	Motor Vehicle Supplies And New Parts
1983	VICKERS TRUCK EQUIPMENT CO*	Motor Vehicle Supplies And New Parts
1985	VICKERS TRUCK EQUIPMENT CO*	Motor Vehicle Supplies And New Parts
1986	VICKERS TRUCK EQUIPMENT CO*	Motor Vehicle Supplies And New Parts
1987	VICKERS TRUCK EQUIPMENT CO	Motor Vehicle Supplies And New Parts
1988	VICKERS TRUCK EQUIPMENT CO	Motor Vehicle Supplies And New Parts
1989	VICKERS TRUCK EQUIPMENT CO	Automotive Supplies And Parts
2000	RICHARDS GARAGE	General Automotive Repair Shops
2001	RICHARDS GARAGE	General Automotive Repair Shops
2002	RICHARDS GARAGE	General Automotive Repair Shops
2005	E&R AUTO REPAIRS	General Automotive Repair Shops
2007	E & R REPAIRS AUTO RPR & SERV	AUTOMOBILE REPAIRING & SERVICE
2007	NOS KAR AUTO TECH	General Automotive Repair Shops
2008	NOS KAR AUTO TECH	General Automotive Repair Shops

C16 **OLSON CONST. CO. PROPERTY** **UT LUST** **U003150253**
SSE **1549 S 300 W** **UT UST** **N/A**
< 1/8 **SALT LAKE CITY, UT 84115**
0.071 mi.
377 ft. **Site 3 of 3 in cluster C**

Relative: LUST:
Higher

Actual:
4233 ft.

Name:	OLSON CONST. CO. PROPERTY
Address:	1549 S 300 W
City,State,Zip:	SALT LAKE CITY, UT 84115
Facility ID:	4000669
Release Id:	FOL
Closed Date:	**08/13/1992**
Notification Date:	03/08/1990
Owner Name:	HAFERS INC
Owner Address:	1563 S 300 W
Owner City:	SALT LAKE CITY
Owner State:	UT
Owner Zip:	84115
Owner City,St,Zip:	SALT LAKE CITY, UT 84115
Project Manager:	[Ben Anderson]

UST:

Facility ID:	3502
Tank ID:	1
Above Tank:	No
Alternate Tank ID:	1

OLSON CONST. CO. PROPERTY (Continued) **U003150253**

Federal Regulated:	Yes
Owner Name:	HAFERS INC
Owner Address:	1563 S 300 W
Owner City,State,Zip:	SALT LAKE CITY, UT 84115
REG AST:	No
Tank Emergency:	No
Tank Status:	Permanently Out of Use
Tank Capacity:	1000
Substance Detected:	Gasoline
Substance Tested:	Not reported
Tank Material:	Asphalt Coated or Bare Steel
Tank Mod:	None
Pipe Material:	Unknown
Pipe Mod:	None
Install Date:	1966-05-03 00:00:00
Closed Date:	1989-12-20 00:00:00
Closure Status:	Tank Removed from Ground
Complaint:	No
PST Fund:	No
Other Type:	Not reported

Facility:

Name:	OLSON CONST. CO. PROPERTY
Address:	1549 S 300 W
City,State,Zip:	SALT LAKE CITY, UT 84115
Facility ID:	3502
Northing:	4509802
Easting:	424061

E17 **VICKER'S TRUCK EQUIPMENT** **UT LUST** **U000559210**
WNW **375 W WHITNEY RD** **UT UST** **N/A**
< 1/8 **SALT LAKE CITY, UT 84115**
0.076 mi.
400 ft. **Site 2 of 3 in cluster E**

Relative:
Lower

Actual:
4229 ft.

LUST:

Name:	VICKER'S TRUCK EQUIPMENT
Address:	375 W WHITNEY RD
City,State,Zip:	SALT LAKE CITY, UT 84115
Facility ID:	4001571
Release Id:	FOR
Closed Date:	**12/15/1999**
Notification Date:	03/13/1990
Owner Name:	RLF ENTRPRISES
Owner Address:	5205 S 300 W
Owner City:	MURRAY
Owner State:	UT
Owner Zip:	84107
Owner City,St,Zip:	MURRAY, UT 84107
Project Manager:	[John Menatti]

UST:

Facility ID:	4310
Tank ID:	1
Above Tank:	No
Alternate Tank ID:	1
Federal Regulated:	Yes

VICKER'S TRUCK EQUIPMENT (Continued) **U000559210**

Owner Name:	RLF ENTRPRISES
Owner Address:	5205 S 300 W
Owner City,State,Zip:	MURRAY, UT 84107
REG AST:	No
Tank Emergency:	No
Tank Status:	Permanently Out of Use
Tank Capacity:	1000
Substance Detected:	Gasoline
Substance Tested:	Not reported
Tank Material:	Asphalt Coated or Bare Steel
Tank Mod:	None
Pipe Material:	Unknown
Pipe Mod:	None
Install Date:	1910-01-01 00:00:00
Closed Date:	1990-03-12 00:00:00
Closure Status:	Tank Removed from Ground
Complaint:	No
PST Fund:	No
Other Type:	Not reported

Facility:

Name:	VICKER'S TRUCK EQUIPMENT
Address:	375 W WHITNEY RD
City,State,Zip:	SALT LAKE CITY, UT 84115
Facility ID:	4310
Northing:	4510041
Easting:	423853

Facility ID:	4310
Tank ID:	2
Above Tank:	No
Alternate Tank ID:	2
Federal Regulated:	Yes
Owner Name:	RLF ENTRPRISES
Owner Address:	5205 S 300 W
Owner City,State,Zip:	MURRAY, UT 84107
REG AST:	No
Tank Emergency:	No
Tank Status:	Permanently Out of Use
Tank Capacity:	1000
Substance Detected:	Diesel
Substance Tested:	Not reported
Tank Material:	Asphalt Coated or Bare Steel
Tank Mod:	None
Pipe Material:	Unknown
Pipe Mod:	None
Install Date:	1910-01-01 00:00:00
Closed Date:	1990-03-12 00:00:00
Closure Status:	Tank Removed from Ground
Complaint:	No
PST Fund:	No
Other Type:	Not reported

Facility:

Name:	VICKER'S TRUCK EQUIPMENT
Address:	375 W WHITNEY RD
City,State,Zip:	SALT LAKE CITY, UT 84115

VICKER'S TRUCK EQUIPMENT (Continued) **U000559210**

Facility ID: 4310
Northing: 4510041
Easting: 423853

Facility ID: 4310
Tank ID: 3
Above Tank: No
Alternate Tank ID: 3
Federal Regulated: Yes
Owner Name: RLF ENTRPRISES
Owner Address: 5205 S 300 W
Owner City,State,Zip: MURRAY, UT 84107
REG AST: No
Tank Emergency: No
Tank Status: Permanently Out of Use
Tank Capacity: 250
Substance Detected: Used Oil
Substance Tested: Not reported
Tank Material: Asphalt Coated or Bare Steel
Tank Mod: None
Pipe Material: Unknown
Pipe Mod: None
Install Date: 1980-01-01 00:00:00
Closed Date: 1990-03-12 00:00:00
Closure Status: Tank Removed from Ground
Complaint: No
PST Fund: No
Other Type: Not reported

Facility:
Name: VICKER'S TRUCK EQUIPMENT
Address: 375 W WHITNEY RD
City,State,Zip: SALT LAKE CITY, UT 84115
Facility ID: 4310
Northing: 4510041
Easting: 423853

Facility ID: 4310
Tank ID: 4
Above Tank: No
Alternate Tank ID: 4
Federal Regulated: Yes
Owner Name: RLF ENTRPRISES
Owner Address: 5205 S 300 W
Owner City,State,Zip: MURRAY, UT 84107
REG AST: No
Tank Emergency: No
Tank Status: Permanently Out of Use
Tank Capacity: 120
Substance Detected: Gasoline
Substance Tested: Not reported
Tank Material: Asphalt Coated or Bare Steel
Tank Mod: None
Pipe Material: Unknown
Pipe Mod: None
Install Date: 1910-01-01 00:00:00

VICKER'S TRUCK EQUIPMENT (Continued) **U000559210**

Closed Date:	1990-03-12 00:00:00
Closure Status:	Tank Removed from Ground
Complaint:	No
PST Fund:	No
Other Type:	Not reported

Facility:

Name:	VICKER'S TRUCK EQUIPMENT
Address:	375 W WHITNEY RD
City,State,Zip:	SALT LAKE CITY, UT 84115
Facility ID:	4310
Northing:	4510041
Easting:	423853

E18 **ROB SCHMIDT BODY & PAINT LETTERING & GRAPHING** **RCRA-VSQG** **1016145154**
WNW **375 WHITNEY AVENUE** **UTR000012674**
< 1/8 **SALT LAKE CITY, UT 84115**
0.076 mi.
400 ft. **Site 3 of 3 in cluster E**

Relative: **Lower**

Actual: **4229 ft.**

RCRA Listings:

Date Form Received by Agency:	20130514
Handler Name:	ROB SCHMIDT BODY & PAINT LETTERING & GRAPHING
Handler Address:	375 WHITNEY AVENUE
Handler City,State,Zip:	SALT LAKE CITY, UT 84115
EPA ID:	UTR000012674
Contact Name:	DENNIS DRAPER
Contact Address:	375 WHITNEY AVENUE
Contact City,State,Zip:	SALT LAKE CITY, UT 84115
Contact Telephone:	801-486-7627
Contact Fax:	Not reported
Contact Email:	Not reported
Contact Title:	SHOP MANAGER
EPA Region:	08
Land Type:	Private
Federal Waste Generator Description:	Conditionally Exempt Small Quantity Generator
Non-Notifier:	Not reported
Biennial Report Cycle:	Not reported
Accessibility:	Not reported
Active Site Indicator:	Handler Activities
State District Owner:	Not reported
State District:	Not reported
Mailing Address:	375 WHITNEY AVENUE
Mailing City,State,Zip:	SALT LAKE CITY, UT 84115
Owner Name:	ROB SCHMIDT JR.
Owner Type:	Private
Operator Name:	ROB SCHMIDT BODY & PAINT
Operator Type:	Private
Short-Term Generator Activity:	No
Importer Activity:	No
Mixed Waste Generator:	No
Transporter Activity:	No
Transfer Facility Activity:	No
Recycler Activity with Storage:	No
Small Quantity On-Site Burner Exemption:	No
Smelting Melting and Refining Furnace Exemption:	No
Underground Injection Control:	No

ROB SCHMIDT BODY & PAINT LETTERING & GRAPHING (Continued) **1016145154**

Off-Site Waste Receipt:	No
Universal Waste Indicator:	No
Universal Waste Destination Facility:	No
Federal Universal Waste:	No
Active Site Fed-Reg Treatment Storage and Disposal Facility:	Not reported
Active Site Converter Treatment storage and Disposal Facility:	Not reported
Active Site State-Reg Treatment Storage and Disposal Facility:	Not reported
Active Site State-Reg Handler:	---
Federal Facility Indicator:	Not reported
Hazardous Secondary Material Indicator:	NN
Sub-Part K Indicator:	Not reported
Commercial TSD Indicator:	No
Treatment Storage and Disposal Type:	Not reported
2018 GPRA Permit Baseline:	Not on the Baseline
2018 GPRA Renewals Baseline:	Not on the Baseline
Permit Renewals Workload Universe:	Not reported
Permit Workload Universe:	Not reported
Permit Progress Universe:	Not reported
Post-Closure Workload Universe:	Not reported
Closure Workload Universe:	Not reported
202 GPRA Corrective Action Baseline:	No
Corrective Action Workload Universe:	No
Subject to Corrective Action Universe:	No
Non-TSDFs Where RCRA CA has Been Imposed Universe:	No
TSDFs Potentially Subject to CA Under 3004 (u)/(v) Universe:	No
TSDFs Only Subject to CA under Discretionary Auth Universe:	No
Corrective Action Priority Ranking:	No NCAPS ranking
Environmental Control Indicator:	No
Institutional Control Indicator:	No
Human Exposure Controls Indicator:	N/A
Groundwater Controls Indicator:	N/A
Operating TSDF Universe:	Not reported
Full Enforcement Universe:	Not reported
Significant Non-Complier Universe:	No
Unaddressed Significant Non-Complier Universe:	No
Addressed Significant Non-Complier Universe:	No
Significant Non-Complier With a Compliance Schedule Universe:	No
Financial Assurance Required:	Not reported
Handler Date of Last Change:	20130614
Recognized Trader-Importer:	No
Recognized Trader-Exporter:	No
Importer of Spent Lead Acid Batteries:	No
Exporter of Spent Lead Acid Batteries:	No
Recycler Activity Without Storage:	Not reported
Manifest Broker:	Not reported
Sub-Part P Indicator:	No

Hazardous Waste Summary:

Waste Code:	D001
Waste Description:	IGNITABLE WASTE

Handler - Owner Operator:

Owner/Operator Indicator:	Operator
Owner/Operator Name:	ROB SCHMIDT BODY & PAINT
Legal Status:	Private

ROB SCHMIDT BODY & PAINT LETTERING & GRAPHING (Continued) **1016145154**

Date Became Current:	20090101
Date Ended Current:	Not reported
Owner/Operator Address:	375 WHITNEY AVENUE
Owner/Operator City,State,Zip:	SALT LAKE CITY, UT 84115
Owner/Operator Telephone:	801-486-7627
Owner/Operator Telephone Ext:	Not reported
Owner/Operator Fax:	Not reported
Owner/Operator Email:	Not reported
Owner/Operator Indicator:	Owner
Owner/Operator Name: ROB SCHMIDT JR.	
Legal Status:	Private
Date Became Current:	20090101
Date Ended Current:	Not reported
Owner/Operator Address:	375 WHITNEY AVENUE
Owner/Operator City,State,Zip:	SALT LAKE CITY, UT 84115
Owner/Operator Telephone:	801-486-7627
Owner/Operator Telephone Ext:	Not reported
Owner/Operator Fax:	Not reported
Owner/Operator Email:	Not reported

Historic Generators:

Receive Date:	20130514
Handler Name:	ROB SCHMIDT BODY & PAINT LETTERING & GRAPHING
Federal Waste Generator Description:	Conditionally Exempt Small Quantity Generator
State District Owner:	Not reported
Large Quantity Handler of Universal Waste:	No
Recognized Trader Importer:	No
Recognized Trader Exporter:	No
Spent Lead Acid Battery Importer:	No
Spent Lead Acid Battery Exporter:	No
Current Record:	Yes
Non Storage Recycler Activity:	Not reported
Electronic Manifest Broker:	Not reported

List of NAICS Codes and Descriptions:

NAICS Code:	811121
NAICS Description:	AUTOMOTIVE BODY, PAINT, AND INTERIOR REPAIR AND MAINTENANCE

Facility Has Received Notices of Violations:

Violations:	No Violations Found

Evaluation Action Summary:

Evaluations:	No Evaluations Found

D19 **WESLEY GREEN ROOFING** **UT UST** **U003150315**
ESE **245 WEST PARAMOUNT** **N/A**
< 1/8 **SALT LAKE CITY, UT 84115**
0.078 mi.
414 ft. **Site 2 of 2 in cluster D**

Relative: **Higher**

Actual: **4234 ft.**

UST:

Facility ID:	4746
Tank ID:	1
Above Tank:	No
Alternate Tank ID:	1
Federal Regulated:	Yes
Owner Name:	WESLEY GREEN ROOFING
Owner Address:	245 W PARAMOUNT
Owner City,State,Zip:	SALT LAKE CITY, UT 84115
REG AST:	No
Tank Emergency:	No
Tank Status:	Permanently Out of Use
Tank Capacity:	10000
Substance Detected:	Gasoline
Substance Tested:	Not reported
Tank Material:	Not Listed
Tank Mod:	None
Pipe Material:	Not Listed
Pipe Mod:	None
Install Date:	1975-01-01 00:00:00
Closed Date:	1995-08-29 00:00:00
Closure Status:	Tank Removed from Ground
Complaint:	No
PST Fund:	No
Other Type:	Not reported

Facility:

Name:	WESLEY GREEN ROOFING
Address:	245 WEST PARAMOUNT
City,State,Zip:	SALT LAKE CITY, UT 84115
Facility ID:	4746
Northing:	4509865
Easting:	424162.75

F20 **PALMER BROS SHOP** **EDR Hist Auto** **1014167919**
West **395 W 15TH S** **N/A**
< 1/8 **SALT LAKE CITY, UT**
0.087 mi.
457 ft. **Site 1 of 5 in cluster F**

Relative: **Lower**

Actual: **4229 ft.**

EDR Hist Auto

Year:	Name:	Type:
1965	PALMER BROS SHOP	AUTOMOBILE REPAIRING

F21 **SALT LAKE DIESEL INC TRUCK REPR** **EDR Hist Auto** **1014182610**
West **395 W 15TH SOUTH ST** **N/A**
< 1/8 **SALT LAKE CITY, UT 84115**
0.098 mi.
518 ft. **Site 2 of 5 in cluster F**

Relative: EDR Hist Auto
Lower

Actual: Year: Name: Type:
4229 ft. 1971 SALT LAKE DIESEL INC TRUCK REPR AUTOMOBILE REPAIRING

F22 **DUTSON & VAN MATRE TRUCK & AUTO REPR** **EDR Hist Auto** **1014161535**
West **406 W 15TH SOUTH ST** **N/A**
< 1/8 **SALT LAKE (County), UT 84115**
0.104 mi.
549 ft. **Site 3 of 5 in cluster F**

Relative: EDR Hist Auto
Lower

Actual: Year: Name: Type:
4229 ft. 1981 DUTSON & VAN MATRE TRUCK & AUTO AUTOMOBILE REPAIRING
1985 DUTSON & VAN MATRE TRUCK & AUTO AUTOMOBILE REPAIRING
1990 DUTSON & VAN MATRE TRUCK & AUTO AUTOMOBILE REPAIRING

F23 **ADVANCED FOUR WHEEL DRIVE SYSTEMS AUTO & TRK REPRS** **EDR Hist Auto** **1014183613**
West **431 W 15TH SOUTH ST** **N/A**
< 1/8 **SALT LAKE (County), UT 84115**
0.112 mi.
593 ft. **Site 4 of 5 in cluster F**

Relative: EDR Hist Auto
Lower

Actual: Year: Name: Type:
4229 ft. 1990 ADVANCED FOUR WHEEL DRIVE SYSTE AUTOMOBILE REPAIRING

---

24 **METALS FINISHING INC** **RCRA-VSQG** **1000149321**
SSE **1578 SOUTH 300 WEST** **UTD047639067**
< 1/8 **SALT LAKE CITY, UT 84115**
0.113 mi.
598 ft.

Relative: RCRA Listings:
Higher

Actual:
4233 ft.

Date Form Received by Agency:		20100811
Handler Name:	METALS FINISHING INC	
Handler Address:		1578 SOUTH 300 WEST
Handler City,State,Zip:		SALT LAKE CITY, UT 84115
EPA ID:		UTD047639067
Contact Name:		KEITH HEPWORTH
Contact Address:		1578 SOUTH 300 WEST
Contact City,State,Zip:		SALT LAKE CITY, UT 84115
Contact Telephone:		801-485-9385
Contact Fax:		Not reported
Contact Email:		Not reported
Contact Title:		PRESIDENT
EPA Region:		08
Land Type:		Private
Federal Waste Generator Description:		Conditionally Exempt Small Quantity Generator

METALS FINISHING INC (Continued) **1000149321**

Non-Notifier:		Not reported
Biennial Report Cycle:		Not reported
Accessibility:		Not reported
Active Site Indicator:		Handler Activities
State District Owner:		Not reported
State District:		Not reported
Mailing Address:		300 WEST
Mailing City,State,Zip:		SALT LAKE CITY, UT 84115
Owner Name:	KEITH HEPWORTH	
Owner Type:		Private
Operator Name:	METALS FINISHING INC.	
Operator Type:		Private
Short-Term Generator Activity:		No
Importer Activity:		No
Mixed Waste Generator:		No
Transporter Activity:		No
Transfer Facility Activity:		No
Recycler Activity with Storage:		No
Small Quantity On-Site Burner Exemption:		No
Smelting Melting and Refining Furnace Exemption:		No
Underground Injection Control:		No
Off-Site Waste Receipt:		No
Universal Waste Indicator:		No
Universal Waste Destination Facility:		No
Federal Universal Waste:		No
Active Site Fed-Reg Treatment Storage and Disposal Facility:		Not reported
Active Site Converter Treatment storage and Disposal Facility:		Not reported
Active Site State-Reg Treatment Storage and Disposal Facility:		Not reported
Active Site State-Reg Handler:		---
Federal Facility Indicator:		Not reported
Hazardous Secondary Material Indicator:		NN
Sub-Part K Indicator:		Not reported
Commercial TSD Indicator:		No
Treatment Storage and Disposal Type:		Not reported
2018 GPRA Permit Baseline:		Not on the Baseline
2018 GPRA Renewals Baseline:		Not on the Baseline
Permit Renewals Workload Universe:		Not reported
Permit Workload Universe:		Not reported
Permit Progress Universe:		Not reported
Post-Closure Workload Universe:		Not reported
Closure Workload Universe:		Not reported
202 GPRA Corrective Action Baseline:		No
Corrective Action Workload Universe:		No
Subject to Corrective Action Universe:		No
Non-TSDFs Where RCRA CA has Been Imposed Universe:		No
TSDFs Potentially Subject to CA Under 3004 (u)/(v) Universe:		No
TSDFs Only Subject to CA under Discretionary Auth Universe:		No
Corrective Action Priority Ranking:		No NCAPS ranking
Environmental Control Indicator:		No
Institutional Control Indicator:		No
Human Exposure Controls Indicator:		N/A
Groundwater Controls Indicator:		N/A
Operating TSDF Universe:		Not reported
Full Enforcement Universe:		Not reported
Significant Non-Complier Universe:		No
Unaddressed Significant Non-Complier Universe:		No
Addressed Significant Non-Complier Universe:		No

METALS FINISHING INC (Continued) **1000149321**

Significant Non-Complier With a Compliance Schedule Universe:	No
Financial Assurance Required:	Not reported
Handler Date of Last Change:	20130613
Recognized Trader-Importer:	No
Recognized Trader-Exporter:	No
Importer of Spent Lead Acid Batteries:	No
Exporter of Spent Lead Acid Batteries:	No
Recycler Activity Without Storage:	Not reported
Manifest Broker:	Not reported
Sub-Part P Indicator:	No

Hazardous Waste Summary:

Waste Code:	F018
Waste Description:	Not Defined

Handler - Owner Operator:

Owner/Operator Indicator:	Operator
Owner/Operator Name: METALS FINISHING INC.	
Legal Status:	Private
Date Became Current:	19800811
Date Ended Current:	Not reported
Owner/Operator Address:	1578 SOUTH 300 WEST
Owner/Operator City,State,Zip:	SALT LAKE CITY, UT 84115
Owner/Operator Telephone:	801-485-9385
Owner/Operator Telephone Ext:	Not reported
Owner/Operator Fax:	Not reported
Owner/Operator Email:	Not reported

Owner/Operator Indicator:	Owner
Owner/Operator Name: KEITH HEPWORTH	
Legal Status:	Private
Date Became Current:	19800811
Date Ended Current:	Not reported
Owner/Operator Address:	1578 SOUTH 300 WEST
Owner/Operator City,State,Zip:	SALT LAKE CITY, UT 84115
Owner/Operator Telephone:	801-485-9385
Owner/Operator Telephone Ext:	Not reported
Owner/Operator Fax:	Not reported
Owner/Operator Email:	Not reported

Historic Generators:

Receive Date:	19800811
Handler Name: METALS FINISHING INC	
Federal Waste Generator Description:	Small Quantity Generator
State District Owner:	Not reported
Large Quantity Handler of Universal Waste:	No
Recognized Trader Importer:	No
Recognized Trader Exporter:	No
Spent Lead Acid Battery Importer:	No
Spent Lead Acid Battery Exporter:	No
Current Record:	No
Non Storage Recycler Activity:	Not reported
Electronic Manifest Broker:	Not reported

Receive Date:	20100811

METALS FINISHING INC (Continued) **1000149321**

Handler Name: METALS FINISHING INC
Federal Waste Generator Description: Conditionally Exempt Small Quantity Generator
State District Owner: Not reported
Large Quantity Handler of Universal Waste: No
Recognized Trader Importer: No
Recognized Trader Exporter: No
Spent Lead Acid Battery Importer: No
Spent Lead Acid Battery Exporter: No
Current Record: Yes
Non Storage Recycler Activity: Not reported
Electronic Manifest Broker: Not reported

List of NAICS Codes and Descriptions:
NAICS Code: 33991
NAICS Description: JEWELRY AND SILVERWARE MANUFACTURING

Facility Has Received Notices of Violation:
Found Violation: No
Agency Which Determined Violation: Not reported
Violation Short Description: Not reported
Date Violation was Determined: Not reported
Actual Return to Compliance Date: Not reported
Return to Compliance Qualifier: Not reported
Violation Responsible Agency: Not reported
Scheduled Compliance Date: Not reported
Enforcement Identifier: Not reported
Date of Enforcement Action: Not reported
Enforcement Responsible Agency: Not reported
Enforcement Docket Number: Not reported
Enforcement Attorney: Not reported
Corrective Action Component: Not reported
Appeal Initiated Date: Not reported
Appeal Resolution Date: Not reported
Disposition Status Date: Not reported
Disposition Status: Not reported
Disposition Status Description: Not reported
Consent/Final Order Sequence Number: Not reported
Consent/Final Order Respondent Name: Not reported
Consent/Final Order Lead Agency: Not reported
Enforcement Type: Not reported
Enforcement Responsible Person: Not reported
Enforcement Responsible Sub-Organization: Not reported
SEP Sequence Number: Not reported
SEP Expenditure Amount: Not reported
SEP Scheduled Completion Date: Not reported
SEP Actual Date: Not reported
SEP Defaulted Date: Not reported
SEP Type: Not reported
SEP Type Description: Not reported
Proposed Amount: Not reported
Final Monetary Amount: Not reported
Paid Amount: Not reported
Final Count: Not reported
Final Amount: Not reported

Found Violation: No

METALS FINISHING INC (Continued) **1000149321**

Agency Which Determined Violation:	Not reported
Violation Short Description:	Not reported
Date Violation was Determined:	Not reported
Actual Return to Compliance Date:	Not reported
Return to Compliance Qualifier:	Not reported
Violation Responsible Agency:	Not reported
Scheduled Compliance Date:	Not reported
Enforcement Identifier:	Not reported
Date of Enforcement Action:	Not reported
Enforcement Responsible Agency:	Not reported
Enforcement Docket Number:	Not reported
Enforcement Attorney:	Not reported
Corrective Action Component:	Not reported
Appeal Initiated Date:	Not reported
Appeal Resolution Date:	Not reported
Disposition Status Date:	Not reported
Disposition Status:	Not reported
Disposition Status Description:	Not reported
Consent/Final Order Sequence Number:	Not reported
Consent/Final Order Respondent Name:	Not reported
Consent/Final Order Lead Agency:	Not reported
Enforcement Type:	Not reported
Enforcement Responsible Person:	Not reported
Enforcement Responsible Sub-Organization:	Not reported
SEP Sequence Number:	Not reported
SEP Expenditure Amount:	Not reported
SEP Scheduled Completion Date:	Not reported
SEP Actual Date:	Not reported
SEP Defaulted Date:	Not reported
SEP Type:	Not reported
SEP Type Description:	Not reported
Proposed Amount:	Not reported
Final Monetary Amount:	Not reported
Paid Amount:	Not reported
Final Count:	Not reported
Final Amount:	Not reported

Found Violation:	No
Agency Which Determined Violation:	Not reported
Violation Short Description:	Not reported
Date Violation was Determined:	Not reported
Actual Return to Compliance Date:	Not reported
Return to Compliance Qualifier:	Not reported
Violation Responsible Agency:	Not reported
Scheduled Compliance Date:	Not reported
Enforcement Identifier:	Not reported
Date of Enforcement Action:	Not reported
Enforcement Responsible Agency:	Not reported
Enforcement Docket Number:	Not reported
Enforcement Attorney:	Not reported
Corrective Action Component:	Not reported
Appeal Initiated Date:	Not reported
Appeal Resolution Date:	Not reported
Disposition Status Date:	Not reported
Disposition Status:	Not reported
Disposition Status Description:	Not reported
Consent/Final Order Sequence Number:	Not reported

METALS FINISHING INC (Continued) **1000149321**

Consent/Final Order Respondent Name:	Not reported
Consent/Final Order Lead Agency:	Not reported
Enforcement Type:	Not reported
Enforcement Responsible Person:	Not reported
Enforcement Responsible Sub-Organization:	Not reported
SEP Sequence Number:	Not reported
SEP Expenditure Amount:	Not reported
SEP Scheduled Completion Date:	Not reported
SEP Actual Date:	Not reported
SEP Defaulted Date:	Not reported
SEP Type:	Not reported
SEP Type Description:	Not reported
Proposed Amount:	Not reported
Final Monetary Amount:	Not reported
Paid Amount:	Not reported
Final Count:	Not reported
Final Amount:	Not reported
Found Violation:	No
Agency Which Determined Violation:	Not reported
Violation Short Description:	Not reported
Date Violation was Determined:	Not reported
Actual Return to Compliance Date:	Not reported
Return to Compliance Qualifier:	Not reported
Violation Responsible Agency:	Not reported
Scheduled Compliance Date:	Not reported
Enforcement Identifier:	Not reported
Date of Enforcement Action:	Not reported
Enforcement Responsible Agency:	Not reported
Enforcement Docket Number:	Not reported
Enforcement Attorney:	Not reported
Corrective Action Component:	Not reported
Appeal Initiated Date:	Not reported
Appeal Resolution Date:	Not reported
Disposition Status Date:	Not reported
Disposition Status:	Not reported
Disposition Status Description:	Not reported
Consent/Final Order Sequence Number:	Not reported
Consent/Final Order Respondent Name:	Not reported
Consent/Final Order Lead Agency:	Not reported
Enforcement Type:	Not reported
Enforcement Responsible Person:	Not reported
Enforcement Responsible Sub-Organization:	Not reported
SEP Sequence Number:	Not reported
SEP Expenditure Amount:	Not reported
SEP Scheduled Completion Date:	Not reported
SEP Actual Date:	Not reported
SEP Defaulted Date:	Not reported
SEP Type:	Not reported
SEP Type Description:	Not reported
Proposed Amount:	Not reported
Final Monetary Amount:	Not reported
Paid Amount:	Not reported
Final Count:	Not reported
Final Amount:	Not reported
Found Violation:	No

METALS FINISHING INC (Continued) **1000149321**

Agency Which Determined Violation:	Not reported
Violation Short Description:	Not reported
Date Violation was Determined:	Not reported
Actual Return to Compliance Date:	Not reported
Return to Compliance Qualifier:	Not reported
Violation Responsible Agency:	Not reported
Scheduled Compliance Date:	Not reported
Enforcement Identifier:	Not reported
Date of Enforcement Action:	Not reported
Enforcement Responsible Agency:	Not reported
Enforcement Docket Number:	Not reported
Enforcement Attorney:	Not reported
Corrective Action Component:	Not reported
Appeal Initiated Date:	Not reported
Appeal Resolution Date:	Not reported
Disposition Status Date:	Not reported
Disposition Status:	Not reported
Disposition Status Description:	Not reported
Consent/Final Order Sequence Number:	Not reported
Consent/Final Order Respondent Name:	Not reported
Consent/Final Order Lead Agency:	Not reported
Enforcement Type:	Not reported
Enforcement Responsible Person:	Not reported
Enforcement Responsible Sub-Organization:	Not reported
SEP Sequence Number:	Not reported
SEP Expenditure Amount:	Not reported
SEP Scheduled Completion Date:	Not reported
SEP Actual Date:	Not reported
SEP Defaulted Date:	Not reported
SEP Type:	Not reported
SEP Type Description:	Not reported
Proposed Amount:	Not reported
Final Monetary Amount:	Not reported
Paid Amount:	Not reported
Final Count:	Not reported
Final Amount:	Not reported

Evaluation Action Summary:

Evaluation Date:	19850604
Evaluation Responsible Agency:	State
Found Violation:	No
Evaluation Type Description:	COMPLIANCE EVALUATION INSPECTION ON-SITE
Evaluation Responsible Person Identifier:	Not reported
Evaluation Responsible Sub-Organization:	Not reported
Actual Return to Compliance Date:	Not reported
Scheduled Compliance Date:	Not reported
Date of Request:	Not reported
Date Response Received:	Not reported
Request Agency:	Not reported
Former Citation:	Not reported

Evaluation Date:	20180329
Evaluation Responsible Agency:	State
Found Violation:	No
Evaluation Type Description:	COMPLIANCE ASSISTANCE VISIT
Evaluation Responsible Person Identifier:	JGP
Evaluation Responsible Sub-Organization:	Not reported

METALS FINISHING INC (Continued) **1000149321**

Actual Return to Compliance Date:	Not reported
Scheduled Compliance Date:	Not reported
Date of Request:	Not reported
Date Response Received:	Not reported
Request Agency:	Not reported
Former Citation:	Not reported
Evaluation Date:	20080523
Evaluation Responsible Agency:	State
Found Violation:	No
Evaluation Type Description:	COMPLIANCE ASSISTANCE VISIT
Evaluation Responsible Person Identifier:	ED
Evaluation Responsible Sub-Organization:	Not reported
Actual Return to Compliance Date:	Not reported
Scheduled Compliance Date:	Not reported
Date of Request:	Not reported
Date Response Received:	Not reported
Request Agency:	Not reported
Former Citation:	Not reported
Evaluation Date:	19890201
Evaluation Responsible Agency:	State
Found Violation:	No
Evaluation Type Description:	COMPLIANCE EVALUATION INSPECTION ON-SITE
Evaluation Responsible Person Identifier:	JTW
Evaluation Responsible Sub-Organization:	Not reported
Actual Return to Compliance Date:	Not reported
Scheduled Compliance Date:	Not reported
Date of Request:	Not reported
Date Response Received:	Not reported
Request Agency:	Not reported
Former Citation:	Not reported
Evaluation Date:	20100811
Evaluation Responsible Agency:	State
Found Violation:	No
Evaluation Type Description:	COMPLIANCE EVALUATION INSPECTION ON-SITE
Evaluation Responsible Person Identifier:	JGP
Evaluation Responsible Sub-Organization:	Not reported
Actual Return to Compliance Date:	Not reported
Scheduled Compliance Date:	Not reported
Date of Request:	Not reported
Date Response Received:	Not reported
Request Agency:	Not reported
Former Citation:	Not reported

F25 **WESTERN TRAILER REPAIR, INC.** **UT LUST U003150307**
WNW **1490 S 400 W** **UT UST N/A**
< 1/8 **SALT LAKE CITY, UT 84115**
0.115 mi.
607 ft. **Site 5 of 5 in cluster F**

Relative: LUST:
Lower

Name:	WESTERN TRAILER REPAIR, INC.
Address:	1490 S 400 W
City,State,Zip:	SALT LAKE CITY, UT 84115
Facility ID:	4001802

Actual:
4228 ft.

WESTERN TRAILER REPAIR, INC. (Continued) **U003150307**

Release Id:	HIY
Closed Date:	**09/21/1992**
Notification Date:	02/03/1992
Owner Name:	WESTERN TRAILER REPAIR INC
Owner Address:	1490 S 400 W
Owner City:	SALT LAKE CITY
Owner State:	UT
Owner Zip:	84115
Owner City,St,Zip:	SALT LAKE CITY, UT 84115
Project Manager:	[Ben Anderson]

UST:

Facility ID:	4534
Tank ID:	1
Above Tank:	No
Alternate Tank ID:	1
Federal Regulated:	Yes
Owner Name:	WESTERN TRAILER REPAIR INC
Owner Address:	1490 S 400 W
Owner City,State,Zip:	SALT LAKE CITY, UT 84115
REG AST:	No
Tank Emergency:	No
Tank Status:	Permanently Out of Use
Tank Capacity:	500
Substance Detected:	Used Oil
Substance Tested:	Not reported
Tank Material:	Unknown
Tank Mod:	None
Pipe Material:	Unknown
Pipe Mod:	None
Install Date:	1910-01-01 00:00:00
Closed Date:	1991-04-12 00:00:00
Closure Status:	Tank Removed from Ground
Complaint:	No
PST Fund:	No
Other Type:	Not reported

Facility:

Name:	WESTERN TRAILER REPAIR, INC.
Address:	1490 S 400 W
City,State,Zip:	SALT LAKE CITY, UT 84115
Facility ID:	4534
Northing:	4509984
Easting:	423766

---

26 **FONNESBECK AUTOWERKS AUTO** **EDR Hist Auto** **1014180652**
ESE **225 PARAMOUNT AVE** **N/A**
< 1/8 **SALT LAKE CITY, UT 84115**
0.121 mi.
640 ft.

Relative: EDR Hist Auto
Higher

Actual: Year: Name: Type:
4235 ft. 2007 FONNESBECK AUTOWERKS AUTO AUTOMOBILE REPAIRING & SERVICE

G27
NNW
< 1/8
0.125 mi.
658 ft.

RAMCO MACHINE AUTO REPRS
339 W 1410 SOUTH ST
SALT LAKE (County), UT 84115

Site 1 of 3 in cluster G

EDR Hist Auto | **1014182409** / **N/A**

Relative:
Lower

Actual:
4230 ft.

EDR Hist Auto

Year:	Name:	Type:
1990	RAMCO MACHINE AUTO REPRS	AUTOMOBILE REPAIRING
1992	RAMCO MACHINE	Automotive Repair Shops, NEC, NEC
1993	RAMCO MACHINE	Automotive Repair Shops, NEC, NEC
1994	RAMCO MACHINE	Automotive Repair Shops, NEC, NEC

28
ENE
1/8-1/4
0.131 mi.
693 ft.

FORMER MOLERWAY FREIGHT
234 W HIGH AVE (1475 S)
SALT LAKE CITY, UT 84115

UT LAST | **U003150317**
UT LUST | **N/A**
UT UST
UT AST

Relative:
Higher

Actual:
4234 ft.

LAST:

Name:	FORMER MOLERWAY FREIGHT
Address:	234 W HIGH AVE (1475 S)
City,State,Zip:	SALT LAKE CITY, UT
Facility ID:	4002073
Release ID:	MHQ
Site Type:	AST w/RP Lead (Agreement)
Federal Registered:	False
Date Closed:	**2/9/2010**

LUST:

Name:	FORMER MOLERWAY FREIGHT
Address:	234 W HIGH AVE (1475 S)
City,State,Zip:	SALT LAKE CITY, UT 84115
Facility ID:	4002073
Release Id:	MHQ
Closed Date:	**02/09/2010**
Notification Date:	09/14/2007
Owner Name:	WASATCH ADVANTAGE GROUP
Owner Address:	40 EAST GALLIVAN AVE
Owner City:	SALT LAKE CITY
Owner State:	UT
Owner Zip:	84111
Owner City,St,Zip:	SALT LAKE CITY, UT 84111
Project Manager:	[Melissa Turchi]

Name:	FORMER MOLERWAY FREIGHT
Address:	234 W HIGH AVE (1475 S)
City,State,Zip:	SALT LAKE CITY, UT 84115
Facility ID:	4002073
Release Id:	MHR
Closed Date:	**12/23/2008**
Notification Date:	09/14/2007
Owner Name:	WASATCH ADVANTAGE GROUP
Owner Address:	40 EAST GALLIVAN AVE
Owner City:	SALT LAKE CITY
Owner State:	UT
Owner Zip:	84111
Owner City,St,Zip:	SALT LAKE CITY, UT 84111

FORMER MOLERWAY FREIGHT (Continued) **U003150317**

Project Manager: [Melissa Turchi]

Name: FORMER MOLERWAY FREIGHT
Address: 234 W HIGH AVE (1475 S)
City,State,Zip: SALT LAKE CITY, UT 84115
Facility ID: 4002073
Release Id: MMJ
Closed Date: **06/17/2010**
Notification Date: 04/08/2009
Owner Name: WASATCH ADVANTAGE GROUP
Owner Address: 40 EAST GALLIVAN AVE
Owner City: SALT LAKE CITY
Owner State: UT
Owner Zip: 84111
Owner City,St,Zip: SALT LAKE CITY, UT 84111
Project Manager: [Melissa Turchi]

UST:
Facility ID: 4788
Tank ID: 1
Above Tank: No
Alternate Tank ID: 1
Federal Regulated: Yes
Owner Name: WASATCH ADVANTAGE GROUP
Owner Address: 40 EAST GALLIVAN AVE
Owner City,State,Zip: SALT LAKE CITY, UT 84111
REG AST: No
Tank Emergency: No
Tank Status: Permanently Out of Use
Tank Capacity: 1000
Substance Detected: Gasoline
Substance Tested: Not reported
Tank Material: Asphalt Coated or Bare Steel
Tank Mod: None
Pipe Material: Bare Steel
Pipe Mod: None
Install Date: 1910-01-01 00:00:00
Closed Date: 1961-01-01 00:00:00
Closure Status: Tank Closed in Place
Complaint: No
PST Fund: No
Other Type: Not reported

Facility:
Name: FORMER MOLERWAY FREIGHT
Address: 234 W HIGH AVE (1475 S)
City,State,Zip: SALT LAKE CITY, UT 84115
Facility ID: 4788
Northing: 4510032
Easting: 424146

Facility ID: 4788
Tank ID: 2
Above Tank: No
Alternate Tank ID: 2
Federal Regulated: Yes

FORMER MOLERWAY FREIGHT (Continued) **U003150317**

Owner Name:	WASATCH ADVANTAGE GROUP
Owner Address:	40 EAST GALLIVAN AVE
Owner City,State,Zip:	SALT LAKE CITY, UT 84111
REG AST:	No
Tank Emergency:	No
Tank Status:	Permanently Out of Use
Tank Capacity:	50
Substance Detected:	Diesel
Substance Tested:	Not reported
Tank Material:	Asphalt Coated or Bare Steel
Tank Mod:	None
Pipe Material:	Bare Steel
Pipe Mod:	None
Install Date:	1910-01-01 00:00:00
Closed Date:	1961-01-01 00:00:00
Closure Status:	Tank Closed in Place
Complaint:	No
PST Fund:	No
Other Type:	Not reported

Facility:

Name:	FORMER MOLERWAY FREIGHT
Address:	234 W HIGH AVE (1475 S)
City,State,Zip:	SALT LAKE CITY, UT 84115
Facility ID:	4788
Northing:	4510032
Easting:	424146

Facility ID:	4788
Tank ID:	3
Above Tank:	No
Alternate Tank ID:	3
Federal Regulated:	Yes
Owner Name:	WASATCH ADVANTAGE GROUP
Owner Address:	40 EAST GALLIVAN AVE
Owner City,State,Zip:	SALT LAKE CITY, UT 84111
REG AST:	No
Tank Emergency:	No
Tank Status:	Permanently Out of Use
Tank Capacity:	1000
Substance Detected:	Diesel
Substance Tested:	Not reported
Tank Material:	Asphalt Coated or Bare Steel
Tank Mod:	None
Pipe Material:	Not Listed
Pipe Mod:	None
Install Date:	1910-01-01 00:00:00
Closed Date:	2009-04-07 00:00:00
Closure Status:	Tank removed from ground
Complaint:	No
PST Fund:	No
Other Type:	Not reported

Facility:

Name:	FORMER MOLERWAY FREIGHT
Address:	234 W HIGH AVE (1475 S)
City,State,Zip:	SALT LAKE CITY, UT 84115

FORMER MOLERWAY FREIGHT (Continued) **U003150317**

Facility ID:	4788
Northing:	4510032
Easting:	424146

Facility ID:	4788
Tank ID:	4
Above Tank:	No
Alternate Tank ID:	4
Federal Regulated:	Yes
Owner Name:	WASATCH ADVANTAGE GROUP
Owner Address:	40 EAST GALLIVAN AVE
Owner City,State,Zip:	SALT LAKE CITY, UT 84111
REG AST:	No
Tank Emergency:	No
Tank Status:	Permanently Out of Use
Tank Capacity:	2000
Substance Detected:	Diesel
Substance Tested:	Not reported
Tank Material:	Asphalt Coated or Bare Steel
Tank Mod:	None
Pipe Material:	Not Listed
Pipe Mod:	None
Install Date:	1910-01-01 00:00:00
Closed Date:	2009-04-07 00:00:00
Closure Status:	Tank removed from ground
Complaint:	No
PST Fund:	No
Other Type:	Not reported

Facility:

Name:	FORMER MOLERWAY FREIGHT
Address:	234 W HIGH AVE (1475 S)
City,State,Zip:	SALT LAKE CITY, UT 84115
Facility ID:	4788
Northing:	4510032
Easting:	424146

Facility ID:	4788
Tank ID:	7
Above Tank:	No
Alternate Tank ID:	7
Federal Regulated:	Yes
Owner Name:	WASATCH ADVANTAGE GROUP
Owner Address:	40 EAST GALLIVAN AVE
Owner City,State,Zip:	SALT LAKE CITY, UT 84111
REG AST:	No
Tank Emergency:	No
Tank Status:	Permanently Out of Use
Tank Capacity:	500
Substance Detected:	Used Oil
Substance Tested:	Not reported
Tank Material:	Asphalt Coated or Bare Steel
Tank Mod:	None
Pipe Material:	Bare Steel
Pipe Mod:	None
Install Date:	1910-01-01 00:00:00

FORMER MOLERWAY FREIGHT (Continued) **U003150317**

Closed Date: 2014-08-04 00:00:00
Closure Status: Not reported
Complaint: No
PST Fund: No
Other Type: Not reported

Facility:
Name: FORMER MOLERWAY FREIGHT
Address: 234 W HIGH AVE (1475 S)
City,State,Zip: SALT LAKE CITY, UT 84115
Facility ID: 4788
Northing: 4510032
Easting: 424146

AST:
Name: FORMER MOLERWAY FREIGHT
Address: 234 W HIGH AVE (1475 S)
City: SALT LAKE CITY
Facility Id: 4002073
Owner Name: WASATCH ADVANTAGE GROUP

Tank Id: 5
Tank Status: Permanently Out of Use
Tank Capacity: 10000
Substance Stored: Gasoline

Tank Id: 6
Tank Status: Permanently Out of Use
Tank Capacity: 8000
Substance Stored: Diesel

G29 **CLF ENTERPRISES LTD** **RCRA NonGen / NLR** **1010336766**
NNW **375 WEST HOPE AVE** **UTP000000072**
1/8-1/4 **SALT LAKE CITY, UT 84115**
0.132 mi.
699 ft. **Site 2 of 3 in cluster G**

Relative:
Lower

Actual:
4229 ft.

RCRA Listings:
Date Form Received by Agency: 20070222
Handler Name: CLF ENTERPRISES LTD
Handler Address: 375 WEST HOPE AVE
Handler City,State,Zip: SALT LAKE CITY, UT 84115
EPA ID: UTP000000072
Contact Name: CRAIG LILENQUIST
Contact Address: 8103 OLD COVENTRY CIRCLE
Contact City,State,Zip: SANDY, UT 84093-6304
Contact Telephone: 801-524-1013
Contact Fax: Not reported
Contact Email: Not reported
Contact Title: Not reported
EPA Region: 08
Land Type: Not reported
Federal Waste Generator Description: Not a generator, verified
Non-Notifier: Not reported
Biennial Report Cycle: Not reported
Accessibility: Not reported

CLF ENTERPRISES LTD (Continued) **1010336766**

Active Site Indicator:		Not reported
State District Owner:		Not reported
State District:		Not reported
Mailing Address:		OLD COVENTRY CIRCLE
Mailing City,State,Zip:		SANDY, UT 84093-6304
Owner Name:	CRAIG LILENQUIST	
Owner Type:		Private
Operator Name:	Not reported	
Operator Type:		Not reported
Short-Term Generator Activity:		No
Importer Activity:		No
Mixed Waste Generator:		No
Transporter Activity:		No
Transfer Facility Activity:		No
Recycler Activity with Storage:		No
Small Quantity On-Site Burner Exemption:		No
Smelting Melting and Refining Furnace Exemption:		No
Underground Injection Control:		No
Off-Site Waste Receipt:		No
Universal Waste Indicator:		No
Universal Waste Destination Facility:		No
Federal Universal Waste:		No
Active Site Fed-Reg Treatment Storage and Disposal Facility:		Not reported
Active Site Converter Treatment storage and Disposal Facility:		Not reported
Active Site State-Reg Treatment Storage and Disposal Facility:		Not reported
Active Site State-Reg Handler:		---
Federal Facility Indicator:		Not reported
Hazardous Secondary Material Indicator:		NN
Sub-Part K Indicator:		Not reported
Commercial TSD Indicator:		No
Treatment Storage and Disposal Type:		Not reported
2018 GPRA Permit Baseline:		Not on the Baseline
2018 GPRA Renewals Baseline:		Not on the Baseline
Permit Renewals Workload Universe:		Not reported
Permit Workload Universe:		Not reported
Permit Progress Universe:		Not reported
Post-Closure Workload Universe:		Not reported
Closure Workload Universe:		Not reported
202 GPRA Corrective Action Baseline:		No
Corrective Action Workload Universe:		No
Subject to Corrective Action Universe:		No
Non-TSDFs Where RCRA CA has Been Imposed Universe:		No
TSDFs Potentially Subject to CA Under 3004 (u)/(v) Universe:		No
TSDFs Only Subject to CA under Discretionary Auth Universe:		No
Corrective Action Priority Ranking:		No NCAPS ranking
Environmental Control Indicator:		No
Institutional Control Indicator:		No
Human Exposure Controls Indicator:		N/A
Groundwater Controls Indicator:		N/A
Operating TSDF Universe:		Not reported
Full Enforcement Universe:		Not reported
Significant Non-Complier Universe:		No
Unaddressed Significant Non-Complier Universe:		No
Addressed Significant Non-Complier Universe:		No
Significant Non-Complier With a Compliance Schedule Universe:		No
Financial Assurance Required:		Not reported
Handler Date of Last Change:		20070227

CLF ENTERPRISES LTD (Continued) **1010336766**

Recognized Trader-Importer:	No
Recognized Trader-Exporter:	No
Importer of Spent Lead Acid Batteries:	No
Exporter of Spent Lead Acid Batteries:	No
Recycler Activity Without Storage:	Not reported
Manifest Broker:	Not reported
Sub-Part P Indicator:	No

Hazardous Waste Summary:

Waste Code:	D001
Waste Description:	IGNITABLE WASTE
Waste Code:	D007
Waste Description:	CHROMIUM
Waste Code:	D008
Waste Description:	LEAD
Waste Code:	F003
Waste Description:	THE FOLLOWING SPENT NONHALOGENATED SOLVENTS: XYLENE, ACETONE, ETHYL ACETATE, ETHYL BENZENE, ETHYL ETHER, METHYL ISOBUTYL KETONE, N-BUTYL ALCOHOL, CYCLOHEXANONE, AND METHANOL; ALL SPENT SOLVENT MIXTURES/BLENDS CONTAINING, BEFORE USE, ONLY THE ABOVE SPENT NONHALOGENATED SOLVENTS; AND ALL SPENT SOLVENT MIXTURES/BLENDS CONTAINING, BEFORE USE, ONE OR MORE OF THE ABOVE NONHALOGENATED SOLVENTS, AND A TOTAL OF TEN PERCENT OR MORE (BY VOLUME) OF ONE OR MORE OF THOSE SOLVENTS LISTED IN F001, F002, F004, AND F005; AND STILL BOTTOMS FROM THE RECOVERY OF THESE SPENT SOLVENTS AND SPENT SOLVENT MIXTURES.
Waste Code:	F005
Waste Description:	THE FOLLOWING SPENT NONHALOGENATED SOLVENTS: TOLUENE, METHYL ETHYL KETONE, CARBON DISULFIDE, ISOBUTANOL, PYRIDINE, BENZENE, 2-ETHOXYETHANOL, AND 2-NITROPROPANE; ALL SPENT SOLVENT MIXTURES/BLENDS CONTAINING, BEFORE USE, A TOTAL OF TEN PERCENT OR MORE (BY VOLUME) OF ONE OR MORE OF THE ABOVE NONHALOGENATED SOLVENTS OR THOSE SOLVENTS LISTED IN F001, F002, OR F004; AND STILL BOTTOMS FROM THE RECOVERY OF THESE SPENT SOLVENTS AND SPENT SOLVENT MIXTURES.

Handler - Owner Operator:

Owner/Operator Indicator:	Owner
Owner/Operator Name: CRAIG LILENQUIST	
Legal Status:	Private
Date Became Current:	Not reported
Date Ended Current:	Not reported
Owner/Operator Address:	1410 SOUTH 400 WEST
Owner/Operator City,State,Zip:	SALT LAKE CITY, UT 84108
Owner/Operator Telephone:	801-524-1013
Owner/Operator Telephone Ext:	Not reported
Owner/Operator Fax:	Not reported
Owner/Operator Email:	Not reported
Owner/Operator Indicator:	Owner
Owner/Operator Name: CRAIG LILENQUIST	
Legal Status:	Private

CLF ENTERPRISES LTD (Continued) **1010336766**

Date Became Current:	Not reported
Date Ended Current:	Not reported
Owner/Operator Address:	1410 SOUTH 400 WEST
Owner/Operator City,State,Zip:	SALT LAKE CITY, UT 84108
Owner/Operator Telephone:	801-524-1013
Owner/Operator Telephone Ext:	Not reported
Owner/Operator Fax:	Not reported
Owner/Operator Email:	Not reported

Historic Generators:

Receive Date:	19940622
Handler Name: CLF ENTERPRISES LTD	
Federal Waste Generator Description:	Not a generator, verified
State District Owner:	Not reported
Large Quantity Handler of Universal Waste:	No
Recognized Trader Importer:	No
Recognized Trader Exporter:	No
Spent Lead Acid Battery Importer:	No
Spent Lead Acid Battery Exporter:	No
Current Record:	No
Non Storage Recycler Activity:	Not reported
Electronic Manifest Broker:	Not reported

Receive Date:	20010111
Handler Name: CLF ENTERPRISES LTD	
Federal Waste Generator Description:	Not a generator, verified
State District Owner:	Not reported
Large Quantity Handler of Universal Waste:	No
Recognized Trader Importer:	No
Recognized Trader Exporter:	No
Spent Lead Acid Battery Importer:	No
Spent Lead Acid Battery Exporter:	No
Current Record:	No
Non Storage Recycler Activity:	Not reported
Electronic Manifest Broker:	Not reported

Receive Date:	20070222
Handler Name: CLF ENTERPRISES LTD	
Federal Waste Generator Description:	Not a generator, verified
State District Owner:	Not reported
Large Quantity Handler of Universal Waste:	No
Recognized Trader Importer:	No
Recognized Trader Exporter:	No
Spent Lead Acid Battery Importer:	No
Spent Lead Acid Battery Exporter:	No
Current Record:	Yes
Non Storage Recycler Activity:	Not reported
Electronic Manifest Broker:	Not reported

List of NAICS Codes and Descriptions:

NAICS Codes:	No NAICS Codes Found

Facility Has Received Notices of Violations:

Violations:	No Violations Found

CLF ENTERPRISES LTD (Continued) **1010336766**

Evaluation Action Summary:
Evaluations: No Evaluations Found

G30 **HOLZMUELLER** **UT LUST** **U003150311**
NNW **375 W HOPE AVE** **UT UST** **N/A**
1/8-1/4 **SALT LAKE CITY, UT 84115**
0.132 mi.
699 ft. **Site 3 of 3 in cluster G**

Relative:
Lower

Actual:
4229 ft.

LUST:

Name:	HOLZMUELLER
Address:	375 W HOPE AVE
City,State,Zip:	SALT LAKE CITY, UT 84115
Facility ID:	4001859
Release Id:	HKE
Closed Date:	**04/21/1992**
Notification Date:	02/26/1992
Owner Name:	CLF ENTERPRISES LTD
Owner Address:	175 E 400 S
Owner City:	SALT LAKE CITY
Owner State:	UT
Owner Zip:	84111
Owner City,St,Zip:	SALT LAKE CITY, UT 84111
Project Manager:	[Pete Stewart]

UST:

Facility ID:	4588
Tank ID:	1
Above Tank:	No
Alternate Tank ID:	1
Federal Regulated:	Yes
Owner Name:	CLF ENTERPRISES LTD
Owner Address:	175 E 400 S
Owner City,State,Zip:	SALT LAKE CITY, UT 84111
REG AST:	No
Tank Emergency:	No
Tank Status:	Permanently Out of Use
Tank Capacity:	1000
Substance Detected:	Other
Substance Tested:	Not reported
Tank Material:	Unknown
Tank Mod:	None
Pipe Material:	Unknown
Pipe Mod:	None
Install Date:	1910-01-01 00:00:00
Closed Date:	1992-02-25 00:00:00
Closure Status:	Tank Removed from Ground
Complaint:	No
PST Fund:	No
Other Type:	Not reported

Facility:

Name:	HOLZMUELLER
Address:	375 W HOPE AVE
City,State,Zip:	SALT LAKE CITY, UT 84115
Facility ID:	4588

HOLZMUELLER (Continued) **U003150311**

Northing: 4510186.51
Easting: 423915.65

H31 **BURBIDGE DISPOSAL** **UT LUST** **U001887423**
NW **1434 S 400 W** **UT UST** **N/A**
1/8-1/4 **SOUTH SALT LAKE, UT 84115**
0.147 mi.
776 ft. **Site 1 of 3 in cluster H**

Relative:
Lower

Actual:
4228 ft.

LUST:
Name: BURBIDGE DISPOSAL
Address: 1434 S 400 W
City,State,Zip: SOUTH SALT LAKE, UT 84115
Facility ID: 4001979
Release Id: IMA
Closed Date: **09/14/2006**
Notification Date: 02/04/1994
Owner Name: DAVID BURBIDGE
Owner Address: 1434 S 400 W
Owner City: SALT LAKE CITY
Owner State: UT
Owner Zip: 84115
Owner City,St,Zip: SALT LAKE CITY, UT 84115
Project Manager: Hillary Mason

UST:
Facility ID: 4699
Tank ID: 1
Above Tank: No
Alternate Tank ID: 1
Federal Regulated: Yes
Owner Name: DAVID BURBIDGE
Owner Address: 1434 S 400 W
Owner City,State,Zip: SALT LAKE CITY, UT 84115
REG AST: No
Tank Emergency: No
Tank Status: Permanently Out of Use
Tank Capacity: Not reported
Substance Detected: Gasoline
Substance Tested: Not reported
Tank Material: Asphalt Coated or Bare Steel
Tank Mod: None
Pipe Material: Not Listed
Pipe Mod: None
Install Date: 1910-01-01 00:00:00
Closed Date: 1987-01-01 00:00:00
Closure Status: Tank Removed from Ground
Complaint: No
PST Fund: No
Other Type: Not reported

Facility:
Name: BURBIDGE DISPOSAL
Address: 1434 S 400 W
City,State,Zip: SOUTH SALT LAKE, UT 84115
Facility ID: 4699
Northing: 4510110.81

BURBIDGE DISPOSAL (Continued) **U001887423**

Easting: 423754.45

Facility ID: 4699
Tank ID: 2
Above Tank: No
Alternate Tank ID: 2
Federal Regulated: Yes
Owner Name: DAVID BURBIDGE
Owner Address: 1434 S 400 W
Owner City,State,Zip: SALT LAKE CITY, UT 84115
REG AST: No
Tank Emergency: No
Tank Status: Permanently Out of Use
Tank Capacity: Not reported
Substance Detected: Diesel
Substance Tested: Not reported
Tank Material: Asphalt Coated or Bare Steel
Tank Mod: None
Pipe Material: Not Listed
Pipe Mod: None
Install Date: 1910-01-01 00:00:00
Closed Date: 1987-01-01 00:00:00
Closure Status: Tank Removed from Ground
Complaint: No
PST Fund: No
Other Type: Not reported

Facility:
Name: BURBIDGE DISPOSAL
Address: 1434 S 400 W
City,State,Zip: SOUTH SALT LAKE, UT 84115
Facility ID: 4699
Northing: 4510110.81
Easting: 423754.45

---

32 **NELSON BROTHERS CONST. CO** **UT LUST U003150250**
SSW **347 W 1600 S** **UT UST N/A**
1/8-1/4 **SALT LAKE CITY, UT 84115**
0.154 mi.
815 ft.

Relative:
Higher

Actual:
4231 ft.

LUST:
Name: NELSON BROTHERS CONST. CO
Address: 347 W 1600 S
City,State,Zip: SALT LAKE CITY, UT 84115
Facility ID: 4000651
Release Id: HCV
Closed Date: 09/18/1996
Notification Date: 10/17/1991
Owner Name: NELSON BROTHERS CONST CO
Owner Address: 347 W 1600 S
Owner City: SALT LAKE CITY
Owner State: UT
Owner Zip: 84115
Owner City,St,Zip: SALT LAKE CITY, UT 84115
Project Manager: [Victor Scherer]

NELSON BROTHERS CONST. CO (Continued) **U003150250**

UST:

Facility ID:	3486
Tank ID:	1
Above Tank:	No
Alternate Tank ID:	1
Federal Regulated:	Yes
Owner Name:	NELSON BROTHERS CONST CO
Owner Address:	347 W 1600 S
Owner City,State,Zip:	SALT LAKE CITY, UT 84115
REG AST:	No
Tank Emergency:	No
Tank Status:	Permanently Out of Use
Tank Capacity:	1000
Substance Detected:	Gasoline
Substance Tested:	Not reported
Tank Material:	Asphalt Coated or Bare Steel
Tank Mod:	None
Pipe Material:	Unknown
Pipe Mod:	None
Install Date:	1966-02-24 00:00:00
Closed Date:	1991-10-17 00:00:00
Closure Status:	Tank Removed from Ground
Complaint:	No
PST Fund:	No
Other Type:	Not reported

Facility:

Name:	NELSON BROTHERS CONST. CO
Address:	347 W 1600 S
City,State,Zip:	SALT LAKE CITY, UT 84115
Facility ID:	3486
Northing:	4509683.62
Easting:	423887.09

H33 **PROVISIONERS** **UT UST** **U001887424**
NW **1410 S 400 W** **N/A**
1/8-1/4 **SOUTH SALT LAKE, UT 84115**
0.158 mi.
833 ft. **Site 2 of 3 in cluster H**

Relative:
Lower

Actual:
4228 ft.

UST:

Facility ID:	4698
Tank ID:	1
Above Tank:	No
Alternate Tank ID:	1
Federal Regulated:	Yes
Owner Name:	DAVID BURBIDGE
Owner Address:	1434 S 400 W
Owner City,State,Zip:	SALT LAKE CITY, UT 84115
REG AST:	No
Tank Emergency:	No
Tank Status:	Permanently Out of Use
Tank Capacity:	Not reported
Substance Detected:	Gasoline
Substance Tested:	Not reported
Tank Material:	Asphalt Coated or Bare Steel
Tank Mod:	None

PROVISIONERS (Continued) **U001887424**

Pipe Material:	Not Listed
Pipe Mod:	None
Install Date:	1910-01-01 00:00:00
Closed Date:	1987-01-01 00:00:00
Closure Status:	Tank Closed in Place
Complaint:	No
PST Fund:	No
Other Type:	Not reported

Facility:

Name:	PROVISIONERS
Address:	1410 S 400 W
City,State,Zip:	SOUTH SALT LAKE, UT 84115
Facility ID:	4698
Northing:	4510179.98
Easting:	423731.87

Facility ID:	4698
Tank ID:	2
Above Tank:	No
Alternate Tank ID:	2
Federal Regulated:	Yes
Owner Name:	DAVID BURBIDGE
Owner Address:	1434 S 400 W
Owner City,State,Zip:	SALT LAKE CITY, UT 84115
REG AST:	No
Tank Emergency:	No
Tank Status:	Permanently Out of Use
Tank Capacity:	Not reported
Substance Detected:	Diesel
Substance Tested:	Not reported
Tank Material:	Asphalt Coated or Bare Steel
Tank Mod:	None
Pipe Material:	Not Listed
Pipe Mod:	None
Install Date:	1910-01-01 00:00:00
Closed Date:	1987-01-01 00:00:00
Closure Status:	Tank Closed in Place
Complaint:	No
PST Fund:	No
Other Type:	Not reported

Facility:

Name:	PROVISIONERS
Address:	1410 S 400 W
City,State,Zip:	SOUTH SALT LAKE, UT 84115
Facility ID:	4698
Northing:	4510179.98
Easting:	423731.87

I34 **UTAH AIR BRAKE EXCHANGE** **RCRA NonGen / NLR** **1001230069**
South **1610 SOUTH 300 WEST** **FINDS** **UTR000004473**
1/8-1/4 **SALT LAKE CITY, UT 84115** **ECHO**
0.168 mi.
887 ft. **Site 1 of 3 in cluster I**

Relative: **Higher**

Actual: **4233 ft.**

RCRA Listings:

Date Form Received by Agency:		20080317
Handler Name:	UTAH AIR BRAKE EXCHANGE	
Handler Address:		1610 SOUTH 300 WEST
Handler City,State,Zip:		SALT LAKE CITY, UT 84115
EPA ID:		UTR000004473
Contact Name:		THOMAS STEFFEY
Contact Address:		1610 SOUTH 300 WEST
Contact City,State,Zip:		SALT LAKE CITY, UT 84115
Contact Telephone:		801-485-9119
Contact Fax:		Not reported
Contact Email:		Not reported
Contact Title:		Not reported
EPA Region:		08
Land Type:		Private
Federal Waste Generator Description:		Not a generator, verified
Non-Notifier:		Not reported
Biennial Report Cycle:		Not reported
Accessibility:		Not reported
Active Site Indicator:		Not reported
State District Owner:		Not reported
State District:		Not reported
Mailing Address:		SOUTH 300 WEST
Mailing City,State,Zip:		SALT LAKE CITY, UT 84115
Owner Name:	THOMAS STEFFEY	
Owner Type:		Private
Operator Name:	Not reported	
Operator Type:		Not reported
Short-Term Generator Activity:		No
Importer Activity:		No
Mixed Waste Generator:		No
Transporter Activity:		No
Transfer Facility Activity:		No
Recycler Activity with Storage:		No
Small Quantity On-Site Burner Exemption:		No
Smelting Melting and Refining Furnace Exemption:		No
Underground Injection Control:		No
Off-Site Waste Receipt:		No
Universal Waste Indicator:		No
Universal Waste Destination Facility:		No
Federal Universal Waste:		No
Active Site Fed-Reg Treatment Storage and Disposal Facility:		Not reported
Active Site Converter Treatment storage and Disposal Facility:		Not reported
Active Site State-Reg Treatment Storage and Disposal Facility:		Not reported
Active Site State-Reg Handler:		---
Federal Facility Indicator:		Not reported
Hazardous Secondary Material Indicator:		NN
Sub-Part K Indicator:		Not reported
Commercial TSD Indicator:		No
Treatment Storage and Disposal Type:		Not reported
2018 GPRA Permit Baseline:		Not on the Baseline
2018 GPRA Renewals Baseline:		Not on the Baseline
Permit Renewals Workload Universe:		Not reported

UTAH AIR BRAKE EXCHANGE (Continued) **1001230069**

Permit Workload Universe:	Not reported
Permit Progress Universe:	Not reported
Post-Closure Workload Universe:	Not reported
Closure Workload Universe:	Not reported
202 GPRA Corrective Action Baseline:	No
Corrective Action Workload Universe:	No
Subject to Corrective Action Universe:	No
Non-TSDFs Where RCRA CA has Been Imposed Universe:	No
TSDFs Potentially Subject to CA Under 3004 (u)/(v) Universe:	No
TSDFs Only Subject to CA under Discretionary Auth Universe:	No
Corrective Action Priority Ranking:	No NCAPS ranking
Environmental Control Indicator:	No
Institutional Control Indicator:	No
Human Exposure Controls Indicator:	N/A
Groundwater Controls Indicator:	N/A
Operating TSDF Universe:	Not reported
Full Enforcement Universe:	Not reported
Significant Non-Complier Universe:	No
Unaddressed Significant Non-Complier Universe:	No
Addressed Significant Non-Complier Universe:	No
Significant Non-Complier With a Compliance Schedule Universe:	No
Financial Assurance Required:	Not reported
Handler Date of Last Change:	20080318
Recognized Trader-Importer:	No
Recognized Trader-Exporter:	No
Importer of Spent Lead Acid Batteries:	No
Exporter of Spent Lead Acid Batteries:	No
Recycler Activity Without Storage:	Not reported
Manifest Broker:	Not reported
Sub-Part P Indicator:	No

Hazardous Waste Summary:

Waste Code:	D001
Waste Description:	IGNITABLE WASTE
Waste Code:	D006
Waste Description:	CADMIUM
Waste Code:	D008
Waste Description:	LEAD
Waste Code:	D018
Waste Description:	BENZENE
Waste Code:	D027
Waste Description:	1,4-DICHLOROBENZENE
Waste Code:	D039
Waste Description:	TETRACHLOROETHYLENE
Waste Code:	D040
Waste Description:	TRICHLORETHYLENE

Handler - Owner Operator:

Owner/Operator Indicator:	Owner

UTAH AIR BRAKE EXCHANGE (Continued) **1001230069**

Owner/Operator Name: THOMAS STEFFEY
Legal Status: Private
Date Became Current: Not reported
Date Ended Current: Not reported
Owner/Operator Address: 1610 SOUTH 300 WEST
Owner/Operator City,State,Zip: SALT LAKE CITY, UT 84104
Owner/Operator Telephone: 801-485-9119
Owner/Operator Telephone Ext: Not reported
Owner/Operator Fax: Not reported
Owner/Operator Email: Not reported

Owner/Operator Indicator: Owner
Owner/Operator Name: THOMAS STEFFEY
Legal Status: Private
Date Became Current: Not reported
Date Ended Current: Not reported
Owner/Operator Address: 1610 SOUTH 300 WEST
Owner/Operator City,State,Zip: SALT LAKE CITY, UT 84104
Owner/Operator Telephone: 801-485-9119
Owner/Operator Telephone Ext: Not reported
Owner/Operator Fax: Not reported
Owner/Operator Email: Not reported

Historic Generators:
Receive Date: 20080317
Handler Name: UTAH AIR BRAKE EXCHANGE
Federal Waste Generator Description: Not a generator, verified
State District Owner: Not reported
Large Quantity Handler of Universal Waste: No
Recognized Trader Importer: No
Recognized Trader Exporter: No
Spent Lead Acid Battery Importer: No
Spent Lead Acid Battery Exporter: No
Current Record: Yes
Non Storage Recycler Activity: Not reported
Electronic Manifest Broker: Not reported

Receive Date: 19980921
Handler Name: UTAH AIR BRAKE EXCHANGE
Federal Waste Generator Description: Small Quantity Generator
State District Owner: Not reported
Large Quantity Handler of Universal Waste: No
Recognized Trader Importer: No
Recognized Trader Exporter: No
Spent Lead Acid Battery Importer: No
Spent Lead Acid Battery Exporter: No
Current Record: No
Non Storage Recycler Activity: Not reported
Electronic Manifest Broker: Not reported

List of NAICS Codes and Descriptions:
NAICS Codes: No NAICS Codes Found

Facility Has Received Notices of Violation:
Found Violation: No
Agency Which Determined Violation: Not reported

UTAH AIR BRAKE EXCHANGE (Continued) **1001230069**

Violation Short Description:	Not reported
Date Violation was Determined:	Not reported
Actual Return to Compliance Date:	Not reported
Return to Compliance Qualifier:	Not reported
Violation Responsible Agency:	Not reported
Scheduled Compliance Date:	Not reported
Enforcement Identifier:	Not reported
Date of Enforcement Action:	Not reported
Enforcement Responsible Agency:	Not reported
Enforcement Docket Number:	Not reported
Enforcement Attorney:	Not reported
Corrective Action Component:	Not reported
Appeal Initiated Date:	Not reported
Appeal Resolution Date:	Not reported
Disposition Status Date:	Not reported
Disposition Status:	Not reported
Disposition Status Description:	Not reported
Consent/Final Order Sequence Number:	Not reported
Consent/Final Order Respondent Name:	Not reported
Consent/Final Order Lead Agency:	Not reported
Enforcement Type:	Not reported
Enforcement Responsible Person:	Not reported
Enforcement Responsible Sub-Organization:	Not reported
SEP Sequence Number:	Not reported
SEP Expenditure Amount:	Not reported
SEP Scheduled Completion Date:	Not reported
SEP Actual Date:	Not reported
SEP Defaulted Date:	Not reported
SEP Type:	Not reported
SEP Type Description:	Not reported
Proposed Amount:	Not reported
Final Monetary Amount:	Not reported
Paid Amount:	Not reported
Final Count:	Not reported
Final Amount:	Not reported

Evaluation Action Summary:

Evaluation Date:	20080317
Evaluation Responsible Agency:	State
Found Violation:	No
Evaluation Type Description:	COMPLIANCE ASSISTANCE VISIT
Evaluation Responsible Person Identifier:	ED
Evaluation Responsible Sub-Organization:	Not reported
Actual Return to Compliance Date:	Not reported
Scheduled Compliance Date:	Not reported
Date of Request:	Not reported
Date Response Received:	Not reported
Request Agency:	Not reported
Former Citation:	Not reported

FINDS:

Registry ID: 110005210789

Click Here for FRS Facility Detail Report:

UTAH AIR BRAKE EXCHANGE (Continued) **1001230069**

Environmental Interest/Information System:
RCRAInfo is a national information system that supports the Resource Conservation and Recovery Act (RCRA) program through the tracking of events and activities related to facilities that generate, transport, and treat, store, or dispose of hazardous waste. RCRAInfo allows RCRA program staff to track the notification, permit, compliance, and corrective action activities required under RCRA.

Click this hyperlink while viewing on your computer to access additional FINDS: detail in the EDR Site Report.

ECHO:

Envid:	1001230069
Registry ID:	110005210789
DFR URL:	http://echo.epa.gov/detailed-facility-report?fid=110005210789
Name:	UTAH AIR BRAKE EXCHANGE
Address:	1610 SOUTH 300 WEST
City,State,Zip:	SALT LAKE CITY, UT 84115

J35 **SIX STATES DISTRIBUTORS INC.** **RCRA NonGen / NLR** **1000992733**
North **1388 SOUTH 300 WEST** **FINDS** **UTR000000349**
1/8-1/4 **SALT LAKE CITY, UT 84115** **ECHO**
0.168 mi.
887 ft. **Site 1 of 6 in cluster J**

Relative:
Higher

Actual:
4231 ft.

RCRA Listings:

Date Form Received by Agency:		20210604
Handler Name:	SIX STATES DISTRIBUTORS	INC.
Handler Address:		1388 SOUTH 300 WEST
Handler City,State,Zip:		SALT LAKE CITY, UT 84115
EPA ID:		UTR000000349
Contact Name:		DAVID VICKERS
Contact Address:		1388 SOUTH 300 WEST
Contact City,State,Zip:		SALT LAKE CITY, UT 84115
Contact Telephone:		801-488-4642
Contact Fax:		Not reported
Contact Email:		DVICKERS@TRUCKPRO.COM
Contact Title:		Not reported
EPA Region:		08
Land Type:		Private
Federal Waste Generator Description:		Not a generator, verified
Non-Notifier:		Not reported
Biennial Report Cycle:		Not reported
Accessibility:		Not reported
Active Site Indicator:		Not reported
State District Owner:		Not reported
State District:		Not reported
Mailing Address:		SOUTH 300 WEST
Mailing City,State,Zip:		SALT LAKE CITY, UT 84115
Owner Name:	TRUCKPRO	
Owner Type:		Private
Operator Name:	TRUCKPRO	
Operator Type:		Private
Short-Term Generator Activity:		No
Importer Activity:		No
Mixed Waste Generator:		No
Transporter Activity:		No
Transfer Facility Activity:		No

SIX STATES DISTRIBUTORS INC. (Continued) **1000992733**

Recycler Activity with Storage:	No
Small Quantity On-Site Burner Exemption:	No
Smelting Melting and Refining Furnace Exemption:	No
Underground Injection Control:	No
Off-Site Waste Receipt:	No
Universal Waste Indicator:	No
Universal Waste Destination Facility:	No
Federal Universal Waste:	No
Active Site Fed-Reg Treatment Storage and Disposal Facility:	Not reported
Active Site Converter Treatment storage and Disposal Facility:	Not reported
Active Site State-Reg Treatment Storage and Disposal Facility:	Not reported
Active Site State-Reg Handler:	---
Federal Facility Indicator:	Not reported
Hazardous Secondary Material Indicator:	N
Sub-Part K Indicator:	Not reported
Commercial TSD Indicator:	No
Treatment Storage and Disposal Type:	Not reported
2018 GPRA Permit Baseline:	Not on the Baseline
2018 GPRA Renewals Baseline:	Not on the Baseline
Permit Renewals Workload Universe:	Not reported
Permit Workload Universe:	Not reported
Permit Progress Universe:	Not reported
Post-Closure Workload Universe:	Not reported
Closure Workload Universe:	Not reported
202 GPRA Corrective Action Baseline:	No
Corrective Action Workload Universe:	No
Subject to Corrective Action Universe:	No
Non-TSDFs Where RCRA CA has Been Imposed Universe:	No
TSDFs Potentially Subject to CA Under 3004 (u)/(v) Universe:	No
TSDFs Only Subject to CA under Discretionary Auth Universe:	No
Corrective Action Priority Ranking:	No NCAPS ranking
Environmental Control Indicator:	No
Institutional Control Indicator:	No
Human Exposure Controls Indicator:	N/A
Groundwater Controls Indicator:	N/A
Operating TSDF Universe:	Not reported
Full Enforcement Universe:	Not reported
Significant Non-Complier Universe:	No
Unaddressed Significant Non-Complier Universe:	No
Addressed Significant Non-Complier Universe:	No
Significant Non-Complier With a Compliance Schedule Universe:	No
Financial Assurance Required:	Not reported
Handler Date of Last Change:	20210604
Recognized Trader-Importer:	No
Recognized Trader-Exporter:	No
Importer of Spent Lead Acid Batteries:	No
Exporter of Spent Lead Acid Batteries:	No
Recycler Activity Without Storage:	No
Manifest Broker:	No
Sub-Part P Indicator:	No

Hazardous Waste Summary:

Waste Code:	D001
Waste Description:	IGNITABLE WASTE
Waste Code:	F005

SIX STATES DISTRIBUTORS INC. (Continued) **1000992733**

Waste Description: THE FOLLOWING SPENT NONHALOGENATED SOLVENTS: TOLUENE, METHYL ETHYL KETONE, CARBON DISULFIDE, ISOBUTANOL, PYRIDINE, BENZENE, 2-ETHOXYETHANOL, AND 2-NITROPROPANE; ALL SPENT SOLVENT MIXTURES/BLENDS CONTAINING, BEFORE USE, A TOTAL OF TEN PERCENT OR MORE (BY VOLUME) OF ONE OR MORE OF THE ABOVE NONHALOGENATED SOLVENTS OR THOSE SOLVENTS LISTED IN F001, F002, OR F004; AND STILL BOTTOMS FROM THE RECOVERY OF THESE SPENT SOLVENTS AND SPENT SOLVENT MIXTURES.

Handler - Owner Operator:

Owner/Operator Indicator:	Operator
Owner/Operator Name: TRUCKPRO	
Legal Status:	Private
Date Became Current:	20210224
Date Ended Current:	Not reported
Owner/Operator Address:	1900 CHARLES BRYAN ROAD
Owner/Operator City,State,Zip:	CORDOVA, TN 38016
Owner/Operator Telephone:	Not reported
Owner/Operator Telephone Ext:	Not reported
Owner/Operator Fax:	Not reported
Owner/Operator Email:	Not reported

Owner/Operator Indicator:	Owner
Owner/Operator Name: TRUCKPRO	
Legal Status:	Private
Date Became Current:	20210224
Date Ended Current:	Not reported
Owner/Operator Address:	1900 CHARLES BRYAN ROAD
Owner/Operator City,State,Zip:	CORDOVA, TN 38016
Owner/Operator Telephone:	Not reported
Owner/Operator Telephone Ext:	Not reported
Owner/Operator Fax:	Not reported
Owner/Operator Email:	Not reported

Owner/Operator Indicator:	Owner
Owner/Operator Name: HAFER INVESTMENTS INC.	
Legal Status:	County
Date Became Current:	Not reported
Date Ended Current:	Not reported
Owner/Operator Address:	1992 EAST CRESTHILL DRIVE
Owner/Operator City,State,Zip:	SALT LAKE CITY, UT 84117
Owner/Operator Telephone:	801-272-6262
Owner/Operator Telephone Ext:	Not reported
Owner/Operator Fax:	Not reported
Owner/Operator Email:	Not reported

Historic Generators:

Receive Date:	20210604
Handler Name: SIX STATES DISTRIBUTORS INC.	
Federal Waste Generator Description:	Not a generator, verified
State District Owner:	Not reported
Large Quantity Handler of Universal Waste:	No
Recognized Trader Importer:	No
Recognized Trader Exporter:	No
Spent Lead Acid Battery Importer:	No
Spent Lead Acid Battery Exporter:	No
Current Record:	Yes

SIX STATES DISTRIBUTORS INC. (Continued) **1000992733**

Non Storage Recycler Activity: No
Electronic Manifest Broker: No

Receive Date: 19950515
Handler Name: SIX STATES DISTRIBUTORS INC.
Federal Waste Generator Description: Conditionally Exempt Small Quantity Generator
State District Owner: Not reported
Large Quantity Handler of Universal Waste: No
Recognized Trader Importer: No
Recognized Trader Exporter: No
Spent Lead Acid Battery Importer: No
Spent Lead Acid Battery Exporter: No
Current Record: No
Non Storage Recycler Activity: Not reported
Electronic Manifest Broker: Not reported

List of NAICS Codes and Descriptions:
NAICS Code: 811111
NAICS Description: GENERAL AUTOMOTIVE REPAIR

Facility Has Received Notices of Violation:
Found Violation: No
Agency Which Determined Violation: Not reported
Violation Short Description: Not reported
Date Violation was Determined: Not reported
Actual Return to Compliance Date: Not reported
Return to Compliance Qualifier: Not reported
Violation Responsible Agency: Not reported
Scheduled Compliance Date: Not reported
Enforcement Identifier: Not reported
Date of Enforcement Action: Not reported
Enforcement Responsible Agency: Not reported
Enforcement Docket Number: Not reported
Enforcement Attorney: Not reported
Corrective Action Component: Not reported
Appeal Initiated Date: Not reported
Appeal Resolution Date: Not reported
Disposition Status Date: Not reported
Disposition Status: Not reported
Disposition Status Description: Not reported
Consent/Final Order Sequence Number: Not reported
Consent/Final Order Respondent Name: Not reported
Consent/Final Order Lead Agency: Not reported
Enforcement Type: Not reported
Enforcement Responsible Person: Not reported
Enforcement Responsible Sub-Organization: Not reported
SEP Sequence Number: Not reported
SEP Expenditure Amount: Not reported
SEP Scheduled Completion Date: Not reported
SEP Actual Date: Not reported
SEP Defaulted Date: Not reported
SEP Type: Not reported
SEP Type Description: Not reported
Proposed Amount: Not reported
Final Monetary Amount: Not reported
Paid Amount: Not reported

SIX STATES DISTRIBUTORS INC. (Continued) **1000992733**

Final Count: Not reported
Final Amount: Not reported

Evaluation Action Summary:
Evaluation Date: 20080311
Evaluation Responsible Agency: State
Found Violation: No
Evaluation Type Description: COMPLIANCE ASSISTANCE VISIT
Evaluation Responsible Person Identifier: ED
Evaluation Responsible Sub-Organization: Not reported
Actual Return to Compliance Date: Not reported
Scheduled Compliance Date: Not reported
Date of Request: Not reported
Date Response Received: Not reported
Request Agency: Not reported
Former Citation: Not reported

FINDS:
Registry ID: 110005208042

Click Here for FRS Facility Detail Report:

Environmental Interest/Information System:
RCRAInfo is a national information system that supports the Resource Conservation and Recovery Act (RCRA) program through the tracking of events and activities related to facilities that generate, transport, and treat, store, or dispose of hazardous waste. RCRAInfo allows RCRA program staff to track the notification, permit, compliance, and corrective action activities required under RCRA.
The CIM (Utah - Common Identifier Mechanism) is Utah's Department of Environmental Quality (UDEQ) mechanism for compliance and permitting operations.

Click this hyperlink while viewing on your computer to access additional FINDS: detail in the EDR Site Report.

ECHO:
Envid: 1000992733
Registry ID: 110005208042
DFR URL: http://echo.epa.gov/detailed-facility-report?fid=110005208042
Name: SIX STATES DISTRIBUTORS INC.
Address: 1388 SOUTH 300 WEST
City,State,Zip: SALT LAKE CITY, UT 84115

H36 **BURBIDGE CONCRETE PUMPING** **UT LUST U003150213**
NW **1398 S 400 W** **UT UST N/A**
1/8-1/4 **SALT LAKE CITY, UT 84115**
0.174 mi.
919 ft. **Site 3 of 3 in cluster H**

Relative: LUST:
Lower
Name: BURBIDGE CONCRETE PUMPING
Actual: Address: 1398 S 400 W
4228 ft. City,State,Zip: SALT LAKE CITY, UT 84115
Facility ID: 4000109
Release Id: IEA
Closed Date: **09/29/2005**

BURBIDGE CONCRETE PUMPING (Continued) **U003150213**

Notification Date:	07/01/1993
Owner Name:	BURBIDGE CONCRETE PUMPING
Owner Address:	1398 S 400 W
Owner City:	SALT LAKE CITY
Owner State:	UT
Owner Zip:	84115
Owner City,St,Zip:	SALT LAKE CITY, UT 84115
Project Manager:	Hillary Mason

UST:

Facility ID:	2979
Tank ID:	1
Above Tank:	No
Alternate Tank ID:	1
Federal Regulated:	Yes
Owner Name:	BURBIDGE CONCRETE PUMPING
Owner Address:	1398 S 400 W
Owner City,State,Zip:	SALT LAKE CITY, UT 84115
REG AST:	No
Tank Emergency:	No
Tank Status:	Permanently Out of Use
Tank Capacity:	10000
Substance Detected:	Diesel
Substance Tested:	Not reported
Tank Material:	Asphalt Coated or Bare Steel
Tank Mod:	None
Pipe Material:	Galvanized Steel
Pipe Mod:	None
Install Date:	1978-04-08 00:00:00
Closed Date:	1993-06-23 00:00:00
Closure Status:	Tank Removed from Ground
Complaint:	No
PST Fund:	No
Other Type:	Not reported

Facility:

Name:	BURBIDGE CONCRETE PUMPING
Address:	1398 S 400 W
City,State,Zip:	SALT LAKE CITY, UT 84115
Facility ID:	2979
Northing:	4510184.86
Easting:	423774.89

Facility ID:	2979
Tank ID:	2
Above Tank:	No
Alternate Tank ID:	2
Federal Regulated:	Yes
Owner Name:	BURBIDGE CONCRETE PUMPING
Owner Address:	1398 S 400 W
Owner City,State,Zip:	SALT LAKE CITY, UT 84115
REG AST:	No
Tank Emergency:	No
Tank Status:	Permanently Out of Use
Tank Capacity:	10000
Substance Detected:	Diesel

BURBIDGE CONCRETE PUMPING (Continued) **U003150213**

Substance Tested:	Not reported
Tank Material:	Asphalt Coated or Bare Steel
Tank Mod:	None
Pipe Material:	Galvanized Steel
Pipe Mod:	None
Install Date:	1978-04-08 00:00:00
Closed Date:	1993-06-23 00:00:00
Closure Status:	Tank Removed from Ground
Complaint:	No
PST Fund:	No
Other Type:	Not reported

Facility:

Name:	BURBIDGE CONCRETE PUMPING
Address:	1398 S 400 W
City,State,Zip:	SALT LAKE CITY, UT 84115
Facility ID:	2979
Northing:	4510184.86
Easting:	423774.89

Facility ID:	2979
Tank ID:	3
Above Tank:	No
Alternate Tank ID:	3
Federal Regulated:	Yes
Owner Name:	BURBIDGE CONCRETE PUMPING
Owner Address:	1398 S 400 W
Owner City,State,Zip:	SALT LAKE CITY, UT 84115
REG AST:	No
Tank Emergency:	No
Tank Status:	Permanently Out of Use
Tank Capacity:	6000
Substance Detected:	Gasoline
Substance Tested:	Not reported
Tank Material:	Asphalt Coated or Bare Steel
Tank Mod:	None
Pipe Material:	Galvanized Steel
Pipe Mod:	None
Install Date:	1978-04-08 00:00:00
Closed Date:	1993-06-23 00:00:00
Closure Status:	Tank Removed from Ground
Complaint:	No
PST Fund:	No
Other Type:	Not reported

Facility:

Name:	BURBIDGE CONCRETE PUMPING
Address:	1398 S 400 W
City,State,Zip:	SALT LAKE CITY, UT 84115
Facility ID:	2979
Northing:	4510184.86
Easting:	423774.89

I37
SSE
1/8-1/4
0.176 mi.
930 ft.

INDUSTRIAL SUPPLY COMPANY
1635 SOUTH 300 WEST
SALT LAKE CITY, UT 84115

Site 2 of 3 in cluster I

RCRA-VSQG **1000992732**
UTR000000331

Relative:
Higher

Actual:
4234 ft.

RCRA Listings:

Date Form Received by Agency:	20100414
Handler Name:	INDUSTRIAL SUPPLY COMPANY
Handler Address:	1635 SOUTH 300 WEST
Handler City,State,Zip:	SALT LAKE CITY, UT 84115
EPA ID:	UTR000000331
Contact Name:	CRAIG SPRAY
Contact Address:	300 WEST
Contact City,State,Zip:	SALT LAKE CITY, UT 84115
Contact Telephone:	801-484-8644
Contact Fax:	Not reported
Contact Email:	Not reported
Contact Title:	Not reported
EPA Region:	08
Land Type:	Private
Federal Waste Generator Description:	Conditionally Exempt Small Quantity Generator
Non-Notifier:	Not reported
Biennial Report Cycle:	Not reported
Accessibility:	Not reported
Active Site Indicator:	Handler Activities
State District Owner:	Not reported
State District:	Not reported
Mailing Address:	300 WEST
Mailing City,State,Zip:	SALT LAKE CITY, UT 84115
Owner Name:	INDUSTRIAL SUPPLY COMPANY
Owner Type:	Private
Operator Name:	INDUSTRIAL SUPPLY COMPANY
Operator Type:	Private
Short-Term Generator Activity:	No
Importer Activity:	No
Mixed Waste Generator:	No
Transporter Activity:	No
Transfer Facility Activity:	No
Recycler Activity with Storage:	No
Small Quantity On-Site Burner Exemption:	No
Smelting Melting and Refining Furnace Exemption:	No
Underground Injection Control:	No
Off-Site Waste Receipt:	No
Universal Waste Indicator:	No
Universal Waste Destination Facility:	No
Federal Universal Waste:	No
Active Site Fed-Reg Treatment Storage and Disposal Facility:	Not reported
Active Site Converter Treatment storage and Disposal Facility:	Not reported
Active Site State-Reg Treatment Storage and Disposal Facility:	Not reported
Active Site State-Reg Handler:	---
Federal Facility Indicator:	Not reported
Hazardous Secondary Material Indicator:	NN
Sub-Part K Indicator:	Not reported
Commercial TSD Indicator:	No
Treatment Storage and Disposal Type:	Not reported
2018 GPRA Permit Baseline:	Not on the Baseline
2018 GPRA Renewals Baseline:	Not on the Baseline
Permit Renewals Workload Universe:	Not reported

INDUSTRIAL SUPPLY COMPANY (Continued) **1000992732**

Permit Workload Universe:	Not reported
Permit Progress Universe:	Not reported
Post-Closure Workload Universe:	Not reported
Closure Workload Universe:	Not reported
202 GPRA Corrective Action Baseline:	No
Corrective Action Workload Universe:	No
Subject to Corrective Action Universe:	No
Non-TSDFs Where RCRA CA has Been Imposed Universe:	No
TSDFs Potentially Subject to CA Under 3004 (u)/(v) Universe:	No
TSDFs Only Subject to CA under Discretionary Auth Universe:	No
Corrective Action Priority Ranking:	No NCAPS ranking
Environmental Control Indicator:	No
Institutional Control Indicator:	No
Human Exposure Controls Indicator:	N/A
Groundwater Controls Indicator:	N/A
Operating TSDF Universe:	Not reported
Full Enforcement Universe:	Not reported
Significant Non-Complier Universe:	No
Unaddressed Significant Non-Complier Universe:	No
Addressed Significant Non-Complier Universe:	No
Significant Non-Complier With a Compliance Schedule Universe:	No
Financial Assurance Required:	Not reported
Handler Date of Last Change:	20130612
Recognized Trader-Importer:	No
Recognized Trader-Exporter:	No
Importer of Spent Lead Acid Batteries:	No
Exporter of Spent Lead Acid Batteries:	No
Recycler Activity Without Storage:	Not reported
Manifest Broker:	Not reported
Sub-Part P Indicator:	No

Hazardous Waste Summary:

Waste Code:	D001
Waste Description:	IGNITABLE WASTE
Waste Code:	D002
Waste Description:	CORROSIVE WASTE

Handler - Owner Operator:

Owner/Operator Indicator:	Operator
Owner/Operator Name:	INDUSTRIAL SUPPLY COMPANY
Legal Status:	Private
Date Became Current:	19950505
Date Ended Current:	Not reported
Owner/Operator Address:	1635 SOUTH 300 WEST
Owner/Operator City,State,Zip:	SALT LAKE CITY, UT 84115
Owner/Operator Telephone:	801-484-8644
Owner/Operator Telephone Ext:	Not reported
Owner/Operator Fax:	Not reported
Owner/Operator Email:	Not reported
Owner/Operator Indicator:	Owner
Owner/Operator Name:	INDUSTRIAL SUPPLY COMPANY
Legal Status:	Private
Date Became Current:	19950505

INDUSTRIAL SUPPLY COMPANY (Continued) **1000992732**

Date Ended Current: Not reported
Owner/Operator Address: 1635 SOUTH 300 WEST
Owner/Operator City,State,Zip: SALT LAKE CITY, UT 84115
Owner/Operator Telephone: 801-484-8644
Owner/Operator Telephone Ext: Not reported
Owner/Operator Fax: Not reported
Owner/Operator Email: Not reported

Owner/Operator Indicator: Owner
Owner/Operator Name: INDUSTRIAL SUPPLY COMPANY
Legal Status: Private
Date Became Current: Not reported
Date Ended Current: Not reported
Owner/Operator Address: P.O.BOX 30600
Owner/Operator City,State,Zip: SALT LAKE CITY, UT 84130
Owner/Operator Telephone: 801-484-8644
Owner/Operator Telephone Ext: Not reported
Owner/Operator Fax: Not reported
Owner/Operator Email: Not reported

Historic Generators:
Receive Date: 19950505
Handler Name: INDUSTRIAL SUPPLY COMPANY
Federal Waste Generator Description: Small Quantity Generator
State District Owner: Not reported
Large Quantity Handler of Universal Waste: No
Recognized Trader Importer: No
Recognized Trader Exporter: No
Spent Lead Acid Battery Importer: No
Spent Lead Acid Battery Exporter: No
Current Record: No
Non Storage Recycler Activity: Not reported
Electronic Manifest Broker: Not reported

Receive Date: 20100414
Handler Name: INDUSTRIAL SUPPLY COMPANY
Federal Waste Generator Description: Conditionally Exempt Small Quantity Generator
State District Owner: Not reported
Large Quantity Handler of Universal Waste: No
Recognized Trader Importer: No
Recognized Trader Exporter: No
Spent Lead Acid Battery Importer: No
Spent Lead Acid Battery Exporter: No
Current Record: Yes
Non Storage Recycler Activity: Not reported
Electronic Manifest Broker: Not reported

List of NAICS Codes and Descriptions:
NAICS Code: 33231
NAICS Description: PLATE WORK AND FABRICATED STRUCTURAL PRODUCT MANUFACTURING

Facility Has Received Notices of Violation:
Found Violation: No
Agency Which Determined Violation: Not reported
Violation Short Description: Not reported
Date Violation was Determined: Not reported

INDUSTRIAL SUPPLY COMPANY (Continued) **1000992732**

Actual Return to Compliance Date:	Not reported
Return to Compliance Qualifier:	Not reported
Violation Responsible Agency:	Not reported
Scheduled Compliance Date:	Not reported
Enforcement Identifier:	Not reported
Date of Enforcement Action:	Not reported
Enforcement Responsible Agency:	Not reported
Enforcement Docket Number:	Not reported
Enforcement Attorney:	Not reported
Corrective Action Component:	Not reported
Appeal Initiated Date:	Not reported
Appeal Resolution Date:	Not reported
Disposition Status Date:	Not reported
Disposition Status:	Not reported
Disposition Status Description:	Not reported
Consent/Final Order Sequence Number:	Not reported
Consent/Final Order Respondent Name:	Not reported
Consent/Final Order Lead Agency:	Not reported
Enforcement Type:	Not reported
Enforcement Responsible Person:	Not reported
Enforcement Responsible Sub-Organization:	Not reported
SEP Sequence Number:	Not reported
SEP Expenditure Amount:	Not reported
SEP Scheduled Completion Date:	Not reported
SEP Actual Date:	Not reported
SEP Defaulted Date:	Not reported
SEP Type:	Not reported
SEP Type Description:	Not reported
Proposed Amount:	Not reported
Final Monetary Amount:	Not reported
Paid Amount:	Not reported
Final Count:	Not reported
Final Amount:	Not reported

Found Violation:	No
Agency Which Determined Violation:	Not reported
Violation Short Description:	Not reported
Date Violation was Determined:	Not reported
Actual Return to Compliance Date:	Not reported
Return to Compliance Qualifier:	Not reported
Violation Responsible Agency:	Not reported
Scheduled Compliance Date:	Not reported
Enforcement Identifier:	Not reported
Date of Enforcement Action:	Not reported
Enforcement Responsible Agency:	Not reported
Enforcement Docket Number:	Not reported
Enforcement Attorney:	Not reported
Corrective Action Component:	Not reported
Appeal Initiated Date:	Not reported
Appeal Resolution Date:	Not reported
Disposition Status Date:	Not reported
Disposition Status:	Not reported
Disposition Status Description:	Not reported
Consent/Final Order Sequence Number:	Not reported
Consent/Final Order Respondent Name:	Not reported
Consent/Final Order Lead Agency:	Not reported
Enforcement Type:	Not reported

INDUSTRIAL SUPPLY COMPANY (Continued) **1000992732**

Enforcement Responsible Person:	Not reported
Enforcement Responsible Sub-Organization:	Not reported
SEP Sequence Number:	Not reported
SEP Expenditure Amount:	Not reported
SEP Scheduled Completion Date:	Not reported
SEP Actual Date:	Not reported
SEP Defaulted Date:	Not reported
SEP Type:	Not reported
SEP Type Description:	Not reported
Proposed Amount:	Not reported
Final Monetary Amount:	Not reported
Paid Amount:	Not reported
Final Count:	Not reported
Final Amount:	Not reported

Evaluation Action Summary:

Evaluation Date:	20100414
Evaluation Responsible Agency:	State
Found Violation:	No
Evaluation Type Description:	COMPLIANCE EVALUATION INSPECTION ON-SITE
Evaluation Responsible Person Identifier:	DMM
Evaluation Responsible Sub-Organization:	Not reported
Actual Return to Compliance Date:	Not reported
Scheduled Compliance Date:	Not reported
Date of Request:	Not reported
Date Response Received:	Not reported
Request Agency:	Not reported
Former Citation:	Not reported

Evaluation Date:	19970523
Evaluation Responsible Agency:	State
Found Violation:	No
Evaluation Type Description:	FOCUSED COMPLIANCE INSPECTION
Evaluation Responsible Person Identifier:	SMH
Evaluation Responsible Sub-Organization:	HW
Actual Return to Compliance Date:	Not reported
Scheduled Compliance Date:	Not reported
Date of Request:	Not reported
Date Response Received:	Not reported
Request Agency:	Not reported
Former Citation:	Not reported

J38 **TRUCKLAND BODY & PAINT** **RCRA NonGen / NLR** **1010337019**
North **365 WEST 1370 SOUTH** **UTR000004416**
1/8-1/4 **SALT LAKE CITY, UT 84115**
0.183 mi.
967 ft. **Site 2 of 6 in cluster J**

Relative: **Lower**

Actual: **4230 ft.**

RCRA Listings:

Date Form Received by Agency:	20070222
Handler Name:	TRUCKLAND BODY & PAINT
Handler Address:	365 WEST 1370 SOUTH
Handler City,State,Zip:	SALT LAKE CITY, UT 84115
EPA ID:	UTR000004416
Contact Name:	JACK MUTERSPAUGH
Contact Address:	365 WEST 1370 SOUTH

TRUCKLAND BODY & PAINT (Continued) **1010337019**

Contact City,State,Zip:		SALT LAKE CITY, UT 84115
Contact Telephone:		801-487-7106
Contact Fax:		Not reported
Contact Email:		Not reported
Contact Title:		Not reported
EPA Region:		08
Land Type:		Private
Federal Waste Generator Description:		Not a generator, verified
Non-Notifier:		Not reported
Biennial Report Cycle:		Not reported
Accessibility:		Not reported
Active Site Indicator:		Not reported
State District Owner:		Not reported
State District:		Not reported
Mailing Address:		1370 SOUTH
Mailing City,State,Zip:		SALT LAKE CITY, UT 84115
Owner Name:	BCW	
Owner Type:		Private
Operator Name:	TRUCKLAND BODY SHOP	
Operator Type:		Private
Short-Term Generator Activity:		No
Importer Activity:		No
Mixed Waste Generator:		No
Transporter Activity:		No
Transfer Facility Activity:		No
Recycler Activity with Storage:		No
Small Quantity On-Site Burner Exemption:		No
Smelting Melting and Refining Furnace Exemption:		No
Underground Injection Control:		No
Off-Site Waste Receipt:		No
Universal Waste Indicator:		No
Universal Waste Destination Facility:		No
Federal Universal Waste:		No
Active Site Fed-Reg Treatment Storage and Disposal Facility:		Not reported
Active Site Converter Treatment storage and Disposal Facility:		Not reported
Active Site State-Reg Treatment Storage and Disposal Facility:		Not reported
Active Site State-Reg Handler:		---
Federal Facility Indicator:		Not reported
Hazardous Secondary Material Indicator:		NN
Sub-Part K Indicator:		Not reported
Commercial TSD Indicator:		No
Treatment Storage and Disposal Type:		Not reported
2018 GPRA Permit Baseline:		Not on the Baseline
2018 GPRA Renewals Baseline:		Not on the Baseline
Permit Renewals Workload Universe:		Not reported
Permit Workload Universe:		Not reported
Permit Progress Universe:		Not reported
Post-Closure Workload Universe:		Not reported
Closure Workload Universe:		Not reported
202 GPRA Corrective Action Baseline:		No
Corrective Action Workload Universe:		No
Subject to Corrective Action Universe:		No
Non-TSDFs Where RCRA CA has Been Imposed Universe:		No
TSDFs Potentially Subject to CA Under 3004 (u)/(v) Universe:		No
TSDFs Only Subject to CA under Discretionary Auth Universe:		No
Corrective Action Priority Ranking:		No NCAPS ranking
Environmental Control Indicator:		No

TRUCKLAND BODY & PAINT (Continued) **1010337019**

Institutional Control Indicator:	No
Human Exposure Controls Indicator:	N/A
Groundwater Controls Indicator:	N/A
Operating TSDF Universe:	Not reported
Full Enforcement Universe:	Not reported
Significant Non-Complier Universe:	No
Unaddressed Significant Non-Complier Universe:	No
Addressed Significant Non-Complier Universe:	No
Significant Non-Complier With a Compliance Schedule Universe:	No
Financial Assurance Required:	Not reported
Handler Date of Last Change:	20140916
Recognized Trader-Importer:	No
Recognized Trader-Exporter:	No
Importer of Spent Lead Acid Batteries:	No
Exporter of Spent Lead Acid Batteries:	No
Recycler Activity Without Storage:	Not reported
Manifest Broker:	Not reported
Sub-Part P Indicator:	No

Handler - Owner Operator:

Owner/Operator Indicator:	Operator
Owner/Operator Name: TRUCKLAND BODY SHOP	
Legal Status:	Private
Date Became Current:	20020101
Date Ended Current:	20020906
Owner/Operator Address:	1370 SOUTH 365 WEST
Owner/Operator City,State,Zip:	SALT LAKE CITY, UT 84115
Owner/Operator Telephone:	Not reported
Owner/Operator Telephone Ext:	Not reported
Owner/Operator Fax:	Not reported
Owner/Operator Email:	Not reported

Owner/Operator Indicator:	Owner
Owner/Operator Name: BCW	
Legal Status:	Private
Date Became Current:	Not reported
Date Ended Current:	Not reported
Owner/Operator Address:	365 WEST 1370 SOUTH
Owner/Operator City,State,Zip:	SALT LAKE CITY, UT 84120
Owner/Operator Telephone:	801-487-7106
Owner/Operator Telephone Ext:	Not reported
Owner/Operator Fax:	Not reported
Owner/Operator Email:	Not reported

Owner/Operator Indicator:	Owner
Owner/Operator Name: TRUCKLAND BODY SHOP	
Legal Status:	Private
Date Became Current:	20020101
Date Ended Current:	20020906
Owner/Operator Address:	1370 SOUTH 365 WEST
Owner/Operator City,State,Zip:	SALT LAKE CITY, UT 84115
Owner/Operator Telephone:	Not reported
Owner/Operator Telephone Ext:	Not reported
Owner/Operator Fax:	Not reported
Owner/Operator Email:	Not reported

TRUCKLAND BODY & PAINT (Continued) **1010337019**

Owner/Operator Indicator: Owner
Owner/Operator Name: BCW
Legal Status: Private
Date Became Current: Not reported
Date Ended Current: Not reported
Owner/Operator Address: 365 WEST 1370 SOUTH
Owner/Operator City,State,Zip: SALT LAKE CITY, UT 84120
Owner/Operator Telephone: 801-487-7106
Owner/Operator Telephone Ext: Not reported
Owner/Operator Fax: Not reported
Owner/Operator Email: Not reported

Owner/Operator Indicator: Owner
Owner/Operator Name: TRUCKLAND BODY SHOP
Legal Status: Private
Date Became Current: 20020101
Date Ended Current: 20020906
Owner/Operator Address: 1370 SOUTH 365 WEST
Owner/Operator City,State,Zip: SALT LAKE CITY, UT 84115
Owner/Operator Telephone: Not reported
Owner/Operator Telephone Ext: Not reported
Owner/Operator Fax: Not reported
Owner/Operator Email: Not reported

Owner/Operator Indicator: Owner
Owner/Operator Name: BCW
Legal Status: Private
Date Became Current: Not reported
Date Ended Current: Not reported
Owner/Operator Address: 365 WEST 1370 SOUTH
Owner/Operator City,State,Zip: SALT LAKE CITY, UT 84120
Owner/Operator Telephone: 801-487-7106
Owner/Operator Telephone Ext: Not reported
Owner/Operator Fax: Not reported
Owner/Operator Email: Not reported

Owner/Operator Indicator: Operator
Owner/Operator Name: TRUCKLAND BODY SHOP
Legal Status: Private
Date Became Current: 20020101
Date Ended Current: 20020906
Owner/Operator Address: 1370 SOUTH 365 WEST
Owner/Operator City,State,Zip: SALT LAKE CITY, UT 84115
Owner/Operator Telephone: Not reported
Owner/Operator Telephone Ext: Not reported
Owner/Operator Fax: Not reported
Owner/Operator Email: Not reported

Historic Generators:
Receive Date: 20070222
Handler Name: TRUCKLAND BODY & PAINT
Federal Waste Generator Description: Not a generator, verified
State District Owner: Not reported
Large Quantity Handler of Universal Waste: No
Recognized Trader Importer: No
Recognized Trader Exporter: No
Spent Lead Acid Battery Importer: No

TRUCKLAND BODY & PAINT (Continued) **1010337019**

Spent Lead Acid Battery Exporter: No
Current Record: Yes
Non Storage Recycler Activity: Not reported
Electronic Manifest Broker: Not reported

Receive Date: 19980805
Handler Name: TRUCKLAND BODY & PAINT
Federal Waste Generator Description: Conditionally Exempt Small Quantity Generator
State District Owner: Not reported
Large Quantity Handler of Universal Waste: No
Recognized Trader Importer: No
Recognized Trader Exporter: No
Spent Lead Acid Battery Importer: No
Spent Lead Acid Battery Exporter: No
Current Record: No
Non Storage Recycler Activity: Not reported
Electronic Manifest Broker: Not reported

Receive Date: 20030107
Handler Name: TRUCKLAND BODY & PAINT
Federal Waste Generator Description: Not a generator, verified
State District Owner: Not reported
Large Quantity Handler of Universal Waste: No
Recognized Trader Importer: No
Recognized Trader Exporter: No
Spent Lead Acid Battery Importer: No
Spent Lead Acid Battery Exporter: No
Current Record: No
Non Storage Recycler Activity: Not reported
Electronic Manifest Broker: Not reported

List of NAICS Codes and Descriptions:
NAICS Code: 336111
NAICS Description: AUTOMOBILE MANUFACTURING

Facility Has Received Notices of Violations:
Violations: No Violations Found

Evaluation Action Summary:
Evaluations: No Evaluations Found

J39 **RICK WARNER TRUCKLAND (LTSO)** **RCRA NonGen / NLR** **1010335985**
North **350 WEST 1370 SOUTH** **UTD981542210**
1/8-1/4 **SALT LAKE CITY, UT 84115**
0.191 mi.
1007 ft. **Site 3 of 6 in cluster J**

Relative:
Higher

Actual:
4231 ft.

RCRA Listings:
Date Form Received by Agency: 20060327
Handler Name: RICK WARNER TRUCKLAND (LTSO)
Handler Address: 350 WEST 1370 SOUTH
Handler City,State,Zip: SALT LAKE CITY, UT 84115
EPA ID: UTD981542210
Contact Name: MARY MACE
Contact Address: 350 WEST 1370 SOUTH

RICK WARNER TRUCKLAND (LTSO) (Continued) **1010335985**

Contact City,State,Zip:		SALT LAKE CITY, UT 84115
Contact Telephone:		801-486-3711
Contact Fax:		Not reported
Contact Email:		Not reported
Contact Title:		Not reported
EPA Region:		08
Land Type:		Not reported
Federal Waste Generator Description:		Not a generator, verified
Non-Notifier:		Not reported
Biennial Report Cycle:		Not reported
Accessibility:		Not reported
Active Site Indicator:		Not reported
State District Owner:		Not reported
State District:		Not reported
Mailing Address:		WEST 1370 SOUTH
Mailing City,State,Zip:		SALT LAKE CITY, UT 84115
Owner Name:	BART WARNER	
Owner Type:		Private
Operator Name:	Not reported	
Operator Type:		Not reported
Short-Term Generator Activity:		No
Importer Activity:		No
Mixed Waste Generator:		No
Transporter Activity:		No
Transfer Facility Activity:		No
Recycler Activity with Storage:		No
Small Quantity On-Site Burner Exemption:		No
Smelting Melting and Refining Furnace Exemption:		No
Underground Injection Control:		No
Off-Site Waste Receipt:		No
Universal Waste Indicator:		No
Universal Waste Destination Facility:		No
Federal Universal Waste:		No
Active Site Fed-Reg Treatment Storage and Disposal Facility:		Not reported
Active Site Converter Treatment storage and Disposal Facility:		Not reported
Active Site State-Reg Treatment Storage and Disposal Facility:		Not reported
Active Site State-Reg Handler:		---
Federal Facility Indicator:		Not reported
Hazardous Secondary Material Indicator:		NN
Sub-Part K Indicator:		Not reported
Commercial TSD Indicator:		No
Treatment Storage and Disposal Type:		Not reported
2018 GPRA Permit Baseline:		Not on the Baseline
2018 GPRA Renewals Baseline:		Not on the Baseline
Permit Renewals Workload Universe:		Not reported
Permit Workload Universe:		Not reported
Permit Progress Universe:		Not reported
Post-Closure Workload Universe:		Not reported
Closure Workload Universe:		Not reported
202 GPRA Corrective Action Baseline:		No
Corrective Action Workload Universe:		No
Subject to Corrective Action Universe:		No
Non-TSDFs Where RCRA CA has Been Imposed Universe:		No
TSDFs Potentially Subject to CA Under 3004 (u)/(v) Universe:		No
TSDFs Only Subject to CA under Discretionary Auth Universe:		No
Corrective Action Priority Ranking:		No NCAPS ranking
Environmental Control Indicator:		No

RICK WARNER TRUCKLAND (LTSO) (Continued) **1010335985**

Institutional Control Indicator:	No
Human Exposure Controls Indicator:	N/A
Groundwater Controls Indicator:	N/A
Operating TSDF Universe:	Not reported
Full Enforcement Universe:	Not reported
Significant Non-Complier Universe:	No
Unaddressed Significant Non-Complier Universe:	No
Addressed Significant Non-Complier Universe:	No
Significant Non-Complier With a Compliance Schedule Universe:	No
Financial Assurance Required:	Not reported
Handler Date of Last Change:	20060328
Recognized Trader-Importer:	No
Recognized Trader-Exporter:	No
Importer of Spent Lead Acid Batteries:	No
Exporter of Spent Lead Acid Batteries:	No
Recycler Activity Without Storage:	Not reported
Manifest Broker:	Not reported
Sub-Part P Indicator:	No

Hazardous Waste Summary:

Waste Code: D001
Waste Description: IGNITABLE WASTE

Waste Code: D035
Waste Description: METHYL ETHYL KETONE

Waste Code: F002
Waste Description: THE FOLLOWING SPENT HALOGENATED SOLVENTS: TETRACHLOROETHYLENE, METHYLENE CHLORIDE, TRICHLOROETHYLENE, 1,1,1-TRICHLOROETHANE, CHLOROBENZENE, 1,1,2-TRICHLORO-1,2,2-TRIFLUOROETHANE, ORTHO-DICHLOROBENZENE, TRICHLOROFLUOROMETHANE, AND 1,1,2, TRICHLOROETHANE; ALL SPENT SOLVENT MIXTURES/BLENDS CONTAINING, BEFORE USE, A TOTAL OF TEN PERCENT OR MORE (BY VOLUME) OF ONE OR MORE OF THE ABOVE HALOGENATED SOLVENTS OR THOSE SOLVENTS LISTED IN F001, F004, AND F005; AND STILL BOTTOMS FROM THE RECOVERY OF THESE SPENT SOLVENTS AND SPENT SOLVENT MIXTURES.

Waste Code: F003
Waste Description: THE FOLLOWING SPENT NONHALOGENATED SOLVENTS: XYLENE, ACETONE, ETHYL ACETATE, ETHYL BENZENE, ETHYL ETHER, METHYL ISOBUTYL KETONE, N-BUTYL ALCOHOL, CYCLOHEXANONE, AND METHANOL; ALL SPENT SOLVENT MIXTURES/BLENDS CONTAINING, BEFORE USE, ONLY THE ABOVE SPENT NONHALOGENATED SOLVENTS; AND ALL SPENT SOLVENT MIXTURES/BLENDS CONTAINING, BEFORE USE, ONE OR MORE OF THE ABOVE NONHALOGENATED SOLVENTS, AND A TOTAL OF TEN PERCENT OR MORE (BY VOLUME) OF ONE OR MORE OF THOSE SOLVENTS LISTED IN F001, F002, F004, AND F005; AND STILL BOTTOMS FROM THE RECOVERY OF THESE SPENT SOLVENTS AND SPENT SOLVENT MIXTURES.

Waste Code: F004
Waste Description: THE FOLLOWING SPENT NONHALOGENATED SOLVENTS: CRESOLS, CRESYLIC ACID, AND NITROBENZENE; AND THE STILL BOTTOMS FROM THE RECOVERY OF THESE SOLVENTS; ALL SPENT SOLVENT MIXTURES/BLENDS CONTAINING, BEFORE USE, A TOTAL OF TEN PERCENT OR MORE (BY VOLUME) OF ONE OR MORE OF THE ABOVE NONHALOGENATED SOLVENTS OR THOSE SOLVENTS LISTED IN F001, F002, AND F005; AND STILL BOTTOMS FROM THE RECOVERY OF THESE SPENT SOLVENTS AND

RICK WARNER TRUCKLAND (LTSO) (Continued) **1010335985**

SPENT SOLVENT MIXTURES.

Waste Code: F005
Waste Description: THE FOLLOWING SPENT NONHALOGENATED SOLVENTS: TOLUENE, METHYL ETHYL KETONE, CARBON DISULFIDE, ISOBUTANOL, PYRIDINE, BENZENE, 2-ETHOXYETHANOL, AND 2-NITROPROPANE; ALL SPENT SOLVENT MIXTURES/BLENDS CONTAINING, BEFORE USE, A TOTAL OF TEN PERCENT OR MORE (BY VOLUME) OF ONE OR MORE OF THE ABOVE NONHALOGENATED SOLVENTS OR THOSE SOLVENTS LISTED IN F001, F002, OR F004; AND STILL BOTTOMS FROM THE RECOVERY OF THESE SPENT SOLVENTS AND SPENT SOLVENT MIXTURES.

Handler - Owner Operator:
Owner/Operator Indicator: Owner
Owner/Operator Name: BART WARNER
Legal Status: Private
Date Became Current: Not reported
Date Ended Current: Not reported
Owner/Operator Address: 310 WEST 1370 SOUTH
Owner/Operator City,State,Zip: SALT LAKE CITY, UT 84115
Owner/Operator Telephone: 801-486-3711
Owner/Operator Telephone Ext: Not reported
Owner/Operator Fax: Not reported
Owner/Operator Email: Not reported

Owner/Operator Indicator: Owner
Owner/Operator Name: BART WARNER
Legal Status: Private
Date Became Current: Not reported
Date Ended Current: Not reported
Owner/Operator Address: 310 WEST 1370 SOUTH
Owner/Operator City,State,Zip: SALT LAKE CITY, UT 84115
Owner/Operator Telephone: 801-486-3711
Owner/Operator Telephone Ext: Not reported
Owner/Operator Fax: Not reported
Owner/Operator Email: Not reported

Owner/Operator Indicator: Owner
Owner/Operator Name: BART WARNER
Legal Status: Private
Date Became Current: Not reported
Date Ended Current: Not reported
Owner/Operator Address: 310 WEST 1370 SOUTH
Owner/Operator City,State,Zip: SALT LAKE CITY, UT 84115
Owner/Operator Telephone: 801-486-3711
Owner/Operator Telephone Ext: Not reported
Owner/Operator Fax: Not reported
Owner/Operator Email: Not reported

Historic Generators:
Receive Date: 20060327
Handler Name: RICK WARNER TRUCKLAND (LTSO)
Federal Waste Generator Description: Not a generator, verified
State District Owner: Not reported
Large Quantity Handler of Universal Waste: No
Recognized Trader Importer: No
Recognized Trader Exporter: No

RICK WARNER TRUCKLAND (LTSO) (Continued) **1010335985**

Spent Lead Acid Battery Importer: No
Spent Lead Acid Battery Exporter: No
Current Record: Yes
Non Storage Recycler Activity: Not reported
Electronic Manifest Broker: Not reported

Receive Date: 20070222
Handler Name: RICK WARNER TRUCKLAND (LTSO)
Federal Waste Generator Description: Not a generator, verified
State District Owner: Not reported
Large Quantity Handler of Universal Waste: No
Recognized Trader Importer: No
Recognized Trader Exporter: No
Spent Lead Acid Battery Importer: No
Spent Lead Acid Battery Exporter: No
Current Record: No
Non Storage Recycler Activity: Not reported
Electronic Manifest Broker: Not reported

Receive Date: 19860924
Handler Name: RICK WARNER TRUCKLAND (LTSO)
Federal Waste Generator Description: Small Quantity Generator
State District Owner: Not reported
Large Quantity Handler of Universal Waste: No
Recognized Trader Importer: No
Recognized Trader Exporter: No
Spent Lead Acid Battery Importer: No
Spent Lead Acid Battery Exporter: No
Current Record: No
Non Storage Recycler Activity: Not reported
Electronic Manifest Broker: Not reported

Receive Date: 20020828
Handler Name: RICK WARNER TRUCKLAND (LTSO)
Federal Waste Generator Description: Not a generator, verified
State District Owner: Not reported
Large Quantity Handler of Universal Waste: No
Recognized Trader Importer: No
Recognized Trader Exporter: No
Spent Lead Acid Battery Importer: No
Spent Lead Acid Battery Exporter: No
Current Record: No
Non Storage Recycler Activity: Not reported
Electronic Manifest Broker: Not reported

List of NAICS Codes and Descriptions:
NAICS Codes: No NAICS Codes Found

Facility Has Received Notices of Violation:
Found Violation: No
Agency Which Determined Violation: Not reported
Violation Short Description: Not reported
Date Violation was Determined: Not reported
Actual Return to Compliance Date: Not reported
Return to Compliance Qualifier: Not reported
Violation Responsible Agency: Not reported

RICK WARNER TRUCKLAND (LTSO) (Continued) **1010335985**

Scheduled Compliance Date:	Not reported
Enforcement Identifier:	Not reported
Date of Enforcement Action:	Not reported
Enforcement Responsible Agency:	Not reported
Enforcement Docket Number:	Not reported
Enforcement Attorney:	Not reported
Corrective Action Component:	Not reported
Appeal Initiated Date:	Not reported
Appeal Resolution Date:	Not reported
Disposition Status Date:	Not reported
Disposition Status:	Not reported
Disposition Status Description:	Not reported
Consent/Final Order Sequence Number:	Not reported
Consent/Final Order Respondent Name:	Not reported
Consent/Final Order Lead Agency:	Not reported
Enforcement Type:	Not reported
Enforcement Responsible Person:	Not reported
Enforcement Responsible Sub-Organization:	Not reported
SEP Sequence Number:	Not reported
SEP Expenditure Amount:	Not reported
SEP Scheduled Completion Date:	Not reported
SEP Actual Date:	Not reported
SEP Defaulted Date:	Not reported
SEP Type:	Not reported
SEP Type Description:	Not reported
Proposed Amount:	Not reported
Final Monetary Amount:	Not reported
Paid Amount:	Not reported
Final Count:	Not reported
Final Amount:	Not reported

Evaluation Action Summary:

Evaluation Date:	19970520
Evaluation Responsible Agency:	State
Found Violation:	No
Evaluation Type Description:	FOCUSED COMPLIANCE INSPECTION
Evaluation Responsible Person Identifier:	RDP
Evaluation Responsible Sub-Organization:	HW
Actual Return to Compliance Date:	Not reported
Scheduled Compliance Date:	Not reported
Date of Request:	Not reported
Date Response Received:	Not reported
Request Agency:	Not reported
Former Citation:	Not reported

40
NW
1/8-1/4
0.191 mi.
1011 ft.

DESERET HEATING COMPANY **UT LUST U003150294**
1396 S 400 W **UT UST N/A**
SALT LAKE CITY, UT 84115

Relative:
Lower

Actual:
4228 ft.

LUST:

Name:	DESERET HEATING COMPANY
Address:	1396 S 400 W
City,State,Zip:	SALT LAKE CITY, UT 84115
Facility ID:	4001568

DESERET HEATING COMPANY (Continued) **U003150294**

Release Id:	FYK
Closed Date:	**09/23/1999**
Notification Date:	07/20/1990
Owner Name:	R C L ENTERPRISES
Owner Address:	45 E VINE ST
Owner City:	MURRAY
Owner State:	UT
Owner Zip:	84107
Owner City,St,Zip:	MURRAY, UT 84107
Project Manager:	[John Menatti]

UST:

Facility ID:	4307
Tank ID:	1
Above Tank:	No
Alternate Tank ID:	1
Federal Regulated:	Yes
Owner Name:	R C L ENTERPRISES
Owner Address:	45 E VINE ST
Owner City,State,Zip:	MURRAY, UT 84107
REG AST:	No
Tank Emergency:	No
Tank Status:	Permanently Out of Use
Tank Capacity:	1000
Substance Detected:	Gasoline
Substance Tested:	Not reported
Tank Material:	Unknown
Tank Mod:	None
Pipe Material:	Unknown
Pipe Mod:	None
Install Date:	1910-01-01 00:00:00
Closed Date:	1990-07-09 00:00:00
Closure Status:	Tank Removed from Ground
Complaint:	No
PST Fund:	No
Other Type:	Not reported

Facility:

Name:	DESERET HEATING COMPANY
Address:	1396 S 400 W
City,State,Zip:	SALT LAKE CITY, UT 84115
Facility ID:	4307
Northing:	4510227.62
Easting:	423771.81

J41 **RASBAND DIESEL SERVICE** **UT LUST** **U003150314**
North **1365 S 300 W** **UT UST** **N/A**
1/8-1/4 **SALT LAKE CITY, UT 84115**
0.199 mi.
1053 ft. **Site 4 of 6 in cluster J**

Relative:
Higher

Actual:
4232 ft.

LUST:

Name:	RASBAND DIESEL SERVICE
Address:	1365 S 300 W
City,State,Zip:	SALT LAKE CITY, UT 84115
Facility ID:	4001891
Release Id:	HWA

RASBAND DIESEL SERVICE (Continued) **U003150314**

Closed Date:	**04/06/1995**
Notification Date:	10/26/1992
Owner Name:	RASBAND DIESEL SERVICE
Owner Address:	1365 S 300 W
Owner City:	SALT LAKE CITY
Owner State:	UT
Owner Zip:	84115
Owner City,St,Zip:	SALT LAKE CITY, UT 84115
Project Manager:	[Dale Urban]

UST:

Facility ID:	4617
Tank ID:	1
Above Tank:	No
Alternate Tank ID:	1
Federal Regulated:	Yes
Owner Name:	RASBAND DIESEL SERVICE
Owner Address:	1365 S 300 W
Owner City,State,Zip:	SALT LAKE CITY, UT 84115
REG AST:	No
Tank Emergency:	No
Tank Status:	Permanently Out of Use
Tank Capacity:	1000
Substance Detected:	Diesel
Substance Tested:	Not reported
Tank Material:	Not Listed
Tank Mod:	None
Pipe Material:	Not Listed
Pipe Mod:	None
Install Date:	1910-01-01 00:00:00
Closed Date:	1992-10-08 00:00:00
Closure Status:	Tank Removed from Ground
Complaint:	No
PST Fund:	No
Other Type:	Not reported

Facility:

Name:	RASBAND DIESEL SERVICE
Address:	1365 S 300 W
City,State,Zip:	SALT LAKE CITY, UT 84115
Facility ID:	4617
Northing:	4510278
Easting:	424075

Facility ID:	4617
Tank ID:	2
Above Tank:	No
Alternate Tank ID:	2
Federal Regulated:	Yes
Owner Name:	RASBAND DIESEL SERVICE
Owner Address:	1365 S 300 W
Owner City,State,Zip:	SALT LAKE CITY, UT 84115
REG AST:	No
Tank Emergency:	No
Tank Status:	Permanently Out of Use
Tank Capacity:	500

RASBAND DIESEL SERVICE (Continued) **U003150314**

Substance Detected:	Used Oil
Substance Tested:	Not reported
Tank Material:	Not Listed
Tank Mod:	None
Pipe Material:	Not Listed
Pipe Mod:	None
Install Date:	1910-01-01 00:00:00
Closed Date:	1992-10-08 00:00:00
Closure Status:	Tank Removed from Ground
Complaint:	No
PST Fund:	No
Other Type:	Not reported

Facility:

Name:	RASBAND DIESEL SERVICE
Address:	1365 S 300 W
City,State,Zip:	SALT LAKE CITY, UT 84115
Facility ID:	4617
Northing:	4510278
Easting:	424075

J42 **MAACO AUTO PAINTING** **RCRA NonGen / NLR** **1001125905**
North **1361 SOUTH 300 WEST** **FINDS** **UTR000002378**
1/8-1/4 **SALT LAKE CITY, UT 84115** **ECHO**
0.204 mi.
1077 ft. **Site 5 of 6 in cluster J**

Relative: **Higher**
Actual: **4232 ft.**

RCRA Listings:

Date Form Received by Agency:		20100428
Handler Name:	MAACO AUTO PAINTING	
Handler Address:		1361 SOUTH 300 WEST
Handler City,State,Zip:		SALT LAKE CITY, UT 84115
EPA ID:		UTR000002378
Contact Name:		MAX HANSON
Contact Address:		1361 SOUTH 300 WEST
Contact City,State,Zip:		SALT LAKE CITY, UT 84115
Contact Telephone:		801-463-7100
Contact Fax:		Not reported
Contact Email:		Not reported
Contact Title:		Not reported
EPA Region:		08
Land Type:		Private
Federal Waste Generator Description:		Not a generator, verified
Non-Notifier:		Not reported
Biennial Report Cycle:		Not reported
Accessibility:		Not reported
Active Site Indicator:		Handler Activities
State District Owner:		Not reported
State District:		Not reported
Mailing Address:		SOUTH 300 WEST
Mailing City,State,Zip:		SALT LAKE CITY, UT 84115
Owner Name:	HBM REAL ESTATE	
Owner Type:		Private
Operator Name:	Not reported	
Operator Type:		Not reported
Short-Term Generator Activity:		No
Importer Activity:		No

MAACO AUTO PAINTING (Continued) **1001125905**

Mixed Waste Generator:	No
Transporter Activity:	No
Transfer Facility Activity:	No
Recycler Activity with Storage:	No
Small Quantity On-Site Burner Exemption:	No
Smelting Melting and Refining Furnace Exemption:	No
Underground Injection Control:	No
Off-Site Waste Receipt:	No
Universal Waste Indicator:	Yes
Universal Waste Destination Facility:	Yes
Federal Universal Waste:	Yes
Active Site Fed-Reg Treatment Storage and Disposal Facility:	Not reported
Active Site Converter Treatment storage and Disposal Facility:	Not reported
Active Site State-Reg Treatment Storage and Disposal Facility:	Not reported
Active Site State-Reg Handler:	---
Federal Facility Indicator:	Not reported
Hazardous Secondary Material Indicator:	NN
Sub-Part K Indicator:	Not reported
Commercial TSD Indicator:	No
Treatment Storage and Disposal Type:	Not reported
2018 GPRA Permit Baseline:	Not on the Baseline
2018 GPRA Renewals Baseline:	Not on the Baseline
Permit Renewals Workload Universe:	Not reported
Permit Workload Universe:	Not reported
Permit Progress Universe:	Not reported
Post-Closure Workload Universe:	Not reported
Closure Workload Universe:	Not reported
202 GPRA Corrective Action Baseline:	No
Corrective Action Workload Universe:	No
Subject to Corrective Action Universe:	No
Non-TSDFs Where RCRA CA has Been Imposed Universe:	No
TSDFs Potentially Subject to CA Under 3004 (u)/(v) Universe:	No
TSDFs Only Subject to CA under Discretionary Auth Universe:	No
Corrective Action Priority Ranking:	No NCAPS ranking
Environmental Control Indicator:	No
Institutional Control Indicator:	No
Human Exposure Controls Indicator:	N/A
Groundwater Controls Indicator:	N/A
Operating TSDF Universe:	Not reported
Full Enforcement Universe:	Not reported
Significant Non-Complier Universe:	No
Unaddressed Significant Non-Complier Universe:	No
Addressed Significant Non-Complier Universe:	No
Significant Non-Complier With a Compliance Schedule Universe:	No
Financial Assurance Required:	Not reported
Handler Date of Last Change:	20100512
Recognized Trader-Importer:	No
Recognized Trader-Exporter:	No
Importer of Spent Lead Acid Batteries:	No
Exporter of Spent Lead Acid Batteries:	No
Recycler Activity Without Storage:	Not reported
Manifest Broker:	Not reported
Sub-Part P Indicator:	No

Hazardous Waste Summary:
Waste Code: D000

MAACO AUTO PAINTING (Continued) **1001125905**

Waste Description: Not Defined

Waste Code: D001
Waste Description: IGNITABLE WASTE

Waste Code: D007
Waste Description: CHROMIUM

Waste Code: D018
Waste Description: BENZENE

Waste Code: D035
Waste Description: METHYL ETHYL KETONE

Waste Code: D039
Waste Description: TETRACHLOROETHYLENE

Waste Code: D040
Waste Description: TRICHLORETHYLENE

Waste Code: F003
Waste Description: THE FOLLOWING SPENT NONHALOGENATED SOLVENTS: XYLENE, ACETONE, ETHYL ACETATE, ETHYL BENZENE, ETHYL ETHER, METHYL ISOBUTYL KETONE, N-BUTYL ALCOHOL, CYCLOHEXANONE, AND METHANOL; ALL SPENT SOLVENT MIXTURES/BLENDS CONTAINING, BEFORE USE, ONLY THE ABOVE SPENT NONHALOGENATED SOLVENTS; AND ALL SPENT SOLVENT MIXTURES/BLENDS CONTAINING, BEFORE USE, ONE OR MORE OF THE ABOVE NONHALOGENATED SOLVENTS, AND A TOTAL OF TEN PERCENT OR MORE (BY VOLUME) OF ONE OR MORE OF THOSE SOLVENTS LISTED IN F001, F002, F004, AND F005; AND STILL BOTTOMS FROM THE RECOVERY OF THESE SPENT SOLVENTS AND SPENT SOLVENT MIXTURES.

Waste Code: F005
Waste Description: THE FOLLOWING SPENT NONHALOGENATED SOLVENTS: TOLUENE, METHYL ETHYL KETONE, CARBON DISULFIDE, ISOBUTANOL, PYRIDINE, BENZENE, 2-ETHOXYETHANOL, AND 2-NITROPROPANE; ALL SPENT SOLVENT MIXTURES/BLENDS CONTAINING, BEFORE USE, A TOTAL OF TEN PERCENT OR MORE (BY VOLUME) OF ONE OR MORE OF THE ABOVE NONHALOGENATED SOLVENTS OR THOSE SOLVENTS LISTED IN F001, F002, OR F004; AND STILL BOTTOMS FROM THE RECOVERY OF THESE SPENT SOLVENTS AND SPENT SOLVENT MIXTURES.

Handler - Owner Operator:
Owner/Operator Indicator: Owner
Owner/Operator Name: HBM REAL ESTATE
Legal Status: Private
Date Became Current: Not reported
Date Ended Current: Not reported
Owner/Operator Address: 565 CHERRY LANE
Owner/Operator City,State,Zip: FRUIT HEIGHTS, UT 84037
Owner/Operator Telephone: 801-544-0117
Owner/Operator Telephone Ext: Not reported
Owner/Operator Fax: Not reported
Owner/Operator Email: Not reported

Owner/Operator Indicator: Owner
Owner/Operator Name: HBM REAL ESTATE
Legal Status: Private

MAACO AUTO PAINTING (Continued) **1001125905**

Date Became Current:	Not reported
Date Ended Current:	Not reported
Owner/Operator Address:	565 CHERRY LANE
Owner/Operator City,State,Zip:	FRUIT HEIGHTS, UT 84037
Owner/Operator Telephone:	801-544-0117
Owner/Operator Telephone Ext:	Not reported
Owner/Operator Fax:	Not reported
Owner/Operator Email:	Not reported

Historic Generators:

Receive Date:	20100428
Handler Name: MAACO AUTO PAINTING	
Federal Waste Generator Description:	Not a generator, verified
State District Owner:	Not reported
Large Quantity Handler of Universal Waste:	Yes
Recognized Trader Importer:	No
Recognized Trader Exporter:	No
Spent Lead Acid Battery Importer:	No
Spent Lead Acid Battery Exporter:	No
Current Record:	Yes
Non Storage Recycler Activity:	Not reported
Electronic Manifest Broker:	Not reported

Receive Date:	19961223
Handler Name: MAACO AUTO PAINTING	
Federal Waste Generator Description:	Small Quantity Generator
State District Owner:	Not reported
Large Quantity Handler of Universal Waste:	No
Recognized Trader Importer:	No
Recognized Trader Exporter:	No
Spent Lead Acid Battery Importer:	No
Spent Lead Acid Battery Exporter:	No
Current Record:	No
Non Storage Recycler Activity:	Not reported
Electronic Manifest Broker:	Not reported

List of NAICS Codes and Descriptions:

NAICS Codes:	No NAICS Codes Found

Facility Has Received Notices of Violation:

Found Violation:	No
Agency Which Determined Violation:	Not reported
Violation Short Description:	Not reported
Date Violation was Determined:	Not reported
Actual Return to Compliance Date:	Not reported
Return to Compliance Qualifier:	Not reported
Violation Responsible Agency:	Not reported
Scheduled Compliance Date:	Not reported
Enforcement Identifier:	Not reported
Date of Enforcement Action:	Not reported
Enforcement Responsible Agency:	Not reported
Enforcement Docket Number:	Not reported
Enforcement Attorney:	Not reported
Corrective Action Component:	Not reported
Appeal Initiated Date:	Not reported
Appeal Resolution Date:	Not reported

MAACO AUTO PAINTING (Continued) **1001125905**

Disposition Status Date:	Not reported
Disposition Status:	Not reported
Disposition Status Description:	Not reported
Consent/Final Order Sequence Number:	Not reported
Consent/Final Order Respondent Name:	Not reported
Consent/Final Order Lead Agency:	Not reported
Enforcement Type:	Not reported
Enforcement Responsible Person:	Not reported
Enforcement Responsible Sub-Organization:	Not reported
SEP Sequence Number:	Not reported
SEP Expenditure Amount:	Not reported
SEP Scheduled Completion Date:	Not reported
SEP Actual Date:	Not reported
SEP Defaulted Date:	Not reported
SEP Type:	Not reported
SEP Type Description:	Not reported
Proposed Amount:	Not reported
Final Monetary Amount:	Not reported
Paid Amount:	Not reported
Final Count:	Not reported
Final Amount:	Not reported

Evaluation Action Summary:

Evaluation Date:	19970610
Evaluation Responsible Agency:	State
Found Violation:	No
Evaluation Type Description:	FOCUSED COMPLIANCE INSPECTION
Evaluation Responsible Person Identifier:	RDP
Evaluation Responsible Sub-Organization:	HW
Actual Return to Compliance Date:	Not reported
Scheduled Compliance Date:	Not reported
Date of Request:	Not reported
Date Response Received:	Not reported
Request Agency:	Not reported
Former Citation:	Not reported

FINDS:
Registry ID: 110005209345

Click Here for FRS Facility Detail Report:

Environmental Interest/Information System:
RCRAInfo is a national information system that supports the Resource Conservation and Recovery Act (RCRA) program through the tracking of events and activities related to facilities that generate, transport, and treat, store, or dispose of hazardous waste. RCRAInfo allows RCRA program staff to track the notification, permit, compliance, and corrective action activities required under RCRA.
The CIM (Utah - Common Identifier Mechanism) is Utah's Department of Environmental Quality (UDEQ) mechanism for compliance and permitting operations.

MAACO AUTO PAINTING (Continued) **1001125905**

Click this hyperlink while viewing on your computer to access additional FINDS: detail in the EDR Site Report.

ECHO:

Envid:	1001125905
Registry ID:	110005209345
DFR URL:	http://echo.epa.gov/detailed-facility-report?fid=110005209345
Name:	MAACO AUTO PAINTING
Address:	1361 SOUTH 300 WEST
City,State,Zip:	SALT LAKE CITY, UT 84115

I43 **VALDEZ AUTO SALES** **UT LUST U003150356**
South **302 W 1700 S** **UT UST N/A**
1/8-1/4 **SALT LAKE CITY, UT 84115**
0.212 mi.
1121 ft. **Site 3 of 3 in cluster I**

Relative:
Higher

Actual:
4234 ft.

LUST:

Name:	VALDEZ AUTO SALES
Address:	302 W 1700 S
City,State,Zip:	SALT LAKE CITY, UT 84115
Facility ID:	4001888
Release Id:	LGD
Closed Date:	**05/30/2001**
Notification Date:	07/31/2000
Owner Name:	MOYLE INVESTMENTS LC
Owner Address:	1379 E 3RD AVE
Owner City:	SALT LAKE CITY
Owner State:	UT
Owner Zip:	84103
Owner City,St,Zip:	SALT LAKE CITY, UT 84103
Project Manager:	Morgan Atkinson

UST:

Facility ID:	4615
Tank ID:	1
Above Tank:	No
Alternate Tank ID:	1
Federal Regulated:	Yes
Owner Name:	MOYLE INVESTMENTS LC
Owner Address:	1379 E 3RD AVE
Owner City,State,Zip:	SALT LAKE CITY, UT 84103
REG AST:	No
Tank Emergency:	No
Tank Status:	Permanently Out of Use
Tank Capacity:	3000
Substance Detected:	Gasoline
Substance Tested:	Not reported
Tank Material:	Fiberglass Reinforced Plastic
Tank Mod:	None
Pipe Material:	Fiberglass Reinforced Plastic
Pipe Mod:	None
Install Date:	1910-01-01 00:00:00
Closed Date:	2000-06-06 00:00:00
Closure Status:	Tank removed from ground
Complaint:	No
PST Fund:	No

VALDEZ AUTO SALES (Continued) **U003150356**

Other Type: Not reported

Facility:
Name: VALDEZ AUTO SALES
Address: 302 W 1700 S
City,State,Zip: SALT LAKE CITY, UT 84115
Facility ID: 4615
Northing: 4509619.2047
Easting: 423996.07171

Facility ID: 4615
Tank ID: 2
Above Tank: No
Alternate Tank ID: 2
Federal Regulated: Yes
Owner Name: MOYLE INVESTMENTS LC
Owner Address: 1379 E 3RD AVE
Owner City,State,Zip: SALT LAKE CITY, UT 84103
REG AST: No
Tank Emergency: No
Tank Status: Permanently Out of Use
Tank Capacity: 3000
Substance Detected: Gasoline
Substance Tested: Not reported
Tank Material: Fiberglass Reinforced Plastic
Tank Mod: None
Pipe Material: Fiberglass Reinforced Plastic
Pipe Mod: None
Install Date: 1910-01-01 00:00:00
Closed Date: 2000-06-06 00:00:00
Closure Status: Tank removed from ground
Complaint: No
PST Fund: No
Other Type: Not reported

Facility:
Name: VALDEZ AUTO SALES
Address: 302 W 1700 S
City,State,Zip: SALT LAKE CITY, UT 84115
Facility ID: 4615
Northing: 4509619.2047
Easting: 423996.07171

Facility ID: 4615
Tank ID: 3
Above Tank: No
Alternate Tank ID: 3
Federal Regulated: Yes
Owner Name: MOYLE INVESTMENTS LC
Owner Address: 1379 E 3RD AVE
Owner City,State,Zip: SALT LAKE CITY, UT 84103
REG AST: No
Tank Emergency: No
Tank Status: Permanently Out of Use
Tank Capacity: 3000
Substance Detected: Diesel

VALDEZ AUTO SALES (Continued) **U003150356**

Substance Tested:	Not reported
Tank Material:	Fiberglass Reinforced Plastic
Tank Mod:	None
Pipe Material:	Fiberglass Reinforced Plastic
Pipe Mod:	None
Install Date:	1910-01-01 00:00:00
Closed Date:	2000-06-06 00:00:00
Closure Status:	Tank removed from ground
Complaint:	No
PST Fund:	No
Other Type:	Not reported

Facility:

Name:	VALDEZ AUTO SALES
Address:	302 W 1700 S
City,State,Zip:	SALT LAKE CITY, UT 84115
Facility ID:	4615
Northing:	4509619.2047
Easting:	423996.07171

Facility ID:	4615
Tank ID:	4
Above Tank:	No
Alternate Tank ID:	4
Federal Regulated:	Yes
Owner Name:	MOYLE INVESTMENTS LC
Owner Address:	1379 E 3RD AVE
Owner City,State,Zip:	SALT LAKE CITY, UT 84103
REG AST:	No
Tank Emergency:	No
Tank Status:	Permanently Out of Use
Tank Capacity:	500
Substance Detected:	Used Oil
Substance Tested:	Not reported
Tank Material:	Asphalt Coated or Bare Steel
Tank Mod:	None
Pipe Material:	Not Listed
Pipe Mod:	None
Install Date:	1910-01-01 00:00:00
Closed Date:	2000-06-06 00:00:00
Closure Status:	Tank removed from ground
Complaint:	No
PST Fund:	No
Other Type:	Not reported

Facility:

Name:	VALDEZ AUTO SALES
Address:	302 W 1700 S
City,State,Zip:	SALT LAKE CITY, UT 84115
Facility ID:	4615
Northing:	4509619.2047
Easting:	423996.07171

J44 **RICK WARNER POWER PRODUCTS** **RCRA NonGen / NLR** **1000267439**
North **1344 SOUTH 300 WEST** **FINDS** **UTD122733082**
1/8-1/4 **SALT LAKE CITY, UT 84115** **ECHO**
0.215 mi.
1136 ft. **Site 6 of 6 in cluster J**

Relative: **Higher**
Actual: **4232 ft.**

RCRA Listings:

Date Form Received by Agency:		20100505
Handler Name:	RICK WARNER POWER PRODUCTS	
Handler Address:		1344 SOUTH 300 WEST
Handler City,State,Zip:		SALT LAKE CITY, UT 84115
EPA ID:		UTD122733082
Contact Name:		ROD BYBEE
Contact Address:		1344 SOUTH 300 WEST
Contact City,State,Zip:		SALT LAKE CITY, UT 84115
Contact Telephone:		801-484-4369
Contact Fax:		Not reported
Contact Email:		Not reported
Contact Title:		Not reported
EPA Region:		08
Land Type:		Not reported
Federal Waste Generator Description:		Not a generator, verified
Non-Notifier:		Not reported
Biennial Report Cycle:		Not reported
Accessibility:		Not reported
Active Site Indicator:		Handler Activities
State District Owner:		Not reported
State District:		Not reported
Mailing Address:		SOUTH 300 WEST
Mailing City,State,Zip:		SALT LAKE CITY, UT 84115
Owner Name:	RICHARD L. WARNER	
Owner Type:		Private
Operator Name:	Not reported	
Operator Type:		Not reported
Short-Term Generator Activity:		No
Importer Activity:		No
Mixed Waste Generator:		No
Transporter Activity:		No
Transfer Facility Activity:		No
Recycler Activity with Storage:		No
Small Quantity On-Site Burner Exemption:		No
Smelting Melting and Refining Furnace Exemption:		No
Underground Injection Control:		No
Off-Site Waste Receipt:		No
Universal Waste Indicator:		Yes
Universal Waste Destination Facility:		Yes
Federal Universal Waste:		Yes
Active Site Fed-Reg Treatment Storage and Disposal Facility:		Not reported
Active Site Converter Treatment storage and Disposal Facility:		Not reported
Active Site State-Reg Treatment Storage and Disposal Facility:		Not reported
Active Site State-Reg Handler:		---
Federal Facility Indicator:		Not reported
Hazardous Secondary Material Indicator:		NN
Sub-Part K Indicator:		Not reported
Commercial TSD Indicator:		No
Treatment Storage and Disposal Type:		Not reported
2018 GPRA Permit Baseline:		Not on the Baseline
2018 GPRA Renewals Baseline:		Not on the Baseline
Permit Renewals Workload Universe:		Not reported

RICK WARNER POWER PRODUCTS (Continued) **1000267439**

Permit Workload Universe:	Not reported
Permit Progress Universe:	Not reported
Post-Closure Workload Universe:	Not reported
Closure Workload Universe:	Not reported
202 GPRA Corrective Action Baseline:	No
Corrective Action Workload Universe:	No
Subject to Corrective Action Universe:	No
Non-TSDFs Where RCRA CA has Been Imposed Universe:	No
TSDFs Potentially Subject to CA Under 3004 (u)/(v) Universe:	No
TSDFs Only Subject to CA under Discretionary Auth Universe:	No
Corrective Action Priority Ranking:	No NCAPS ranking
Environmental Control Indicator:	No
Institutional Control Indicator:	No
Human Exposure Controls Indicator:	N/A
Groundwater Controls Indicator:	N/A
Operating TSDF Universe:	Not reported
Full Enforcement Universe:	Not reported
Significant Non-Complier Universe:	No
Unaddressed Significant Non-Complier Universe:	No
Addressed Significant Non-Complier Universe:	No
Significant Non-Complier With a Compliance Schedule Universe:	No
Financial Assurance Required:	Not reported
Handler Date of Last Change:	20100512
Recognized Trader-Importer:	No
Recognized Trader-Exporter:	No
Importer of Spent Lead Acid Batteries:	No
Exporter of Spent Lead Acid Batteries:	No
Recycler Activity Without Storage:	Not reported
Manifest Broker:	Not reported
Sub-Part P Indicator:	No

Hazardous Waste Summary:

Waste Code: F003
Waste Description: THE FOLLOWING SPENT NONHALOGENATED SOLVENTS: XYLENE, ACETONE, ETHYL ACETATE, ETHYL BENZENE, ETHYL ETHER, METHYL ISOBUTYL KETONE, N-BUTYL ALCOHOL, CYCLOHEXANONE, AND METHANOL; ALL SPENT SOLVENT MIXTURES/BLENDS CONTAINING, BEFORE USE, ONLY THE ABOVE SPENT NONHALOGENATED SOLVENTS; AND ALL SPENT SOLVENT MIXTURES/BLENDS CONTAINING, BEFORE USE, ONE OR MORE OF THE ABOVE NONHALOGENATED SOLVENTS, AND A TOTAL OF TEN PERCENT OR MORE (BY VOLUME) OF ONE OR MORE OF THOSE SOLVENTS LISTED IN F001, F002, F004, AND F005; AND STILL BOTTOMS FROM THE RECOVERY OF THESE SPENT SOLVENTS AND SPENT SOLVENT MIXTURES.

Waste Code: F005
Waste Description: THE FOLLOWING SPENT NONHALOGENATED SOLVENTS: TOLUENE, METHYL ETHYL KETONE, CARBON DISULFIDE, ISOBUTANOL, PYRIDINE, BENZENE, 2-ETHOXYETHANOL, AND 2-NITROPROPANE; ALL SPENT SOLVENT MIXTURES/BLENDS CONTAINING, BEFORE USE, A TOTAL OF TEN PERCENT OR MORE (BY VOLUME) OF ONE OR MORE OF THE ABOVE NONHALOGENATED SOLVENTS OR THOSE SOLVENTS LISTED IN F001, F002, OR F004; AND STILL BOTTOMS FROM THE RECOVERY OF THESE SPENT SOLVENTS AND SPENT SOLVENT MIXTURES.

Handler - Owner Operator:
Owner/Operator Indicator: Owner

RICK WARNER POWER PRODUCTS (Continued) **1000267439**

Owner/Operator Name: RICHARD L. WARNER
Legal Status: Private
Date Became Current: Not reported
Date Ended Current: Not reported
Owner/Operator Address: DATA NOT REQUESTED
Owner/Operator City,State,Zip: DATA NOT REQUESTED, UT 99999
Owner/Operator Telephone: 999-999-9999
Owner/Operator Telephone Ext: Not reported
Owner/Operator Fax: Not reported
Owner/Operator Email: Not reported

Owner/Operator Indicator: Owner
Owner/Operator Name: RICHARD L. WARNER
Legal Status: Private
Date Became Current: Not reported
Date Ended Current: Not reported
Owner/Operator Address: DATA NOT REQUESTED
Owner/Operator City,State,Zip: DATA NOT REQUESTED, UT 99999
Owner/Operator Telephone: 999-999-9999
Owner/Operator Telephone Ext: Not reported
Owner/Operator Fax: Not reported
Owner/Operator Email: Not reported

Historic Generators:
Receive Date: 20100505
Handler Name: RICK WARNER POWER PRODUCTS
Federal Waste Generator Description: Not a generator, verified
State District Owner: Not reported
Large Quantity Handler of Universal Waste: Yes
Recognized Trader Importer: No
Recognized Trader Exporter: No
Spent Lead Acid Battery Importer: No
Spent Lead Acid Battery Exporter: No
Current Record: Yes
Non Storage Recycler Activity: Not reported
Electronic Manifest Broker: Not reported

Receive Date: 19880809
Handler Name: RICK WARNER POWER PRODUCTS
Federal Waste Generator Description: Small Quantity Generator
State District Owner: Not reported
Large Quantity Handler of Universal Waste: No
Recognized Trader Importer: No
Recognized Trader Exporter: No
Spent Lead Acid Battery Importer: No
Spent Lead Acid Battery Exporter: No
Current Record: No
Non Storage Recycler Activity: Not reported
Electronic Manifest Broker: Not reported

List of NAICS Codes and Descriptions:
NAICS Codes: No NAICS Codes Found

Facility Has Received Notices of Violation:
Found Violation: No
Agency Which Determined Violation: Not reported

RICK WARNER POWER PRODUCTS (Continued) **1000267439**

Violation Short Description:	Not reported
Date Violation was Determined:	Not reported
Actual Return to Compliance Date:	Not reported
Return to Compliance Qualifier:	Not reported
Violation Responsible Agency:	Not reported
Scheduled Compliance Date:	Not reported
Enforcement Identifier:	Not reported
Date of Enforcement Action:	Not reported
Enforcement Responsible Agency:	Not reported
Enforcement Docket Number:	Not reported
Enforcement Attorney:	Not reported
Corrective Action Component:	Not reported
Appeal Initiated Date:	Not reported
Appeal Resolution Date:	Not reported
Disposition Status Date:	Not reported
Disposition Status:	Not reported
Disposition Status Description:	Not reported
Consent/Final Order Sequence Number:	Not reported
Consent/Final Order Respondent Name:	Not reported
Consent/Final Order Lead Agency:	Not reported
Enforcement Type:	Not reported
Enforcement Responsible Person:	Not reported
Enforcement Responsible Sub-Organization:	Not reported
SEP Sequence Number:	Not reported
SEP Expenditure Amount:	Not reported
SEP Scheduled Completion Date:	Not reported
SEP Actual Date:	Not reported
SEP Defaulted Date:	Not reported
SEP Type:	Not reported
SEP Type Description:	Not reported
Proposed Amount:	Not reported
Final Monetary Amount:	Not reported
Paid Amount:	Not reported
Final Count:	Not reported
Final Amount:	Not reported

Evaluation Action Summary:

Evaluation Date:	20100504
Evaluation Responsible Agency:	State
Found Violation:	No
Evaluation Type Description:	COMPLIANCE ASSISTANCE VISIT
Evaluation Responsible Person Identifier:	ED
Evaluation Responsible Sub-Organization:	Not reported
Actual Return to Compliance Date:	Not reported
Scheduled Compliance Date:	Not reported
Date of Request:	Not reported
Date Response Received:	Not reported
Request Agency:	Not reported
Former Citation:	Not reported

FINDS:

RICK WARNER POWER PRODUCTS (Continued) **1000267439**

Registry ID: 110005199258

Click Here for FRS Facility Detail Report:

Environmental Interest/Information System:
RCRAInfo is a national information system that supports the Resource Conservation and Recovery Act (RCRA) program through the tracking of events and activities related to facilities that generate, transport, and treat, store, or dispose of hazardous waste. RCRAInfo allows RCRA program staff to track the notification, permit, compliance, and corrective action activities required under RCRA.

Click this hyperlink while viewing on your computer to access additional FINDS: detail in the EDR Site Report.

ECHO:

Envid:	1000267439
Registry ID:	110005199258
DFR URL:	http://echo.epa.gov/detailed-facility-report?fid=110005199258
Name:	RICK WARNER POWER PRODUCTS
Address:	1344 SOUTH 300 WEST
City,State,Zip:	SALT LAKE CITY, UT 84115

K45 **EIS** **RCRA NonGen / NLR** **1007210902**
North **1347 SOUTH 300 WEST** **UTR000007815**
1/8-1/4 **SALT LAKE CITY, UT 84115**
0.220 mi.
1161 ft. **Site 1 of 2 in cluster K**

Relative: **Higher**

Actual: **4232 ft.**

RCRA Listings:

Date Form Received by Agency:		20060216
Handler Name:	EIS	
Handler Address:		1347 SOUTH 300 WEST
Handler City,State,Zip:		SALT LAKE CITY, UT 84115
EPA ID:		UTR000007815
Contact Name:		SUSAN HAVERBERG
Contact Address:		SOUTH 300 WEST
Contact City,State,Zip:		SALT LAKE CITY, UT 84115
Contact Telephone:		801-483-1226
Contact Fax:		Not reported
Contact Email:		Not reported
Contact Title:		Not reported
EPA Region:		08
Land Type:		Private
Federal Waste Generator Description:		Not a generator, verified
Non-Notifier:		Not reported
Biennial Report Cycle:		Not reported
Accessibility:		Not reported
Active Site Indicator:		Not reported
State District Owner:		Not reported
State District:		Not reported
Mailing Address:		SOUTH 300 WEST
Mailing City,State,Zip:		SALT LAKE CITY, UT 84115
Owner Name:	GARY JOHNSON	
Owner Type:		Private
Operator Name:	GPC CORP./EIS DIVISION	
Operator Type:		Private
Short-Term Generator Activity:		No
Importer Activity:		No

EIS (Continued) **1007210902**

Mixed Waste Generator:	No
Transporter Activity:	No
Transfer Facility Activity:	No
Recycler Activity with Storage:	No
Small Quantity On-Site Burner Exemption:	No
Smelting Melting and Refining Furnace Exemption:	No
Underground Injection Control:	No
Off-Site Waste Receipt:	No
Universal Waste Indicator:	No
Universal Waste Destination Facility:	No
Federal Universal Waste:	No
Active Site Fed-Reg Treatment Storage and Disposal Facility:	Not reported
Active Site Converter Treatment storage and Disposal Facility:	Not reported
Active Site State-Reg Treatment Storage and Disposal Facility:	Not reported
Active Site State-Reg Handler:	---
Federal Facility Indicator:	Not reported
Hazardous Secondary Material Indicator:	NN
Sub-Part K Indicator:	Not reported
Commercial TSD Indicator:	No
Treatment Storage and Disposal Type:	Not reported
2018 GPRA Permit Baseline:	Not on the Baseline
2018 GPRA Renewals Baseline:	Not on the Baseline
Permit Renewals Workload Universe:	Not reported
Permit Workload Universe:	Not reported
Permit Progress Universe:	Not reported
Post-Closure Workload Universe:	Not reported
Closure Workload Universe:	Not reported
202 GPRA Corrective Action Baseline:	No
Corrective Action Workload Universe:	No
Subject to Corrective Action Universe:	No
Non-TSDFs Where RCRA CA has Been Imposed Universe:	No
TSDFs Potentially Subject to CA Under 3004 (u)/(v) Universe:	No
TSDFs Only Subject to CA under Discretionary Auth Universe:	No
Corrective Action Priority Ranking:	No NCAPS ranking
Environmental Control Indicator:	No
Institutional Control Indicator:	No
Human Exposure Controls Indicator:	N/A
Groundwater Controls Indicator:	N/A
Operating TSDF Universe:	Not reported
Full Enforcement Universe:	Not reported
Significant Non-Complier Universe:	No
Unaddressed Significant Non-Complier Universe:	No
Addressed Significant Non-Complier Universe:	No
Significant Non-Complier With a Compliance Schedule Universe:	No
Financial Assurance Required:	Not reported
Handler Date of Last Change:	20060216
Recognized Trader-Importer:	No
Recognized Trader-Exporter:	No
Importer of Spent Lead Acid Batteries:	No
Exporter of Spent Lead Acid Batteries:	No
Recycler Activity Without Storage:	Not reported
Manifest Broker:	Not reported
Sub-Part P Indicator:	No

Hazardous Waste Summary:
Waste Code: D001

EIS (Continued) **1007210902**

Waste Description: IGNITABLE WASTE

Waste Code: D002
Waste Description: CORROSIVE WASTE

Waste Code: D003
Waste Description: REACTIVE WASTE

Waste Code: D005
Waste Description: BARIUM

Waste Code: D007
Waste Description: CHROMIUM

Waste Code: D008
Waste Description: LEAD

Waste Code: D009
Waste Description: MERCURY

Waste Code: D018
Waste Description: BENZENE

Waste Code: D035
Waste Description: METHYL ETHYL KETONE

Waste Code: D039
Waste Description: TETRACHLOROETHYLENE

Waste Code: U002
Waste Description: 2-PROPANONE (I) (OR) ACETONE (I)

Waste Code: U159
Waste Description: 2-BUTANONE (I,T) (OR) METHYL ETHYL KETONE (MEK) (I,T)

Waste Code: U220
Waste Description: BENZENE, METHYL- (OR) TOLUENE

Waste Code: U239
Waste Description: BENZENE, DIMETHYL- (I,T) (OR) XYLENE (I)

Handler - Owner Operator:
Owner/Operator Indicator: Operator
Owner/Operator Name: GPC CORP./EIS DIVISION
Legal Status: Private
Date Became Current: 19900101
Date Ended Current: Not reported
Owner/Operator Address: 1347 SOUTH 300 WEST
Owner/Operator City,State,Zip: SALT LAKE CITY, UT 84115
Owner/Operator Telephone: 801-483-1226
Owner/Operator Telephone Ext: Not reported
Owner/Operator Fax: Not reported
Owner/Operator Email: Not reported

Owner/Operator Indicator: Operator
Owner/Operator Name: GPC CORP./EIS DIVISION
Legal Status: Private

EIS (Continued) **1007210902**

Date Became Current: 19900101
Date Ended Current: Not reported
Owner/Operator Address: 1347 SOUTH 300 WEST
Owner/Operator City,State,Zip: SALT LAKE CITY, UT 84115
Owner/Operator Telephone: 801-483-1226
Owner/Operator Telephone Ext: Not reported
Owner/Operator Fax: Not reported
Owner/Operator Email: Not reported

Owner/Operator Indicator: Owner
Owner/Operator Name: GARY JOHNSON
Legal Status: Private
Date Became Current: 19971001
Date Ended Current: Not reported
Owner/Operator Address: 1347 SOUTH 300 WEST
Owner/Operator City,State,Zip: SALT LAKE CITY, UT 84115
Owner/Operator Telephone: 801-483-1226
Owner/Operator Telephone Ext: Not reported
Owner/Operator Fax: Not reported
Owner/Operator Email: Not reported

Owner/Operator Indicator: Operator
Owner/Operator Name: GPC CORP./EIS DIVISION
Legal Status: Private
Date Became Current: 19900101
Date Ended Current: Not reported
Owner/Operator Address: 1347 SOUTH 300 WEST
Owner/Operator City,State,Zip: SALT LAKE CITY, UT 84115
Owner/Operator Telephone: 801-483-1226
Owner/Operator Telephone Ext: Not reported
Owner/Operator Fax: Not reported
Owner/Operator Email: Not reported

EIS (Continued) **1007210902**

Historic Generators:

Receive Date:		20060216
Handler Name:	EIS	
Federal Waste Generator Description:		Not a generator, verified
State District Owner:		Not reported
Large Quantity Handler of Universal Waste:		No
Recognized Trader Importer:		No
Recognized Trader Exporter:		No
Spent Lead Acid Battery Importer:		No
Spent Lead Acid Battery Exporter:		No
Current Record:		Yes
Non Storage Recycler Activity:		Not reported
Electronic Manifest Broker:		Not reported

Receive Date:		20070319
Handler Name:	EIS	
Federal Waste Generator Description:		Not a generator, verified
State District Owner:		Not reported
Large Quantity Handler of Universal Waste:		No
Recognized Trader Importer:		No
Recognized Trader Exporter:		No
Spent Lead Acid Battery Importer:		No
Spent Lead Acid Battery Exporter:		No
Current Record:		No
Non Storage Recycler Activity:		Not reported
Electronic Manifest Broker:		Not reported

Receive Date:		20040211
Handler Name:	EIS	
Federal Waste Generator Description:		Small Quantity Generator
State District Owner:		Not reported
Large Quantity Handler of Universal Waste:		No
Recognized Trader Importer:		No
Recognized Trader Exporter:		No
Spent Lead Acid Battery Importer:		No
Spent Lead Acid Battery Exporter:		No
Current Record:		No
Non Storage Recycler Activity:		Not reported
Electronic Manifest Broker:		Not reported

List of NAICS Codes and Descriptions:

NAICS Code:	49311
NAICS Description:	GENERAL WAREHOUSING AND STORAGE

Facility Has Received Notices of Violations:

Violations:	No Violations Found

Evaluation Action Summary:

Evaluations:	No Evaluations Found

46
NNW
1/8-1/4
0.226 mi.
1192 ft.

WALMART SUPERCENTER #3589
350 WEST HOPE AVENUE
SALT LAKE CITY, UT 84115

RCRA-VSQG **1007571993**
UTR000008284

Relative:
Lower

Actual:
4229 ft.

RCRA Listings:

Date Form Received by Agency:		20210212
Handler Name:	WALMART SUPERCENTER #3589	
Handler Address:		350 WEST HOPE AVENUE
Handler City,State,Zip:		SALT LAKE CITY, UT 84115
EPA ID:		UTR000008284
Contact Name:		ROSE ARNOLD
Contact Address:		P.O. BOX 8041
Contact City,State,Zip:		BENTONVILLE, AR 72712-8041
Contact Telephone:		479-277-8972
Contact Fax:		479-204-9675
Contact Email:		ROSE.ARNOLD@WALMART.COM
Contact Title:		SENIOR MANAGER
EPA Region:		08
Land Type:		Private
Federal Waste Generator Description:		Conditionally Exempt Small Quantity Generator
Non-Notifier:		Not reported
Biennial Report Cycle:		Not reported
Accessibility:		Not reported
Active Site Indicator:		Handler Activities
State District Owner:		Not reported
State District:		Not reported
Mailing Address:		P.O. BOX 8041
Mailing City,State,Zip:		BENTONVILLE, AR 72712-8041
Owner Name:	WALMART INC.	
Owner Type:		Private
Operator Name:	WALMART INC.	
Operator Type:		Private
Short-Term Generator Activity:		No
Importer Activity:		No
Mixed Waste Generator:		No
Transporter Activity:		No
Transfer Facility Activity:		No
Recycler Activity with Storage:		No
Small Quantity On-Site Burner Exemption:		No
Smelting Melting and Refining Furnace Exemption:		No
Underground Injection Control:		No
Off-Site Waste Receipt:		No
Universal Waste Indicator:		No
Universal Waste Destination Facility:		No
Federal Universal Waste:		No
Active Site Fed-Reg Treatment Storage and Disposal Facility:		Not reported
Active Site Converter Treatment storage and Disposal Facility:		Not reported
Active Site State-Reg Treatment Storage and Disposal Facility:		Not reported
Active Site State-Reg Handler:		---
Federal Facility Indicator:		Not reported
Hazardous Secondary Material Indicator:		N
Sub-Part K Indicator:		Not reported
Commercial TSD Indicator:		No
Treatment Storage and Disposal Type:		Not reported
2018 GPRA Permit Baseline:		Not on the Baseline
2018 GPRA Renewals Baseline:		Not on the Baseline
Permit Renewals Workload Universe:		Not reported

WALMART SUPERCENTER #3589 (Continued) **1007571993**

Permit Workload Universe:	Not reported
Permit Progress Universe:	Not reported
Post-Closure Workload Universe:	Not reported
Closure Workload Universe:	Not reported
202 GPRA Corrective Action Baseline:	No
Corrective Action Workload Universe:	No
Subject to Corrective Action Universe:	No
Non-TSDFs Where RCRA CA has Been Imposed Universe:	No
TSDFs Potentially Subject to CA Under 3004 (u)/(v) Universe:	No
TSDFs Only Subject to CA under Discretionary Auth Universe:	No
Corrective Action Priority Ranking:	No NCAPS ranking
Environmental Control Indicator:	No
Institutional Control Indicator:	No
Human Exposure Controls Indicator:	N/A
Groundwater Controls Indicator:	N/A
Operating TSDF Universe:	Not reported
Full Enforcement Universe:	Not reported
Significant Non-Complier Universe:	No
Unaddressed Significant Non-Complier Universe:	No
Addressed Significant Non-Complier Universe:	No
Significant Non-Complier With a Compliance Schedule Universe:	No
Financial Assurance Required:	Not reported
Handler Date of Last Change:	20210213
Recognized Trader-Importer:	No
Recognized Trader-Exporter:	No
Importer of Spent Lead Acid Batteries:	No
Exporter of Spent Lead Acid Batteries:	No
Recycler Activity Without Storage:	No
Manifest Broker:	No
Sub-Part P Indicator:	H

Hazardous Waste Summary:

Waste Code:	D001
Waste Description:	IGNITABLE WASTE
Waste Code:	D002
Waste Description:	CORROSIVE WASTE
Waste Code:	D003
Waste Description:	REACTIVE WASTE
Waste Code:	D004
Waste Description:	ARSENIC
Waste Code:	D005
Waste Description:	BARIUM
Waste Code:	D006
Waste Description:	CADMIUM
Waste Code:	D007
Waste Description:	CHROMIUM
Waste Code:	D008
Waste Description:	LEAD

WALMART SUPERCENTER #3589 (Continued) **1007571993**

Waste Code: D009
Waste Description: MERCURY

Waste Code: D010
Waste Description: SELENIUM

Waste Code: D011
Waste Description: SILVER

Waste Code: D013
Waste Description: LINDANE (1,2,3,4,5,6-HEXA-CHLOROCYCLOHEXANE, GAMMA ISOMER)

Waste Code: D016
Waste Description: 2,4-D (2,4-DICHLOROPHENOXYACETIC ACID)

Waste Code: D018
Waste Description: BENZENE

Waste Code: D022
Waste Description: CHLOROFORM

Waste Code: D024
Waste Description: M-CRESOL

Waste Code: D025
Waste Description: P-CRESOL

Waste Code: D026
Waste Description: CRESOL

Waste Code: D027
Waste Description: 1,4-DICHLOROBENZENE

Waste Code: D030
Waste Description: 2,4-DINITROTOLUENE

Waste Code: D035
Waste Description: METHYL ETHYL KETONE

Waste Code: D039
Waste Description: TETRACHLOROETHYLENE

Waste Code: D040
Waste Description: TRICHLORETHYLENE

Waste Code: D043
Waste Description: VINYL CHLORIDE

Waste Code: P001
Waste Description: 2H-1-BENZOPYRAN-2-ONE, 4-HYDROXY-3-(3-OXO-1-PHENYLBUTYL)-, & SALTS, WHEN PRESENT AT CONCENTRATIONS GREATER THAN 0.3% (OR) WARFARIN, & SALTS, WHEN PRESENT AT CONCENTRATIONS GREATER THAN 0.3%

Waste Code: P046
Waste Description: ALPHA,ALPHA-DIMETHYLPHENETHYLAMINE (OR) BENZENEETHANAMINE, ALPHA, ALPHA-DIMETHYL-

WALMART SUPERCENTER #3589 (Continued) **1007571993**

Waste Code: P075
Waste Description: NICOTINE, & SALTS (OR) PYRIDINE, 3-(1-METHYL-2-PYRROLIDINYL)-,(S)-, & SALTS

Waste Code: U002
Waste Description: 2-PROPANONE (I) (OR) ACETONE (I)

Waste Code: U034
Waste Description: ACETALDEHYDE, TRICHLORO- (OR) CHLORAL

Waste Code: U035
Waste Description: BENZENEBUTANOIC ACID, 4-[BIS(2-CHLOROETHYL)AMINO]- (OR) CHLORAMBUCIL

Waste Code: U058
Waste Description: 2H-1,3,2-OXAZAPHOSPHORIN-2-AMINE, N,N-BIS(2-CHLOROETHYL)TETRAHYDRO-, 2-OXIDE (OR) CYCLOPHOSPHAMIDE

Waste Code: U072
Waste Description: BENZENE, 1,4-DICHLORO- (OR) P-DICHLOROBENZENE

Waste Code: U080
Waste Description: METHANE, DICHLORO- (OR) METHYLENE CHLORIDE

Waste Code: U089
Waste Description: DIETHYLSTILBESTEROL (OR) PHENOL, 4,4'-(1,2-DIETHYL-1,2-ETHENEDIYL)BIS, (E)-

Waste Code: U122
Waste Description: FORMALDEHYDE

Waste Code: U129
Waste Description: CYCLOHEXANE, 1,2,3,4,5,6-HEXACHLORO-, (1ALPHA, 2ALPHA, 3BETA, 4ALPHA, 5ALPHA, 6BETA)- (OR) LINDANE

Waste Code: U132
Waste Description: HEXACHLOROPHENE (OR) PHENOL, 2,2'-METHYLENEBIS[3,4,6-TRICHLORO-

Waste Code: U134
Waste Description: HYDROFLUORIC ACID (C,T) (OR) HYDROGEN FLUORIDE (C,T)

Waste Code: U150
Waste Description: L-PHENYLALANINE, 4-[BIS(2-CHLOROETHYL)AMINO]- (OR) MELPHALAN

Waste Code: U154
Waste Description: METHANOL (I) (OR) METHYL ALCOHOL (I)

Waste Code: U159
Waste Description: 2-BUTANONE (I,T) (OR) METHYL ETHYL KETONE (MEK) (I,T)

Waste Code: U165
Waste Description: NAPHTHALENE

Waste Code: U182
Waste Description: 1,3,5-TRIOXANE, 2,4,6-TRIMETHYL- (OR) PARALDEHYDE

Waste Code: U188
Waste Description: PHENOL

WALMART SUPERCENTER #3589 (Continued) **1007571993**

Waste Code: U200
Waste Description: RESERPINE (OR) YOHIMBAN-16-CARBOXYLIC ACID, 11,17-DIMETHOXY-18-[(3,4,5-TRIMETHOXYBENZOYL)OXY]-, METHYL ESTER, (3BETA, 16BETA, 17ALPHA, 18BETA, 20ALPHA)-

Waste Code: U205
Waste Description: SELENIUM SULFIDE (OR) SELENIUM SULFIDE SES2 (R,T)

Waste Code: U210
Waste Description: ETHENE, TETRACHLORO- (OR) TETRACHLOROETHYLENE

Waste Code: U249
Waste Description: ZINC PHOSPHIDE ZN3P2, WHEN PRESENT AT CONCENTRATIONS OF 10% OR LESS

Waste Code: U279
Waste Description: U279

Waste Code: U409
Waste Description: CARBAMIC ACID, [1,2-PHENYLENEBIS (IMINOCARBONOTHIOYL)]BIS-, DIMETHYL ESTER (OR) THIOPHANATE-METHYL

Waste Code: U411
Waste Description: U411

Handler - Owner Operator:
Owner/Operator Indicator: Operator
Owner/Operator Name: WALMART INC.
Legal Status: Private
Date Became Current: 20040825
Date Ended Current: Not reported
Owner/Operator Address: P.O. BOX 8041
Owner/Operator City,State,Zip: BENTONVILLE, AR 72712-8041
Owner/Operator Telephone: 479-277-8972
Owner/Operator Telephone Ext: Not reported
Owner/Operator Fax: 479-204-9675
Owner/Operator Email: ROSE.ARNOLD@WALMART.COM

Owner/Operator Indicator: Operator
Owner/Operator Name: WAL-MART STORES, INC.
Legal Status: Private
Date Became Current: 20040825
Date Ended Current: Not reported
Owner/Operator Address: Not reported
Owner/Operator City,State,Zip: Not reported
Owner/Operator Telephone: Not reported
Owner/Operator Telephone Ext: Not reported
Owner/Operator Fax: Not reported
Owner/Operator Email: Not reported

Owner/Operator Indicator: Operator
Owner/Operator Name: WALMART INC.
Legal Status: Private
Date Became Current: 20040825
Date Ended Current: Not reported
Owner/Operator Address: P.O. BOX 8041
Owner/Operator City,State,Zip: BENTONVILLE, AR 72712-8041
Owner/Operator Telephone: 479-277-8972

WALMART SUPERCENTER #3589 (Continued) **1007571993**

Owner/Operator Telephone Ext:	Not reported
Owner/Operator Fax:	479-204-9675
Owner/Operator Email:	ROSE.ARNOLD@WALMART.COM
Owner/Operator Indicator:	Owner
Owner/Operator Name: WAL-MART STORES, INC.	
Legal Status:	Private
Date Became Current:	20040719
Date Ended Current:	Not reported
Owner/Operator Address:	702 S.W. 8TH STREET
Owner/Operator City,State,Zip:	BENTONVILLE, AR 72716
Owner/Operator Telephone:	Not reported
Owner/Operator Telephone Ext:	Not reported
Owner/Operator Fax:	Not reported
Owner/Operator Email:	Not reported
Owner/Operator Indicator:	Owner
Owner/Operator Name: WAL-MART STORES, INC.	
Legal Status:	Private
Date Became Current:	20040719
Date Ended Current:	Not reported
Owner/Operator Address:	702 S.W. 8TH STREET
Owner/Operator City,State,Zip:	BENTONVILLE, AR 72716
Owner/Operator Telephone:	Not reported
Owner/Operator Telephone Ext:	Not reported
Owner/Operator Fax:	Not reported
Owner/Operator Email:	Not reported
Owner/Operator Indicator:	Owner
Owner/Operator Name: WAL-MART STORES, INC.	
Legal Status:	Private
Date Became Current:	20040719
Date Ended Current:	Not reported
Owner/Operator Address:	702 S.W. 8TH STREET
Owner/Operator City,State,Zip:	BENTONVILLE, AR 72716
Owner/Operator Telephone:	Not reported
Owner/Operator Telephone Ext:	Not reported
Owner/Operator Fax:	Not reported
Owner/Operator Email:	Not reported
Owner/Operator Indicator:	Operator
Owner/Operator Name: WAL-MART STORES, INC.	
Legal Status:	Private
Date Became Current:	20040719
Date Ended Current:	Not reported
Owner/Operator Address:	350 WEST HOPE AVE. (1405) SO.
Owner/Operator City,State,Zip:	SALT LAKE CITY, UT 84115
Owner/Operator Telephone:	801-484-7311
Owner/Operator Telephone Ext:	Not reported
Owner/Operator Fax:	Not reported
Owner/Operator Email:	Not reported
Owner/Operator Indicator:	Owner
Owner/Operator Name: WAL-MART STORES, INC.	
Legal Status:	Private
Date Became Current:	20040719
Date Ended Current:	Not reported

WALMART SUPERCENTER #3589 (Continued) **1007571993**

Owner/Operator Address: 702 S.W. 8TH STREET
Owner/Operator City,State,Zip: BENTONVILLE, AR 72716
Owner/Operator Telephone: Not reported
Owner/Operator Telephone Ext: Not reported
Owner/Operator Fax: Not reported
Owner/Operator Email: Not reported

Owner/Operator Indicator: Owner
Owner/Operator Name: WALMART INC.
Legal Status: Private
Date Became Current: 20040825
Date Ended Current: Not reported
Owner/Operator Address: P.O. BOX 8041
Owner/Operator City,State,Zip: BENTONVILLE, AR 72712-8041
Owner/Operator Telephone: 479-277-8972
Owner/Operator Telephone Ext: Not reported
Owner/Operator Fax: 479-204-9675
Owner/Operator Email: ROSE.ARNOLD@WALMART.COM

Owner/Operator Indicator: Owner
Owner/Operator Name: WALMART INC.
Legal Status: Private
Date Became Current: 20040825
Date Ended Current: Not reported
Owner/Operator Address: P.O. BOX 8041
Owner/Operator City,State,Zip: BENTONVILLE, AR 72712-8041
Owner/Operator Telephone: 479-277-8972
Owner/Operator Telephone Ext: Not reported
Owner/Operator Fax: 479-204-9675
Owner/Operator Email: ROSE.ARNOLD@WALMART.COM

Owner/Operator Indicator: Operator
Owner/Operator Name: WALMART INC.
Legal Status: Private
Date Became Current: 20040825
Date Ended Current: Not reported
Owner/Operator Address: P.O. BOX 8041
Owner/Operator City,State,Zip: BENTONVILLE, AR 72712-8041
Owner/Operator Telephone: 479-277-8972
Owner/Operator Telephone Ext: Not reported
Owner/Operator Fax: 479-204-9675
Owner/Operator Email: ROSE.ARNOLD@WALMART.COM

Owner/Operator Indicator: Owner
Owner/Operator Name: WAL-MART STORES, INC.
Legal Status: Private
Date Became Current: 20040719
Date Ended Current: Not reported
Owner/Operator Address: 702 S.W. 8TH STREET
Owner/Operator City,State,Zip: BENTONVILLE, AR 72716
Owner/Operator Telephone: Not reported
Owner/Operator Telephone Ext: Not reported
Owner/Operator Fax: Not reported
Owner/Operator Email: Not reported

Owner/Operator Indicator: Operator
Owner/Operator Name: WAL-MART STORES, INC.

WALMART SUPERCENTER #3589 (Continued) **1007571993**

Legal Status:	Private
Date Became Current:	20040719
Date Ended Current:	Not reported
Owner/Operator Address:	350 WEST HOPE AVE. (1405) SO.
Owner/Operator City,State,Zip:	SALT LAKE CITY, UT 84115
Owner/Operator Telephone:	801-484-7311
Owner/Operator Telephone Ext:	Not reported
Owner/Operator Fax:	Not reported
Owner/Operator Email:	Not reported
Owner/Operator Indicator:	Owner
Owner/Operator Name: WAL-MART STORES, INC.	
Legal Status:	Private
Date Became Current:	20040825
Date Ended Current:	Not reported
Owner/Operator Address:	P.O. BOX 8041
Owner/Operator City,State,Zip:	BENTONVILLE, AR 72712-8041
Owner/Operator Telephone:	801-277-8972
Owner/Operator Telephone Ext:	Not reported
Owner/Operator Fax:	Not reported
Owner/Operator Email:	Not reported
Owner/Operator Indicator:	Operator
Owner/Operator Name: WALMART INC.	
Legal Status:	Private
Date Became Current:	20040825
Date Ended Current:	Not reported
Owner/Operator Address:	P.O. BOX 8041
Owner/Operator City,State,Zip:	BENTONVILLE, AR 72712-8041
Owner/Operator Telephone:	479-277-8972
Owner/Operator Telephone Ext:	Not reported
Owner/Operator Fax:	479-204-9675
Owner/Operator Email:	ROSE.ARNOLD@WALMART.COM
Owner/Operator Indicator:	Owner
Owner/Operator Name: WALMART INC.	
Legal Status:	Private
Date Became Current:	20040825
Date Ended Current:	Not reported
Owner/Operator Address:	P.O. BOX 8041
Owner/Operator City,State,Zip:	BENTONVILLE, AR 72712-8041
Owner/Operator Telephone:	479-277-8972
Owner/Operator Telephone Ext:	Not reported
Owner/Operator Fax:	479-204-9675
Owner/Operator Email:	ROSE.ARNOLD@WALMART.COM
Owner/Operator Indicator:	Operator
Owner/Operator Name: WAL-MART STORES, INC.	
Legal Status:	Private
Date Became Current:	20040719
Date Ended Current:	Not reported
Owner/Operator Address:	350 WEST HOPE AVE. (1405) SO.
Owner/Operator City,State,Zip:	SALT LAKE CITY, UT 84115
Owner/Operator Telephone:	801-484-7311
Owner/Operator Telephone Ext:	Not reported
Owner/Operator Fax:	Not reported
Owner/Operator Email:	Not reported

WALMART SUPERCENTER #3589 (Continued) **1007571993**

Owner/Operator Indicator:	Owner
Owner/Operator Name: WALMART INC.	
Legal Status:	Private
Date Became Current:	20040825
Date Ended Current:	Not reported
Owner/Operator Address:	P.O. BOX 8041
Owner/Operator City,State,Zip:	BENTONVILLE, AR 72712-8041
Owner/Operator Telephone:	479-277-8972
Owner/Operator Telephone Ext:	Not reported
Owner/Operator Fax:	479-204-9675
Owner/Operator Email:	ROSE.ARNOLD@WALMART.COM

Owner/Operator Indicator:	Owner
Owner/Operator Name: WALMART INC.	
Legal Status:	Private
Date Became Current:	20040825
Date Ended Current:	Not reported
Owner/Operator Address:	P.O. BOX 8041
Owner/Operator City,State,Zip:	BENTONVILLE, AR 72712-8041
Owner/Operator Telephone:	479-277-8972
Owner/Operator Telephone Ext:	Not reported
Owner/Operator Fax:	479-204-9675
Owner/Operator Email:	ROSE.ARNOLD@WALMART.COM

Owner/Operator Indicator:	Operator
Owner/Operator Name: WALMART INC.	
Legal Status:	Private
Date Became Current:	20040825
Date Ended Current:	Not reported
Owner/Operator Address:	P.O. BOX 8041
Owner/Operator City,State,Zip:	BENTONVILLE, AR 72712-8041
Owner/Operator Telephone:	479-277-8972
Owner/Operator Telephone Ext:	Not reported
Owner/Operator Fax:	479-204-9675
Owner/Operator Email:	ROSE.ARNOLD@WALMART.COM

Owner/Operator Indicator:	Operator
Owner/Operator Name: WALMART INC.	
Legal Status:	Private
Date Became Current:	20040825
Date Ended Current:	Not reported
Owner/Operator Address:	P.O. BOX 8041
Owner/Operator City,State,Zip:	BENTONVILLE, AR 72712-8041
Owner/Operator Telephone:	479-277-8972
Owner/Operator Telephone Ext:	Not reported
Owner/Operator Fax:	479-204-9675
Owner/Operator Email:	ROSE.ARNOLD@WALMART.COM

Owner/Operator Indicator:	Operator
Owner/Operator Name: WAL-MART STORES, INC.	
Legal Status:	Private
Date Became Current:	20040719
Date Ended Current:	Not reported
Owner/Operator Address:	350 WEST HOPE AVE. (1405) SO.
Owner/Operator City,State,Zip:	SALT LAKE CITY, UT 84115
Owner/Operator Telephone:	801-484-7311
Owner/Operator Telephone Ext:	Not reported

WALMART SUPERCENTER #3589 (Continued) **1007571993**

Owner/Operator Fax: Not reported
Owner/Operator Email: Not reported

Owner/Operator Indicator: Operator
Owner/Operator Name: WAL-MART STORES, INC.
Legal Status: Private
Date Became Current: 20040719
Date Ended Current: Not reported
Owner/Operator Address: 350 WEST HOPE AVE. (1405) SO.
Owner/Operator City,State,Zip: SALT LAKE CITY, UT 84115
Owner/Operator Telephone: 801-484-7311
Owner/Operator Telephone Ext: Not reported
Owner/Operator Fax: Not reported
Owner/Operator Email: Not reported

Owner/Operator Indicator: Owner
Owner/Operator Name: WALMART INC.
Legal Status: Private
Date Became Current: 20040825
Date Ended Current: Not reported
Owner/Operator Address: P.O. BOX 8041
Owner/Operator City,State,Zip: BENTONVILLE, AR 72712-8041
Owner/Operator Telephone: 479-277-8972
Owner/Operator Telephone Ext: Not reported
Owner/Operator Fax: 479-204-9675
Owner/Operator Email: ROSE.ARNOLD@WALMART.COM

Historic Generators:
Receive Date: 20041104
Handler Name: WAL-MART SUPER CENTER # 3589
Federal Waste Generator Description: Conditionally Exempt Small Quantity Generator
State District Owner: Not reported
Large Quantity Handler of Universal Waste: No
Recognized Trader Importer: No
Recognized Trader Exporter: No
Spent Lead Acid Battery Importer: No
Spent Lead Acid Battery Exporter: No
Current Record: No
Non Storage Recycler Activity: Not reported
Electronic Manifest Broker: Not reported

Receive Date: 20090616
Handler Name: WAL-MART SUPER CENTER # 3589
Federal Waste Generator Description: Conditionally Exempt Small Quantity Generator
State District Owner: Not reported
Large Quantity Handler of Universal Waste: No
Recognized Trader Importer: No
Recognized Trader Exporter: No
Spent Lead Acid Battery Importer: No
Spent Lead Acid Battery Exporter: No
Current Record: No
Non Storage Recycler Activity: Not reported
Electronic Manifest Broker: Not reported

Receive Date: 20100217
Handler Name: WALMART SUPER CENTER # 3589
Federal Waste Generator Description: Small Quantity Generator

WALMART SUPERCENTER #3589 (Continued) **1007571993**

State District Owner: Not reported
Large Quantity Handler of Universal Waste: Yes
Recognized Trader Importer: No
Recognized Trader Exporter: No
Spent Lead Acid Battery Importer: No
Spent Lead Acid Battery Exporter: No
Current Record: No
Non Storage Recycler Activity: Not reported
Electronic Manifest Broker: Not reported

Receive Date: 20101130
Handler Name: WALMART SUPER CENTER # 3589
Federal Waste Generator Description: Small Quantity Generator
State District Owner: Not reported
Large Quantity Handler of Universal Waste: No
Recognized Trader Importer: No
Recognized Trader Exporter: No
Spent Lead Acid Battery Importer: No
Spent Lead Acid Battery Exporter: No
Current Record: No
Non Storage Recycler Activity: Not reported
Electronic Manifest Broker: Not reported

Receive Date: 20141007
Handler Name: WALMART SUPER CENTER # 3589
Federal Waste Generator Description: Small Quantity Generator
State District Owner: Not reported
Large Quantity Handler of Universal Waste: No
Recognized Trader Importer: No
Recognized Trader Exporter: No
Spent Lead Acid Battery Importer: No
Spent Lead Acid Battery Exporter: No
Current Record: No
Non Storage Recycler Activity: Not reported
Electronic Manifest Broker: Not reported

Receive Date: 20160803
Handler Name: WALMART SUPER CENTER #3589
Federal Waste Generator Description: Small Quantity Generator
State District Owner: Not reported
Large Quantity Handler of Universal Waste: No
Recognized Trader Importer: No
Recognized Trader Exporter: No
Spent Lead Acid Battery Importer: No
Spent Lead Acid Battery Exporter: No
Current Record: No
Non Storage Recycler Activity: Not reported
Electronic Manifest Broker: Not reported

Receive Date: 20181228
Handler Name: WALMART SUPERCENTER #3589
Federal Waste Generator Description: Conditionally Exempt Small Quantity Generator
State District Owner: Not reported
Large Quantity Handler of Universal Waste: No
Recognized Trader Importer: No
Recognized Trader Exporter: No
Spent Lead Acid Battery Importer: No

WALMART SUPERCENTER #3589 (Continued) **1007571993**

Spent Lead Acid Battery Exporter: No
Current Record: No
Non Storage Recycler Activity: No
Electronic Manifest Broker: No

Receive Date: 20190729
Handler Name: WALMART SUPERCENTER #3589
Federal Waste Generator Description: Small Quantity Generator
State District Owner: Not reported
Large Quantity Handler of Universal Waste: No
Recognized Trader Importer: No
Recognized Trader Exporter: No
Spent Lead Acid Battery Importer: No
Spent Lead Acid Battery Exporter: No
Current Record: No
Non Storage Recycler Activity: No
Electronic Manifest Broker: No

Receive Date: 20200410
Handler Name: WALMART SUPERCENTER #3589
Federal Waste Generator Description: Conditionally Exempt Small Quantity Generator
State District Owner: Not reported
Large Quantity Handler of Universal Waste: No
Recognized Trader Importer: No
Recognized Trader Exporter: No
Spent Lead Acid Battery Importer: No
Spent Lead Acid Battery Exporter: No
Current Record: No
Non Storage Recycler Activity: No
Electronic Manifest Broker: No

Receive Date: 20200922
Handler Name: WALMART SUPERCENTER #3589
Federal Waste Generator Description: Conditionally Exempt Small Quantity Generator
State District Owner: Not reported
Large Quantity Handler of Universal Waste: No
Recognized Trader Importer: No
Recognized Trader Exporter: No
Spent Lead Acid Battery Importer: No
Spent Lead Acid Battery Exporter: No
Current Record: No
Non Storage Recycler Activity: No
Electronic Manifest Broker: No

Receive Date: 20210110
Handler Name: WALMART SUPERCENTER #3589
Federal Waste Generator Description: Conditionally Exempt Small Quantity Generator
State District Owner: Not reported
Large Quantity Handler of Universal Waste: No
Recognized Trader Importer: No
Recognized Trader Exporter: No
Spent Lead Acid Battery Importer: No
Spent Lead Acid Battery Exporter: No
Current Record: No
Non Storage Recycler Activity: No
Electronic Manifest Broker: No

WALMART SUPERCENTER #3589 (Continued) **1007571993**

Receive Date: 20210212
Handler Name: WALMART SUPERCENTER #3589
Federal Waste Generator Description: Conditionally Exempt Small Quantity Generator
State District Owner: Not reported
Large Quantity Handler of Universal Waste: No
Recognized Trader Importer: No
Recognized Trader Exporter: No
Spent Lead Acid Battery Importer: No
Spent Lead Acid Battery Exporter: No
Current Record: Yes
Non Storage Recycler Activity: No
Electronic Manifest Broker: No

List of NAICS Codes and Descriptions:
NAICS Code: 452311
NAICS Description: WAREHOUSE CLUBS AND SUPERCENTERS

NAICS Code: 45291
NAICS Description: WAREHOUSE CLUBS AND SUPERCENTERS

NAICS Code: 452910
NAICS Description: WAREHOUSE CLUBS AND SUPERCENTERS

Facility Has Received Notices of Violation:
Found Violation: No
Agency Which Determined Violation: Not reported
Violation Short Description: Not reported
Date Violation was Determined: Not reported
Actual Return to Compliance Date: Not reported
Return to Compliance Qualifier: Not reported
Violation Responsible Agency: Not reported
Scheduled Compliance Date: Not reported
Enforcement Identifier: Not reported
Date of Enforcement Action: Not reported
Enforcement Responsible Agency: Not reported
Enforcement Docket Number: Not reported
Enforcement Attorney: Not reported
Corrective Action Component: Not reported
Appeal Initiated Date: Not reported
Appeal Resolution Date: Not reported
Disposition Status Date: Not reported
Disposition Status: Not reported
Disposition Status Description: Not reported
Consent/Final Order Sequence Number: Not reported
Consent/Final Order Respondent Name: Not reported
Consent/Final Order Lead Agency: Not reported
Enforcement Type: Not reported
Enforcement Responsible Person: Not reported
Enforcement Responsible Sub-Organization: Not reported
SEP Sequence Number: Not reported
SEP Expenditure Amount: Not reported
SEP Scheduled Completion Date: Not reported
SEP Actual Date: Not reported
SEP Defaulted Date: Not reported
SEP Type: Not reported
SEP Type Description: Not reported

WALMART SUPERCENTER #3589 (Continued) **1007571993**

Proposed Amount:	Not reported
Final Monetary Amount:	Not reported
Paid Amount:	Not reported
Final Count:	Not reported
Final Amount:	Not reported
Found Violation:	Yes
Agency Which Determined Violation:	State
Violation Short Description:	Universal Waste - Small Quantity Handlers
Date Violation was Determined:	20191016
Actual Return to Compliance Date:	20191018
Return to Compliance Qualifier:	Documented
Violation Responsible Agency:	State
Scheduled Compliance Date:	Not reported
Enforcement Identifier:	001
Date of Enforcement Action:	20191104
Enforcement Responsible Agency:	State
Enforcement Docket Number:	Not reported
Enforcement Attorney:	Not reported
Corrective Action Component:	No
Appeal Initiated Date:	Not reported
Appeal Resolution Date:	Not reported
Disposition Status Date:	Not reported
Disposition Status:	Not reported
Disposition Status Description:	Not reported
Consent/Final Order Sequence Number:	Not reported
Consent/Final Order Respondent Name:	Not reported
Consent/Final Order Lead Agency:	Not reported
Enforcement Type:	WRITTEN INFORMAL
Enforcement Responsible Person:	RKS
Enforcement Responsible Sub-Organization:	Not reported
SEP Sequence Number:	Not reported
SEP Expenditure Amount:	Not reported
SEP Scheduled Completion Date:	Not reported
SEP Actual Date:	Not reported
SEP Defaulted Date:	Not reported
SEP Type:	Not reported
SEP Type Description:	Not reported
Proposed Amount:	Not reported
Final Monetary Amount:	Not reported
Paid Amount:	Not reported
Final Count:	Not reported
Final Amount:	Not reported

Evaluation Action Summary:

Evaluation Date:	20140218
Evaluation Responsible Agency:	State
Found Violation:	No
Evaluation Type Description:	COMPLIANCE EVALUATION INSPECTION ON-SITE
Evaluation Responsible Person Identifier:	SMH
Evaluation Responsible Sub-Organization:	Not reported
Actual Return to Compliance Date:	Not reported
Scheduled Compliance Date:	Not reported
Date of Request:	Not reported
Date Response Received:	Not reported
Request Agency:	Not reported
Former Citation:	Not reported

WALMART SUPERCENTER #3589 (Continued) **1007571993**

Evaluation Date:	20191016
Evaluation Responsible Agency:	State
Found Violation:	Yes
Evaluation Type Description:	COMPLIANCE EVALUATION INSPECTION ON-SITE
Evaluation Responsible Person Identifier:	RKS
Evaluation Responsible Sub-Organization:	Not reported
Actual Return to Compliance Date:	20191018
Scheduled Compliance Date:	Not reported
Date of Request:	Not reported
Date Response Received:	Not reported
Request Agency:	Not reported
Former Citation:	Not reported

L47 **SALT LAKE COUNTY HEALTH DEPT** **MN MANIFEST** **S119131458**
East **1530 S WEST TEMPLE** **N/A**
1/8-1/4 **SALT LAKE CITY, UT 84115**
0.227 mi.
1196 ft. **Site 1 of 2 in cluster L**

Relative: **Higher**

Actual: **4239 ft.**

MANIFEST:

Name:	SALT LAKE COUNTY HEALTH DEPT
Address:	1530 S WEST TEMPLE
City,State,Zip:	SALT LAKE CITY, UT 84115-5223
Manifest ID:	601668
Generator ID:	UTD988074308
Generator AI ID:	41248
Transporter 1 ID:	MND980791321
Transporter 1 AI ID:	36828
Transporter 1 AI Name:	MCI Paint & Drywall
Transporter 1 Address:	21400 Hamburg Ave
Transporter 1 City:	Lakeville
Transporter 1 State:	MN
Transporter 1 ZIP:	55044
Transporter 2 ID:	MND980791321
Transporter 2 AI ID:	36828
Transporter 2 AI Name:	MCI Paint & Drywall
Transporter 2 Address:	21400 Hamburg Ave
Transporter 2 City:	Lakeville
Transporter 2 State:	MN
Transporter 2 ZIP:	55044
TSD ID:	MND981190242
TSD AI ID:	36830
TSD AI Name:	Aptus Nei
TSD Address:	21750 Cedar Ave
TSD City:	Lakeville
TSD State:	MN
TSD Zip:	55044
Gen Copy Recd Date:	9/30/1994 0:00:00
Fac Copy Recd Date:	1994-10-07 00:00:00
Gen Ship Date:	1994-09-25 00:00:00
Trans 1 Recd Date:	1994-09-25 00:00:00
Trans 2 Recd Date:	9/25/1994 0:00:00
Tsd Recd Date:	1994-10-03 00:00:00

SALT LAKE COUNTY HEALTH DEPT (Continued) **S119131458**

Comments: Not reported

Detail:
Manifest ID: 601668
Manifest Row: 1
Haz Material Name: WASTE CYANIDES INORGANIC
Haz Class Number: Not reported
UN NA Number: UN1588
Packing Group Number: Not reported
Container Qty: 1
Container Code: DMPF
Waste Qty: 32
Waste Units Code: IB
Waste Code List: D003

Name: SALT LAKE COUNTY HEALTH DEPT
Address: 1530 S WEST TEMPLE
City,State,Zip: SALT LAKE CITY, UT 84115-5223
Manifest ID: 601669
Generator ID: UTD988074308
Generator AI ID: 41248
Transporter 1 ID: MND980791321
Transporter 1 AI ID: 36828
Transporter 1 AI Name: MCI Paint & Drywall
Transporter 1 Address: 21400 Hamburg Ave
Transporter 1 City: Lakeville
Transporter 1 State: MN
Transporter 1 ZIP: 55044
Transporter 2 ID: Not reported
Transporter 2 AI ID: Not reported
Transporter 2 AI Name: Not reported
Transporter 2 Address: Not reported
Transporter 2 City: Not reported
Transporter 2 State: Not reported
Transporter 2 ZIP: Not reported
TSD ID: MND981190242
TSD AI ID: 36830
TSD AI Name: Aptus Nei
TSD Address: 21750 Cedar Ave
TSD City: Lakeville
TSD State: MN
TSD Zip: 55044
Gen Copy Recd Date: 9/30/1994 0:00:00
Fac Copy Recd Date: 1994-10-07 00:00:00
Gen Ship Date: 1994-09-25 00:00:00
Trans 1 Recd Date: 1994-09-25 00:00:00
Trans 2 Recd Date: Not reported
Tsd Recd Date: 1994-10-03 00:00:00
Comments: Not reported

Detail:
Manifest ID: 601669
Manifest Row: 1
Haz Material Name: WASTE PAINT RELATED MATERIAL
Haz Class Number: Not reported
UN NA Number: UN1263
Packing Group Number: Not reported

SALT LAKE COUNTY HEALTH DEPT (Continued) **S119131458**

Container Qty:	12
Container Code:	DMML
Waste Qty:	600
Waste Units Code:	AD
Waste Code List:	D001

Name:	SALT LAKE COUNTY HEALTH DEPT
Address:	1530 S WEST TEMPLE
City,State,Zip:	SALT LAKE CITY, UT 84115-5223
Manifest ID:	601670
Generator ID:	UTD988074308
Generator AI ID:	41248
Transporter 1 ID:	MND980791321
Transporter 1 AI ID:	36828
Transporter 1 AI Name:	MCI Paint & Drywall
Transporter 1 Address:	21400 Hamburg Ave
Transporter 1 City:	Lakeville
Transporter 1 State:	MN
Transporter 1 ZIP:	55044
Transporter 2 ID:	MND980791321
Transporter 2 AI ID:	36828
Transporter 2 AI Name:	MCI Paint & Drywall
Transporter 2 Address:	21400 Hamburg Ave
Transporter 2 City:	Lakeville
Transporter 2 State:	MN
Transporter 2 ZIP:	55044
TSD ID:	MND981190242
TSD AI ID:	36830
TSD AI Name:	Aptus Nei
TSD Address:	21750 Cedar Ave
TSD City:	Lakeville
TSD State:	MN
TSD Zip:	55044
Gen Copy Recd Date:	9/30/1994 0:00:00
Fac Copy Recd Date:	1994-10-07 00:00:00
Gen Ship Date:	1994-09-25 00:00:00
Trans 1 Recd Date:	1994-09-25 00:00:00
Trans 2 Recd Date:	9/25/1994 0:00:00
Tsd Recd Date:	1994-09-28 00:00:00
Comments:	Not reported

Detail:

Manifest ID:	601670
Manifest Row:	7
Haz Material Name:	AEROSOLS, NON FLAMMABLE
Haz Class Number:	Not reported
UN NA Number:	UN1950
Packing Group Number:	Not reported
Container Qty:	1
Container Code:	DMPF
Waste Qty:	15
Waste Units Code:	IB
Waste Code List:	D003

Manifest ID:	601670
Manifest Row:	8
Haz Material Name:	HAZ SOLID NOS

SALT LAKE COUNTY HEALTH DEPT (Continued) **S119131458**

Haz Class Number:	Not reported
UN NA Number:	NA3077
Packing Group Number:	Not reported
Container Qty:	1
Container Code:	DMPF
Waste Qty:	31
Waste Units Code:	IB
Waste Code List:	D009

Manifest ID:	601670
Manifest Row:	9
Haz Material Name:	BATTERIES DRY
Haz Class Number:	Not reported
UN NA Number:	UN3028
Packing Group Number:	Not reported
Container Qty:	1
Container Code:	DMPF
Waste Qty:	101
Waste Units Code:	IB
Waste Code List:	D002

Manifest ID:	601670
Manifest Row:	10
Haz Material Name:	CORROSIVE SOLIDS NOS
Haz Class Number:	Not reported
UN NA Number:	UN1759
Packing Group Number:	Not reported
Container Qty:	4
Container Code:	DMPF
Waste Qty:	206
Waste Units Code:	IB
Waste Code List:	MN02

Manifest ID:	601670
Manifest Row:	11
Haz Material Name:	OXIDIZING SUBSTANCES
Haz Class Number:	Not reported
UN NA Number:	UN1479
Packing Group Number:	Not reported
Container Qty:	2
Container Code:	DMPF
Waste Qty:	36
Waste Units Code:	IB
Waste Code List:	D001

Manifest ID:	601670
Manifest Row:	12
Haz Material Name:	POISONOUS SOLIDS NOS
Haz Class Number:	Not reported
UN NA Number:	UN2811
Packing Group Number:	Not reported
Container Qty:	3
Container Code:	DMPF
Waste Qty:	93
Waste Units Code:	IB
Waste Code List:	D004

SALT LAKE COUNTY HEALTH DEPT (Continued) **S119131458**

Manifest ID:	601670
Manifest Row:	13
Haz Material Name:	POISONOUS LIQ NOS
Haz Class Number:	Not reported
UN NA Number:	UN2810
Packing Group Number:	Not reported
Container Qty:	2
Container Code:	DMPF
Waste Qty:	59
Waste Units Code:	IB
Waste Code List:	D004

Manifest ID:	601670
Manifest Row:	14
Haz Material Name:	AEROSOLS
Haz Class Number:	Not reported
UN NA Number:	UN1950
Packing Group Number:	Not reported
Container Qty:	1
Container Code:	DMPF
Waste Qty:	22
Waste Units Code:	IB
Waste Code List:	D002

Manifest ID:	601670
Manifest Row:	15
Haz Material Name:	AEROSOLS
Haz Class Number:	Not reported
UN NA Number:	UN1950
Packing Group Number:	Not reported
Container Qty:	13
Container Code:	DMPF
Waste Qty:	2015
Waste Units Code:	IB
Waste Code List:	D001

Manifest ID:	601670
Manifest Row:	16
Haz Material Name:	FLAM LIQ CORROSIVE NOS
Haz Class Number:	Not reported
UN NA Number:	UN2924
Packing Group Number:	Not reported
Container Qty:	1
Container Code:	DMPF
Waste Qty:	37
Waste Units Code:	IB
Waste Code List:	D001

Manifest ID:	601670
Manifest Row:	17
Haz Material Name:	FLAM LIQ NOS
Haz Class Number:	Not reported
UN NA Number:	UN1993
Packing Group Number:	Not reported
Container Qty:	5
Container Code:	DMPF
Waste Qty:	375

SALT LAKE COUNTY HEALTH DEPT (Continued) **S119131458**

Waste Units Code: IB
Waste Code List: D001

Manifest ID: 601670
Manifest Row: 18
Haz Material Name: CAUSTIC ALKALI LIQ NOS
Haz Class Number: Not reported
UN NA Number: UN1719
Packing Group Number: Not reported
Container Qty: 6
Container Code: DMPF
Waste Qty: 390
Waste Units Code: IB
Waste Code List: D002

Manifest ID: 601670
Manifest Row: 19
Haz Material Name: CORROSIVE LIQ NOS
Haz Class Number: Not reported
UN NA Number: UN1760
Packing Group Number: Not reported
Container Qty: 17
Container Code: DMPF
Waste Qty: 1086
Waste Units Code: IB
Waste Code List: D002

Manifest ID: 601670
Manifest Row: 20
Haz Material Name: PESTICIDES SOLID TOXIC
Haz Class Number: Not reported
UN NA Number: UN2588
Packing Group Number: Not reported
Container Qty: 20
Container Code: DMPF
Waste Qty: 1500
Waste Units Code: IB
Waste Code List: U036

Manifest ID: 601670
Manifest Row: 21
Haz Material Name: PESTICIDES LIQ TOXIC
Haz Class Number: Not reported
UN NA Number: UN2903
Packing Group Number: Not reported
Container Qty: 45
Container Code: DMPF
Waste Qty: 7200
Waste Units Code: IB
Waste Code List: D001

Manifest ID: 601670
Manifest Row: 22
Haz Material Name: HAZ SOLID NOS
Haz Class Number: Not reported
UN NA Number: NA3077
Packing Group Number: Not reported

SALT LAKE COUNTY HEALTH DEPT (Continued) **S119131458**

Container Qty:	33
Container Code:	DMPF
Waste Qty:	5940
Waste Units Code:	IB
Waste Code List:	D008
Manifest ID:	601670
Manifest Row:	1
Haz Material Name:	MERCURY METALLIC
Haz Class Number:	Not reported
UN NA Number:	UN2809
Packing Group Number:	Not reported
Container Qty:	1
Container Code:	DMPF
Waste Qty:	21
Waste Units Code:	IB
Waste Code List:	U151
Manifest ID:	601670
Manifest Row:	2
Haz Material Name:	PHENORY PESTICIDES LIQ FLAM
Haz Class Number:	Not reported
UN NA Number:	UN2766
Packing Group Number:	Not reported
Container Qty:	2
Container Code:	DMPF
Waste Qty:	310
Waste Units Code:	IB
Waste Code List:	D001
Manifest ID:	601670
Manifest Row:	3
Haz Material Name:	HYDROGEN PEROXIDE
Haz Class Number:	Not reported
UN NA Number:	UN2044
Packing Group Number:	Not reported
Container Qty:	1
Container Code:	DMPF
Waste Qty:	8
Waste Units Code:	IB
Waste Code List:	D001
Manifest ID:	601670
Manifest Row:	4
Haz Material Name:	ORGANIC PEROXIDE
Haz Class Number:	Not reported
UN NA Number:	UN3105
Packing Group Number:	Not reported
Container Qty:	1
Container Code:	DMPF
Waste Qty:	3
Waste Units Code:	IB
Waste Code List:	D001
Manifest ID:	601670
Manifest Row:	5
Haz Material Name:	ORGANIC PEROXIDE TYPE D

SALT LAKE COUNTY HEALTH DEPT (Continued) **S119131458**

Haz Class Number:	Not reported
UN NA Number:	UN3106
Packing Group Number:	Not reported
Container Qty:	1
Container Code:	DMPF
Waste Qty:	4
Waste Units Code:	IB
Waste Code List:	D001

Manifest ID:	601670
Manifest Row:	6
Haz Material Name:	POTASSIUM PERMANGANATE
Haz Class Number:	Not reported
UN NA Number:	UN1490
Packing Group Number:	Not reported
Container Qty:	1
Container Code:	DMPF
Waste Qty:	44
Waste Units Code:	IB
Waste Code List:	D001

Name:	SALT LAKE COUNTY HEALTH DEPT
Address:	1530 S WEST TEMPLE
City,State,Zip:	SALT LAKE CITY, UT 84115-5223
Manifest ID:	601671
Generator ID:	UTD988074308
Generator AI ID:	41248
Transporter 1 ID:	MND980791321
Transporter 1 AI ID:	36828
Transporter 1 AI Name:	MCI Paint & Drywall
Transporter 1 Address:	21400 Hamburg Ave
Transporter 1 City:	Lakeville
Transporter 1 State:	MN
Transporter 1 ZIP:	55044
Transporter 2 ID:	Not reported
Transporter 2 AI ID:	Not reported
Transporter 2 AI Name:	Not reported
Transporter 2 Address:	Not reported
Transporter 2 City:	Not reported
Transporter 2 State:	Not reported
Transporter 2 ZIP:	Not reported
TSD ID:	MND981190242
TSD AI ID:	36830
TSD AI Name:	Aptus Nei
TSD Address:	21750 Cedar Ave
TSD City:	Lakeville
TSD State:	MN
TSD Zip:	55044
Gen Copy Recd Date:	10/12/1993 0:00:00
Fac Copy Recd Date:	1993-10-06 00:00:00
Gen Ship Date:	1993-09-26 00:00:00
Trans 1 Recd Date:	1993-09-26 00:00:00
Trans 2 Recd Date:	Not reported
Tsd Recd Date:	1993-10-04 00:00:00
Comments:	Not reported

SALT LAKE COUNTY HEALTH DEPT (Continued) **S119131458**

Detail:

Manifest ID:	601671
Manifest Row:	1
Haz Material Name:	WASTE PAINT RELATED MATERIAL
Haz Class Number:	Not reported
UN NA Number:	UN1263
Packing Group Number:	Not reported
Container Qty:	10
Container Code:	DMML
Waste Qty:	525
Waste Units Code:	AD
Waste Code List:	D001

Manifest ID:	601671
Manifest Row:	2
Haz Material Name:	WASTE PAINT
Haz Class Number:	Not reported
UN NA Number:	UN1263
Packing Group Number:	Not reported
Container Qty:	41
Container Code:	DMML
Waste Qty:	2255
Waste Units Code:	AD
Waste Code List:	D001

Name:	SALT LAKE COUNTY HEALTH DEPT
Address:	1530 S WEST TEMPLE
City,State,Zip:	SALT LAKE CITY, UT 84115-5223
Manifest ID:	601672
Generator ID:	UTD988074308
Generator AI ID:	41248
Transporter 1 ID:	MND980791321
Transporter 1 AI ID:	36828
Transporter 1 AI Name:	MCI Paint & Drywall
Transporter 1 Address:	21400 Hamburg Ave
Transporter 1 City:	Lakeville
Transporter 1 State:	MN
Transporter 1 ZIP:	55044
Transporter 2 ID:	MND980791321
Transporter 2 AI ID:	36828
Transporter 2 AI Name:	MCI Paint & Drywall
Transporter 2 Address:	21400 Hamburg Ave
Transporter 2 City:	Lakeville
Transporter 2 State:	MN
Transporter 2 ZIP:	55044
TSD ID:	MND981190242
TSD AI ID:	36830
TSD AI Name:	Aptus Nei
TSD Address:	21750 Cedar Ave
TSD City:	Lakeville
TSD State:	MN
TSD Zip:	55044
Gen Copy Recd Date:	10/12/1993 0:00:00
Fac Copy Recd Date:	1993-10-15 00:00:00
Gen Ship Date:	1993-09-26 00:00:00
Trans 1 Recd Date:	1993-09-26 00:00:00

SALT LAKE COUNTY HEALTH DEPT (Continued) **S119131458**

Trans 2 Recd Date: 9/29/1993 0:00:00
Tsd Recd Date: 1993-10-01 00:00:00
Comments: Not reported

Detail:

Manifest ID: 601672
Manifest Row: 1
Haz Material Name: HAZ SOLID NOS
Haz Class Number: Not reported
UN NA Number: NA9189
Packing Group Number: Not reported
Container Qty: 7
Container Code: DMPF
Waste Qty: 455
Waste Units Code: IB
Waste Code List: D008

Manifest ID: 601672
Manifest Row: 2
Haz Material Name: FLAM LIQ NOS
Haz Class Number: Not reported
UN NA Number: UN1993
Packing Group Number: Not reported
Container Qty: 29
Container Code: DMML
Waste Qty: 6960
Waste Units Code: IB
Waste Code List: D001

Manifest ID: 601672
Manifest Row: 3
Haz Material Name: HAZ SOLID NOS
Haz Class Number: Not reported
UN NA Number: NA9189
Packing Group Number: Not reported
Container Qty: 2
Container Code: BXPF
Waste Qty: 20
Waste Units Code: IB
Waste Code List: D009

Manifest ID: 601672
Manifest Row: 4
Haz Material Name: FLAM LIQ NOS
Haz Class Number: Not reported
UN NA Number: UN1993
Packing Group Number: Not reported
Container Qty: 1
Container Code: DMPF
Waste Qty: 130
Waste Units Code: IB
Waste Code List: D001

Manifest ID: 601672
Manifest Row: 5
Haz Material Name: POISON B SOLID NOS
Haz Class Number: Not reported
UN NA Number: UN2811

SALT LAKE COUNTY HEALTH DEPT (Continued) **S119131458**

Packing Group Number:	Not reported
Container Qty:	1
Container Code:	DMPF
Waste Qty:	7
Waste Units Code:	IB
Waste Code List:	D016

Manifest ID:	601672
Manifest Row:	6
Haz Material Name:	MERCURY METALLIC
Haz Class Number:	Not reported
UN NA Number:	NA2809
Packing Group Number:	Not reported
Container Qty:	1
Container Code:	DMPF
Waste Qty:	5
Waste Units Code:	IB
Waste Code List:	U151

Manifest ID:	601672
Manifest Row:	7
Haz Material Name:	COMPRESSED GAS NOS-NON FLAM
Haz Class Number:	Not reported
UN NA Number:	UN1956
Packing Group Number:	Not reported
Container Qty:	1
Container Code:	DMPF
Waste Qty:	40
Waste Units Code:	IB
Waste Code List:	D002

Manifest ID:	601672
Manifest Row:	8
Haz Material Name:	COMPRESSED GAS NOS
Haz Class Number:	Not reported
UN NA Number:	UN1954
Packing Group Number:	Not reported
Container Qty:	13
Container Code:	DMML
Waste Qty:	2080
Waste Units Code:	IB
Waste Code List:	D001

Name:	SALT LAKE COUNTY HEALTH DEPT
Address:	1530 S WEST TEMPLE
City,State,Zip:	SALT LAKE CITY, UT 84115-5223
Manifest ID:	601673
Generator ID:	UTD988074308
Generator AI ID:	41248
Transporter 1 ID:	MND980791321
Transporter 1 AI ID:	36828
Transporter 1 AI Name:	MCI Paint & Drywall
Transporter 1 Address:	21400 Hamburg Ave
Transporter 1 City:	Lakeville
Transporter 1 State:	MN
Transporter 1 ZIP:	55044

SALT LAKE COUNTY HEALTH DEPT (Continued) **S119131458**

Transporter 2 ID:	Not reported
Transporter 2 AI ID:	Not reported
Transporter 2 AI Name:	Not reported
Transporter 2 Address:	Not reported
Transporter 2 City:	Not reported
Transporter 2 State:	Not reported
Transporter 2 ZIP:	Not reported
TSD ID:	MND981190242
TSD AI ID:	36830
TSD AI Name:	Aptus Nei
TSD Address:	21750 Cedar Ave
TSD City:	Lakeville
TSD State:	MN
TSD Zip:	55044
Gen Copy Recd Date:	10/12/1993 0:00:00
Fac Copy Recd Date:	1993-10-06 00:00:00
Gen Ship Date:	1993-09-24 00:00:00
Trans 1 Recd Date:	1993-09-24 00:00:00
Trans 2 Recd Date:	Not reported
Tsd Recd Date:	1993-10-04 00:00:00
Comments:	Not reported

Detail:

Manifest ID:	601673
Manifest Row:	1
Haz Material Name:	WASTE PAINT RELATED MATERIAL
Haz Class Number:	Not reported
UN NA Number:	UN1263
Packing Group Number:	Not reported
Container Qty:	1
Container Code:	DMML
Waste Qty:	20
Waste Units Code:	AD
Waste Code List:	D001

Manifest ID:	601673
Manifest Row:	2
Haz Material Name:	WASTE PAINT
Haz Class Number:	Not reported
UN NA Number:	UN1263
Packing Group Number:	Not reported
Container Qty:	3
Container Code:	DMML
Waste Qty:	160
Waste Units Code:	AD
Waste Code List:	D001

L48 **SALT LAKE CITY PUBLIC UTILITIES** **RCRA NonGen / NLR** **1000877717**
East **1530 S. WEST TEMPLE** **UTD988074308**
1/8-1/4 **SALT LAKE CITY, UT 84115**
0.227 mi.
1196 ft. **Site 2 of 2 in cluster L**

Relative: RCRA Listings:
Higher

Date Form Received by Agency:	20210831
Handler Name:	SALT LAKE CITY PUBLIC UTILITIES
Handler Address:	1530 S. WEST TEMPLE

Actual:
4239 ft.

SALT LAKE CITY PUBLIC UTILITIES (Continued) **1000877717**

Handler City,State,Zip:		SALT LAKE CITY, UT 84115
EPA ID:		UTD988074308
Contact Name:		WES ING
Contact Address:		WEST TEMPLE
Contact City,State,Zip:		SALT LAKE CITY, UT 84115
Contact Telephone:		801-483-6711
Contact Fax:		Not reported
Contact Email:		WES.ING@SLCGOV.COM
Contact Title:		SAFETY & EMERGENCY MANAGER
EPA Region:		08
Land Type:		Municipal
Federal Waste Generator Description:		Not a generator, verified
Non-Notifier:		Not reported
Biennial Report Cycle:		Not reported
Accessibility:		Not reported
Active Site Indicator:		Not reported
State District Owner:		Not reported
State District:		Not reported
Mailing Address:		WEST TEMPLE
Mailing City,State,Zip:		SALT LAKE CITY, UT 84115
Owner Name:	SALT LAKE CITY CORP	
Owner Type:		Municipal
Operator Name:	SALT LAKE CITY PUBLIC UTILITIES	
Operator Type:		Municipal
Short-Term Generator Activity:		No
Importer Activity:		No
Mixed Waste Generator:		No
Transporter Activity:		No
Transfer Facility Activity:		No
Recycler Activity with Storage:		No
Small Quantity On-Site Burner Exemption:		No
Smelting Melting and Refining Furnace Exemption:		No
Underground Injection Control:		No
Off-Site Waste Receipt:		No
Universal Waste Indicator:		No
Universal Waste Destination Facility:		No
Federal Universal Waste:		No
Active Site Fed-Reg Treatment Storage and Disposal Facility:		Not reported
Active Site Converter Treatment storage and Disposal Facility:		Not reported
Active Site State-Reg Treatment Storage and Disposal Facility:		Not reported
Active Site State-Reg Handler:		---
Federal Facility Indicator:		Not reported
Hazardous Secondary Material Indicator:		N
Sub-Part K Indicator:		Not reported
Commercial TSD Indicator:		No
Treatment Storage and Disposal Type:		Not reported
2018 GPRA Permit Baseline:		Not on the Baseline
2018 GPRA Renewals Baseline:		Not on the Baseline
Permit Renewals Workload Universe:		Not reported
Permit Workload Universe:		Not reported
Permit Progress Universe:		Not reported
Post-Closure Workload Universe:		Not reported
Closure Workload Universe:		Not reported
202 GPRA Corrective Action Baseline:		No
Corrective Action Workload Universe:		No
Subject to Corrective Action Universe:		No
Non-TSDFs Where RCRA CA has Been Imposed Universe:		No

SALT LAKE CITY PUBLIC UTILITIES (Continued) **1000877717**

TSDFs Potentially Subject to CA Under 3004 (u)/(v) Universe:	No
TSDFs Only Subject to CA under Discretionary Auth Universe:	No
Corrective Action Priority Ranking:	No NCAPS ranking
Environmental Control Indicator:	No
Institutional Control Indicator:	No
Human Exposure Controls Indicator:	N/A
Groundwater Controls Indicator:	N/A
Operating TSDF Universe:	Not reported
Full Enforcement Universe:	Not reported
Significant Non-Complier Universe:	No
Unaddressed Significant Non-Complier Universe:	No
Addressed Significant Non-Complier Universe:	No
Significant Non-Complier With a Compliance Schedule Universe:	No
Financial Assurance Required:	Not reported
Handler Date of Last Change:	20210831
Recognized Trader-Importer:	No
Recognized Trader-Exporter:	No
Importer of Spent Lead Acid Batteries:	No
Exporter of Spent Lead Acid Batteries:	No
Recycler Activity Without Storage:	No
Manifest Broker:	No
Sub-Part P Indicator:	No

Hazardous Waste Summary:

Waste Code:	D000
Waste Description:	Not Defined
Waste Code:	D001
Waste Description:	IGNITABLE WASTE
Waste Code:	D002
Waste Description:	CORROSIVE WASTE
Waste Code:	D003
Waste Description:	REACTIVE WASTE
Waste Code:	D009
Waste Description:	MERCURY
Waste Code:	F001
Waste Description:	THE FOLLOWING SPENT HALOGENATED SOLVENTS USED IN DEGREASING: TETRACHLOROETHYLENE, TRICHLORETHYLENE, METHYLENE CHLORIDE, 1,1,1-TRICHLOROETHANE, CARBON TETRACHLORIDE AND CHLORINATED FLUOROCARBONS; ALL SPENT SOLVENT MIXTURES/BLENDS USED IN DEGREASING CONTAINING, BEFORE USE, A TOTAL OF TEN PERCENT OR MORE (BY VOLUME) OF ONE OR MORE OF THE ABOVE HALOGENATED SOLVENTS OR THOSE SOLVENTS LISTED IN F002, F004, AND F005; AND STILL BOTTOMS FROM THE RECOVERY OF THESE SPENT SOLVENTS AND SPENT SOLVENT MIXTURES.
Waste Code:	K001
Waste Description:	BOTTOM SEDIMENT SLUDGE FROM THE TREATMENT OF WASTEWATERS FROM WOOD PRESERVING PROCESSES THAT USE CREOSOTE AND/OR PENTACHLOROPHENOL.
Waste Code:	P001
Waste Description:	2H-1-BENZOPYRAN-2-ONE, 4-HYDROXY-3-(3-OXO-1-PHENYLBUTYL)-, & SALTS, WHEN PRESENT AT CONCENTRATIONS GREATER THAN 0.3% (OR) WARFARIN, &

SALT LAKE CITY PUBLIC UTILITIES (Continued) **1000877717**

SALTS, WHEN PRESENT AT CONCENTRATIONS GREATER THAN 0.3%

Waste Code: U001
Waste Description: ACETALDEHYDE (I) (OR) ETHANAL (I)

Handler - Owner Operator:
Owner/Operator Indicator: Owner
Owner/Operator Name: SALT LAKE CITY CORPORATION
Legal Status: Private
Date Became Current: 19930813
Date Ended Current: Not reported
Owner/Operator Address: 1530 SOUTH WEST TEMPLE
Owner/Operator City,State,Zip: SALT LAKE CITY, UT 84115
Owner/Operator Telephone: 801-483-6700
Owner/Operator Telephone Ext: Not reported
Owner/Operator Fax: Not reported
Owner/Operator Email: Not reported

Owner/Operator Indicator: Operator
Owner/Operator Name: SALT LAKE CITY PUBLIC UTILITIES
Legal Status: Municipal
Date Became Current: Not reported
Date Ended Current: Not reported
Owner/Operator Address: 1530 S. WEST TEMPLE
Owner/Operator City,State,Zip: SALT LAKE CITY, UT 84115
Owner/Operator Telephone: Not reported
Owner/Operator Telephone Ext: Not reported
Owner/Operator Fax: Not reported
Owner/Operator Email: Not reported

Owner/Operator Indicator: Owner
Owner/Operator Name: SALT LAKE CITY CORP
Legal Status: Municipal
Date Became Current: Not reported
Date Ended Current: Not reported
Owner/Operator Address: 451 S. STATE STREET
Owner/Operator City,State,Zip: SALT LAKE CITY, UT 84111
Owner/Operator Telephone: Not reported
Owner/Operator Telephone Ext: Not reported
Owner/Operator Fax: Not reported
Owner/Operator Email: Not reported

Owner/Operator Indicator: Operator
Owner/Operator Name: SALT LAKE CITY PUBLIC UTILITIES
Legal Status: Municipal
Date Became Current: 19930813
Date Ended Current: Not reported
Owner/Operator Address: 1530 SOUTH WEST TEMPLE
Owner/Operator City,State,Zip: SALT LAKE CITY, UT 84115
Owner/Operator Telephone: 801-483-6711
Owner/Operator Telephone Ext: Not reported
Owner/Operator Fax: Not reported
Owner/Operator Email: Not reported

Owner/Operator Indicator: Owner
Owner/Operator Name: SALT LAKE CITY CORPORATION
Legal Status: Private

SALT LAKE CITY PUBLIC UTILITIES (Continued) **1000877717**

Date Became Current: Not reported
Date Ended Current: Not reported
Owner/Operator Address: 1530 SOUTH WEST TEMPLE
Owner/Operator City,State,Zip: SALT LAKE CITY, UT 84115
Owner/Operator Telephone: 801-483-6700
Owner/Operator Telephone Ext: Not reported
Owner/Operator Fax: Not reported
Owner/Operator Email: Not reported

Historic Generators:

Receive Date: 19930813
Handler Name: SALT LAKE CITY PUBLIC UTILITIES
Federal Waste Generator Description: Small Quantity Generator
State District Owner: Not reported
Large Quantity Handler of Universal Waste: No
Recognized Trader Importer: No
Recognized Trader Exporter: No
Spent Lead Acid Battery Importer: No
Spent Lead Acid Battery Exporter: No
Current Record: No
Non Storage Recycler Activity: Not reported
Electronic Manifest Broker: Not reported

Receive Date: 20100428
Handler Name: SALT LAKE CITY PUBLIC UTILITIES
Federal Waste Generator Description: Conditionally Exempt Small Quantity Generator
State District Owner: Not reported
Large Quantity Handler of Universal Waste: No
Recognized Trader Importer: No
Recognized Trader Exporter: No
Spent Lead Acid Battery Importer: No
Spent Lead Acid Battery Exporter: No
Current Record: No
Non Storage Recycler Activity: Not reported
Electronic Manifest Broker: Not reported

Receive Date: 20210831
Handler Name: SALT LAKE CITY PUBLIC UTILITIES
Federal Waste Generator Description: Not a generator, verified
State District Owner: Not reported
Large Quantity Handler of Universal Waste: No
Recognized Trader Importer: No
Recognized Trader Exporter: No
Spent Lead Acid Battery Importer: No
Spent Lead Acid Battery Exporter: No
Current Record: Yes
Non Storage Recycler Activity: No
Electronic Manifest Broker: No

List of NAICS Codes and Descriptions:

NAICS Code: 221310
NAICS Description: WATER SUPPLY AND IRRIGATION SYSTEMS

NAICS Code: 92613
NAICS Description: REGULATION AND ADMINISTRATION OF COMMUNICATIONS, ELECTRIC, GAS, AND OTHER UTILITIES

SALT LAKE CITY PUBLIC UTILITIES (Continued) **1000877717**

Facility Has Received Notices of Violation:

Found Violation:	No
Agency Which Determined Violation:	Not reported
Violation Short Description:	Not reported
Date Violation was Determined:	Not reported
Actual Return to Compliance Date:	Not reported
Return to Compliance Qualifier:	Not reported
Violation Responsible Agency:	Not reported
Scheduled Compliance Date:	Not reported
Enforcement Identifier:	Not reported
Date of Enforcement Action:	Not reported
Enforcement Responsible Agency:	Not reported
Enforcement Docket Number:	Not reported
Enforcement Attorney:	Not reported
Corrective Action Component:	Not reported
Appeal Initiated Date:	Not reported
Appeal Resolution Date:	Not reported
Disposition Status Date:	Not reported
Disposition Status:	Not reported
Disposition Status Description:	Not reported
Consent/Final Order Sequence Number:	Not reported
Consent/Final Order Respondent Name:	Not reported
Consent/Final Order Lead Agency:	Not reported
Enforcement Type:	Not reported
Enforcement Responsible Person:	Not reported
Enforcement Responsible Sub-Organization:	Not reported
SEP Sequence Number:	Not reported
SEP Expenditure Amount:	Not reported
SEP Scheduled Completion Date:	Not reported
SEP Actual Date:	Not reported
SEP Defaulted Date:	Not reported
SEP Type:	Not reported
SEP Type Description:	Not reported
Proposed Amount:	Not reported
Final Monetary Amount:	Not reported
Paid Amount:	Not reported
Final Count:	Not reported
Final Amount:	Not reported

Evaluation Action Summary:

Evaluation Date:	20100428
Evaluation Responsible Agency:	State
Found Violation:	No
Evaluation Type Description:	COMPLIANCE ASSISTANCE VISIT
Evaluation Responsible Person Identifier:	AFP
Evaluation Responsible Sub-Organization:	Not reported
Actual Return to Compliance Date:	Not reported
Scheduled Compliance Date:	Not reported
Date of Request:	Not reported
Date Response Received:	Not reported
Request Agency:	Not reported
Former Citation:	Not reported

K49 **LOWE'S OF SALT LAKE CITY, UT #2275** **RCRA-SQG** **1024894884**
North **1335 SOUTH 300 WEST** **UTR000014456**
1/8-1/4 **SALT LAKE CITY, UT 84115**
0.236 mi.
1244 ft. **Site 2 of 2 in cluster K**

Relative: **Higher**

Actual: **4232 ft.**

RCRA Listings:

Date Form Received by Agency:	20201020
Handler Name:	LOWE'S OF SALT LAKE CITY, UT #2275
Handler Address:	1335 SOUTH 300 WEST
Handler City,State,Zip:	SALT LAKE CITY, UT 84115
EPA ID:	UTR000014456
Contact Name:	BOBBI TENBORG
Contact Address:	LOWES BLVD.
Contact City,State,Zip:	MOORESVILLE, NC 28117
Contact Telephone:	704-758-2955
Contact Fax:	877-658-9885
Contact Email:	BOBBI.L.TENBORG@LOWES.COM
Contact Title:	ENV COMPLIANCE SUPERVISOR
EPA Region:	08
Land Type:	Private
Federal Waste Generator Description:	Small Quantity Generator
Non-Notifier:	Not reported
Biennial Report Cycle:	Not reported
Accessibility:	Not reported
Active Site Indicator:	Handler Activities
State District Owner:	Not reported
State District:	Not reported
Mailing Address:	LOWES BLVD.
Mailing City,State,Zip:	MOORESVILLE, NC 28117
Owner Name:	LOWE S HOME CENTERS, LLC
Owner Type:	Private
Operator Name:	LOWE S HOME CENTERS, LLC
Operator Type:	Private
Short-Term Generator Activity:	No
Importer Activity:	No
Mixed Waste Generator:	No
Transporter Activity:	No
Transfer Facility Activity:	No
Recycler Activity with Storage:	No
Small Quantity On-Site Burner Exemption:	No
Smelting Melting and Refining Furnace Exemption:	No
Underground Injection Control:	No
Off-Site Waste Receipt:	No
Universal Waste Indicator:	No
Universal Waste Destination Facility:	No
Federal Universal Waste:	No
Active Site Fed-Reg Treatment Storage and Disposal Facility:	Not reported
Active Site Converter Treatment storage and Disposal Facility:	Not reported
Active Site State-Reg Treatment Storage and Disposal Facility:	Not reported
Active Site State-Reg Handler:	---
Federal Facility Indicator:	Not reported
Hazardous Secondary Material Indicator:	N
Sub-Part K Indicator:	Not reported
Commercial TSD Indicator:	No
Treatment Storage and Disposal Type:	Not reported
2018 GPRA Permit Baseline:	Not on the Baseline
2018 GPRA Renewals Baseline:	Not on the Baseline
Permit Renewals Workload Universe:	Not reported

LOWE'S OF SALT LAKE CITY, UT #2275 (Continued) **1024894884**

Permit Workload Universe:	Not reported
Permit Progress Universe:	Not reported
Post-Closure Workload Universe:	Not reported
Closure Workload Universe:	Not reported
202 GPRA Corrective Action Baseline:	No
Corrective Action Workload Universe:	No
Subject to Corrective Action Universe:	No
Non-TSDFs Where RCRA CA has Been Imposed Universe:	No
TSDFs Potentially Subject to CA Under 3004 (u)/(v) Universe:	No
TSDFs Only Subject to CA under Discretionary Auth Universe:	No
Corrective Action Priority Ranking:	No NCAPS ranking
Environmental Control Indicator:	No
Institutional Control Indicator:	No
Human Exposure Controls Indicator:	N/A
Groundwater Controls Indicator:	N/A
Operating TSDF Universe:	Not reported
Full Enforcement Universe:	Not reported
Significant Non-Complier Universe:	No
Unaddressed Significant Non-Complier Universe:	No
Addressed Significant Non-Complier Universe:	No
Significant Non-Complier With a Compliance Schedule Universe:	No
Financial Assurance Required:	Not reported
Handler Date of Last Change:	20201026
Recognized Trader-Importer:	No
Recognized Trader-Exporter:	No
Importer of Spent Lead Acid Batteries:	No
Exporter of Spent Lead Acid Batteries:	No
Recycler Activity Without Storage:	No
Manifest Broker:	No
Sub-Part P Indicator:	No

Hazardous Waste Summary:

Waste Code:	D001
Waste Description:	IGNITABLE WASTE
Waste Code:	D002
Waste Description:	CORROSIVE WASTE
Waste Code:	D004
Waste Description:	ARSENIC
Waste Code:	D005
Waste Description:	BARIUM
Waste Code:	D006
Waste Description:	CADMIUM
Waste Code:	D007
Waste Description:	CHROMIUM
Waste Code:	D008
Waste Description:	LEAD
Waste Code:	D009
Waste Description:	MERCURY

LOWE'S OF SALT LAKE CITY, UT #2275 (Continued) **1024894884**

Waste Code: D011
Waste Description: SILVER

Waste Code: D016
Waste Description: 2,4-D (2,4-DICHLOROPHENOXYACETIC ACID)

Waste Code: D018
Waste Description: BENZENE

Waste Code: D027
Waste Description: 1,4-DICHLOROBENZENE

Waste Code: D035
Waste Description: METHYL ETHYL KETONE

Waste Code: D039
Waste Description: TETRACHLOROETHYLENE

Waste Code: U002
Waste Description: 2-PROPANONE (I) (OR) ACETONE (I)

Waste Code: U072
Waste Description: BENZENE, 1,4-DICHLORO- (OR) P-DICHLOROBENZENE

Waste Code: U134
Waste Description: HYDROFLUORIC ACID (C,T) (OR) HYDROGEN FLUORIDE (C,T)

Waste Code: U154
Waste Description: METHANOL (I) (OR) METHYL ALCOHOL (I)

Waste Code: U159
Waste Description: 2-BUTANONE (I,T) (OR) METHYL ETHYL KETONE (MEK) (I,T)

Waste Code: U165
Waste Description: NAPHTHALENE

Waste Code: U210
Waste Description: ETHENE, TETRACHLORO- (OR) TETRACHLOROETHYLENE

Waste Code: U240
Waste Description: 2,4-D, SALTS & ESTERS (OR) ACETIC ACID, (2,4-DICHLOROPHENOXY)-, SALTS & ESTERS (OR) DICHLOROPHENOXYACETIC ACID 2,4-D

Waste Code: U249
Waste Description: ZINC PHOSPHIDE ZN3P2, WHEN PRESENT AT CONCENTRATIONS OF 10% OR LESS

Waste Code: U279
Waste Description: U279

Waste Code: U411
Waste Description: U411

Handler - Owner Operator:
Owner/Operator Indicator: Owner
Owner/Operator Name: LOWE S HOME CENTERS, LLC
Legal Status: Private
Date Became Current: 20060802

LOWE'S OF SALT LAKE CITY, UT #2275 (Continued) **1024894884**

Date Ended Current: Not reported
Owner/Operator Address: 1000 LOWES BLVD.
Owner/Operator City,State,Zip: MOORESVILLE, NC 28117
Owner/Operator Telephone: 704-758-2955
Owner/Operator Telephone Ext: Not reported
Owner/Operator Fax: 877-658-9885
Owner/Operator Email: BOBBI.L.TENBORG@LOWES.COM

Owner/Operator Indicator: Operator
Owner/Operator Name: LOWE S HOME CENTERS, LLC
Legal Status: Private
Date Became Current: 20060802
Date Ended Current: Not reported
Owner/Operator Address: 1000 LOWES BLVD.
Owner/Operator City,State,Zip: MOORESVILLE, NC 28117
Owner/Operator Telephone: 704-758-2955
Owner/Operator Telephone Ext: Not reported
Owner/Operator Fax: 877-658-9885
Owner/Operator Email: BOBBI.L.TENBORG@LOWES.COM

Owner/Operator Indicator: Owner
Owner/Operator Name: LOWE S HOME CENTERS, LLC
Legal Status: Private
Date Became Current: 20060802
Date Ended Current: Not reported
Owner/Operator Address: 1605 CURTIS BRIDGE RD.
Owner/Operator City,State,Zip: WILKESBORO, NC 28697
Owner/Operator Telephone: Not reported
Owner/Operator Telephone Ext: Not reported
Owner/Operator Fax: Not reported
Owner/Operator Email: Not reported

Owner/Operator Indicator: Operator
Owner/Operator Name: LOWE S HOME CENTERS, LLC
Legal Status: Private
Date Became Current: 20060802
Date Ended Current: Not reported
Owner/Operator Address: 1605 CURTIS BRIDGE RD.
Owner/Operator City,State,Zip: WILKESBORO, NC 28697
Owner/Operator Telephone: Not reported
Owner/Operator Telephone Ext: Not reported
Owner/Operator Fax: Not reported
Owner/Operator Email: Not reported

Historic Generators:
Receive Date: 20180725
Handler Name: LOWE'S OF SALT LAKE CITY, UT #2275
Federal Waste Generator Description: Small Quantity Generator
State District Owner: Not reported
Large Quantity Handler of Universal Waste: No
Recognized Trader Importer: No
Recognized Trader Exporter: No
Spent Lead Acid Battery Importer: No
Spent Lead Acid Battery Exporter: No
Current Record: No
Non Storage Recycler Activity: No
Electronic Manifest Broker: No

LOWE'S OF SALT LAKE CITY, UT #2275 (Continued) **1024894884**

Receive Date: 20201020
Handler Name: LOWE'S OF SALT LAKE CITY, UT #2275
Federal Waste Generator Description: Small Quantity Generator
State District Owner: Not reported
Large Quantity Handler of Universal Waste: No
Recognized Trader Importer: No
Recognized Trader Exporter: No
Spent Lead Acid Battery Importer: No
Spent Lead Acid Battery Exporter: No
Current Record: Yes
Non Storage Recycler Activity: No
Electronic Manifest Broker: No

List of NAICS Codes and Descriptions:
NAICS Code: 444110
NAICS Description: HOME CENTERS

Facility Has Received Notices of Violation:
Found Violation: Yes
Agency Which Determined Violation: State
Violation Short Description: Universal Waste - Small Quantity Handlers
Date Violation was Determined: 20181120
Actual Return to Compliance Date: 20181120
Return to Compliance Qualifier: Observed
Violation Responsible Agency: State
Scheduled Compliance Date: Not reported
Enforcement Identifier: 001
Date of Enforcement Action: 20181120
Enforcement Responsible Agency: State
Enforcement Docket Number: Not reported
Enforcement Attorney: Not reported
Corrective Action Component: No
Appeal Initiated Date: Not reported
Appeal Resolution Date: Not reported
Disposition Status Date: Not reported
Disposition Status: Not reported
Disposition Status Description: Not reported
Consent/Final Order Sequence Number: Not reported
Consent/Final Order Respondent Name: Not reported
Consent/Final Order Lead Agency: Not reported
Enforcement Type: VERBAL INFORMAL
Enforcement Responsible Person: DLS
Enforcement Responsible Sub-Organization: Not reported
SEP Sequence Number: Not reported
SEP Expenditure Amount: Not reported
SEP Scheduled Completion Date: Not reported
SEP Actual Date: Not reported
SEP Defaulted Date: Not reported
SEP Type: Not reported
SEP Type Description: Not reported
Proposed Amount: Not reported
Final Monetary Amount: Not reported
Paid Amount: Not reported
Final Count: Not reported
Final Amount: Not reported

LOWE'S OF SALT LAKE CITY, UT #2275 (Continued) **1024894884**

Found Violation:	Yes
Agency Which Determined Violation:	State
Violation Short Description:	Generators - General
Date Violation was Determined:	20181120
Actual Return to Compliance Date:	20181221
Return to Compliance Qualifier:	Documented
Violation Responsible Agency:	State
Scheduled Compliance Date:	Not reported
Enforcement Identifier:	001
Date of Enforcement Action:	20181120
Enforcement Responsible Agency:	State
Enforcement Docket Number:	Not reported
Enforcement Attorney:	Not reported
Corrective Action Component:	No
Appeal Initiated Date:	Not reported
Appeal Resolution Date:	Not reported
Disposition Status Date:	Not reported
Disposition Status:	Not reported
Disposition Status Description:	Not reported
Consent/Final Order Sequence Number:	Not reported
Consent/Final Order Respondent Name:	Not reported
Consent/Final Order Lead Agency:	Not reported
Enforcement Type:	VERBAL INFORMAL
Enforcement Responsible Person:	DLS
Enforcement Responsible Sub-Organization:	Not reported
SEP Sequence Number:	Not reported
SEP Expenditure Amount:	Not reported
SEP Scheduled Completion Date:	Not reported
SEP Actual Date:	Not reported
SEP Defaulted Date:	Not reported
SEP Type:	Not reported
SEP Type Description:	Not reported
Proposed Amount:	Not reported
Final Monetary Amount:	Not reported
Paid Amount:	Not reported
Final Count:	Not reported
Final Amount:	Not reported

Found Violation:	Yes
Agency Which Determined Violation:	State
Violation Short Description:	Generators - General
Date Violation was Determined:	20181120
Actual Return to Compliance Date:	20181120
Return to Compliance Qualifier:	Observed
Violation Responsible Agency:	State
Scheduled Compliance Date:	Not reported
Enforcement Identifier:	001
Date of Enforcement Action:	20181120
Enforcement Responsible Agency:	State
Enforcement Docket Number:	Not reported
Enforcement Attorney:	Not reported
Corrective Action Component:	No
Appeal Initiated Date:	Not reported
Appeal Resolution Date:	Not reported
Disposition Status Date:	Not reported
Disposition Status:	Not reported
Disposition Status Description:	Not reported

LOWE'S OF SALT LAKE CITY, UT #2275 (Continued) **1024894884**

Consent/Final Order Sequence Number:Not reported
Consent/Final Order Respondent Name: Not reported
Consent/Final Order Lead Agency: Not reported
Enforcement Type: VERBAL INFORMAL
Enforcement Responsible Person: DLS
Enforcement Responsible Sub-Organization: Not reported
SEP Sequence Number: Not reported
SEP Expenditure Amount: Not reported
SEP Scheduled Completion Date: Not reported
SEP Actual Date: Not reported
SEP Defaulted Date: Not reported
SEP Type: Not reported
SEP Type Description: Not reported
Proposed Amount: Not reported
Final Monetary Amount: Not reported
Paid Amount: Not reported
Final Count: Not reported
Final Amount: Not reported

Evaluation Action Summary:
Evaluation Date: 20181120
Evaluation Responsible Agency: State
Found Violation: Yes
Evaluation Type Description: COMPLIANCE EVALUATION INSPECTION ON-SITE
Evaluation Responsible Person Identifier: DLS
Evaluation Responsible Sub-Organization: Not reported
Actual Return to Compliance Date: 20181120
Scheduled Compliance Date: Not reported
Date of Request: Not reported
Date Response Received: Not reported
Request Agency: Not reported
Former Citation: Not reported

Evaluation Date: 20181120
Evaluation Responsible Agency: State
Found Violation: Yes
Evaluation Type Description: COMPLIANCE EVALUATION INSPECTION ON-SITE
Evaluation Responsible Person Identifier: DLS
Evaluation Responsible Sub-Organization: Not reported
Actual Return to Compliance Date: 20181221
Scheduled Compliance Date: Not reported
Date of Request: Not reported
Date Response Received: Not reported
Request Agency: Not reported
Former Citation: Not reported

Evaluation Date: 20181120
Evaluation Responsible Agency: State
Found Violation: Yes
Evaluation Type Description: COMPLIANCE EVALUATION INSPECTION ON-SITE
Evaluation Responsible Person Identifier: DLS
Evaluation Responsible Sub-Organization: Not reported
Actual Return to Compliance Date: 20181120
Scheduled Compliance Date: Not reported
Date of Request: Not reported
Date Response Received: Not reported
Request Agency: Not reported

LOWE'S OF SALT LAKE CITY, UT #2275 (Continued) **1024894884**

Former Citation: Not reported

M50 **RICK WARNER FORD TRUCKLAND** **UT LUST U003150258**
NNW **1365 S 400 W** **UT UST N/A**
1/8-1/4 **SALT LAKE CITY, UT 84115**
0.242 mi.
1277 ft. **Site 1 of 2 in cluster M**

Relative:
Lower

Actual:
4228 ft.

LUST:

Name:	RICK WARNER FORD TRUCKLAND
Address:	1365 S 400 W
City,State,Zip:	SALT LAKE CITY, UT 84115
Facility ID:	4000799
Release Id:	GWT
Closed Date:	**07/03/1995**
Notification Date:	06/18/1991
Owner Name:	WALMART INC.
Owner Address:	2101 SE SIMPLE SAVINGS DR
Owner City:	BENTONVILLE
Owner State:	AR
Owner Zip:	72716
Owner City,St,Zip:	BENTONVILLE, AR 72716
Project Manager:	[Robin Jenkins]

Name:	RICK WARNER FORD TRUCKLAND
Address:	1365 S 400 W
City,State,Zip:	SALT LAKE CITY, UT 84115
Facility ID:	4000799
Release Id:	LTE
Closed Date:	**07/09/2003**
Notification Date:	04/09/2003
Owner Name:	WALMART INC.
Owner Address:	2101 SE SIMPLE SAVINGS DR
Owner City:	BENTONVILLE
Owner State:	AR
Owner Zip:	72716
Owner City,St,Zip:	BENTONVILLE, AR 72716
Project Manager:	[John Menatti]

Name:	RICK WARNER FORD TRUCKLAND
Address:	1365 S 400 W
City,State,Zip:	SALT LAKE CITY, UT 84115
Facility ID:	4000799
Release Id:	LWK
Closed Date:	**08/03/2004**
Notification Date:	07/12/2004
Owner Name:	WALMART INC.
Owner Address:	2101 SE SIMPLE SAVINGS DR
Owner City:	BENTONVILLE
Owner State:	AR
Owner Zip:	72716
Owner City,St,Zip:	BENTONVILLE, AR 72716
Project Manager:	Morgan Atkinson

UST:

Facility ID:	3610

RICK WARNER FORD TRUCKLAND (Continued) **U003150258**

Tank ID:	1
Above Tank:	No
Alternate Tank ID:	1
Federal Regulated:	Yes
Owner Name:	WALMART INC.
Owner Address:	2101 SE SIMPLE SAVINGS DR
Owner City,State,Zip:	BENTONVILLE, AR 72716
REG AST:	No
Tank Emergency:	No
Tank Status:	Permanently Out of Use
Tank Capacity:	1000
Substance Detected:	Used Oil
Substance Tested:	Not reported
Tank Material:	Asphalt Coated or Bare Steel
Tank Mod:	None
Pipe Material:	Unknown
Pipe Mod:	None
Install Date:	1961-05-07 00:00:00
Closed Date:	1991-06-19 00:00:00
Closure Status:	Tank Removed from Ground
Complaint:	No
PST Fund:	No
Other Type:	Not reported

Facility:

Name:	RICK WARNER FORD TRUCKLAND
Address:	1365 S 400 W
City,State,Zip:	SALT LAKE CITY, UT 84115
Facility ID:	3610
Northing:	4510397.18
Easting:	424000.57

Facility ID:	3610
Tank ID:	2
Above Tank:	No
Alternate Tank ID:	2
Federal Regulated:	Yes
Owner Name:	WALMART INC.
Owner Address:	2101 SE SIMPLE SAVINGS DR
Owner City,State,Zip:	BENTONVILLE, AR 72716
REG AST:	No
Tank Emergency:	No
Tank Status:	Permanently Out of Use
Tank Capacity:	1000
Substance Detected:	Used Oil
Substance Tested:	Not reported
Tank Material:	Asphalt Coated or Bare Steel
Tank Mod:	None
Pipe Material:	Unknown
Pipe Mod:	None
Install Date:	1961-05-07 00:00:00
Closed Date:	1991-06-19 00:00:00
Closure Status:	Tank Removed from Ground
Complaint:	No
PST Fund:	No
Other Type:	Not reported

RICK WARNER FORD TRUCKLAND (Continued) **U003150258**

Facility:

Name:	RICK WARNER FORD TRUCKLAND
Address:	1365 S 400 W
City,State,Zip:	SALT LAKE CITY, UT 84115
Facility ID:	3610
Northing:	4510397.18
Easting:	424000.57

Facility ID:	3610
Tank ID:	3
Above Tank:	No
Alternate Tank ID:	3
Federal Regulated:	Yes
Owner Name:	WALMART INC.
Owner Address:	2101 SE SIMPLE SAVINGS DR
Owner City,State,Zip:	BENTONVILLE, AR 72716
REG AST:	No
Tank Emergency:	No
Tank Status:	Permanently Out of Use
Tank Capacity:	4000
Substance Detected:	New Oil
Substance Tested:	Not reported
Tank Material:	Asphalt Coated or Bare Steel
Tank Mod:	None
Pipe Material:	Unknown
Pipe Mod:	None
Install Date:	1961-05-07 00:00:00
Closed Date:	1991-06-19 00:00:00
Closure Status:	Tank Removed from Ground
Complaint:	No
PST Fund:	No
Other Type:	Not reported

Facility:

Name:	RICK WARNER FORD TRUCKLAND
Address:	1365 S 400 W
City,State,Zip:	SALT LAKE CITY, UT 84115
Facility ID:	3610
Northing:	4510397.18
Easting:	424000.57

Facility ID:	3610
Tank ID:	4
Above Tank:	No
Alternate Tank ID:	4
Federal Regulated:	Yes
Owner Name:	WALMART INC.
Owner Address:	2101 SE SIMPLE SAVINGS DR
Owner City,State,Zip:	BENTONVILLE, AR 72716
REG AST:	No
Tank Emergency:	No
Tank Status:	Permanently Out of Use
Tank Capacity:	1000
Substance Detected:	Other
Substance Tested:	Not reported

RICK WARNER FORD TRUCKLAND (Continued) **U003150258**

Tank Material:	Asphalt Coated or Bare Steel
Tank Mod:	None
Pipe Material:	Unknown
Pipe Mod:	None
Install Date:	1961-05-07 00:00:00
Closed Date:	1991-06-19 00:00:00
Closure Status:	Tank Removed from Ground
Complaint:	No
PST Fund:	No
Other Type:	Not reported

Facility:

Name:	RICK WARNER FORD TRUCKLAND
Address:	1365 S 400 W
City,State,Zip:	SALT LAKE CITY, UT 84115
Facility ID:	3610
Northing:	4510397.18
Easting:	424000.57

Facility ID:	3610
Tank ID:	5
Above Tank:	No
Alternate Tank ID:	5
Federal Regulated:	Yes
Owner Name:	WALMART INC.
Owner Address:	2101 SE SIMPLE SAVINGS DR
Owner City,State,Zip:	BENTONVILLE, AR 72716
REG AST:	No
Tank Emergency:	No
Tank Status:	Permanently Out of Use
Tank Capacity:	1000
Substance Detected:	Other
Substance Tested:	Not reported
Tank Material:	Asphalt Coated or Bare Steel
Tank Mod:	None
Pipe Material:	Unknown
Pipe Mod:	None
Install Date:	1961-05-07 00:00:00
Closed Date:	1991-06-19 00:00:00
Closure Status:	Tank Removed from Ground
Complaint:	No
PST Fund:	No
Other Type:	Not reported

Facility:

Name:	RICK WARNER FORD TRUCKLAND
Address:	1365 S 400 W
City,State,Zip:	SALT LAKE CITY, UT 84115
Facility ID:	3610
Northing:	4510397.18
Easting:	424000.57

Facility ID:	3610
Tank ID:	6
Above Tank:	No
Alternate Tank ID:	6

RICK WARNER FORD TRUCKLAND (Continued) **U003150258**

Federal Regulated:	Yes
Owner Name:	WALMART INC.
Owner Address:	2101 SE SIMPLE SAVINGS DR
Owner City,State,Zip:	BENTONVILLE, AR 72716
REG AST:	No
Tank Emergency:	No
Tank Status:	Permanently Out of Use
Tank Capacity:	1000
Substance Detected:	New Oil
Substance Tested:	Not reported
Tank Material:	Asphalt Coated or Bare Steel
Tank Mod:	None
Pipe Material:	Unknown
Pipe Mod:	None
Install Date:	1961-05-07 00:00:00
Closed Date:	1991-06-19 00:00:00
Closure Status:	Tank Removed from Ground
Complaint:	No
PST Fund:	No
Other Type:	Not reported

Facility:

Name:	RICK WARNER FORD TRUCKLAND
Address:	1365 S 400 W
City,State,Zip:	SALT LAKE CITY, UT 84115
Facility ID:	3610
Northing:	4510397.18
Easting:	424000.57

Facility ID:	3610
Tank ID:	7
Above Tank:	No
Alternate Tank ID:	7
Federal Regulated:	Yes
Owner Name:	WALMART INC.
Owner Address:	2101 SE SIMPLE SAVINGS DR
Owner City,State,Zip:	BENTONVILLE, AR 72716
REG AST:	No
Tank Emergency:	No
Tank Status:	Permanently Out of Use
Tank Capacity:	1000
Substance Detected:	Used Oil
Substance Tested:	Not reported
Tank Material:	Asphalt Coated or Bare Steel
Tank Mod:	None
Pipe Material:	Unknown
Pipe Mod:	None
Install Date:	1961-05-07 00:00:00
Closed Date:	1991-07-31 00:00:00
Closure Status:	Tank Closed in Place
Complaint:	No
PST Fund:	No
Other Type:	Not reported

Facility:

Name:	RICK WARNER FORD TRUCKLAND
Address:	1365 S 400 W

RICK WARNER FORD TRUCKLAND (Continued) **U003150258**

City,State,Zip: SALT LAKE CITY, UT 84115
Facility ID: 3610
Northing: 4510397.18
Easting: 424000.57

Facility ID: 3610
Tank ID: 8
Above Tank: No
Alternate Tank ID: 8
Federal Regulated: Yes
Owner Name: WALMART INC.
Owner Address: 2101 SE SIMPLE SAVINGS DR
Owner City,State,Zip: BENTONVILLE, AR 72716
REG AST: No
Tank Emergency: No
Tank Status: Permanently Out of Use
Tank Capacity: 500
Substance Detected: Used Oil
Substance Tested: Not reported
Tank Material: Unknown
Tank Mod: None
Pipe Material: Bare Steel
Pipe Mod: None
Install Date: 1976-05-07 00:00:00
Closed Date: 1991-06-19 00:00:00
Closure Status: Tank Removed from Ground
Complaint: No
PST Fund: No
Other Type: Not reported

Facility:
Name: RICK WARNER FORD TRUCKLAND
Address: 1365 S 400 W
City,State,Zip: SALT LAKE CITY, UT 84115
Facility ID: 3610
Northing: 4510397.18
Easting: 424000.57

Facility ID: 3610
Tank ID: 9
Above Tank: No
Alternate Tank ID: 9
Federal Regulated: Yes
Owner Name: WALMART INC.
Owner Address: 2101 SE SIMPLE SAVINGS DR
Owner City,State,Zip: BENTONVILLE, AR 72716
REG AST: No
Tank Emergency: No
Tank Status: Permanently Out of Use
Tank Capacity: 8000
Substance Detected: Gasoline
Substance Tested: Not reported
Tank Material: Asphalt Coated or Bare Steel
Tank Mod: None
Pipe Material: Unknown
Pipe Mod: None

RICK WARNER FORD TRUCKLAND (Continued) **U003150258**

Install Date: 1976-05-07 00:00:00
Closed Date: 1987-03-01 00:00:00
Closure Status: Tank Removed from Ground
Complaint: No
PST Fund: No
Other Type: Not reported

Facility:
Name: RICK WARNER FORD TRUCKLAND
Address: 1365 S 400 W
City,State,Zip: SALT LAKE CITY, UT 84115
Facility ID: 3610
Northing: 4510397.18
Easting: 424000.57

Facility ID: 3610
Tank ID: 10
Above Tank: No
Alternate Tank ID: 10
Federal Regulated: Yes
Owner Name: WALMART INC.
Owner Address: 2101 SE SIMPLE SAVINGS DR
Owner City,State,Zip: BENTONVILLE, AR 72716
REG AST: No
Tank Emergency: No
Tank Status: Permanently Out of Use
Tank Capacity: 8000
Substance Detected: Gasoline
Substance Tested: Not reported
Tank Material: Asphalt Coated or Bare Steel
Tank Mod: None
Pipe Material: Unknown
Pipe Mod: None
Install Date: 1976-05-07 00:00:00
Closed Date: 1987-03-01 00:00:00
Closure Status: Tank Removed from Ground
Complaint: No
PST Fund: No
Other Type: Not reported

Facility:
Name: RICK WARNER FORD TRUCKLAND
Address: 1365 S 400 W
City,State,Zip: SALT LAKE CITY, UT 84115
Facility ID: 3610
Northing: 4510397.18
Easting: 424000.57

Facility ID: 3610
Tank ID: 11
Above Tank: No
Alternate Tank ID: 11
Federal Regulated: Yes
Owner Name: WALMART INC.
Owner Address: 2101 SE SIMPLE SAVINGS DR
Owner City,State,Zip: BENTONVILLE, AR 72716

RICK WARNER FORD TRUCKLAND (Continued) **U003150258**

REG AST: No
Tank Emergency: No
Tank Status: Permanently Out of Use
Tank Capacity: 4000
Substance Detected: Diesel
Substance Tested: Not reported
Tank Material: Asphalt Coated or Bare Steel
Tank Mod: None
Pipe Material: Unknown
Pipe Mod: None
Install Date: 1976-05-07 00:00:00
Closed Date: 1987-03-01 00:00:00
Closure Status: Tank Removed from Ground
Complaint: No
PST Fund: No
Other Type: Not reported

Facility:
Name: RICK WARNER FORD TRUCKLAND
Address: 1365 S 400 W
City,State,Zip: SALT LAKE CITY, UT 84115
Facility ID: 3610
Northing: 4510397.18
Easting: 424000.57

Facility ID: 3610
Tank ID: 12
Above Tank: No
Alternate Tank ID: 12
Federal Regulated: Yes
Owner Name: WALMART INC.
Owner Address: 2101 SE SIMPLE SAVINGS DR
Owner City,State,Zip: BENTONVILLE, AR 72716
REG AST: No
Tank Emergency: No
Tank Status: Permanently Out of Use
Tank Capacity: 1000
Substance Detected: New Oil
Substance Tested: Not reported
Tank Material: Asphalt Coated or Bare Steel
Tank Mod: None
Pipe Material: Unknown
Pipe Mod: None
Install Date: 1978-05-07 00:00:00
Closed Date: 1991-06-19 00:00:00
Closure Status: Tank Removed from Ground
Complaint: No
PST Fund: No
Other Type: Not reported

Facility:
Name: RICK WARNER FORD TRUCKLAND
Address: 1365 S 400 W
City,State,Zip: SALT LAKE CITY, UT 84115
Facility ID: 3610
Northing: 4510397.18
Easting: 424000.57

RICK WARNER FORD TRUCKLAND (Continued) **U003150258**

Facility ID:	3610
Tank ID:	13
Above Tank:	No
Alternate Tank ID:	13
Federal Regulated:	Yes
Owner Name:	WALMART INC.
Owner Address:	2101 SE SIMPLE SAVINGS DR
Owner City,State,Zip:	BENTONVILLE, AR 72716
REG AST:	No
Tank Emergency:	No
Tank Status:	Permanently Out of Use
Tank Capacity:	1000
Substance Detected:	New Oil
Substance Tested:	Not reported
Tank Material:	Asphalt Coated or Bare Steel
Tank Mod:	None
Pipe Material:	Unknown
Pipe Mod:	None
Install Date:	1978-05-07 00:00:00
Closed Date:	1991-06-19 00:00:00
Closure Status:	Tank Removed from Ground
Complaint:	No
PST Fund:	No
Other Type:	Not reported

Facility:

Name:	RICK WARNER FORD TRUCKLAND
Address:	1365 S 400 W
City,State,Zip:	SALT LAKE CITY, UT 84115
Facility ID:	3610
Northing:	4510397.18
Easting:	424000.57

Facility ID:	3610
Tank ID:	14
Above Tank:	No
Alternate Tank ID:	14
Federal Regulated:	Yes
Owner Name:	WALMART INC.
Owner Address:	2101 SE SIMPLE SAVINGS DR
Owner City,State,Zip:	BENTONVILLE, AR 72716
REG AST:	No
Tank Emergency:	No
Tank Status:	Permanently Out of Use
Tank Capacity:	1000
Substance Detected:	New Oil
Substance Tested:	Not reported
Tank Material:	Asphalt Coated or Bare Steel
Tank Mod:	None
Pipe Material:	Unknown
Pipe Mod:	None
Install Date:	1978-05-07 00:00:00
Closed Date:	1991-06-19 00:00:00
Closure Status:	Tank Removed from Ground
Complaint:	No
PST Fund:	No
Other Type:	Not reported

RICK WARNER FORD TRUCKLAND (Continued) **U003150258**

Facility:

Name:	RICK WARNER FORD TRUCKLAND
Address:	1365 S 400 W
City,State,Zip:	SALT LAKE CITY, UT 84115
Facility ID:	3610
Northing:	4510397.18
Easting:	424000.57

Facility ID:	3610
Tank ID:	15
Above Tank:	No
Alternate Tank ID:	15
Federal Regulated:	Yes
Owner Name:	WALMART INC.
Owner Address:	2101 SE SIMPLE SAVINGS DR
Owner City,State,Zip:	BENTONVILLE, AR 72716
REG AST:	No
Tank Emergency:	No
Tank Status:	Permanently Out of Use
Tank Capacity:	1000
Substance Detected:	Used Oil
Substance Tested:	Not reported
Tank Material:	Asphalt Coated or Bare Steel
Tank Mod:	None
Pipe Material:	Unknown
Pipe Mod:	None
Install Date:	1978-05-07 00:00:00
Closed Date:	1991-06-19 00:00:00
Closure Status:	Tank Removed from Ground
Complaint:	No
PST Fund:	No
Other Type:	Not reported

Facility:

Name:	RICK WARNER FORD TRUCKLAND
Address:	1365 S 400 W
City,State,Zip:	SALT LAKE CITY, UT 84115
Facility ID:	3610
Northing:	4510397.18
Easting:	424000.57

Facility ID:	3610
Tank ID:	16
Above Tank:	No
Alternate Tank ID:	16
Federal Regulated:	Yes
Owner Name:	WALMART INC.
Owner Address:	2101 SE SIMPLE SAVINGS DR
Owner City,State,Zip:	BENTONVILLE, AR 72716
REG AST:	No
Tank Emergency:	No
Tank Status:	Permanently Out of Use
Tank Capacity:	4000
Substance Detected:	New Oil
Substance Tested:	Not reported

RICK WARNER FORD TRUCKLAND (Continued) **U003150258**

Tank Material:	Not Listed
Tank Mod:	None
Pipe Material:	Not Listed
Pipe Mod:	None
Install Date:	1961-05-07 00:00:00
Closed Date:	1991-08-05 00:00:00
Closure Status:	Tank Closed in Place
Complaint:	No
PST Fund:	No
Other Type:	Not reported

Facility:

Name:	RICK WARNER FORD TRUCKLAND
Address:	1365 S 400 W
City,State,Zip:	SALT LAKE CITY, UT 84115
Facility ID:	3610
Northing:	4510397.18
Easting:	424000.57

Facility ID:	3610
Tank ID:	17
Above Tank:	No
Alternate Tank ID:	17
Federal Regulated:	Yes
Owner Name:	WALMART INC.
Owner Address:	2101 SE SIMPLE SAVINGS DR
Owner City,State,Zip:	BENTONVILLE, AR 72716
REG AST:	No
Tank Emergency:	No
Tank Status:	Permanently Out of Use
Tank Capacity:	4000
Substance Detected:	New Oil
Substance Tested:	Not reported
Tank Material:	Not Listed
Tank Mod:	None
Pipe Material:	Not Listed
Pipe Mod:	None
Install Date:	1961-05-08 00:00:00
Closed Date:	1991-08-05 00:00:00
Closure Status:	Tank Closed in Place
Complaint:	No
PST Fund:	No
Other Type:	Not reported

Facility:

Name:	RICK WARNER FORD TRUCKLAND
Address:	1365 S 400 W
City,State,Zip:	SALT LAKE CITY, UT 84115
Facility ID:	3610
Northing:	4510397.18
Easting:	424000.57

Facility ID:	3610
Tank ID:	18
Above Tank:	No
Alternate Tank ID:	18

RICK WARNER FORD TRUCKLAND (Continued) **U003150258**

Federal Regulated:	Yes
Owner Name:	WALMART INC.
Owner Address:	2101 SE SIMPLE SAVINGS DR
Owner City,State,Zip:	BENTONVILLE, AR 72716
REG AST:	No
Tank Emergency:	No
Tank Status:	Permanently Out of Use
Tank Capacity:	500
Substance Detected:	Used Oil
Substance Tested:	Not reported
Tank Material:	Not Listed
Tank Mod:	None
Pipe Material:	Not Listed
Pipe Mod:	None
Install Date:	1961-05-08 00:00:00
Closed Date:	1991-06-19 00:00:00
Closure Status:	Tank Removed from Ground
Complaint:	No
PST Fund:	No
Other Type:	Not reported

Facility:

Name:	RICK WARNER FORD TRUCKLAND
Address:	1365 S 400 W
City,State,Zip:	SALT LAKE CITY, UT 84115
Facility ID:	3610
Northing:	4510397.18
Easting:	424000.57

Facility ID:	3610
Tank ID:	19
Above Tank:	No
Alternate Tank ID:	19
Federal Regulated:	Yes
Owner Name:	WALMART INC.
Owner Address:	2101 SE SIMPLE SAVINGS DR
Owner City,State,Zip:	BENTONVILLE, AR 72716
REG AST:	No
Tank Emergency:	No
Tank Status:	Permanently Out of Use
Tank Capacity:	1000
Substance Detected:	Gasoline
Substance Tested:	Not reported
Tank Material:	Not Listed
Tank Mod:	None
Pipe Material:	Not Listed
Pipe Mod:	None
Install Date:	1910-01-01 00:00:00
Closed Date:	1991-06-19 00:00:00
Closure Status:	Tank Removed from Ground
Complaint:	No
PST Fund:	No
Other Type:	Not reported

Facility:

Name:	RICK WARNER FORD TRUCKLAND
Address:	1365 S 400 W

RICK WARNER FORD TRUCKLAND (Continued) **U003150258**

City,State,Zip: SALT LAKE CITY, UT 84115
Facility ID: 3610
Northing: 4510397.18
Easting: 424000.57

Facility ID: 3610
Tank ID: 20
Above Tank: No
Alternate Tank ID: 20
Federal Regulated: Yes
Owner Name: WALMART INC.
Owner Address: 2101 SE SIMPLE SAVINGS DR
Owner City,State,Zip: BENTONVILLE, AR 72716
REG AST: No
Tank Emergency: No
Tank Status: Permanently Out of Use
Tank Capacity: 1000
Substance Detected: Gasoline
Substance Tested: Not reported
Tank Material: Not Listed
Tank Mod: None
Pipe Material: Not Listed
Pipe Mod: None
Install Date: 1910-01-01 00:00:00
Closed Date: 1991-08-16 00:00:00
Closure Status: Tank Removed from Ground
Complaint: No
PST Fund: No
Other Type: Not reported

Facility:
Name: RICK WARNER FORD TRUCKLAND
Address: 1365 S 400 W
City,State,Zip: SALT LAKE CITY, UT 84115
Facility ID: 3610
Northing: 4510397.18
Easting: 424000.57

Facility ID: 3610
Tank ID: 21
Above Tank: No
Alternate Tank ID: 21
Federal Regulated: Yes
Owner Name: WALMART INC.
Owner Address: 2101 SE SIMPLE SAVINGS DR
Owner City,State,Zip: BENTONVILLE, AR 72716
REG AST: No
Tank Emergency: No
Tank Status: Permanently Out of Use
Tank Capacity: 1000
Substance Detected: Used Oil
Substance Tested: Not reported
Tank Material: Asphalt Coated or Bare Steel
Tank Mod: None
Pipe Material: Not Listed
Pipe Mod: None

RICK WARNER FORD TRUCKLAND (Continued) **U003150258**

Install Date:	1910-01-01 00:00:00
Closed Date:	2003-09-09 00:00:00
Closure Status:	Tank removed from ground
Complaint:	No
PST Fund:	No
Other Type:	Not reported

Facility:

Name:	RICK WARNER FORD TRUCKLAND
Address:	1365 S 400 W
City,State,Zip:	SALT LAKE CITY, UT 84115
Facility ID:	3610
Northing:	4510397.18
Easting:	424000.57

Facility ID:	3610
Tank ID:	22
Above Tank:	No
Alternate Tank ID:	22
Federal Regulated:	Yes
Owner Name:	WALMART INC.
Owner Address:	2101 SE SIMPLE SAVINGS DR
Owner City,State,Zip:	BENTONVILLE, AR 72716
REG AST:	No
Tank Emergency:	No
Tank Status:	Permanently Out of Use
Tank Capacity:	1000
Substance Detected:	Used Oil
Substance Tested:	Not reported
Tank Material:	Asphalt Coated or Bare Steel
Tank Mod:	None
Pipe Material:	Not Listed
Pipe Mod:	None
Install Date:	1910-01-01 00:00:00
Closed Date:	2003-09-12 00:00:00
Closure Status:	Tank removed from ground
Complaint:	No
PST Fund:	No
Other Type:	Not reported

Facility:

Name:	RICK WARNER FORD TRUCKLAND
Address:	1365 S 400 W
City,State,Zip:	SALT LAKE CITY, UT 84115
Facility ID:	3610
Northing:	4510397.18
Easting:	424000.57

Facility ID:	3610
Tank ID:	23
Above Tank:	No
Alternate Tank ID:	23
Federal Regulated:	Yes
Owner Name:	WALMART INC.
Owner Address:	2101 SE SIMPLE SAVINGS DR
Owner City,State,Zip:	BENTONVILLE, AR 72716

RICK WARNER FORD TRUCKLAND (Continued) **U003150258**

REG AST:	No
Tank Emergency:	No
Tank Status:	Permanently Out of Use
Tank Capacity:	2000
Substance Detected:	Used Oil
Substance Tested:	Not reported
Tank Material:	Asphalt Coated or Bare Steel
Tank Mod:	None
Pipe Material:	Not Listed
Pipe Mod:	None
Install Date:	1910-01-01 00:00:00
Closed Date:	2003-10-15 00:00:00
Closure Status:	Tank removed from ground
Complaint:	No
PST Fund:	No
Other Type:	Not reported

Facility:

Name:	RICK WARNER FORD TRUCKLAND
Address:	1365 S 400 W
City,State,Zip:	SALT LAKE CITY, UT 84115
Facility ID:	3610
Northing:	4510397.18
Easting:	424000.57

M51 **RICK WARNER (HEAVY TRUCKS)** **RCRA NonGen / NLR** **1000267443**
NNW **1365 S. 400 W.** **FINDS** **UTD981542202**
1/8-1/4 **SALT LAKE CITY, UT 84115** **ECHO**
0.242 mi.
1277 ft. **Site 2 of 2 in cluster M**

Relative: **Lower**

Actual: **4228 ft.**

RCRA Listings:

Date Form Received by Agency:		20100428
Handler Name:	RICK WARNER (HEAVY TRUCKS)	
Handler Address:		1365 S. 400 W.
Handler City,State,Zip:		SALT LAKE CITY, UT 84115
EPA ID:		UTD981542202
Contact Name:		MAC HUNT
Contact Address:		1365 S. 400 W.
Contact City,State,Zip:		SALT LAKE CITY, UT 84115
Contact Telephone:		801-488-1781
Contact Fax:		Not reported
Contact Email:		Not reported
Contact Title:		Not reported
EPA Region:		08
Land Type:		Not reported
Federal Waste Generator Description:		Not a generator, verified
Non-Notifier:		Not reported
Biennial Report Cycle:		Not reported
Accessibility:		Not reported
Active Site Indicator:		Handler Activities
State District Owner:		Not reported
State District:		Not reported
Mailing Address:		S. 400 W.
Mailing City,State,Zip:		SALT LAKE CITY, UT 84115
Owner Name:	BART WARNER	
Owner Type:		Private

RICK WARNER (HEAVY TRUCKS) (Continued) **1000267443**

Operator Name:	Not reported
Operator Type:	Not reported
Short-Term Generator Activity:	No
Importer Activity:	No
Mixed Waste Generator:	No
Transporter Activity:	No
Transfer Facility Activity:	No
Recycler Activity with Storage:	No
Small Quantity On-Site Burner Exemption:	No
Smelting Melting and Refining Furnace Exemption:	No
Underground Injection Control:	No
Off-Site Waste Receipt:	No
Universal Waste Indicator:	Yes
Universal Waste Destination Facility:	Yes
Federal Universal Waste:	Yes
Active Site Fed-Reg Treatment Storage and Disposal Facility:	Not reported
Active Site Converter Treatment storage and Disposal Facility:	Not reported
Active Site State-Reg Treatment Storage and Disposal Facility:	Not reported
Active Site State-Reg Handler:	---
Federal Facility Indicator:	Not reported
Hazardous Secondary Material Indicator:	NN
Sub-Part K Indicator:	Not reported
Commercial TSD Indicator:	No
Treatment Storage and Disposal Type:	Not reported
2018 GPRA Permit Baseline:	Not on the Baseline
2018 GPRA Renewals Baseline:	Not on the Baseline
Permit Renewals Workload Universe:	Not reported
Permit Workload Universe:	Not reported
Permit Progress Universe:	Not reported
Post-Closure Workload Universe:	Not reported
Closure Workload Universe:	Not reported
202 GPRA Corrective Action Baseline:	No
Corrective Action Workload Universe:	No
Subject to Corrective Action Universe:	No
Non-TSDFs Where RCRA CA has Been Imposed Universe:	No
TSDFs Potentially Subject to CA Under 3004 (u)/(v) Universe:	No
TSDFs Only Subject to CA under Discretionary Auth Universe:	No
Corrective Action Priority Ranking:	No NCAPS ranking
Environmental Control Indicator:	No
Institutional Control Indicator:	No
Human Exposure Controls Indicator:	N/A
Groundwater Controls Indicator:	N/A
Operating TSDF Universe:	Not reported
Full Enforcement Universe:	Not reported
Significant Non-Complier Universe:	No
Unaddressed Significant Non-Complier Universe:	No
Addressed Significant Non-Complier Universe:	No
Significant Non-Complier With a Compliance Schedule Universe:	No
Financial Assurance Required:	Not reported
Handler Date of Last Change:	20100513
Recognized Trader-Importer:	No
Recognized Trader-Exporter:	No
Importer of Spent Lead Acid Batteries:	No
Exporter of Spent Lead Acid Batteries:	No
Recycler Activity Without Storage:	Not reported
Manifest Broker:	Not reported
Sub-Part P Indicator:	No

RICK WARNER (HEAVY TRUCKS) (Continued) **1000267443**

Hazardous Waste Summary:

Waste Code: D000
Waste Description: Not Defined

Waste Code: D001
Waste Description: IGNITABLE WASTE

Waste Code: D035
Waste Description: METHYL ETHYL KETONE

Waste Code: F002
Waste Description: THE FOLLOWING SPENT HALOGENATED SOLVENTS: TETRACHLOROETHYLENE, METHYLENE CHLORIDE, TRICHLOROETHYLENE, 1,1,1-TRICHLOROETHANE, CHLOROBENZENE, 1,1,2-TRICHLORO-1,2,2-TRIFLUOROETHANE, ORTHO-DICHLOROBENZENE, TRICHLOROFLUOROMETHANE, AND 1,1,2, TRICHLOROETHANE; ALL SPENT SOLVENT MIXTURES/BLENDS CONTAINING, BEFORE USE, A TOTAL OF TEN PERCENT OR MORE (BY VOLUME) OF ONE OR MORE OF THE ABOVE HALOGENATED SOLVENTS OR THOSE SOLVENTS LISTED IN F001, F004, AND F005; AND STILL BOTTOMS FROM THE RECOVERY OF THESE SPENT SOLVENTS AND SPENT SOLVENT MIXTURES.

Waste Code: F003
Waste Description: THE FOLLOWING SPENT NONHALOGENATED SOLVENTS: XYLENE, ACETONE, ETHYL ACETATE, ETHYL BENZENE, ETHYL ETHER, METHYL ISOBUTYL KETONE, N-BUTYL ALCOHOL, CYCLOHEXANONE, AND METHANOL; ALL SPENT SOLVENT MIXTURES/BLENDS CONTAINING, BEFORE USE, ONLY THE ABOVE SPENT NONHALOGENATED SOLVENTS; AND ALL SPENT SOLVENT MIXTURES/BLENDS CONTAINING, BEFORE USE, ONE OR MORE OF THE ABOVE NONHALOGENATED SOLVENTS, AND A TOTAL OF TEN PERCENT OR MORE (BY VOLUME) OF ONE OR MORE OF THOSE SOLVENTS LISTED IN F001, F002, F004, AND F005; AND STILL BOTTOMS FROM THE RECOVERY OF THESE SPENT SOLVENTS AND SPENT SOLVENT MIXTURES.

Waste Code: F004
Waste Description: THE FOLLOWING SPENT NONHALOGENATED SOLVENTS: CRESOLS, CRESYLIC ACID, AND NITROBENZENE; AND THE STILL BOTTOMS FROM THE RECOVERY OF THESE SOLVENTS; ALL SPENT SOLVENT MIXTURES/BLENDS CONTAINING, BEFORE USE, A TOTAL OF TEN PERCENT OR MORE (BY VOLUME) OF ONE OR MORE OF THE ABOVE NONHALOGENATED SOLVENTS OR THOSE SOLVENTS LISTED IN F001, F002, AND F005; AND STILL BOTTOMS FROM THE RECOVERY OF THESE SPENT SOLVENTS AND SPENT SOLVENT MIXTURES.

Waste Code: F005
Waste Description: THE FOLLOWING SPENT NONHALOGENATED SOLVENTS: TOLUENE, METHYL ETHYL KETONE, CARBON DISULFIDE, ISOBUTANOL, PYRIDINE, BENZENE, 2-ETHOXYETHANOL, AND 2-NITROPROPANE; ALL SPENT SOLVENT MIXTURES/BLENDS CONTAINING, BEFORE USE, A TOTAL OF TEN PERCENT OR MORE (BY VOLUME) OF ONE OR MORE OF THE ABOVE NONHALOGENATED SOLVENTS OR THOSE SOLVENTS LISTED IN F001, F002, OR F004; AND STILL BOTTOMS FROM THE RECOVERY OF THESE SPENT SOLVENTS AND SPENT SOLVENT MIXTURES.

Handler - Owner Operator:

Owner/Operator Indicator: Owner
Owner/Operator Name: BART WARNER
Legal Status: Private
Date Became Current: Not reported

RICK WARNER (HEAVY TRUCKS) (Continued) **1000267443**

Date Ended Current:	Not reported
Owner/Operator Address:	310 WEST 1370 SOUTH
Owner/Operator City,State,Zip:	SALT LAKE CITY, UT 84115
Owner/Operator Telephone:	801-488-1852
Owner/Operator Telephone Ext:	Not reported
Owner/Operator Fax:	Not reported
Owner/Operator Email:	Not reported
Owner/Operator Indicator:	Owner
Owner/Operator Name: BART WARNER	
Legal Status:	Private
Date Became Current:	Not reported
Date Ended Current:	Not reported
Owner/Operator Address:	310 WEST 1370 SOUTH
Owner/Operator City,State,Zip:	SALT LAKE CITY, UT 84115
Owner/Operator Telephone:	801-488-1852
Owner/Operator Telephone Ext:	Not reported
Owner/Operator Fax:	Not reported
Owner/Operator Email:	Not reported

Historic Generators:

Receive Date:	20100428
Handler Name: RICK WARNER (HEAVY TRUCKS)	
Federal Waste Generator Description:	Not a generator, verified
State District Owner:	Not reported
Large Quantity Handler of Universal Waste:	Yes
Recognized Trader Importer:	No
Recognized Trader Exporter:	No
Spent Lead Acid Battery Importer:	No
Spent Lead Acid Battery Exporter:	No
Current Record:	Yes
Non Storage Recycler Activity:	Not reported
Electronic Manifest Broker:	Not reported
Receive Date:	19860924
Handler Name: RICK WARNER (HEAVY TRUCKS)	
Federal Waste Generator Description:	Small Quantity Generator
State District Owner:	Not reported
Large Quantity Handler of Universal Waste:	No
Recognized Trader Importer:	No
Recognized Trader Exporter:	No
Spent Lead Acid Battery Importer:	No
Spent Lead Acid Battery Exporter:	No
Current Record:	No
Non Storage Recycler Activity:	Not reported
Electronic Manifest Broker:	Not reported

List of NAICS Codes and Descriptions:

NAICS Codes:	No NAICS Codes Found

Facility Has Received Notices of Violation:

Found Violation:	No
Agency Which Determined Violation:	Not reported
Violation Short Description:	Not reported
Date Violation was Determined:	Not reported
Actual Return to Compliance Date:	Not reported

RICK WARNER (HEAVY TRUCKS) (Continued) **1000267443**

Return to Compliance Qualifier:	Not reported
Violation Responsible Agency:	Not reported
Scheduled Compliance Date:	Not reported
Enforcement Identifier:	Not reported
Date of Enforcement Action:	Not reported
Enforcement Responsible Agency:	Not reported
Enforcement Docket Number:	Not reported
Enforcement Attorney:	Not reported
Corrective Action Component:	Not reported
Appeal Initiated Date:	Not reported
Appeal Resolution Date:	Not reported
Disposition Status Date:	Not reported
Disposition Status:	Not reported
Disposition Status Description:	Not reported
Consent/Final Order Sequence Number:	Not reported
Consent/Final Order Respondent Name:	Not reported
Consent/Final Order Lead Agency:	Not reported
Enforcement Type:	Not reported
Enforcement Responsible Person:	Not reported
Enforcement Responsible Sub-Organization:	Not reported
SEP Sequence Number:	Not reported
SEP Expenditure Amount:	Not reported
SEP Scheduled Completion Date:	Not reported
SEP Actual Date:	Not reported
SEP Defaulted Date:	Not reported
SEP Type:	Not reported
SEP Type Description:	Not reported
Proposed Amount:	Not reported
Final Monetary Amount:	Not reported
Paid Amount:	Not reported
Final Count:	Not reported
Final Amount:	Not reported

Evaluation Action Summary:

Evaluation Date:	20100428
Evaluation Responsible Agency:	State
Found Violation:	No
Evaluation Type Description:	COMPLIANCE ASSISTANCE VISIT
Evaluation Responsible Person Identifier:	ED
Evaluation Responsible Sub-Organization:	Not reported
Actual Return to Compliance Date:	Not reported
Scheduled Compliance Date:	Not reported
Date of Request:	Not reported
Date Response Received:	Not reported
Request Agency:	Not reported
Former Citation:	Not reported

FINDS:
Registry ID: 110005201343

RICK WARNER (HEAVY TRUCKS) (Continued) **1000267443**

Click Here for FRS Facility Detail Report:

Environmental Interest/Information System:
RCRAInfo is a national information system that supports the Resource Conservation and Recovery Act (RCRA) program through the tracking of events and activities related to facilities that generate, transport, and treat, store, or dispose of hazardous waste. RCRAInfo allows RCRA program staff to track the notification, permit, compliance, and corrective action activities required under RCRA.

Click this hyperlink while viewing on your computer to access additional FINDS: detail in the EDR Site Report.

ECHO:

Envid:	1000267443
Registry ID:	110005201343
DFR URL:	http://echo.epa.gov/detailed-facility-report?fid=110005201343
Name:	RICK WARNER (HEAVY TRUCKS)
Address:	1365 S. 400 W.
City,State,Zip:	SALT LAKE CITY, UT 84115

---

52 **MAVERIK #199** **UT LUST U003150341**
South **1707 S 300 W** **UT UST N/A**
1/8-1/4 **SALT LAKE CITY, UT 84115** **UT Financial Assurance**
0.244 mi.
1287 ft.

Relative: Higher

Actual: 4235 ft.

LUST:

Name:	MAVERIK #199
Address:	1707 S 300 W
City,State,Zip:	SALT LAKE CITY, UT 84115
Facility ID:	4001356
Release Id:	MLF
Closed Date:	**12/31/2008**
Notification Date:	12/05/2008
Owner Name:	MAVERIK, INC.
Owner Address:	185 S. STATE ST. STE 800
Owner City:	SALT LAKE CITY
Owner State:	UT
Owner Zip:	84111
Owner City,St,Zip:	SALT LAKE CITY, UT 84111
Project Manager:	[Melissa Turchi]

Name:	MAVERIK #199
Address:	1707 S 300 W
City,State,Zip:	SALT LAKE CITY, UT 84115
Facility ID:	4001356
Release Id:	NMG
Closed Date:	**12/06/2016**
Notification Date:	12/31/2012
Owner Name:	MAVERIK, INC.
Owner Address:	185 S. STATE ST. STE 800
Owner City:	SALT LAKE CITY
Owner State:	UT
Owner Zip:	84111
Owner City,St,Zip:	SALT LAKE CITY, UT 84111
Project Manager:	UST

MAVERIK #199 (Continued) **U003150341**

UST:

Facility ID:	4113
Tank ID:	1
Above Tank:	No
Alternate Tank ID:	1
Federal Regulated:	Yes
Owner Name:	MAVERIK, INC.
Owner Address:	185 S. STATE ST. STE 800
Owner City,State,Zip:	SALT LAKE CITY, UT 84111
REG AST:	No
Tank Emergency:	No
Tank Status:	Currently In Use
Tank Capacity:	12000
Substance Detected:	Gasoline
Substance Tested:	Regular
Tank Material:	Impressed Current Cathodic Protection
Tank Mod:	None
Pipe Material:	Fiberglass Reinforced Plastic
Pipe Mod:	None
Install Date:	1986-12-26 00:00:00
Closed Date:	Not reported
Closure Status:	Not reported
Complaint:	Yes
PST Fund:	No
Other Type:	Insurance

Facility:

Name:	MAVERIK #199
Address:	1707 S 300 W
City,State,Zip:	SALT LAKE CITY, UT 84115
Facility ID:	4113
Northing:	4509528
Easting:	424064

Facility ID:	4113
Tank ID:	2
Above Tank:	No
Alternate Tank ID:	2
Federal Regulated:	Yes
Owner Name:	MAVERIK, INC.
Owner Address:	185 S. STATE ST. STE 800
Owner City,State,Zip:	SALT LAKE CITY, UT 84111
REG AST:	No
Tank Emergency:	No
Tank Status:	Currently In Use
Tank Capacity:	12000
Substance Detected:	Gasoline
Substance Tested:	Premium
Tank Material:	Impressed Current Cathodic Protection
Tank Mod:	None
Pipe Material:	Fiberglass Reinforced Plastic
Pipe Mod:	None
Install Date:	1986-12-26 00:00:00
Closed Date:	Not reported
Closure Status:	Not reported
Complaint:	Yes

MAVERIK #199 (Continued) **U003150341**

PST Fund: No
Other Type: Insurance

Facility:
Name: MAVERIK #199
Address: 1707 S 300 W
City,State,Zip: SALT LAKE CITY, UT 84115
Facility ID: 4113
Northing: 4509528
Easting: 424064

Financial Assurance 2:
Name: MAVERIK #199
Address: 1707 S 300 W
City,State,Zip: SALT LAKE CITY, UT 84115
Facility ID: 4001356
Facility Zip Extention: Not reported
Federal Regulated Tank: True
Mechanism: Insurance

---

53 **SIX STATES DISTRIBUTOR INC** **RCRA-VSQG** **1000132549**
SSE **247 WEST 1700 SOUTH** **UTD035383389**
1/8-1/4 **SALT LAKE CITY, UT 84115**
0.249 mi.
1315 ft.

Relative:
Higher

Actual:
4238 ft.

RCRA Listings:

Date Form Received by Agency:		19880201
Handler Name:	SIX STATES DISTRIBUTOR INC	
Handler Address:		247 WEST 1700 SOUTH
Handler City,State,Zip:		SALT LAKE CITY, UT 84115
EPA ID:		UTD035383389
Contact Name:		MILES LUNDSTROM
Contact Address:		247 WEST 1700 SOUTH
Contact City,State,Zip:		SALT LAKE CITY, UT 84115
Contact Telephone:		801-488-4650
Contact Fax:		Not reported
Contact Email:		Not reported
Contact Title:		Not reported
EPA Region:		08
Land Type:		Not reported
Federal Waste Generator Description:		Conditionally Exempt Small Quantity Generator
Non-Notifier:		Not reported
Biennial Report Cycle:		Not reported
Accessibility:		Not reported
Active Site Indicator:		Handler Activities
State District Owner:		Not reported
State District:		Not reported
Mailing Address:		WEST 1700 SOUTH
Mailing City,State,Zip:		SALT LAKE CITY, UT 84115
Owner Name:	SIX STATES DIST	
Owner Type:		Private
Operator Name:	Not reported	
Operator Type:		Not reported
Short-Term Generator Activity:		No
Importer Activity:		No
Mixed Waste Generator:		No

SIX STATES DISTRIBUTOR INC (Continued) **1000132549**

Transporter Activity:	No
Transfer Facility Activity:	No
Recycler Activity with Storage:	No
Small Quantity On-Site Burner Exemption:	No
Smelting Melting and Refining Furnace Exemption:	No
Underground Injection Control:	No
Off-Site Waste Receipt:	No
Universal Waste Indicator:	No
Universal Waste Destination Facility:	No
Federal Universal Waste:	No
Active Site Fed-Reg Treatment Storage and Disposal Facility:	Not reported
Active Site Converter Treatment storage and Disposal Facility:	Not reported
Active Site State-Reg Treatment Storage and Disposal Facility:	Not reported
Active Site State-Reg Handler:	---
Federal Facility Indicator:	Not reported
Hazardous Secondary Material Indicator:	NN
Sub-Part K Indicator:	Not reported
Commercial TSD Indicator:	No
Treatment Storage and Disposal Type:	Not reported
2018 GPRA Permit Baseline:	Not on the Baseline
2018 GPRA Renewals Baseline:	Not on the Baseline
Permit Renewals Workload Universe:	Not reported
Permit Workload Universe:	Not reported
Permit Progress Universe:	Not reported
Post-Closure Workload Universe:	Not reported
Closure Workload Universe:	Not reported
202 GPRA Corrective Action Baseline:	No
Corrective Action Workload Universe:	No
Subject to Corrective Action Universe:	No
Non-TSDFs Where RCRA CA has Been Imposed Universe:	No
TSDFs Potentially Subject to CA Under 3004 (u)/(v) Universe:	No
TSDFs Only Subject to CA under Discretionary Auth Universe:	No
Corrective Action Priority Ranking:	No NCAPS ranking
Environmental Control Indicator:	No
Institutional Control Indicator:	No
Human Exposure Controls Indicator:	N/A
Groundwater Controls Indicator:	N/A
Operating TSDF Universe:	Not reported
Full Enforcement Universe:	Not reported
Significant Non-Complier Universe:	No
Unaddressed Significant Non-Complier Universe:	No
Addressed Significant Non-Complier Universe:	No
Significant Non-Complier With a Compliance Schedule Universe:	No
Financial Assurance Required:	Not reported
Handler Date of Last Change:	20000915
Recognized Trader-Importer:	No
Recognized Trader-Exporter:	No
Importer of Spent Lead Acid Batteries:	No
Exporter of Spent Lead Acid Batteries:	No
Recycler Activity Without Storage:	Not reported
Manifest Broker:	Not reported
Sub-Part P Indicator:	No

Hazardous Waste Summary:

Waste Code:	D000
Waste Description:	Not Defined

SIX STATES DISTRIBUTOR INC (Continued) **1000132549**

Waste Code: D001
Waste Description: IGNITABLE WASTE

Waste Code: D002
Waste Description: CORROSIVE WASTE

Waste Code: F002
Waste Description: THE FOLLOWING SPENT HALOGENATED SOLVENTS: TETRACHLOROETHYLENE, METHYLENE CHLORIDE, TRICHLOROETHYLENE, 1,1,1-TRICHLOROETHANE, CHLOROBENZENE, 1,1,2-TRICHLORO-1,2,2-TRIFLUOROETHANE, ORTHO-DICHLOROBENZENE, TRICHLOROFLUOROMETHANE, AND 1,1,2, TRICHLOROETHANE; ALL SPENT SOLVENT MIXTURES/BLENDS CONTAINING, BEFORE USE, A TOTAL OF TEN PERCENT OR MORE (BY VOLUME) OF ONE OR MORE OF THE ABOVE HALOGENATED SOLVENTS OR THOSE SOLVENTS LISTED IN F001, F004, AND F005; AND STILL BOTTOMS FROM THE RECOVERY OF THESE SPENT SOLVENTS AND SPENT SOLVENT MIXTURES.

Handler - Owner Operator:
Owner/Operator Indicator: Owner
Owner/Operator Name: SIX STATES DIST
Legal Status: Private
Date Became Current: Not reported
Date Ended Current: Not reported
Owner/Operator Address: DATA NOT REQUESTED
Owner/Operator City,State,Zip: DATA NOT REQUESTED, UT 99999
Owner/Operator Telephone: 999-999-9999
Owner/Operator Telephone Ext: Not reported
Owner/Operator Fax: Not reported
Owner/Operator Email: Not reported

Historic Generators:
Receive Date: 19880201
Handler Name: SIX STATES DISTRIBUTOR INC
Federal Waste Generator Description: Conditionally Exempt Small Quantity Generator
State District Owner: Not reported
Large Quantity Handler of Universal Waste: No
Recognized Trader Importer: No
Recognized Trader Exporter: No
Spent Lead Acid Battery Importer: No
Spent Lead Acid Battery Exporter: No
Current Record: Yes
Non Storage Recycler Activity: Not reported
Electronic Manifest Broker: Not reported

List of NAICS Codes and Descriptions:
NAICS Codes: No NAICS Codes Found

Facility Has Received Notices of Violation:
Found Violation: No
Agency Which Determined Violation: Not reported
Violation Short Description: Not reported
Date Violation was Determined: Not reported
Actual Return to Compliance Date: Not reported
Return to Compliance Qualifier: Not reported
Violation Responsible Agency: Not reported

SIX STATES DISTRIBUTOR INC (Continued) **1000132549**

Scheduled Compliance Date: Not reported
Enforcement Identifier: Not reported
Date of Enforcement Action: Not reported
Enforcement Responsible Agency: Not reported
Enforcement Docket Number: Not reported
Enforcement Attorney: Not reported
Corrective Action Component: Not reported
Appeal Initiated Date: Not reported
Appeal Resolution Date: Not reported
Disposition Status Date: Not reported
Disposition Status: Not reported
Disposition Status Description: Not reported
Consent/Final Order Sequence Number: Not reported
Consent/Final Order Respondent Name: Not reported
Consent/Final Order Lead Agency: Not reported
Enforcement Type: Not reported
Enforcement Responsible Person: Not reported
Enforcement Responsible Sub-Organization: Not reported
SEP Sequence Number: Not reported
SEP Expenditure Amount: Not reported
SEP Scheduled Completion Date: Not reported
SEP Actual Date: Not reported
SEP Defaulted Date: Not reported
SEP Type: Not reported
SEP Type Description: Not reported
Proposed Amount: Not reported
Final Monetary Amount: Not reported
Paid Amount: Not reported
Final Count: Not reported
Final Amount: Not reported

Found Violation: Yes
Agency Which Determined Violation: State
Violation Short Description: Generators - General
Date Violation was Determined: 19940908
Actual Return to Compliance Date: 19941014
Return to Compliance Qualifier: Unverifiable
Violation Responsible Agency: State
Scheduled Compliance Date: 19941014
Enforcement Identifier: 000
Date of Enforcement Action: 19940908
Enforcement Responsible Agency: State
Enforcement Docket Number: Not reported
Enforcement Attorney: UTRDW
Corrective Action Component: No
Appeal Initiated Date: Not reported
Appeal Resolution Date: Not reported
Disposition Status Date: Not reported
Disposition Status: Not reported
Disposition Status Description: Not reported
Consent/Final Order Sequence Number: Not reported
Consent/Final Order Respondent Name: Not reported
Consent/Final Order Lead Agency: Not reported
Enforcement Type: WRITTEN INFORMAL
Enforcement Responsible Person: MTW
Enforcement Responsible Sub-Organization: HW
SEP Sequence Number: Not reported

SIX STATES DISTRIBUTOR INC (Continued) **1000132549**

SEP Expenditure Amount:	Not reported
SEP Scheduled Completion Date:	Not reported
SEP Actual Date:	Not reported
SEP Defaulted Date:	Not reported
SEP Type:	Not reported
SEP Type Description:	Not reported
Proposed Amount:	Not reported
Final Monetary Amount:	Not reported
Paid Amount:	Not reported
Final Count:	Not reported
Final Amount:	Not reported

Found Violation:	No
Agency Which Determined Violation:	Not reported
Violation Short Description:	Not reported
Date Violation was Determined:	Not reported
Actual Return to Compliance Date:	Not reported
Return to Compliance Qualifier:	Not reported
Violation Responsible Agency:	Not reported
Scheduled Compliance Date:	Not reported
Enforcement Identifier:	Not reported
Date of Enforcement Action:	Not reported
Enforcement Responsible Agency:	Not reported
Enforcement Docket Number:	Not reported
Enforcement Attorney:	Not reported
Corrective Action Component:	Not reported
Appeal Initiated Date:	Not reported
Appeal Resolution Date:	Not reported
Disposition Status Date:	Not reported
Disposition Status:	Not reported
Disposition Status Description:	Not reported
Consent/Final Order Sequence Number:	Not reported
Consent/Final Order Respondent Name:	Not reported
Consent/Final Order Lead Agency:	Not reported
Enforcement Type:	Not reported
Enforcement Responsible Person:	Not reported
Enforcement Responsible Sub-Organization:	Not reported
SEP Sequence Number:	Not reported
SEP Expenditure Amount:	Not reported
SEP Scheduled Completion Date:	Not reported
SEP Actual Date:	Not reported
SEP Defaulted Date:	Not reported
SEP Type:	Not reported
SEP Type Description:	Not reported
Proposed Amount:	Not reported
Final Monetary Amount:	Not reported
Paid Amount:	Not reported
Final Count:	Not reported
Final Amount:	Not reported

Evaluation Action Summary:

Evaluation Date:	19940512
Evaluation Responsible Agency:	State
Found Violation:	No
Evaluation Type Description:	COMPLIANCE EVALUATION INSPECTION ON-SITE
Evaluation Responsible Person Identifier:	MTW
Evaluation Responsible Sub-Organization:	HW

SIX STATES DISTRIBUTOR INC (Continued) **1000132549**

Actual Return to Compliance Date:	Not reported
Scheduled Compliance Date:	Not reported
Date of Request:	Not reported
Date Response Received:	Not reported
Request Agency:	Not reported
Former Citation:	Not reported
Evaluation Date:	19940517
Evaluation Responsible Agency:	State
Found Violation:	Yes
Evaluation Type Description:	COMPLIANCE EVALUATION INSPECTION ON-SITE
Evaluation Responsible Person Identifier:	MTW
Evaluation Responsible Sub-Organization:	HW
Actual Return to Compliance Date:	19941014
Scheduled Compliance Date:	19941014
Date of Request:	Not reported
Date Response Received:	Not reported
Request Agency:	Not reported
Former Citation:	Not reported
Evaluation Date:	19970610
Evaluation Responsible Agency:	State
Found Violation:	No
Evaluation Type Description:	FOCUSED COMPLIANCE INSPECTION
Evaluation Responsible Person Identifier:	SMH
Evaluation Responsible Sub-Organization:	HW
Actual Return to Compliance Date:	Not reported
Scheduled Compliance Date:	Not reported
Date of Request:	Not reported
Date Response Received:	Not reported
Request Agency:	Not reported
Former Citation:	Not reported

54
NE
1/4-1/2
0.264 mi.
1394 ft.

VAUGHT'S MEATS **UT LUST U000813525**
220 W CALIFORNIA ST ;; **UT UST N/A**
SALT LAKE CITY, UT 84115

Relative:
Higher

Actual:
4234 ft.

LUST:

Name:	VAUGHT'S MEATS
Address:	220 W CALIFORNIA ST ;;
City,State,Zip:	SALT LAKE CITY, UT 84115
Facility ID:	4001570
Release Id:	FPL
Closed Date:	**11/30/1995**
Notification Date:	03/26/1990
Owner Name:	PEARL S LILJENQUIST TRUST
Owner Address:	5205 S 300 W
Owner City:	MURRAY
Owner State:	UT
Owner Zip:	84107
Owner City,St,Zip:	MURRAY, UT 84107
Project Manager:	[Dale Urban]

UST:

VAUGHT'S MEATS (Continued) **U000813525**

Facility ID:	4309
Tank ID:	1
Above Tank:	No
Alternate Tank ID:	1
Federal Regulated:	Yes
Owner Name:	PEARL S LILJENQUIST TRUST
Owner Address:	5205 S 300 W
Owner City,State,Zip:	MURRAY, UT 84107
REG AST:	No
Tank Emergency:	No
Tank Status:	Permanently Out of Use
Tank Capacity:	1000
Substance Detected:	Gasoline
Substance Tested:	Not reported
Tank Material:	Asphalt Coated or Bare Steel
Tank Mod:	None
Pipe Material:	Bare Steel
Pipe Mod:	None
Install Date:	1957-01-01 00:00:00
Closed Date:	1990-03-26 00:00:00
Closure Status:	Tank Removed from Ground
Complaint:	No
PST Fund:	No
Other Type:	Not reported

Facility:

Name:	VAUGHT'S MEATS
Address:	220 W CALIFORNIA ST ;;
City,State,Zip:	SALT LAKE CITY, UT 84115
Facility ID:	4309
Northing:	4510346
Easting:	424205

Facility ID:	4309
Tank ID:	2
Above Tank:	No
Alternate Tank ID:	2
Federal Regulated:	Yes
Owner Name:	PEARL S LILJENQUIST TRUST
Owner Address:	5205 S 300 W
Owner City,State,Zip:	MURRAY, UT 84107
REG AST:	No
Tank Emergency:	No
Tank Status:	Permanently Out of Use
Tank Capacity:	8000
Substance Detected:	Diesel
Substance Tested:	Not reported
Tank Material:	Asphalt Coated or Bare Steel
Tank Mod:	None
Pipe Material:	Unknown
Pipe Mod:	None
Install Date:	1957-01-01 00:00:00
Closed Date:	1990-03-26 00:00:00
Closure Status:	Tank Closed in Place
Complaint:	No
PST Fund:	No
Other Type:	Not reported

VAUGHT'S MEATS (Continued) **U000813525**

Facility:
Name: VAUGHT'S MEATS
Address: 220 W CALIFORNIA ST ;;
City,State,Zip: SALT LAKE CITY, UT 84115
Facility ID: 4309
Northing: 4510346
Easting: 424205

Facility ID: 4309
Tank ID: 3
Above Tank: No
Alternate Tank ID: 3
Federal Regulated: Yes
Owner Name: PEARL S LILJENQUIST TRUST
Owner Address: 5205 S 300 W
Owner City,State,Zip: MURRAY, UT 84107
REG AST: No
Tank Emergency: No
Tank Status: Permanently Out of Use
Tank Capacity: 500
Substance Detected: Used Oil
Substance Tested: Not reported
Tank Material: Asphalt Coated or Bare Steel
Tank Mod: None
Pipe Material: Unknown
Pipe Mod: None
Install Date: 1957-01-01 00:00:00
Closed Date: 1990-03-26 00:00:00
Closure Status: Tank Closed in Place
Complaint: No
PST Fund: No
Other Type: Not reported

Facility:
Name: VAUGHT'S MEATS
Address: 220 W CALIFORNIA ST ;;
City,State,Zip: SALT LAKE CITY, UT 84115
Facility ID: 4309
Northing: 4510346
Easting: 424205

---

55 **S.L.C. WATER DEPT. PUBLIC UTILITIES HQ** **UT LUST** **U003150335**
ENE **1530 JEFFERSON AVE (140 WEST)** **UT UST** **N/A**
1/4-1/2 **SALT LAKE CITY, UT 84115** **UT Financial Assurance**
0.266 mi.
1406 ft.

Relative: Higher
Actual: 4237 ft.

LUST:
Name: S.L.C. WATER DEPT. PUBLIC UTILITIES HQ
Address: 1530 JEFFERSON AVE (140 WEST)
City,State,Zip: SALT LAKE CITY, UT 84115
Facility ID: 4000836
Release Id: KTX
Closed Date: 05/15/2003
Notification Date: 12/14/1998
Owner Name: SALT LAKE CITY FLEET MANAGEMENT

S.L.C. WATER DEPT. PUBLIC UTILITIES HQ (Continued) **U003150335**

Owner Address: 1990 W 500 S
Owner City: SALT LAKE CITY
Owner State: UT
Owner Zip: 84104
Owner City,St,Zip: SALT LAKE CITY, UT 84104
Project Manager: Hong-Lei Tao

Name: S.L.C. WATER DEPT. PUBLIC UTILITIES HQ
Address: 1530 JEFFERSON AVE (140 WEST)
City,State,Zip: SALT LAKE CITY, UT 84115
Facility ID: 4000836
Release Id: GJW
Closed Date: **05/18/1995**
Notification Date: 12/11/1991
Owner Name: SALT LAKE CITY FLEET MANAGEMENT
Owner Address: 1990 W 500 S
Owner City: SALT LAKE CITY
Owner State: UT
Owner Zip: 84104
Owner City,St,Zip: SALT LAKE CITY, UT 84104
Project Manager: [Victor Scherer]

Name: S.L.C. WATER DEPT. PUBLIC UTILITIES HQ
Address: 1530 JEFFERSON AVE (140 WEST)
City,State,Zip: SALT LAKE CITY, UT 84115
Facility ID: 4000836
Release Id: GOM
Closed Date: **10/04/2000**
Notification Date: 01/30/1991
Owner Name: SALT LAKE CITY FLEET MANAGEMENT
Owner Address: 1990 W 500 S
Owner City: SALT LAKE CITY
Owner State: UT
Owner Zip: 84104
Owner City,St,Zip: SALT LAKE CITY, UT 84104
Project Manager: [John Menatti]

Name: S.L.C. WATER DEPT. PUBLIC UTILITIES HQ
Address: 1530 JEFFERSON AVE (140 WEST)
City,State,Zip: SALT LAKE CITY, UT 84115
Facility ID: 4000836
Release Id: NJL
Closed Date: **05/03/2016**
Notification Date: 03/17/2016
Owner Name: SALT LAKE CITY FLEET MANAGEMENT
Owner Address: 1990 W 500 S
Owner City: SALT LAKE CITY
Owner State: UT
Owner Zip: 84104
Owner City,St,Zip: SALT LAKE CITY, UT 84104
Project Manager: Hong-Lei Tao

Name: S.L.C. WATER DEPT. PUBLIC UTILITIES HQ
Address: 1530 JEFFERSON AVE (140 WEST)
City,State,Zip: SALT LAKE CITY, UT 84115
Facility ID: 4000836
Release Id: GON

S.L.C. WATER DEPT. PUBLIC UTILITIES HQ (Continued) **U003150335**

Closed Date:	**07/28/1995**
Notification Date:	01/24/1991
Owner Name:	SALT LAKE CITY FLEET MANAGEMENT
Owner Address:	1990 W 500 S
Owner City:	SALT LAKE CITY
Owner State:	UT
Owner Zip:	84104
Owner City,St,Zip:	SALT LAKE CITY, UT 84104
Project Manager:	[Rocky Stonestreet]

UST:

Facility ID:	3646
Tank ID:	1
Above Tank:	No
Alternate Tank ID:	1
Federal Regulated:	Yes
Owner Name:	SALT LAKE CITY FLEET MANAGEMENT
Owner Address:	1990 W 500 S
Owner City,State,Zip:	SALT LAKE CITY, UT 84104
REG AST:	No
Tank Emergency:	No
Tank Status:	Currently In Use
Tank Capacity:	10000
Substance Detected:	Diesel
Substance Tested:	Diesel #2 (U.L.S.)
Tank Material:	Composite (Steel w/ FRP)
Tank Mod:	Double-Walled
Pipe Material:	Fiberglass Reinforced Plastic
Pipe Mod:	None
Install Date:	1991-04-01 00:00:00
Closed Date:	Not reported
Closure Status:	Not reported
Complaint:	Yes
PST Fund:	Yes
Other Type:	Not reported

Facility:

Name:	S.L.C. WATER DEPT. PUBLIC UTILITIES HQ
Address:	1530 JEFFERSON AVE (140 WEST)
City,State,Zip:	SALT LAKE CITY, UT 84115
Facility ID:	3646
Northing:	4509862
Easting:	424431

Facility ID:	3646
Tank ID:	2
Above Tank:	No
Alternate Tank ID:	2
Federal Regulated:	Yes
Owner Name:	SALT LAKE CITY FLEET MANAGEMENT
Owner Address:	1990 W 500 S
Owner City,State,Zip:	SALT LAKE CITY, UT 84104
REG AST:	No
Tank Emergency:	No
Tank Status:	Permanently Out of Use
Tank Capacity:	5000

S.L.C. WATER DEPT. PUBLIC UTILITIES HQ (Continued) **U003150335**

Substance Detected:	Gasoline
Substance Tested:	Not reported
Tank Material:	Asphalt Coated or Bare Steel
Tank Mod:	None
Pipe Material:	Bare Steel
Pipe Mod:	None
Install Date:	1970-02-11 00:00:00
Closed Date:	1998-10-23 00:00:00
Closure Status:	Tank removed from ground
Complaint:	Yes
PST Fund:	Yes
Other Type:	Not reported

Facility:

Name:	S.L.C. WATER DEPT. PUBLIC UTILITIES HQ
Address:	1530 JEFFERSON AVE (140 WEST)
City,State,Zip:	SALT LAKE CITY, UT 84115
Facility ID:	3646
Northing:	4509862
Easting:	424431

Facility ID:	3646
Tank ID:	3
Above Tank:	No
Alternate Tank ID:	3
Federal Regulated:	Yes
Owner Name:	SALT LAKE CITY FLEET MANAGEMENT
Owner Address:	1990 W 500 S
Owner City,State,Zip:	SALT LAKE CITY, UT 84104
REG AST:	No
Tank Emergency:	No
Tank Status:	Permanently Out of Use
Tank Capacity:	1000
Substance Detected:	Gasoline
Substance Tested:	Not reported
Tank Material:	Asphalt Coated or Bare Steel
Tank Mod:	None
Pipe Material:	Bare Steel
Pipe Mod:	None
Install Date:	1970-02-11 00:00:00
Closed Date:	1998-10-23 00:00:00
Closure Status:	Tank Removed from Ground
Complaint:	No
PST Fund:	No
Other Type:	Not reported

Facility:

Name:	S.L.C. WATER DEPT. PUBLIC UTILITIES HQ
Address:	1530 JEFFERSON AVE (140 WEST)
City,State,Zip:	SALT LAKE CITY, UT 84115
Facility ID:	3646
Northing:	4509862
Easting:	424431

Facility ID:	3646
Tank ID:	4

S.L.C. WATER DEPT. PUBLIC UTILITIES HQ (Continued) **U003150335**

Above Tank:	No
Alternate Tank ID:	4
Federal Regulated:	Yes
Owner Name:	SALT LAKE CITY FLEET MANAGEMENT
Owner Address:	1990 W 500 S
Owner City,State,Zip:	SALT LAKE CITY, UT 84104
REG AST:	No
Tank Emergency:	No
Tank Status:	Permanently Out of Use
Tank Capacity:	500
Substance Detected:	Diesel
Substance Tested:	Not reported
Tank Material:	Asphalt Coated or Bare Steel
Tank Mod:	None
Pipe Material:	Unknown
Pipe Mod:	None
Install Date:	1970-02-11 00:00:00
Closed Date:	1991-02-13 00:00:00
Closure Status:	Tank Removed from Ground
Complaint:	No
PST Fund:	No
Other Type:	Not reported

Facility:

Name:	S.L.C. WATER DEPT. PUBLIC UTILITIES HQ
Address:	1530 JEFFERSON AVE (140 WEST)
City,State,Zip:	SALT LAKE CITY, UT 84115
Facility ID:	3646
Northing:	4509862
Easting:	424431

Facility ID:	3646
Tank ID:	5
Above Tank:	No
Alternate Tank ID:	5
Federal Regulated:	Yes
Owner Name:	SALT LAKE CITY FLEET MANAGEMENT
Owner Address:	1990 W 500 S
Owner City,State,Zip:	SALT LAKE CITY, UT 84104
REG AST:	No
Tank Emergency:	No
Tank Status:	Permanently Out of Use
Tank Capacity:	550
Substance Detected:	Used Oil
Substance Tested:	Not reported
Tank Material:	Asphalt Coated or Bare Steel
Tank Mod:	None
Pipe Material:	Bare Steel
Pipe Mod:	None
Install Date:	1971-01-01 00:00:00
Closed Date:	1992-06-11 00:00:00
Closure Status:	Tank Closed in Place
Complaint:	No
PST Fund:	No
Other Type:	Not reported

Facility:

S.L.C. WATER DEPT. PUBLIC UTILITIES HQ (Continued) **U003150335**

Name:	S.L.C. WATER DEPT. PUBLIC UTILITIES HQ
Address:	1530 JEFFERSON AVE (140 WEST)
City,State,Zip:	SALT LAKE CITY, UT 84115
Facility ID:	3646
Northing:	4509862
Easting:	424431

Facility ID:	3646
Tank ID:	6
Above Tank:	No
Alternate Tank ID:	6
Federal Regulated:	Yes
Owner Name:	SALT LAKE CITY FLEET MANAGEMENT
Owner Address:	1990 W 500 S
Owner City,State,Zip:	SALT LAKE CITY, UT 84104
REG AST:	No
Tank Emergency:	No
Tank Status:	Permanently Out of Use
Tank Capacity:	10000
Substance Detected:	Gasoline
Substance Tested:	Not reported
Tank Material:	Asphalt Coated or Bare Steel
Tank Mod:	None
Pipe Material:	Unknown
Pipe Mod:	None
Install Date:	1970-02-11 00:00:00
Closed Date:	1991-04-10 00:00:00
Closure Status:	Tank Removed from Ground
Complaint:	No
PST Fund:	No
Other Type:	Not reported

Facility:

Name:	S.L.C. WATER DEPT. PUBLIC UTILITIES HQ
Address:	1530 JEFFERSON AVE (140 WEST)
City,State,Zip:	SALT LAKE CITY, UT 84115
Facility ID:	3646
Northing:	4509862
Easting:	424431

Facility ID:	3646
Tank ID:	7
Above Tank:	No
Alternate Tank ID:	7
Federal Regulated:	Yes
Owner Name:	SALT LAKE CITY FLEET MANAGEMENT
Owner Address:	1990 W 500 S
Owner City,State,Zip:	SALT LAKE CITY, UT 84104
REG AST:	No
Tank Emergency:	No
Tank Status:	Currently In Use
Tank Capacity:	10000
Substance Detected:	Gasoline
Substance Tested:	Regular
Tank Material:	Fiberglass Reinforced Plastic
Tank Mod:	Double-Walled

S.L.C. WATER DEPT. PUBLIC UTILITIES HQ (Continued) **U003150335**

Pipe Material: Flexible Plastic
Pipe Mod: Double-Walled
Install Date: 1998-10-30 00:00:00
Closed Date: Not reported
Closure Status: Not reported
Complaint: Yes
PST Fund: Yes
Other Type: Not reported

Facility:
Name: S.L.C. WATER DEPT. PUBLIC UTILITIES HQ
Address: 1530 JEFFERSON AVE (140 WEST)
City,State,Zip: SALT LAKE CITY, UT 84115
Facility ID: 3646
Northing: 4509862
Easting: 424431

Financial Assurance 2:
Name: S.L.C. WATER DEPT. PUBLIC UTILITIES HQ
Address: 1530 JEFFERSON AVE (140 WEST)
City,State,Zip: SALT LAKE CITY, UT 84115
Facility ID: 4000836
Facility Zip Extention: Not reported
Federal Regulated Tank: True
Mechanism: PST Fund

N56 **GOODYEAR/TIRE WORLD** **UT LUST U004053592**
North **1313 S 300 W** **UT UST N/A**
1/4-1/2 **SALT LAKE CITY, UT 84115**
0.285 mi.
1505 ft. **Site 1 of 2 in cluster N**

Relative: Higher
Actual: 4232 ft.

LUST:
Name: GOODYEAR/TIRE WORLD
Address: 1313 S 300 W
City,State,Zip: SALT LAKE CITY, UT 84115
Facility ID: 4002387
Release Id: MBW
Closed Date: 07/28/2006
Notification Date: 05/15/2006
Owner Name: LOWES HIW
Owner Address: 1530 FARADAY AVENUE
Owner City: CARLSBAD
Owner State: CA
Owner Zip: 92008
Owner City,St,Zip: CARLSBAD, CA 92008
Project Manager: [Dale Urban]

UST:
Facility ID: 7257
Tank ID: 1
Above Tank: No
Alternate Tank ID: 1
Federal Regulated: Yes
Owner Name: LOWES HIW
Owner Address: 1530 FARADAY AVENUE

GOODYEAR/TIRE WORLD (Continued) **U004053592**

Owner City,State,Zip:	CARLSBAD, CA 92008
REG AST:	No
Tank Emergency:	No
Tank Status:	Permanently Out of Use
Tank Capacity:	500
Substance Detected:	Used Oil
Substance Tested:	Not reported
Tank Material:	Asphalt Coated or Bare Steel
Tank Mod:	None
Pipe Material:	Not Listed
Pipe Mod:	None
Install Date:	1910-01-01 00:00:00
Closed Date:	2006-05-15 00:00:00
Closure Status:	Tank removed from ground
Complaint:	No
PST Fund:	No
Other Type:	Not reported

Facility:

Name:	GOODYEAR/TIRE WORLD
Address:	1313 S 300 W
City,State,Zip:	SALT LAKE CITY, UT 84115
Facility ID:	7257
Northing:	4510394
Easting:	424077

---

57 **WASATCH ELECTRIC COMPANY** **UT LUST** **U003150277**
ESE **1574 S WEST TEMPLE** **UT UST** **N/A**
1/4-1/2 **SALT LAKE CITY, UT 84115**
0.293 mi.
1548 ft.

Relative:
Higher

Actual:
4242 ft.

LUST:

Name:	WASATCH ELECTRIC COMPANY
Address:	1574 S WEST TEMPLE
City,State,Zip:	SALT LAKE CITY, UT 84115
Facility ID:	4001242
Release Id:	GQY
Closed Date:	**06/27/1995**
Notification Date:	03/22/1991
Owner Name:	WASATCH ELECTRIC COMPANY
Owner Address:	1574 S WEST TEMPLE
Owner City:	SALT LAKE CITY
Owner State:	UT
Owner Zip:	84115
Owner City,St,Zip:	SALT LAKE CITY, UT 84115
Project Manager:	[Rocky Stonestreet]

UST:

Facility ID:	4023
Tank ID:	1
Above Tank:	No
Alternate Tank ID:	1
Federal Regulated:	Yes
Owner Name:	WASATCH ELECTRIC COMPANY
Owner Address:	1574 S WEST TEMPLE
Owner City,State,Zip:	SALT LAKE CITY, UT 84115

WASATCH ELECTRIC COMPANY (Continued) **U003150277**

REG AST: No
Tank Emergency: No
Tank Status: Permanently Out of Use
Tank Capacity: 10000
Substance Detected: Gasoline
Substance Tested: Not reported
Tank Material: Asphalt Coated or Bare Steel
Tank Mod: None
Pipe Material: Galvanized Steel
Pipe Mod: None
Install Date: 1974-05-05 00:00:00
Closed Date: 1991-05-01 00:00:00
Closure Status: Tank Removed from Ground
Complaint: No
PST Fund: No
Other Type: Not reported

Facility:
Name: WASATCH ELECTRIC COMPANY
Address: 1574 S WEST TEMPLE
City,State,Zip: SALT LAKE CITY, UT 84115
Facility ID: 4023
Northing: 4509755
Easting: 424340

Facility ID: 4023
Tank ID: 2
Above Tank: No
Alternate Tank ID: 2
Federal Regulated: Yes
Owner Name: WASATCH ELECTRIC COMPANY
Owner Address: 1574 S WEST TEMPLE
Owner City,State,Zip: SALT LAKE CITY, UT 84115
REG AST: No
Tank Emergency: No
Tank Status: Permanently Out of Use
Tank Capacity: 8000
Substance Detected: Diesel
Substance Tested: Not reported
Tank Material: Asphalt Coated or Bare Steel
Tank Mod: None
Pipe Material: Galvanized Steel
Pipe Mod: None
Install Date: 1979-05-06 00:00:00
Closed Date: 1991-05-01 00:00:00
Closure Status: Tank Removed from Ground
Complaint: No
PST Fund: No
Other Type: Not reported

Facility:
Name: WASATCH ELECTRIC COMPANY
Address: 1574 S WEST TEMPLE
City,State,Zip: SALT LAKE CITY, UT 84115
Facility ID: 4023
Northing: 4509755
Easting: 424340

WASATCH ELECTRIC COMPANY (Continued) **U003150277**

Facility ID:	4023
Tank ID:	3
Above Tank:	No
Alternate Tank ID:	3
Federal Regulated:	Yes
Owner Name:	WASATCH ELECTRIC COMPANY
Owner Address:	1574 S WEST TEMPLE
Owner City,State,Zip:	SALT LAKE CITY, UT 84115
REG AST:	No
Tank Emergency:	No
Tank Status:	Permanently Out of Use
Tank Capacity:	8000
Substance Detected:	Diesel
Substance Tested:	Not reported
Tank Material:	Asphalt Coated or Bare Steel
Tank Mod:	None
Pipe Material:	Galvanized Steel
Pipe Mod:	None
Install Date:	1979-05-06 00:00:00
Closed Date:	1991-05-01 00:00:00
Closure Status:	Tank Removed from Ground
Complaint:	No
PST Fund:	No
Other Type:	Not reported

Facility:

Name:	WASATCH ELECTRIC COMPANY
Address:	1574 S WEST TEMPLE
City,State,Zip:	SALT LAKE CITY, UT 84115
Facility ID:	4023
Northing:	4509755
Easting:	424340

Facility ID:	4023
Tank ID:	4
Above Tank:	No
Alternate Tank ID:	4
Federal Regulated:	Yes
Owner Name:	WASATCH ELECTRIC COMPANY
Owner Address:	1574 S WEST TEMPLE
Owner City,State,Zip:	SALT LAKE CITY, UT 84115
REG AST:	No
Tank Emergency:	No
Tank Status:	Permanently Out of Use
Tank Capacity:	6000
Substance Detected:	Gasoline
Substance Tested:	Not reported
Tank Material:	Asphalt Coated or Bare Steel
Tank Mod:	None
Pipe Material:	Galvanized Steel
Pipe Mod:	None
Install Date:	1979-05-06 00:00:00
Closed Date:	1991-05-01 00:00:00
Closure Status:	Tank Removed from Ground
Complaint:	No
PST Fund:	No
Other Type:	Not reported

WASATCH ELECTRIC COMPANY (Continued) **U003150277**

Facility:
Name: WASATCH ELECTRIC COMPANY
Address: 1574 S WEST TEMPLE
City,State,Zip: SALT LAKE CITY, UT 84115
Facility ID: 4023
Northing: 4509755
Easting: 424340

Facility ID: 4023
Tank ID: 5
Above Tank: No
Alternate Tank ID: 5
Federal Regulated: Yes
Owner Name: WASATCH ELECTRIC COMPANY
Owner Address: 1574 S WEST TEMPLE
Owner City,State,Zip: SALT LAKE CITY, UT 84115
REG AST: No
Tank Emergency: No
Tank Status: Permanently Out of Use
Tank Capacity: 5000
Substance Detected: Gasoline
Substance Tested: Not reported
Tank Material: Asphalt Coated or Bare Steel
Tank Mod: None
Pipe Material: Galvanized Steel
Pipe Mod: None
Install Date: 1958-05-05 00:00:00
Closed Date: 1991-05-01 00:00:00
Closure Status: Tank Removed from Ground
Complaint: No
PST Fund: No
Other Type: Not reported

Facility:
Name: WASATCH ELECTRIC COMPANY
Address: 1574 S WEST TEMPLE
City,State,Zip: SALT LAKE CITY, UT 84115
Facility ID: 4023
Northing: 4509755
Easting: 424340

Facility ID: 4023
Tank ID: 6
Above Tank: No
Alternate Tank ID: 6
Federal Regulated: Yes
Owner Name: WASATCH ELECTRIC COMPANY
Owner Address: 1574 S WEST TEMPLE
Owner City,State,Zip: SALT LAKE CITY, UT 84115
REG AST: No
Tank Emergency: No
Tank Status: Permanently Out of Use
Tank Capacity: 1000
Substance Detected: Used Oil
Substance Tested: Not reported

WASATCH ELECTRIC COMPANY (Continued) **U003150277**

Tank Material:	Asphalt Coated or Bare Steel
Tank Mod:	None
Pipe Material:	Galvanized Steel
Pipe Mod:	None
Install Date:	1976-05-05 00:00:00
Closed Date:	1991-05-01 00:00:00
Closure Status:	Tank Removed from Ground
Complaint:	No
PST Fund:	No
Other Type:	Not reported

Facility:

Name:	WASATCH ELECTRIC COMPANY
Address:	1574 S WEST TEMPLE
City,State,Zip:	SALT LAKE CITY, UT 84115
Facility ID:	4023
Northing:	4509755
Easting:	424340

Facility ID:	4023
Tank ID:	7
Above Tank:	No
Alternate Tank ID:	7
Federal Regulated:	Yes
Owner Name:	WASATCH ELECTRIC COMPANY
Owner Address:	1574 S WEST TEMPLE
Owner City,State,Zip:	SALT LAKE CITY, UT 84115
REG AST:	No
Tank Emergency:	No
Tank Status:	Permanently Out of Use
Tank Capacity:	500
Substance Detected:	Gasoline
Substance Tested:	Not reported
Tank Material:	Asphalt Coated or Bare Steel
Tank Mod:	None
Pipe Material:	Galvanized Steel
Pipe Mod:	None
Install Date:	1956-01-01 00:00:00
Closed Date:	1991-05-01 00:00:00
Closure Status:	Tank Removed from Ground
Complaint:	No
PST Fund:	No
Other Type:	Not reported

Facility:

Name:	WASATCH ELECTRIC COMPANY
Address:	1574 S WEST TEMPLE
City,State,Zip:	SALT LAKE CITY, UT 84115
Facility ID:	4023
Northing:	4509755
Easting:	424340

58
WNW
1/4-1/2
0.305 mi.
1613 ft.

LEVITZ FURNITURE
1414 S 500 W
SALT LAKE CITY, UT 84115

UT LUST **U003150239**
UT UST **N/A**

Relative:
Lower

Actual:
4228 ft.

LUST:

Name:	LEVITZ FURNITURE
Address:	1414 S 500 W
City,State,Zip:	SALT LAKE CITY, UT 84115
Facility ID:	4000513
Release Id:	LFR
Closed Date:	**09/14/2000**
Notification Date:	06/23/2000
Owner Name:	LEVITZ FURNITURE CORPORATION
Owner Address:	6111 BROKEN SOUND PARKWAY N W
Owner City:	BOCA RATON
Owner State:	FL
Owner Zip:	33431
Owner City,St,Zip:	BOCA RATON, FL 33431
Project Manager:	Morgan Atkinson

UST:

Facility ID:	3360
Tank ID:	1
Above Tank:	No
Alternate Tank ID:	1
Federal Regulated:	Yes
Owner Name:	LEVITZ FURNITURE CORPORATION
Owner Address:	6111 BROKEN SOUND PARKWAY N W
Owner City,State,Zip:	BOCA RATON, FL 33431
REG AST:	No
Tank Emergency:	No
Tank Status:	Permanently Out of Use
Tank Capacity:	10000
Substance Detected:	Gasoline
Substance Tested:	Not reported
Tank Material:	Asphalt Coated or Bare Steel
Tank Mod:	None
Pipe Material:	Unknown
Pipe Mod:	None
Install Date:	1910-01-01 00:00:00
Closed Date:	1986-08-01 00:00:00
Closure Status:	Tank Removed from Ground
Complaint:	No
PST Fund:	No
Other Type:	Not reported

Facility:

Name:	LEVITZ FURNITURE
Address:	1414 S 500 W
City,State,Zip:	SALT LAKE CITY, UT 84115
Facility ID:	3360
Northing:	4510046.63
Easting:	423410.66

59
ENE
1/4-1/2
0.320 mi.
1687 ft.

JEFFERSON IMPROVEMENT CO
1436 S WEST TEMPLE
SALT LAKE CITY, UT 84115

UT LUST **U003150286**
UT UST **N/A**

Relative:
Higher

Actual:
4238 ft.

LUST:

Name:	JEFFERSON IMPROVEMENT CO
Address:	1436 S WEST TEMPLE
City,State,Zip:	SALT LAKE CITY, UT 84115
Facility ID:	4001475
Release Id:	FUM
Closed Date:	**12/20/1995**
Notification Date:	06/08/1990
Owner Name:	JEFFERSON IMPROVEMENT CO
Owner Address:	1436 S WEST TEMPLE
Owner City:	SALT LAKE CITY
Owner State:	UT
Owner Zip:	84115
Owner City,St,Zip:	SALT LAKE CITY, UT 84115
Project Manager:	[Shelly Quick]

UST:

Facility ID:	4218
Tank ID:	1
Above Tank:	No
Alternate Tank ID:	1
Federal Regulated:	Yes
Owner Name:	JEFFERSON IMPROVEMENT CO
Owner Address:	1436 S WEST TEMPLE
Owner City,State,Zip:	SALT LAKE CITY, UT 84115
REG AST:	No
Tank Emergency:	No
Tank Status:	Permanently Out of Use
Tank Capacity:	6000
Substance Detected:	Gasoline
Substance Tested:	Not reported
Tank Material:	Asphalt Coated or Bare Steel
Tank Mod:	None
Pipe Material:	Unknown
Pipe Mod:	None
Install Date:	1972-03-18 00:00:00
Closed Date:	1990-06-07 00:00:00
Closure Status:	Tank Removed from Ground
Complaint:	No
PST Fund:	No
Other Type:	Not reported

Facility:

Name:	JEFFERSON IMPROVEMENT CO
Address:	1436 S WEST TEMPLE
City,State,Zip:	SALT LAKE CITY, UT 84115
Facility ID:	4218
Northing:	4510067.72
Easting:	424411.75

N60 **VALUE CAR RENTAL** **UT LUST** **U003149762**
North **1290 S 300 W** **UT UST** **N/A**
1/4-1/2 **SALT LAKE CITY, UT 84101**
0.328 mi.
1733 ft. **Site 2 of 2 in cluster N**

Relative:
Higher

Actual:
4232 ft.

LUST:

Name:	VALUE CAR RENTAL
Address:	1290 S 300 W
City,State,Zip:	SALT LAKE CITY, UT 84101
Facility ID:	4001620
Release Id:	FTG
Closed Date:	**02/28/1997**
Notification Date:	09/26/1989
Owner Name:	JOHN ZARBUCK
Owner Address:	PO BOX 796
Owner City:	SANDY
Owner State:	UT
Owner Zip:	84091
Owner City,St,Zip:	SANDY, UT 84091
Project Manager:	[Evan Sullivan]

UST:

Facility ID:	4357
Tank ID:	1
Above Tank:	No
Alternate Tank ID:	1
Federal Regulated:	Yes
Owner Name:	JOHN ZARBUCK
Owner Address:	PO BOX 796
Owner City,State,Zip:	SANDY, UT 84091
REG AST:	No
Tank Emergency:	No
Tank Status:	Permanently Out of Use
Tank Capacity:	8000
Substance Detected:	Gasoline
Substance Tested:	Not reported
Tank Material:	Fiberglass Reinforced Plastic
Tank Mod:	None
Pipe Material:	Unknown
Pipe Mod:	None
Install Date:	1910-01-01 00:00:00
Closed Date:	1991-12-17 00:00:00
Closure Status:	Tank Removed from Ground
Complaint:	No
PST Fund:	No
Other Type:	Not reported

Facility:

Name:	VALUE CAR RENTAL
Address:	1290 S 300 W
City,State,Zip:	SALT LAKE CITY, UT 84101
Facility ID:	4357
Northing:	4510476.56
Easting:	424022.35

Facility ID:	4357
Tank ID:	2

VALUE CAR RENTAL (Continued) **U003149762**

Above Tank:	No
Alternate Tank ID:	2
Federal Regulated:	Yes
Owner Name:	JOHN ZARBUCK
Owner Address:	PO BOX 796
Owner City,State,Zip:	SANDY, UT 84091
REG AST:	No
Tank Emergency:	No
Tank Status:	Permanently Out of Use
Tank Capacity:	6000
Substance Detected:	Gasoline
Substance Tested:	Not reported
Tank Material:	Fiberglass Reinforced Plastic
Tank Mod:	None
Pipe Material:	Unknown
Pipe Mod:	None
Install Date:	1910-01-01 00:00:00
Closed Date:	1991-12-17 00:00:00
Closure Status:	Tank Removed from Ground
Complaint:	No
PST Fund:	No
Other Type:	Not reported

Facility:

Name:	VALUE CAR RENTAL
Address:	1290 S 300 W
City,State,Zip:	SALT LAKE CITY, UT 84101
Facility ID:	4357
Northing:	4510476.56
Easting:	424022.35

Facility ID:	4357
Tank ID:	3
Above Tank:	No
Alternate Tank ID:	3
Federal Regulated:	Yes
Owner Name:	JOHN ZARBUCK
Owner Address:	PO BOX 796
Owner City,State,Zip:	SANDY, UT 84091
REG AST:	No
Tank Emergency:	No
Tank Status:	Permanently Out of Use
Tank Capacity:	6000
Substance Detected:	Gasoline
Substance Tested:	Not reported
Tank Material:	Asphalt Coated or Bare Steel
Tank Mod:	None
Pipe Material:	Unknown
Pipe Mod:	None
Install Date:	1910-01-01 00:00:00
Closed Date:	1991-12-17 00:00:00
Closure Status:	Tank Removed from Ground
Complaint:	No
PST Fund:	No
Other Type:	Not reported

Facility:

VALUE CAR RENTAL (Continued) **U003149762**

Name:	VALUE CAR RENTAL
Address:	1290 S 300 W
City,State,Zip:	SALT LAKE CITY, UT 84101
Facility ID:	4357
Northing:	4510476.56
Easting:	424022.35

Facility ID:	4357
Tank ID:	4
Above Tank:	No
Alternate Tank ID:	4
Federal Regulated:	Yes
Owner Name:	JOHN ZARBUCK
Owner Address:	PO BOX 796
Owner City,State,Zip:	SANDY, UT 84091
REG AST:	No
Tank Emergency:	No
Tank Status:	Permanently Out of Use
Tank Capacity:	500
Substance Detected:	Used Oil
Substance Tested:	Not reported
Tank Material:	Asphalt Coated or Bare Steel
Tank Mod:	None
Pipe Material:	Unknown
Pipe Mod:	None
Install Date:	1910-01-01 00:00:00
Closed Date:	1991-12-17 00:00:00
Closure Status:	Tank Removed from Ground
Complaint:	No
PST Fund:	No
Other Type:	Not reported

Facility:

Name:	VALUE CAR RENTAL
Address:	1290 S 300 W
City,State,Zip:	SALT LAKE CITY, UT 84101
Facility ID:	4357
Northing:	4510476.56
Easting:	424022.35

O61 **ALLEN STEEL** **UT LUST U003150198**
NNE **1340 S 200 W** **UT UST N/A**
1/4-1/2 **SALT LAKE CITY, UT 84115**
0.332 mi.
1753 ft. **Site 1 of 2 in cluster O**

Relative:
Higher

Actual:
4234 ft.

LUST:

Name:	ALLEN STEEL
Address:	1340 S 200 W
City,State,Zip:	SALT LAKE CITY, UT 84115
Facility ID:	4002063
Release Id:	JKF
Closed Date:	**03/21/1996**
Notification Date:	03/21/1996
Owner Name:	ALLEN STEEL CORPORATION
Owner Address:	ATTN STAN KOPESEC 1340 S 200 W

ALLEN STEEL (Continued) **U003150198**

Owner City: SALT LAKE CITY
Owner State: UT
Owner Zip: 84115
Owner City,St,Zip: SALT LAKE CITY, UT 84115
Project Manager: UST

UST:
Facility ID: 4779
Tank ID: 1
Above Tank: No
Alternate Tank ID: 1
Federal Regulated: Yes
Owner Name: ALLEN STEEL CORPORATION
Owner Address: ATTN STAN KOPESEC 1340 S 200 W
Owner City,State,Zip: SALT LAKE CITY, UT 84115
REG AST: No
Tank Emergency: No
Tank Status: Permanently Out of Use
Tank Capacity: 500
Substance Detected: Gasoline
Substance Tested: Not reported
Tank Material: Not Listed
Tank Mod: None
Pipe Material: Unknown
Pipe Mod: None
Install Date: 1910-01-01 00:00:00
Closed Date: 1996-01-04 00:00:00
Closure Status: Tank Removed from Ground
Complaint: No
PST Fund: No
Other Type: Not reported

Facility:
Name: ALLEN STEEL
Address: 1340 S 200 W
City,State,Zip: SALT LAKE CITY, UT 84115
Facility ID: 4779
Northing: 4510322.13
Easting: 424226.86

P62 **KENWORTH SALES** **UT LUST U003544841**
South **1794 S 300 W** **UT UST N/A**
1/4-1/2 **SALT LAKE CITY, UT 84115**
0.341 mi.
1802 ft. **Site 1 of 3 in cluster P**

Relative:
Higher

Actual:
4235 ft.

LUST:
Name: KENWORTH SALES
Address: 1794 S 300 W
City,State,Zip: SALT LAKE CITY, UT 84115
Facility ID: 4000469
Release Id: GAA
Closed Date: **05/03/1995**
Notification Date: 08/15/1990
Owner Name: KENWORTH SALES
Owner Address: 1764 S 300 W
Owner City: SALT LAKE CITY

KENWORTH SALES (Continued) **U003544841**

Owner State: UT
Owner Zip: 84115
Owner City,St,Zip: SALT LAKE CITY, UT 84115
Project Manager: [Shelly Quick]

UST:
Facility ID: 3316
Tank ID: 1
Above Tank: No
Alternate Tank ID: 1
Federal Regulated: Yes
Owner Name: KENWORTH SALES
Owner Address: 1764 S 300 W
Owner City,State,Zip: SALT LAKE CITY, UT 84115
REG AST: No
Tank Emergency: No
Tank Status: Permanently Out of Use
Tank Capacity: 1500
Substance Detected: Used Oil
Substance Tested: Not reported
Tank Material: Asphalt Coated or Bare Steel
Tank Mod: None
Pipe Material: Bare Steel
Pipe Mod: None
Install Date: 1976-05-06 00:00:00
Closed Date: 1990-08-15 00:00:00
Closure Status: Tank Removed from Ground
Complaint: No
PST Fund: No
Other Type: Not reported

Facility:
Name: KENWORTH SALES
Address: 1794 S 300 W
City,State,Zip: SALT LAKE CITY, UT 84115
Facility ID: 3316
Northing: 4509437.17
Easting: 423958.5

P63 **CLEARWATER TRUCKING INC.** **UT LUST** **U003150124**
South **1800 S 300 W** **UT UST** **N/A**
1/4-1/2 **SALT LAKE CITY, UT 84110**
0.343 mi.
1812 ft. **Site 2 of 3 in cluster P**

Relative:
Higher

Actual:
4235 ft.

LUST:
Name: CLEARWATER TRUCKING INC.
Address: 1800 S 300 W
City,State,Zip: SALT LAKE CITY, UT 84110
Facility ID: 4001377
Release Id: JAJ
Closed Date: **02/07/1996**
Notification Date: 07/18/1995
Owner Name: COSTCO WHOLESALE CORPORATION
Owner Address: PO BOX 35005
Owner City: SEATTLE
Owner State: WA

CLEARWATER TRUCKING INC. (Continued) **U003150124**

Owner Zip: 98124
Owner City,St,Zip: SEATTLE, WA 98124
Project Manager: [Bruce Hagans]

UST:
Facility ID: 4131
Tank ID: 1
Above Tank: No
Alternate Tank ID: 1
Federal Regulated: Yes
Owner Name: COSTCO WHOLESALE CORPORATION
Owner Address: PO BOX 35005
Owner City,State,Zip: SEATTLE, WA 98124
REG AST: No
Tank Emergency: No
Tank Status: Permanently Out of Use
Tank Capacity: 72196
Substance Detected: Diesel
Substance Tested: Not reported
Tank Material: Asphalt Coated or Bare Steel
Tank Mod: None
Pipe Material: Unknown
Pipe Mod: None
Install Date: 1970-04-13 00:00:00
Closed Date: 1995-07-17 00:00:00
Closure Status: Tank Removed from Ground
Complaint: Yes
PST Fund: No
Other Type: Not reported

Facility:
Name: CLEARWATER TRUCKING INC.
Address: 1800 S 300 W
City,State,Zip: SALT LAKE CITY, UT 84110
Facility ID: 4131
Northing: 4509361
Easting: 423865

Facility ID: 4131
Tank ID: 2
Above Tank: No
Alternate Tank ID: 2
Federal Regulated: Yes
Owner Name: COSTCO WHOLESALE CORPORATION
Owner Address: PO BOX 35005
Owner City,State,Zip: SEATTLE, WA 98124
REG AST: No
Tank Emergency: No
Tank Status: Permanently Out of Use
Tank Capacity: 63268
Substance Detected: Diesel
Substance Tested: Not reported
Tank Material: Asphalt Coated or Bare Steel
Tank Mod: None
Pipe Material: Unknown
Pipe Mod: None

CLEARWATER TRUCKING INC. (Continued) **U003150124**

Install Date: 1970-04-13 00:00:00
Closed Date: 1995-07-17 00:00:00
Closure Status: Tank Removed from Ground
Complaint: Yes
PST Fund: No
Other Type: Not reported

Facility:
Name: CLEARWATER TRUCKING INC.
Address: 1800 S 300 W
City,State,Zip: SALT LAKE CITY, UT 84110
Facility ID: 4131
Northing: 4509361
Easting: 423865

Facility ID: 4131
Tank ID: 3
Above Tank: No
Alternate Tank ID: 3
Federal Regulated: Yes
Owner Name: COSTCO WHOLESALE CORPORATION
Owner Address: PO BOX 35005
Owner City,State,Zip: SEATTLE, WA 98124
REG AST: No
Tank Emergency: No
Tank Status: Permanently Out of Use
Tank Capacity: 10000
Substance Detected: Gasoline
Substance Tested: Not reported
Tank Material: Asphalt Coated or Bare Steel
Tank Mod: None
Pipe Material: Unknown
Pipe Mod: None
Install Date: 1970-04-13 00:00:00
Closed Date: 1995-07-17 00:00:00
Closure Status: Tank Removed from Ground
Complaint: Yes
PST Fund: No
Other Type: Not reported

Facility:
Name: CLEARWATER TRUCKING INC.
Address: 1800 S 300 W
City,State,Zip: SALT LAKE CITY, UT 84110
Facility ID: 4131
Northing: 4509361
Easting: 423865

Facility ID: 4131
Tank ID: 4
Above Tank: No
Alternate Tank ID: 4
Federal Regulated: Yes
Owner Name: COSTCO WHOLESALE CORPORATION
Owner Address: PO BOX 35005
Owner City,State,Zip: SEATTLE, WA 98124

CLEARWATER TRUCKING INC. (Continued) **U003150124**

REG AST: No
Tank Emergency: No
Tank Status: Permanently Out of Use
Tank Capacity: 10000
Substance Detected: New Oil
Substance Tested: Not reported
Tank Material: Asphalt Coated or Bare Steel
Tank Mod: None
Pipe Material: Unknown
Pipe Mod: None
Install Date: 1970-04-13 00:00:00
Closed Date: 1995-07-17 00:00:00
Closure Status: Tank Removed from Ground
Complaint: Yes
PST Fund: No
Other Type: Not reported

Facility:
Name: CLEARWATER TRUCKING INC.
Address: 1800 S 300 W
City,State,Zip: SALT LAKE CITY, UT 84110
Facility ID: 4131
Northing: 4509361
Easting: 423865

Facility ID: 4131
Tank ID: 5
Above Tank: No
Alternate Tank ID: 5
Federal Regulated: Yes
Owner Name: COSTCO WHOLESALE CORPORATION
Owner Address: PO BOX 35005
Owner City,State,Zip: SEATTLE, WA 98124
REG AST: No
Tank Emergency: No
Tank Status: Permanently Out of Use
Tank Capacity: 5000
Substance Detected: Used Oil
Substance Tested: Not reported
Tank Material: Asphalt Coated or Bare Steel
Tank Mod: None
Pipe Material: Unknown
Pipe Mod: None
Install Date: 1970-04-13 00:00:00
Closed Date: 1995-07-17 00:00:00
Closure Status: Tank Removed from Ground
Complaint: Yes
PST Fund: No
Other Type: Not reported

Facility:
Name: CLEARWATER TRUCKING INC.
Address: 1800 S 300 W
City,State,Zip: SALT LAKE CITY, UT 84110
Facility ID: 4131
Northing: 4509361
Easting: 423865

64
North
1/4-1/2
0.358 mi.
1890 ft.

JERRY SEINER CHEVROLET CO.
320 W 1300 S
SALT LAKE CITY, UT 84115

UT LUST **U003150282**
UT UST **N/A**

Relative:
Higher

Actual:
4231 ft.

LUST:

Name:	JERRY SEINER CHEVROLET CO.
Address:	320 W 1300 S
City,State,Zip:	SALT LAKE CITY, UT 84115
Facility ID:	4001292
Release Id:	FPA
Closed Date:	**06/08/1993**
Notification Date:	03/16/1990
Owner Name:	NANCY RUELING
Owner Address:	2223 HUBBARD
Owner City:	SALT LAKE CITY
Owner State:	UT
Owner Zip:	84108
Owner City,St,Zip:	SALT LAKE CITY, UT 84108
Project Manager:	[Robin Jenkins]

UST:

Facility ID:	4067
Tank ID:	1
Above Tank:	No
Alternate Tank ID:	1
Federal Regulated:	Yes
Owner Name:	NANCY RUELING
Owner Address:	2223 HUBBARD
Owner City,State,Zip:	SALT LAKE CITY, UT 84108
REG AST:	No
Tank Emergency:	No
Tank Status:	Permanently Out of Use
Tank Capacity:	6000
Substance Detected:	Gasoline
Substance Tested:	Not reported
Tank Material:	Asphalt Coated or Bare Steel
Tank Mod:	None
Pipe Material:	Galvanized Steel
Pipe Mod:	None
Install Date:	1961-05-07 00:00:00
Closed Date:	1990-03-16 00:00:00
Closure Status:	Tank Removed from Ground
Complaint:	No
PST Fund:	No
Other Type:	Not reported

Facility:

Name:	JERRY SEINER CHEVROLET CO.
Address:	320 W 1300 S
City,State,Zip:	SALT LAKE CITY, UT 84115
Facility ID:	4067
Northing:	4510483
Easting:	423899

Facility ID:	4067
Tank ID:	2

JERRY SEINER CHEVROLET CO. (Continued) **U003150282**

Above Tank:	No
Alternate Tank ID:	2
Federal Regulated:	Yes
Owner Name:	NANCY RUELING
Owner Address:	2223 HUBBARD
Owner City,State,Zip:	SALT LAKE CITY, UT 84108
REG AST:	No
Tank Emergency:	No
Tank Status:	Permanently Out of Use
Tank Capacity:	3000
Substance Detected:	Gasoline
Substance Tested:	Not reported
Tank Material:	Asphalt Coated or Bare Steel
Tank Mod:	None
Pipe Material:	Galvanized Steel
Pipe Mod:	None
Install Date:	1961-05-07 00:00:00
Closed Date:	1990-03-16 00:00:00
Closure Status:	Tank Removed from Ground
Complaint:	No
PST Fund:	No
Other Type:	Not reported

Facility:

Name:	JERRY SEINER CHEVROLET CO.
Address:	320 W 1300 S
City,State,Zip:	SALT LAKE CITY, UT 84115
Facility ID:	4067
Northing:	4510483
Easting:	423899

Facility ID:	4067
Tank ID:	3
Above Tank:	No
Alternate Tank ID:	3
Federal Regulated:	Yes
Owner Name:	NANCY RUELING
Owner Address:	2223 HUBBARD
Owner City,State,Zip:	SALT LAKE CITY, UT 84108
REG AST:	No
Tank Emergency:	No
Tank Status:	Permanently Out of Use
Tank Capacity:	1000
Substance Detected:	Diesel
Substance Tested:	Not reported
Tank Material:	Asphalt Coated or Bare Steel
Tank Mod:	None
Pipe Material:	Galvanized Steel
Pipe Mod:	None
Install Date:	1961-05-07 00:00:00
Closed Date:	1990-03-16 00:00:00
Closure Status:	Tank Removed from Ground
Complaint:	No
PST Fund:	No
Other Type:	Not reported

Facility:

JERRY SEINER CHEVROLET CO. (Continued) **U003150282**

Name: JERRY SEINER CHEVROLET CO.
Address: 320 W 1300 S
City,State,Zip: SALT LAKE CITY, UT 84115
Facility ID: 4067
Northing: 4510483
Easting: 423899

Facility ID: 4067
Tank ID: 4
Above Tank: No
Alternate Tank ID: 4
Federal Regulated: Yes
Owner Name: NANCY RUELING
Owner Address: 2223 HUBBARD
Owner City,State,Zip: SALT LAKE CITY, UT 84108
REG AST: No
Tank Emergency: No
Tank Status: Permanently Out of Use
Tank Capacity: 500
Substance Detected: Used Oil
Substance Tested: Not reported
Tank Material: Asphalt Coated or Bare Steel
Tank Mod: None
Pipe Material: Galvanized Steel
Pipe Mod: None
Install Date: 1976-05-07 00:00:00
Closed Date: 1990-03-16 00:00:00
Closure Status: Tank Removed from Ground
Complaint: No
PST Fund: No
Other Type: Not reported

Facility:
Name: JERRY SEINER CHEVROLET CO.
Address: 320 W 1300 S
City,State,Zip: SALT LAKE CITY, UT 84115
Facility ID: 4067
Northing: 4510483
Easting: 423899

O65 **COSTCO LOGISTICS - SALT LAKE CITY MDO #4146** **UT LUST 1000920156**
NE **175 WEST 1300 SOUTH** **UT UST UT0000069609**
1/4-1/2 **SALT LAKE CITY, UT 84115** **RCRA NonGen / NLR**
0.361 mi.
1905 ft. **Site 2 of 2 in cluster O**

Relative:
Higher

Actual:
4234 ft.

LUST:
Name: SEARS, ROEBUCK AND COMPANY #8798
Address: 175 W 1300 S
City,State,Zip: SALT LAKE CITY, UT 84115
Facility ID: 4000922
Release Id: IMI
Closed Date: 11/04/1994
Notification Date: 02/28/1994
Owner Name: SEARS ROEBUCK and COMPANY #8798
Owner Address: 175 W 1300 S

COSTCO LOGISTICS - SALT LAKE CITY MDO #4146 (Continued) **1000920156**

Owner City: SALT LAKE CITY
Owner State: UT
Owner Zip: 84115
Owner City,St,Zip: SALT LAKE CITY, UT 84115
Project Manager: [Jim Martin]

UST:
Facility ID: 3728
Tank ID: 1
Above Tank: No
Alternate Tank ID: 1
Federal Regulated: Yes
Owner Name: SEARS ROEBUCK and COMPANY #8798
Owner Address: 175 W 1300 S
Owner City,State,Zip: SALT LAKE CITY, UT 84115
REG AST: No
Tank Emergency: No
Tank Status: Permanently Out of Use
Tank Capacity: 10000
Substance Detected: Diesel
Substance Tested: Not reported
Tank Material: Asphalt Coated or Bare Steel
Tank Mod: None
Pipe Material: Galvanized Steel
Pipe Mod: None
Install Date: 1973-04-15 00:00:00
Closed Date: 1993-11-29 00:00:00
Closure Status: Tank Removed from Ground
Complaint: No
PST Fund: No
Other Type: Not reported

Facility:
Name: SEARS, ROEBUCK AND COMPANY #8798
Address: 175 W 1300 S
City,State,Zip: SALT LAKE CITY, UT 84115
Facility ID: 3728
Northing: 4510347
Easting: 424440

Facility ID: 3728
Tank ID: 2
Above Tank: No
Alternate Tank ID: 2
Federal Regulated: Yes
Owner Name: SEARS ROEBUCK and COMPANY #8798
Owner Address: 175 W 1300 S
Owner City,State,Zip: SALT LAKE CITY, UT 84115
REG AST: No
Tank Emergency: No
Tank Status: Permanently Out of Use
Tank Capacity: 10000
Substance Detected: Gasoline
Substance Tested: Not reported
Tank Material: Asphalt Coated or Bare Steel
Tank Mod: None

COSTCO LOGISTICS - SALT LAKE CITY MDO #4146 (Continued) **1000920156**

Pipe Material: Galvanized Steel
Pipe Mod: None
Install Date: 1975-04-16 00:00:00
Closed Date: 1993-11-29 00:00:00
Closure Status: Tank Removed from Ground
Complaint: No
PST Fund: No
Other Type: Not reported

Facility:
Name: SEARS, ROEBUCK AND COMPANY #8798
Address: 175 W 1300 S
City,State,Zip: SALT LAKE CITY, UT 84115
Facility ID: 3728
Northing: 4510347
Easting: 424440

RCRA Listings:
Date Form Received by Agency: 20220124
Handler Name: COSTCO LOGISTICS - SALT LAKE CITY MDO #4146
Handler Address: 175 WEST 1300 SOUTH
Handler City,State,Zip: SALT LAKE CITY, UT 84115
EPA ID: UT0000069609
Contact Name: JAMES NEWCOMB
Contact Address: WEST 1300 SOUTH
Contact City,State,Zip: SALT LAKE CITY, UT 84115
Contact Telephone: 385-522-9507
Contact Fax: Not reported
Contact Email: JBNEWCOMB@COSTCO.COM
Contact Title: Not reported
EPA Region: 08
Land Type: Private
Federal Waste Generator Description: Not a generator, verified
Non-Notifier: Not reported
Biennial Report Cycle: Not reported
Accessibility: Not reported
Active Site Indicator: Not reported
State District Owner: Not reported
State District: Not reported
Mailing Address: GREY HAWK CT., SUITE 200
Mailing City,State,Zip: CARLSBAD, CA 92010
Owner Name: 1300 BALLPARK, LLC
Owner Type: Private
Operator Name: COSTCO LOGISTICS - SALT LAKE CITY MDO #4146
Operator Type: Private
Short-Term Generator Activity: No
Importer Activity: No
Mixed Waste Generator: No
Transporter Activity: No
Transfer Facility Activity: No
Recycler Activity with Storage: No
Small Quantity On-Site Burner Exemption: No
Smelting Melting and Refining Furnace Exemption: No
Underground Injection Control: No
Off-Site Waste Receipt: No
Universal Waste Indicator: No

COSTCO LOGISTICS - SALT LAKE CITY MDO #4146 (Continued) **1000920156**

Universal Waste Destination Facility:	No
Federal Universal Waste:	No
Active Site Fed-Reg Treatment Storage and Disposal Facility:	Not reported
Active Site Converter Treatment storage and Disposal Facility:	Not reported
Active Site State-Reg Treatment Storage and Disposal Facility:	Not reported
Active Site State-Reg Handler:	---
Federal Facility Indicator:	Not reported
Hazardous Secondary Material Indicator:	N
Sub-Part K Indicator:	Not reported
Commercial TSD Indicator:	No
Treatment Storage and Disposal Type:	Not reported
2018 GPRA Permit Baseline:	Not on the Baseline
2018 GPRA Renewals Baseline:	Not on the Baseline
Permit Renewals Workload Universe:	Not reported
Permit Workload Universe:	Not reported
Permit Progress Universe:	Not reported
Post-Closure Workload Universe:	Not reported
Closure Workload Universe:	Not reported
202 GPRA Corrective Action Baseline:	No
Corrective Action Workload Universe:	No
Subject to Corrective Action Universe:	No
Non-TSDFs Where RCRA CA has Been Imposed Universe:	No
TSDFs Potentially Subject to CA Under 3004 (u)/(v) Universe:	No
TSDFs Only Subject to CA under Discretionary Auth Universe:	No
Corrective Action Priority Ranking:	No NCAPS ranking
Environmental Control Indicator:	No
Institutional Control Indicator:	No
Human Exposure Controls Indicator:	N/A
Groundwater Controls Indicator:	N/A
Operating TSDF Universe:	Not reported
Full Enforcement Universe:	Not reported
Significant Non-Complier Universe:	No
Unaddressed Significant Non-Complier Universe:	No
Addressed Significant Non-Complier Universe:	No
Significant Non-Complier With a Compliance Schedule Universe:	No
Financial Assurance Required:	Not reported
Handler Date of Last Change:	20220124
Recognized Trader-Importer:	No
Recognized Trader-Exporter:	No
Importer of Spent Lead Acid Batteries:	No
Exporter of Spent Lead Acid Batteries:	No
Recycler Activity Without Storage:	No
Manifest Broker:	No
Sub-Part P Indicator:	No

Hazardous Waste Summary:

Waste Code:	D001
Waste Description:	IGNITABLE WASTE
Waste Code:	D002
Waste Description:	CORROSIVE WASTE
Waste Code:	D007
Waste Description:	CHROMIUM
Waste Code:	D008

COSTCO LOGISTICS - SALT LAKE CITY MDO #4146 (Continued) **1000920156**

Waste Description: LEAD

Waste Code: D009
Waste Description: MERCURY

Waste Code: D010
Waste Description: SELENIUM

Waste Code: D011
Waste Description: SILVER

Waste Code: D016
Waste Description: 2,4-D (2,4-DICHLOROPHENOXYACETIC ACID)

Waste Code: D018
Waste Description: BENZENE

Waste Code: D035
Waste Description: METHYL ETHYL KETONE

Waste Code: U057
Waste Description: CYCLOHEXANONE (I)

Waste Code: U159
Waste Description: 2-BUTANONE (I,T) (OR) METHYL ETHYL KETONE (MEK) (I,T)

Waste Code: U220
Waste Description: BENZENE, METHYL- (OR) TOLUENE

Waste Code: U239
Waste Description: BENZENE, DIMETHYL- (I,T) (OR) XYLENE (I)

Waste Code: U240
Waste Description: 2,4-D, SALTS & ESTERS (OR) ACETIC ACID, (2,4-DICHLOROPHENOXY)-, SALTS & ESTERS (OR) DICHLOROPHENOXYACETIC ACID 2,4-D

Waste Code: U279
Waste Description: U279

Handler - Owner Operator:
Owner/Operator Indicator: Owner
Owner/Operator Name: 1300 BALLPARK, LLC
Legal Status: Private
Date Became Current: 20190728
Date Ended Current: Not reported
Owner/Operator Address: 1000 S MAIN STREET, SUITE 104
Owner/Operator City,State,Zip: SALT LAKE CITY, UT 84101
Owner/Operator Telephone: 801-355-4300
Owner/Operator Telephone Ext: Not reported
Owner/Operator Fax: Not reported
Owner/Operator Email: Not reported

Owner/Operator Indicator: Operator
Owner/Operator Name: COSTCO LOGISTICS - SALT LAKE CITY MDO #4146
Legal Status: Private
Date Became Current: 20190701
Date Ended Current: Not reported

COSTCO LOGISTICS - SALT LAKE CITY MDO #4146 (Continued) **1000920156**

Owner/Operator Address: 175 WEST 1300 SOUTH
Owner/Operator City,State,Zip: SALT LAKE CITY, UT 84115
Owner/Operator Telephone: 385-522-9507
Owner/Operator Telephone Ext: Not reported
Owner/Operator Fax: Not reported
Owner/Operator Email: Not reported

Owner/Operator Indicator: Owner
Owner/Operator Name: 1300 BALLPARK, LLC
Legal Status: Private
Date Became Current: 20190728
Date Ended Current: Not reported
Owner/Operator Address: 1000 S MAIN STREET, SUITE 104
Owner/Operator City,State,Zip: SALT LAKE CITY, UT 84101
Owner/Operator Telephone: 801-355-4300
Owner/Operator Telephone Ext: Not reported
Owner/Operator Fax: Not reported
Owner/Operator Email: Not reported

Owner/Operator Indicator: Owner
Owner/Operator Name: SEARS LOGISTICS SERVICES
Legal Status: Private
Date Became Current: Not reported
Date Ended Current: Not reported
Owner/Operator Address: 225 WINDSOR DR
Owner/Operator City,State,Zip: 1 TASCA, IL 60143-1223
Owner/Operator Telephone: Not reported
Owner/Operator Telephone Ext: Not reported
Owner/Operator Fax: Not reported
Owner/Operator Email: Not reported

Owner/Operator Indicator: Operator
Owner/Operator Name: SEARS, ROEBUCK & CO.
Legal Status: Private
Date Became Current: 19930101
Date Ended Current: Not reported
Owner/Operator Address: 175 WEST 1300 SOUTH
Owner/Operator City,State,Zip: SALT LAKE CITY, UT 84115
Owner/Operator Telephone: 847-286-7199
Owner/Operator Telephone Ext: Not reported
Owner/Operator Fax: Not reported
Owner/Operator Email: Not reported

Owner/Operator Indicator: Operator
Owner/Operator Name: COSTCO LOGISTICS - SALT LAKE CITY MDO #4146
Legal Status: Private
Date Became Current: 20190701
Date Ended Current: Not reported
Owner/Operator Address: 175 WEST 1300 SOUTH
Owner/Operator City,State,Zip: SALT LAKE CITY, UT 84115
Owner/Operator Telephone: 385-522-9507
Owner/Operator Telephone Ext: Not reported
Owner/Operator Fax: Not reported
Owner/Operator Email: Not reported

Owner/Operator Indicator: Owner
Owner/Operator Name: SEARS LOGISTICS SERVICES

COSTCO LOGISTICS - SALT LAKE CITY MDO #4146 (Continued) **1000920156**

Legal Status:	Private
Date Became Current:	Not reported
Date Ended Current:	Not reported
Owner/Operator Address:	225 WINDSOR DR
Owner/Operator City,State,Zip:	1 TASCA, IL 60143-1223
Owner/Operator Telephone:	Not reported
Owner/Operator Telephone Ext:	Not reported
Owner/Operator Fax:	Not reported
Owner/Operator Email:	Not reported
Owner/Operator Indicator:	Owner
Owner/Operator Name: SEARS, ROEBUCK & CO.	
Legal Status:	Private
Date Became Current:	19930101
Date Ended Current:	Not reported
Owner/Operator Address:	3333 BEVERLY RD A2-238A
Owner/Operator City,State,Zip:	HOFFMAN ESTATES, IL 60179
Owner/Operator Telephone:	847-286-7199
Owner/Operator Telephone Ext:	Not reported
Owner/Operator Fax:	Not reported
Owner/Operator Email:	Not reported

Historic Generators:

Receive Date:	20220124
Handler Name:	COSTCO LOGISTICS - SALT LAKE CITY MDO #4146
Federal Waste Generator Description:	Not a generator, verified
State District Owner:	Not reported
Large Quantity Handler of Universal Waste:	No
Recognized Trader Importer:	No
Recognized Trader Exporter:	No
Spent Lead Acid Battery Importer:	No
Spent Lead Acid Battery Exporter:	No
Current Record:	Yes
Non Storage Recycler Activity:	No
Electronic Manifest Broker:	No
Receive Date:	19931123
Handler Name:	SEARS ROEBUCK AND CO #8798
Federal Waste Generator Description:	Small Quantity Generator
State District Owner:	Not reported
Large Quantity Handler of Universal Waste:	No
Recognized Trader Importer:	No
Recognized Trader Exporter:	No
Spent Lead Acid Battery Importer:	No
Spent Lead Acid Battery Exporter:	No
Current Record:	No
Non Storage Recycler Activity:	Not reported
Electronic Manifest Broker:	Not reported
Receive Date:	20051130
Handler Name:	SEARS ROEBUCK AND CO #77213
Federal Waste Generator Description:	Conditionally Exempt Small Quantity Generator
State District Owner:	Not reported
Large Quantity Handler of Universal Waste:	No
Recognized Trader Importer:	No
Recognized Trader Exporter:	No
Spent Lead Acid Battery Importer:	No

COSTCO LOGISTICS - SALT LAKE CITY MDO #4146 (Continued) **1000920156**

Spent Lead Acid Battery Exporter: No
Current Record: No
Non Storage Recycler Activity: Not reported
Electronic Manifest Broker: Not reported

Receive Date: 20210623
Handler Name: COSTCO LOGISTICS - SALT LAKE CITY MDO #4146
Federal Waste Generator Description: Conditionally Exempt Small Quantity Generator
State District Owner: Not reported
Large Quantity Handler of Universal Waste: No
Recognized Trader Importer: No
Recognized Trader Exporter: No
Spent Lead Acid Battery Importer: No
Spent Lead Acid Battery Exporter: No
Current Record: No
Non Storage Recycler Activity: No
Electronic Manifest Broker: No

List of NAICS Codes and Descriptions:
NAICS Code: 49311
NAICS Description: GENERAL WAREHOUSING AND STORAGE

NAICS Code: 493110
NAICS Description: GENERAL WAREHOUSING AND STORAGE

Facility Has Received Notices of Violations:
Violations: No Violations Found

Evaluation Action Summary:
Evaluations: No Evaluations Found

Q66 **300 WEST TOWN CENTER** **UT VCP** **S108911981**
North **1200 SOUTH 300 WEST** **N/A**
1/4-1/2 **SALT LAKE CITY, UT**
0.376 mi.
1983 ft. **Site 1 of 3 in cluster Q**

Relative:
Higher

Actual:
4232 ft.

VCP:
Name: 300 WEST TOWN CENTER
Address: 1200 SOUTH 300 WEST
City,State,Zip: SALT LAKE CITY, UT
VCP Number: VCP-C060
Site Acreage: 18.50
Project Manager: JOSEPH KATZ
Status: COC/SMP
Date Of Application: 10/19/2007
Date Of Agreement: 12/11/2007
Date Of Completion: 7/23/2013
Date Of Termination: Not reported
EPA Cerclis Archive Date: Not reported

Q67 **300 WEST TOWN CENTER** **UT INST CONTROL** **S121172590**
North **1200 SOUTH 300 WEST** **N/A**
1/4-1/2 **SALT LAKE CITY, UT**
0.376 mi.
1983 ft. **Site 2 of 3 in cluster Q**

Relative: **Higher**
Actual: **4232 ft.**

INST CONTROL:

Name:	300 WEST TOWN CENTER
Address:	1200 SOUTH 300 WEST
City:	SALT LAKE CITY
Facility Id:	C060
Doc #:	DERR-2013-005671
Sub Program:	IC Agreements
Doc Date:	07/03/2013
Title:	Environmental Covenant Final - Target Corporation
PM:	Joseph Katz
Branch:	CERCLA Branch
PGM:	Voluntary Cleanup Program (VCP)
Division:	DERR
URL:	http://eqedocs.utah.gov/Viewer.aspx?file=168.178.6.41/docs/derr/CERCLA%20Branch/18%20-%20Salt%20Lake/Voluntary%20Cleanup%20Program%20(VCP)/300%20West%20Town%20Center/IC%20Agreements/DERR-2013-005671.pdf

Name:	300 WEST TOWN CENTER
Address:	1200 SOUTH 300 WEST
City:	SALT LAKE CITY
Facility Id:	C060
Doc #:	DERR-2013-005670
Sub Program:	IC Agreements
Doc Date:	07/03/2013
Title:	Environmental Covenant Final - Weingarten Miller Equiwest Salt Lake LLC
PM:	Joseph Katz
Branch:	CERCLA Branch
PGM:	Voluntary Cleanup Program (VCP)
Division:	DERR
URL:	http://eqedocs.utah.gov/Viewer.aspx?file=168.178.6.41/docs/derr/CERCLA%20Branch/18%20-%20Salt%20Lake/Voluntary%20Cleanup%20Program%20(VCP)/300%20West%20Town%20Center/IC%20Agreements/DERR-2013-005670.pdf

---

R68 **SME INDUSTRIES (SCOTT INC)** **SEMS-ARCHIVE** **1000706560**
SW **550 WEST 1700 SOUTH** **RCRA NonGen / NLR** **UTD009082819**
1/4-1/2 **SALT LAKE CITY, UT 84115**
0.383 mi.
2023 ft. **Site 1 of 2 in cluster R**

Relative: **Lower**
Actual: **4228 ft.**

SEMS Archive:

Site ID:	0800608
EPA ID:	UTD009082819
Name:	CHICAGO BRIDGE & IRON CO
Address:	550 W 1700 SOUTH
Address 2:	Not reported
City,State,Zip:	SALT LAKE CITY, UT 84115
Cong District:	02
FIPS Code:	49035
FF:	N
NPL:	Not on the NPL
Non NPL Status:	NFRAP-Site does not qualify for the NPL based on existing information

SEMS Archive Detail:

SME INDUSTRIES (SCOTT INC) (Continued) **1000706560**

Region:	08
Site ID:	0800608
EPA ID:	UTD009082819
Site Name:	CHICAGO BRIDGE & IRON CO
NPL:	N
FF:	N
OU:	00
Action Code:	VS
Action Name:	ARCH SITE
SEQ:	1
Start Date:	Not reported
Finish Date:	2007-02-15 05:00:00
Qual:	Not reported
Current Action Lead:	EPA Perf In-Hse

Region:	08
Site ID:	0800608
EPA ID:	UTD009082819
Site Name:	CHICAGO BRIDGE & IRON CO
NPL:	N
FF:	N
OU:	00
Action Code:	DS
Action Name:	DISCVRY
SEQ:	1
Start Date:	1981-06-01 04:00:00
Finish Date:	1981-06-01 04:00:00
Qual:	Not reported
Current Action Lead:	EPA Perf

Region:	08
Site ID:	0800608
EPA ID:	UTD009082819
Site Name:	CHICAGO BRIDGE & IRON CO
NPL:	N
FF:	N
OU:	00
Action Code:	SI
Action Name:	SI
SEQ:	1
Start Date:	Not reported
Finish Date:	1988-03-15 05:00:00
Qual:	H
Current Action Lead:	EPA Perf

Region:	08
Site ID:	0800608
EPA ID:	UTD009082819
Site Name:	CHICAGO BRIDGE & IRON CO
NPL:	N
FF:	N
OU:	00
Action Code:	PA
Action Name:	PA
SEQ:	1
Start Date:	Not reported
Finish Date:	1984-03-01 05:00:00

SME INDUSTRIES (SCOTT INC) (Continued) **1000706560**

Qual: L
Current Action Lead: St Perf

RCRA Listings:

Date Form Received by Agency:		20070222
Handler Name:	SME INDUSTRIES (SCOTT INC)	
Handler Address:		550 WEST 1700 SOUTH
Handler City,State,Zip:		SALT LAKE CITY, UT 84115
EPA ID:		UTD009082819
Contact Name:		JOHN ROWLEY
Contact Address:		550 WEST 1700 SOUTH
Contact City,State,Zip:		SALT LAKE CITY, UT 84115
Contact Telephone:		801-973-4445
Contact Fax:		Not reported
Contact Email:		Not reported
Contact Title:		Not reported
EPA Region:		08
Land Type:		Not reported
Federal Waste Generator Description:		Not a generator, verified
Non-Notifier:		Not reported
Biennial Report Cycle:		Not reported
Accessibility:		Not reported
Active Site Indicator:		Not reported
State District Owner:		Not reported
State District:		Not reported
Mailing Address:		WEST 1700 SOUTH
Mailing City,State,Zip:		SALT LAKE CITY, UT 84115
Owner Name:	JERRY MOYES	
Owner Type:		Private
Operator Name:	Not reported	
Operator Type:		Not reported
Short-Term Generator Activity:		No
Importer Activity:		No
Mixed Waste Generator:		No
Transporter Activity:		No
Transfer Facility Activity:		No
Recycler Activity with Storage:		No
Small Quantity On-Site Burner Exemption:		No
Smelting Melting and Refining Furnace Exemption:		No
Underground Injection Control:		No
Off-Site Waste Receipt:		No
Universal Waste Indicator:		No
Universal Waste Destination Facility:		No
Federal Universal Waste:		No
Active Site Fed-Reg Treatment Storage and Disposal Facility:		Not reported
Active Site Converter Treatment storage and Disposal Facility:		Not reported
Active Site State-Reg Treatment Storage and Disposal Facility:		Not reported
Active Site State-Reg Handler:		---
Federal Facility Indicator:		Not reported
Hazardous Secondary Material Indicator:		NN
Sub-Part K Indicator:		Not reported
Commercial TSD Indicator:		No
Treatment Storage and Disposal Type:		Storage
2018 GPRA Permit Baseline:		Not on the Baseline
2018 GPRA Renewals Baseline:		Not on the Baseline
Permit Renewals Workload Universe:		Not reported

SME INDUSTRIES (SCOTT INC) (Continued) **1000706560**

Permit Workload Universe:	Not reported
Permit Progress Universe:	Storage
Post-Closure Workload Universe:	Not reported
Closure Workload Universe:	Not reported
202 GPRA Corrective Action Baseline:	No
Corrective Action Workload Universe:	No
Subject to Corrective Action Universe:	No
Non-TSDFs Where RCRA CA has Been Imposed Universe:	No
TSDFs Potentially Subject to CA Under 3004 (u)/(v) Universe:	No
TSDFs Only Subject to CA under Discretionary Auth Universe:	No
Corrective Action Priority Ranking:	No NCAPS ranking
Environmental Control Indicator:	No
Institutional Control Indicator:	No
Human Exposure Controls Indicator:	N/A
Groundwater Controls Indicator:	N/A
Operating TSDF Universe:	Not reported
Full Enforcement Universe:	Not reported
Significant Non-Complier Universe:	No
Unaddressed Significant Non-Complier Universe:	No
Addressed Significant Non-Complier Universe:	No
Significant Non-Complier With a Compliance Schedule Universe:	No
Financial Assurance Required:	Not reported
Handler Date of Last Change:	20070313
Recognized Trader-Importer:	No
Recognized Trader-Exporter:	No
Importer of Spent Lead Acid Batteries:	No
Exporter of Spent Lead Acid Batteries:	No
Recycler Activity Without Storage:	Not reported
Manifest Broker:	Not reported
Sub-Part P Indicator:	No

Hazardous Waste Summary:

Waste Code:	D001
Waste Description:	IGNITABLE WASTE
Waste Code:	F003
Waste Description:	THE FOLLOWING SPENT NONHALOGENATED SOLVENTS: XYLENE, ACETONE, ETHYL ACETATE, ETHYL BENZENE, ETHYL ETHER, METHYL ISOBUTYL KETONE, N-BUTYL ALCOHOL, CYCLOHEXANONE, AND METHANOL; ALL SPENT SOLVENT MIXTURES/BLENDS CONTAINING, BEFORE USE, ONLY THE ABOVE SPENT NONHALOGENATED SOLVENTS; AND ALL SPENT SOLVENT MIXTURES/BLENDS CONTAINING, BEFORE USE, ONE OR MORE OF THE ABOVE NONHALOGENATED SOLVENTS, AND A TOTAL OF TEN PERCENT OR MORE (BY VOLUME) OF ONE OR MORE OF THOSE SOLVENTS LISTED IN F001, F002, F004, AND F005; AND STILL BOTTOMS FROM THE RECOVERY OF THESE SPENT SOLVENTS AND SPENT SOLVENT MIXTURES.
Waste Code:	F005
Waste Description:	THE FOLLOWING SPENT NONHALOGENATED SOLVENTS: TOLUENE, METHYL ETHYL KETONE, CARBON DISULFIDE, ISOBUTANOL, PYRIDINE, BENZENE, 2-ETHOXYETHANOL, AND 2-NITROPROPANE; ALL SPENT SOLVENT MIXTURES/BLENDS CONTAINING, BEFORE USE, A TOTAL OF TEN PERCENT OR MORE (BY VOLUME) OF ONE OR MORE OF THE ABOVE NONHALOGENATED SOLVENTS OR THOSE SOLVENTS LISTED IN F001, F002, OR F004; AND STILL BOTTOMS FROM THE RECOVERY OF THESE SPENT SOLVENTS AND SPENT SOLVENT MIXTURES.

SME INDUSTRIES (SCOTT INC) (Continued) **1000706560**

Handler - Owner Operator:
Owner/Operator Indicator: Owner
Owner/Operator Name: JERRY MOYES
Legal Status: Private
Date Became Current: Not reported
Date Ended Current: Not reported
Owner/Operator Address: 5601 WEST MOHAVE
Owner/Operator City,State,Zip: PHEONIX, AZ 85043
Owner/Operator Telephone: Not reported
Owner/Operator Telephone Ext: Not reported
Owner/Operator Fax: Not reported
Owner/Operator Email: Not reported

Owner/Operator Indicator: Owner
Owner/Operator Name: JERRY MOYES
Legal Status: Private
Date Became Current: Not reported
Date Ended Current: Not reported
Owner/Operator Address: 5601 WEST MOHAVE
Owner/Operator City,State,Zip: PHEONIX, AZ 85043
Owner/Operator Telephone: Not reported
Owner/Operator Telephone Ext: Not reported
Owner/Operator Fax: Not reported
Owner/Operator Email: Not reported

Historic Generators:
Receive Date: 20070222
Handler Name: SME INDUSTRIES (SCOTT INC)
Federal Waste Generator Description: Not a generator, verified
State District Owner: Not reported
Large Quantity Handler of Universal Waste: No
Recognized Trader Importer: No
Recognized Trader Exporter: No
Spent Lead Acid Battery Importer: No
Spent Lead Acid Battery Exporter: No
Current Record: Yes
Non Storage Recycler Activity: Not reported
Electronic Manifest Broker: Not reported

Receive Date: 19930326
Handler Name: SME INDUSTRIES (SCOTT INC)
Federal Waste Generator Description: Not a generator, verified
State District Owner: Not reported
Large Quantity Handler of Universal Waste: No
Recognized Trader Importer: No
Recognized Trader Exporter: No
Spent Lead Acid Battery Importer: No
Spent Lead Acid Battery Exporter: No
Current Record: No
Non Storage Recycler Activity: Not reported
Electronic Manifest Broker: Not reported

List of NAICS Codes and Descriptions:
NAICS Code: 332313
NAICS Description: PLATE WORK MANUFACTURING

SME INDUSTRIES (SCOTT INC) (Continued) **1000706560**

Facility Has Received Notices of Violation:

Found Violation:	Yes
Agency Which Determined Violation:	State
Violation Short Description:	Generators - General
Date Violation was Determined:	19850104
Actual Return to Compliance Date:	19860210
Return to Compliance Qualifier:	Observed
Violation Responsible Agency:	State
Scheduled Compliance Date:	Not reported
Enforcement Identifier:	Not reported
Date of Enforcement Action:	Not reported
Enforcement Responsible Agency:	Not reported
Enforcement Docket Number:	Not reported
Enforcement Attorney:	Not reported
Corrective Action Component:	Not reported
Appeal Initiated Date:	Not reported
Appeal Resolution Date:	Not reported
Disposition Status Date:	Not reported
Disposition Status:	Not reported
Disposition Status Description:	Not reported
Consent/Final Order Sequence Number:	Not reported
Consent/Final Order Respondent Name:	Not reported
Consent/Final Order Lead Agency:	Not reported
Enforcement Type:	Not reported
Enforcement Responsible Person:	Not reported
Enforcement Responsible Sub-Organization:	Not reported
SEP Sequence Number:	Not reported
SEP Expenditure Amount:	Not reported
SEP Scheduled Completion Date:	Not reported
SEP Actual Date:	Not reported
SEP Defaulted Date:	Not reported
SEP Type:	Not reported
SEP Type Description:	Not reported
Proposed Amount:	Not reported
Final Monetary Amount:	Not reported
Paid Amount:	Not reported
Final Count:	Not reported
Final Amount:	Not reported

Found Violation:	No
Agency Which Determined Violation:	Not reported
Violation Short Description:	Not reported
Date Violation was Determined:	Not reported
Actual Return to Compliance Date:	Not reported
Return to Compliance Qualifier:	Not reported
Violation Responsible Agency:	Not reported
Scheduled Compliance Date:	Not reported
Enforcement Identifier:	Not reported
Date of Enforcement Action:	Not reported
Enforcement Responsible Agency:	Not reported
Enforcement Docket Number:	Not reported
Enforcement Attorney:	Not reported
Corrective Action Component:	Not reported
Appeal Initiated Date:	Not reported
Appeal Resolution Date:	Not reported
Disposition Status Date:	Not reported
Disposition Status:	Not reported

SME INDUSTRIES (SCOTT INC) (Continued) **1000706560**

Disposition Status Description:	Not reported
Consent/Final Order Sequence Number:	Not reported
Consent/Final Order Respondent Name:	Not reported
Consent/Final Order Lead Agency:	Not reported
Enforcement Type:	Not reported
Enforcement Responsible Person:	Not reported
Enforcement Responsible Sub-Organization:	Not reported
SEP Sequence Number:	Not reported
SEP Expenditure Amount:	Not reported
SEP Scheduled Completion Date:	Not reported
SEP Actual Date:	Not reported
SEP Defaulted Date:	Not reported
SEP Type:	Not reported
SEP Type Description:	Not reported
Proposed Amount:	Not reported
Final Monetary Amount:	Not reported
Paid Amount:	Not reported
Final Count:	Not reported
Final Amount:	Not reported

Found Violation:	No
Agency Which Determined Violation:	Not reported
Violation Short Description:	Not reported
Date Violation was Determined:	Not reported
Actual Return to Compliance Date:	Not reported
Return to Compliance Qualifier:	Not reported
Violation Responsible Agency:	Not reported
Scheduled Compliance Date:	Not reported
Enforcement Identifier:	Not reported
Date of Enforcement Action:	Not reported
Enforcement Responsible Agency:	Not reported
Enforcement Docket Number:	Not reported
Enforcement Attorney:	Not reported
Corrective Action Component:	Not reported
Appeal Initiated Date:	Not reported
Appeal Resolution Date:	Not reported
Disposition Status Date:	Not reported
Disposition Status:	Not reported
Disposition Status Description:	Not reported
Consent/Final Order Sequence Number:	Not reported
Consent/Final Order Respondent Name:	Not reported
Consent/Final Order Lead Agency:	Not reported
Enforcement Type:	Not reported
Enforcement Responsible Person:	Not reported
Enforcement Responsible Sub-Organization:	Not reported
SEP Sequence Number:	Not reported
SEP Expenditure Amount:	Not reported
SEP Scheduled Completion Date:	Not reported
SEP Actual Date:	Not reported
SEP Defaulted Date:	Not reported
SEP Type:	Not reported
SEP Type Description:	Not reported
Proposed Amount:	Not reported
Final Monetary Amount:	Not reported
Paid Amount:	Not reported
Final Count:	Not reported
Final Amount:	Not reported

SME INDUSTRIES (SCOTT INC) (Continued) **1000706560**

Found Violation:	Yes
Agency Which Determined Violation:	State
Violation Short Description:	Generators - General
Date Violation was Determined:	19870922
Actual Return to Compliance Date:	19880224
Return to Compliance Qualifier:	Observed
Violation Responsible Agency:	State
Scheduled Compliance Date:	19871230
Enforcement Identifier:	005
Date of Enforcement Action:	19871127
Enforcement Responsible Agency:	State
Enforcement Docket Number:	Not reported
Enforcement Attorney:	Not reported
Corrective Action Component:	No
Appeal Initiated Date:	Not reported
Appeal Resolution Date:	Not reported
Disposition Status Date:	Not reported
Disposition Status:	Not reported
Disposition Status Description:	Not reported
Consent/Final Order Sequence Number:	Not reported
Consent/Final Order Respondent Name:	Not reported
Consent/Final Order Lead Agency:	Not reported
Enforcement Type:	WRITTEN INFORMAL
Enforcement Responsible Person:	Not reported
Enforcement Responsible Sub-Organization:	Not reported
SEP Sequence Number:	Not reported
SEP Expenditure Amount:	Not reported
SEP Scheduled Completion Date:	Not reported
SEP Actual Date:	Not reported
SEP Defaulted Date:	Not reported
SEP Type:	Not reported
SEP Type Description:	Not reported
Proposed Amount:	Not reported
Final Monetary Amount:	Not reported
Paid Amount:	Not reported
Final Count:	Not reported
Final Amount:	Not reported

Found Violation:	No
Agency Which Determined Violation:	Not reported
Violation Short Description:	Not reported
Date Violation was Determined:	Not reported
Actual Return to Compliance Date:	Not reported
Return to Compliance Qualifier:	Not reported
Violation Responsible Agency:	Not reported
Scheduled Compliance Date:	Not reported
Enforcement Identifier:	Not reported
Date of Enforcement Action:	Not reported
Enforcement Responsible Agency:	Not reported
Enforcement Docket Number:	Not reported
Enforcement Attorney:	Not reported
Corrective Action Component:	Not reported
Appeal Initiated Date:	Not reported
Appeal Resolution Date:	Not reported
Disposition Status Date:	Not reported
Disposition Status:	Not reported
Disposition Status Description:	Not reported

SME INDUSTRIES (SCOTT INC) (Continued) **1000706560**

Consent/Final Order Sequence Number: Not reported
Consent/Final Order Respondent Name: Not reported
Consent/Final Order Lead Agency: Not reported
Enforcement Type: Not reported
Enforcement Responsible Person: Not reported
Enforcement Responsible Sub-Organization: Not reported
SEP Sequence Number: Not reported
SEP Expenditure Amount: Not reported
SEP Scheduled Completion Date: Not reported
SEP Actual Date: Not reported
SEP Defaulted Date: Not reported
SEP Type: Not reported
SEP Type Description: Not reported
Proposed Amount: Not reported
Final Monetary Amount: Not reported
Paid Amount: Not reported
Final Count: Not reported
Final Amount: Not reported

Found Violation: Yes
Agency Which Determined Violation: State
Violation Short Description: Generators - General
Date Violation was Determined: 19850104
Actual Return to Compliance Date: 19860210
Return to Compliance Qualifier: Observed
Violation Responsible Agency: State
Scheduled Compliance Date: 19860426
Enforcement Identifier: 002
Date of Enforcement Action: 19860226
Enforcement Responsible Agency: State
Enforcement Docket Number: Not reported
Enforcement Attorney: Not reported
Corrective Action Component: No
Appeal Initiated Date: Not reported
Appeal Resolution Date: Not reported
Disposition Status Date: Not reported
Disposition Status: Not reported
Disposition Status Description: Not reported
Consent/Final Order Sequence Number: Not reported
Consent/Final Order Respondent Name: Not reported
Consent/Final Order Lead Agency: Not reported
Enforcement Type: FINAL 3008(A) COMPLIANCE ORDER
Enforcement Responsible Person: Not reported
Enforcement Responsible Sub-Organization: Not reported
SEP Sequence Number: Not reported
SEP Expenditure Amount: Not reported
SEP Scheduled Completion Date: Not reported
SEP Actual Date: Not reported
SEP Defaulted Date: Not reported
SEP Type: Not reported
SEP Type Description: Not reported
Proposed Amount: Not reported
Final Monetary Amount: Not reported
Paid Amount: Not reported
Final Count: Not reported
Final Amount: Not reported

SME INDUSTRIES (SCOTT INC) (Continued) **1000706560**

Found Violation:	Yes
Agency Which Determined Violation:	State
Violation Short Description:	Generators - General
Date Violation was Determined:	19860312
Actual Return to Compliance Date:	19860327
Return to Compliance Qualifier:	Observed
Violation Responsible Agency:	State
Scheduled Compliance Date:	19860407
Enforcement Identifier:	004
Date of Enforcement Action:	19860317
Enforcement Responsible Agency:	State
Enforcement Docket Number:	Not reported
Enforcement Attorney:	Not reported
Corrective Action Component:	No
Appeal Initiated Date:	Not reported
Appeal Resolution Date:	Not reported
Disposition Status Date:	Not reported
Disposition Status:	Not reported
Disposition Status Description:	Not reported
Consent/Final Order Sequence Number:	Not reported
Consent/Final Order Respondent Name:	Not reported
Consent/Final Order Lead Agency:	Not reported
Enforcement Type:	WRITTEN INFORMAL
Enforcement Responsible Person:	Not reported
Enforcement Responsible Sub-Organization:	Not reported
SEP Sequence Number:	Not reported
SEP Expenditure Amount:	Not reported
SEP Scheduled Completion Date:	Not reported
SEP Actual Date:	Not reported
SEP Defaulted Date:	Not reported
SEP Type:	Not reported
SEP Type Description:	Not reported
Proposed Amount:	Not reported
Final Monetary Amount:	Not reported
Paid Amount:	Not reported
Final Count:	Not reported
Final Amount:	Not reported

Found Violation:	No
Agency Which Determined Violation:	Not reported
Violation Short Description:	Not reported
Date Violation was Determined:	Not reported
Actual Return to Compliance Date:	Not reported
Return to Compliance Qualifier:	Not reported
Violation Responsible Agency:	Not reported
Scheduled Compliance Date:	Not reported
Enforcement Identifier:	Not reported
Date of Enforcement Action:	Not reported
Enforcement Responsible Agency:	Not reported
Enforcement Docket Number:	Not reported
Enforcement Attorney:	Not reported
Corrective Action Component:	Not reported
Appeal Initiated Date:	Not reported
Appeal Resolution Date:	Not reported
Disposition Status Date:	Not reported
Disposition Status:	Not reported
Disposition Status Description:	Not reported

SME INDUSTRIES (SCOTT INC) (Continued) **1000706560**

Consent/Final Order Sequence Number: Not reported
Consent/Final Order Respondent Name: Not reported
Consent/Final Order Lead Agency: Not reported
Enforcement Type: Not reported
Enforcement Responsible Person: Not reported
Enforcement Responsible Sub-Organization: Not reported
SEP Sequence Number: Not reported
SEP Expenditure Amount: Not reported
SEP Scheduled Completion Date: Not reported
SEP Actual Date: Not reported
SEP Defaulted Date: Not reported
SEP Type: Not reported
SEP Type Description: Not reported
Proposed Amount: Not reported
Final Monetary Amount: Not reported
Paid Amount: Not reported
Final Count: Not reported
Final Amount: Not reported

Found Violation: Yes
Agency Which Determined Violation: State
Violation Short Description: Generators - General
Date Violation was Determined: 19850104
Actual Return to Compliance Date: 19860210
Return to Compliance Qualifier: Observed
Violation Responsible Agency: State
Scheduled Compliance Date: 19860426
Enforcement Identifier: 003
Date of Enforcement Action: 19860226
Enforcement Responsible Agency: State
Enforcement Docket Number: Not reported
Enforcement Attorney: Not reported
Corrective Action Component: No
Appeal Initiated Date: Not reported
Appeal Resolution Date: Not reported
Disposition Status Date: Not reported
Disposition Status: Not reported
Disposition Status Description: Not reported
Consent/Final Order Sequence Number: Not reported
Consent/Final Order Respondent Name: Not reported
Consent/Final Order Lead Agency: Not reported
Enforcement Type: INITIAL 3008(A) COMPLIANCE
Enforcement Responsible Person: Not reported
Enforcement Responsible Sub-Organization: Not reported
SEP Sequence Number: Not reported
SEP Expenditure Amount: Not reported
SEP Scheduled Completion Date: Not reported
SEP Actual Date: Not reported
SEP Defaulted Date: Not reported
SEP Type: Not reported
SEP Type Description: Not reported
Proposed Amount: Not reported
Final Monetary Amount: Not reported
Paid Amount: Not reported
Final Count: Not reported
Final Amount: Not reported

SME INDUSTRIES (SCOTT INC) (Continued) **1000706560**

Found Violation:	No
Agency Which Determined Violation:	Not reported
Violation Short Description:	Not reported
Date Violation was Determined:	Not reported
Actual Return to Compliance Date:	Not reported
Return to Compliance Qualifier:	Not reported
Violation Responsible Agency:	Not reported
Scheduled Compliance Date:	Not reported
Enforcement Identifier:	Not reported
Date of Enforcement Action:	Not reported
Enforcement Responsible Agency:	Not reported
Enforcement Docket Number:	Not reported
Enforcement Attorney:	Not reported
Corrective Action Component:	Not reported
Appeal Initiated Date:	Not reported
Appeal Resolution Date:	Not reported
Disposition Status Date:	Not reported
Disposition Status:	Not reported
Disposition Status Description:	Not reported
Consent/Final Order Sequence Number:	Not reported
Consent/Final Order Respondent Name:	Not reported
Consent/Final Order Lead Agency:	Not reported
Enforcement Type:	Not reported
Enforcement Responsible Person:	Not reported
Enforcement Responsible Sub-Organization:	Not reported
SEP Sequence Number:	Not reported
SEP Expenditure Amount:	Not reported
SEP Scheduled Completion Date:	Not reported
SEP Actual Date:	Not reported
SEP Defaulted Date:	Not reported
SEP Type:	Not reported
SEP Type Description:	Not reported
Proposed Amount:	Not reported
Final Monetary Amount:	Not reported
Paid Amount:	Not reported
Final Count:	Not reported
Final Amount:	Not reported

Found Violation:	No
Agency Which Determined Violation:	Not reported
Violation Short Description:	Not reported
Date Violation was Determined:	Not reported
Actual Return to Compliance Date:	Not reported
Return to Compliance Qualifier:	Not reported
Violation Responsible Agency:	Not reported
Scheduled Compliance Date:	Not reported
Enforcement Identifier:	Not reported
Date of Enforcement Action:	Not reported
Enforcement Responsible Agency:	Not reported
Enforcement Docket Number:	Not reported
Enforcement Attorney:	Not reported
Corrective Action Component:	Not reported
Appeal Initiated Date:	Not reported
Appeal Resolution Date:	Not reported
Disposition Status Date:	Not reported
Disposition Status:	Not reported
Disposition Status Description:	Not reported

SME INDUSTRIES (SCOTT INC) (Continued) **1000706560**

Consent/Final Order Sequence Number: Not reported
Consent/Final Order Respondent Name: Not reported
Consent/Final Order Lead Agency: Not reported
Enforcement Type: Not reported
Enforcement Responsible Person: Not reported
Enforcement Responsible Sub-Organization: Not reported
SEP Sequence Number: Not reported
SEP Expenditure Amount: Not reported
SEP Scheduled Completion Date: Not reported
SEP Actual Date: Not reported
SEP Defaulted Date: Not reported
SEP Type: Not reported
SEP Type Description: Not reported
Proposed Amount: Not reported
Final Monetary Amount: Not reported
Paid Amount: Not reported
Final Count: Not reported
Final Amount: Not reported

Found Violation: Yes
Agency Which Determined Violation: State
Violation Short Description: Generators - General
Date Violation was Determined: 19850104
Actual Return to Compliance Date: 19860210
Return to Compliance Qualifier: Observed
Violation Responsible Agency: State
Scheduled Compliance Date: 19860426
Enforcement Identifier: 002
Date of Enforcement Action: 19860226
Enforcement Responsible Agency: State
Enforcement Docket Number: Not reported
Enforcement Attorney: Not reported
Corrective Action Component: No
Appeal Initiated Date: Not reported
Appeal Resolution Date: Not reported
Disposition Status Date: Not reported
Disposition Status: Not reported
Disposition Status Description: Not reported
Consent/Final Order Sequence Number: Not reported
Consent/Final Order Respondent Name: Not reported
Consent/Final Order Lead Agency: Not reported
Enforcement Type: FINAL 3008(A) COMPLIANCE ORDER
Enforcement Responsible Person: Not reported
Enforcement Responsible Sub-Organization: Not reported
SEP Sequence Number: Not reported
SEP Expenditure Amount: Not reported
SEP Scheduled Completion Date: Not reported
SEP Actual Date: Not reported
SEP Defaulted Date: Not reported
SEP Type: Not reported
SEP Type Description: Not reported
Proposed Amount: Not reported
Final Monetary Amount: Not reported
Paid Amount: Not reported
Final Count: Not reported
Final Amount: Not reported

SME INDUSTRIES (SCOTT INC) (Continued) **1000706560**

Evaluation Action Summary:

Evaluation Date:	19850104
Evaluation Responsible Agency:	State
Found Violation:	Yes
Evaluation Type Description:	NON-FINANCIAL RECORD REVIEW
Evaluation Responsible Person Identifier:	Not reported
Evaluation Responsible Sub-Organization:	Not reported
Actual Return to Compliance Date:	19860210
Scheduled Compliance Date:	Not reported
Date of Request:	Not reported
Date Response Received:	Not reported
Request Agency:	Not reported
Former Citation:	Not reported

Evaluation Date:	19851114
Evaluation Responsible Agency:	State
Found Violation:	No
Evaluation Type Description:	COMPLIANCE EVALUATION INSPECTION ON-SITE
Evaluation Responsible Person Identifier:	Not reported
Evaluation Responsible Sub-Organization:	Not reported
Actual Return to Compliance Date:	Not reported
Scheduled Compliance Date:	Not reported
Date of Request:	Not reported
Date Response Received:	Not reported
Request Agency:	Not reported
Former Citation:	Not reported

Evaluation Date:	19860210
Evaluation Responsible Agency:	State
Found Violation:	No
Evaluation Type Description:	COMPLIANCE EVALUATION INSPECTION ON-SITE
Evaluation Responsible Person Identifier:	XXX
Evaluation Responsible Sub-Organization:	Not reported
Actual Return to Compliance Date:	Not reported
Scheduled Compliance Date:	Not reported
Date of Request:	Not reported
Date Response Received:	Not reported
Request Agency:	Not reported
Former Citation:	Not reported

Evaluation Date:	19870922
Evaluation Responsible Agency:	State
Found Violation:	Yes
Evaluation Type Description:	COMPLIANCE EVALUATION INSPECTION ON-SITE
Evaluation Responsible Person Identifier:	DGV
Evaluation Responsible Sub-Organization:	Not reported
Actual Return to Compliance Date:	19880224
Scheduled Compliance Date:	19871230
Date of Request:	Not reported
Date Response Received:	Not reported
Request Agency:	Not reported
Former Citation:	Not reported

Evaluation Date:	19850917
Evaluation Responsible Agency:	EPA-Initiated Oversight/Observation/Training Actions
Found Violation:	No
Evaluation Type Description:	FINANCIAL RECORD REVIEW

SME INDUSTRIES (SCOTT INC) (Continued) **1000706560**

Evaluation Responsible Person Identifier:	Not reported
Evaluation Responsible Sub-Organization:	Not reported
Actual Return to Compliance Date:	Not reported
Scheduled Compliance Date:	Not reported
Date of Request:	Not reported
Date Response Received:	Not reported
Request Agency:	Not reported
Former Citation:	Not reported

Evaluation Date:	19850104
Evaluation Responsible Agency:	State
Found Violation:	Yes
Evaluation Type Description:	NON-FINANCIAL RECORD REVIEW
Evaluation Responsible Person Identifier:	Not reported
Evaluation Responsible Sub-Organization:	Not reported
Actual Return to Compliance Date:	19860210
Scheduled Compliance Date:	19860426
Date of Request:	Not reported
Date Response Received:	Not reported
Request Agency:	Not reported
Former Citation:	Not reported

Evaluation Date:	19860312
Evaluation Responsible Agency:	State
Found Violation:	Yes
Evaluation Type Description:	FOCUSED COMPLIANCE INSPECTION
Evaluation Responsible Person Identifier:	XXX
Evaluation Responsible Sub-Organization:	Not reported
Actual Return to Compliance Date:	19860327
Scheduled Compliance Date:	19860407
Date of Request:	Not reported
Date Response Received:	Not reported
Request Agency:	Not reported
Former Citation:	Not reported

Evaluation Date:	19850116
Evaluation Responsible Agency:	State
Found Violation:	No
Evaluation Type Description:	COMPLIANCE SCHEDULE EVALUATION
Evaluation Responsible Person Identifier:	Not reported
Evaluation Responsible Sub-Organization:	Not reported
Actual Return to Compliance Date:	Not reported
Scheduled Compliance Date:	Not reported
Date of Request:	Not reported
Date Response Received:	Not reported
Request Agency:	Not reported
Former Citation:	Not reported

Evaluation Date:	19850104
Evaluation Responsible Agency:	State
Found Violation:	Yes
Evaluation Type Description:	NON-FINANCIAL RECORD REVIEW
Evaluation Responsible Person Identifier:	Not reported
Evaluation Responsible Sub-Organization:	Not reported
Actual Return to Compliance Date:	19860210
Scheduled Compliance Date:	19860426
Date of Request:	Not reported

SME INDUSTRIES (SCOTT INC) (Continued) **1000706560**

Date Response Received:	Not reported
Request Agency:	Not reported
Former Citation:	Not reported
Evaluation Date:	19841114
Evaluation Responsible Agency:	EPA-Initiated Oversight/Observation/Training Actions
Found Violation:	No
Evaluation Type Description:	COMPLIANCE EVALUATION INSPECTION ON-SITE
Evaluation Responsible Person Identifier:	Not reported
Evaluation Responsible Sub-Organization:	Not reported
Actual Return to Compliance Date:	Not reported
Scheduled Compliance Date:	Not reported
Date of Request:	Not reported
Date Response Received:	Not reported
Request Agency:	Not reported
Former Citation:	Not reported
Evaluation Date:	19860409
Evaluation Responsible Agency:	State
Found Violation:	No
Evaluation Type Description:	FINANCIAL RECORD REVIEW
Evaluation Responsible Person Identifier:	UTKMN
Evaluation Responsible Sub-Organization:	Not reported
Actual Return to Compliance Date:	Not reported
Scheduled Compliance Date:	Not reported
Date of Request:	Not reported
Date Response Received:	Not reported
Request Agency:	Not reported
Former Citation:	Not reported
Evaluation Date:	19850104
Evaluation Responsible Agency:	State
Found Violation:	Yes
Evaluation Type Description:	NON-FINANCIAL RECORD REVIEW
Evaluation Responsible Person Identifier:	Not reported
Evaluation Responsible Sub-Organization:	Not reported
Actual Return to Compliance Date:	19860210
Scheduled Compliance Date:	19860426
Date of Request:	Not reported
Date Response Received:	Not reported
Request Agency:	Not reported
Former Citation:	Not reported

R69
SW
1/4-1/2
0.383 mi.
2023 ft.

SOUTHERN PORTION OF FORMER CHICAGO BRIDGE AND IRON
550 WEST 1700 SOUTH
SALT LAKE CITY, UT

Site 2 of 2 in cluster R

UT VCP **S105429895**
N/A

Relative:
Lower

Actual:
4228 ft.

VCP:

Name:	SOUTHERN PORTION OF FORMER CHICAGO BRIDGE AND IRON SITE
Address:	550 WEST 1700 SOUTH
City,State,Zip:	SALT LAKE CITY, UT
VCP Number:	VCP-C014
Site Acreage:	17.00
Project Manager:	KRISTEN (LEIGH) ANDERSON
Status:	COC/SMP
Date Of Application:	01/27/1999
Date Of Agreement:	06/08/1999
Date Of Completion:	9/27/2001
Date Of Termination:	Not reported
EPA Cerclis Archive Date:	01/22/2002

70
ESE
1/4-1/2
0.384 mi.
2029 ft.

ONE HOUR MARTINIZING
1689 S. WEST TEMPLE
SALT LAKE CITY, UT 84115

UT LUST **U003298141**
UT UST **N/A**

Relative:
Higher

Actual:
4244 ft.

LUST:

Name:	ONE HOUR MARTINIZING
Address:	1689 S. WEST TEMPLE
City,State,Zip:	SALT LAKE CITY, UT 84115
Facility ID:	4002192
Release Id:	KKW
Closed Date:	**08/04/1998**
Notification Date:	03/31/1998
Owner Name:	WALLACE J ANDERSEN FAMILY TRUST
Owner Address:	1689 S WEST TEMPLE
Owner City:	SALT LAKE CITY
Owner State:	UT
Owner Zip:	84115
Owner City,St,Zip:	SALT LAKE CITY, UT 84115
Project Manager:	Hillary Mason

UST:

Facility ID:	6574
Tank ID:	1
Above Tank:	No
Alternate Tank ID:	1
Federal Regulated:	Yes
Owner Name:	WALLACE J ANDERSEN FAMILY TRUST
Owner Address:	1689 S WEST TEMPLE
Owner City,State,Zip:	SALT LAKE CITY, UT 84115
REG AST:	No
Tank Emergency:	No
Tank Status:	Permanently Out of Use
Tank Capacity:	6000
Substance Detected:	Gasoline
Substance Tested:	Not reported
Tank Material:	Asphalt Coated or Bare Steel
Tank Mod:	None

ONE HOUR MARTINIZING (Continued) **U003298141**

Pipe Material:	Bare Steel
Pipe Mod:	None
Install Date:	1910-01-01 00:00:00
Closed Date:	1965-01-01 00:00:00
Closure Status:	Tank closed in place
Complaint:	No
PST Fund:	No
Other Type:	Not reported

Facility:

Name:	ONE HOUR MARTINIZING
Address:	1689 S. WEST TEMPLE
City,State,Zip:	SALT LAKE CITY, UT 84115
Facility ID:	6574
Northing:	4509594
Easting:	424545

Facility ID:	6574
Tank ID:	2
Above Tank:	No
Alternate Tank ID:	2
Federal Regulated:	Yes
Owner Name:	WALLACE J ANDERSEN FAMILY TRUST
Owner Address:	1689 S WEST TEMPLE
Owner City,State,Zip:	SALT LAKE CITY, UT 84115
REG AST:	No
Tank Emergency:	No
Tank Status:	Permanently Out of Use
Tank Capacity:	4000
Substance Detected:	Gasoline
Substance Tested:	Not reported
Tank Material:	Asphalt Coated or Bare Steel
Tank Mod:	None
Pipe Material:	Bare Steel
Pipe Mod:	None
Install Date:	1910-01-01 00:00:00
Closed Date:	1965-01-01 00:00:00
Closure Status:	Tank closed in place
Complaint:	No
PST Fund:	No
Other Type:	Not reported

Facility:

Name:	ONE HOUR MARTINIZING
Address:	1689 S. WEST TEMPLE
City,State,Zip:	SALT LAKE CITY, UT 84115
Facility ID:	6574
Northing:	4509594
Easting:	424545

Facility ID:	6574
Tank ID:	3
Above Tank:	No
Alternate Tank ID:	3
Federal Regulated:	Yes
Owner Name:	WALLACE J ANDERSEN FAMILY TRUST

ONE HOUR MARTINIZING (Continued) **U003298141**

Owner Address:	1689 S WEST TEMPLE
Owner City,State,Zip:	SALT LAKE CITY, UT 84115
REG AST:	No
Tank Emergency:	No
Tank Status:	Permanently Out of Use
Tank Capacity:	550
Substance Detected:	Used Oil
Substance Tested:	Not reported
Tank Material:	Asphalt Coated or Bare Steel
Tank Mod:	None
Pipe Material:	Bare Steel
Pipe Mod:	None
Install Date:	1910-01-01 00:00:00
Closed Date:	1965-01-01 00:00:00
Closure Status:	Tank closed in place
Complaint:	No
PST Fund:	No
Other Type:	Not reported

Facility:

Name:	ONE HOUR MARTINIZING
Address:	1689 S. WEST TEMPLE
City,State,Zip:	SALT LAKE CITY, UT 84115
Facility ID:	6574
Northing:	4509594
Easting:	424545

P71 **COSTCO WHOLESALE #113** **UT LUST** **U003653238**
South **1818 S 300 W** **UT UST** **N/A**
1/4-1/2 **SALT LAKE CITY, UT 84115** **UT AST**
0.389 mi. **UT Financial Assurance**
2052 ft. **Site 3 of 3 in cluster P**

Relative:
Higher

Actual:
4235 ft.

LUST:

Name:	COSTCO WHOLESALE #113
Address:	1818 S 300 W
City,State,Zip:	SALT LAKE CITY, UT 84115
Facility ID:	4002226
Release Id:	NPU
Closed Date:	**11/29/2017**
Notification Date:	11/14/2017
Owner Name:	C/O Barghausen Consulting Engineers, Inc.
Owner Address:	18215 72nd Avenue South
Owner City:	KENT
Owner State:	WA
Owner Zip:	98032
Owner City,St,Zip:	KENT, WA 98032
Project Manager:	UST

UST:

Facility ID:	6722
Tank ID:	1
Above Tank:	No
Alternate Tank ID:	1
Federal Regulated:	Yes
Owner Name:	C/O Barghausen Consulting Engineers, Inc.
Owner Address:	18215 72nd Avenue South

COSTCO WHOLESALE #113 (Continued) **U003653238**

Owner City,State,Zip:	KENT, WA 98032
REG AST:	No
Tank Emergency:	No
Tank Status:	Currently In Use
Tank Capacity:	20000
Substance Detected:	Gasoline
Substance Tested:	Regular
Tank Material:	Fiberglass Reinforced Plastic
Tank Mod:	Double-Walled
Pipe Material:	Flexible Plastic
Pipe Mod:	Double-Walled
Install Date:	1999-07-15 00:00:00
Closed Date:	Not reported
Closure Status:	Not reported
Complaint:	Yes
PST Fund:	No
Other Type:	Insurance

Facility:

Name:	COSTCO WHOLESALE #113
Address:	1818 S 300 W
City,State,Zip:	SALT LAKE CITY, UT 84115
Facility ID:	6722
Northing:	4509252
Easting:	423753

Facility ID:	6722
Tank ID:	2
Above Tank:	No
Alternate Tank ID:	2
Federal Regulated:	Yes
Owner Name:	C/O Barghausen Consulting Engineers, Inc.
Owner Address:	18215 72nd Avenue South
Owner City,State,Zip:	KENT, WA 98032
REG AST:	No
Tank Emergency:	No
Tank Status:	Currently In Use
Tank Capacity:	20000
Substance Detected:	Gasoline
Substance Tested:	Regular
Tank Material:	Fiberglass Reinforced Plastic
Tank Mod:	Double-Walled
Pipe Material:	Flexible Plastic
Pipe Mod:	Double-Walled
Install Date:	1999-07-15 00:00:00
Closed Date:	Not reported
Closure Status:	Not reported
Complaint:	Yes
PST Fund:	No
Other Type:	Insurance

Facility:

Name:	COSTCO WHOLESALE #113
Address:	1818 S 300 W
City,State,Zip:	SALT LAKE CITY, UT 84115
Facility ID:	6722
Northing:	4509252

COSTCO WHOLESALE #113 (Continued) **U003653238**

Easting: 423753

Facility ID: 6722
Tank ID: 3
Above Tank: No
Alternate Tank ID: 3
Federal Regulated: Yes
Owner Name: C/O Barghausen Consulting Engineers, Inc.
Owner Address: 18215 72nd Avenue South
Owner City,State,Zip: KENT, WA 98032
REG AST: No
Tank Emergency: No
Tank Status: Currently In Use
Tank Capacity: 20000
Substance Detected: Gasoline
Substance Tested: Regular
Tank Material: Fiberglass Reinforced Plastic
Tank Mod: Double-Walled
Pipe Material: Flexible Plastic
Pipe Mod: Double-Walled
Install Date: 1999-07-15 00:00:00
Closed Date: Not reported
Closure Status: Not reported
Complaint: Yes
PST Fund: No
Other Type: Insurance

Facility:
Name: COSTCO WHOLESALE #113
Address: 1818 S 300 W
City,State,Zip: SALT LAKE CITY, UT 84115
Facility ID: 6722
Northing: 4509252
Easting: 423753

Facility ID: 6722
Tank ID: 6
Above Tank: No
Alternate Tank ID: Not reported
Federal Regulated: Yes
Owner Name: C/O Barghausen Consulting Engineers, Inc.
Owner Address: 18215 72nd Avenue South
Owner City,State,Zip: KENT, WA 98032
REG AST: No
Tank Emergency: No
Tank Status: Currently In Use
Tank Capacity: 20000
Substance Detected: Diesel
Substance Tested: Diesel #2 (U.L.S.)
Tank Material: Fiberglass Reinforced Plastic
Tank Mod: Double-Walled
Pipe Material: Fiberglass Reinforced Plastic
Pipe Mod: Double-Walled
Install Date: 2017-11-02 00:00:00
Closed Date: Not reported
Closure Status: Not reported

COSTCO WHOLESALE #113 (Continued) **U003653238**

Complaint:	Yes
PST Fund:	No
Other Type:	Insurance

Facility:

Name:	COSTCO WHOLESALE #113
Address:	1818 S 300 W
City,State,Zip:	SALT LAKE CITY, UT 84115
Facility ID:	6722
Northing:	4509252
Easting:	423753

Facility ID:	6722
Tank ID:	7
Above Tank:	No
Alternate Tank ID:	Not reported
Federal Regulated:	Yes
Owner Name:	C/O Barghausen Consulting Engineers, Inc.
Owner Address:	18215 72nd Avenue South
Owner City,State,Zip:	KENT, WA 98032
REG AST:	No
Tank Emergency:	No
Tank Status:	Currently In Use
Tank Capacity:	1500
Substance Detected:	Fuel Additive
Substance Tested:	Not reported
Tank Material:	Fiberglass Reinforced Plastic
Tank Mod:	Double-Walled
Pipe Material:	Flexible Plastic
Pipe Mod:	Double-Walled
Install Date:	2017-11-02 00:00:00
Closed Date:	Not reported
Closure Status:	Not reported
Complaint:	Yes
PST Fund:	No
Other Type:	Insurance

Facility:

Name:	COSTCO WHOLESALE #113
Address:	1818 S 300 W
City,State,Zip:	SALT LAKE CITY, UT 84115
Facility ID:	6722
Northing:	4509252
Easting:	423753

Facility ID:	6722
Tank ID:	8
Above Tank:	No
Alternate Tank ID:	Not reported
Federal Regulated:	Yes
Owner Name:	C/O Barghausen Consulting Engineers, Inc.
Owner Address:	18215 72nd Avenue South
Owner City,State,Zip:	KENT, WA 98032
REG AST:	No
Tank Emergency:	No
Tank Status:	Currently In Use

COSTCO WHOLESALE #113 (Continued) **U003653238**

Tank Capacity:	2000
Substance Detected:	Fuel Additive
Substance Tested:	Not reported
Tank Material:	Fiberglass Reinforced Plastic
Tank Mod:	Double-Walled
Pipe Material:	Fiberglass Reinforced Plastic
Pipe Mod:	Double-Walled
Install Date:	2017-11-02 00:00:00
Closed Date:	Not reported
Closure Status:	Not reported
Complaint:	Yes
PST Fund:	No
Other Type:	Insurance

Facility:

Name:	COSTCO WHOLESALE #113
Address:	1818 S 300 W
City,State,Zip:	SALT LAKE CITY, UT 84115
Facility ID:	6722
Northing:	4509252
Easting:	423753

Facility ID:	6722
Tank ID:	5
Above Tank:	No
Alternate Tank ID:	Not reported
Federal Regulated:	Yes
Owner Name:	C/O Barghausen Consulting Engineers, Inc.
Owner Address:	18215 72nd Avenue South
Owner City,State,Zip:	KENT, WA 98032
REG AST:	No
Tank Emergency:	No
Tank Status:	Currently In Use
Tank Capacity:	20000
Substance Detected:	Gasoline
Substance Tested:	Premium
Tank Material:	Fiberglass Reinforced Plastic
Tank Mod:	Double-Walled
Pipe Material:	Flexible Plastic
Pipe Mod:	Double-Walled
Install Date:	2017-11-02 00:00:00
Closed Date:	Not reported
Closure Status:	Not reported
Complaint:	Yes
PST Fund:	No
Other Type:	Insurance

Facility:

Name:	COSTCO WHOLESALE #113
Address:	1818 S 300 W
City,State,Zip:	SALT LAKE CITY, UT 84115
Facility ID:	6722
Northing:	4509252
Easting:	423753

COSTCO WHOLESALE #113 (Continued) **U003653238**

AST:

Name:	COSTCO WHOLESALE #113
Address:	1818 S 300 W
City:	SALT LAKE CITY
Facility Id:	4002226
Owner Name:	C/O Barghausen Consulting Engineers, Inc.
Tank Id:	4
Tank Status:	Permanently Out of Use
Tank Capacity:	1200
Substance Stored:	Fuel Additive

Financial Assurance 2:

Name:	COSTCO WHOLESALE #113
Address:	1818 S 300 W
City,State,Zip:	SALT LAKE CITY, UT 84115
Facility ID:	4002226
Facility Zip Extention:	Not reported
Federal Regulated Tank:	True
Mechanism:	Insurance

Q72 **PETROLEUM EQUIPMENT CO.** **UT LUST U003149772**
North **1174 S 300 W** **UT UST N/A**
1/4-1/2 **SALT LAKE CITY, UT 84101**
0.423 mi.
2235 ft. **Site 3 of 3 in cluster Q**

Relative:
Higher

Actual:
4232 ft.

LUST:

Name:	PETROLEUM EQUIPMENT CO.
Address:	1174 S 300 W
City,State,Zip:	SALT LAKE CITY, UT 84101
Facility ID:	4000696
Release Id:	LCH
Closed Date:	**12/03/2003**
Notification Date:	12/02/1999
Owner Name:	PETROLEUM EQUIPMENT CO
Owner Address:	1174 S 300 W
Owner City:	SALT LAKE CITY
Owner State:	UT
Owner Zip:	84101
Owner City,St,Zip:	SALT LAKE CITY, UT 84101
Project Manager:	Hong-Lei Tao

UST:

Facility ID:	3524
Tank ID:	1
Above Tank:	No
Alternate Tank ID:	1
Federal Regulated:	Yes
Owner Name:	PETROLEUM EQUIPMENT CO
Owner Address:	1174 S 300 W
Owner City,State,Zip:	SALT LAKE CITY, UT 84101
REG AST:	No
Tank Emergency:	No
Tank Status:	Permanently Out of Use
Tank Capacity:	550

PETROLEUM EQUIPMENT CO. (Continued) **U003149772**

Substance Detected:	Other
Substance Tested:	Not reported
Tank Material:	Asphalt Coated or Bare Steel
Tank Mod:	None
Pipe Material:	Galvanized Steel
Pipe Mod:	None
Install Date:	1967-10-01 00:00:00
Closed Date:	1999-12-02 00:00:00
Closure Status:	Tank removed from ground
Complaint:	Yes
PST Fund:	Yes
Other Type:	Not reported

Facility:

Name:	PETROLEUM EQUIPMENT CO.
Address:	1174 S 300 W
City,State,Zip:	SALT LAKE CITY, UT 84101
Facility ID:	3524
Northing:	4510640.94
Easting:	423996.08

S73 **FRANK EDWARDS CO** **UT LUST U003149930**
NW **520 W 1300 S** **UT UST N/A**
1/4-1/2 **SALT LAKE CITY, UT 84104**
0.430 mi.
2272 ft. **Site 1 of 2 in cluster S**

Relative:
Lower

Actual:
4228 ft.

LUST:

Name:	FRANK EDWARDS CO
Address:	520 W 1300 S
City,State,Zip:	SALT LAKE CITY, UT 84104
Facility ID:	4001911
Release Id:	HYJ
Closed Date:	**08/03/2001**
Notification Date:	09/16/1993
Owner Name:	FRANK EDWARDS CO
Owner Address:	520 W 1300 S
Owner City:	SALT LAKE CITY
Owner State:	UT
Owner Zip:	84104
Owner City,St,Zip:	SALT LAKE CITY, UT 84104
Project Manager:	Morgan Atkinson

UST:

Facility ID:	4636
Tank ID:	1
Above Tank:	No
Alternate Tank ID:	1
Federal Regulated:	Yes
Owner Name:	FRANK EDWARDS CO
Owner Address:	520 W 1300 S
Owner City,State,Zip:	SALT LAKE CITY, UT 84104
REG AST:	No
Tank Emergency:	No
Tank Status:	Permanently Out of Use
Tank Capacity:	Not reported
Substance Detected:	Gasoline

FRANK EDWARDS CO (Continued) **U003149930**

Substance Tested:	Not reported
Tank Material:	Asphalt Coated or Bare Steel
Tank Mod:	None
Pipe Material:	Not Listed
Pipe Mod:	None
Install Date:	1971-01-01 00:00:00
Closed Date:	1985-01-01 00:00:00
Closure Status:	Tank Removed from Ground
Complaint:	No
PST Fund:	No
Other Type:	Not reported

Facility:

Name:	FRANK EDWARDS CO
Address:	520 W 1300 S
City,State,Zip:	SALT LAKE CITY, UT 84104
Facility ID:	4636
Northing:	4510497.99
Easting:	423463.8

Facility ID:	4636
Tank ID:	2
Above Tank:	No
Alternate Tank ID:	2
Federal Regulated:	Yes
Owner Name:	FRANK EDWARDS CO
Owner Address:	520 W 1300 S
Owner City,State,Zip:	SALT LAKE CITY, UT 84104
REG AST:	No
Tank Emergency:	No
Tank Status:	Permanently Out of Use
Tank Capacity:	Not reported
Substance Detected:	Gasoline
Substance Tested:	Not reported
Tank Material:	Asphalt Coated or Bare Steel
Tank Mod:	None
Pipe Material:	Not Listed
Pipe Mod:	None
Install Date:	1971-01-01 00:00:00
Closed Date:	1985-01-01 00:00:00
Closure Status:	Tank Removed from Ground
Complaint:	No
PST Fund:	No
Other Type:	Not reported

Facility:

Name:	FRANK EDWARDS CO
Address:	520 W 1300 S
City,State,Zip:	SALT LAKE CITY, UT 84104
Facility ID:	4636
Northing:	4510497.99
Easting:	423463.8

Facility ID:	4636
Tank ID:	3
Above Tank:	No

FRANK EDWARDS CO (Continued) **U003149930**

Alternate Tank ID:	3
Federal Regulated:	Yes
Owner Name:	FRANK EDWARDS CO
Owner Address:	520 W 1300 S
Owner City,State,Zip:	SALT LAKE CITY, UT 84104
REG AST:	No
Tank Emergency:	No
Tank Status:	Permanently Out of Use
Tank Capacity:	500
Substance Detected:	Used Oil
Substance Tested:	Not reported
Tank Material:	Asphalt Coated or Bare Steel
Tank Mod:	None
Pipe Material:	Not Listed
Pipe Mod:	None
Install Date:	1971-01-01 00:00:00
Closed Date:	1985-01-01 00:00:00
Closure Status:	Tank Removed from Ground
Complaint:	No
PST Fund:	No
Other Type:	Not reported

Facility:

Name:	FRANK EDWARDS CO
Address:	520 W 1300 S
City,State,Zip:	SALT LAKE CITY, UT 84104
Facility ID:	4636
Northing:	4510497.99
Easting:	423463.8

S74 **UTA PROPERTY** **UT LUST U003167771**
NW **515 W 1300 S** **UT UST N/A**
1/4-1/2 **SALT LAKE CITY, UT 84115**
0.436 mi.
2300 ft. **Site 2 of 2 in cluster S**

Relative:
Lower

Actual:
4229 ft.

LUST:

Name:	UTA PROPERTY
Address:	515 W 1300 S
City,State,Zip:	SALT LAKE CITY, UT 84115
Facility ID:	4002047
Release Id:	JCM
Closed Date:	**01/11/2000**
Notification Date:	09/07/1995
Owner Name:	UTAH TRANSIT AUTHORITY
Owner Address:	200 S 669 W
Owner City:	SALT LAKE CITY
Owner State:	UT
Owner Zip:	84101
Owner City,St,Zip:	SALT LAKE CITY, UT 84101
Project Manager:	Mark Crim

UST:

Facility ID:	4763
Tank ID:	1
Above Tank:	No
Alternate Tank ID:	1

UTA PROPERTY (Continued) **U003167771**

Federal Regulated:	Yes
Owner Name:	UTAH TRANSIT AUTHORITY
Owner Address:	200 S 669 W
Owner City,State,Zip:	SALT LAKE CITY, UT 84101
REG AST:	No
Tank Emergency:	No
Tank Status:	Permanently Out of Use
Tank Capacity:	10000
Substance Detected:	Diesel
Substance Tested:	Not reported
Tank Material:	Asphalt Coated or Bare Steel
Tank Mod:	None
Pipe Material:	Bare Steel
Pipe Mod:	None
Install Date:	1910-01-01 00:00:00
Closed Date:	1997-01-16 00:00:00
Closure Status:	Tank Removed from Ground
Complaint:	No
PST Fund:	No
Other Type:	Not reported

Facility:

Name:	UTA PROPERTY
Address:	515 W 1300 S
City,State,Zip:	SALT LAKE CITY, UT 84115
Facility ID:	4763
Northing:	4510351.34
Easting:	423477

T75 **7-ELEVEN 1851-27126** **UT LUST** **U003150348**
NE **114 W 1300 S** **UT UST** **N/A**
1/4-1/2 **SALT LAKE CITY, UT 84115** **UT Financial Assurance**
0.436 mi.
2304 ft. **Site 1 of 2 in cluster T**

Relative: Higher
Actual: 4233 ft.

LUST:

Name:	7-ELEVEN 1851-27126
Address:	114 W 1300 S
City,State,Zip:	SALT LAKE CITY, UT 84115
Facility ID:	4001338
Release Id:	MDZ
Closed Date:	**07/25/2007**
Notification Date:	11/22/2006
Owner Name:	7-ELEVEN INC
Owner Address:	PO BOX 711
Owner City:	DALLAS
Owner State:	TX
Owner Zip:	75221
Owner City,St,Zip:	DALLAS, TX 75221
Project Manager:	Hong-Lei Tao

UST:

Facility ID:	4098
Tank ID:	1
Above Tank:	No
Alternate Tank ID:	1
Federal Regulated:	Yes

7-ELEVEN 1851-27126 (Continued) **U003150348**

Owner Name: 7-ELEVEN INC
Owner Address: PO BOX 711
Owner City,State,Zip: DALLAS, TX 75221
REG AST: No
Tank Emergency: No
Tank Status: Currently In Use
Tank Capacity: 10000
Substance Detected: Gasoline
Substance Tested: Regular
Tank Material: Galvanic Cathodic Protection (STIP3)
Tank Mod: None
Pipe Material: Fiberglass Reinforced Plastic
Pipe Mod: None
Install Date: 1986-11-10 00:00:00
Closed Date: Not reported
Closure Status: Not reported
Complaint: Yes
PST Fund: Yes
Other Type: Not reported

Facility:
Name: 7-ELEVEN 1851-27126
Address: 114 W 1300 S
City,State,Zip: SALT LAKE CITY, UT 84115
Facility ID: 4098
Northing: 4510473
Easting: 424498

Facility ID: 4098
Tank ID: 2
Above Tank: No
Alternate Tank ID: 2
Federal Regulated: Yes
Owner Name: 7-ELEVEN INC
Owner Address: PO BOX 711
Owner City,State,Zip: DALLAS, TX 75221
REG AST: No
Tank Emergency: No
Tank Status: Currently In Use
Tank Capacity: 10000
Substance Detected: Gasoline
Substance Tested: Regular
Tank Material: Galvanic Cathodic Protection (STIP3)
Tank Mod: None
Pipe Material: Fiberglass Reinforced Plastic
Pipe Mod: None
Install Date: 1986-11-10 00:00:00
Closed Date: Not reported
Closure Status: Not reported
Complaint: Yes
PST Fund: Yes
Other Type: Not reported

Facility:
Name: 7-ELEVEN 1851-27126
Address: 114 W 1300 S
City,State,Zip: SALT LAKE CITY, UT 84115

7-ELEVEN 1851-27126 (Continued) **U003150348**

Facility ID: 4098
Northing: 4510473
Easting: 424498

Facility ID: 4098
Tank ID: 3
Above Tank: No
Alternate Tank ID: 3
Federal Regulated: Yes
Owner Name: 7-ELEVEN INC
Owner Address: PO BOX 711
Owner City,State,Zip: DALLAS, TX 75221
REG AST: No
Tank Emergency: No
Tank Status: Currently In Use
Tank Capacity: 10000
Substance Detected: Gasoline
Substance Tested: Premium
Tank Material: Galvanic Cathodic Protection (STIP3)
Tank Mod: None
Pipe Material: Fiberglass Reinforced Plastic
Pipe Mod: None
Install Date: 1986-11-10 00:00:00
Closed Date: Not reported
Closure Status: Not reported
Complaint: Yes
PST Fund: Yes
Other Type: Not reported

Facility:
Name: 7-ELEVEN 1851-27126
Address: 114 W 1300 S
City,State,Zip: SALT LAKE CITY, UT 84115
Facility ID: 4098
Northing: 4510473
Easting: 424498

Financial Assurance 2:
Name: 7-ELEVEN 1851-27126
Address: 114 W 1300 S
City,State,Zip: SALT LAKE CITY, UT 84115
Facility ID: 4001338
Facility Zip Extention: Not reported
Federal Regulated Tank: True
Mechanism: PST Fund

T76 **JEFFERSON SCHOOL APARTMENTS** **US BROWNFIELDS** **1016348665**
NE **1301 SOUTH WEST TEMPLE** **FINDS** **N/A**
1/4-1/2 **SALT LAKE CITY, UT 84115**
0.440 mi.
2324 ft. **Site 2 of 2 in cluster T**

Relative: **Higher**

Actual: **4234 ft.**

US BROWNFIELDS:

Name:	JEFFERSON SCHOOL APARTMENTS
Address:	1301 SOUTH WEST TEMPLE
City,State,Zip:	SALT LAKE CITY, UT 84115
Recipient Name:	Utah Department of Environmental Quality, State of
Grant Type:	Assessment
Property Number:	15-12-430032
Parcel size:	2.57
Latitude:	40.7468
Longitude:	-111.89256
HCM Label:	Global Positioning Method-Unspecified Parameters
Map Scale:	-
Point of Reference:	Other Point
Highlights:	The Housing Authority of Salt Lake City HASLC purchased the property to construct low-income housing apartments at the property. During excavation activities associated with the construction, a previously unknown 4,000-gallon underground storage tank UST was discovered. HASLC submitted a closure plan to the DERR and closed the UST by removal. Petroleum hydrcarbon contaminated soils and groundwater was evident within the UST excavation area and closure sample analytical results showed elevated levels of petroleum contamination in the soil and groundwater. The propetry owner and developer utilized their own excavation contractor and soil transportation company to remove petroleum-contaminated soils from the property. DERR personnel were on-site during excavation activities and field screened the excavated soils to assist with disposal options. Once the extent of impacted soil was removed, the DERR personnel collected soil and groundwater confirmation samples from the open excavation. The property assessment sample results indicated that all contaminants of concern were below state established cleanup standards. A property assessment report was prepared on March 18, 2005 and a No Further Action letter was issued to HASLC on April 15, 2005.Currently, the 84-unit housing complex is 90 leased. Former Use: Wholesale produce company
Datum:	-
Acres Property ID:	16103
IC Data Access:	-
Start Date:	-
Redev Completition Date:	-
Completed Date:	-
Acres Cleaned Up:	-
Cleanup Funding:	-
Cleanup Funding Source:	-
Assessment Funding:	-
Assessment Funding Source:	-
Redevelopment Funding:	5500000
Redev. Funding Source:	US Bank
Redev. Funding Entity Name:	Private/Other Funding
Redevelopment Start Date:	1/11/2005
Assessment Funding Entity:	-
Cleanup Funding Entity:	-
Grant Type:	Petroleum
Accomplishment Type:	-
Accomplishment Count:	-

JEFFERSON SCHOOL APARTMENTS (Continued) **1016348665**

Cooperative Agreement Number:	97811001
Start Date:	-
Ownership Entity:	-
Completion Date:	-
Current Owner:	JSA II, LLC.
Did Owner Change:	N
Cleanup Required:	Y
Video Available:	N
Photo Available:	Y
Institutional Controls Required:	N
IC Category Proprietary Controls:	-
IC Cat. Info. Devices:	-
IC Cat. Gov. Controls:	-
IC Cat. Enforcement Permit Tools:	-
IC in place date:	-
IC in place:	-
State/tribal program date:	-
State/tribal program ID:	-
State/tribal NFA date:	4/15/2005
Air cleaned:	-
Asbestos found:	-
Asbestos cleaned:	-
Controled substance found:	-
Controled substance cleaned:	-
Drinking water affected:	-
Drinking water cleaned:	-
Groundwater affected:	Y
Groundwater cleaned:	Y
Lead contaminant found:	-
Lead cleaned up:	-
No media affected:	-
Unknown media affected:	-
Other cleaned up:	-
Other metals found:	-
Other metals cleaned:	-
Other contaminants found:	-
Other contams found description:	-
PAHs found:	-
PAHs cleaned up:	-
PCBs found:	-
PCBs cleaned up:	-
Petro products found:	Y
Petro products cleaned:	Y
Sediments found:	-
Sediments cleaned:	-
Soil affected:	Y
Soil cleaned up:	Y
Surface water cleaned:	-
VOCs found:	-
VOCs cleaned:	-
Cleanup other description:	-
Num. of cleanup and re-dev. jobs:	-
Past use greenspace acreage:	-
Past use residential acreage:	-
Surface Water:	-
Past use commercial acreage:	-
Past use industrial acreage:	-

JEFFERSON SCHOOL APARTMENTS (Continued) **1016348665**

Future use greenspace acreage:	-
Future use residential acreage:	2.57
Future use commercial acreage:	-
Future use industrial acreage:	-
Superfund Fed. landowner flag:	N
Arsenic cleaned up:	-
Cadmium cleaned up:	-
Chromium cleaned up:	-
Copper cleaned up:	-
Iron cleaned up:	-
mercury cleaned up:	-
Nickel Cleaned Up:	-
No clean up:	-
Pesticides cleaned up:	-
Selenium cleaned up:	-
SVOCs cleaned up:	-
Unknown clean up:	-
Arsenic contaminant found:	-
Cadmium contaminant found:	-
Chromium contaminant found:	-
Copper contaminant found:	-
Iron contaminant found:	-
Mercury contaminant found:	-
Nickel contaminant found:	-
No contaminant found:	-
Pesticides contaminant found:	-
Selenium contaminant found:	-
SVOCs contaminant found:	-
Unknown contaminant found:	-
Future Use: Multistory	-
Media affected Bluiding Material:	-
Media affected indoor air:	-
Building material media cleaned up:	-
Indoor air media cleaned up:	-
Unknown media cleaned up:	-
Past Use: Multistory	-
Property Description:	Wholesale produce company
Below Poverty Number:	1324
Below Poverty Percent:	40.91
Meidan Income:	3461
Meidan Income Number:	2199
Meidan Income Percent:	67.95
Vacant Housing Number:	55
Vacant Housing Percent:	3.65
Unemployed Number:	285
Unemployed Percent:	8.81

Name:	JEFFERSON SCHOOL APARTMENTS
Address:	1301 SOUTH WEST TEMPLE
City,State,Zip:	SALT LAKE CITY, UT 84115
Recipient Name:	Utah Department of Environmental Quality, State of
Grant Type:	Assessment
Property Number:	15-12-430032
Parcel size:	2.57
Latitude:	40.7468
Longitude:	-111.89256
HCM Label:	Global Positioning Method-Unspecified Parameters

JEFFERSON SCHOOL APARTMENTS (Continued) **1016348665**

Map Scale:	-
Point of Reference:	Other Point
Highlights:	The Housing Authority of Salt Lake City HASLC purchased the property to construct low-income housing apartments at the property. During excavation activities associated with the construction, a previously unknown 4,000-gallon underground storage tank UST was discovered. HASLC submitted a closure plan to the DERR and closed the UST by removal. Petroleum hydrcarbon contaminated soils and groundwater was evident within the UST excavation area and closure sample analytical results showed elevated levels of petroleum contamination in the soil and groundwater. The propetry owner and developer utilized their own excavation contractor and soil transportation company to remove petroleum-contaminated soils from the property. DERR personnel were on-site during excavation activities and field screened the excavated soils to assist with disposal options. Once the extent of impacted soil was removed, the DERR personnel collected soil and groundwater confirmation samples from the open excavation. The property assessment sample results indicated that all contaminants of concern were below state established cleanup standards. A property assessment report was prepared on March 18, 2005 and a No Further Action letter was issued to HASLC on April 15, 2005.Currently, the 84-unit housing complex is 90 leased. Former Use: Wholesale produce company
Datum:	-
Acres Property ID:	16103
IC Data Access:	-
Start Date:	-
Redev Completition Date:	-
Completed Date:	-
Acres Cleaned Up:	-
Cleanup Funding:	-
Cleanup Funding Source:	-
Assessment Funding:	-
Assessment Funding Source:	-
Redevelopment Funding:	-
Redev. Funding Source:	-
Redev. Funding Entity Name:	-
Redevelopment Start Date:	-
Assessment Funding Entity:	-
Cleanup Funding Entity:	-
Grant Type:	Petroleum
Accomplishment Type:	Supplemental Assessment
Accomplishment Count:	N
Cooperative Agreement Number:	97811001
Start Date:	3/18/2005
Ownership Entity:	-
Completion Date:	3/18/2005
Current Owner:	JSA II, LLC.
Did Owner Change:	N
Cleanup Required:	Y
Video Available:	N
Photo Available:	Y
Institutional Controls Required:	N
IC Category Proprietary Controls:	-
IC Cat. Info. Devices:	-
IC Cat. Gov. Controls:	-
IC Cat. Enforcement Permit Tools:	-
IC in place date:	-

JEFFERSON SCHOOL APARTMENTS (Continued) **1016348665**

IC in place:	-
State/tribal program date:	-
State/tribal program ID:	-
State/tribal NFA date:	4/15/2005
Air cleaned:	-
Asbestos found:	-
Asbestos cleaned:	-
Controled substance found:	-
Controled substance cleaned:	-
Drinking water affected:	-
Drinking water cleaned:	-
Groundwater affected:	Y
Groundwater cleaned:	Y
Lead contaminant found:	-
Lead cleaned up:	-
No media affected:	-
Unknown media affected:	-
Other cleaned up:	-
Other metals found:	-
Other metals cleaned:	-
Other contaminants found:	-
Other contams found description:	-
PAHs found:	-
PAHs cleaned up:	-
PCBs found:	-
PCBs cleaned up:	-
Petro products found:	Y
Petro products cleaned:	Y
Sediments found:	-
Sediments cleaned:	-
Soil affected:	Y
Soil cleaned up:	Y
Surface water cleaned:	-
VOCs found:	-
VOCs cleaned:	-
Cleanup other description:	-
Num. of cleanup and re-dev. jobs:	-
Past use greenspace acreage:	-
Past use residential acreage:	-
Surface Water:	-
Past use commercial acreage:	-
Past use industrial acreage:	-
Future use greenspace acreage:	-
Future use residential acreage:	2.57
Future use commercial acreage:	-
Future use industrial acreage:	-
Superfund Fed. landowner flag:	N
Arsenic cleaned up:	-
Cadmium cleaned up:	-
Chromium cleaned up:	-
Copper cleaned up:	-
Iron cleaned up:	-
mercury cleaned up:	-
Nickel Cleaned Up:	-
No clean up:	-
Pesticides cleaned up:	-
Selenium cleaned up:	-

JEFFERSON SCHOOL APARTMENTS (Continued) **1016348665**

SVOCs cleaned up:	-
Unknown clean up:	-
Arsenic contaminant found:	-
Cadmium contaminant found:	-
Chromium contaminant found:	-
Copper contaminant found:	-
Iron contaminant found:	-
Mercury contaminant found:	-
Nickel contaminant found:	-
No contaminant found:	-
Pesticides contaminant found:	-
Selenium contaminant found:	-
SVOCs contaminant found:	-
Unknown contaminant found:	-
Future Use: Multistory	-
Media affected Bluiding Material:	-
Media affected indoor air:	-
Building material media cleaned up:	-
Indoor air media cleaned up:	-
Unknown media cleaned up:	-
Past Use: Multistory	-
Property Description:	Wholesale produce company
Below Poverty Number:	1324
Below Poverty Percent:	40.91
Meidan Income:	3461
Meidan Income Number:	2199
Meidan Income Percent:	67.95
Vacant Housing Number:	55
Vacant Housing Percent:	3.65
Unemployed Number:	285
Unemployed Percent:	8.81

Name:	JEFFERSON SCHOOL APARTMENTS
Address:	1301 SOUTH WEST TEMPLE
City,State,Zip:	SALT LAKE CITY, UT 84115
Recipient Name:	Utah Department of Environmental Quality, State of
Grant Type:	Assessment
Property Number:	15-12-430032
Parcel size:	2.57
Latitude:	40.7468
Longitude:	-111.89256
HCM Label:	Global Positioning Method-Unspecified Parameters
Map Scale:	-
Point of Reference:	Other Point
Highlights:	The Housing Authority of Salt Lake City HASLC purchased the property to construct low-income housing apartments at the property. During excavation activities associated with the construction, a previously unknown 4,000-gallon underground storage tank UST was discovered. HASLC submitted a closure plan to the DERR and closed the UST by removal. Petroleum hydrcarbon contaminated soils and groundwater was evident within the UST excavation area and closure sample analytical results showed elevated levels of petroleum contamination in the soil and groundwater. The propetry owner and developer utilized their own excavation contractor and soil transportation company to remove petroleum-contaminated soils from the property. DERR personnel were on-site during excavation activities and field screened the excavated soils to assist with disposal options. Once the extent of impacted

JEFFERSON SCHOOL APARTMENTS (Continued) **1016348665**

soil was removed, the DERR personnel collected soil and groundwater confirmation samples from the open excavation. The property assessment sample results indicated that all contaminants of concern were below state established cleanup standards. A property assessment report was prepared on March 18, 2005 and a No Further Action letter was issued to HASLC on April 15, 2005.Currently, the 84-unit housing complex is 90 leased. Former Use: Wholesale produce company

Datum:	-
Acres Property ID:	16103
IC Data Access:	-
Start Date:	-
Redev Completition Date:	-
Completed Date:	-
Acres Cleaned Up:	-
Cleanup Funding:	-
Cleanup Funding Source:	-
Assessment Funding:	-
Assessment Funding Source:	-
Redevelopment Funding:	-
Redev. Funding Source:	-
Redev. Funding Entity Name:	-
Redevelopment Start Date:	-
Assessment Funding Entity:	-
Cleanup Funding Entity:	-
Grant Type:	Petroleum
Accomplishment Type:	Phase I Environmental Assessment
Accomplishment Count:	N
Cooperative Agreement Number:	97811001
Start Date:	10/6/2005
Ownership Entity:	-
Completion Date:	10/6/2005
Current Owner:	JSA II, LLC.
Did Owner Change:	N
Cleanup Required:	Y
Video Available:	N
Photo Available:	Y
Institutional Controls Required:	N
IC Category Proprietary Controls:	-
IC Cat. Info. Devices:	-
IC Cat. Gov. Controls:	-
IC Cat. Enforcement Permit Tools:	-
IC in place date:	-
IC in place:	-
State/tribal program date:	-
State/tribal program ID:	-
State/tribal NFA date:	4/15/2005
Air cleaned:	-
Asbestos found:	-
Asbestos cleaned:	-
Controled substance found:	-
Controled substance cleaned:	-
Drinking water affected:	-
Drinking water cleaned:	-
Groundwater affected:	Y
Groundwater cleaned:	Y
Lead contaminant found:	-
Lead cleaned up:	-

JEFFERSON SCHOOL APARTMENTS (Continued) **1016348665**

No media affected:	-
Unknown media affected:	-
Other cleaned up:	-
Other metals found:	-
Other metals cleaned:	-
Other contaminants found:	-
Other contams found description:	-
PAHs found:	-
PAHs cleaned up:	-
PCBs found:	-
PCBs cleaned up:	-
Petro products found:	Y
Petro products cleaned:	Y
Sediments found:	-
Sediments cleaned:	-
Soil affected:	Y
Soil cleaned up:	Y
Surface water cleaned:	-
VOCs found:	-
VOCs cleaned:	-
Cleanup other description:	-
Num. of cleanup and re-dev. jobs:	-
Past use greenspace acreage:	-
Past use residential acreage:	-
Surface Water:	-
Past use commercial acreage:	-
Past use industrial acreage:	-
Future use greenspace acreage:	-
Future use residential acreage:	2.57
Future use commercial acreage:	-
Future use industrial acreage:	-
Superfund Fed. landowner flag:	N
Arsenic cleaned up:	-
Cadmium cleaned up:	-
Chromium cleaned up:	-
Copper cleaned up:	-
Iron cleaned up:	-
mercury cleaned up:	-
Nickel Cleaned Up:	-
No clean up:	-
Pesticides cleaned up:	-
Selenium cleaned up:	-
SVOCs cleaned up:	-
Unknown clean up:	-
Arsenic contaminant found:	-
Cadmium contaminant found:	-
Chromium contaminant found:	-
Copper contaminant found:	-
Iron contaminant found:	-
Mercury contaminant found:	-
Nickel contaminant found:	-
No contaminant found:	-
Pesticides contaminant found:	-
Selenium contaminant found:	-
SVOCs contaminant found:	-
Unknown contaminant found:	-
Future Use: Multistory	-

JEFFERSON SCHOOL APARTMENTS (Continued) **1016348665**

Media affected Bluiding Material:	-
Media affected indoor air:	-
Building material media cleaned up:	-
Indoor air media cleaned up:	-
Unknown media cleaned up:	-
Past Use: Multistory	-
Property Description:	Wholesale produce company
Below Poverty Number:	1324
Below Poverty Percent:	40.91
Meidan Income:	3461
Meidan Income Number:	2199
Meidan Income Percent:	67.95
Vacant Housing Number:	55
Vacant Housing Percent:	3.65
Unemployed Number:	285
Unemployed Percent:	8.81

Name:	JEFFERSON SCHOOL APARTMENTS
Address:	1301 SOUTH WEST TEMPLE
City,State,Zip:	SALT LAKE CITY, UT 84115
Recipient Name:	Utah Department of Environmental Quality, State of
Grant Type:	Assessment
Property Number:	15-12-430032
Parcel size:	2.57
Latitude:	40.7468
Longitude:	-111.89256
HCM Label:	Global Positioning Method-Unspecified Parameters
Map Scale:	-
Point of Reference:	Other Point
Highlights:	The Housing Authority of Salt Lake City HASLC purchased the property to construct low-income housing apartments at the property. During excavation activities associated with the construction, a previously unknown 4,000-gallon underground storage tank UST was discovered. HASLC submitted a closure plan to the DERR and closed the UST by removal. Petroleum hydrcarbon contaminated soils and groundwater was evident within the UST excavation area and closure sample analytical results showed elevated levels of petroleum contamination in the soil and groundwater. The propetry owner and developer utilized their own excavation contractor and soil transportation company to remove petroleum-contaminated soils from the property. DERR personnel were on-site during excavation activities and field screened the excavated soils to assist with disposal options. Once the extent of impacted soil was removed, the DERR personnel collected soil and groundwater confirmation samples from the open excavation. The property assessment sample results indicated that all contaminants of concern were below state established cleanup standards. A property assessment report was prepared on March 18, 2005 and a No Further Action letter was issued to HASLC on April 15, 2005.Currently, the 84-unit housing complex is 90 leased. Former Use: Wholesale produce company
Datum:	-
Acres Property ID:	16103
IC Data Access:	-
Start Date:	-
Redev Completition Date:	-
Completed Date:	-
Acres Cleaned Up:	-
Cleanup Funding:	-

JEFFERSON SCHOOL APARTMENTS (Continued) **1016348665**

Cleanup Funding Source:	-
Assessment Funding:	630
Assessment Funding Source:	-
Redevelopment Funding:	-
Redev. Funding Source:	-
Redev. Funding Entity Name:	-
Redevelopment Start Date:	-
Assessment Funding Entity:	US EPA - Brownfields Assessment Cooperative Agreement
Cleanup Funding Entity:	-
Grant Type:	Petroleum
Accomplishment Type:	Phase II Environmental Assessment
Accomplishment Count:	Y
Cooperative Agreement Number:	97811001
Start Date:	3/18/2005
Ownership Entity:	-
Completion Date:	3/18/2005
Current Owner:	JSA II, LLC.
Did Owner Change:	N
Cleanup Required:	Y
Video Available:	N
Photo Available:	Y
Institutional Controls Required:	N
IC Category Proprietary Controls:	-
IC Cat. Info. Devices:	-
IC Cat. Gov. Controls:	-
IC Cat. Enforcement Permit Tools:	-
IC in place date:	-
IC in place:	-
State/tribal program date:	-
State/tribal program ID:	-
State/tribal NFA date:	4/15/2005
Air cleaned:	-
Asbestos found:	-
Asbestos cleaned:	-
Controled substance found:	-
Controled substance cleaned:	-
Drinking water affected:	-
Drinking water cleaned:	-
Groundwater affected:	Y
Groundwater cleaned:	Y
Lead contaminant found:	-
Lead cleaned up:	-
No media affected:	-
Unknown media affected:	-
Other cleaned up:	-
Other metals found:	-
Other metals cleaned:	-
Other contaminants found:	-
Other contams found description:	-
PAHs found:	-
PAHs cleaned up:	-
PCBs found:	-
PCBs cleaned up:	-
Petro products found:	Y
Petro products cleaned:	Y
Sediments found:	-
Sediments cleaned:	-

JEFFERSON SCHOOL APARTMENTS (Continued) **1016348665**

Soil affected:	Y
Soil cleaned up:	Y
Surface water cleaned:	-
VOCs found:	-
VOCs cleaned:	-
Cleanup other description:	-
Num. of cleanup and re-dev. jobs:	-
Past use greenspace acreage:	-
Past use residential acreage:	-
Surface Water:	-
Past use commercial acreage:	-
Past use industrial acreage:	-
Future use greenspace acreage:	-
Future use residential acreage:	2.57
Future use commercial acreage:	-
Future use industrial acreage:	-
Superfund Fed. landowner flag:	N
Arsenic cleaned up:	-
Cadmium cleaned up:	-
Chromium cleaned up:	-
Copper cleaned up:	-
Iron cleaned up:	-
mercury cleaned up:	-
Nickel Cleaned Up:	-
No clean up:	-
Pesticides cleaned up:	-
Selenium cleaned up:	-
SVOCs cleaned up:	-
Unknown clean up:	-
Arsenic contaminant found:	-
Cadmium contaminant found:	-
Chromium contaminant found:	-
Copper contaminant found:	-
Iron contaminant found:	-
Mercury contaminant found:	-
Nickel contaminant found:	-
No contaminant found:	-
Pesticides contaminant found:	-
Selenium contaminant found:	-
SVOCs contaminant found:	-
Unknown contaminant found:	-
Future Use: Multistory	-
Media affected Bluiding Material:	-
Media affected indoor air:	-
Building material media cleaned up:	-
Indoor air media cleaned up:	-
Unknown media cleaned up:	-
Past Use: Multistory	-
Property Description:	Wholesale produce company
Below Poverty Number:	1324
Below Poverty Percent:	40.91
Meidan Income:	3461
Meidan Income Number:	2199
Meidan Income Percent:	67.95
Vacant Housing Number:	55
Vacant Housing Percent:	3.65
Unemployed Number:	285

JEFFERSON SCHOOL APARTMENTS (Continued) **1016348665**

Unemployed Percent:	8.81
Name:	JEFFERSON SCHOOL APARTMENTS
Address:	1301 SOUTH WEST TEMPLE
City,State,Zip:	SALT LAKE CITY, UT 84115
Recipient Name:	Utah Department of Environmental Quality, State of
Grant Type:	Assessment
Property Number:	15-12-430032
Parcel size:	2.57
Latitude:	40.7468
Longitude:	-111.89256
HCM Label:	Global Positioning Method-Unspecified Parameters
Map Scale:	-
Point of Reference:	Other Point
Highlights:	The Housing Authority of Salt Lake City HASLC purchased the property to construct low-income housing apartments at the property. During excavation activities associated with the construction, a previously unknown 4,000-gallon underground storage tank UST was discovered. HASLC submitted a closure plan to the DERR and closed the UST by removal. Petroleum hydrcarbon contaminated soils and groundwater was evident within the UST excavation area and closure sample analytical results showed elevated levels of petroleum contamination in the soil and groundwater. The propetry owner and developer utilized their own excavation contractor and soil transportation company to remove petroleum-contaminated soils from the property. DERR personnel were on-site during excavation activities and field screened the excavated soils to assist with disposal options. Once the extent of impacted soil was removed, the DERR personnel collected soil and groundwater confirmation samples from the open excavation. The property assessment sample results indicated that all contaminants of concern were below state established cleanup standards. A property assessment report was prepared on March 18, 2005 and a No Further Action letter was issued to HASLC on April 15, 2005.Currently, the 84-unit housing complex is 90 leased. Former Use: Wholesale produce company
Datum:	-
Acres Property ID:	16103
IC Data Access:	-
Start Date:	4/15/2005
Redev Completition Date:	-
Completed Date:	4/15/2005
Acres Cleaned Up:	0.03
Cleanup Funding:	8100
Cleanup Funding Source:	Salt Lake Housing Authority
Assessment Funding:	-
Assessment Funding Source:	-
Redevelopment Funding:	-
Redev. Funding Source:	-
Redev. Funding Entity Name:	-
Redevelopment Start Date:	-
Assessment Funding Entity:	-
Cleanup Funding Entity:	Private/Other Funding
Grant Type:	Petroleum
Accomplishment Type:	-
Accomplishment Count:	-
Cooperative Agreement Number:	97811001
Start Date:	-
Ownership Entity:	-

JEFFERSON SCHOOL APARTMENTS (Continued) **1016348665**

Completion Date:	-
Current Owner:	JSA II, LLC.
Did Owner Change:	N
Cleanup Required:	Y
Video Available:	N
Photo Available:	Y
Institutional Controls Required:	N
IC Category Proprietary Controls:	-
IC Cat. Info. Devices:	-
IC Cat. Gov. Controls:	-
IC Cat. Enforcement Permit Tools:	-
IC in place date:	-
IC in place:	-
State/tribal program date:	-
State/tribal program ID:	-
State/tribal NFA date:	4/15/2005
Air cleaned:	-
Asbestos found:	-
Asbestos cleaned:	-
Controled substance found:	-
Controled substance cleaned:	-
Drinking water affected:	-
Drinking water cleaned:	-
Groundwater affected:	Y
Groundwater cleaned:	Y
Lead contaminant found:	-
Lead cleaned up:	-
No media affected:	-
Unknown media affected:	-
Other cleaned up:	-
Other metals found:	-
Other metals cleaned:	-
Other contaminants found:	-
Other contams found description:	-
PAHs found:	-
PAHs cleaned up:	-
PCBs found:	-
PCBs cleaned up:	-
Petro products found:	Y
Petro products cleaned:	Y
Sediments found:	-
Sediments cleaned:	-
Soil affected:	Y
Soil cleaned up:	Y
Surface water cleaned:	-
VOCs found:	-
VOCs cleaned:	-
Cleanup other description:	-
Num. of cleanup and re-dev. jobs:	-
Past use greenspace acreage:	-
Past use residential acreage:	-
Surface Water:	-
Past use commercial acreage:	-
Past use industrial acreage:	-
Future use greenspace acreage:	-
Future use residential acreage:	2.57
Future use commercial acreage:	-

JEFFERSON SCHOOL APARTMENTS (Continued) **1016348665**

Future use industrial acreage:	-
Superfund Fed. landowner flag:	N
Arsenic cleaned up:	-
Cadmium cleaned up:	-
Chromium cleaned up:	-
Copper cleaned up:	-
Iron cleaned up:	-
mercury cleaned up:	-
Nickel Cleaned Up:	-
No clean up:	-
Pesticides cleaned up:	-
Selenium cleaned up:	-
SVOCs cleaned up:	-
Unknown clean up:	-
Arsenic contaminant found:	-
Cadmium contaminant found:	-
Chromium contaminant found:	-
Copper contaminant found:	-
Iron contaminant found:	-
Mercury contaminant found:	-
Nickel contaminant found:	-
No contaminant found:	-
Pesticides contaminant found:	-
Selenium contaminant found:	-
SVOCs contaminant found:	-
Unknown contaminant found:	-
Future Use: Multistory	-
Media affected Bluiding Material:	-
Media affected indoor air:	-
Building material media cleaned up:	-
Indoor air media cleaned up:	-
Unknown media cleaned up:	-
Past Use: Multistory	-
Property Description:	Wholesale produce company
Below Poverty Number:	1324
Below Poverty Percent:	40.91
Meidan Income:	3461
Meidan Income Number:	2199
Meidan Income Percent:	67.95
Vacant Housing Number:	55
Vacant Housing Percent:	3.65
Unemployed Number:	285
Unemployed Percent:	8.81

Name:	JEFFERSON SCHOOL APARTMENTS
Address:	1301 SOUTH WEST TEMPLE
City,State,Zip:	SALT LAKE CITY, UT 84115
Recipient Name:	Utah Department of Environmental Quality, State of
Grant Type:	Assessment
Property Number:	15-12-430032
Parcel size:	2.57
Latitude:	40.7468
Longitude:	-111.89256
HCM Label:	Global Positioning Method-Unspecified Parameters
Map Scale:	-
Point of Reference:	Other Point
Highlights:	The Housing Authority of Salt Lake City HASLC purchased the property

JEFFERSON SCHOOL APARTMENTS (Continued) **1016348665**

to construct low-income housing apartments at the property. During excavation activities associated with the construction, a previously unknown 4,000-gallon underground storage tank UST was discovered. HASLC submitted a closure plan to the DERR and closed the UST by removal. Petroleum hydrcarbon contaminated soils and groundwater was evident within the UST excavation area and closure sample analytical results showed elevated levels of petroleum contamination in the soil and groundwater. The propetry owner and developer utilized their own excavation contractor and soil transportation company to remove petroleum-contaminated soils from the property. DERR personnel were on-site during excavation activities and field screened the excavated soils to assist with disposal options. Once the extent of impacted soil was removed, the DERR personnel collected soil and groundwater confirmation samples from the open excavation. The property assessment sample results indicated that all contaminants of concern were below state established cleanup standards. A property assessment report was prepared on March 18, 2005 and a No Further Action letter was issued to HASLC on April 15, 2005.Currently, the 84-unit housing complex is 90 leased. Former Use: Wholesale produce company

Datum:	-
Acres Property ID:	16103
IC Data Access:	-
Start Date:	-
Redev Completition Date:	-
Completed Date:	-
Acres Cleaned Up:	-
Cleanup Funding:	-
Cleanup Funding Source:	-
Assessment Funding:	-
Assessment Funding Source:	-
Redevelopment Funding:	-
Redev. Funding Source:	-
Redev. Funding Entity Name:	-
Redevelopment Start Date:	-
Assessment Funding Entity:	-
Cleanup Funding Entity:	-
Grant Type:	Petroleum
Accomplishment Type:	-
Accomplishment Count:	-
Cooperative Agreement Number:	97811001
Start Date:	-
Ownership Entity:	-
Completion Date:	-
Current Owner:	JSA II, LLC.
Did Owner Change:	N
Cleanup Required:	Y
Video Available:	N
Photo Available:	Y
Institutional Controls Required:	N
IC Category Proprietary Controls:	-
IC Cat. Info. Devices:	-
IC Cat. Gov. Controls:	-
IC Cat. Enforcement Permit Tools:	-
IC in place date:	-
IC in place:	-
State/tribal program date:	-
State/tribal program ID:	-

JEFFERSON SCHOOL APARTMENTS (Continued) **1016348665**

State/tribal NFA date:	4/15/2005
Air cleaned:	-
Asbestos found:	-
Asbestos cleaned:	-
Controled substance found:	-
Controled substance cleaned:	-
Drinking water affected:	-
Drinking water cleaned:	-
Groundwater affected:	Y
Groundwater cleaned:	Y
Lead contaminant found:	-
Lead cleaned up:	-
No media affected:	-
Unknown media affected:	-
Other cleaned up:	-
Other metals found:	-
Other metals cleaned:	-
Other contaminants found:	-
Other contams found description:	-
PAHs found:	-
PAHs cleaned up:	-
PCBs found:	-
PCBs cleaned up:	-
Petro products found:	Y
Petro products cleaned:	Y
Sediments found:	-
Sediments cleaned:	-
Soil affected:	Y
Soil cleaned up:	Y
Surface water cleaned:	-
VOCs found:	-
VOCs cleaned:	-
Cleanup other description:	-
Num. of cleanup and re-dev. jobs:	-
Past use greenspace acreage:	-
Past use residential acreage:	-
Surface Water:	-
Past use commercial acreage:	-
Past use industrial acreage:	-
Future use greenspace acreage:	-
Future use residential acreage:	2.57
Future use commercial acreage:	-
Future use industrial acreage:	-
Superfund Fed. landowner flag:	N
Arsenic cleaned up:	-
Cadmium cleaned up:	-
Chromium cleaned up:	-
Copper cleaned up:	-
Iron cleaned up:	-
mercury cleaned up:	-
Nickel Cleaned Up:	-
No clean up:	-
Pesticides cleaned up:	-
Selenium cleaned up:	-
SVOCs cleaned up:	-
Unknown clean up:	-
Arsenic contaminant found:	-

JEFFERSON SCHOOL APARTMENTS (Continued) **1016348665**

Cadmium contaminant found:	-
Chromium contaminant found:	-
Copper contaminant found:	-
Iron contaminant found:	-
Mercury contaminant found:	-
Nickel contaminant found:	-
No contaminant found:	-
Pesticides contaminant found:	-
Selenium contaminant found:	-
SVOCs contaminant found:	-
Unknown contaminant found:	-
Future Use: Multistory	-
Media affected Bluiding Material:	-
Media affected indoor air:	-
Building material media cleaned up:	-
Indoor air media cleaned up:	-
Unknown media cleaned up:	-
Past Use: Multistory	-
Property Description:	Wholesale produce company
Below Poverty Number:	1324
Below Poverty Percent:	40.91
Meidan Income:	3461
Meidan Income Number:	2199
Meidan Income Percent:	67.95
Vacant Housing Number:	55
Vacant Housing Percent:	3.65
Unemployed Number:	285
Unemployed Percent:	8.81

FINDS:
Registry ID: 110038747158

Click Here for FRS Facility Detail Report:

Environmental Interest/Information System:
US EPA Assessment, Cleanup and Redevelopment Exchange System (ACRES) is an federal online database for Brownfields Grantees to electronically submit data directly to EPA.

Click this hyperlink while viewing on your computer to access additional FINDS: detail in the EDR Site Report.

---

77 **ROLLINS LEASING CORP. #133** **UT LUST U003229674**
NW **1260 S 500 W** **UT UST N/A**
1/4-1/2 **SALT LAKE CITY, UT 84101**
0.457 mi.
2415 ft.

Relative: **Lower**
Actual: **4228 ft.**

LUST:

Name:	ROLLINS LEASING CORP. #133
Address:	1260 S 500 W
City,State,Zip:	SALT LAKE CITY, UT 84101
Facility ID:	4000128
Release Id:	JOK
Closed Date:	**07/22/1997**
Notification Date:	06/20/1996
Owner Name:	CAMINO 13 ASSOCIATES
Owner Address:	C\\O S-PM INC 1515 W 2200 S STE-E-1
Owner City:	SALT LAKE CITY

ROLLINS LEASING CORP. #133 (Continued) **U003229674**

Owner State: UT
Owner Zip: 84119
Owner City,St,Zip: SALT LAKE CITY, UT 84119
Project Manager: [Doug Hansen]

UST:
Facility ID: 2995
Tank ID: 1
Above Tank: No
Alternate Tank ID: 1
Federal Regulated: Yes
Owner Name: CAMINO 13 ASSOCIATES
Owner Address: C\\O S-PM INC 1515 W 2200 S STE-E-1
Owner City,State,Zip: SALT LAKE CITY, UT 84119
REG AST: No
Tank Emergency: No
Tank Status: Permanently Out of Use
Tank Capacity: 12000
Substance Detected: Diesel
Substance Tested: Not reported
Tank Material: Asphalt Coated or Bare Steel
Tank Mod: None
Pipe Material: Fiberglass Reinforced Plastic
Pipe Mod: None
Install Date: 1977-04-10 00:00:00
Closed Date: 1996-06-21 00:00:00
Closure Status: Tank Removed from Ground
Complaint: Yes
PST Fund: No
Other Type: Not reported

Facility:
Name: ROLLINS LEASING CORP. #133
Address: 1260 S 500 W
City,State,Zip: SALT LAKE CITY, UT 84101
Facility ID: 2995
Northing: 4510613
Easting: 423517

Facility ID: 2995
Tank ID: 2
Above Tank: No
Alternate Tank ID: 2
Federal Regulated: Yes
Owner Name: CAMINO 13 ASSOCIATES
Owner Address: C\\O S-PM INC 1515 W 2200 S STE-E-1
Owner City,State,Zip: SALT LAKE CITY, UT 84119
REG AST: No
Tank Emergency: No
Tank Status: Permanently Out of Use
Tank Capacity: 12000
Substance Detected: Diesel
Substance Tested: Not reported
Tank Material: Asphalt Coated or Bare Steel
Tank Mod: None
Pipe Material: Fiberglass Reinforced Plastic

ROLLINS LEASING CORP. #133 (Continued) **U003229674**

Pipe Mod:	None
Install Date:	1977-04-10 00:00:00
Closed Date:	1996-06-21 00:00:00
Closure Status:	Tank Removed from Ground
Complaint:	Yes
PST Fund:	No
Other Type:	Not reported

Facility:

Name:	ROLLINS LEASING CORP. #133
Address:	1260 S 500 W
City,State,Zip:	SALT LAKE CITY, UT 84101
Facility ID:	2995
Northing:	4510613
Easting:	423517

Facility ID:	2995
Tank ID:	3
Above Tank:	No
Alternate Tank ID:	3
Federal Regulated:	Yes
Owner Name:	CAMINO 13 ASSOCIATES
Owner Address:	C\\O S-PM INC 1515 W 2200 S STE-E-1
Owner City,State,Zip:	SALT LAKE CITY, UT 84119
REG AST:	No
Tank Emergency:	No
Tank Status:	Permanently Out of Use
Tank Capacity:	2000
Substance Detected:	New Oil
Substance Tested:	Not reported
Tank Material:	Asphalt Coated or Bare Steel
Tank Mod:	None
Pipe Material:	Bare Steel
Pipe Mod:	None
Install Date:	1977-04-10 00:00:00
Closed Date:	1996-06-21 00:00:00
Closure Status:	Tank Removed from Ground
Complaint:	Yes
PST Fund:	No
Other Type:	Not reported

Facility:

Name:	ROLLINS LEASING CORP. #133
Address:	1260 S 500 W
City,State,Zip:	SALT LAKE CITY, UT 84101
Facility ID:	2995
Northing:	4510613
Easting:	423517

Facility ID:	2995
Tank ID:	4
Above Tank:	No
Alternate Tank ID:	4
Federal Regulated:	Yes
Owner Name:	CAMINO 13 ASSOCIATES
Owner Address:	C\\O S-PM INC 1515 W 2200 S STE-E-1

ROLLINS LEASING CORP. #133 (Continued) **U003229674**

Owner City,State,Zip:	SALT LAKE CITY, UT 84119
REG AST:	No
Tank Emergency:	No
Tank Status:	Permanently Out of Use
Tank Capacity:	2000
Substance Detected:	Used Oil
Substance Tested:	Not reported
Tank Material:	Asphalt Coated or Bare Steel
Tank Mod:	None
Pipe Material:	Unknown
Pipe Mod:	None
Install Date:	1977-04-10 00:00:00
Closed Date:	1996-06-21 00:00:00
Closure Status:	Tank Removed from Ground
Complaint:	Yes
PST Fund:	No
Other Type:	Not reported

Facility:

Name:	ROLLINS LEASING CORP. #133
Address:	1260 S 500 W
City,State,Zip:	SALT LAKE CITY, UT 84101
Facility ID:	2995
Northing:	4510613
Easting:	423517

---

78 **TG SODA ASH** **UT LUST S106560659**
WSW **600 W 1700 S** **UT LAST N/A**
1/4-1/2 **SALT LAKE CITY, UT 84116**
0.466 mi.
2458 ft.

Relative:
Lower

Actual:
4229 ft.

LUST:

Name:	TG SODA ASH
Address:	600 W 1700 S
City,State,Zip:	SALT LAKE CITY, UT 84116
Facility ID:	4002127
Release Id:	JRA
Closed Date:	**12/10/1997**
Notification Date:	08/05/1996
Owner Name:	SAVAGE INDUSTRIES
Owner Address:	600 W 1700 S
Owner City:	SALT LAKE CITY
Owner State:	UT
Owner Zip:	84104
Owner City,St,Zip:	SALT LAKE CITY, UT 84104
Project Manager:	[Tamie Call]

LAST:

Name:	TG SODA ASH
Address:	600 W 1700 S
City,State,Zip:	SALT LAKE CITY, UT
Facility ID:	4002127
Release ID:	JRA
Site Type:	AST w/RP Lead
Federal Registered:	False
Date Closed:	**12/10/1997**

79 SE 1/4-1/2 0.469 mi. 2477 ft. **MILL SQUARE-SCHOCKER CONSTRUCTIO** **UT LAST U003150228**
1800 S WEST TEMPLE **UT LUST N/A**
SALT LAKE CITY, UT 84115 **UT UST**

Relative: Higher

Actual: 4244 ft.

LAST:

Name:	MILL SQUARE-SCHOCKER CONSTRUCTIO
Address:	1800 S WEST TEMPLE
City,State,Zip:	SALT LAKE CITY, UT
Facility ID:	4000420
Release ID:	MJM
Site Type:	AST w/RP Lead
Federal Registered:	False
Date Closed:	**5/23/2008**

LUST:

Name:	MILL SQUARE-SCHOCKER CONSTRUCTIO
Address:	1800 S WEST TEMPLE
City,State,Zip:	SALT LAKE CITY, UT 84115
Facility ID:	4000420
Release Id:	MJM
Closed Date:	**05/23/2008**
Notification Date:	05/05/2008
Owner Name:	HOUSING AUTHORITY OF SALT LAKE CITY
Owner Address:	1776 S WEST TEMPLE
Owner City:	SALT LAKE CITY
Owner State:	UT
Owner Zip:	84115
Owner City,St,Zip:	SALT LAKE CITY, UT 84115
Project Manager:	Morgan Atkinson

Name:	MILL SQUARE-SCHOCKER CONSTRUCTIO
Address:	1800 S WEST TEMPLE
City,State,Zip:	SALT LAKE CITY, UT 84115
Facility ID:	4000420
Release Id:	NFX
Closed Date:	**03/06/2015**
Notification Date:	02/18/2015
Owner Name:	HOUSING AUTHORITY OF SALT LAKE CITY
Owner Address:	1776 S WEST TEMPLE
Owner City:	SALT LAKE CITY
Owner State:	UT
Owner Zip:	84115
Owner City,St,Zip:	SALT LAKE CITY, UT 84115
Project Manager:	UST

UST:

Facility ID:	3272
Tank ID:	1
Above Tank:	No
Alternate Tank ID:	1
Federal Regulated:	Yes
Owner Name:	HOUSING AUTHORITY OF SALT LAKE CITY
Owner Address:	1776 S WEST TEMPLE
Owner City,State,Zip:	SALT LAKE CITY, UT 84115
REG AST:	No
Tank Emergency:	No

MILL SQUARE-SCHOCKER CONSTRUCTIO (Continued) **U003150228**

Tank Status: Permanently Out of Use
Tank Capacity: 4000
Substance Detected: Not Listed
Substance Tested: Not reported
Tank Material: Asphalt Coated or Bare Steel
Tank Mod: None
Pipe Material: Galvanized Steel
Pipe Mod: None
Install Date: 1956-04-24 00:00:00
Closed Date: 1978-07-01 00:00:00
Closure Status: Tank Closed in Place
Complaint: No
PST Fund: No
Other Type: Not reported

Facility:
Name: MILL SQUARE-SCHOCKER CONSTRUCTIO
Address: 1800 S WEST TEMPLE
City,State,Zip: SALT LAKE CITY, UT 84115
Facility ID: 3272
Northing: 4509313
Easting: 424485

Facility ID: 3272
Tank ID: 2
Above Tank: No
Alternate Tank ID: 2
Federal Regulated: Yes
Owner Name: HOUSING AUTHORITY OF SALT LAKE CITY
Owner Address: 1776 S WEST TEMPLE
Owner City,State,Zip: SALT LAKE CITY, UT 84115
REG AST: No
Tank Emergency: No
Tank Status: Permanently Out of Use
Tank Capacity: 4000
Substance Detected: Not Listed
Substance Tested: Not reported
Tank Material: Asphalt Coated or Bare Steel
Tank Mod: None
Pipe Material: Galvanized Steel
Pipe Mod: None
Install Date: 1956-04-24 00:00:00
Closed Date: 1978-07-01 00:00:00
Closure Status: Tank Closed in Place
Complaint: No
PST Fund: No
Other Type: Not reported

Facility:
Name: MILL SQUARE-SCHOCKER CONSTRUCTIO
Address: 1800 S WEST TEMPLE
City,State,Zip: SALT LAKE CITY, UT 84115
Facility ID: 3272
Northing: 4509313
Easting: 424485

80
NNE
1/4-1/2
0.473 mi.
2495 ft.

RETEP 216 W. PAXTON AVE. PLUME
216 W. PAXTON AVE.
SALT LAKE CITY, UT 84101

SEMS-ARCHIVE **1009396112**
ECHO **UTN000802626**

Relative:
Higher

Actual:
4233 ft.

SEMS Archive:

Site ID:	0802626
EPA ID:	UTN000802626
Name:	RETEP 216 W. PAXTON AVE. PLUME
Address:	216 W. PAXTON AVE.
Address 2:	Not reported
City,State,Zip:	SALT LAKE CITY, UT 84101
Cong District:	01
FIPS Code:	49035
FF:	N
NPL:	Not on the NPL
Non NPL Status:	NFRAP-Site does not qualify for the NPL based on existing information

SEMS Archive Detail:

Region:	08
Site ID:	0802626
EPA ID:	UTN000802626
Site Name:	RETEP 216 W. PAXTON AVE. PLUME
NPL:	N
FF:	N
OU:	00
Action Code:	VS
Action Name:	ARCH SITE
SEQ:	1
Start Date:	2020-02-04 06:00:00
Finish Date:	2020-02-04 06:00:00
Qual:	Not reported
Current Action Lead:	EPA Perf In-Hse

Region:	08
Site ID:	0802626
EPA ID:	UTN000802626
Site Name:	RETEP 216 W. PAXTON AVE. PLUME
NPL:	N
FF:	N
OU:	00
Action Code:	DS
Action Name:	DISCVRY
SEQ:	1
Start Date:	2006-02-08 05:00:00
Finish Date:	2006-02-08 05:00:00
Qual:	Not reported
Current Action Lead:	EPA Perf

Region:	08
Site ID:	0802626
EPA ID:	UTN000802626
Site Name:	RETEP 216 W. PAXTON AVE. PLUME
NPL:	N
FF:	N
OU:	00
Action Code:	ES
Action Name:	ESI
SEQ:	1

RETEP 216 W. PAXTON AVE. PLUME (Continued) **1009396112**

Start Date:	2016-03-29 05:00:00
Finish Date:	2018-10-23 05:00:00
Qual:	N
Current Action Lead:	EPA Perf
Region:	08
Site ID:	0802626
EPA ID:	UTN000802626
Site Name:	RETEP 216 W. PAXTON AVE. PLUME
NPL:	N
FF:	N
OU:	00
Action Code:	PA
Action Name:	PA
SEQ:	1
Start Date:	2006-11-13 05:00:00
Finish Date:	2006-11-13 05:00:00
Qual:	H
Current Action Lead:	St Perf
Region:	08
Site ID:	0802626
EPA ID:	UTN000802626
Site Name:	RETEP 216 W. PAXTON AVE. PLUME
NPL:	N
FF:	N
OU:	00
Action Code:	SI
Action Name:	SI
SEQ:	1
Start Date:	2009-06-01 05:00:00
Finish Date:	2016-03-28 05:00:00
Qual:	H
Current Action Lead:	St Perf

ECHO:

Envid:	1009396112
Registry ID:	110024527537
DFR URL:	http://echo.epa.gov/detailed-facility-report?fid=110024527537
Name:	RETEP 216 W. PAXTON AVE. PLUME
Address:	216 W. PAXTON AVE.
City,State,Zip:	SALT LAKE CITY, UT 84101

---

81 **TOP STOP C-20** **UT LUST U003150225**
NE **52 W 1300 S** **UT UST N/A**
1/4-1/2 **SALT LAKE CITY, UT 84115**
0.490 mi.
2589 ft.

Relative:
Higher

Actual:
4235 ft.

LUST:

Name:	TOP STOP C-20
Address:	52 W 1300 S
City,State,Zip:	SALT LAKE CITY, UT 84115
Facility ID:	4000394
Release Id:	IXD
Closed Date:	**06/17/2010**

TOP STOP C-20 (Continued) **U003150225**

Notification Date:	04/17/1995
Owner Name:	SALT LAKE CITY FLEET MANAGEMENT
Owner Address:	1990 W 500 S
Owner City:	SALT LAKE CITY
Owner State:	UT
Owner Zip:	84104
Owner City,St,Zip:	SALT LAKE CITY, UT 84104
Project Manager:	Morgan Atkinson

UST:

Facility ID:	3246
Tank ID:	1
Above Tank:	No
Alternate Tank ID:	1
Federal Regulated:	Yes
Owner Name:	SALT LAKE CITY FLEET MANAGEMENT
Owner Address:	1990 W 500 S
Owner City,State,Zip:	SALT LAKE CITY, UT 84104
REG AST:	No
Tank Emergency:	No
Tank Status:	Permanently Out of Use
Tank Capacity:	12000
Substance Detected:	Gasoline
Substance Tested:	Not reported
Tank Material:	Fiberglass Reinforced Plastic
Tank Mod:	None
Pipe Material:	Fiberglass Reinforced Plastic
Pipe Mod:	None
Install Date:	1977-04-25 00:00:00
Closed Date:	1995-02-17 00:00:00
Closure Status:	Tank Removed from Ground
Complaint:	Yes
PST Fund:	No
Other Type:	Not reported

Facility:

Name:	TOP STOP C-20
Address:	52 W 1300 S
City,State,Zip:	SALT LAKE CITY, UT 84115
Facility ID:	3246
Northing:	4510481.54
Easting:	424600.72

Facility ID:	3246
Tank ID:	2
Above Tank:	No
Alternate Tank ID:	2
Federal Regulated:	Yes
Owner Name:	SALT LAKE CITY FLEET MANAGEMENT
Owner Address:	1990 W 500 S
Owner City,State,Zip:	SALT LAKE CITY, UT 84104
REG AST:	No
Tank Emergency:	No
Tank Status:	Permanently Out of Use
Tank Capacity:	6000
Substance Detected:	Gasoline

TOP STOP C-20 (Continued) **U003150225**

Substance Tested:	Not reported
Tank Material:	Fiberglass Reinforced Plastic
Tank Mod:	None
Pipe Material:	Fiberglass Reinforced Plastic
Pipe Mod:	None
Install Date:	1977-04-25 00:00:00
Closed Date:	1995-02-17 00:00:00
Closure Status:	Tank Removed from Ground
Complaint:	Yes
PST Fund:	No
Other Type:	Not reported

Facility:

Name:	TOP STOP C-20
Address:	52 W 1300 S
City,State,Zip:	SALT LAKE CITY, UT 84115
Facility ID:	3246
Northing:	4510481.54
Easting:	424600.72

Facility ID:	3246
Tank ID:	3
Above Tank:	No
Alternate Tank ID:	3
Federal Regulated:	Yes
Owner Name:	SALT LAKE CITY FLEET MANAGEMENT
Owner Address:	1990 W 500 S
Owner City,State,Zip:	SALT LAKE CITY, UT 84104
REG AST:	No
Tank Emergency:	No
Tank Status:	Permanently Out of Use
Tank Capacity:	4000
Substance Detected:	Gasoline
Substance Tested:	Not reported
Tank Material:	Fiberglass Reinforced Plastic
Tank Mod:	None
Pipe Material:	Fiberglass Reinforced Plastic
Pipe Mod:	None
Install Date:	1977-04-25 00:00:00
Closed Date:	1995-02-17 00:00:00
Closure Status:	Tank Removed from Ground
Complaint:	Yes
PST Fund:	No
Other Type:	Not reported

Facility:

Name:	TOP STOP C-20
Address:	52 W 1300 S
City,State,Zip:	SALT LAKE CITY, UT 84115
Facility ID:	3246
Northing:	4510481.54
Easting:	424600.72

Facility ID:	3246
Tank ID:	5
Above Tank:	No

TOP STOP C-20 (Continued) **U003150225**

Alternate Tank ID: 5
Federal Regulated: Yes
Owner Name: SALT LAKE CITY FLEET MANAGEMENT
Owner Address: 1990 W 500 S
Owner City,State,Zip: SALT LAKE CITY, UT 84104
REG AST: No
Tank Emergency: No
Tank Status: Permanently Out of Use
Tank Capacity: 6000
Substance Detected: Not Listed
Substance Tested: Not reported
Tank Material: Asphalt Coated or Bare Steel
Tank Mod: None
Pipe Material: Not Listed
Pipe Mod: None
Install Date: 1910-01-01 00:00:00
Closed Date: 2009-06-30 00:00:00
Closure Status: Tank removed from ground
Complaint: No
PST Fund: No
Other Type: Not reported

Facility:
Name: TOP STOP C-20
Address: 52 W 1300 S
City,State,Zip: SALT LAKE CITY, UT 84115
Facility ID: 3246
Northing: 4510481.54
Easting: 424600.72

Facility ID: 3246
Tank ID: 6
Above Tank: No
Alternate Tank ID: 6
Federal Regulated: Yes
Owner Name: SALT LAKE CITY FLEET MANAGEMENT
Owner Address: 1990 W 500 S
Owner City,State,Zip: SALT LAKE CITY, UT 84104
REG AST: No
Tank Emergency: No
Tank Status: Permanently Out of Use
Tank Capacity: 6000
Substance Detected: Not Listed
Substance Tested: Not reported
Tank Material: Asphalt Coated or Bare Steel
Tank Mod: None
Pipe Material: Not Listed
Pipe Mod: None
Install Date: 1910-01-01 00:00:00
Closed Date: 2009-06-30 00:00:00
Closure Status: Tank removed from ground
Complaint: No
PST Fund: No
Other Type: Not reported

Facility:
Name: TOP STOP C-20

TOP STOP C-20 (Continued) **U003150225**

Address:	52 W 1300 S
City,State,Zip:	SALT LAKE CITY, UT 84115
Facility ID:	3246
Northing:	4510481.54
Easting:	424600.72

Count: 9 records. ORPHAN SUMMARY

City	EDR ID	Site Name	Site Address	Zip	Database(s)
SALT LAKE CITY	U002264404	DATA PROCESSING CENTER	205 E 200 S (REAR)	84111	UT LUST, UT UST, UT Financial Assurance
SALT LAKE CITY	S121450070	DALTON'S EDGE MULTI-FAMILY	1040 SOUTH 400 WEST		UT VCP
SALT LAKE CITY	U003149873	MILPARK	2415 W ANDREW AVE	84104	UT LUST, UT UST
SALT LAKE CITY	1000656739	ROCKY MOUNTAIN REFRACTORIES, INC.	2436 W ANDREW AVE	84104	UT LUST, UT UST
SALT LAKE CITY	S105855129	FORMER CHICAGO BRIDGE AND IRON FAC	APPROXIMATELY 1500 SOUTH 500 W		UT VCP
SALT LAKE CITY	S128620112	NON NOTIFIER	500 SOUTH BETWEEN STATE AND MA	84111	UT LUST
SALT LAKE CITY	S107596879	NORTH TEMPLE LANDFILL	INTERSECTION OF I-80 AND 7200		UT VCP
SALT LAKE CITY	S127484925	POLICE MUTUAL AID ASSOCIATION PMAA	PARLEYS CANYON EXIT 134 ON I-8		UT VCP
SOUTH SALT LAKE	S128620097	UNKNOWN	3180 S (ANGELO AVE) AND MAIN	84115	UT LUST

GOVERNMENT RECORDS SEARCHED / DATA CURRENCY TRACKING

To maintain currency of the following federal and state databases, EDR contacts the appropriate governmental agency on a monthly or quarterly basis, as required.

Number of Days to Update: Provides confirmation that EDR is reporting records that have been updated within 90 days from the date the government agency made the information available to the public.

STANDARD ENVIRONMENTAL RECORDS

Lists of Federal NPL (Superfund) sites

NPL: National Priority List

National Priorities List (Superfund). The NPL is a subset of CERCLIS and identifies over 1,200 sites for priority cleanup under the Superfund Program. NPL sites may encompass relatively large areas. As such, EDR provides polygon coverage for over 1,000 NPL site boundaries produced by EPA's Environmental Photographic Interpretation Center (EPIC) and regional EPA offices.

Date of Government Version: 07/26/2022
Date Data Arrived at EDR: 08/02/2022
Date Made Active in Reports: 08/22/2022
Number of Days to Update: 20

Source: EPA
Telephone: N/A
Last EDR Contact: 10/05/2022
Next Scheduled EDR Contact: 01/09/2023
Data Release Frequency: Quarterly

NPL Site Boundaries

Sources:

EPA's Environmental Photographic Interpretation Center (EPIC)
Telephone: 202-564-7333

EPA Region 1
Telephone 617-918-1143

EPA Region 6
Telephone: 214-655-6659

EPA Region 3
Telephone 215-814-5418

EPA Region 7
Telephone: 913-551-7247

EPA Region 4
Telephone 404-562-8033

EPA Region 8
Telephone: 303-312-6774

EPA Region 5
Telephone 312-886-6686

EPA Region 9
Telephone: 415-947-4246

EPA Region 10
Telephone 206-553-8665

Proposed NPL: Proposed National Priority List Sites

A site that has been proposed for listing on the National Priorities List through the issuance of a proposed rule in the Federal Register. EPA then accepts public comments on the site, responds to the comments, and places on the NPL those sites that continue to meet the requirements for listing.

Date of Government Version: 07/26/2022
Date Data Arrived at EDR: 08/02/2022
Date Made Active in Reports: 08/22/2022
Number of Days to Update: 20

Source: EPA
Telephone: N/A
Last EDR Contact: 10/05/2022
Next Scheduled EDR Contact: 01/09/2023
Data Release Frequency: Quarterly

NPL LIENS: Federal Superfund Liens

Federal Superfund Liens. Under the authority granted the USEPA by CERCLA of 1980, the USEPA has the authority to file liens against real property in order to recover remedial action expenditures or when the property owner received notification of potential liability. USEPA compiles a listing of filed notices of Superfund Liens.

Date of Government Version: 10/15/1991
Date Data Arrived at EDR: 02/02/1994
Date Made Active in Reports: 03/30/1994
Number of Days to Update: 56

Source: EPA
Telephone: 202-564-4267
Last EDR Contact: 08/15/2011
Next Scheduled EDR Contact: 11/28/2011
Data Release Frequency: No Update Planned

Lists of Federal Delisted NPL sites

Delisted NPL: National Priority List Deletions

The National Oil and Hazardous Substances Pollution Contingency Plan (NCP) establishes the criteria that the EPA uses to delete sites from the NPL. In accordance with 40 CFR 300.425.(e), sites may be deleted from the NPL where no further response is appropriate.

Date of Government Version: 07/26/2022
Date Data Arrived at EDR: 08/02/2022
Date Made Active in Reports: 08/22/2022
Number of Days to Update: 20

Source: EPA
Telephone: N/A
Last EDR Contact: 10/05/2022
Next Scheduled EDR Contact: 01/09/2023
Data Release Frequency: Quarterly

Lists of Federal sites subject to CERCLA removals and CERCLA orders

FEDERAL FACILITY: Federal Facility Site Information listing

A listing of National Priority List (NPL) and Base Realignment and Closure (BRAC) sites found in the Comprehensive Environmental Response, Compensation and Liability Information System (CERCLIS) Database where EPA Federal Facilities Restoration and Reuse Office is involved in cleanup activities.

Date of Government Version: 05/25/2021
Date Data Arrived at EDR: 06/24/2021
Date Made Active in Reports: 09/20/2021
Number of Days to Update: 88

Source: Environmental Protection Agency
Telephone: 703-603-8704
Last EDR Contact: 09/06/2022
Next Scheduled EDR Contact: 01/10/2023
Data Release Frequency: Varies

SEMS: Superfund Enterprise Management System

SEMS (Superfund Enterprise Management System) tracks hazardous waste sites, potentially hazardous waste sites, and remedial activities performed in support of EPA's Superfund Program across the United States. The list was formerly know as CERCLIS, renamed to SEMS by the EPA in 2015. The list contains data on potentially hazardous waste sites that have been reported to the USEPA by states, municipalities, private companies and private persons, pursuant to Section 103 of the Comprehensive Environmental Response, Compensation, and Liability Act (CERCLA). This dataset also contains sites which are either proposed to or on the National Priorities List (NPL) and the sites which are in the screening and assessment phase for possible inclusion on the NPL.

Date of Government Version: 07/26/2022
Date Data Arrived at EDR: 08/02/2022
Date Made Active in Reports: 08/22/2022
Number of Days to Update: 20

Source: EPA
Telephone: 800-424-9346
Last EDR Contact: 10/05/2022
Next Scheduled EDR Contact: 01/23/2023
Data Release Frequency: Quarterly

Lists of Federal CERCLA sites with NFRAP

SEMS-ARCHIVE: Superfund Enterprise Management System Archive

SEMS-ARCHIVE (Superfund Enterprise Management System Archive) tracks sites that have no further interest under the Federal Superfund Program based on available information. The list was formerly known as the CERCLIS-NFRAP, renamed to SEMS ARCHIVE by the EPA in 2015. EPA may perform a minimal level of assessment work at a site while it is archived if site conditions change and/or new information becomes available. Archived sites have been removed and archived from the inventory of SEMS sites. Archived status indicates that, to the best of EPA's knowledge, assessment at a site has been completed and that EPA has determined no further steps will be taken to list the site on the National Priorities List (NPL), unless information indicates this decision was not appropriate or other considerations require a recommendation for listing at a later time. The decision does not necessarily mean that there is no hazard associated with a given site; it only means that. based upon available information, the location is not judged to be potential NPL site.

Date of Government Version: 07/26/2022
Date Data Arrived at EDR: 08/02/2022
Date Made Active in Reports: 08/22/2022
Number of Days to Update: 20

Source: EPA
Telephone: 800-424-9346
Last EDR Contact: 10/05/2022
Next Scheduled EDR Contact: 01/23/2023
Data Release Frequency: Quarterly

Lists of Federal RCRA facilities undergoing Corrective Action

CORRACTS: Corrective Action Report

CORRACTS identifies hazardous waste handlers with RCRA corrective action activity.

Date of Government Version: 06/20/2022
Date Data Arrived at EDR: 06/21/2022
Date Made Active in Reports: 06/28/2022
Number of Days to Update: 7

Source: EPA
Telephone: 800-424-9346
Last EDR Contact: 09/19/2022
Next Scheduled EDR Contact: 01/02/2023
Data Release Frequency: Quarterly

Lists of Federal RCRA TSD facilities

RCRA-TSDF: RCRA - Treatment, Storage and Disposal

RCRAInfo is EPA's comprehensive information system, providing access to data supporting the Resource Conservation and Recovery Act (RCRA) of 1976 and the Hazardous and Solid Waste Amendments (HSWA) of 1984. The database includes selective information on sites which generate, transport, store, treat and/or dispose of hazardous waste as defined by the Resource Conservation and Recovery Act (RCRA). Transporters are individuals or entities that move hazardous waste from the generator offsite to a facility that can recycle, treat, store, or dispose of the waste. TSDFs treat, store, or dispose of the waste.

Date of Government Version: 06/20/2022
Date Data Arrived at EDR: 06/21/2022
Date Made Active in Reports: 06/28/2022
Number of Days to Update: 7

Source: Environmental Protection Agency
Telephone: 303-312-6149
Last EDR Contact: 09/19/2022
Next Scheduled EDR Contact: 01/02/2023
Data Release Frequency: Quarterly

Lists of Federal RCRA generators

RCRA-LQG: RCRA - Large Quantity Generators

RCRAInfo is EPA's comprehensive information system, providing access to data supporting the Resource Conservation and Recovery Act (RCRA) of 1976 and the Hazardous and Solid Waste Amendments (HSWA) of 1984. The database includes selective information on sites which generate, transport, store, treat and/or dispose of hazardous waste as defined by the Resource Conservation and Recovery Act (RCRA). Large quantity generators (LQGs) generate over 1,000 kilograms (kg) of hazardous waste, or over 1 kg of acutely hazardous waste per month.

Date of Government Version: 06/20/2022
Date Data Arrived at EDR: 06/21/2022
Date Made Active in Reports: 06/28/2022
Number of Days to Update: 7

Source: Environmental Protection Agency
Telephone: 303-312-6149
Last EDR Contact: 09/19/2022
Next Scheduled EDR Contact: 01/02/2023
Data Release Frequency: Quarterly

RCRA-SQG: RCRA - Small Quantity Generators

RCRAInfo is EPA's comprehensive information system, providing access to data supporting the Resource Conservation and Recovery Act (RCRA) of 1976 and the Hazardous and Solid Waste Amendments (HSWA) of 1984. The database includes selective information on sites which generate, transport, store, treat and/or dispose of hazardous waste as defined by the Resource Conservation and Recovery Act (RCRA). Small quantity generators (SQGs) generate between 100 kg and 1,000 kg of hazardous waste per month.

Date of Government Version: 06/20/2022
Date Data Arrived at EDR: 06/21/2022
Date Made Active in Reports: 06/28/2022
Number of Days to Update: 7

Source: Environmental Protection Agency
Telephone: 303-312-6149
Last EDR Contact: 09/19/2022
Next Scheduled EDR Contact: 01/02/2023
Data Release Frequency: Quarterly

RCRA-VSQG: RCRA - Very Small Quantity Generators (Formerly Conditionally Exempt Small Quantity Generators)

RCRAInfo is EPA's comprehensive information system, providing access to data supporting the Resource Conservation and Recovery Act (RCRA) of 1976 and the Hazardous and Solid Waste Amendments (HSWA) of 1984. The database includes selective information on sites which generate, transport, store, treat and/or dispose of hazardous waste as defined by the Resource Conservation and Recovery Act (RCRA). Very small quantity generators (VSQGs) generate less than 100 kg of hazardous waste, or less than 1 kg of acutely hazardous waste per month.

Date of Government Version: 06/20/2022
Date Data Arrived at EDR: 06/21/2022
Date Made Active in Reports: 06/28/2022
Number of Days to Update: 7

Source: Environmental Protection Agency
Telephone: 303-312-6149
Last EDR Contact: 09/19/2022
Next Scheduled EDR Contact: 01/02/2023
Data Release Frequency: Quarterly

Federal institutional controls / engineering controls registries

LUCIS: Land Use Control Information System

LUCIS contains records of land use control information pertaining to the former Navy Base Realignment and Closure properties.

Date of Government Version: 08/16/2022
Date Data Arrived at EDR: 08/22/2022
Date Made Active in Reports: 10/24/2022
Number of Days to Update: 63

Source: Department of the Navy
Telephone: 843-820-7326
Last EDR Contact: 08/03/2022
Next Scheduled EDR Contact: 11/21/2022
Data Release Frequency: Varies

US ENG CONTROLS: Engineering Controls Sites List

A listing of sites with engineering controls in place. Engineering controls include various forms of caps, building foundations, liners, and treatment methods to create pathway elimination for regulated substances to enter environmental media or effect human health.

Date of Government Version: 08/15/2022
Date Data Arrived at EDR: 08/17/2022
Date Made Active in Reports: 10/24/2022
Number of Days to Update: 68

Source: Environmental Protection Agency
Telephone: 703-603-0695
Last EDR Contact: 08/17/2022
Next Scheduled EDR Contact: 12/05/2022
Data Release Frequency: Varies

US INST CONTROLS: Institutional Controls Sites List

A listing of sites with institutional controls in place. Institutional controls include administrative measures, such as groundwater use restrictions, construction restrictions, property use restrictions, and post remediation care requirements intended to prevent exposure to contaminants remaining on site. Deed restrictions are generally required as part of the institutional controls.

Date of Government Version: 08/15/2022
Date Data Arrived at EDR: 08/17/2022
Date Made Active in Reports: 10/24/2022
Number of Days to Update: 68

Source: Environmental Protection Agency
Telephone: 703-603-0695
Last EDR Contact: 08/17/2022
Next Scheduled EDR Contact: 12/05/2022
Data Release Frequency: Varies

Federal ERNS list

ERNS: Emergency Response Notification System

Emergency Response Notification System. ERNS records and stores information on reported releases of oil and hazardous substances.

Date of Government Version: 06/14/2022
Date Data Arrived at EDR: 06/15/2022
Date Made Active in Reports: 06/21/2022
Number of Days to Update: 6

Source: National Response Center, United States Coast Guard
Telephone: 202-267-2180
Last EDR Contact: 09/20/2022
Next Scheduled EDR Contact: 01/02/2023
Data Release Frequency: Quarterly

Lists of state- and tribal hazardous waste facilities

SHWS: This state does not maintain a SHWS list. See the Federal CERCLIS list and Federal NPL list.

State Hazardous Waste Sites. State hazardous waste site records are the states' equivalent to CERCLIS. These sites may or may not already be listed on the federal CERCLIS list. Priority sites planned for cleanup using state funds (state equivalent of Superfund) are identified along with sites where cleanup will be paid for by potentially responsible parties. Available information varies by state.

Date of Government Version: N/A
Date Data Arrived at EDR: N/A
Date Made Active in Reports: N/A
Number of Days to Update: N/A

Source: Department of Environmental Quality
Telephone: 801-536-4100
Last EDR Contact: 10/17/2022
Next Scheduled EDR Contact: 01/30/2023
Data Release Frequency: N/A

Lists of state and tribal landfills and solid waste disposal facilities

SWF/LF: List of Landfills

Solid Waste Facilities/Landfill Sites. SWF/LF type records typically contain an inventory of solid waste disposal facilities or landfills in a particular state. Depending on the state, these may be active or inactive facilities or open dumps that failed to meet RCRA Subtitle D Section 4004 criteria for solid waste landfills or disposal sites.

Date of Government Version: 07/12/2022
Date Data Arrived at EDR: 07/13/2022
Date Made Active in Reports: 09/28/2022
Number of Days to Update: 77

Source: Department of Environmental Quality
Telephone: 801-538-6170
Last EDR Contact: 09/28/2022
Next Scheduled EDR Contact: 01/16/2023
Data Release Frequency: Semi-Annually

Lists of state and tribal leaking storage tanks

LUST: Sites with Leaking Underground Storage Tanks

Leaking Underground Storage Tank Incident Reports. LUST records contain an inventory of reported leaking underground storage tank incidents. Not all states maintain these records, and the information stored varies by state.

Date of Government Version: 07/11/2022
Date Data Arrived at EDR: 07/12/2022
Date Made Active in Reports: 09/27/2022
Number of Days to Update: 77

Source: Department of Environmental Quality
Telephone: 801-536-4115
Last EDR Contact: 10/10/2022
Next Scheduled EDR Contact: 01/23/2023
Data Release Frequency: Quarterly

LAST: Leaking Aboveground Storage Tank Sites

A listing of leaking aboveground storage tank locations.

Date of Government Version: 06/16/2022
Date Data Arrived at EDR: 06/17/2022
Date Made Active in Reports: 09/02/2022
Number of Days to Update: 77

Source: Department of Environmental Quality
Telephone: 801-536-4141
Last EDR Contact: 09/08/2022
Next Scheduled EDR Contact: 12/12/2022
Data Release Frequency: Varies

INDIAN LUST R1: Leaking Underground Storage Tanks on Indian Land
A listing of leaking underground storage tank locations on Indian Land.

Date of Government Version: 04/28/2021
Date Data Arrived at EDR: 06/11/2021
Date Made Active in Reports: 09/07/2021
Number of Days to Update: 88
Source: EPA Region 1
Telephone: 617-918-1313
Last EDR Contact: 10/17/2022
Next Scheduled EDR Contact: 01/30/2023
Data Release Frequency: Varies

INDIAN LUST R4: Leaking Underground Storage Tanks on Indian Land
LUSTs on Indian land in Florida, Mississippi and North Carolina.

Date of Government Version: 06/02/2022
Date Data Arrived at EDR: 06/13/2022
Date Made Active in Reports: 08/31/2022
Number of Days to Update: 79
Source: EPA Region 4
Telephone: 404-562-8677
Last EDR Contact: 10/17/2022
Next Scheduled EDR Contact: 01/30/2023
Data Release Frequency: Varies

INDIAN LUST R7: Leaking Underground Storage Tanks on Indian Land
LUSTs on Indian land in Iowa, Kansas, and Nebraska

Date of Government Version: 04/14/2022
Date Data Arrived at EDR: 06/13/2022
Date Made Active in Reports: 08/16/2022
Number of Days to Update: 64
Source: EPA Region 7
Telephone: 913-551-7003
Last EDR Contact: 10/17/2022
Next Scheduled EDR Contact: 01/30/2023
Data Release Frequency: Varies

INDIAN LUST R8: Leaking Underground Storage Tanks on Indian Land
LUSTs on Indian land in Colorado, Montana, North Dakota, South Dakota, Utah and Wyoming.

Date of Government Version: 04/20/2022
Date Data Arrived at EDR: 06/13/2022
Date Made Active in Reports: 08/16/2022
Number of Days to Update: 64
Source: EPA Region 8
Telephone: 303-312-6271
Last EDR Contact: 10/17/2022
Next Scheduled EDR Contact: 01/30/2023
Data Release Frequency: Varies

INDIAN LUST R9: Leaking Underground Storage Tanks on Indian Land
LUSTs on Indian land in Arizona, California, New Mexico and Nevada

Date of Government Version: 04/08/2022
Date Data Arrived at EDR: 06/13/2022
Date Made Active in Reports: 08/16/2022
Number of Days to Update: 64
Source: Environmental Protection Agency
Telephone: 415-972-3372
Last EDR Contact: 10/17/2022
Next Scheduled EDR Contact: 01/30/2023
Data Release Frequency: Varies

INDIAN LUST R10: Leaking Underground Storage Tanks on Indian Land
LUSTs on Indian land in Alaska, Idaho, Oregon and Washington.

Date of Government Version: 04/20/2022
Date Data Arrived at EDR: 06/13/2022
Date Made Active in Reports: 08/16/2022
Number of Days to Update: 64
Source: EPA Region 10
Telephone: 206-553-2857
Last EDR Contact: 10/17/2022
Next Scheduled EDR Contact: 01/30/2023
Data Release Frequency: Varies

INDIAN LUST R5: Leaking Underground Storage Tanks on Indian Land
Leaking underground storage tanks located on Indian Land in Michigan, Minnesota and Wisconsin.

Date of Government Version: 04/11/2022
Date Data Arrived at EDR: 06/13/2022
Date Made Active in Reports: 08/16/2022
Number of Days to Update: 64
Source: EPA, Region 5
Telephone: 312-886-7439
Last EDR Contact: 10/17/2022
Next Scheduled EDR Contact: 01/30/2023
Data Release Frequency: Varies

INDIAN LUST R6: Leaking Underground Storage Tanks on Indian Land
LUSTs on Indian land in New Mexico and Oklahoma.

Date of Government Version: 04/28/2022
Date Data Arrived at EDR: 06/13/2022
Date Made Active in Reports: 08/16/2022
Number of Days to Update: 64

Source: EPA Region 6
Telephone: 214-665-6597
Last EDR Contact: 10/17/2022
Next Scheduled EDR Contact: 01/30/2023
Data Release Frequency: Varies

Lists of state and tribal registered storage tanks

FEMA UST: Underground Storage Tank Listing
A listing of all FEMA owned underground storage tanks.

Date of Government Version: 10/14/2021
Date Data Arrived at EDR: 11/05/2021
Date Made Active in Reports: 02/01/2022
Number of Days to Update: 88

Source: FEMA
Telephone: 202-646-5797
Last EDR Contact: 09/27/2022
Next Scheduled EDR Contact: 01/16/2023
Data Release Frequency: Varies

UST: List of Sites with Underground Storage Tanks
Registered Underground Storage Tanks. UST's are regulated under Subtitle I of the Resource Conservation and Recovery Act (RCRA) and must be registered with the state department responsible for administering the UST program. Available information varies by state program.

Date of Government Version: 07/11/2022
Date Data Arrived at EDR: 07/12/2022
Date Made Active in Reports: 09/27/2022
Number of Days to Update: 77

Source: Department of Environmental Quality
Telephone: 801-536-4115
Last EDR Contact: 10/10/2022
Next Scheduled EDR Contact: 01/23/2023
Data Release Frequency: Quarterly

AST: Listing of Aboveground Storage Tanks
Aboveground storage tank site locations.

Date of Government Version: 06/13/2022
Date Data Arrived at EDR: 06/14/2022
Date Made Active in Reports: 09/02/2022
Number of Days to Update: 80

Source: Department of Environmental Quality
Telephone: 801-536-4100
Last EDR Contact: 09/08/2022
Next Scheduled EDR Contact: 12/12/2022
Data Release Frequency: Varies

INDIAN UST R7: Underground Storage Tanks on Indian Land
The Indian Underground Storage Tank (UST) database provides information about underground storage tanks on Indian land in EPA Region 7 (Iowa, Kansas, Missouri, Nebraska, and 9 Tribal Nations).

Date of Government Version: 04/14/2022
Date Data Arrived at EDR: 06/13/2022
Date Made Active in Reports: 08/16/2022
Number of Days to Update: 64

Source: EPA Region 7
Telephone: 913-551-7003
Last EDR Contact: 10/17/2022
Next Scheduled EDR Contact: 01/30/2023
Data Release Frequency: Varies

INDIAN UST R8: Underground Storage Tanks on Indian Land
The Indian Underground Storage Tank (UST) database provides information about underground storage tanks on Indian land in EPA Region 8 (Colorado, Montana, North Dakota, South Dakota, Utah, Wyoming and 27 Tribal Nations).

Date of Government Version: 04/20/2022
Date Data Arrived at EDR: 06/13/2022
Date Made Active in Reports: 08/16/2022
Number of Days to Update: 64

Source: EPA Region 8
Telephone: 303-312-6137
Last EDR Contact: 10/17/2022
Next Scheduled EDR Contact: 01/30/2023
Data Release Frequency: Varies

INDIAN UST R4: Underground Storage Tanks on Indian Land

The Indian Underground Storage Tank (UST) database provides information about underground storage tanks on Indian land in EPA Region 4 (Alabama, Florida, Georgia, Kentucky, Mississippi, North Carolina, South Carolina, Tennessee and Tribal Nations)

Date of Government Version: 06/02/2022
Date Data Arrived at EDR: 06/13/2022
Date Made Active in Reports: 08/31/2022
Number of Days to Update: 79

Source: EPA Region 4
Telephone: 404-562-9424
Last EDR Contact: 10/17/2022
Next Scheduled EDR Contact: 01/30/2023
Data Release Frequency: Varies

INDIAN UST R6: Underground Storage Tanks on Indian Land

The Indian Underground Storage Tank (UST) database provides information about underground storage tanks on Indian land in EPA Region 6 (Louisiana, Arkansas, Oklahoma, New Mexico, Texas and 65 Tribes).

Date of Government Version: 04/28/2022
Date Data Arrived at EDR: 06/13/2022
Date Made Active in Reports: 08/16/2022
Number of Days to Update: 64

Source: EPA Region 6
Telephone: 214-665-7591
Last EDR Contact: 10/17/2022
Next Scheduled EDR Contact: 01/30/2023
Data Release Frequency: Varies

INDIAN UST R5: Underground Storage Tanks on Indian Land

The Indian Underground Storage Tank (UST) database provides information about underground storage tanks on Indian land in EPA Region 5 (Michigan, Minnesota and Wisconsin and Tribal Nations).

Date of Government Version: 04/11/2022
Date Data Arrived at EDR: 06/13/2022
Date Made Active in Reports: 08/16/2022
Number of Days to Update: 64

Source: EPA Region 5
Telephone: 312-886-6136
Last EDR Contact: 10/17/2022
Next Scheduled EDR Contact: 01/30/2023
Data Release Frequency: Varies

INDIAN UST R1: Underground Storage Tanks on Indian Land

The Indian Underground Storage Tank (UST) database provides information about underground storage tanks on Indian land in EPA Region 1 (Connecticut, Maine, Massachusetts, New Hampshire, Rhode Island, Vermont and ten Tribal Nations).

Date of Government Version: 04/07/2022
Date Data Arrived at EDR: 06/13/2022
Date Made Active in Reports: 08/16/2022
Number of Days to Update: 64

Source: EPA, Region 1
Telephone: 617-918-1313
Last EDR Contact: 10/17/2022
Next Scheduled EDR Contact: 01/30/2023
Data Release Frequency: Varies

INDIAN UST R10: Underground Storage Tanks on Indian Land

The Indian Underground Storage Tank (UST) database provides information about underground storage tanks on Indian land in EPA Region 10 (Alaska, Idaho, Oregon, Washington, and Tribal Nations).

Date of Government Version: 04/20/2022
Date Data Arrived at EDR: 06/13/2022
Date Made Active in Reports: 08/16/2022
Number of Days to Update: 64

Source: EPA Region 10
Telephone: 206-553-2857
Last EDR Contact: 10/17/2022
Next Scheduled EDR Contact: 01/30/2023
Data Release Frequency: Varies

INDIAN UST R9: Underground Storage Tanks on Indian Land

The Indian Underground Storage Tank (UST) database provides information about underground storage tanks on Indian land in EPA Region 9 (Arizona, California, Hawaii, Nevada, the Pacific Islands, and Tribal Nations).

Date of Government Version: 04/08/2022
Date Data Arrived at EDR: 06/13/2022
Date Made Active in Reports: 08/16/2022
Number of Days to Update: 64

Source: EPA Region 9
Telephone: 415-972-3368
Last EDR Contact: 10/17/2022
Next Scheduled EDR Contact: 01/30/2023
Data Release Frequency: Varies

State and tribal institutional control / engineering control registries

INST CONTROL: Sites with Institutional Controls
Sites included on the Brownfields Sites listing that have institutional controls in place.

Date of Government Version: 07/18/2022
Date Data Arrived at EDR: 07/18/2022
Date Made Active in Reports: 10/04/2022
Number of Days to Update: 78
Source: Department of Environmental Quality
Telephone: 801-536-4100
Last EDR Contact: 10/18/2022
Next Scheduled EDR Contact: 01/30/2023
Data Release Frequency: Varies

Lists of state and tribal voluntary cleanup sites

VCP: Voluntary Cleanup Sites List
The purpose of the program is to encourage the voluntary cleanup of sites where there has been a contaminant release threatening public health and the environment, thereby removing the stigma attached to these sites which blocks economic redevelopment. Voluntary cleanup of these sites will hopefully result in clearing the pathway for returning these properties to beneficial use.

Date of Government Version: 03/17/2022
Date Data Arrived at EDR: 05/12/2022
Date Made Active in Reports: 08/02/2022
Number of Days to Update: 82
Source: Department of Environmental Quality
Telephone: 801-536-4100
Last EDR Contact: 08/08/2022
Next Scheduled EDR Contact: 11/21/2022
Data Release Frequency: Varies

INDIAN VCP R7: Voluntary Cleanup Priority Lisitng
A listing of voluntary cleanup priority sites located on Indian Land located in Region 7.

Date of Government Version: 03/20/2008
Date Data Arrived at EDR: 04/22/2008
Date Made Active in Reports: 05/19/2008
Number of Days to Update: 27
Source: EPA, Region 7
Telephone: 913-551-7365
Last EDR Contact: 07/08/2021
Next Scheduled EDR Contact: 07/20/2009
Data Release Frequency: Varies

INDIAN VCP R1: Voluntary Cleanup Priority Listing
A listing of voluntary cleanup priority sites located on Indian Land located in Region 1.

Date of Government Version: 07/27/2015
Date Data Arrived at EDR: 09/29/2015
Date Made Active in Reports: 02/18/2016
Number of Days to Update: 142
Source: EPA, Region 1
Telephone: 617-918-1102
Last EDR Contact: 09/13/2022
Next Scheduled EDR Contact: 01/02/2023
Data Release Frequency: Varies

Lists of state and tribal brownfield sites

BROWNFIELDS: Brownfields Assessment Sites
A Brownfields site means real property, the expansion, redevelopment or reuse of which may be complicated by the presence or potential presence of a hazardous substance, pollutant or contaminant, controlled substance or petroleum product.

Date of Government Version: 11/09/2021
Date Data Arrived at EDR: 11/11/2021
Date Made Active in Reports: 02/02/2022
Number of Days to Update: 83
Source: Department of Environmental Quality
Telephone: 801-536-4100
Last EDR Contact: 08/16/2022
Next Scheduled EDR Contact: 11/21/2022
Data Release Frequency: Annually

ADDITIONAL ENVIRONMENTAL RECORDS

Local Brownfield lists

US BROWNFIELDS: A Listing of Brownfields Sites

Brownfields are real property, the expansion, redevelopment, or reuse of which may be complicated by the presence or potential presence of a hazardous substance, pollutant, or contaminant. Cleaning up and reinvesting in these properties takes development pressures off of undeveloped, open land, and both improves and protects the environment. Assessment, Cleanup and Redevelopment Exchange System (ACRES) stores information reported by EPA Brownfields grant recipients on brownfields properties assessed or cleaned up with grant funding as well as information on Targeted Brownfields Assessments performed by EPA Regions. A listing of ACRES Brownfield sites is obtained from Cleanups in My Community. Cleanups in My Community provides information on Brownfields properties for which information is reported back to EPA, as well as areas served by Brownfields grant programs.

Date of Government Version: 02/23/2022
Date Data Arrived at EDR: 03/10/2022
Date Made Active in Reports: 03/10/2022
Number of Days to Update: 0

Source: Environmental Protection Agency
Telephone: 202-566-2777
Last EDR Contact: 09/09/2022
Next Scheduled EDR Contact: 12/26/2022
Data Release Frequency: Semi-Annually

Local Lists of Landfill / Solid Waste Disposal Sites

INDIAN ODI: Report on the Status of Open Dumps on Indian Lands

Location of open dumps on Indian land.

Date of Government Version: 12/31/1998
Date Data Arrived at EDR: 12/03/2007
Date Made Active in Reports: 01/24/2008
Number of Days to Update: 52

Source: Environmental Protection Agency
Telephone: 703-308-8245
Last EDR Contact: 10/20/2022
Next Scheduled EDR Contact: 02/06/2023
Data Release Frequency: Varies

ODI: Open Dump Inventory

An open dump is defined as a disposal facility that does not comply with one or more of the Part 257 or Part 258 Subtitle D Criteria.

Date of Government Version: 06/30/1985
Date Data Arrived at EDR: 08/09/2004
Date Made Active in Reports: 09/17/2004
Number of Days to Update: 39

Source: Environmental Protection Agency
Telephone: 800-424-9346
Last EDR Contact: 06/09/2004
Next Scheduled EDR Contact: N/A
Data Release Frequency: No Update Planned

DEBRIS REGION 9: Torres Martinez Reservation Illegal Dump Site Locations

A listing of illegal dump sites location on the Torres Martinez Indian Reservation located in eastern Riverside County and northern Imperial County, California.

Date of Government Version: 01/12/2009
Date Data Arrived at EDR: 05/07/2009
Date Made Active in Reports: 09/21/2009
Number of Days to Update: 137

Source: EPA, Region 9
Telephone: 415-947-4219
Last EDR Contact: 10/11/2022
Next Scheduled EDR Contact: 01/30/2023
Data Release Frequency: No Update Planned

IHS OPEN DUMPS: Open Dumps on Indian Land

A listing of all open dumps located on Indian Land in the United States.

Date of Government Version: 04/01/2014
Date Data Arrived at EDR: 08/06/2014
Date Made Active in Reports: 01/29/2015
Number of Days to Update: 176

Source: Department of Health & Human Serivces, Indian Health Service
Telephone: 301-443-1452
Last EDR Contact: 07/21/2022
Next Scheduled EDR Contact: 11/07/2022
Data Release Frequency: Varies

Local Lists of Hazardous waste / Contaminated Sites

US HIST CDL: National Clandestine Laboratory Register

A listing of clandestine drug lab locations that have been removed from the DEAs National Clandestine Laboratory Register.

Date of Government Version: 07/29/2022
Date Data Arrived at EDR: 08/18/2022
Date Made Active in Reports: 10/24/2022
Number of Days to Update: 67

Source: Drug Enforcement Administration
Telephone: 202-307-1000
Last EDR Contact: 08/18/2022
Next Scheduled EDR Contact: 12/05/2022
Data Release Frequency: No Update Planned

CDL: Methamphetamine Contaminated Properties Listing

Utah Administrative Rule 19-6-901 Illegal Drug Operations Site Reporting and Decontamination Act requires local health departments to maintain a list of properties believed to be contaminated by the illegal manufacture of drugs. The following properties were reported to the Salt Lake Valley Health Department by a complaint or report from a law enforcement agency and the Department has determined that reasonable evidence exists that the property is contaminated.

Date of Government Version: 05/31/2022
Date Data Arrived at EDR: 05/31/2022
Date Made Active in Reports: 08/19/2022
Number of Days to Update: 80

Source: Salt Lake Valley Health Department
Telephone: 801-468-2750
Last EDR Contact: 08/29/2022
Next Scheduled EDR Contact: 12/12/2022
Data Release Frequency: Varies

US CDL: Clandestine Drug Labs

A listing of clandestine drug lab locations. The U.S. Department of Justice ("the Department") provides this web site as a public service. It contains addresses of some locations where law enforcement agencies reported they found chemicals or other items that indicated the presence of either clandestine drug laboratories or dumpsites. In most cases, the source of the entries is not the Department, and the Department has not verified the entry and does not guarantee its accuracy. Members of the public must verify the accuracy of all entries by, for example, contacting local law enforcement and local health departments.

Date of Government Version: 07/29/2022
Date Data Arrived at EDR: 08/18/2022
Date Made Active in Reports: 10/24/2022
Number of Days to Update: 67

Source: Drug Enforcement Administration
Telephone: 202-307-1000
Last EDR Contact: 08/18/2022
Next Scheduled EDR Contact: 12/05/2022
Data Release Frequency: Quarterly

PFAS: PFAS Site Information Listing

PFAS site information

Date of Government Version: 07/11/2022
Date Data Arrived at EDR: 07/12/2022
Date Made Active in Reports: 09/27/2022
Number of Days to Update: 77

Source: Department of Environmental Quality
Telephone: 801-536-4100
Last EDR Contact: 10/10/2022
Next Scheduled EDR Contact: 01/23/2023
Data Release Frequency: Varies

Local Land Records

LIENS 2: CERCLA Lien Information

A Federal CERCLA ('Superfund') lien can exist by operation of law at any site or property at which EPA has spent Superfund monies. These monies are spent to investigate and address releases and threatened releases of contamination. CERCLIS provides information as to the identity of these sites and properties.

Date of Government Version: 07/26/2022
Date Data Arrived at EDR: 08/02/2022
Date Made Active in Reports: 08/22/2022
Number of Days to Update: 20

Source: Environmental Protection Agency
Telephone: 202-564-6023
Last EDR Contact: 10/05/2022
Next Scheduled EDR Contact: 01/09/2023
Data Release Frequency: Semi-Annually

Records of Emergency Release Reports

HMIRS: Hazardous Materials Information Reporting System

Hazardous Materials Incident Report System. HMIRS contains hazardous material spill incidents reported to DOT.

Date of Government Version: 09/19/2022
Date Data Arrived at EDR: 09/19/2022
Date Made Active in Reports: 09/30/2022
Number of Days to Update: 11

Source: U.S. Department of Transportation
Telephone: 202-366-4555
Last EDR Contact: 09/19/2022
Next Scheduled EDR Contact: 01/02/2023
Data Release Frequency: Quarterly

SPILLS: Spills Data
Incidents reported to the Division of Environmental Response and Remediation

Date of Government Version: 01/10/2022
Date Data Arrived at EDR: 01/13/2022
Date Made Active in Reports: 04/05/2022
Number of Days to Update: 82

Source: Department of Environmental Quality
Telephone: 801-536-4100
Last EDR Contact: 09/27/2022
Next Scheduled EDR Contact: 01/20/2023
Data Release Frequency: Varies

SPILLS 90: SPILLS90 data from FirstSearch
Spills 90 includes those spill and release records available exclusively from FirstSearch databases. Typically, they may include chemical, oil and/or hazardous substance spills recorded after 1990. Duplicate records that are already included in EDR incident and release records are not included in Spills 90.

Date of Government Version: 07/31/2011
Date Data Arrived at EDR: 01/03/2013
Date Made Active in Reports: 02/11/2013
Number of Days to Update: 39

Source: FirstSearch
Telephone: N/A
Last EDR Contact: 01/03/2013
Next Scheduled EDR Contact: N/A
Data Release Frequency: No Update Planned

Other Ascertainable Records

RCRA NonGen / NLR: RCRA - Non Generators / No Longer Regulated
RCRAInfo is EPA's comprehensive information system, providing access to data supporting the Resource Conservation and Recovery Act (RCRA) of 1976 and the Hazardous and Solid Waste Amendments (HSWA) of 1984. The database includes selective information on sites which generate, transport, store, treat and/or dispose of hazardous waste as defined by the Resource Conservation and Recovery Act (RCRA). Non-Generators do not presently generate hazardous waste.

Date of Government Version: 06/20/2022
Date Data Arrived at EDR: 06/21/2022
Date Made Active in Reports: 06/28/2022
Number of Days to Update: 7

Source: Environmental Protection Agency
Telephone: 303-312-6149
Last EDR Contact: 09/19/2022
Next Scheduled EDR Contact: 01/02/2023
Data Release Frequency: Quarterly

FUDS: Formerly Used Defense Sites
The listing includes locations of Formerly Used Defense Sites properties where the US Army Corps of Engineers is actively working or will take necessary cleanup actions.

Date of Government Version: 08/11/2022
Date Data Arrived at EDR: 08/11/2022
Date Made Active in Reports: 09/30/2022
Number of Days to Update: 50

Source: U.S. Army Corps of Engineers
Telephone: 202-528-4285
Last EDR Contact: 08/11/2022
Next Scheduled EDR Contact: 11/28/2022
Data Release Frequency: Varies

DOD: Department of Defense Sites
This data set consists of federally owned or administered lands, administered by the Department of Defense, that have any area equal to or greater than 640 acres of the United States, Puerto Rico, and the U.S. Virgin Islands.

Date of Government Version: 06/07/2021
Date Data Arrived at EDR: 07/13/2021
Date Made Active in Reports: 03/09/2022
Number of Days to Update: 239

Source: USGS
Telephone: 888-275-8747
Last EDR Contact: 10/13/2022
Next Scheduled EDR Contact: 01/23/2023
Data Release Frequency: Varies

FEDLAND: Federal and Indian Lands

Federally and Indian administrated lands of the United States. Lands included are administrated by: Army Corps of Engineers, Bureau of Reclamation, National Wild and Scenic River, National Wildlife Refuge, Public Domain Land, Wilderness, Wilderness Study Area, Wildlife Management Area, Bureau of Indian Affairs, Bureau of Land Management, Department of Justice, Forest Service, Fish and Wildlife Service, National Park Service.

Date of Government Version: 04/02/2018
Date Data Arrived at EDR: 04/11/2018
Date Made Active in Reports: 11/06/2019
Number of Days to Update: 574

Source: U.S. Geological Survey
Telephone: 888-275-8747
Last EDR Contact: 10/03/2022
Next Scheduled EDR Contact: 01/16/2023
Data Release Frequency: N/A

SCRD DRYCLEANERS: State Coalition for Remediation of Drycleaners Listing

The State Coalition for Remediation of Drycleaners was established in 1998, with support from the U.S. EPA Office of Superfund Remediation and Technology Innovation. It is comprised of representatives of states with established drycleaner remediation programs. Currently the member states are Alabama, Connecticut, Florida, Illinois, Kansas, Minnesota, Missouri, North Carolina, Oregon, South Carolina, Tennessee, Texas, and Wisconsin.

Date of Government Version: 01/01/2017
Date Data Arrived at EDR: 02/03/2017
Date Made Active in Reports: 04/07/2017
Number of Days to Update: 63

Source: Environmental Protection Agency
Telephone: 615-532-8599
Last EDR Contact: 08/03/2022
Next Scheduled EDR Contact: 11/21/2022
Data Release Frequency: Varies

US FIN ASSUR: Financial Assurance Information

All owners and operators of facilities that treat, store, or dispose of hazardous waste are required to provide proof that they will have sufficient funds to pay for the clean up, closure, and post-closure care of their facilities.

Date of Government Version: 06/20/2022
Date Data Arrived at EDR: 06/21/2022
Date Made Active in Reports: 08/31/2022
Number of Days to Update: 71

Source: Environmental Protection Agency
Telephone: 202-566-1917
Last EDR Contact: 09/20/2022
Next Scheduled EDR Contact: 01/02/2023
Data Release Frequency: Quarterly

EPA WATCH LIST: EPA WATCH LIST

EPA maintains a "Watch List" to facilitate dialogue between EPA, state and local environmental agencies on enforcement matters relating to facilities with alleged violations identified as either significant or high priority. Being on the Watch List does not mean that the facility has actually violated the law only that an investigation by EPA or a state or local environmental agency has led those organizations to allege that an unproven violation has in fact occurred. Being on the Watch List does not represent a higher level of concern regarding the alleged violations that were detected, but instead indicates cases requiring additional dialogue between EPA, state and local agencies - primarily because of the length of time the alleged violation has gone unaddressed or unresolved.

Date of Government Version: 08/30/2013
Date Data Arrived at EDR: 03/21/2014
Date Made Active in Reports: 06/17/2014
Number of Days to Update: 88

Source: Environmental Protection Agency
Telephone: 617-520-3000
Last EDR Contact: 07/29/2022
Next Scheduled EDR Contact: 11/14/2022
Data Release Frequency: Quarterly

2020 COR ACTION: 2020 Corrective Action Program List

The EPA has set ambitious goals for the RCRA Corrective Action program by creating the 2020 Corrective Action Universe. This RCRA cleanup baseline includes facilities expected to need corrective action. The 2020 universe contains a wide variety of sites. Some properties are heavily contaminated while others were contaminated but have since been cleaned up. Still others have not been fully investigated yet, and may require little or no remediation. Inclusion in the 2020 Universe does not necessarily imply failure on the part of a facility to meet its RCRA obligations.

Date of Government Version: 09/30/2017
Date Data Arrived at EDR: 05/08/2018
Date Made Active in Reports: 07/20/2018
Number of Days to Update: 73

Source: Environmental Protection Agency
Telephone: 703-308-4044
Last EDR Contact: 08/04/2022
Next Scheduled EDR Contact: 11/14/2022
Data Release Frequency: Varies

GOVERNMENT RECORDS SEARCHED / DATA CURRENCY TRACKING

TSCA: Toxic Substances Control Act

Toxic Substances Control Act. TSCA identifies manufacturers and importers of chemical substances included on the TSCA Chemical Substance Inventory list. It includes data on the production volume of these substances by plant site.

Date of Government Version: 12/31/2016
Date Data Arrived at EDR: 06/17/2020
Date Made Active in Reports: 09/10/2020
Number of Days to Update: 85

Source: EPA
Telephone: 202-260-5521
Last EDR Contact: 09/12/2022
Next Scheduled EDR Contact: 12/26/2022
Data Release Frequency: Every 4 Years

TRIS: Toxic Chemical Release Inventory System

Toxic Release Inventory System. TRIS identifies facilities which release toxic chemicals to the air, water and land in reportable quantities under SARA Title III Section 313.

Date of Government Version: 12/31/2018
Date Data Arrived at EDR: 08/14/2020
Date Made Active in Reports: 11/04/2020
Number of Days to Update: 82

Source: EPA
Telephone: 202-566-0250
Last EDR Contact: 08/11/2022
Next Scheduled EDR Contact: 11/28/2022
Data Release Frequency: Annually

SSTS: Section 7 Tracking Systems

Section 7 of the Federal Insecticide, Fungicide and Rodenticide Act, as amended (92 Stat. 829) requires all registered pesticide-producing establishments to submit a report to the Environmental Protection Agency by March 1st each year. Each establishment must report the types and amounts of pesticides, active ingredients and devices being produced, and those having been produced and sold or distributed in the past year.

Date of Government Version: 07/18/2022
Date Data Arrived at EDR: 07/18/2022
Date Made Active in Reports: 07/29/2022
Number of Days to Update: 11

Source: EPA
Telephone: 202-564-4203
Last EDR Contact: 10/18/2022
Next Scheduled EDR Contact: 01/30/2023
Data Release Frequency: Annually

ROD: Records Of Decision

Record of Decision. ROD documents mandate a permanent remedy at an NPL (Superfund) site containing technical and health information to aid in the cleanup.

Date of Government Version: 07/26/2022
Date Data Arrived at EDR: 08/02/2022
Date Made Active in Reports: 08/22/2022
Number of Days to Update: 20

Source: EPA
Telephone: 703-416-0223
Last EDR Contact: 10/05/2022
Next Scheduled EDR Contact: 12/12/2022
Data Release Frequency: Annually

RMP: Risk Management Plans

When Congress passed the Clean Air Act Amendments of 1990, it required EPA to publish regulations and guidance for chemical accident prevention at facilities using extremely hazardous substances. The Risk Management Program Rule (RMP Rule) was written to implement Section 112(r) of these amendments. The rule, which built upon existing industry codes and standards, requires companies of all sizes that use certain flammable and toxic substances to develop a Risk Management Program, which includes a(n): Hazard assessment that details the potential effects of an accidental release, an accident history of the last five years, and an evaluation of worst-case and alternative accidental releases; Prevention program that includes safety precautions and maintenance, monitoring, and employee training measures; and Emergency response program that spells out emergency health care, employee training measures and procedures for informing the public and response agencies (e.g the fire department) should an accident occur.

Date of Government Version: 04/27/2022
Date Data Arrived at EDR: 05/04/2022
Date Made Active in Reports: 05/10/2022
Number of Days to Update: 6

Source: Environmental Protection Agency
Telephone: 202-564-8600
Last EDR Contact: 10/11/2022
Next Scheduled EDR Contact: 01/30/2023
Data Release Frequency: Varies

RAATS: RCRA Administrative Action Tracking System

RCRA Administration Action Tracking System. RAATS contains records based on enforcement actions issued under RCRA pertaining to major violators and includes administrative and civil actions brought by the EPA. For administration actions after September 30, 1995, data entry in the RAATS database was discontinued. EPA will retain a copy of the database for historical records. It was necessary to terminate RAATS because a decrease in agency resources made it impossible to continue to update the information contained in the database.

Date of Government Version: 04/17/1995
Date Data Arrived at EDR: 07/03/1995
Date Made Active in Reports: 08/07/1995
Number of Days to Update: 35

Source: EPA
Telephone: 202-564-4104
Last EDR Contact: 06/02/2008
Next Scheduled EDR Contact: 09/01/2008
Data Release Frequency: No Update Planned

PRP: Potentially Responsible Parties

A listing of verified Potentially Responsible Parties

Date of Government Version: 07/26/2022
Date Data Arrived at EDR: 08/02/2022
Date Made Active in Reports: 08/31/2022
Number of Days to Update: 29

Source: EPA
Telephone: 202-564-6023
Last EDR Contact: 10/05/2022
Next Scheduled EDR Contact: 11/14/2022
Data Release Frequency: Quarterly

PADS: PCB Activity Database System

PCB Activity Database. PADS Identifies generators, transporters, commercial storers and/or brokers and disposers of PCB's who are required to notify the EPA of such activities.

Date of Government Version: 01/20/2022
Date Data Arrived at EDR: 01/20/2022
Date Made Active in Reports: 03/25/2022
Number of Days to Update: 64

Source: EPA
Telephone: 202-566-0500
Last EDR Contact: 10/06/2022
Next Scheduled EDR Contact: 01/16/2023
Data Release Frequency: Annually

ICIS: Integrated Compliance Information System

The Integrated Compliance Information System (ICIS) supports the information needs of the national enforcement and compliance program as well as the unique needs of the National Pollutant Discharge Elimination System (NPDES) program.

Date of Government Version: 11/18/2016
Date Data Arrived at EDR: 11/23/2016
Date Made Active in Reports: 02/10/2017
Number of Days to Update: 79

Source: Environmental Protection Agency
Telephone: 202-564-2501
Last EDR Contact: 09/27/2022
Next Scheduled EDR Contact: 01/16/2023
Data Release Frequency: Quarterly

GOVERNMENT RECORDS SEARCHED / DATA CURRENCY TRACKING

FTTS: FIFRA/ TSCA Tracking System - FIFRA (Federal Insecticide, Fungicide, & Rodenticide Act)/TSCA (Toxic Substances Control Act)
FTTS tracks administrative cases and pesticide enforcement actions and compliance activities related to FIFRA, TSCA and EPCRA (Emergency Planning and Community Right-to-Know Act). To maintain currency, EDR contacts the Agency on a quarterly basis.

Date of Government Version: 04/09/2009
Date Data Arrived at EDR: 04/16/2009
Date Made Active in Reports: 05/11/2009
Number of Days to Update: 25
Source: EPA/Office of Prevention, Pesticides and Toxic Substances
Telephone: 202-566-1667
Last EDR Contact: 08/18/2017
Next Scheduled EDR Contact: 12/04/2017
Data Release Frequency: No Update Planned

FTTS INSP: FIFRA/ TSCA Tracking System - FIFRA (Federal Insecticide, Fungicide, & Rodenticide Act)/TSCA (Toxic Substances Control Act)
A listing of FIFRA/TSCA Tracking System (FTTS) inspections and enforcements.

Date of Government Version: 04/09/2009
Date Data Arrived at EDR: 04/16/2009
Date Made Active in Reports: 05/11/2009
Number of Days to Update: 25
Source: EPA
Telephone: 202-566-1667
Last EDR Contact: 08/18/2017
Next Scheduled EDR Contact: 12/04/2017
Data Release Frequency: No Update Planned

MLTS: Material Licensing Tracking System
MLTS is maintained by the Nuclear Regulatory Commission and contains a list of approximately 8,100 sites which possess or use radioactive materials and which are subject to NRC licensing requirements. To maintain currency, EDR contacts the Agency on a quarterly basis.

Date of Government Version: 06/10/2022
Date Data Arrived at EDR: 06/14/2022
Date Made Active in Reports: 08/22/2022
Number of Days to Update: 69
Source: Nuclear Regulatory Commission
Telephone: 301-415-7169
Last EDR Contact: 10/11/2022
Next Scheduled EDR Contact: 01/30/2023
Data Release Frequency: Quarterly

COAL ASH DOE: Steam-Electric Plant Operation Data
A listing of power plants that store ash in surface ponds.

Date of Government Version: 12/31/2020
Date Data Arrived at EDR: 11/30/2021
Date Made Active in Reports: 02/22/2022
Number of Days to Update: 84
Source: Department of Energy
Telephone: 202-586-8719
Last EDR Contact: 08/25/2022
Next Scheduled EDR Contact: 12/12/2022
Data Release Frequency: Varies

COAL ASH EPA: Coal Combustion Residues Surface Impoundments List
A listing of coal combustion residues surface impoundments with high hazard potential ratings.

Date of Government Version: 01/12/2017
Date Data Arrived at EDR: 03/05/2019
Date Made Active in Reports: 11/11/2019
Number of Days to Update: 251
Source: Environmental Protection Agency
Telephone: N/A
Last EDR Contact: 08/25/2022
Next Scheduled EDR Contact: 12/12/2022
Data Release Frequency: Varies

PCB TRANSFORMER: PCB Transformer Registration Database
The database of PCB transformer registrations that includes all PCB registration submittals.

Date of Government Version: 09/13/2019
Date Data Arrived at EDR: 11/06/2019
Date Made Active in Reports: 02/10/2020
Number of Days to Update: 96
Source: Environmental Protection Agency
Telephone: 202-566-0517
Last EDR Contact: 08/04/2022
Next Scheduled EDR Contact: 11/14/2022
Data Release Frequency: Varies

RADINFO: Radiation Information Database
The Radiation Information Database (RADINFO) contains information about facilities that are regulated by U.S. Environmental Protection Agency (EPA) regulations for radiation and radioactivity.

Date of Government Version: 07/01/2019
Date Data Arrived at EDR: 07/01/2019
Date Made Active in Reports: 09/23/2019
Number of Days to Update: 84

Source: Environmental Protection Agency
Telephone: 202-343-9775
Last EDR Contact: 09/21/2022
Next Scheduled EDR Contact: 01/10/2023
Data Release Frequency: Quarterly

HIST FTTS: FIFRA/TSCA Tracking System Administrative Case Listing

A complete administrative case listing from the FIFRA/TSCA Tracking System (FTTS) for all ten EPA regions. The information was obtained from the National Compliance Database (NCDB). NCDB supports the implementation of FIFRA (Federal Insecticide, Fungicide, and Rodenticide Act) and TSCA (Toxic Substances Control Act). Some EPA regions are now closing out records. Because of that, and the fact that some EPA regions are not providing EPA Headquarters with updated records, it was decided to create a HIST FTTS database. It included records that may not be included in the newer FTTS database updates. This database is no longer updated.

Date of Government Version: 10/19/2006
Date Data Arrived at EDR: 03/01/2007
Date Made Active in Reports: 04/10/2007
Number of Days to Update: 40

Source: Environmental Protection Agency
Telephone: 202-564-2501
Last EDR Contact: 12/17/2007
Next Scheduled EDR Contact: 03/17/2008
Data Release Frequency: No Update Planned

HIST FTTS INSP: FIFRA/TSCA Tracking System Inspection & Enforcement Case Listing

A complete inspection and enforcement case listing from the FIFRA/TSCA Tracking System (FTTS) for all ten EPA regions. The information was obtained from the National Compliance Database (NCDB). NCDB supports the implementation of FIFRA (Federal Insecticide, Fungicide, and Rodenticide Act) and TSCA (Toxic Substances Control Act). Some EPA regions are now closing out records. Because of that, and the fact that some EPA regions are not providing EPA Headquarters with updated records, it was decided to create a HIST FTTS database. It included records that may not be included in the newer FTTS database updates. This database is no longer updated.

Date of Government Version: 10/19/2006
Date Data Arrived at EDR: 03/01/2007
Date Made Active in Reports: 04/10/2007
Number of Days to Update: 40

Source: Environmental Protection Agency
Telephone: 202-564-2501
Last EDR Contact: 12/17/2008
Next Scheduled EDR Contact: 03/17/2008
Data Release Frequency: No Update Planned

DOT OPS: Incident and Accident Data

Department of Transporation, Office of Pipeline Safety Incident and Accident data.

Date of Government Version: 01/02/2020
Date Data Arrived at EDR: 01/28/2020
Date Made Active in Reports: 04/17/2020
Number of Days to Update: 80

Source: Department of Transporation, Office of Pipeline Safety
Telephone: 202-366-4595
Last EDR Contact: 10/24/2022
Next Scheduled EDR Contact: 02/06/2023
Data Release Frequency: Quarterly

CONSENT: Superfund (CERCLA) Consent Decrees

Major legal settlements that establish responsibility and standards for cleanup at NPL (Superfund) sites. Released periodically by United States District Courts after settlement by parties to litigation matters.

Date of Government Version: 06/30/2022
Date Data Arrived at EDR: 07/21/2022
Date Made Active in Reports: 09/30/2022
Number of Days to Update: 71

Source: Department of Justice, Consent Decree Library
Telephone: Varies
Last EDR Contact: 09/27/2022
Next Scheduled EDR Contact: 01/16/2023
Data Release Frequency: Varies

BRS: Biennial Reporting System

The Biennial Reporting System is a national system administered by the EPA that collects data on the generation and management of hazardous waste. BRS captures detailed data from two groups: Large Quantity Generators (LQG) and Treatment, Storage, and Disposal Facilities.

Date of Government Version: 12/31/2019
Date Data Arrived at EDR: 03/02/2022
Date Made Active in Reports: 03/25/2022
Number of Days to Update: 23

Source: EPA/NTIS
Telephone: 800-424-9346
Last EDR Contact: 09/19/2022
Next Scheduled EDR Contact: 01/02/2023
Data Release Frequency: Biennially

INDIAN RESERV: Indian Reservations

This map layer portrays Indian administered lands of the United States that have any area equal to or greater than 640 acres.

Date of Government Version: 12/31/2014
Date Data Arrived at EDR: 07/14/2015
Date Made Active in Reports: 01/10/2017
Number of Days to Update: 546

Source: USGS
Telephone: 202-208-3710
Last EDR Contact: 10/06/2022
Next Scheduled EDR Contact: 01/16/2023
Data Release Frequency: Semi-Annually

FUSRAP: Formerly Utilized Sites Remedial Action Program

DOE established the Formerly Utilized Sites Remedial Action Program (FUSRAP) in 1974 to remediate sites where radioactive contamination remained from Manhattan Project and early U.S. Atomic Energy Commission (AEC) operations.

Date of Government Version: 07/26/2021
Date Data Arrived at EDR: 07/27/2021
Date Made Active in Reports: 10/22/2021
Number of Days to Update: 87

Source: Department of Energy
Telephone: 202-586-3559
Last EDR Contact: 07/26/2022
Next Scheduled EDR Contact: 11/14/2022
Data Release Frequency: Varies

UMTRA: Uranium Mill Tailings Sites

Uranium ore was mined by private companies for federal government use in national defense programs. When the mills shut down, large piles of the sand-like material (mill tailings) remain after uranium has been extracted from the ore. Levels of human exposure to radioactive materials from the piles are low; however, in some cases tailings were used as construction materials before the potential health hazards of the tailings were recognized.

Date of Government Version: 08/30/2019
Date Data Arrived at EDR: 11/15/2019
Date Made Active in Reports: 01/28/2020
Number of Days to Update: 74

Source: Department of Energy
Telephone: 505-845-0011
Last EDR Contact: 08/24/2022
Next Scheduled EDR Contact: 11/28/2022
Data Release Frequency: Varies

LEAD SMELTER 1: Lead Smelter Sites

A listing of former lead smelter site locations.

Date of Government Version: 07/26/2022
Date Data Arrived at EDR: 08/02/2022
Date Made Active in Reports: 08/22/2022
Number of Days to Update: 20

Source: Environmental Protection Agency
Telephone: 703-603-8787
Last EDR Contact: 10/05/2022
Next Scheduled EDR Contact: 01/09/2023
Data Release Frequency: Varies

LEAD SMELTER 2: Lead Smelter Sites

A list of several hundred sites in the U.S. where secondary lead smelting was done from 1931and 1964. These sites may pose a threat to public health through ingestion or inhalation of contaminated soil or dust

Date of Government Version: 04/05/2001
Date Data Arrived at EDR: 10/27/2010
Date Made Active in Reports: 12/02/2010
Number of Days to Update: 36

Source: American Journal of Public Health
Telephone: 703-305-6451
Last EDR Contact: 12/02/2009
Next Scheduled EDR Contact: N/A
Data Release Frequency: No Update Planned

US AIRS (AFS): Aerometric Information Retrieval System Facility Subsystem (AFS)

The database is a sub-system of Aerometric Information Retrieval System (AIRS). AFS contains compliance data on air pollution point sources regulated by the U.S. EPA and/or state and local air regulatory agencies. This information comes from source reports by various stationary sources of air pollution, such as electric power plants, steel mills, factories, and universities, and provides information about the air pollutants they produce. Action, air program, air program pollutant, and general level plant data. It is used to track emissions and compliance data from industrial plants.

Date of Government Version: 10/12/2016
Date Data Arrived at EDR: 10/26/2016
Date Made Active in Reports: 02/03/2017
Number of Days to Update: 100

Source: EPA
Telephone: 202-564-2496
Last EDR Contact: 09/26/2017
Next Scheduled EDR Contact: 01/08/2018
Data Release Frequency: Annually

US AIRS MINOR: Air Facility System Data

A listing of minor source facilities.

Date of Government Version: 10/12/2016
Date Data Arrived at EDR: 10/26/2016
Date Made Active in Reports: 02/03/2017
Number of Days to Update: 100

Source: EPA
Telephone: 202-564-2496
Last EDR Contact: 09/26/2017
Next Scheduled EDR Contact: 01/08/2018
Data Release Frequency: Annually

US MINES: Mines Master Index File

Contains all mine identification numbers issued for mines active or opened since 1971. The data also includes violation information.

Date of Government Version: 08/03/2022
Date Data Arrived at EDR: 08/17/2022
Date Made Active in Reports: 08/31/2022
Number of Days to Update: 14

Source: Department of Labor, Mine Safety and Health Administration
Telephone: 303-231-5959
Last EDR Contact: 08/17/2022
Next Scheduled EDR Contact: 12/05/2022
Data Release Frequency: Semi-Annually

MINES VIOLATIONS: MSHA Violation Assessment Data

Mines violation and assessment information. Department of Labor, Mine Safety & Health Administration.

Date of Government Version: 08/01/2022
Date Data Arrived at EDR: 08/02/2022
Date Made Active in Reports: 09/30/2022
Number of Days to Update: 59

Source: DOL, Mine Safety & Health Admi
Telephone: 202-693-9424
Last EDR Contact: 10/04/2022
Next Scheduled EDR Contact: 12/12/2022
Data Release Frequency: Quarterly

US MINES 2: Ferrous and Nonferrous Metal Mines Database Listing

This map layer includes ferrous (ferrous metal mines are facilities that extract ferrous metals, such as iron ore or molybdenum) and nonferrous (Nonferrous metal mines are facilities that extract nonferrous metals, such as gold, silver, copper, zinc, and lead) metal mines in the United States.

Date of Government Version: 05/06/2020
Date Data Arrived at EDR: 05/27/2020
Date Made Active in Reports: 08/13/2020
Number of Days to Update: 78

Source: USGS
Telephone: 703-648-7709
Last EDR Contact: 08/17/2022
Next Scheduled EDR Contact: 12/05/2022
Data Release Frequency: Varies

US MINES 3: Active Mines & Mineral Plants Database Listing

Active Mines and Mineral Processing Plant operations for commodities monitored by the Minerals Information Team of the USGS.

Date of Government Version: 04/14/2011
Date Data Arrived at EDR: 06/08/2011
Date Made Active in Reports: 09/13/2011
Number of Days to Update: 97

Source: USGS
Telephone: 703-648-7709
Last EDR Contact: 08/17/2022
Next Scheduled EDR Contact: 12/05/2022
Data Release Frequency: Varies

ABANDONED MINES: Abandoned Mines

An inventory of land and water impacted by past mining (primarily coal mining) is maintained by OSMRE to provide information needed to implement the Surface Mining Control and Reclamation Act of 1977 (SMCRA). The inventory contains information on the location, type, and extent of AML impacts, as well as, information on the cost associated with the reclamation of those problems. The inventory is based upon field surveys by State, Tribal, and OSMRE program officials. It is dynamic to the extent that it is modified as new problems are identified and existing problems are reclaimed.

Date of Government Version: 06/14/2022
Date Data Arrived at EDR: 06/15/2022
Date Made Active in Reports: 08/22/2022
Number of Days to Update: 68

Source: Department of Interior
Telephone: 202-208-2609
Last EDR Contact: 09/13/2022
Next Scheduled EDR Contact: 12/19/2022
Data Release Frequency: Quarterly

FINDS: Facility Index System/Facility Registry System

Facility Index System. FINDS contains both facility information and 'pointers' to other sources that contain more detail. EDR includes the following FINDS databases in this report: PCS (Permit Compliance System), AIRS (Aerometric Information Retrieval System), DOCKET (Enforcement Docket used to manage and track information on civil judicial enforcement cases for all environmental statutes), FURS (Federal Underground Injection Control), C-DOCKET (Criminal Docket System used to track criminal enforcement actions for all environmental statutes), FFIS (Federal Facilities Information System), STATE (State Environmental Laws and Statutes), and PADS (PCB Activity Data System).

Date of Government Version: 08/03/2022
Date Data Arrived at EDR: 08/25/2022
Date Made Active in Reports: 10/24/2022
Number of Days to Update: 60

Source: EPA
Telephone: (303) 312-6312
Last EDR Contact: 08/25/2022
Next Scheduled EDR Contact: 12/12/2022
Data Release Frequency: Quarterly

ECHO: Enforcement & Compliance History Information

ECHO provides integrated compliance and enforcement information for about 800,000 regulated facilities nationwide.

Date of Government Version: 06/25/2022
Date Data Arrived at EDR: 07/01/2022
Date Made Active in Reports: 09/30/2022
Number of Days to Update: 91

Source: Environmental Protection Agency
Telephone: 202-564-2280
Last EDR Contact: 09/30/2022
Next Scheduled EDR Contact: 01/16/2023
Data Release Frequency: Quarterly

DOCKET HWC: Hazardous Waste Compliance Docket Listing

A complete list of the Federal Agency Hazardous Waste Compliance Docket Facilities.

Date of Government Version: 05/06/2021
Date Data Arrived at EDR: 05/21/2021
Date Made Active in Reports: 08/11/2021
Number of Days to Update: 82

Source: Environmental Protection Agency
Telephone: 202-564-0527
Last EDR Contact: 08/22/2022
Next Scheduled EDR Contact: 12/05/2022
Data Release Frequency: Varies

UXO: Unexploded Ordnance Sites

A listing of unexploded ordnance site locations

Date of Government Version: 12/31/2020
Date Data Arrived at EDR: 01/11/2022
Date Made Active in Reports: 02/14/2022
Number of Days to Update: 34

Source: Department of Defense
Telephone: 703-704-1564
Last EDR Contact: 10/05/2022
Next Scheduled EDR Contact: 01/23/2023
Data Release Frequency: Varies

FUELS PROGRAM: EPA Fuels Program Registered Listing

This listing includes facilities that are registered under the Part 80 (Code of Federal Regulations) EPA Fuels Programs. All companies now are required to submit new and updated registrations.

Date of Government Version: 08/11/2022
Date Data Arrived at EDR: 08/11/2022
Date Made Active in Reports: 09/30/2022
Number of Days to Update: 50

Source: EPA
Telephone: 800-385-6164
Last EDR Contact: 08/11/2022
Next Scheduled EDR Contact: 11/28/2022
Data Release Frequency: Quarterly

AIRS: Division of Air Quality

Emissions inventory

Date of Government Version: 07/25/2022
Date Data Arrived at EDR: 07/26/2022
Date Made Active in Reports: 10/12/2022
Number of Days to Update: 78

Source: Department of Environmental Quality
Telephone: 801-536-4183
Last EDR Contact: 10/26/2022
Next Scheduled EDR Contact: 02/06/2023
Data Release Frequency: Varies

DRYCLEANERS: Registered Drycleaners

A listing of registered drycleaners.

Date of Government Version: 06/27/2022
Date Data Arrived at EDR: 07/13/2022
Date Made Active in Reports: 09/28/2022
Number of Days to Update: 77

Source: Department of Environmental Quality
Telephone: 801-536-4437
Last EDR Contact: 10/20/2022
Next Scheduled EDR Contact: 01/23/2023
Data Release Frequency: Varies

EWA: Enforceable Written Assurances

EWA contains locations of potential Enforceable Written Assurance sites. EWAs will generally ensure to property owners or prospective property owners that there is no unacceptable risk to human health or the environment. EWA locations are based on coordinates derived from maps and GPS data. These locations represent sites, not contaminated areas.

Date of Government Version: 06/13/2022
Date Data Arrived at EDR: 06/14/2022
Date Made Active in Reports: 09/02/2022
Number of Days to Update: 80

Source: Department of Environmental Quality
Telephone: 801-536-4167
Last EDR Contact: 09/12/2022
Next Scheduled EDR Contact: 12/26/2022
Data Release Frequency: Varies

Financial Assurance 1: Financial Assurance Information Listing

Financial assurance is intended to ensure that resources are available to pay for the cost of closure, post-closure care, and corrective measures if the owner or operator of a regulated facility is unable or unwilling to pay.

Date of Government Version: 12/31/2021
Date Data Arrived at EDR: 07/13/2022
Date Made Active in Reports: 09/28/2022
Number of Days to Update: 77

Source: Department of Environmental Quality
Telephone: 801-538-6794
Last EDR Contact: 09/28/2022
Next Scheduled EDR Contact: 01/16/2023
Data Release Frequency: Varies

Financial Assurance 2: Financial Assurance Information Listing

Financial assurance information for underground storage tank facilities. Financial assurance is intended to ensure that resources are available to pay for the cost of closure, post-closure care, and corrective measures if the owner or operator of a regulated facility is unable or unwilling to pay

Date of Government Version: 06/16/2022
Date Data Arrived at EDR: 06/17/2022
Date Made Active in Reports: 09/02/2022
Number of Days to Update: 77

Source: Department of Environmental Quality
Telephone: 801-536-4141
Last EDR Contact: 09/08/2022
Next Scheduled EDR Contact: 12/12/2022
Data Release Frequency: Varies

FUDS: Formerly Used Defense Sites

Formerly used defense sites.

Date of Government Version: 05/22/2022
Date Data Arrived at EDR: 07/20/2022
Date Made Active in Reports: 10/04/2022
Number of Days to Update: 76

Source: Utah AGRC
Telephone: 801-538-3665
Last EDR Contact: 10/20/2022
Next Scheduled EDR Contact: 01/30/2023
Data Release Frequency: Varies

MMRP: Military Munitions Response Program

Environment.MMRP contains locations of Military Munitions Response Program sites. MMRP manages the environmental, health and safety issues presented by unexploded ordnances (UXO), discarded military munitions (DMM) and munitions constituents (MC). Locations are based on coordinates derived from maps and GPS data. These locations represent sites, not contaminated areas.

Date of Government Version: 06/13/2022
Date Data Arrived at EDR: 06/14/2022
Date Made Active in Reports: 09/02/2022
Number of Days to Update: 80

Source: Department of Environmental Quality
Telephone: 801-539-4164
Last EDR Contact: 09/12/2022
Next Scheduled EDR Contact: 12/26/2022
Data Release Frequency: Varies

NPDES: Permitted Facilities Listing

A listing of Division of Water Quality permits.

Date of Government Version: 06/06/2022
Date Data Arrived at EDR: 06/08/2022
Date Made Active in Reports: 08/26/2022
Number of Days to Update: 79

Source: Department of Environmental Quality
Telephone: 801-538-6146
Last EDR Contact: 09/06/2022
Next Scheduled EDR Contact: 12/19/2022
Data Release Frequency: Varies

TIER 2: Tier 2 Facility Listing

TIER 2 contains locations of Tier II facilities under the Emergency Planning and Community Right-to-Know Act (EPCRA). Qualifying facilities report on hazardous and toxic chemicals and are labeled either tier I or tier II. Locations are based on coordinates derived from maps and GPS data. These locations represent sites, not contaminated areas.

Date of Government Version: 12/31/2021
Date Data Arrived at EDR: 03/16/2022
Date Made Active in Reports: 06/13/2022
Number of Days to Update: 89

Source: Department of Environmental Quality
Telephone: 801-536-4152
Last EDR Contact: 09/12/2022
Next Scheduled EDR Contact: 12/26/2022
Data Release Frequency: Varies

UIC: UIC Site Location Listing

A listing of underground injection control wells.

Date of Government Version: 07/18/2022
Date Data Arrived at EDR: 07/18/2022
Date Made Active in Reports: 10/04/2022
Number of Days to Update: 78

Source: Department of Natural Resources
Telephone: 801-538-5329
Last EDR Contact: 10/18/2022
Next Scheduled EDR Contact: 01/30/2023
Data Release Frequency: Quarterly

UOPF: Used Oil Permitted Facilities

DSHW Permitted Used Oil Facilities contains locations in Utah of all Used Oil Facilities: Marketers, Porcessoors, Transfer, Transport and Off-specification Permitted by UDEQ Division of Hazardous Waste (DSHW) ? Used Oil Section.

Date of Government Version: 06/13/2022
Date Data Arrived at EDR: 06/13/2022
Date Made Active in Reports: 08/30/2022
Number of Days to Update: 78

Source: Department of Environmental Quality
Telephone: 801-538-9408
Last EDR Contact: 09/12/2022
Next Scheduled EDR Contact: 12/26/2022
Data Release Frequency: Varies

MINES MRDS: Mineral Resources Data System

Mineral Resources Data System

Date of Government Version: 04/06/2018
Date Data Arrived at EDR: 10/21/2019
Date Made Active in Reports: 10/24/2019
Number of Days to Update: 3

Source: USGS
Telephone: 703-648-6533
Last EDR Contact: 08/17/2022
Next Scheduled EDR Contact: 12/05/2022
Data Release Frequency: Varies

PCS: Permit Compliance System

PCS is a computerized management information system that contains data on National Pollutant Discharge Elimination System (NPDES) permit holding facilities. PCS tracks the permit, compliance, and enforcement status of NPDES facilities.

Date of Government Version: 07/14/2011
Date Data Arrived at EDR: 08/05/2011
Date Made Active in Reports: 09/29/2011
Number of Days to Update: 55

Source: EPA, Office of Water
Telephone: 202-564-2496
Last EDR Contact: 09/28/2022
Next Scheduled EDR Contact: 01/16/2023
Data Release Frequency: Semi-Annually

PCS INACTIVE: Listing of Inactive PCS Permits
An inactive permit is a facility that has shut down or is no longer discharging.

Date of Government Version: 11/05/2014
Date Data Arrived at EDR: 01/06/2015
Date Made Active in Reports: 05/06/2015
Number of Days to Update: 120

Source: EPA
Telephone: 202-564-2496
Last EDR Contact: 09/28/2022
Next Scheduled EDR Contact: 01/16/2023
Data Release Frequency: Semi-Annually

PCS ENF: Enforcement data
No description is available for this data

Date of Government Version: 12/31/2014
Date Data Arrived at EDR: 02/05/2015
Date Made Active in Reports: 03/06/2015
Number of Days to Update: 29

Source: EPA
Telephone: 202-564-2497
Last EDR Contact: 09/28/2022
Next Scheduled EDR Contact: 01/16/2023
Data Release Frequency: Varies

EDR HIGH RISK HISTORICAL RECORDS

EDR Exclusive Records

EDR MGP: EDR Proprietary Manufactured Gas Plants
The EDR Proprietary Manufactured Gas Plant Database includes records of coal gas plants (manufactured gas plants) compiled by EDR's researchers. Manufactured gas sites were used in the United States from the 1800's to 1950's to produce a gas that could be distributed and used as fuel. These plants used whale oil, rosin, coal, or a mixture of coal, oil, and water that also produced a significant amount of waste. Many of the byproducts of the gas production, such as coal tar (oily waste containing volatile and non-volatile chemicals), sludges, oils and other compounds are potentially hazardous to human health and the environment. The byproduct from this process was frequently disposed of directly at the plant site and can remain or spread slowly, serving as a continuous source of soil and groundwater contamination.

Date of Government Version: N/A
Date Data Arrived at EDR: N/A
Date Made Active in Reports: N/A
Number of Days to Update: N/A

Source: EDR, Inc.
Telephone: N/A
Last EDR Contact: N/A
Next Scheduled EDR Contact: N/A
Data Release Frequency: No Update Planned

EDR Hist Auto: EDR Exclusive Historical Auto Stations
EDR has searched selected national collections of business directories and has collected listings of potential gas station/filling station/service station sites that were available to EDR researchers. EDR's review was limited to those categories of sources that might, in EDR's opinion, include gas station/filling station/service station establishments. The categories reviewed included, but were not limited to gas, gas station, gasoline station, filling station, auto, automobile repair, auto service station, service station, etc. This database falls within a category of information EDR classifies as "High Risk Historical Records", or HRHR. EDR's HRHR effort presents unique and sometimes proprietary data about past sites and operations that typically create environmental concerns, but may not show up in current government records searches.

Date of Government Version: N/A
Date Data Arrived at EDR: N/A
Date Made Active in Reports: N/A
Number of Days to Update: N/A

Source: EDR, Inc.
Telephone: N/A
Last EDR Contact: N/A
Next Scheduled EDR Contact: N/A
Data Release Frequency: Varies

EDR Hist Cleaner: EDR Exclusive Historical Cleaners

EDR has searched selected national collections of business directories and has collected listings of potential dry cleaner sites that were available to EDR researchers. EDR's review was limited to those categories of sources that might, in EDR's opinion, include dry cleaning establishments. The categories reviewed included, but were not limited to dry cleaners, cleaners, laundry, laundromat, cleaning/laundry, wash & dry etc. This database falls within a category of information EDR classifies as "High Risk Historical Records", or HRHR. EDR's HRHR effort presents unique and sometimes proprietary data about past sites and operations that typically create environmental concerns, but may not show up in current government records searches.

Date of Government Version: N/A
Date Data Arrived at EDR: N/A
Date Made Active in Reports: N/A
Number of Days to Update: N/A

Source: EDR, Inc.
Telephone: N/A
Last EDR Contact: N/A
Next Scheduled EDR Contact: N/A
Data Release Frequency: Varies

EDR RECOVERED GOVERNMENT ARCHIVES

Exclusive Recovered Govt. Archives

RGA LF: Recovered Government Archive Solid Waste Facilities List

The EDR Recovered Government Archive Landfill database provides a list of landfills derived from historical databases and includes many records that no longer appear in current government lists. Compiled from Records formerly available from the Department of Environmental Quality in Utah.

Date of Government Version: N/A
Date Data Arrived at EDR: 07/01/2013
Date Made Active in Reports: 01/16/2014
Number of Days to Update: 199

Source: Department of Environmental Quality
Telephone: N/A
Last EDR Contact: 06/01/2012
Next Scheduled EDR Contact: N/A
Data Release Frequency: Varies

RGA LUST: Recovered Government Archive Leaking Underground Storage Tank

The EDR Recovered Government Archive Leaking Underground Storage Tank database provides a list of LUST incidents derived from historical databases and includes many records that no longer appear in current government lists. Compiled from Records formerly available from the Department of Environmental Quality in Utah.

Date of Government Version: N/A
Date Data Arrived at EDR: 07/01/2013
Date Made Active in Reports: 01/03/2014
Number of Days to Update: 186

Source: Department of Environmental Quality
Telephone: N/A
Last EDR Contact: 06/01/2012
Next Scheduled EDR Contact: N/A
Data Release Frequency: Varies

OTHER DATABASE(S)

Depending on the geographic area covered by this report, the data provided in these specialty databases may or may not be complete. For example, the existence of wetlands information data in a specific report does not mean that all wetlands in the area covered by the report are included. Moreover, the absence of any reported wetlands information does not necessarily mean that wetlands do not exist in the area covered by the report.

NY MANIFEST: Facility and Manifest Data

Manifest is a document that lists and tracks hazardous waste from the generator through transporters to a TSD facility.

Date of Government Version: 01/01/2019
Date Data Arrived at EDR: 10/29/2021
Date Made Active in Reports: 01/19/2022
Number of Days to Update: 82

Source: Department of Environmental Conservation
Telephone: 518-402-8651
Last EDR Contact: 07/29/2022
Next Scheduled EDR Contact: 11/07/2022
Data Release Frequency: Quarterly

PA MANIFEST: Manifest Information
Hazardous waste manifest information.

Date of Government Version: 06/30/2018
Date Data Arrived at EDR: 07/19/2019
Date Made Active in Reports: 09/10/2019
Number of Days to Update: 53

Source: Department of Environmental Protection
Telephone: 717-783-8990
Last EDR Contact: 10/05/2022
Next Scheduled EDR Contact: 01/23/2023
Data Release Frequency: Annually

WI MANIFEST: Manifest Information
Hazardous waste manifest information.

Date of Government Version: 05/31/2018
Date Data Arrived at EDR: 06/19/2019
Date Made Active in Reports: 09/03/2019
Number of Days to Update: 76

Source: Department of Natural Resources
Telephone: N/A
Last EDR Contact: 08/29/2022
Next Scheduled EDR Contact: 12/19/2022
Data Release Frequency: Annually

Oil/Gas Pipelines
Source: Endeavor Business Media
Petroleum Bundle (Crude Oil, Refined Products, Petrochemicals, Gas Liquids (LPG/NGL), and Specialty Gases (Miscellaneous)) N = Natural Gas Bundle (Natural Gas, Gas Liquids (LPG/NGL), and Specialty Gases (Miscellaneous)). This map includes information copyrighted by Endeavor Business Media. This information is provided on a best effort basis and Endeavor Business Media does not guarantee its accuracy nor warrant its fitness for any particular purpose. Such information has been reprinted with the permission of Endeavor Business Media.

Electric Power Transmission Line Data
Source: Endeavor Business Media
This map includes information copyrighted by Endeavor Business Media. This information is provided on a best effort basis and Endeavor Business Media does not guarantee its accuracy nor warrant its fitness for any particular purpose. Such information has been reprinted with the permission of Endeavor Business Media.

Sensitive Receptors: There are individuals deemed sensitive receptors due to their fragile immune systems and special sensitivity to environmental discharges. These sensitive receptors typically include the elderly, the sick, and children. While the location of all sensitive receptors cannot be determined, EDR indicates those buildings and facilities - schools, daycares, hospitals, medical centers, and nursing homes - where individuals who are sensitive receptors are likely to be located.

AHA Hospitals:
Source: American Hospital Association, Inc.
Telephone: 312-280-5991
The database includes a listing of hospitals based on the American Hospital Association's annual survey of hospitals.

Medical Centers: Provider of Services Listing
Source: Centers for Medicare & Medicaid Services
Telephone: 410-786-3000
A listing of hospitals with Medicare provider number, produced by Centers of Medicare & Medicaid Services, a federal agency within the U.S. Department of Health and Human Services.

Nursing Homes
Source: National Institutes of Health
Telephone: 301-594-6248
Information on Medicare and Medicaid certified nursing homes in the United States.

Public Schools
Source: National Center for Education Statistics
Telephone: 202-502-7300
The National Center for Education Statistics' primary database on elementary and secondary public education in the United States. It is a comprehensive, annual, national statistical database of all public elementary and secondary schools and school districts, which contains data that are comparable across all states.

Private Schools
Source: National Center for Education Statistics
Telephone: 202-502-7300
The National Center for Education Statistics' primary database on private school locations in the United States.

Daycare Centers: Child Care Provider List
Source: Department of Health
Telephone: 801-538-9299

Flood Zone Data: This data was obtained from the Federal Emergency Management Agency (FEMA). It depicts 100-year and 500-year flood zones as defined by FEMA. It includes the National Flood Hazard Layer (NFHL) which incorporates Flood Insurance Rate Map (FIRM) data and Q3 data from FEMA in areas not covered by NFHL.
Source: FEMA
Telephone: 877-336-2627
Date of Government Version: 2003, 2015

NWI: National Wetlands Inventory. This data, available in select counties across the country, was obtained by EDR in 2002, 2005, 2010 and 2015 from the U.S. Fish and Wildlife Service.

State Wetlands Data: Wetland Inventory
Source: Utah Geological Survey
Telephone: 801-537-3300

Current USGS 7.5 Minute Topographic Map
Source: U.S. Geological Survey

STREET AND ADDRESS INFORMATION

Â© 2015 TomTom North America, Inc. All rights reserved. This material is proprietary and the subject of copyright protection and other intellectual property rights owned by or licensed to Tele Atlas North America, Inc. The use of this material is subject to the terms of a license agreement. You will be held liable for any unauthorized copying or disclosure of this material.

GEOCHECK ®- PHYSICAL SETTING SOURCE ADDENDUM

TARGET PROPERTY ADDRESS

309 W 1500 S & 1512 S 300 W, SLC, UT
309 WEST 1500 SOUTH
SALT LAKE CITY, UT 84115

TARGET PROPERTY COORDINATES

Latitude (North):	40.736952 - 40ˆ 44’ 13.03’’
Longitude (West):	111.900292 - 111ˆ 54’ 1.05’’
Universal Tranverse Mercator:	Zone 12
UTM X (Meters):	423981.3
UTM Y (Meters):	4509735.0
Elevation:	4231 ft. above sea level

USGS TOPOGRAPHIC MAP

Target Property Map:	14655522 SALT LAKE CITY SOUTH, UT
Version Date:	2020
North Map:	14655520 SALT LAKE CITY NORTH, UT
Version Date:	2020

EDR’s GeoCheck Physical Setting Source Addendum is provided to assist the environmental professional in forming an opinion about the impact of potential contaminant migration.

Assessment of the impact of contaminant migration generally has two principle investigative components:

1. Groundwater flow direction, and
2. Groundwater flow velocity.

Groundwater flow direction may be impacted by surface topography, hydrology, hydrogeology, characteristics of the soil, and nearby wells. Groundwater flow velocity is generally impacted by the nature of the geologic strata.

GEOCHECK® - PHYSICAL SETTING SOURCE SUMMARY

GROUNDWATER FLOW DIRECTION INFORMATION

Groundwater flow direction for a particular site is best determined by a qualified environmental professional using site-specific well data. If such data is not reasonably ascertainable, it may be necessary to rely on other sources of information, such as surface topographic information, hydrologic information, hydrogeologic data collected on nearby properties, and regional groundwater flow information (from deep aquifers).

TOPOGRAPHIC INFORMATION

Surface topography may be indicative of the direction of surficial groundwater flow. This information can be used to assist the environmental professional in forming an opinion about the impact of nearby contaminated properties or, should contamination exist on the target property, what downgradient sites might be impacted.

TARGET PROPERTY TOPOGRAPHY

General Topographic Gradient: General WNW

SURROUNDING TOPOGRAPHY: ELEVATION PROFILES

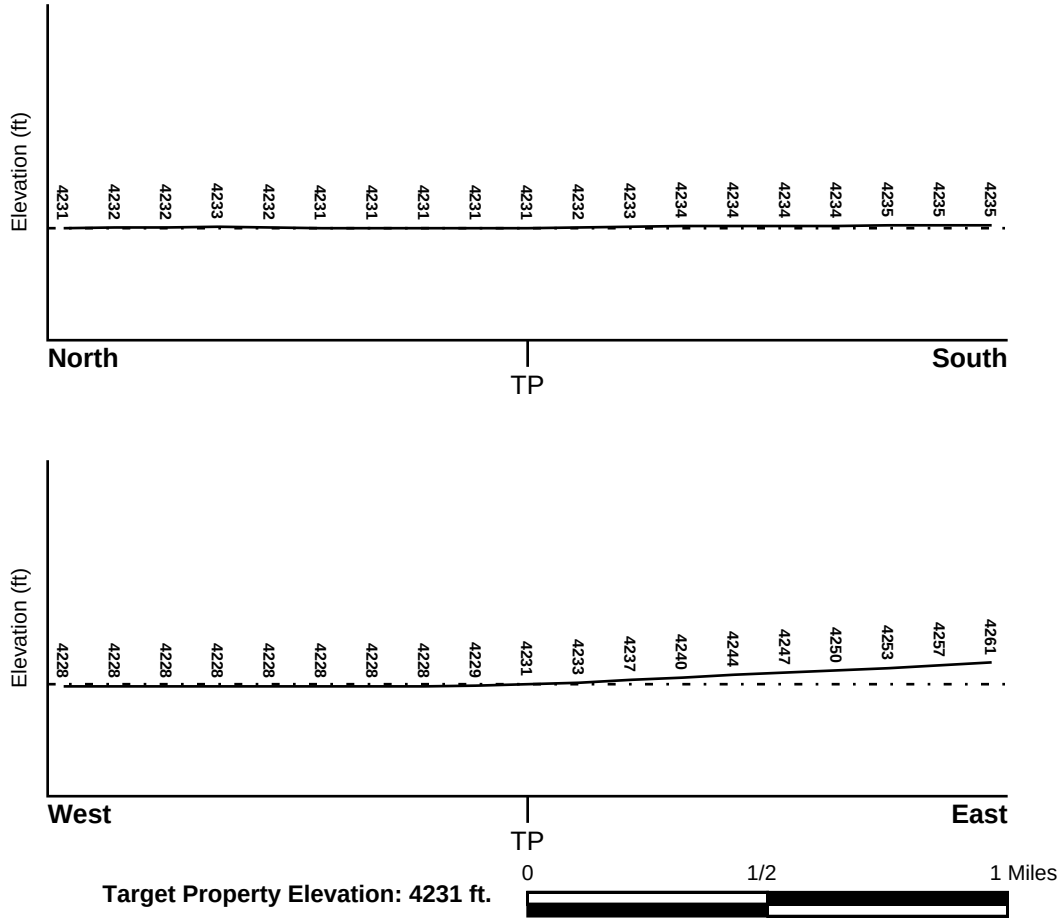

Source: Topography has been determined from the USGS 7.5' Digital Elevation Model and should be evaluated on a relative (not an absolute) basis. Relative elevation information between sites of close proximity should be field verified.

GEOCHECK® - PHYSICAL SETTING SOURCE SUMMARY

HYDROLOGIC INFORMATION

Surface water can act as a hydrologic barrier to groundwater flow. Such hydrologic information can be used to assist the environmental professional in forming an opinion about the impact of nearby contaminated properties or, should contamination exist on the target property, what downgradient sites might be impacted.

Refer to the Physical Setting Source Map following this summary for hydrologic information (major waterways and bodies of water).

FEMA FLOOD ZONE

Flood Plain Panel at Target Property	FEMA Source Type
49035C0282H	FEMA FIRM Flood data

Additional Panels in search area:	FEMA Source Type
49035C0143E	FEMA FIRM Flood data
49035C0144H	FEMA FIRM Flood data
49035C0281E	FEMA FIRM Flood data

NATIONAL WETLAND INVENTORY

NWI Quad at Target Property	NWI Electronic Data Coverage
SALT LAKE CITY SOUTH	YES - refer to the Overview Map and Detail Map

HYDROGEOLOGIC INFORMATION

Hydrogeologic information obtained by installation of wells on a specific site can often be an indicator of groundwater flow direction in the immediate area. Such hydrogeologic information can be used to assist the environmental professional in forming an opinion about the impact of nearby contaminated properties or, should contamination exist on the target property, what downgradient sites might be impacted.

AQUIFLOW®

Search Radius: 1.000 Mile.

EDR has developed the AQUIFLOW Information System to provide data on the general direction of groundwater flow at specific points. EDR has reviewed reports submitted by environmental professionals to regulatory authorities at select sites and has extracted the date of the report, groundwater flow direction as determined hydrogeologically, and the depth to water table.

MAP ID	LOCATION FROM TP	GENERAL DIRECTION GROUNDWATER FLOW
Not Reported		

GEOCHECK® - PHYSICAL SETTING SOURCE SUMMARY

GROUNDWATER FLOW VELOCITY INFORMATION

Groundwater flow velocity information for a particular site is best determined by a qualified environmental professional using site specific geologic and soil strata data. If such data are not reasonably ascertainable, it may be necessary to rely on other sources of information, including geologic age identification, rock stratigraphic unit and soil characteristics data collected on nearby properties and regional soil information. In general, contaminant plumes move more quickly through sandy-gravelly types of soils than silty-clayey types of soils.

GEOLOGIC INFORMATION IN GENERAL AREA OF TARGET PROPERTY

Geologic information can be used by the environmental professional in forming an opinion about the relative speed at which contaminant migration may be occurring.

ROCK STRATIGRAPHIC UNIT

Era:	Cenozoic
System:	Quaternary
Series:	Quaternary
Code:	Q *(decoded above as Era, System & Series)*

GEOLOGIC AGE IDENTIFICATION

Category: Stratifed Sequence

Geologic Age and Rock Stratigraphic Unit Source: P.G. Schruben, R.E. Arndt and W.J. Bawiec, Geology of the Conterminous U.S. at 1:2,500,000 Scale - a digital representation of the 1974 P.B. King and H.M. Beikman Map, USGS Digital Data Series DDS - 11 (1994).

SSURGO SOIL MAP - 7161190.49s

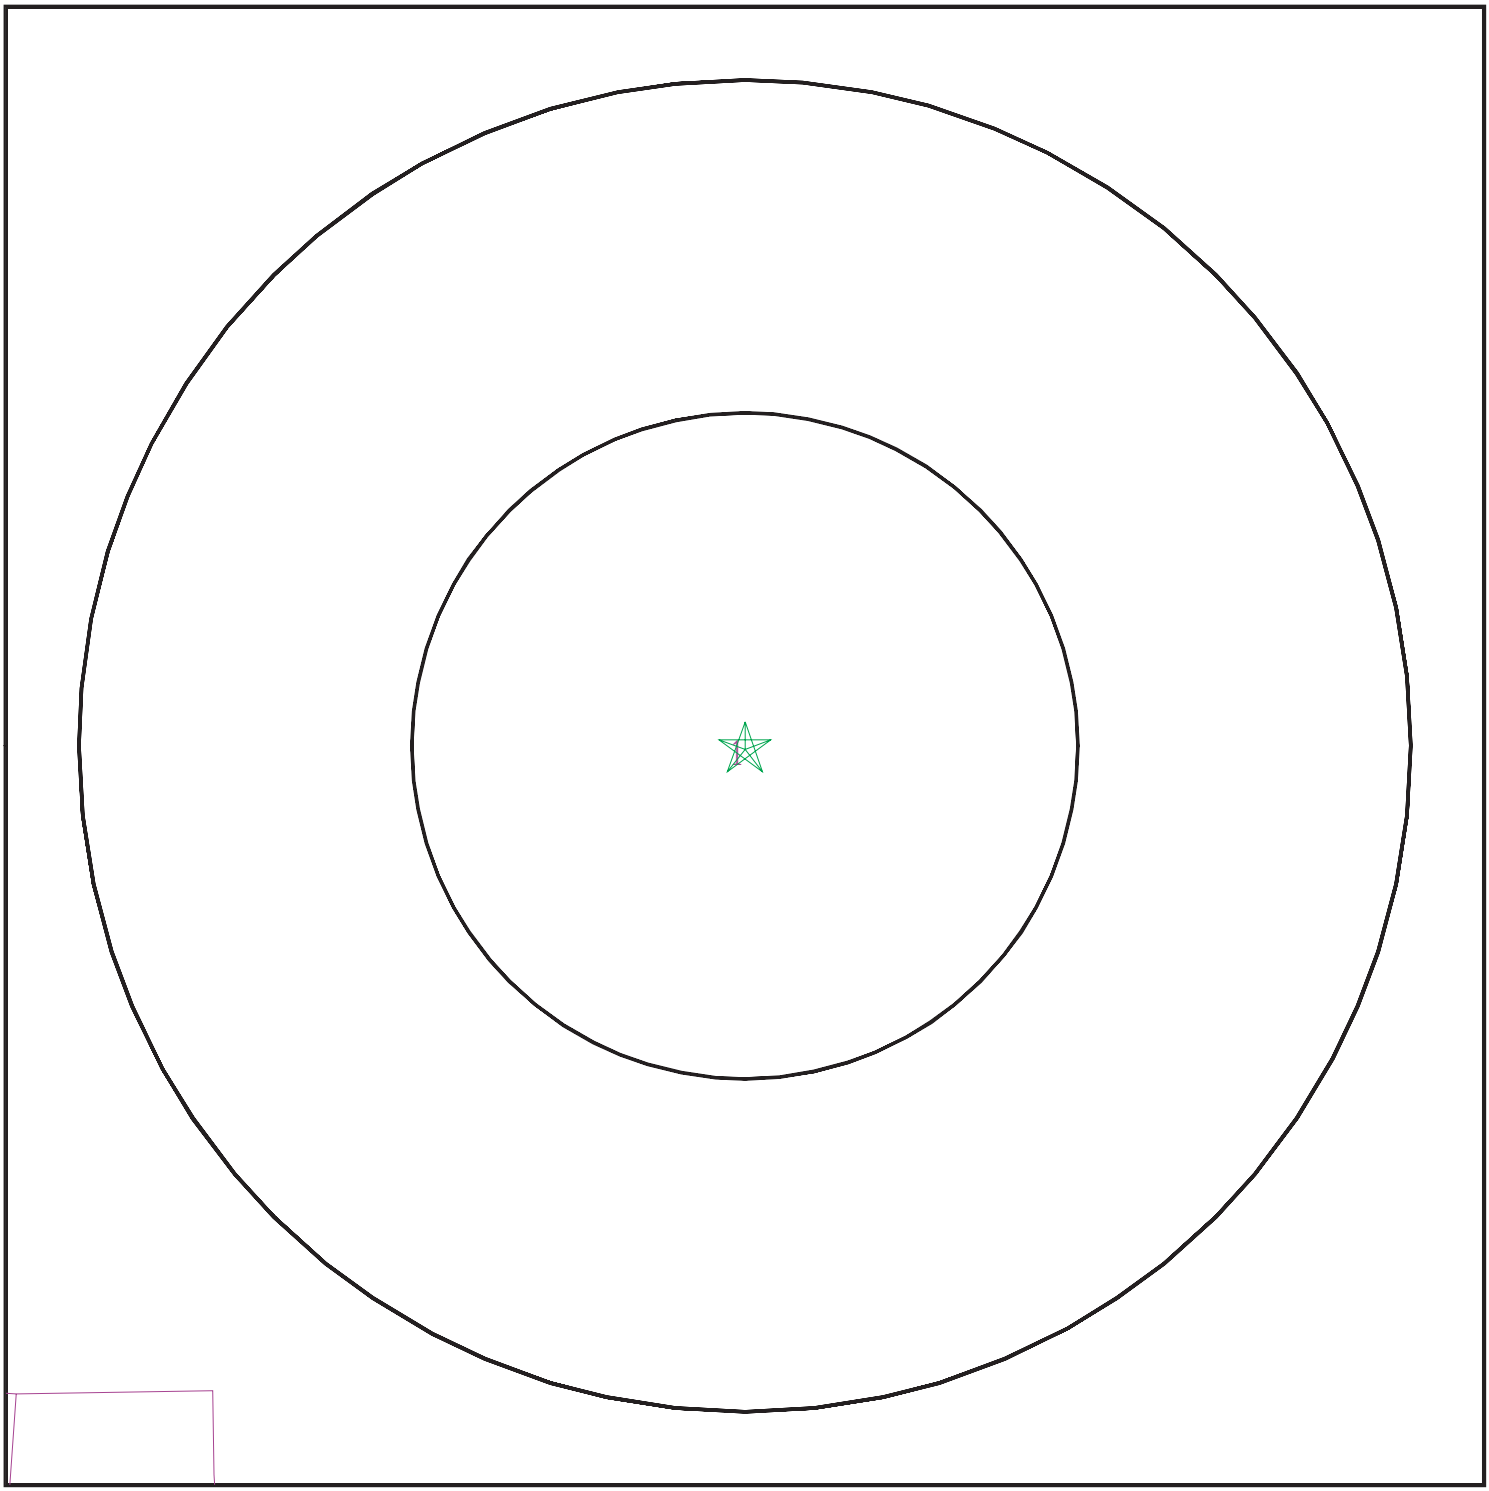

SITE NAME:	309 W 1500 S & 1512 S 300 W, SLC, UT	CLIENT:	Gabriel Environmental Group
ADDRESS:	309 West 1500 South Salt Lake City UT 84115	CONTACT:	Hani Gabriel
LAT/LONG:	40.736952 / 111.900292	INQUIRY #:	7161190.49s
		DATE:	October 27, 2022 1:41 pm

Copyright © 2022 EDR, Inc. © 2015 TomTom Rel. 2015.

GEOCHECK® - PHYSICAL SETTING SOURCE SUMMARY

DOMINANT SOIL COMPOSITION IN GENERAL AREA OF TARGET PROPERTY

The U.S. Department of Agriculture's (USDA) Soil Conservation Service (SCS) leads the National Cooperative Soil Survey (NCSS) and is responsible for collecting, storing, maintaining and distributing soil survey information for privately owned lands in the United States. A soil map in a soil survey is a representation of soil patterns in a landscape. The following information is based on Soil Conservation Service SSURGO data.

Soil Map ID: 1

Soil Component Name: URBAN LAND

Soil Surface Texture:
Hydrologic Group: Not reported

Soil Drainage Class:
Hydric Status: Unknown

Corrosion Potential - Uncoated Steel: Not Reported

Depth to Bedrock Min: > 0 inches

Depth to Watertable Min: > 0 inches

No Layer Information available.

LOCAL / REGIONAL WATER AGENCY RECORDS

EDR Local/Regional Water Agency records provide water well information to assist the environmental professional in assessing sources that may impact ground water flow direction, and in forming an opinion about the impact of contaminant migration on nearby drinking water wells.

WELL SEARCH DISTANCE INFORMATION

DATABASE	SEARCH DISTANCE (miles)
Federal USGS	1.000
Federal FRDS PWS	Nearest PWS within 1 mile
State Database	1.000

FEDERAL USGS WELL INFORMATION

MAP ID	WELL ID	LOCATION FROM TP
21	USGS40001190986	1/8 - 1/4 Mile ENE
H38	USGS40001191011	1/4 - 1/2 Mile NW
H45	USGS40001191012	1/4 - 1/2 Mile NW
51	USGS40001191016	1/4 - 1/2 Mile NW

GEOCHECK® - PHYSICAL SETTING SOURCE SUMMARY

FEDERAL USGS WELL INFORMATION

MAP ID	WELL ID	LOCATION FROM TP
L53	USGS40001190922	1/4 - 1/2 Mile SE
66	USGS40001190951	1/2 - 1 Mile ESE
77	USGS40001190939	1/2 - 1 Mile ESE
AI157	USGS40001190980	1/2 - 1 Mile West
AU231	USGS40001190934	1/2 - 1 Mile WSW
BF234	USGS40001190870	1/2 - 1 Mile SSW

FEDERAL FRDS PUBLIC WATER SUPPLY SYSTEM INFORMATION

MAP ID	WELL ID	LOCATION FROM TP
No PWS System Found		

Note: PWS System location is not always the same as well location.

STATE DATABASE WELL INFORMATION

MAP ID	WELL ID	LOCATION FROM TP
A1	UTDNR2000181474	0 - 1/8 Mile WSW
A2	UTDNR2000180318	0 - 1/8 Mile West
A3	UTDNR2000180830	0 - 1/8 Mile SW
A4	UTDNR2000181666	0 - 1/8 Mile NNE
A5	UTDNR2000180801	0 - 1/8 Mile NW
6	UTDNR2000180800	0 - 1/8 Mile NW
7	UTDNR2000180828	0 - 1/8 Mile ENE
B8	UTDNR2000182644	0 - 1/8 Mile SE
B9	UTDNR2000181279	0 - 1/8 Mile SE
C10	UTDNR2000179822	1/8 - 1/4 Mile NNW
11	UTDNR2000180600	1/8 - 1/4 Mile SSW
D12	UTDNR2000181937	1/8 - 1/4 Mile East
E13	UTDNR2000176229	1/8 - 1/4 Mile WNW
E14	UTDNR2000180219	1/8 - 1/4 Mile WNW
D15	UTDNR2000181473	1/8 - 1/4 Mile ENE
C16	UTDNR2000180463	1/8 - 1/4 Mile NNW
C17	UTDNR2000182663	1/8 - 1/4 Mile NNW
D18	UTDNR2000180816	1/8 - 1/4 Mile ENE
E19	UTDNR2000178508	1/8 - 1/4 Mile West
E20	UTDNR2000173548	1/8 - 1/4 Mile WNW
22	UTDNR2000180457	1/8 - 1/4 Mile NNW
23	UTDNR2000174708	1/8 - 1/4 Mile SE
24	UTDNR2000180329	1/4 - 1/2 Mile North
25	UTDNR2000179750	1/4 - 1/2 Mile NW
26	UTDNR2000182637	1/4 - 1/2 Mile SSW
F27	UTDNR2000174747	1/4 - 1/2 Mile NNE
28	UTDNR2000180192	1/4 - 1/2 Mile SSW
G29	UTDNR2000181799	1/4 - 1/2 Mile NNW
F30	UTDNR2000176527	1/4 - 1/2 Mile NNE
G31	UTDNR2000179643	1/4 - 1/2 Mile North
F32	UTDNR2000181586	1/4 - 1/2 Mile NNE

GEOCHECK® - PHYSICAL SETTING SOURCE SUMMARY

STATE DATABASE WELL INFORMATION

MAP ID	WELL ID	LOCATION FROM TP
33	UTDNR2000181887	1/4 - 1/2 Mile East
F34	UTDNR2000181756	1/4 - 1/2 Mile NNE
H35	UTDNR2000181148	1/4 - 1/2 Mile NW
I36	UTDNR2000178203	1/4 - 1/2 Mile NNW
I37	UTDNR2000178202	1/4 - 1/2 Mile NNW
I39	UTDNR2000180796	1/4 - 1/2 Mile NNW
H40	UTDNR2000181147	1/4 - 1/2 Mile WNW
J41	UTDNR2000181611	1/4 - 1/2 Mile South
J42	UTDNR2000178419	1/4 - 1/2 Mile South
J43	UTDNR2000178418	1/4 - 1/2 Mile South
44	UTDNR2000180294	1/4 - 1/2 Mile NW
46	UTDNR2000179292	1/4 - 1/2 Mile SSE
47	UTDNR2000181767	1/4 - 1/2 Mile NNW
K48	UTDNR2000180439	1/4 - 1/2 Mile SE
K49	UTDNR2000179320	1/4 - 1/2 Mile SE
50	UTDNR2000181581	1/4 - 1/2 Mile North
52	UTDNR2000180811	1/4 - 1/2 Mile East
M54	UTDNR2000177881	1/4 - 1/2 Mile South
55	UTDNR2000175496	1/4 - 1/2 Mile ENE
M56	UTDNR2000180818	1/4 - 1/2 Mile South
M57	UTDNR2000181864	1/4 - 1/2 Mile South
M58	UTDNR2000181890	1/2 - 1 Mile South
M59	UTDNR2000181888	1/2 - 1 Mile South
60	UTDNR2000178015	1/2 - 1 Mile SSE
M61	UTDNR2000175180	1/2 - 1 Mile South
N62	UTDNR2000005951	1/2 - 1 Mile North
N63	UTDNR2000005952	1/2 - 1 Mile North
L64	UTDNR2000178789	1/2 - 1 Mile SE
M65	UTDNR2000181884	1/2 - 1 Mile South
N67	UTDNR2000005949	1/2 - 1 Mile North
N68	UTDNR2000005950	1/2 - 1 Mile North
N69	UTDNR2000005955	1/2 - 1 Mile North
N70	UTDNR2000005956	1/2 - 1 Mile North
71	UTDNR2000182901	1/2 - 1 Mile South
O72	UTDNR2000184122	1/2 - 1 Mile West
O73	UTDNR2000177790	1/2 - 1 Mile WSW
N74	UTDNR2000005953	1/2 - 1 Mile North
N75	UTDNR2000005954	1/2 - 1 Mile North
P76	UTDNR2000185193	1/2 - 1 Mile NW
Q78	UTDNR2000180819	1/2 - 1 Mile WNW
79	UTDNR2000175411	1/2 - 1 Mile WSW
R80	UTDNR2000184251	1/2 - 1 Mile South
S81	UTDNR2000180402	1/2 - 1 Mile West
O82	UTDNR2000181894	1/2 - 1 Mile West
83	UTDNR2000183510	1/2 - 1 Mile East
P84	UTDNR2000181891	1/2 - 1 Mile NW
Q85	UTDNR2000182749	1/2 - 1 Mile WNW
Q86	UTDNR2000183391	1/2 - 1 Mile WNW
T87	UTDNR2000174908	1/2 - 1 Mile SW
88	UTDNR2000180023	1/2 - 1 Mile SSE
89	UTDNR2000175621	1/2 - 1 Mile WSW
T90	UTDNR2000010154	1/2 - 1 Mile SW

GEOCHECK® - PHYSICAL SETTING SOURCE SUMMARY

STATE DATABASE WELL INFORMATION

MAP ID	WELL ID	LOCATION FROM TP
91	UTDNR2000180480	1/2 - 1 Mile South
U92	UTDNR2000180026	1/2 - 1 Mile NNE
V93	UTDNR2000181262	1/2 - 1 Mile WSW
94	UTDNR2000182122	1/2 - 1 Mile NNW
R95	UTDNR2000181560	1/2 - 1 Mile South
S96	UTDNR2000181260	1/2 - 1 Mile West
97	UTDNR2000177807	1/2 - 1 Mile WSW
W98	UTDNR2000181874	1/2 - 1 Mile SSE
X99	UTDNR2000004944	1/2 - 1 Mile North
U100	UTDNR2000180809	1/2 - 1 Mile NNE
X101	UTDNR2000004945	1/2 - 1 Mile North
X102	UTDNR2000004946	1/2 - 1 Mile North
X103	UTDNR2000004947	1/2 - 1 Mile North
W104	UTDNR2000176640	1/2 - 1 Mile SSE
W105	UTDNR2000183289	1/2 - 1 Mile SSE
Y106	UTDNR2000180012	1/2 - 1 Mile ENE
X107	UTDNR2000004942	1/2 - 1 Mile North
X108	UTDNR2000004950	1/2 - 1 Mile North
X109	UTDNR2000004943	1/2 - 1 Mile North
X110	UTDNR2000004951	1/2 - 1 Mile North
Z111	UTDNR2000177310	1/2 - 1 Mile WNW
U112	UTDNR2000004954	1/2 - 1 Mile North
U113	UTDNR2000004955	1/2 - 1 Mile North
U114	UTDNR2000004956	1/2 - 1 Mile North
115	UTDNR2000179859	1/2 - 1 Mile NW
Z116	UTDNR2000179651	1/2 - 1 Mile WNW
X117	UTDNR2000004948	1/2 - 1 Mile North
X118	UTDNR2000004949	1/2 - 1 Mile North
X119	UTDNR2000004952	1/2 - 1 Mile North
X120	UTDNR2000004953	1/2 - 1 Mile North
Z121	UTDNR2000175560	1/2 - 1 Mile WNW
V122	UTDNR2000178800	1/2 - 1 Mile WSW
AA123	UTDNR2000176883	1/2 - 1 Mile WNW
AA124	UTDNR2000176884	1/2 - 1 Mile WNW
AA125	UTDNR2000176886	1/2 - 1 Mile WNW
Z126	UTDNR2000176076	1/2 - 1 Mile WNW
127	UTDNR2000180531	1/2 - 1 Mile ESE
AB128	UTDNR2000180399	1/2 - 1 Mile NNW
AC129	UTDNR2000175396	1/2 - 1 Mile WSW
AA130	UTDNR2000182022	1/2 - 1 Mile WNW
Y131	UTDNR2000180278	1/2 - 1 Mile ENE
Y132	UTDNR2000180277	1/2 - 1 Mile ENE
133	UTDNR2000181722	1/2 - 1 Mile NNE
134	UTDNR2000180698	1/2 - 1 Mile South
AD135	UTDNR2000178162	1/2 - 1 Mile SW
AD136	UTDNR2000178163	1/2 - 1 Mile SW
AE137	UTDNR2000181358	1/2 - 1 Mile SE
AC138	UTDNR2000175772	1/2 - 1 Mile SW
AF139	UTDNR2000179301	1/2 - 1 Mile SSE
140	UTDNR2000182396	1/2 - 1 Mile NE
141	UTDNR2000177963	1/2 - 1 Mile ESE
142	UTDNR2000181938	1/2 - 1 Mile ESE

GEOCHECK® - PHYSICAL SETTING SOURCE SUMMARY

STATE DATABASE WELL INFORMATION

MAP ID	WELL ID	LOCATION FROM TP
AF143	UTDNR2000181639	1/2 - 1 Mile SSE
AB144	UTDNR2000180812	1/2 - 1 Mile NNW
145	UTDNR2000178847	1/2 - 1 Mile WNW
AG146	UTDNR2000181184	1/2 - 1 Mile WSW
AH147	UTDNR2000178365	1/2 - 1 Mile South
148	UTDNR2000177919	1/2 - 1 Mile ESE
AI149	UTDNR2000176598	1/2 - 1 Mile West
150	UTDNR2000182661	1/2 - 1 Mile West
AJ151	UTDNR2000180397	1/2 - 1 Mile WSW
AE152	UTDNR2000177992	1/2 - 1 Mile SE
AI153	UTDNR2000182611	1/2 - 1 Mile West
AJ154	UTDNR2000180398	1/2 - 1 Mile WSW
AK155	UTDNR2000173507	1/2 - 1 Mile South
AK156	UTDNR2000173506	1/2 - 1 Mile South
AL158	UTDNR2000181203	1/2 - 1 Mile SE
AM159	UTDNR2000179095	1/2 - 1 Mile SSE
AG160	UTDNR2000184167	1/2 - 1 Mile WSW
AH161	UTDNR2000178906	1/2 - 1 Mile South
162	UTDNR2000180817	1/2 - 1 Mile NNW
AN163	UTDNR2000179721	1/2 - 1 Mile SSE
AL164	UTDNR2000177991	1/2 - 1 Mile SE
AM165	UTDNR2000179698	1/2 - 1 Mile SSE
AO166	UTDNR2000179602	1/2 - 1 Mile SSE
167	UTDNR2000181201	1/2 - 1 Mile NNE
AP168	UTDNR2000180625	1/2 - 1 Mile WNW
169	UTDNR2000183998	1/2 - 1 Mile ESE
AP170	UTDNR2000179577	1/2 - 1 Mile WNW
AJ171	UTDNR2000181413	1/2 - 1 Mile WSW
172	UTDNR2000179535	1/2 - 1 Mile NW
AN173	UTDNR2000183081	1/2 - 1 Mile SSE
AQ174	UTDNR2000180857	1/2 - 1 Mile NE
AR175	UTDNR2000177877	1/2 - 1 Mile SSW
AO176	UTDNR2000175065	1/2 - 1 Mile SSE
AR177	UTDNR2000177876	1/2 - 1 Mile SSW
AS178	UTDNR2000183154	1/2 - 1 Mile West
179	UTDNR2000180745	1/2 - 1 Mile SE
AR180	UTDNR2000177875	1/2 - 1 Mile SSW
AT181	UTDNR2000180797	1/2 - 1 Mile West
AU182	UTDNR2000176809	1/2 - 1 Mile WSW
AT183	UTDNR2000181538	1/2 - 1 Mile West
AN184	UTDNR2000180106	1/2 - 1 Mile SSE
AV185	UTDNR2000181439	1/2 - 1 Mile West
AW186	UTDNR2000180807	1/2 - 1 Mile WNW
AN187	UTDNR2000179842	1/2 - 1 Mile SSE
AV188	UTDNR2000181653	1/2 - 1 Mile West
AU189	UTDNR2000180449	1/2 - 1 Mile WSW
AU190	UTDNR2000178473	1/2 - 1 Mile WSW
AX191	UTDNR2000175965	1/2 - 1 Mile WSW
AY192	UTDNR2000181389	1/2 - 1 Mile SSE
AQ193	UTDNR2000181706	1/2 - 1 Mile NE
AT194	UTDNR2000181950	1/2 - 1 Mile West
AN195	UTDNR2000179924	1/2 - 1 Mile SSE

GEOCHECK® - PHYSICAL SETTING SOURCE SUMMARY

STATE DATABASE WELL INFORMATION

MAP ID	WELL ID	LOCATION FROM TP
AX196	UTDNR2000177433	1/2 - 1 Mile WSW
AO197	UTDNR2000181868	1/2 - 1 Mile SSE
AY198	UTDNR2000181471	1/2 - 1 Mile SSE
199	UTDNR2000181804	1/2 - 1 Mile South
AP200	UTDNR2000180291	1/2 - 1 Mile West
AP201	UTDNR2000181747	1/2 - 1 Mile WNW
AY202	UTDNR2000179187	1/2 - 1 Mile SSE
AR203	UTDNR2000177878	1/2 - 1 Mile SSW
AY204	UTDNR2000181387	1/2 - 1 Mile SSE
AZ205	UTDNR2000180441	1/2 - 1 Mile SE
AY206	UTDNR2000180822	1/2 - 1 Mile SSE
AP207	UTDNR2000181986	1/2 - 1 Mile WNW
AX208	UTDNR2000176666	1/2 - 1 Mile WSW
AP209	UTDNR2000181250	1/2 - 1 Mile West
AY210	UTDNR2000175741	1/2 - 1 Mile SSE
AZ211	UTDNR2000180443	1/2 - 1 Mile SE
AZ212	UTDNR2000180442	1/2 - 1 Mile SE
AS213	UTDNR2000179107	1/2 - 1 Mile West
BA214	UTDNR2000180314	1/2 - 1 Mile WSW
AU215	UTDNR2000175879	1/2 - 1 Mile WSW
AU216	UTDNR2000178472	1/2 - 1 Mile WSW
BB217	UTDNR2000179091	1/2 - 1 Mile SSE
218	UTDNR2000180641	1/2 - 1 Mile SE
219	UTDNR2000181940	1/2 - 1 Mile NE
AX220	UTDNR2000175204	1/2 - 1 Mile WSW
BB221	UTDNR2000180598	1/2 - 1 Mile SSE
AU222	UTDNR2000177219	1/2 - 1 Mile WSW
BC223	UTDNR2000178386	1/2 - 1 Mile SW
BD224	UTDNR2000182171	1/2 - 1 Mile South
AY225	UTDNR2000181528	1/2 - 1 Mile SSE
AZ226	UTDNR2000180444	1/2 - 1 Mile SE
AW227	UTDNR2000180001	1/2 - 1 Mile WNW
AY228	UTDNR2000179354	1/2 - 1 Mile SSE
BC229	UTDNR2000175110	1/2 - 1 Mile SW
BE230	UTDNR2000181610	1/2 - 1 Mile WNW
AY232	UTDNR2000178465	1/2 - 1 Mile SSE
AU233	UTDNR2000176783	1/2 - 1 Mile WSW
BB235	UTDNR2000181577	1/2 - 1 Mile SSE
236	UTDNR2000184166	1/2 - 1 Mile SSE
AV237	UTDNR2000183722	1/2 - 1 Mile West
AX238	UTDNR2000184133	1/2 - 1 Mile WSW
BD239	UTDNR2000183079	1/2 - 1 Mile South
AX240	UTDNR2000175739	1/2 - 1 Mile WSW
241	UTDNR2000176138	1/2 - 1 Mile NNW
242	UTDNR2000005492	1/2 - 1 Mile East
BA243	UTDNR2000180313	1/2 - 1 Mile WSW
AW244	UTDNR2000180358	1/2 - 1 Mile WNW
AT245	UTDNR2000181763	1/2 - 1 Mile West
BF246	UTDNR2000180516	1/2 - 1 Mile SSW
BG247	UTDNR2000180831	1/2 - 1 Mile West
AV248	UTDNR2000180824	1/2 - 1 Mile West
BE249	UTDNR2000180823	1/2 - 1 Mile WNW

GEOCHECK® - PHYSICAL SETTING SOURCE SUMMARY

STATE DATABASE WELL INFORMATION

MAP ID	WELL ID	LOCATION FROM TP
BG250	UTDNR2000180808	1/2 - 1 Mile West
BB251	UTDNR2000178958	1/2 - 1 Mile SSE
BB252	UTDNR2000179769	1/2 - 1 Mile SSE
BG253	UTDNR2000178846	1/2 - 1 Mile West
BH254	UTDNR2000176860	1/2 - 1 Mile WSW
BH255	UTDNR2000176856	1/2 - 1 Mile WSW
BH256	UTDNR2000176846	1/2 - 1 Mile WSW
BH257	UTDNR2000176866	1/2 - 1 Mile WSW
BH258	UTDNR2000176864	1/2 - 1 Mile WSW
BH259	UTDNR2000176862	1/2 - 1 Mile WSW
BE260	UTDNR2000179775	1/2 - 1 Mile WNW
BI261	UTDNR2000182441	1/2 - 1 Mile West
BB262	UTDNR2000176942	1/2 - 1 Mile SSE
263	UTDNR2000179705	1/2 - 1 Mile West
BJ264	UTDNR2000179674	1/2 - 1 Mile SSE
BK265	UTDNR2000182111	1/2 - 1 Mile WSW
BH266	UTDNR2000177415	1/2 - 1 Mile WSW
BI267	UTDNR2000179945	1/2 - 1 Mile West
BL268	UTDNR2000183042	1/2 - 1 Mile East
BJ269	UTDNR2000176896	1/2 - 1 Mile SSE
BJ270	UTDNR2000176861	1/2 - 1 Mile SSE
BK271	UTDNR2000176560	1/2 - 1 Mile WSW
272	UTDNR2000181276	1/2 - 1 Mile WNW
BB273	UTDNR2000180636	1/2 - 1 Mile SSE
274	UTDNR2000179138	1/2 - 1 Mile ENE
BL275	UTDNR2000181863	1/2 - 1 Mile East
BK276	UTDNR2000181803	1/2 - 1 Mile WSW
BM277	UTDNR2000182127	1/2 - 1 Mile WNW
BM278	UTDNR2000182348	1/2 - 1 Mile WNW
BE279	UTDNR2000181612	1/2 - 1 Mile WNW
280	UTDNR2000178725	1/2 - 1 Mile SSE
281	UTDNR2000181310	1/2 - 1 Mile NNE
BA282	UTDNR2000183712	1/2 - 1 Mile WSW
BA283	UTDNR2000183713	1/2 - 1 Mile WSW
BA284	UTDNR2000183714	1/2 - 1 Mile WSW
BD285	UTDNR2000180725	1/2 - 1 Mile South
BD286	UTDNR2000181320	1/2 - 1 Mile South
BL287	UTDNR2000180861	1/2 - 1 Mile East
BN288	UTDNR2000178974	1/2 - 1 Mile SSE
BN289	UTDNR2000180548	1/2 - 1 Mile SSE
290	UTDNR2000178719	1/2 - 1 Mile SSE
BJ291	UTDNR2000180247	1/2 - 1 Mile SSE
BE292	UTDNR2000180814	1/2 - 1 Mile WNW
BJ293	UTDNR2000180810	1/2 - 1 Mile SSE
BJ294	UTDNR2000178774	1/2 - 1 Mile SSE
BH295	UTDNR2000176879	1/2 - 1 Mile WSW

PHYSICAL SETTING SOURCE MAP - 7161190.49s

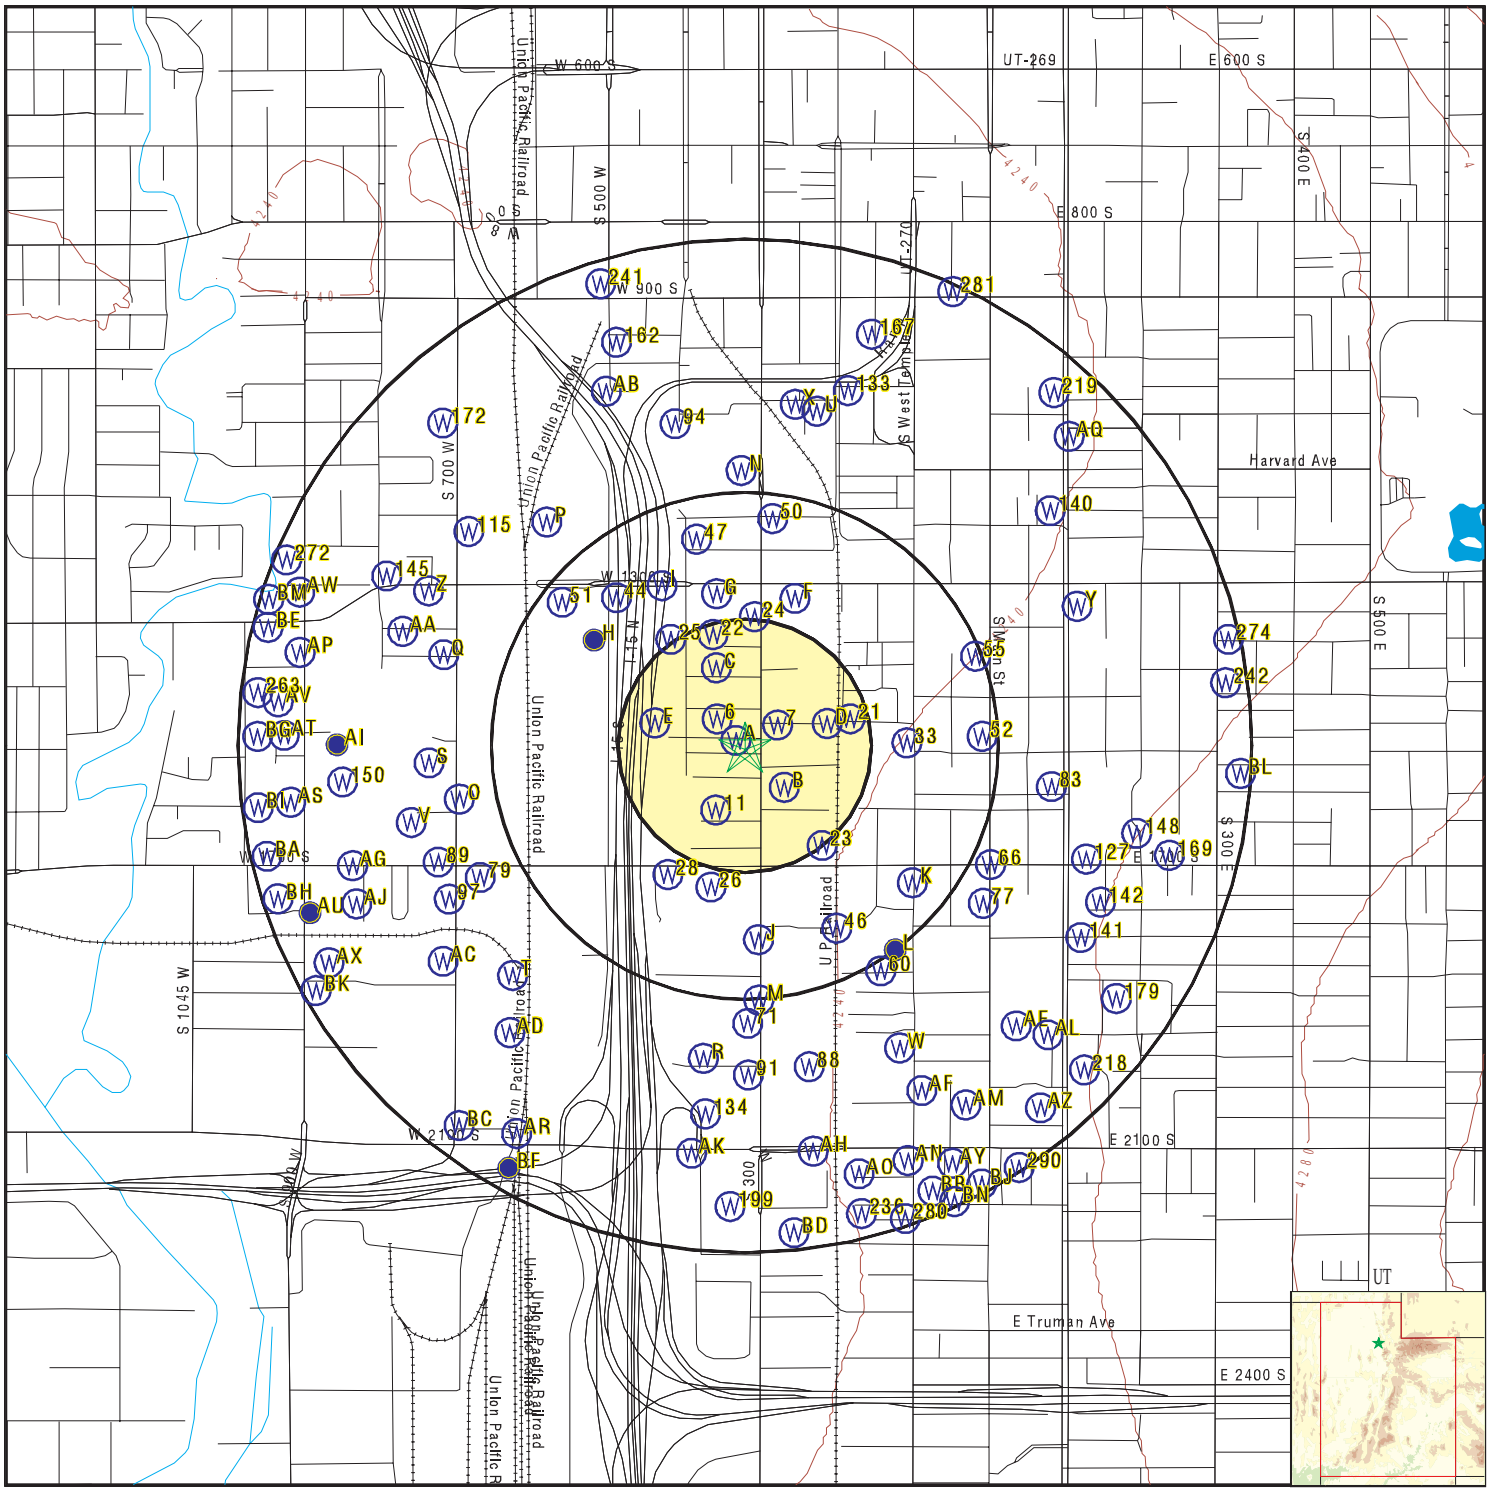

County Boundary
Major Roads
Contour Lines
Earthquake epicenter, Richter 5 or greater
Water Wells
Public Water Supply Wells
Cluster of Multiple Icons

Groundwater Flow Direction
GI Indeterminate Groundwater Flow at Location
GV Groundwater Flow Varies at Location
Oil, gas or related wells

SITE NAME:	309 W 1500 S & 1512 S 300 W, SLC, UT	CLIENT:	Gabriel Environmental Group
ADDRESS:	309 West 1500 South Salt Lake City UT 84115	CONTACT:	Hani Gabriel
LAT/LONG:	40.736952 / 111.900292	INQUIRY #:	7161190.49s
		DATE:	October 27, 2022 1:41 pm

Copyright © 2022 EDR, Inc. © 2015 TomTom Rel. 2015.

GEOCHECK® - PHYSICAL SETTING SOURCE MAP FINDINGS

Map ID
Direction
Distance
Elevation

Database	EDR ID Number

A1
WSW
0 - 1/8 Mile
Higher

UT WELLS **UTDNR2000181474**

Database:	Water Rights Database	Water Right #:	57-6866
Exchange #:	Not Reported	Type of Diversion:	Underground
Application Status:	Perfected; proof filed, right certified		
Status:	Underground Water Claim	Priority Date:	1902
Uses:	Domestic,Irrigation,Stockwatering,	Cubic ft/sec:	.027
Well ID:	0	Owner:	Joseph B. Smith
Water Right Type:	WR	Supply Source:	Underground Water Well

A2
West
0 - 1/8 Mile
Higher

UT WELLS **UTDNR2000180318**

Database:	Water Rights Database	Water Right #:	57-5842
Exchange #:	Not Reported	Type of Diversion:	Underground
Application Status:	Perfected; proof filed, right certified		
Status:	Underground Water Claim	Priority Date:	1925
Uses:	Domestic,Stockwatering,	Cubic ft/sec:	.022
Well ID:	0	Owner:	Louis S. Pong
Water Right Type:	WR	Supply Source:	Underground Water Well

A3
SW
0 - 1/8 Mile
Higher

UT WELLS **UTDNR2000180830**

Database:	Water Rights Database	Water Right #:	57-6294
Exchange #:	Not Reported	Type of Diversion:	Underground
Application Status:	Perfected; proof filed, right certified		
Status:	Underground Water Claim	Priority Date:	1917
Uses:	Domestic,Irrigation,Stockwatering,	Cubic ft/sec:	.007
Well ID:	0	Owner:	Victor L. Peterson
Water Right Type:	WR	Supply Source:	Underground Water Well

A4
NNE
0 - 1/8 Mile
Higher

UT WELLS **UTDNR2000181666**

Database:	Water Rights Database	Water Right #:	57-7035
Exchange #:	Not Reported	Type of Diversion:	Underground
Application Status:	Perfected; proof filed, right certified		
Status:	Underground Water Claim	Priority Date:	1904
Uses:	Domestic,Irrigation,	Cubic ft/sec:	.027
Well ID:	0	Owner:	John E. Dooley
Water Right Type:	WR	Supply Source:	Underground Water Well

GEOCHECK® - PHYSICAL SETTING SOURCE MAP FINDINGS

Map ID
Direction
Distance
Elevation

Database | EDR ID Number

A5
NW
0 - 1/8 Mile
Lower

UT WELLS **UTDNR2000180801**

Database:	Water Rights Database	Water Right #:	57-6268
Exchange #:	Not Reported	Type of Diversion:	Underground
Application Status:	Perfected; proof filed, right certified		
Status:	Underground Water Claim	Priority Date:	1916
Uses:	Domestic,Irrigation,Stockwatering,	Cubic ft/sec:	.067
Well ID:	0	Owner:	Cora G. Bennett
Water Right Type:	WR	Supply Source:	Underground Water Well

6
NW
0 - 1/8 Mile
Lower

UT WELLS **UTDNR2000180800**

Database:	Water Rights Database	Water Right #:	57-6267
Exchange #:	Not Reported	Type of Diversion:	Underground
Application Status:	Perfected; proof filed, right certified		
Status:	Underground Water Claim	Priority Date:	1916
Uses:	Domestic,Irrigation,Stockwatering,	Cubic ft/sec:	.004
Well ID:	0	Owner:	Cora G. Bennett
Water Right Type:	WR	Supply Source:	Underground Water Well

7
ENE
0 - 1/8 Mile
Higher

UT WELLS **UTDNR2000180828**

Database:	Water Rights Database	Water Right #:	57-6291
Exchange #:	Not Reported	Type of Diversion:	Underground
Application Status:	Perfected; proof filed, right certified		
Status:	Underground Water Claim	Priority Date:	1908
Uses:	Domestic,Irrigation,Stockwatering,	Cubic ft/sec:	.008
Well ID:	0	Owner:	Charles A. Jenson
Water Right Type:	WR	Supply Source:	Underground Water Well

B8
SE
0 - 1/8 Mile
Higher

UT WELLS **UTDNR2000182644**

Database:	Water Rights Database	Water Right #:	57-7927
Exchange #:	Not Reported	Type of Diversion:	Underground
Application Status:	Perfected; proof filed, right certified		
Status:	Underground Water Claim	Priority Date:	1934
Uses:	Irrigation,	Cubic ft/sec:	.015
Well ID:	0	Owner:	Byard R. And/Or Elda Tuft
Water Right Type:	WR	Supply Source:	Underground Water Well

GEOCHECK® - PHYSICAL SETTING SOURCE MAP FINDINGS

Map ID
Direction
Distance
Elevation

	Database	EDR ID Number
B9 **SE** **0 - 1/8 Mile** **Higher**	**UT WELLS**	**UTDNR2000181279**

Database:	Water Rights Database	Water Right #:	57-6696
Exchange #:	Not Reported	Type of Diversion:	Underground
Application Status:	Perfected; proof filed, right certified		
Status:	Underground Water Claim	Priority Date:	1908
Uses:	Domestic,Irrigation,Stockwatering,	Cubic ft/sec:	.022
Well ID:	0	Owner:	A. H. Cole
Water Right Type:	WR	Supply Source:	Underground Water Well

	Database	EDR ID Number
C10 **NNW** **1/8 - 1/4 Mile** **Lower**	**UT WELLS**	**UTDNR2000179822**

Database:	Water Rights Database	Water Right #:	57-5397
Exchange #:	Not Reported	Type of Diversion:	Underground
Application Status:	Perfected; proof filed, right certified		
Status:	Underground Water Claim	Priority Date:	1917
Uses:	Domestic,	Cubic ft/sec:	.009
Well ID:	0	Owner:	Anna Teter
Water Right Type:	WR	Supply Source:	Underground Water Well

	Database	EDR ID Number
11 **SSW** **1/8 - 1/4 Mile** **Higher**	**UT WELLS**	**UTDNR2000180600**

Database:	Water Rights Database	Water Right #:	57-6093
Exchange #:	Not Reported	Type of Diversion:	Underground
Application Status:	Perfected; proof filed, right certified		
Status:	Underground Water Claim	Priority Date:	1911
Uses:	Domestic,Irrigation,	Cubic ft/sec:	.033
Well ID:	0	Owner:	Gertrude H. Holz
Water Right Type:	WR	Supply Source:	Underground Water Well

	Database	EDR ID Number
D12 **East** **1/8 - 1/4 Mile** **Higher**	**UT WELLS**	**UTDNR2000181937**

Database:	Water Rights Database	Water Right #:	57-7284
Exchange #:	Not Reported	Type of Diversion:	Underground
Application Status:	Perfected; proof filed, right certified		
Status:	Underground Water Claim	Priority Date:	1914
Uses:	Domestic,Irrigation,Stockwatering,	Cubic ft/sec:	.1
Well ID:	0	Owner:	Rula Plant
Water Right Type:	WR	Supply Source:	Underground Water Well

GEOCHECK® - PHYSICAL SETTING SOURCE MAP FINDINGS

Map ID
Direction
Distance
Elevation | Database | EDR ID Number

E13
WNW
1/8 - 1/4 Mile
Lower

UT WELLS **UTDNR2000176229**

Database:	Water Rights Database	Water Right #:	57-2362
Exchange #:	Not Reported	Type of Diversion:	Underground
Application Status:	Perfected; proof filed, right certified		
Status:	Appeal to Appropriate No Proof Required		
Priority Date:	19530925	Uses:	Domestic,
Cubic ft/sec:	.015	Well ID:	880
Owner:	J. M. Christensen	Water Right Type:	WR
Supply Source:	Underground Water Well		

E14
WNW
1/8 - 1/4 Mile
Lower

UT WELLS **UTDNR2000180219**

Database:	Water Rights Database	Water Right #:	57-5753
Exchange #:	Not Reported	Type of Diversion:	Underground
Application Status:	Perfected; proof filed, right certified		
Status:	Underground Water Claim	Priority Date:	1928
Uses:	Domestic,Irrigation,Stockwatering,	Cubic ft/sec:	.045
Well ID:	0	Owner:	Ralph R. Gren
Water Right Type:	WR	Supply Source:	Underground Water Well

D15
ENE
1/8 - 1/4 Mile
Higher

UT WELLS **UTDNR2000181473**

Database:	Water Rights Database	Water Right #:	57-6865
Exchange #:	Not Reported	Type of Diversion:	Underground
Application Status:	Perfected; proof filed, right certified		
Status:	Underground Water Claim	Priority Date:	1905
Uses:	Domestic,	Cubic ft/sec:	.025
Well ID:	0	Owner:	Frank Redford
Water Right Type:	WR	Supply Source:	Underground Water Well

C16
NNW
1/8 - 1/4 Mile
Lower

UT WELLS **UTDNR2000180463**

Database:	Water Rights Database	Water Right #:	57-5972
Exchange #:	Not Reported	Type of Diversion:	Underground
Application Status:	Perfected; proof filed, right certified		
Status:	Underground Water Claim	Priority Date:	1916
Uses:	Domestic,Irrigation,	Cubic ft/sec:	.033
Well ID:	0	Owner:	Thomas Read
Water Right Type:	WR	Supply Source:	Underground Water Well

GEOCHECK® - PHYSICAL SETTING SOURCE MAP FINDINGS

Map ID
Direction
Distance
Elevation | Database | EDR ID Number

C17
NNW
1/8 - 1/4 Mile
Lower

UT WELLS **UTDNR2000182663**

Database:	Water Rights Database	Water Right #:	57-7943
Exchange #:	Not Reported	Type of Diversion:	Underground
Application Status:	Perfected; proof filed, right certified		
Status:	Underground Water Claim	Priority Date:	1899
Uses:	Domestic,	Cubic ft/sec:	.007
Well ID:	0	Owner:	Tressa Dell
Water Right Type:	WR	Supply Source:	Underground Water Well

D18
ENE
1/8 - 1/4 Mile
Higher

UT WELLS **UTDNR2000180816**

Database:	Water Rights Database	Water Right #:	57-6280
Exchange #:	Not Reported	Type of Diversion:	Underground
Application Status:	Perfected; proof filed, right certified		
Status:	Underground Water Claim	Priority Date:	1933
Uses:	Domestic,Irrigation,	Cubic ft/sec:	.011
Well ID:	0	Owner:	Leo Munding
Water Right Type:	WR	Supply Source:	Underground Water Well

E19
West
1/8 - 1/4 Mile
Lower

UT WELLS **UTDNR2000178508**

Database:	Water Rights Database	Water Right #:	57-422
Exchange #:	Not Reported	Type of Diversion:	Underground
Application Status:	Perfected; proof filed, right certified		
Status:	Appeal to Appropriate No Proof Required		
Priority Date:	19400708	Uses:	Domestic,Irrigation,
Cubic ft/sec:	.015	Well ID:	868
Owner:	Alvin Jackson	Water Right Type:	WR
Supply Source:	Underground Water Well		

E20
WNW
1/8 - 1/4 Mile
Lower

UT WELLS **UTDNR2000173548**

Database:	Water Rights Database	Water Right #:	57-10091
Exchange #:	Not Reported	Type of Diversion:	Surface
Application Status:	Terminated; right most likely consolidated		
Status:	Appeal to Appropriate Expired	Priority Date:	19940627
Uses:	Other,	Cubic ft/sec:	0
Well ID:	0	Owner:	Toxi-Tech Control Inc.
Water Right Type:	WR	Supply Source:	Not Reported

Map ID
Direction
Distance
Elevation | Database | EDR ID Number

21
ENE
1/8 - 1/4 Mile
Higher

FED USGS **USGS40001190986**

Organization ID:	USGS-UT	Organization Name:	USGS Utah Water Science Center
Monitor Location:	(C- 1- 1)13abd- 1		
Type:	Well: Test hole not completed as a well		
Description:	Not Reported	HUC:	16020204
Drainage Area:	Not Reported	Drainage Area Units:	Not Reported
Contrib Drainage Area:	Not Reported	Contrib Drainage Area Unts:	Not Reported
Aquifer:	Not Reported	Formation Type:	Not Reported
Aquifer Type:	Not Reported	Construction Date:	19820101
Well Depth:	15	Well Depth Units:	ft
Well Hole Depth:	15	Well Hole Depth Units:	ft

Ground water levels,Number of Measurements:	8	Level reading date:	1990-05-03
Feet below surface:	10.70	Feet to sea level:	Not Reported
Note:	Not Reported		

Level reading date:	1982-07-13	Feet below surface:	10.0
Feet to sea level:	Not Reported	Note:	Not Reported
Level reading date:	1982-06-15	Feet below surface:	9.8
Feet to sea level:	Not Reported	Note:	Not Reported
Level reading date:	1982-05-25	Feet below surface:	9.7
Feet to sea level:	Not Reported	Note:	Not Reported
Level reading date:	1982-04-30	Feet below surface:	9.3
Feet to sea level:	Not Reported	Note:	Not Reported
Level reading date:	1982-04-09	Feet below surface:	9.1
Feet to sea level:	Not Reported	Note:	Not Reported
Level reading date:	1982-03-03	Feet below surface:	9.9
Feet to sea level:	Not Reported	Note:	Not Reported
Level reading date:	1982-02-02	Feet below surface:	8.5
Feet to sea level:	Not Reported	Note:	Not Reported

22
NNW
1/8 - 1/4 Mile
Lower

UT WELLS **UTDNR2000180457**

Database:	Water Rights Database	Water Right #:	57-5967
Exchange #:	Not Reported	Type of Diversion:	Underground
Application Status:	Perfected; proof filed, right certified		
Status:	Underground Water Claim	Priority Date:	1905
Uses:	Domestic,Irrigation,	Cubic ft/sec:	.004
Well ID:	0	Owner:	John P. Flaherty
Water Right Type:	WR	Supply Source:	Underground Water Well

GEOCHECK® - PHYSICAL SETTING SOURCE MAP FINDINGS

Map ID
Direction
Distance
Elevation

	Database	EDR ID Number
23 **SE** **1/8 - 1/4 Mile** **Higher**	**UT WELLS**	**UTDNR2000174708**

Database:	Water Rights Database	Water Right #:	57-1053
Exchange #:	Not Reported	Type of Diversion:	Underground
Application Status:	Perfected; proof filed, right certified		
Status:	Appeal to Appropriate No Proof Required		
Priority Date:	19460225	Uses:	Domestic,
Cubic ft/sec:	.015	Well ID:	869
Owner:	Harold F. Stewart	Water Right Type:	WR
Supply Source:	Underground Water Well		

	Database	EDR ID Number
24 **North** **1/4 - 1/2 Mile** **Higher**	**UT WELLS**	**UTDNR2000180329**

Database:	Water Rights Database	Water Right #:	57-5852
Exchange #:	Not Reported	Type of Diversion:	Underground
Application Status:	Perfected; proof filed, right certified		
Status:	Underground Water Claim	Priority Date:	1900
Uses:	Domestic,Irrigation,Stockwatering,	Cubic ft/sec:	.002
Well ID:	0	Owner:	James A. And Altha E. Jarvis
Water Right Type:	WR	Supply Source:	Underground Water Well

	Database	EDR ID Number
25 **NW** **1/4 - 1/2 Mile** **Lower**	**UT WELLS**	**UTDNR2000179750**

Database:	Water Rights Database	Water Right #:	57-5333
Exchange #:	Not Reported	Type of Diversion:	Underground
Application Status:	Perfected; proof filed, right certified		
Status:	Underground Water Claim	Priority Date:	1916
Uses:	Domestic,Irrigation,Stockwatering,	Cubic ft/sec:	.045
Well ID:	878	Owner:	Anna L. Cole
Water Right Type:	WR	Supply Source:	Underground Water Well

	Database	EDR ID Number
26 **SSW** **1/4 - 1/2 Mile** **Higher**	**UT WELLS**	**UTDNR2000182637**

Database:	Water Rights Database	Water Right #:	57-7921
Exchange #:	Not Reported	Type of Diversion:	Underground
Application Status:	Terminated; right most likely consolidated		
Status:	Appeal to Appropriate Permanently Lapsed		
Priority Date:	19730809	Uses:	Not Reported
Cubic ft/sec:	.015	Well ID:	0
Owner:	Robert Holman	Water Right Type:	WR
Supply Source:	Underground Water Well		

Map ID
Direction
Distance
Elevation

	Database	EDR ID Number
F27 **NNE** **1/4 - 1/2 Mile** **Higher**	**UT WELLS**	**UTDNR2000174747**

Database:	Water Rights Database	Water Right #:	57-1088
Exchange #:	Not Reported	Type of Diversion:	Underground
Application Status:	Perfected; proof filed, right certified		
Status:	Appeal to Appropriate No Proof Required		
Priority Date:	19460404	Uses:	Domestic,
Cubic ft/sec:	.015	Well ID:	861
Owner:	Ray C. Fredrickson	Water Right Type:	WR
Supply Source:	Underground Water Well		

---

28 **SSW** **1/4 - 1/2 Mile** **Lower**	**UT WELLS**	**UTDNR2000180192**

Database:	Water Rights Database	Water Right #:	57-5729
Exchange #:	Not Reported	Type of Diversion:	Underground
Application Status:	Perfected; proof filed, right certified		
Status:	Underground Water Claim	Priority Date:	1919
Uses:	Domestic,Irrigation,Other,Stockwatering,		
Cubic ft/sec:	.022	Well ID:	0
Owner:	Intermountain Holding Company	Water Right Type:	WR
Supply Source:	Underground Water Well		

G29 **NNW** **1/4 - 1/2 Mile** **Lower**	**UT WELLS**	**UTDNR2000181799**

Database:	Water Rights Database	Water Right #:	57-7156
Exchange #:	Not Reported	Type of Diversion:	Underground
Application Status:	Perfected; proof filed, right certified		
Status:	Underground Water Claim	Priority Date:	1900
Uses:	Domestic,Irrigation,Stockwatering,	Cubic ft/sec:	.022
Well ID:	0	Owner:	John H. Gold
Water Right Type:	WR	Supply Source:	Underground Water Well

F30 **NNE** **1/4 - 1/2 Mile** **Higher**	**UT WELLS**	**UTDNR2000176527**

Database:	Water Rights Database	Water Right #:	57-257
Exchange #:	Not Reported	Type of Diversion:	Underground
Application Status:	Perfected; proof filed, right certified		
Status:	Appeal to Appropriate No Proof Required		
Priority Date:	19391014	Uses:	Domestic,Irrigation,Stockwatering,
Cubic ft/sec:	.015	Well ID:	0
Owner:	Paul Porchatis	Water Right Type:	WR
Supply Source:	Underground Water Well		

Map ID
Direction
Distance
Elevation | Database | EDR ID Number

G31
North
1/4 - 1/2 Mile
Lower

UT WELLS **UTDNR2000179643**

Database:	Water Rights Database	Water Right #:	57-5238
Exchange #:	Not Reported	Type of Diversion:	Underground
Application Status:	Perfected; proof filed, right certified		
Status:	Underground Water Claim	Priority Date:	1933
Uses:	Domestic,Irrigation,Stockwatering,	Cubic ft/sec:	.067
Well ID:	0	Owner:	Leonard Neils Plant
Water Right Type:	WR	Supply Source:	Underground Water Well

F32
NNE
1/4 - 1/2 Mile
Higher

UT WELLS **UTDNR2000181586**

Database:	Water Rights Database	Water Right #:	57-6967
Exchange #:	Not Reported	Type of Diversion:	Underground
Application Status:	Perfected; proof filed, right certified		
Status:	Underground Water Claim	Priority Date:	1920
Uses:	Domestic,	Cubic ft/sec:	0
Well ID:	0	Owner:	Irvin Connary
Water Right Type:	WR	Supply Source:	Underground Water Well

33
East
1/4 - 1/2 Mile
Higher

UT WELLS **UTDNR2000181887**

Database:	Water Rights Database	Water Right #:	57-7238
Exchange #:	Not Reported	Type of Diversion:	Underground
Application Status:	Perfected; proof filed, right certified		
Status:	Underground Water Claim	Priority Date:	1894
Uses:	Domestic,Irrigation,Stockwatering,	Cubic ft/sec:	.089
Well ID:	0	Owner:	Ada Whitaker
Water Right Type:	WR	Supply Source:	Underground Water Well

F34
NNE
1/4 - 1/2 Mile
Higher

UT WELLS **UTDNR2000181756**

Database:	Water Rights Database	Water Right #:	57-7117
Exchange #:	Not Reported	Type of Diversion:	Underground
Application Status:	Perfected; proof filed, right certified		
Status:	Underground Water Claim	Priority Date:	1909
Uses:	Stockwatering,	Cubic ft/sec:	.134
Well ID:	0	Owner:	Zions Savings Bank And Trust Company
Water Right Type:	WR	Supply Source:	Underground Water Well

Map ID
Direction
Distance
Elevation | Database | EDR ID Number

H35
NW
1/4 - 1/2 Mile
Lower

UT WELLS **UTDNR2000181148**

Database:	Water Rights Database	Water Right #:	57-658
Exchange #:	Not Reported	Type of Diversion:	Underground
Application Status:	Perfected; proof filed, right certified		
Status:	Appeal to Appropriate Certificated	Priority Date:	19420421
Uses:	Irrigation,Other,	Cubic ft/sec:	.46
Well ID:	863	Owner:	Miller Family Real Estate, L.L.C.
Water Right Type:	WR	Supply Source:	Underground Water Well

I36
NNW
1/4 - 1/2 Mile
Lower

UT WELLS **UTDNR2000178203**

Database:	Water Rights Database	Water Right #:	57-3955
Exchange #:	Not Reported	Type of Diversion:	Underground
Application Status:	Perfected; proof filed, right certified		
Status:	Underground Water Claim	Priority Date:	1916
Uses:	Domestic,Irrigation,Other,Stockwatering,		
Cubic ft/sec:	.015	Well ID:	0
Owner:	Otis P. Tillery	Water Right Type:	WR
Supply Source:	Underground Water Well		

I37
NNW
1/4 - 1/2 Mile
Lower

UT WELLS **UTDNR2000178202**

Database:	Water Rights Database	Water Right #:	57-3954
Exchange #:	Not Reported	Type of Diversion:	Underground
Application Status:	Perfected; proof filed, right certified		
Status:	Underground Water Claim	Priority Date:	1928
Uses:	Domestic,Irrigation,Other,Stockwatering,		
Cubic ft/sec:	.015	Well ID:	0
Owner:	Otis P. Tillery	Water Right Type:	WR
Supply Source:	Underground Water Well		

H38
NW
1/4 - 1/2 Mile
Lower

FED USGS **USGS40001191011**

Organization ID:	USGS-UT	Organization Name:	USGS Utah Water Science Center
Monitor Location:	(C- 1- 1)13bba- 1	Type:	Well
Description:	Not Reported	HUC:	16020204
Drainage Area:	Not Reported	Drainage Area Units:	Not Reported
Contrib Drainage Area:	Not Reported	Contrib Drainage Area Unts:	Not Reported
Aquifer:	Not Reported	Formation Type:	Valley Fill
Aquifer Type:	Not Reported	Construction Date:	19420101
Well Depth:	815	Well Depth Units:	ft

Well Hole Depth: Not Reported Well Hole Depth Units: Not Reported

---

I39
NNW
1/4 - 1/2 Mile
Lower

UT WELLS **UTDNR2000180796**

Database:	Water Rights Database	Water Right #:	57-6263
Exchange #:	Not Reported	Type of Diversion:	Underground
Application Status:	Perfected; proof filed, right certified		
Status:	Underground Water Claim	Priority Date:	1904
Uses:	Not Reported	Cubic ft/sec:	.011
Well ID:	0	Owner:	Gabrial Johnson
Water Right Type:	WR	Supply Source:	Underground Water Well

H40
WNW
1/4 - 1/2 Mile
Lower

UT WELLS **UTDNR2000181147**

Database:	Water Rights Database	Water Right #:	57-658
Exchange #:	Not Reported	Type of Diversion:	Underground
Application Status:	Perfected; proof filed, right certified		
Status:	Appeal to Appropriate Certificated	Priority Date:	19420421
Uses:	Irrigation,Other,	Cubic ft/sec:	.46
Well ID:	862	Owner:	Miller Family Real Estate, L.L.C.
Water Right Type:	WR	Supply Source:	Underground Water Well

J41
South
1/4 - 1/2 Mile
Higher

UT WELLS **UTDNR2000181611**

Database:	Water Rights Database	Water Right #:	57-6988
Exchange #:	Not Reported	Type of Diversion:	Underground
Application Status:	Perfected; proof filed, right certified		
Status:	Underground Water Claim	Priority Date:	1920
Uses:	Domestic,Irrigation,Stockwatering,	Cubic ft/sec:	.055
Well ID:	0	Owner:	George Cornick
Water Right Type:	WR	Supply Source:	Underground Water Well

J42
South
1/4 - 1/2 Mile
Higher

UT WELLS **UTDNR2000178419**

Database:	Water Rights Database	Water Right #:	57-4142
Exchange #:	Not Reported	Type of Diversion:	Underground
Application Status:	Perfected; proof filed, right certified		
Status:	Underground Water Claim	Priority Date:	1926
Uses:	Domestic,Irrigation,	Cubic ft/sec:	.022
Well ID:	0	Owner:	George Cormick
Water Right Type:	WR	Supply Source:	Underground Water Well

GEOCHECK® - PHYSICAL SETTING SOURCE MAP FINDINGS

Map ID
Direction
Distance
Elevation | Database | EDR ID Number

J43
South
1/4 - 1/2 Mile
Higher | **UT WELLS** | **UTDNR2000178418**

Database:	Water Rights Database	Water Right #:	57-4141
Exchange #:	Not Reported	Type of Diversion:	Underground
Application Status:	Perfected; proof filed, right certified		
Status:	Underground Water Claim	Priority Date:	1926
Uses:	Irrigation,Stockwatering,	Cubic ft/sec:	.067
Well ID:	0	Owner:	George Cormick
Water Right Type:	WR	Supply Source:	Underground Water Well

44
NW
1/4 - 1/2 Mile
Lower | **UT WELLS** | **UTDNR2000180294**

Database:	Water Rights Database	Water Right #:	57-5821
Exchange #:	Not Reported	Type of Diversion:	Underground
Application Status:	Perfected; proof filed, right certified		
Status:	Underground Water Claim	Priority Date:	1915
Uses:	Domestic,Stockwatering,	Cubic ft/sec:	.027
Well ID:	0	Owner:	G. L. & M. T. Hardman
Water Right Type:	WR	Supply Source:	Underground Water Well

H45
NW
1/4 - 1/2 Mile
Lower | **FED USGS** | **USGS40001191012**

Organization ID:	USGS-UT	Organization Name:	USGS Utah Water Science Center
Monitor Location:	(C- 1- 1)13bba- 2	Type:	Well
Description:	Not Reported	HUC:	16020204
Drainage Area:	Not Reported	Drainage Area Units:	Not Reported
Contrib Drainage Area:	Not Reported	Contrib Drainage Area Unts:	Not Reported
Aquifer:	Not Reported	Formation Type:	Valley Fill
Aquifer Type:	Not Reported	Construction Date:	19420101
Well Depth:	650	Well Depth Units:	ft
Well Hole Depth:	Not Reported	Well Hole Depth Units:	Not Reported

---

46
SSE
1/4 - 1/2 Mile
Higher | **UT WELLS** | **UTDNR2000179292**

Database:	Water Rights Database	Water Right #:	57-4925
Exchange #:	Not Reported	Type of Diversion:	Underground
Application Status:	Perfected; proof filed, right certified		
Status:	Underground Water Claim	Priority Date:	1934
Uses:	Irrigation,	Cubic ft/sec:	.334
Well ID:	0	Owner:	D. C. Richardson
Water Right Type:	WR	Supply Source:	Underground Water Well

GEOCHECK® - PHYSICAL SETTING SOURCE MAP FINDINGS

Map ID
Direction
Distance
Elevation | Database | EDR ID Number

47
NNW
1/4 - 1/2 Mile
Higher

UT WELLS **UTDNR2000181767**

Database:	Water Rights Database	Water Right #:	57-7127
Exchange #:	Not Reported	Type of Diversion:	Underground
Application Status:	Perfected; proof filed, right certified		
Status:	Underground Water Claim	Priority Date:	1899
Uses:	Stockwatering,	Cubic ft/sec:	.001
Well ID:	0	Owner:	E. F. Behm
Water Right Type:	WR	Supply Source:	Underground Water Well

K48
SE
1/4 - 1/2 Mile
Higher

UT WELLS **UTDNR2000180439**

Database:	Water Rights Database	Water Right #:	57-5950
Exchange #:	Not Reported	Type of Diversion:	Underground
Application Status:	Perfected; proof filed, right certified		
Status:	Underground Water Claim	Priority Date:	193205
Uses:	Irrigation,	Cubic ft/sec:	.067
Well ID:	0	Owner:	Laura B. Lindsey
Water Right Type:	WR	Supply Source:	Underground Water Well

K49
SE
1/4 - 1/2 Mile
Higher

UT WELLS **UTDNR2000179320**

Database:	Water Rights Database	Water Right #:	57-4950
Exchange #:	Not Reported	Type of Diversion:	Underground
Application Status:	Perfected; proof filed, right certified		
Status:	Underground Water Claim	Priority Date:	1900
Uses:	Irrigation,Municipal,	Cubic ft/sec:	.067
Well ID:	0	Owner:	Salt Lake City Corporation
Water Right Type:	WR	Supply Source:	Underground Water Well

50
North
1/4 - 1/2 Mile
Higher

UT WELLS **UTDNR2000181581**

Database:	Water Rights Database	Water Right #:	57-6962
Exchange #:	Not Reported	Type of Diversion:	Underground
Application Status:	Perfected; proof filed, right certified		
Status:	Underground Water Claim	Priority Date:	1915
Uses:	Domestic,Irrigation,	Cubic ft/sec:	.011
Well ID:	0	Owner:	Miss Elsie Christiansen
Water Right Type:	WR	Supply Source:	Underground Water Well

GEOCHECK® - PHYSICAL SETTING SOURCE MAP FINDINGS

Map ID
Direction
Distance
Elevation | Database | EDR ID Number

51
NW
1/4 - 1/2 Mile
Lower

FED USGS **USGS40001191016**

Organization ID:	USGS-UT	Organization Name:	USGS Utah Water Science Center
Monitor Location:	(C- 1- 1)12cdc- 2	Type:	Well
Description:	Not Reported	HUC:	16020204
Drainage Area:	Not Reported	Drainage Area Units:	Not Reported
Contrib Drainage Area:	Not Reported	Contrib Drainage Area Unts:	Not Reported
Aquifer:	Not Reported	Formation Type:	Valley Fill
Aquifer Type:	Not Reported	Construction Date:	19160101
Well Depth:	185	Well Depth Units:	ft
Well Hole Depth:	Not Reported	Well Hole Depth Units:	Not Reported

Ground water levels,Number of Measurements:	1	Level reading date:	1937-07-20
Feet below surface:	-2.00	Feet to sea level:	Not Reported
Note:	Not Reported		

52
East
1/4 - 1/2 Mile
Higher

UT WELLS **UTDNR2000180811**

Database:	Water Rights Database	Water Right #:	57-6276
Exchange #:	Not Reported	Type of Diversion:	Underground
Application Status:	Perfected; proof filed, right certified		
Status:	Underground Water Claim	Priority Date:	19340615
Uses:	Irrigation,	Cubic ft/sec:	.033
Well ID:	0	Owner:	W. H. Bawden
Water Right Type:	WR	Supply Source:	Underground Water Well

L53
SE
1/4 - 1/2 Mile
Higher

FED USGS **USGS40001190922**

Organization ID:	USGS-UT	Organization Name:	USGS Utah Water Science Center
Monitor Location:	(C- 1- 1)13dac- 1	Type:	Well
Description:	Not Reported	HUC:	16020204
Drainage Area:	Not Reported	Drainage Area Units:	Not Reported
Contrib Drainage Area:	Not Reported	Contrib Drainage Area Unts:	Not Reported
Aquifer:	Not Reported	Formation Type:	Valley Fill
Aquifer Type:	Not Reported	Construction Date:	Not Reported
Well Depth:	864	Well Depth Units:	ft
Well Hole Depth:	Not Reported	Well Hole Depth Units:	Not Reported

---

M54
South
1/4 - 1/2 Mile
Higher

UT WELLS **UTDNR2000177881**

Database:	Water Rights Database	Water Right #:	57-367
Exchange #:	Not Reported	Type of Diversion:	Underground

Application Status:	Perfected; proof filed, right certified		
Status:	Appeal to Appropriate Certificated	Priority Date:	19400322
Uses:	Domestic,Irrigation,Stockwatering,	Cubic ft/sec:	.015
Well ID:	866	Owner:	Edward A. And Annie E. Butterfield
Water Right Type:	WR	Supply Source:	Underground Water Well

55
ENE **UT WELLS** **UTDNR2000175496**
1/4 - 1/2 Mile
Higher

Database:	Water Rights Database	Water Right #:	57-1732
Exchange #:	Not Reported	Type of Diversion:	Underground
Application Status:	Perfected; proof filed, right certified		
Status:	Appeal to Appropriate No Proof Required		
Priority Date:	19500321	Uses:	Domestic,
Cubic ft/sec:	.015	Well ID:	883
Owner:	J. M. Cummings	Water Right Type:	WR
Supply Source:	Underground Water Well		

M56
South **UT WELLS** **UTDNR2000180818**
1/4 - 1/2 Mile
Higher

Database:	Water Rights Database	Water Right #:	57-6282
Exchange #:	Not Reported	Type of Diversion:	Underground
Application Status:	Perfected; proof filed, right certified		
Status:	Underground Water Claim	Priority Date:	1924
Uses:	Domestic,Stockwatering,	Cubic ft/sec:	.007
Well ID:	0	Owner:	Joseph A. M. Jacobsen
Water Right Type:	WR	Supply Source:	Underground Water Well

M57
South **UT WELLS** **UTDNR2000181864**
1/4 - 1/2 Mile
Higher

Database:	Water Rights Database	Water Right #:	57-7214
Exchange #:	Not Reported	Type of Diversion:	Underground
Application Status:	Perfected; proof filed, right certified		
Status:	Underground Water Claim	Priority Date:	1912
Uses:	Domestic,Irrigation,Stockwatering,	Cubic ft/sec:	.056
Well ID:	877	Owner:	Jos. A. M. Jacobsen
Water Right Type:	WR	Supply Source:	Underground Water Well

M58
South **UT WELLS** **UTDNR2000181890**
1/2 - 1 Mile
Higher

Database:	Water Rights Database	Water Right #:	57-7240
Exchange #:	Not Reported	Type of Diversion:	Underground
Application Status:	Perfected; proof filed, right certified		

Status:	Underground Water Claim	Priority Date:	1934
Uses:	Domestic,Irrigation,Stockwatering,	Cubic ft/sec:	.045
Well ID:	0	Owner:	Home & Garden Company
Water Right Type:	WR	Supply Source:	Underground Water Well

M59
South
1/2 - 1 Mile
Higher

UT WELLS **UTDNR2000181888**

Database:	Water Rights Database	Water Right #:	57-7239
Exchange #:	Not Reported	Type of Diversion:	Underground
Application Status:	Perfected; proof filed, right certified		
Status:	Underground Water Claim	Priority Date:	1934
Uses:	Domestic,Irrigation,Stockwatering,	Cubic ft/sec:	.045
Well ID:	0	Owner:	Home & Garden Company
Water Right Type:	WR	Supply Source:	Underground Water Well

60
SSE
1/2 - 1 Mile
Higher

UT WELLS **UTDNR2000178015**

Database:	Water Rights Database	Water Right #:	57-3789
Exchange #:	Not Reported	Type of Diversion:	Underground
Application Status:	Perfected; proof filed, right certified		
Status:	Underground Water Claim	Priority Date:	193206
Uses:	Domestic,Irrigation,	Cubic ft/sec:	.223
Well ID:	0		
Owner:	Utah Poultry Producers Cooperative Association		
Water Right Type:	WR	Supply Source:	Underground Water Well

M61
South
1/2 - 1 Mile
Higher

UT WELLS **UTDNR2000175180**

Database:	Water Rights Database	Water Right #:	57-145
Exchange #:	Not Reported	Type of Diversion:	Underground
Application Status:	Perfected; proof filed, right certified		
Status:	Appeal to Appropriate No Proof Required		
Priority Date:	19410812	Uses:	Domestic,Irrigation,Stockwatering,
Cubic ft/sec:	.015	Well ID:	0
Owner:	Douglas Berghuis	Water Right Type:	WR
Supply Source:	Underground Water Well		

N62
North
1/2 - 1 Mile
Higher

UT WELLS **UTDNR2000005951**

Database:	Water Rights Database	Water Right #:	1057009M00
Exchange #:	Not Reported	Type of Diversion:	Underground
Application Status:	Approved	Status:	Appeal to Appropriate Approved

Priority Date:	Not Reported	Uses:	Not Reported
Cubic ft/sec:	0	Well ID:	434280
Owner:	Wasatch Environmental, Inc.	Water Right Type:	NP
Supply Source:	Non-Production Well: Monitor		

N63
North
1/2 - 1 Mile
Higher

UT WELLS **UTDNR2000005952**

Database:	Water Rights Database	Water Right #:	1057009M00
Exchange #:	Not Reported	Type of Diversion:	Underground
Application Status:	Approved	Status:	Appeal to Appropriate Approved
Priority Date:	Not Reported	Uses:	Not Reported
Cubic ft/sec:	0	Well ID:	434284
Owner:	Wasatch Environmental, Inc.	Water Right Type:	NP
Supply Source:	Non-Production Well: Monitor		

L64
SE
1/2 - 1 Mile
Higher

UT WELLS **UTDNR2000178789**

Database:	Water Rights Database	Water Right #:	57-447
Exchange #:	Not Reported	Type of Diversion:	Abandonded Well
Application Status:	Perfected; proof filed, right certified		
Status:	Appeal to Appropriate Certificated	Priority Date:	19400923
Uses:	Irrigation,Stockwatering,	Cubic ft/sec:	.022
Well ID:	867	Owner:	M. J. Taylor
Water Right Type:	WR	Supply Source:	Underground Water Well

M65
South
1/2 - 1 Mile
Higher

UT WELLS **UTDNR2000181884**

Database:	Water Rights Database	Water Right #:	57-7235
Exchange #:	Not Reported	Type of Diversion:	Underground
Application Status:	Perfected; proof filed, right certified		
Status:	Underground Water Claim	Priority Date:	1929
Uses:	Domestic,Irrigation,Stockwatering,	Cubic ft/sec:	.022
Well ID:	0	Owner:	Yantina Alserda
Water Right Type:	WR	Supply Source:	Underground Water Well

66
ESE
1/2 - 1 Mile
Higher

FED USGS **USGS40001190951**

Organization ID:	USGS-UT	Organization Name:	USGS Utah Water Science Center
Monitor Location:	(C- 1- 1)13adc- 1	Type:	Well
Description:	Not Reported	HUC:	16020204
Drainage Area:	Not Reported	Drainage Area Units:	Not Reported
Contrib Drainage Area:	Not Reported	Contrib Drainage Area Unts:	Not Reported

Aquifer:	Not Reported	Formation Type:	Valley Fill
Aquifer Type:	Not Reported	Construction Date:	19000101
Well Depth:	500	Well Depth Units:	ft
Well Hole Depth:	Not Reported	Well Hole Depth Units:	Not Reported

Ground water levels,Number of Measurements:	1	Level reading date:	1935-06-30
Feet below surface:	-14.00	Feet to sea level:	Not Reported
Note:	Not Reported		

N67
North
1/2 - 1 Mile
Higher

UT WELLS **UTDNR2000005949**

Database:	Water Rights Database	Water Right #:	1057009M00
Exchange #:	Not Reported	Type of Diversion:	Underground
Application Status:	Approved	Status:	Appeal to Appropriate Approved
Priority Date:	Not Reported	Uses:	Not Reported
Cubic ft/sec:	0	Well ID:	434282
Owner:	Wasatch Environmental, Inc.	Water Right Type:	NP
Supply Source:	Non-Production Well: Monitor		

N68
North
1/2 - 1 Mile
Higher

UT WELLS **UTDNR2000005950**

Database:	Water Rights Database	Water Right #:	1057009M00
Exchange #:	Not Reported	Type of Diversion:	Underground
Application Status:	Approved	Status:	Appeal to Appropriate Approved
Priority Date:	Not Reported	Uses:	Not Reported
Cubic ft/sec:	0	Well ID:	434286
Owner:	Wasatch Environmental, Inc.	Water Right Type:	NP
Supply Source:	Non-Production Well: Monitor		

N69
North
1/2 - 1 Mile
Higher

UT WELLS **UTDNR2000005955**

Database:	Water Rights Database	Water Right #:	1057009M00
Exchange #:	Not Reported	Type of Diversion:	Underground
Application Status:	Approved	Status:	Appeal to Appropriate Approved
Priority Date:	Not Reported	Uses:	Not Reported
Cubic ft/sec:	0	Well ID:	434285
Owner:	Wasatch Environmental, Inc.	Water Right Type:	NP
Supply Source:	Non-Production Well: Monitor		

Map ID
Direction
Distance
Elevation | Database | EDR ID Number

N70
North
1/2 - 1 Mile
Higher

UT WELLS **UTDNR2000005956**

Database:	Water Rights Database	Water Right #:	1057009M00
Exchange #:	Not Reported	Type of Diversion:	Underground
Application Status:	Approved	Status:	Appeal to Appropriate Approved
Priority Date:	Not Reported	Uses:	Not Reported
Cubic ft/sec:	0	Well ID:	434281
Owner:	Wasatch Environmental, Inc.	Water Right Type:	NP
Supply Source:	Non-Production Well: Monitor		

71
South
1/2 - 1 Mile
Higher

UT WELLS **UTDNR2000182901**

Database:	Water Rights Database	Water Right #:	57-814
Exchange #:	Not Reported	Type of Diversion:	Underground
Application Status:	Perfected; proof filed, right certified		
Status:	Appeal to Appropriate No Proof Required		
Priority Date:	19431119	Uses:	Domestic,Irrigation,Stockwatering,
Cubic ft/sec:	.015	Well ID:	875
Owner:	Edmund F. Barlow	Water Right Type:	WR
Supply Source:	Underground Water Well		

O72
West
1/2 - 1 Mile
Lower

UT WELLS **UTDNR2000184122**

Database:	Water Rights Database	Water Right #:	57-904
Exchange #:	Not Reported	Type of Diversion:	Underground
Application Status:	Perfected; proof filed, right certified		
Status:	Appeal to Appropriate Certificated	Priority Date:	19450123
Uses:	Domestic,Irrigation,Stockwatering,	Cubic ft/sec:	.011
Well ID:	0	Owner:	William J. Webb
Water Right Type:	WR	Supply Source:	Underground Water Well

O73
WSW
1/2 - 1 Mile
Lower

UT WELLS **UTDNR2000177790**

Database:	Water Rights Database	Water Right #:	57-3582
Exchange #:	Not Reported	Type of Diversion:	Underground
Application Status:	Perfected; proof filed, right certified		
Status:	Underground Water Claim	Priority Date:	192309
Uses:	Domestic,Stockwatering,	Cubic ft/sec:	.011
Well ID:	0	Owner:	W. D. Sumpter
Water Right Type:	WR	Supply Source:	Underground Water Well

Map ID
Direction
Distance
Elevation | Database | EDR ID Number

N74
North
1/2 - 1 Mile
Higher

UT WELLS **UTDNR2000005953**

Database:	Water Rights Database	Water Right #:	1057009M00
Exchange #:	Not Reported	Type of Diversion:	Underground
Application Status:	Approved	Status:	Appeal to Appropriate Approved
Priority Date:	Not Reported	Uses:	Not Reported
Cubic ft/sec:	0	Well ID:	434283
Owner:	Wasatch Environmental, Inc.	Water Right Type:	NP
Supply Source:	Non-Production Well: Monitor		

N75
North
1/2 - 1 Mile
Higher

UT WELLS **UTDNR2000005954**

Database:	Water Rights Database	Water Right #:	1057009M00
Exchange #:	Not Reported	Type of Diversion:	Underground
Application Status:	Approved	Status:	Appeal to Appropriate Approved
Priority Date:	Not Reported	Uses:	Not Reported
Cubic ft/sec:	0	Well ID:	434287
Owner:	Wasatch Environmental, Inc.	Water Right Type:	NP
Supply Source:	Non-Production Well: Monitor		

P76
NW
1/2 - 1 Mile
Lower

UT WELLS **UTDNR2000185193**

Database:	Water Rights Database	Water Right #:	59-1602
Exchange #:	Not Reported	Type of Diversion:	Underground
Application Status:	Terminated; right most likely consolidated		
Status:	Underground Water Claim Disallowed	Priority Date:	1890
Uses:	Not Reported	Cubic ft/sec:	.033
Well ID:	0	Owner:	Wilhelm L. Stoll
Water Right Type:	WR	Supply Source:	Underground Water Well

77
ESE
1/2 - 1 Mile
Higher

FED USGS **USGS40001190939**

Organization ID:	USGS-UT	Organization Name:	USGS Utah Water Science Center
Monitor Location:	(C- 1- 1)13daa- 1	Type:	Well
Description:	Not Reported	HUC:	16020204
Drainage Area:	Not Reported	Drainage Area Units:	Not Reported
Contrib Drainage Area:	Not Reported	Contrib Drainage Area Unts:	Not Reported
Aquifer:	Not Reported	Formation Type:	Not Reported
Aquifer Type:	Not Reported	Construction Date:	Not Reported
Well Depth:	Not Reported	Well Depth Units:	Not Reported
Well Hole Depth:	Not Reported	Well Hole Depth Units:	Not Reported

GEOCHECK® - PHYSICAL SETTING SOURCE MAP FINDINGS

Map ID
Direction
Distance
Elevation

	Database	EDR ID Number
Q78 **WNW** **1/2 - 1 Mile** **Lower**	**UT WELLS**	**UTDNR2000180819**

Database:	Water Rights Database	Water Right #:	57-6283
Exchange #:	Not Reported	Type of Diversion:	Underground
Application Status:	Perfected; proof filed, right certified		
Status:	Underground Water Claim	Priority Date:	1920
Uses:	Domestic,Stockwatering,	Cubic ft/sec:	.022
Well ID:	0	Owner:	Zions Securities Corporation
Water Right Type:	WR	Supply Source:	Underground Water Well

	Database	EDR ID Number
79 **WSW** **1/2 - 1 Mile** **Lower**	**UT WELLS**	**UTDNR2000175411**

Database:	Water Rights Database	Water Right #:	57-1655
Exchange #:	Not Reported	Type of Diversion:	Underground
Application Status:	Perfected; proof filed, right certified		
Status:	Appeal to Appropriate Certificated	Priority Date:	19490912
Uses:	Domestic,	Cubic ft/sec:	.058
Well ID:	882	Owner:	Western Steel Company
Water Right Type:	WR	Supply Source:	Underground Water Well

	Database	EDR ID Number
R80 **South** **1/2 - 1 Mile** **Higher**	**UT WELLS**	**UTDNR2000184251**

Database:	Water Rights Database	Water Right #:	57-993
Exchange #:	Not Reported	Type of Diversion:	Underground
Application Status:	Perfected; proof filed, right certified		
Status:	Appeal to Appropriate No Proof Required		
Priority Date:	19450910	Uses:	Domestic,Irrigation,Stockwatering,
Cubic ft/sec:	.015	Well ID:	874
Owner:	Adiel F. Stewart	Water Right Type:	WR
Supply Source:	Underground Water Well		

	Database	EDR ID Number
S81 **West** **1/2 - 1 Mile** **Lower**	**UT WELLS**	**UTDNR2000180402**

Database:	Water Rights Database	Water Right #:	57-5917
Exchange #:	Not Reported	Type of Diversion:	Underground
Application Status:	Perfected; proof filed, right certified		
Status:	Underground Water Claim	Priority Date:	1931
Uses:	Domestic,Irrigation,Stockwatering,	Cubic ft/sec:	.045
Well ID:	0	Owner:	George L. Phelps
Water Right Type:	WR	Supply Source:	Underground Water Well

GEOCHECK® - PHYSICAL SETTING SOURCE MAP FINDINGS

Map ID
Direction
Distance
Elevation

	Database	EDR ID Number
O82 **West** **1/2 - 1 Mile** **Lower**	**UT WELLS**	**UTDNR2000181894**

Database:	Water Rights Database	Water Right #:	57-7244
Exchange #:	Not Reported	Type of Diversion:	Underground
Application Status:	Perfected; proof filed, right certified		
Status:	Underground Water Claim	Priority Date:	1906
Uses:	Domestic,Irrigation,Stockwatering,	Cubic ft/sec:	.167
Well ID:	0	Owner:	George L. Phelps
Water Right Type:	WR	Supply Source:	Underground Water Well

	Database	EDR ID Number
83 **East** **1/2 - 1 Mile** **Higher**	**UT WELLS**	**UTDNR2000183510**

Database:	Water Rights Database	Water Right #:	57-8694
Exchange #:	Not Reported	Type of Diversion:	Underground
Application Status:	Perfected; proof filed, right certified		
Status:	Appeal to Appropriate Certificated	Priority Date:	19830825
Uses:	Domestic,Irrigation,Other,	Cubic ft/sec:	.055
Well ID:	0	Owner:	Autonomy Incorporated
Water Right Type:	WR	Supply Source:	Underground Water Well

	Database	EDR ID Number
P84 **NW** **1/2 - 1 Mile** **Lower**	**UT WELLS**	**UTDNR2000181891**

Database:	Water Rights Database	Water Right #:	57-7241
Exchange #:	Not Reported	Type of Diversion:	Underground
Application Status:	Perfected; proof filed, right certified		
Status:	Underground Water Claim	Priority Date:	1934
Uses:	Domestic,Irrigation,	Cubic ft/sec:	.033
Well ID:	0	Owner:	Cate Equipment Company
Water Right Type:	WR	Supply Source:	Underground Water Well

	Database	EDR ID Number
Q85 **WNW** **1/2 - 1 Mile** **Lower**	**UT WELLS**	**UTDNR2000182749**

Database:	Water Rights Database	Water Right #:	57-8015
Exchange #:	Not Reported	Type of Diversion:	Underground
Application Status:	Perfected; proof filed, right certified		
Status:	Appeal to Appropriate Certificated	Priority Date:	19741206
Uses:	Domestic,Irrigation,	Cubic ft/sec:	.013
Well ID:	0	Owner:	William H. Edwards
Water Right Type:	WR	Supply Source:	Underground Water Well

GEOCHECK® - PHYSICAL SETTING SOURCE MAP FINDINGS

Map ID
Direction
Distance
Elevation

	Database	EDR ID Number
Q86 **WNW** **1/2 - 1 Mile** **Lower**	**UT WELLS**	**UTDNR2000183391**

Database:	Water Rights Database	Water Right #:	57-8613
Exchange #:	Not Reported	Type of Diversion:	Underground
Application Status:	Perfected; proof filed, right certified		
Status:	Appeal to Appropriate Certificated	Priority Date:	19810918
Uses:	Domestic,	Cubic ft/sec:	.013
Well ID:	0	Owner:	William H. Edwards
Water Right Type:	WR	Supply Source:	Underground Water Well

	Database	EDR ID Number
T87 **SW** **1/2 - 1 Mile** **Higher**	**UT WELLS**	**UTDNR2000174908**

Database:	Water Rights Database	Water Right #:	57-1206
Exchange #:	Not Reported	Type of Diversion:	Underground
Application Status:	Perfected; proof filed, right certified		
Status:	Appeal to Appropriate No Proof Required		
Priority Date:	19460917	Uses:	Domestic,
Cubic ft/sec:	.015	Well ID:	884
Owner:	R. E. Lortz	Water Right Type:	WR
Supply Source:	Underground Water Well		

	Database	EDR ID Number
88 **SSE** **1/2 - 1 Mile** **Higher**	**UT WELLS**	**UTDNR2000180023**

Database:	Water Rights Database	Water Right #:	57-5578
Exchange #:	Not Reported	Type of Diversion:	Underground
Application Status:	Perfected; proof filed, right certified		
Status:	Underground Water Claim	Priority Date:	1930
Uses:	Domestic,Irrigation,	Cubic ft/sec:	.056
Well ID:	0	Owner:	C.L. Christensen
Water Right Type:	WR	Supply Source:	Underground Water Well

	Database	EDR ID Number
89 **WSW** **1/2 - 1 Mile** **Lower**	**UT WELLS**	**UTDNR2000175621**

Database:	Water Rights Database	Water Right #:	57-1842
Exchange #:	Not Reported	Type of Diversion:	Underground
Application Status:	Perfected; proof filed, right certified		
Status:	Appeal to Appropriate No Proof Required		
Priority Date:	19500831	Uses:	Domestic,
Cubic ft/sec:	.015	Well ID:	0
Owner:	L.W. Smith	Water Right Type:	WR
Supply Source:	Underground Water Well		

GEOCHECK® - PHYSICAL SETTING SOURCE MAP FINDINGS

Map ID
Direction
Distance
Elevation | Database | EDR ID Number

T90
SW
1/2 - 1 Mile
Higher

UT WELLS **UTDNR2000010154**

Database:	Water Rights Database	Water Right #:	9357007M00
Exchange #:	Not Reported	Type of Diversion:	Underground
Application Status:	Approved	Status:	Appeal to Appropriate Approved
Priority Date:	Not Reported	Uses:	Not Reported
Cubic ft/sec:	0	Well ID:	2685
Owner:	Harding Lawson Associates - Kyle Hansen		
Water Right Type:	NP	Supply Source:	Non-Production Well: Unknown

---

91
South
1/2 - 1 Mile
Higher

UT WELLS **UTDNR2000180480**

Database:	Water Rights Database	Water Right #:	57-5988
Exchange #:	Not Reported	Type of Diversion:	Underground
Application Status:	Perfected; proof filed, right certified		
Status:	Underground Water Claim	Priority Date:	1924
Uses:	Domestic,Irrigation,Stockwatering,	Cubic ft/sec:	.027
Well ID:	0	Owner:	William Henry Spilker
Water Right Type:	WR	Supply Source:	Underground Water Well

U92
NNE
1/2 - 1 Mile
Higher

UT WELLS **UTDNR2000180026**

Database:	Water Rights Database	Water Right #:	57-5580
Exchange #:	Not Reported	Type of Diversion:	Underground
Application Status:	Perfected; proof filed, right certified		
Status:	Underground Water Claim	Priority Date:	1900
Uses:	Domestic,Irrigation,	Cubic ft/sec:	.011
Well ID:	428508	Owner:	James M. Jensen
Water Right Type:	WR	Supply Source:	Underground Water Well

V93
WSW
1/2 - 1 Mile
Lower

UT WELLS **UTDNR2000181262**

Database:	Water Rights Database	Water Right #:	57-6680
Exchange #:	Not Reported	Type of Diversion:	Underground
Application Status:	Perfected; proof filed, right certified		
Status:	Underground Water Claim	Priority Date:	1914
Uses:	Domestic,Irrigation,Stockwatering,	Cubic ft/sec:	.056
Well ID:	0	Owner:	Lucy W. Smith
Water Right Type:	WR	Supply Source:	Underground Water Well

Map ID
Direction
Distance
Elevation | Database | EDR ID Number

94
NNW
1/2 - 1 Mile
Higher

UT WELLS **UTDNR2000182122**

Database:	Water Rights Database	Water Right #:	57-745
Exchange #:	Not Reported	Type of Diversion:	Underground
Application Status:	Perfected; proof filed, right certified		
Status:	Appeal to Appropriate No Proof Required		
Priority Date:	19430512	Uses:	Domestic,Irrigation,
Cubic ft/sec:	.015	Well ID:	859
Owner:	John T. Ogden	Water Right Type:	WR
Supply Source:	Underground Water Well		

R95
South
1/2 - 1 Mile
Higher

UT WELLS **UTDNR2000181560**

Database:	Water Rights Database	Water Right #:	57-6943
Exchange #:	Not Reported	Type of Diversion:	Underground
Application Status:	Perfected; proof filed, right certified		
Status:	Underground Water Claim	Priority Date:	1900
Uses:	Domestic,Irrigation,Stockwatering,	Cubic ft/sec:	.022
Well ID:	870	Owner:	George Pezold
Water Right Type:	WR	Supply Source:	Underground Water Well

S96
West
1/2 - 1 Mile
Lower

UT WELLS **UTDNR2000181260**

Database:	Water Rights Database	Water Right #:	57-6679
Exchange #:	Not Reported	Type of Diversion:	Underground
Application Status:	Perfected; proof filed, right certified		
Status:	Underground Water Claim	Priority Date:	1898
Uses:	Domestic,Stockwatering,	Cubic ft/sec:	.022
Well ID:	0	Owner:	Lucy W. Smith
Water Right Type:	WR	Supply Source:	Underground Water Well

97
WSW
1/2 - 1 Mile
Lower

UT WELLS **UTDNR2000177807**

Database:	Water Rights Database	Water Right #:	57-3601
Exchange #:	Not Reported	Type of Diversion:	Underground
Application Status:	Perfected; proof filed, right certified		
Status:	Underground Water Claim	Priority Date:	1932
Uses:	Domestic,Irrigation,Other,Stockwatering,		
Cubic ft/sec:	.011	Well ID:	0
Owner:	John A. Ruechert	Water Right Type:	WR
Supply Source:	Underground Water Well		

GEOCHECK® - PHYSICAL SETTING SOURCE MAP FINDINGS

Map ID
Direction
Distance
Elevation

	Database	EDR ID Number
W98 **SSE** **1/2 - 1 Mile** **Higher**	**UT WELLS**	**UTDNR2000181874**

Database:	Water Rights Database	Water Right #:	57-7224
Exchange #:	Not Reported	Type of Diversion:	Underground
Application Status:	Perfected; proof filed, right certified		
Status:	Underground Water Claim	Priority Date:	1934
Uses:	Domestic,Irrigation,	Cubic ft/sec:	.017
Well ID:	0	Owner:	Ralph J. Wilkinson
Water Right Type:	WR	Supply Source:	Underground Water Well

X99 **North** **1/2 - 1 Mile** **Higher**	**UT WELLS**	**UTDNR2000004944**

Database:	Water Rights Database	Water Right #:	0857024M00
Exchange #:	Not Reported	Type of Diversion:	Underground
Application Status:	Approved	Status:	Appeal to Appropriate Approved
Priority Date:	Not Reported	Uses:	Not Reported
Cubic ft/sec:	0	Well ID:	0
Owner:	Wasatch Environmental, Inc.	Water Right Type:	NP
Supply Source:	Non-Production Well: Monitor		

U100 **NNE** **1/2 - 1 Mile** **Higher**	**UT WELLS**	**UTDNR2000180809**

Database:	Water Rights Database	Water Right #:	57-6274
Exchange #:	Not Reported	Type of Diversion:	Underground
Application Status:	Terminated; right most likely consolidated		
Status:	Underground Water Claim Disallowed	Priority Date:	1921
Uses:	Not Reported	Cubic ft/sec:	.011
Well ID:	0	Owner:	M.J. Shelton
Water Right Type:	WR	Supply Source:	Underground Water Well

X101 **North** **1/2 - 1 Mile** **Higher**	**UT WELLS**	**UTDNR2000004945**

Database:	Water Rights Database	Water Right #:	0857024M00
Exchange #:	Not Reported	Type of Diversion:	Underground
Application Status:	Approved	Status:	Appeal to Appropriate Approved
Priority Date:	Not Reported	Uses:	Not Reported
Cubic ft/sec:	0	Well ID:	0
Owner:	Wasatch Environmental, Inc.	Water Right Type:	NP
Supply Source:	Non-Production Well: Monitor		

GEOCHECK® - PHYSICAL SETTING SOURCE MAP FINDINGS

Map ID
Direction
Distance
Elevation | Database | EDR ID Number

X102
North
1/2 - 1 Mile
Higher

UT WELLS **UTDNR2000004946**

Database:	Water Rights Database	Water Right #:	0857024M00
Exchange #:	Not Reported	Type of Diversion:	Underground
Application Status:	Approved	Status:	Appeal to Appropriate Approved
Priority Date:	Not Reported	Uses:	Not Reported
Cubic ft/sec:	0	Well ID:	0
Owner:	Wasatch Environmental, Inc.	Water Right Type:	NP
Supply Source:	Non-Production Well: Monitor		

X103
North
1/2 - 1 Mile
Higher

UT WELLS **UTDNR2000004947**

Database:	Water Rights Database	Water Right #:	0857024M00
Exchange #:	Not Reported	Type of Diversion:	Underground
Application Status:	Approved	Status:	Appeal to Appropriate Approved
Priority Date:	Not Reported	Uses:	Not Reported
Cubic ft/sec:	0	Well ID:	0
Owner:	Wasatch Environmental, Inc.	Water Right Type:	NP
Supply Source:	Non-Production Well: Monitor		

W104
SSE
1/2 - 1 Mile
Higher

UT WELLS **UTDNR2000176640**

Database:	Water Rights Database	Water Right #:	57-2657
Exchange #:	Not Reported	Type of Diversion:	Underground
Application Status:	Terminated; right most likely consolidated		
Status:	Appeal to Appropriate Permanently Lapsed		
Priority Date:	19551114	Uses:	Not Reported
Cubic ft/sec:	.35	Well ID:	879
Owner:	Intermoutain Lumber Company	Water Right Type:	WR
Supply Source:	Underground Water Well		

W105
SSE
1/2 - 1 Mile
Higher

UT WELLS **UTDNR2000183289**

Database:	Water Rights Database	Water Right #:	57-8536
Exchange #:	Not Reported	Type of Diversion:	Underground
Application Status:	Terminated; right most likely consolidated		
Status:	Appeal to Appropriate Permanently Lapsed		
Priority Date:	19800612	Uses:	Irrigation,
Cubic ft/sec:	.015	Well ID:	879
Owner:	Intermountain Lumber Company	Water Right Type:	WR
Supply Source:	Underground Water Well		

Map ID
Direction
Distance
Elevation | Database | EDR ID Number

Y106
ENE
1/2 - 1 Mile
Higher

UT WELLS **UTDNR2000180012**

Database:	Water Rights Database	Water Right #:	57-5568
Exchange #:	Not Reported	Type of Diversion:	Underground
Application Status:	Perfected; proof filed, right certified		
Status:	Underground Water Claim	Priority Date:	1910
Uses:	Domestic,Irrigation,	Cubic ft/sec:	.278
Well ID:	0	Owner:	Theodore Wilford Plescia
Water Right Type:	WR	Supply Source:	Underground Water Well

X107
North
1/2 - 1 Mile
Higher

UT WELLS **UTDNR2000004942**

Database:	Water Rights Database	Water Right #:	0857024M00
Exchange #:	Not Reported	Type of Diversion:	Underground
Application Status:	Approved	Status:	Appeal to Appropriate Approved
Priority Date:	Not Reported	Uses:	Not Reported
Cubic ft/sec:	0	Well ID:	0
Owner:	Wasatch Environmental, Inc.	Water Right Type:	NP
Supply Source:	Non-Production Well: Monitor		

X108
North
1/2 - 1 Mile
Higher

UT WELLS **UTDNR2000004950**

Database:	Water Rights Database	Water Right #:	0857024M00
Exchange #:	Not Reported	Type of Diversion:	Underground
Application Status:	Approved	Status:	Appeal to Appropriate Approved
Priority Date:	Not Reported	Uses:	Not Reported
Cubic ft/sec:	0	Well ID:	0
Owner:	Wasatch Environmental, Inc.	Water Right Type:	NP
Supply Source:	Non-Production Well: Monitor		

X109
North
1/2 - 1 Mile
Higher

UT WELLS **UTDNR2000004943**

Database:	Water Rights Database	Water Right #:	0857024M00
Exchange #:	Not Reported	Type of Diversion:	Underground
Application Status:	Approved	Status:	Appeal to Appropriate Approved
Priority Date:	Not Reported	Uses:	Not Reported
Cubic ft/sec:	0	Well ID:	0
Owner:	Wasatch Environmental, Inc.	Water Right Type:	NP
Supply Source:	Non-Production Well: Monitor		

GEOCHECK® - PHYSICAL SETTING SOURCE MAP FINDINGS

Map ID
Direction
Distance
Elevation

	Database	EDR ID Number
X110 **North** **1/2 - 1 Mile** **Higher**	**UT WELLS**	**UTDNR2000004951**

Database:	Water Rights Database	Water Right #:	0857024M00
Exchange #:	Not Reported	Type of Diversion:	Underground
Application Status:	Approved	Status:	Appeal to Appropriate Approved
Priority Date:	Not Reported	Uses:	Not Reported
Cubic ft/sec:	0	Well ID:	432261
Owner:	Wasatch Environmental, Inc.	Water Right Type:	NP
Supply Source:	Non-Production Well: Monitor		

	Database	EDR ID Number
Z111 **WNW** **1/2 - 1 Mile** **Lower**	**UT WELLS**	**UTDNR2000177310**

Database:	Water Rights Database	Water Right #:	57-3166
Exchange #:	Not Reported	Type of Diversion:	Underground
Application Status:	Perfected; proof filed, right certified		
Status:	Appeal to Appropriate Certificated	Priority Date:	19610511
Uses:	Irrigation,	Cubic ft/sec:	.023
Well ID:	429104	Owner:	Mrs. Fonda L. Mellen
Water Right Type:	WR	Supply Source:	Underground Water Well

	Database	EDR ID Number
U112 **North** **1/2 - 1 Mile** **Higher**	**UT WELLS**	**UTDNR2000004954**

Database:	Water Rights Database	Water Right #:	0857024M00
Exchange #:	Not Reported	Type of Diversion:	Underground
Application Status:	Approved	Status:	Appeal to Appropriate Approved
Priority Date:	Not Reported	Uses:	Not Reported
Cubic ft/sec:	0	Well ID:	0
Owner:	Wasatch Environmental, Inc.	Water Right Type:	NP
Supply Source:	Non-Production Well: Monitor		

	Database	EDR ID Number
U113 **North** **1/2 - 1 Mile** **Higher**	**UT WELLS**	**UTDNR2000004955**

Database:	Water Rights Database	Water Right #:	0857024M00
Exchange #:	Not Reported	Type of Diversion:	Underground
Application Status:	Approved	Status:	Appeal to Appropriate Approved
Priority Date:	Not Reported	Uses:	Not Reported
Cubic ft/sec:	0	Well ID:	0
Owner:	Wasatch Environmental, Inc.	Water Right Type:	NP
Supply Source:	Non-Production Well: Monitor		

Map ID
Direction
Distance
Elevation

	Database	EDR ID Number
U114 **North** **1/2 - 1 Mile** **Higher**	**UT WELLS**	**UTDNR2000004956**

Database:	Water Rights Database	Water Right #:	0857024M00
Exchange #:	Not Reported	Type of Diversion:	Underground
Application Status:	Approved	Status:	Appeal to Appropriate Approved
Priority Date:	Not Reported	Uses:	Not Reported
Cubic ft/sec:	0	Well ID:	432260
Owner:	Wasatch Environmental, Inc.	Water Right Type:	NP
Supply Source:	Non-Production Well: Monitor		

	Database	EDR ID Number
115 **NW** **1/2 - 1 Mile** **Lower**	**UT WELLS**	**UTDNR2000179859**

Database:	Water Rights Database	Water Right #:	57-5429
Exchange #:	Not Reported	Type of Diversion:	Underground
Application Status:	Perfected; proof filed, right certified		
Status:	Underground Water Claim	Priority Date:	1926
Uses:	Domestic,Stockwatering,	Cubic ft/sec:	.022
Well ID:	0	Owner:	J. J. Hardman
Water Right Type:	WR	Supply Source:	Underground Water Well

	Database	EDR ID Number
Z116 **WNW** **1/2 - 1 Mile** **Lower**	**UT WELLS**	**UTDNR2000179651**

Database:	Water Rights Database	Water Right #:	57-5245
Exchange #:	Not Reported	Type of Diversion:	Underground
Application Status:	Perfected; proof filed, right certified		
Status:	Underground Water Claim	Priority Date:	1920
Uses:	Domestic,	Cubic ft/sec:	.008
Well ID:	0	Owner:	Frank Yanchar
Water Right Type:	WR	Supply Source:	Underground Water Well

	Database	EDR ID Number
X117 **North** **1/2 - 1 Mile** **Higher**	**UT WELLS**	**UTDNR2000004948**

Database:	Water Rights Database	Water Right #:	0857024M00
Exchange #:	Not Reported	Type of Diversion:	Underground
Application Status:	Approved	Status:	Appeal to Appropriate Approved
Priority Date:	Not Reported	Uses:	Not Reported
Cubic ft/sec:	0	Well ID:	0
Owner:	Wasatch Environmental, Inc.	Water Right Type:	NP
Supply Source:	Non-Production Well: Monitor		

Map ID
Direction
Distance
Elevation | Database | EDR ID Number

X118
North
1/2 - 1 Mile
Higher

UT WELLS **UTDNR2000004949**

Database:	Water Rights Database	Water Right #:	0857024M00
Exchange #:	Not Reported	Type of Diversion:	Underground
Application Status:	Approved	Status:	Appeal to Appropriate Approved
Priority Date:	Not Reported	Uses:	Not Reported
Cubic ft/sec:	0	Well ID:	0
Owner:	Wasatch Environmental, Inc.	Water Right Type:	NP
Supply Source:	Non-Production Well: Monitor		

X119
North
1/2 - 1 Mile
Higher

UT WELLS **UTDNR2000004952**

Database:	Water Rights Database	Water Right #:	0857024M00
Exchange #:	Not Reported	Type of Diversion:	Underground
Application Status:	Approved	Status:	Appeal to Appropriate Approved
Priority Date:	Not Reported	Uses:	Not Reported
Cubic ft/sec:	0	Well ID:	0
Owner:	Wasatch Environmental, Inc.	Water Right Type:	NP
Supply Source:	Non-Production Well: Monitor		

X120
North
1/2 - 1 Mile
Higher

UT WELLS **UTDNR2000004953**

Database:	Water Rights Database	Water Right #:	0857024M00
Exchange #:	Not Reported	Type of Diversion:	Underground
Application Status:	Approved	Status:	Appeal to Appropriate Approved
Priority Date:	Not Reported	Uses:	Not Reported
Cubic ft/sec:	0	Well ID:	0
Owner:	Wasatch Environmental, Inc.	Water Right Type:	NP
Supply Source:	Non-Production Well: Monitor		

Z121
WNW
1/2 - 1 Mile
Lower

UT WELLS **UTDNR2000175560**

Database:	Water Rights Database	Water Right #:	57-179
Exchange #:	Not Reported	Type of Diversion:	Underground
Application Status:	Perfected; proof filed, right certified		
Status:	Appeal to Appropriate Certificated	Priority Date:	19370715
Uses:	Domestic,Irrigation,	Cubic ft/sec:	.002
Well ID:	0	Owner:	R. M. Forrest
Water Right Type:	WR	Supply Source:	Underground Water Well

GEOCHECK® - PHYSICAL SETTING SOURCE MAP FINDINGS

Map ID
Direction
Distance
Elevation | Database | EDR ID Number

V122
WSW
1/2 - 1 Mile
Lower

UT WELLS **UTDNR2000178800**

Database:	Water Rights Database	Water Right #:	57-448
Exchange #:	Not Reported	Type of Diversion:	Underground
Application Status:	Perfected; proof filed, right certified		
Status:	Appeal to Appropriate Certificated	Priority Date:	19400928
Uses:	Domestic,Irrigation,	Cubic ft/sec:	.015
Well ID:	8	Owner:	Lucy W. Smith
Water Right Type:	WR	Supply Source:	Underground Water Well

AA123
WNW
1/2 - 1 Mile
Lower

UT WELLS **UTDNR2000176883**

Database:	Water Rights Database	Water Right #:	57-2868
Exchange #:	Not Reported	Type of Diversion:	Underground
Application Status:	Terminated; right most likely consolidated		
Status:	Appeal to Appropriate Rejected	Priority Date:	19580203
Uses:	Domestic,	Cubic ft/sec:	.015
Well ID:	0	Owner:	Clarence Lail
Water Right Type:	WR	Supply Source:	Underground Water Well

AA124
WNW
1/2 - 1 Mile
Lower

UT WELLS **UTDNR2000176884**

Database:	Water Rights Database	Water Right #:	57-2869
Exchange #:	Not Reported	Type of Diversion:	Underground
Application Status:	Terminated; right most likely consolidated		
Status:	Appeal to Appropriate Rejected	Priority Date:	19580203
Uses:	Domestic,	Cubic ft/sec:	.015
Well ID:	0	Owner:	Clarence Lail
Water Right Type:	WR	Supply Source:	Underground Water Well

AA125
WNW
1/2 - 1 Mile
Lower

UT WELLS **UTDNR2000176886**

Database:	Water Rights Database	Water Right #:	57-2870
Exchange #:	Not Reported	Type of Diversion:	Underground
Application Status:	Terminated; right most likely consolidated		
Status:	Appeal to Appropriate Rejected	Priority Date:	19580203
Uses:	Domestic,	Cubic ft/sec:	.015
Well ID:	0	Owner:	Clarence Lail
Water Right Type:	WR	Supply Source:	Underground Water Well

GEOCHECK® - PHYSICAL SETTING SOURCE MAP FINDINGS

Map ID
Direction
Distance
Elevation | Database | EDR ID Number

Z126
WNW
1/2 - 1 Mile
Lower

UT WELLS **UTDNR2000176076**

Database:	Water Rights Database	Water Right #:	57-224
Exchange #:	Not Reported	Type of Diversion:	Underground
Application Status:	Perfected; proof filed, right certified		
Status:	Appeal to Appropriate No Proof Required		
Priority Date:	19500131	Uses:	Domestic,Irrigation,
Cubic ft/sec:	.015	Well ID:	0
Owner:	N. B. Dodge	Water Right Type:	WR
Supply Source:	Underground Water Well		

127
ESE
1/2 - 1 Mile
Higher

UT WELLS **UTDNR2000180531**

Database:	Water Rights Database	Water Right #:	57-6029
Exchange #:	Not Reported	Type of Diversion:	Underground
Application Status:	Perfected; proof filed, right certified		
Status:	Underground Water Claim	Priority Date:	190306
Uses:	Domestic,	Cubic ft/sec:	.056
Well ID:	0	Owner:	Towler Investment Company
Water Right Type:	WR	Supply Source:	Underground Water Well

AB128
NNW
1/2 - 1 Mile
Lower

UT WELLS **UTDNR2000180399**

Database:	Water Rights Database	Water Right #:	57-5914
Exchange #:	Not Reported	Type of Diversion:	Underground
Application Status:	Perfected; proof filed, right certified		
Status:	Underground Water Claim	Priority Date:	1911
Uses:	Domestic,	Cubic ft/sec:	.002
Well ID:	0	Owner:	Louise Geis
Water Right Type:	WR	Supply Source:	Underground Water Well

AC129
WSW
1/2 - 1 Mile
Lower

UT WELLS **UTDNR2000175396**

Database:	Water Rights Database	Water Right #:	57-1641
Exchange #:	Not Reported	Type of Diversion:	Underground
Application Status:	Perfected; proof filed, right certified		
Status:	Appeal to Appropriate No Proof Required		
Priority Date:	19490816	Uses:	Stockwatering,
Cubic ft/sec:	.015	Well ID:	46
Owner:	John A. Jr Rueckert	Water Right Type:	WR
Supply Source:	Underground Water Well		

GEOCHECK® - PHYSICAL SETTING SOURCE MAP FINDINGS

Map ID
Direction
Distance
Elevation | Database | EDR ID Number

AA130
WNW
1/2 - 1 Mile
Lower

UT WELLS **UTDNR2000182022**

Database:	Water Rights Database	Water Right #:	57-7360
Exchange #:	Not Reported	Type of Diversion:	Underground
Application Status:	Perfected; proof filed, right certified		
Status:	Underground Water Claim	Priority Date:	1924
Uses:	Irrigation,	Cubic ft/sec:	.223
Well ID:	0	Owner:	W. W. Hailes
Water Right Type:	WR	Supply Source:	Underground Water Drain

Y131
ENE
1/2 - 1 Mile
Higher

UT WELLS **UTDNR2000180278**

Database:	Water Rights Database	Water Right #:	57-5807
Exchange #:	Not Reported	Type of Diversion:	Underground
Application Status:	Perfected; proof filed, right certified		
Status:	Underground Water Claim	Priority Date:	193206
Uses:	Other,	Cubic ft/sec:	.078
Well ID:	0	Owner:	Polar Ice Co. Incorp.
Water Right Type:	WR	Supply Source:	Underground Water Well

Y132
ENE
1/2 - 1 Mile
Higher

UT WELLS **UTDNR2000180277**

Database:	Water Rights Database	Water Right #:	57-5806
Exchange #:	Not Reported	Type of Diversion:	Underground
Application Status:	Perfected; proof filed, right certified		
Status:	Underground Water Claim	Priority Date:	193206
Uses:	Other,	Cubic ft/sec:	.056
Well ID:	0	Owner:	Polar Ice Co. Incorp.
Water Right Type:	WR	Supply Source:	Underground Water Well

133
NNE
1/2 - 1 Mile
Higher

UT WELLS **UTDNR2000181722**

Database:	Water Rights Database	Water Right #:	57-7088
Exchange #:	Not Reported	Type of Diversion:	Underground
Application Status:	Perfected; proof filed, right certified		
Status:	Underground Water Claim	Priority Date:	1899
Uses:	Domestic,Irrigation,	Cubic ft/sec:	.002
Well ID:	0	Owner:	Maude Clark
Water Right Type:	WR	Supply Source:	Underground Water Well

GEOCHECK® - PHYSICAL SETTING SOURCE MAP FINDINGS

Map ID
Direction
Distance
Elevation

	Database	EDR ID Number
134 **South** **1/2 - 1 Mile** **Higher**	**UT WELLS**	**UTDNR2000180698**

Database:	Water Rights Database	Water Right #:	57-618
Exchange #:	Not Reported	Type of Diversion:	Underground
Application Status:	Perfected; proof filed, right certified		
Status:	Appeal to Appropriate Certificated	Priority Date:	19411002
Uses:	Irrigation,Other,	Cubic ft/sec:	.012
Well ID:	876	Owner:	John Zolas
Water Right Type:	WR	Supply Source:	Underground Water Well

	Database	EDR ID Number
AD135 **SW** **1/2 - 1 Mile** **Higher**	**UT WELLS**	**UTDNR2000178162**

Database:	Water Rights Database	Water Right #:	57-3918
Exchange #:	Not Reported	Type of Diversion:	Underground
Application Status:	Perfected; proof filed, right certified		
Status:	Underground Water Claim	Priority Date:	193308
Uses:	Irrigation,	Cubic ft/sec:	.018
Well ID:	0	Owner:	C/O B.L. Ball Salt Lake & Utah R.R. Company
Water Right Type:	WR	Supply Source:	Underground Water Well

	Database	EDR ID Number
AD136 **SW** **1/2 - 1 Mile** **Higher**	**UT WELLS**	**UTDNR2000178163**

Database:	Water Rights Database	Water Right #:	57-3919
Exchange #:	Not Reported	Type of Diversion:	Underground
Application Status:	Perfected; proof filed, right certified		
Status:	Underground Water Claim	Priority Date:	19330819
Uses:	Irrigation,	Cubic ft/sec:	.013
Well ID:	0	Owner:	C/O B.L. Ball Salt Lake & Utah R.R. Company
Water Right Type:	WR	Supply Source:	Underground Water Well

	Database	EDR ID Number
AE137 **SE** **1/2 - 1 Mile** **Higher**	**UT WELLS**	**UTDNR2000181358**

Database:	Water Rights Database	Water Right #:	57-6762
Exchange #:	Not Reported	Type of Diversion:	Underground
Application Status:	Perfected; proof filed, right certified		
Status:	Underground Water Claim	Priority Date:	1910
Uses:	Domestic,Irrigation,	Cubic ft/sec:	.022
Well ID:	0	Owner:	Home Owners‘ Loan Corporation
Water Right Type:	WR	Supply Source:	Underground Water Well

GEOCHECK® - PHYSICAL SETTING SOURCE MAP FINDINGS

Map ID
Direction
Distance
Elevation

Database | EDR ID Number

AC138
SW
1/2 - 1 Mile
Lower

UT WELLS **UTDNR2000175772**

Database:	Water Rights Database	Water Right #:	57-1978
Exchange #:	Not Reported	Type of Diversion:	Underground
Application Status:	Perfected; proof filed, right certified		
Status:	Appeal to Appropriate No Proof Required		
Priority Date:	19510620	Uses:	Stockwatering,
Cubic ft/sec:	.015	Well ID:	85
Owner:	John Rueckert	Water Right Type:	WR
Supply Source:	Underground Water Well		

AF139
SSE
1/2 - 1 Mile
Higher

UT WELLS **UTDNR2000179301**

Database:	Water Rights Database	Water Right #:	57-4933
Exchange #:	Not Reported	Type of Diversion:	Underground
Application Status:	Perfected; proof filed, right certified		
Status:	Underground Water Claim	Priority Date:	1893
Uses:	Domestic,Irrigation,Stockwatering,	Cubic ft/sec:	.067
Well ID:	16603	Owner:	John Okland
Water Right Type:	WR	Supply Source:	Underground Water Well

140
NE
1/2 - 1 Mile
Higher

UT WELLS **UTDNR2000182396**

Database:	Water Rights Database	Water Right #:	57-7722
Exchange #:	Not Reported	Type of Diversion:	Underground
Application Status:	Terminated; right most likely consolidated		
Status:	Appeal to Appropriate Permanently Lapsed		
Priority Date:	19690606	Uses:	Not Reported
Cubic ft/sec:	45.91	Well ID:	748
Owner:	Inc. Sun Photo Service	Water Right Type:	WR
Supply Source:	Underground Water Well		

141
ESE
1/2 - 1 Mile
Higher

UT WELLS **UTDNR2000177963**

Database:	Water Rights Database	Water Right #:	57-3741
Exchange #:	Not Reported	Type of Diversion:	Underground
Application Status:	Perfected; proof filed, right certified		
Status:	Underground Water Claim	Priority Date:	1926
Uses:	Domestic,	Cubic ft/sec:	.027
Well ID:	0	Owner:	Morpeth Wainwright
Water Right Type:	WR	Supply Source:	Underground Water Well

GEOCHECK® - PHYSICAL SETTING SOURCE MAP FINDINGS

Map ID
Direction
Distance
Elevation

	Database	EDR ID Number
142 **ESE** **1/2 - 1 Mile** **Higher**	**UT WELLS**	**UTDNR2000181938**

Database:	Water Rights Database	Water Right #:	57-7285
Exchange #:	Not Reported	Type of Diversion:	Underground
Application Status:	Perfected; proof filed, right certified		
Status:	Underground Water Claim	Priority Date:	1925
Uses:	Not Reported	Cubic ft/sec:	.145
Well ID:	0	Owner:	Lewis W. Woods
Water Right Type:	WR	Supply Source:	Underground Water Well

	Database	EDR ID Number
AF143 **SSE** **1/2 - 1 Mile** **Higher**	**UT WELLS**	**UTDNR2000181639**

Database:	Water Rights Database	Water Right #:	57-7010
Exchange #:	Not Reported	Type of Diversion:	Underground
Application Status:	Perfected; proof filed, right certified		
Status:	Underground Water Claim	Priority Date:	1910
Uses:	Domestic,Irrigation,	Cubic ft/sec:	.007
Well ID:	0	Owner:	Edith & Beulah Furner
Water Right Type:	WR	Supply Source:	Underground Water Well

	Database	EDR ID Number
AB144 **NNW** **1/2 - 1 Mile** **Lower**	**UT WELLS**	**UTDNR2000180812**

Database:	Water Rights Database	Water Right #:	57-6277
Exchange #:	Not Reported	Type of Diversion:	Underground
Application Status:	Perfected; proof filed, right certified		
Status:	Underground Water Claim	Priority Date:	1915
Uses:	Domestic,Other,	Cubic ft/sec:	.004
Well ID:	0	Owner:	Mrs. C.F. Fischer
Water Right Type:	WR	Supply Source:	Underground Water Well

	Database	EDR ID Number
145 **WNW** **1/2 - 1 Mile** **Lower**	**UT WELLS**	**UTDNR2000178847**

Database:	Water Rights Database	Water Right #:	57-4521
Exchange #:	Not Reported	Type of Diversion:	Underground
Application Status:	Perfected; proof filed, right certified		
Status:	Underground Water Claim	Priority Date:	1933
Uses:	Domestic,Irrigation,	Cubic ft/sec:	.004
Well ID:	0	Owner:	Charles J. Christiansen
Water Right Type:	WR	Supply Source:	Underground Water Well

GEOCHECK® - PHYSICAL SETTING SOURCE MAP FINDINGS

Map ID
Direction
Distance
Elevation | Database | EDR ID Number

AG146
WSW
1/2 - 1 Mile
Lower

UT WELLS **UTDNR2000181184**

Database:	Water Rights Database	Water Right #:	57-661
Exchange #:	Not Reported	Type of Diversion:	Underground
Application Status:	Perfected; proof filed, right certified		
Status:	Appeal to Appropriate No Proof Required		
Priority Date:	19420423	Uses:	Domestic,Irrigation,
Cubic ft/sec:	.015	Well ID:	0
Owner:	Gerald F. Cummings	Water Right Type:	WR
Supply Source:	Underground Water Well		

AH147
South
1/2 - 1 Mile
Higher

UT WELLS **UTDNR2000178365**

Database:	Water Rights Database	Water Right #:	57-4096
Exchange #:	Not Reported	Type of Diversion:	Underground
Application Status:	Perfected; proof filed, right certified		
Status:	Underground Water Claim	Priority Date:	1896
Uses:	Domestic,Stockwatering,	Cubic ft/sec:	.011
Well ID:	0	Owner:	John R. Winter
Water Right Type:	WR	Supply Source:	Underground Water Well

148
ESE
1/2 - 1 Mile
Higher

UT WELLS **UTDNR2000177919**

Database:	Water Rights Database	Water Right #:	57-3701
Exchange #:	Not Reported	Type of Diversion:	Underground
Application Status:	Perfected; proof filed, right certified		
Status:	Underground Water Claim	Priority Date:	191208
Uses:	Domestic,Irrigation,	Cubic ft/sec:	.018
Well ID:	0	Owner:	C. V. Pardoe
Water Right Type:	WR	Supply Source:	Underground Water Well

AI149
West
1/2 - 1 Mile
Lower

UT WELLS **UTDNR2000176598**

Database:	Water Rights Database	Water Right #:	57-2628
Exchange #:	Not Reported	Type of Diversion:	Underground
Application Status:	Perfected; proof filed, right certified		
Status:	Appeal to Appropriate No Proof Required		
Priority Date:	19550827	Uses:	Domestic,
Cubic ft/sec:	.015	Well ID:	0
Owner:	Lucas A. Venema	Water Right Type:	WR
Supply Source:	Underground Water Well		

GEOCHECK® - PHYSICAL SETTING SOURCE MAP FINDINGS

Map ID
Direction
Distance
Elevation

	Database	EDR ID Number
150 **West** **1/2 - 1 Mile** **Lower**	**UT WELLS**	**UTDNR2000182661**

Database:	Water Rights Database	Water Right #:	57-7941
Exchange #:	Not Reported	Type of Diversion:	Underground
Application Status:	Perfected; proof filed, right certified		
Status:	Appeal to Appropriate No Proof Required		
Priority Date:	19531110	Uses:	Stockwatering,
Cubic ft/sec:	.015	Well ID:	0
Owner:	George L. Phelps	Water Right Type:	WR
Supply Source:	Underground Water Well		

	Database	EDR ID Number
AJ151 **WSW** **1/2 - 1 Mile** **Lower**	**UT WELLS**	**UTDNR2000180397**

Database:	Water Rights Database	Water Right #:	57-5912
Exchange #:	Not Reported	Type of Diversion:	Underground
Application Status:	Perfected; proof filed, right certified		
Status:	Underground Water Claim	Priority Date:	1908
Uses:	Stockwatering,	Cubic ft/sec:	.033
Well ID:	0	Owner:	Ernest Speirs
Water Right Type:	WR	Supply Source:	Underground Water Well

	Database	EDR ID Number
AE152 **SE** **1/2 - 1 Mile** **Higher**	**UT WELLS**	**UTDNR2000177992**

Database:	Water Rights Database	Water Right #:	57-3768
Exchange #:	Not Reported	Type of Diversion:	Underground
Application Status:	Perfected; proof filed, right certified		
Status:	Underground Water Claim	Priority Date:	1906
Uses:	Domestic,Irrigation,	Cubic ft/sec:	.14
Well ID:	0	Owner:	Salt Lake Floral Company
Water Right Type:	WR	Supply Source:	Underground Water Well

	Database	EDR ID Number
AI153 **West** **1/2 - 1 Mile** **Lower**	**UT WELLS**	**UTDNR2000182611**

Database:	Water Rights Database	Water Right #:	57-7899
Exchange #:	Not Reported	Type of Diversion:	Underground
Application Status:	Perfected; proof filed, right certified		
Status:	Appeal to Appropriate Certificated	Priority Date:	19730424
Uses:	Irrigation,	Cubic ft/sec:	.015
Well ID:	33472	Owner:	Robert R. And Helen Z. Alexander
Water Right Type:	WR	Supply Source:	Underground Water Well

GEOCHECK® - PHYSICAL SETTING SOURCE MAP FINDINGS

Map ID
Direction
Distance
Elevation

	Database	EDR ID Number
AJ154 **WSW** **1/2 - 1 Mile** **Lower**	**UT WELLS**	**UTDNR2000180398**

Database:	Water Rights Database	Water Right #:	57-5913
Exchange #:	Not Reported	Type of Diversion:	Underground
Application Status:	Perfected; proof filed, right certified		
Status:	Underground Water Claim	Priority Date:	1908
Uses:	Domestic,	Cubic ft/sec:	.045
Well ID:	0	Owner:	Mrs. Ernest Speirs
Water Right Type:	WR	Supply Source:	Underground Water Well

AK155 **South** **1/2 - 1 Mile** **Higher**	**UT WELLS**	**UTDNR2000173507**

Database:	Water Rights Database	Water Right #:	57-10067
Exchange #:	Not Reported	Type of Diversion:	Underground
Application Status:	Terminated; right most likely consolidated		
Status:	Temp Application (<1 yr) Expired	Priority Date:	19930729
Uses:	Other,	Cubic ft/sec:	.033
Well ID:	0	Owner:	U-Haul Company Of Utah
Water Right Type:	WR	Supply Source:	Underground Water Wells

AK156 **South** **1/2 - 1 Mile** **Higher**	**UT WELLS**	**UTDNR2000173506**

Database:	Water Rights Database	Water Right #:	57-10067
Exchange #:	Not Reported	Type of Diversion:	Underground
Application Status:	Terminated; right most likely consolidated		
Status:	Temp Application (<1 yr) Expired	Priority Date:	19930729
Uses:	Other,	Cubic ft/sec:	.033
Well ID:	0	Owner:	U-Haul Company Of Utah
Water Right Type:	WR	Supply Source:	Underground Water Wells

AI157 **West** **1/2 - 1 Mile** **Lower**	**FED USGS**	**USGS40001190980**

Organization ID:	USGS-UT	Organization Name:	USGS Utah Water Science Center
Monitor Location:	(C- 1- 1)14abd- 1	Type:	Well
Description:	Not Reported	HUC:	16020204
Drainage Area:	Not Reported	Drainage Area Units:	Not Reported
Contrib Drainage Area:	Not Reported	Contrib Drainage Area Unts:	Not Reported
Aquifer:	Not Reported	Formation Type:	Not Reported
Aquifer Type:	Not Reported	Construction Date:	19730101
Well Depth:	240	Well Depth Units:	ft
Well Hole Depth:	Not Reported	Well Hole Depth Units:	Not Reported

Ground water levels,Number of Measurements:	1	Level reading date:	1973-09-01
Feet below surface:	-1.00	Feet to sea level:	Not Reported
Note:	Not Reported		

AL158
SE
1/2 - 1 Mile
Higher

UT WELLS **UTDNR2000181203**

Database:	Water Rights Database	Water Right #:	57-6627
Exchange #:	Not Reported	Type of Diversion:	Underground
Application Status:	Perfected; proof filed, right certified		
Status:	Underground Water Claim	Priority Date:	190604
Uses:	Irrigation,Stockwatering,	Cubic ft/sec:	.16
Well ID:	0	Owner:	Daivd E. Law
Water Right Type:	WR	Supply Source:	Underground Water Well

AM159
SSE
1/2 - 1 Mile
Higher

UT WELLS **UTDNR2000179095**

Database:	Water Rights Database	Water Right #:	57-4741
Exchange #:	Not Reported	Type of Diversion:	Underground
Application Status:	Perfected; proof filed, right certified		
Status:	Underground Water Claim	Priority Date:	1911
Uses:	Domestic,Irrigation,	Cubic ft/sec:	.051
Well ID:	0	Owner:	James E. Griggs
Water Right Type:	WR	Supply Source:	Underground Water Well

AG160
WSW
1/2 - 1 Mile
Lower

UT WELLS **UTDNR2000184167**

Database:	Water Rights Database	Water Right #:	57-925
Exchange #:	Not Reported	Type of Diversion:	Underground
Application Status:	Perfected; proof filed, right certified		
Status:	Appeal to Appropriate Certificated	Priority Date:	19511008
Uses:	Irrigation,Stockwatering,	Cubic ft/sec:	.032
Well ID:	0	Owner:	Mrs. Clyde Laub
Water Right Type:	WR	Supply Source:	Underground Water Well

AH161
South
1/2 - 1 Mile
Higher

UT WELLS **UTDNR2000178906**

Database:	Water Rights Database	Water Right #:	57-4572
Exchange #:	Not Reported	Type of Diversion:	Underground
Application Status:	Perfected; proof filed, right certified		
Status:	Underground Water Claim	Priority Date:	1916
Uses:	Domestic,Irrigation,	Cubic ft/sec:	.056
Well ID:	0	Owner:	Caroline Hess
Water Right Type:	WR	Supply Source:	Underground Water Well

GEOCHECK® - PHYSICAL SETTING SOURCE MAP FINDINGS

Map ID
Direction
Distance
Elevation

	Database	EDR ID Number
162 **NNW** **1/2 - 1 Mile** **Lower**	**UT WELLS**	**UTDNR2000180817**

Database:	Water Rights Database	Water Right #:	57-6281
Exchange #:	Not Reported	Type of Diversion:	Underground
Application Status:	Perfected; proof filed, right certified		
Status:	Underground Water Claim	Priority Date:	1890
Uses:	Domestic,	Cubic ft/sec:	.038
Well ID:	0	Owner:	Stanley W. Bird
Water Right Type:	WR	Supply Source:	Underground Water Well

	Database	EDR ID Number
AN163 **SSE** **1/2 - 1 Mile** **Higher**	**UT WELLS**	**UTDNR2000179721**

Database:	Water Rights Database	Water Right #:	57-5307
Exchange #:	Not Reported	Type of Diversion:	Underground
Application Status:	Terminated; right most likely consolidated		
Status:	Underground Water Claim Terminated	Priority Date:	1894
Uses:	Domestic,Irrigation,	Cubic ft/sec:	.067
Well ID:	0	Owner:	Jacob H. Schwartz
Water Right Type:	WR	Supply Source:	Underground Water Well

	Database	EDR ID Number
AL164 **SE** **1/2 - 1 Mile** **Higher**	**UT WELLS**	**UTDNR2000177991**

Database:	Water Rights Database	Water Right #:	57-3767
Exchange #:	Not Reported	Type of Diversion:	Underground
Application Status:	Perfected; proof filed, right certified		
Status:	Underground Water Claim	Priority Date:	193106
Uses:	Domestic,Irrigation,	Cubic ft/sec:	.134
Well ID:	0	Owner:	Salt Lake Floral Company
Water Right Type:	WR	Supply Source:	Underground Water Well

	Database	EDR ID Number
AM165 **SSE** **1/2 - 1 Mile** **Higher**	**UT WELLS**	**UTDNR2000179698**

Database:	Water Rights Database	Water Right #:	57-5289
Exchange #:	Not Reported	Type of Diversion:	Underground
Application Status:	Perfected; proof filed, right certified		
Status:	Underground Water Claim	Priority Date:	193304
Uses:	Domestic,	Cubic ft/sec:	.013
Well ID:	0	Owner:	Otto Spjut
Water Right Type:	WR	Supply Source:	Underground Water Well

Map ID
Direction
Distance
Elevation | Database | EDR ID Number

AO166
SSE
1/2 - 1 Mile
Higher

UT WELLS **UTDNR2000179602**

Database:	Water Rights Database	Water Right #:	57-5200
Exchange #:	Not Reported	Type of Diversion:	Underground
Application Status:	Perfected; proof filed, right certified		
Status:	Underground Water Claim	Priority Date:	1906
Uses:	Domestic,Irrigation,Stockwatering,	Cubic ft/sec:	.105
Well ID:	0	Owner:	Josephine Thomson
Water Right Type:	WR	Supply Source:	Underground Water Well

167
NNE
1/2 - 1 Mile
Higher

UT WELLS **UTDNR2000181201**

Database:	Water Rights Database	Water Right #:	57-6625
Exchange #:	Not Reported	Type of Diversion:	Underground
Application Status:	Perfected; proof filed, right certified		
Status:	Underground Water Claim	Priority Date:	1920
Uses:	Domestic,Irrigation,Stockwatering,	Cubic ft/sec:	.018
Well ID:	0	Owner:	Joe And Harry Doctorman
Water Right Type:	WR	Supply Source:	Underground Water Well

AP168
WNW
1/2 - 1 Mile
Lower

UT WELLS **UTDNR2000180625**

Database:	Water Rights Database	Water Right #:	57-6114
Exchange #:	Not Reported	Type of Diversion:	Underground
Application Status:	Perfected; proof filed, right certified		
Status:	Underground Water Claim	Priority Date:	1900
Uses:	Domestic,Irrigation,	Cubic ft/sec:	.056
Well ID:	0	Owner:	Elizabeth C. Giauque
Water Right Type:	WR	Supply Source:	Underground Water Well

169
ESE
1/2 - 1 Mile
Higher

UT WELLS **UTDNR2000183998**

Database:	Water Rights Database	Water Right #:	57-8942
Exchange #:	Not Reported	Type of Diversion:	Underground
Application Status:	Terminated; right most likely consolidated		
Status:	Appeal to Appropriate Rejected	Priority Date:	19910207
Uses:	Irrigation,	Cubic ft/sec:	.015
Well ID:	0	Owner:	Murven Nelson
Water Right Type:	WR	Supply Source:	Sump

GEOCHECK® - PHYSICAL SETTING SOURCE MAP FINDINGS

Map ID
Direction
Distance
Elevation | Database | EDR ID Number

AP170
WNW
1/2 - 1 Mile
Lower

UT WELLS **UTDNR2000179577**

Database:	Water Rights Database	Water Right #:	57-518
Exchange #:	Not Reported	Type of Diversion:	Underground
Application Status:	Perfected; proof filed, right certified		
Status:	Appeal to Appropriate No Proof Required		
Priority Date:	19410320	Uses:	Domestic,Irrigation,
Cubic ft/sec:	.015	Well ID:	0
Owner:	William B. Hesterman	Water Right Type:	WR
Supply Source:	Underground Water Well		

AJ171
WSW
1/2 - 1 Mile
Lower

UT WELLS **UTDNR2000181413**

Database:	Water Rights Database	Water Right #:	57-681
Exchange #:	Not Reported	Type of Diversion:	Underground
Application Status:	Perfected; proof filed, right certified		
Status:	Appeal to Appropriate Certificated	Priority Date:	19420623
Uses:	Domestic,Irrigation,	Cubic ft/sec:	.004
Well ID:	0	Owner:	Clyde Laub
Water Right Type:	WR	Supply Source:	Underground Water Well

172
NW
1/2 - 1 Mile
Lower

UT WELLS **UTDNR2000179535**

Database:	Water Rights Database	Water Right #:	57-5141
Exchange #:	Not Reported	Type of Diversion:	Underground
Application Status:	Perfected; proof filed, right certified		
Status:	Underground Water Claim	Priority Date:	1885
Uses:	Domestic,Irrigation,Stockwatering,	Cubic ft/sec:	.065
Well ID:	0	Owner:	Mrs. W. G. Grimsdell
Water Right Type:	WR	Supply Source:	Underground Water Well

AN173
SSE
1/2 - 1 Mile
Higher

UT WELLS **UTDNR2000183081**

Database:	Water Rights Database	Water Right #:	57-8360
Exchange #:	Not Reported	Type of Diversion:	Underground
Application Status:	Perfected; proof filed, right certified		
Status:	Underground Water Claim	Priority Date:	1922
Uses:	Domestic,Irrigation,Stockwatering,	Cubic ft/sec:	.02
Well ID:	0	Owner:	Luvern Swenson
Water Right Type:	WR	Supply Source:	Underground Water Well

GEOCHECK® - PHYSICAL SETTING SOURCE MAP FINDINGS

Map ID
Direction
Distance
Elevation | Database | EDR ID Number

AQ174
NE
1/2 - 1 Mile
Higher

UT WELLS **UTDNR2000180857**

Database:	Water Rights Database	Water Right #:	57-6318
Exchange #:	Not Reported	Type of Diversion:	Underground
Application Status:	Perfected; proof filed, right certified		
Status:	Underground Water Claim	Priority Date:	1910
Uses:	Domestic,Irrigation,	Cubic ft/sec:	.027
Well ID:	0	Owner:	Equity Finance Company
Water Right Type:	WR	Supply Source:	Underground Water Well

AR175
SSW
1/2 - 1 Mile
Higher

UT WELLS **UTDNR2000177877**

Database:	Water Rights Database	Water Right #:	57-3666
Exchange #:	Not Reported	Type of Diversion:	Underground
Application Status:	Perfected; proof filed, right certified		
Status:	Underground Water Claim	Priority Date:	192609
Uses:	Domestic,Irrigation,Stockwatering,	Cubic ft/sec:	.167
Well ID:	0	Owner:	Colorado Animan By-Products Company
Water Right Type:	WR	Supply Source:	Underground Water Well

AO176
SSE
1/2 - 1 Mile
Higher

UT WELLS **UTDNR2000175065**

Database:	Water Rights Database	Water Right #:	57-1345
Exchange #:	Not Reported	Type of Diversion:	Underground
Application Status:	Perfected; proof filed, right certified		
Status:	Appeal to Appropriate No Proof Required		
Priority Date:	19470728	Uses:	Domestic,
Cubic ft/sec:	.015	Well ID:	0
Owner:	Jack Crawford	Water Right Type:	WR
Supply Source:	Underground Water Well		

AR177
SSW
1/2 - 1 Mile
Higher

UT WELLS **UTDNR2000177876**

Database:	Water Rights Database	Water Right #:	57-3665
Exchange #:	Not Reported	Type of Diversion:	Underground
Application Status:	Perfected; proof filed, right certified		
Status:	Underground Water Claim	Priority Date:	193408
Uses:	Domestic,Irrigation,Stockwatering,	Cubic ft/sec:	.28
Well ID:	0	Owner:	Colorado Animal By-Products Company
Water Right Type:	WR	Supply Source:	Underground Water Well

Map ID
Direction
Distance
Elevation | Database | EDR ID Number

AS178
West
1/2 - 1 Mile
Lower

UT WELLS **UTDNR2000183154**

Database:	Water Rights Database	Water Right #:	57-843
Exchange #:	Not Reported	Type of Diversion:	Underground
Application Status:	Perfected; proof filed, right certified		
Status:	Appeal to Appropriate No Proof Required		
Priority Date:	19440516	Uses:	Domestic,Irrigation,Stockwatering,
Cubic ft/sec:	.015	Well ID:	91
Owner:	E.N. Krogh	Water Right Type:	WR
Supply Source:	Underground Water Well		

179
SE
1/2 - 1 Mile
Higher

UT WELLS **UTDNR2000180745**

Database:	Water Rights Database	Water Right #:	57-6222
Exchange #:	Not Reported	Type of Diversion:	Underground
Application Status:	Perfected; proof filed, right certified		
Status:	Underground Water Claim	Priority Date:	1910
Uses:	Domestic,Irrigation,Stockwatering,	Cubic ft/sec:	.056
Well ID:	0	Owner:	Stephen And Hattie Nypower
Water Right Type:	WR	Supply Source:	Underground Water Well

AR180
SSW
1/2 - 1 Mile
Higher

UT WELLS **UTDNR2000177875**

Database:	Water Rights Database	Water Right #:	57-3664
Exchange #:	Not Reported	Type of Diversion:	Underground
Application Status:	Perfected; proof filed, right certified		
Status:	Underground Water Claim	Priority Date:	192709
Uses:	Domestic,Irrigation,Stockwatering,	Cubic ft/sec:	.167
Well ID:	0	Owner:	Colorado Animal By-Products Company
Water Right Type:	WR	Supply Source:	Underground Water Well

AT181
West
1/2 - 1 Mile
Lower

UT WELLS **UTDNR2000180797**

Database:	Water Rights Database	Water Right #:	57-6264
Exchange #:	Not Reported	Type of Diversion:	Underground
Application Status:	Perfected; proof filed, right certified		
Status:	Underground Water Claim	Priority Date:	1917
Uses:	Domestic,Irrigation,	Cubic ft/sec:	.018
Well ID:	0	Owner:	Christian Schreiner
Water Right Type:	WR	Supply Source:	Underground Water Well

GEOCHECK® - PHYSICAL SETTING SOURCE MAP FINDINGS

Map ID
Direction
Distance
Elevation | Database | EDR ID Number

AU182
WSW
1/2 - 1 Mile
Lower

UT WELLS **UTDNR2000176809**

Database:	Water Rights Database	Water Right #:	57-2805
Exchange #:	Not Reported	Type of Diversion:	Underground
Application Status:	Perfected; proof filed, right certified		
Status:	Appeal to Appropriate No Proof Required		
Priority Date:	19570821	Uses:	Domestic,
Cubic ft/sec:	.015	Well ID:	47
Owner:	James E. Banks	Water Right Type:	WR
Supply Source:	Underground Water Well		

AT183
West
1/2 - 1 Mile
Lower

UT WELLS **UTDNR2000181538**

Database:	Water Rights Database	Water Right #:	57-6923
Exchange #:	Not Reported	Type of Diversion:	Underground
Application Status:	Perfected; proof filed, right certified		
Status:	Underground Water Claim	Priority Date:	1915
Uses:	Domestic,Irrigation,Stockwatering,	Cubic ft/sec:	.022
Well ID:	0	Owner:	B. E. Dale
Water Right Type:	WR	Supply Source:	Underground Water Well

AN184
SSE
1/2 - 1 Mile
Higher

UT WELLS **UTDNR2000180106**

Database:	Water Rights Database	Water Right #:	57-5652
Exchange #:	Not Reported	Type of Diversion:	Underground
Application Status:	Perfected; proof filed, right certified		
Status:	Underground Water Claim	Priority Date:	1914
Uses:	Domestic,Irrigation,Stockwatering,	Cubic ft/sec:	.033
Well ID:	0	Owner:	Hans And Alma M. Berhold
Water Right Type:	WR	Supply Source:	Underground Water Well

AV185
West
1/2 - 1 Mile
Lower

UT WELLS **UTDNR2000181439**

Database:	Water Rights Database	Water Right #:	57-6834
Exchange #:	Not Reported	Type of Diversion:	Underground
Application Status:	Perfected; proof filed, right certified		
Status:	Underground Water Claim	Priority Date:	1920
Uses:	Domestic,Irrigation,	Cubic ft/sec:	.005
Well ID:	0	Owner:	Nephi Jensen
Water Right Type:	WR	Supply Source:	Underground Water Well

GEOCHECK® - PHYSICAL SETTING SOURCE MAP FINDINGS

Map ID
Direction
Distance
Elevation

	Database	EDR ID Number
AW186 **WNW** **1/2 - 1 Mile** **Lower**	**UT WELLS**	**UTDNR2000180807**

Database:	Water Rights Database	Water Right #:	57-6272
Exchange #:	Not Reported	Type of Diversion:	Underground
Application Status:	Perfected; proof filed, right certified		
Status:	Underground Water Claim	Priority Date:	191305
Uses:	Domestic,Irrigation,Stockwatering,	Cubic ft/sec:	.067
Well ID:	0	Owner:	August Brinkman
Water Right Type:	WR	Supply Source:	Underground Water Well

	Database	EDR ID Number
AN187 **SSE** **1/2 - 1 Mile** **Higher**	**UT WELLS**	**UTDNR2000179842**

Database:	Water Rights Database	Water Right #:	57-5413
Exchange #:	Not Reported	Type of Diversion:	Underground
Application Status:	Perfected; proof filed, right certified		
Status:	Underground Water Claim	Priority Date:	1914
Uses:	Domestic,Irrigation,	Cubic ft/sec:	.022
Well ID:	0	Owner:	Grace M. Lewis
Water Right Type:	WR	Supply Source:	Underground Water Well

	Database	EDR ID Number
AV188 **West** **1/2 - 1 Mile** **Lower**	**UT WELLS**	**UTDNR2000181653**

Database:	Water Rights Database	Water Right #:	57-7023
Exchange #:	Not Reported	Type of Diversion:	Underground
Application Status:	Perfected; proof filed, right certified		
Status:	Underground Water Claim	Priority Date:	1921
Uses:	Domestic,Irrigation,Stockwatering,	Cubic ft/sec:	.033
Well ID:	0	Owner:	F. A. Hammer
Water Right Type:	WR	Supply Source:	Underground Water Well

	Database	EDR ID Number
AU189 **WSW** **1/2 - 1 Mile** **Lower**	**UT WELLS**	**UTDNR2000180449**

Database:	Water Rights Database	Water Right #:	57-596
Exchange #:	Not Reported	Type of Diversion:	Underground
Application Status:	Perfected; proof filed, right certified		
Status:	Appeal to Appropriate No Proof Required		
Priority Date:	19410816	Uses:	Domestic,Irrigation,Other,
Cubic ft/sec:	.015	Well ID:	0
Owner:	Alvin H. Olson	Water Right Type:	WR
Supply Source:	Underground Water Well		

GEOCHECK® - PHYSICAL SETTING SOURCE MAP FINDINGS

Map ID
Direction
Distance
Elevation | Database | EDR ID Number

AU190
WSW
1/2 - 1 Mile
Lower

UT WELLS **UTDNR2000178473**

Database:	Water Rights Database	Water Right #:	57-419
Exchange #:	Not Reported	Type of Diversion:	Underground
Application Status:	Perfected; proof filed, right certified		
Status:	Appeal to Appropriate Certificated	Priority Date:	19400702
Uses:	Domestic,	Cubic ft/sec:	.029
Well ID:	0	Owner:	Ted Jensen
Water Right Type:	WR	Supply Source:	Underground Water Well

AX191
WSW
1/2 - 1 Mile
Lower

UT WELLS **UTDNR2000175965**

Database:	Water Rights Database	Water Right #:	57-2141
Exchange #:	Not Reported	Type of Diversion:	Underground
Application Status:	Perfected; proof filed, right certified		
Status:	Appeal to Appropriate No Proof Required		
Priority Date:	19520620	Uses:	Domestic,
Cubic ft/sec:	.015	Well ID:	0
Owner:	Marline Kirkendoll	Water Right Type:	WR
Supply Source:	Underground Water Well		

AY192
SSE
1/2 - 1 Mile
Higher

UT WELLS **UTDNR2000181389**

Database:	Water Rights Database	Water Right #:	57-6790
Exchange #:	Not Reported	Type of Diversion:	Underground
Application Status:	Perfected; proof filed, right certified		
Status:	Underground Water Claim	Priority Date:	1907
Uses:	Domestic,Irrigation,Stockwatering,	Cubic ft/sec:	.022
Well ID:	0	Owner:	H. Clawson Silver
Water Right Type:	WR	Supply Source:	Underground Water Well

AQ193
NE
1/2 - 1 Mile
Higher

UT WELLS **UTDNR2000181706**

Database:	Water Rights Database	Water Right #:	57-7072
Exchange #:	Not Reported	Type of Diversion:	Underground
Application Status:	Perfected; proof filed, right certified		
Status:	Underground Water Claim	Priority Date:	1934
Uses:	Domestic,Irrigation,Other,	Cubic ft/sec:	.668
Well ID:	0	Owner:	Salt Lake Milk Producers Association
Water Right Type:	WR	Supply Source:	Underground Water Well

GEOCHECK® - PHYSICAL SETTING SOURCE MAP FINDINGS

Map ID
Direction
Distance
Elevation

	Database	EDR ID Number
AT194 **West** **1/2 - 1 Mile** **Lower**	**UT WELLS**	**UTDNR2000181950**

Database:	Water Rights Database	Water Right #:	57-7296
Exchange #:	Not Reported	Type of Diversion:	Underground
Application Status:	Perfected; proof filed, right certified		
Status:	Underground Water Claim	Priority Date:	1930
Uses:	Irrigation,	Cubic ft/sec:	.033
Well ID:	0	Owner:	Leo G. Stones
Water Right Type:	WR	Supply Source:	Underground Water Well

AN195 **SSE** **1/2 - 1 Mile** **Higher**	**UT WELLS**	**UTDNR2000179924**

Database:	Water Rights Database	Water Right #:	57-5489
Exchange #:	Not Reported	Type of Diversion:	Underground
Application Status:	Perfected; proof filed, right certified		
Status:	Underground Water Claim	Priority Date:	1922
Uses:	Domestic,Irrigation,	Cubic ft/sec:	.045
Well ID:	0	Owner:	James R. Thompson
Water Right Type:	WR	Supply Source:	Underground Water Well

AX196 **WSW** **1/2 - 1 Mile** **Lower**	**UT WELLS**	**UTDNR2000177433**

Database:	Water Rights Database	Water Right #:	57-3269
Exchange #:	Not Reported	Type of Diversion:	Underground
Application Status:	Perfected; proof filed, right certified		
Status:	Appeal to Appropriate Certificated	Priority Date:	19621210
Uses:	Domestic,Irrigation,	Cubic ft/sec:	.015
Well ID:	428498	Owner:	J. Frank Latimer
Water Right Type:	WR	Supply Source:	Underground Water Well

AO197 **SSE** **1/2 - 1 Mile** **Higher**	**UT WELLS**	**UTDNR2000181868**

Database:	Water Rights Database	Water Right #:	57-7219
Exchange #:	Not Reported	Type of Diversion:	Underground
Application Status:	Perfected; proof filed, right certified		
Status:	Underground Water Claim	Priority Date:	1924
Uses:	Domestic,Irrigation,Stockwatering,	Cubic ft/sec:	.022
Well ID:	0	Owner:	Carl A. Jacobson
Water Right Type:	WR	Supply Source:	Underground Water Well

GEOCHECK® - PHYSICAL SETTING SOURCE MAP FINDINGS

Map ID
Direction
Distance
Elevation | Database | EDR ID Number

AY198
SSE
1/2 - 1 Mile
Higher

UT WELLS **UTDNR2000181471**

Database:	Water Rights Database	Water Right #:	57-6863
Exchange #:	Not Reported	Type of Diversion:	Underground
Application Status:	Perfected; proof filed, right certified		
Status:	Underground Water Claim	Priority Date:	1910
Uses:	Domestic,Irrigation,	Cubic ft/sec:	.089
Well ID:	0	Owner:	T. J. Hofhine
Water Right Type:	WR	Supply Source:	Underground Water Well

199
South
1/2 - 1 Mile
Higher

UT WELLS **UTDNR2000181804**

Database:	Water Rights Database	Water Right #:	57-7160
Exchange #:	Not Reported	Type of Diversion:	Underground
Application Status:	Perfected; proof filed, right certified		
Status:	Underground Water Claim	Priority Date:	1899
Uses:	Domestic,Municipal,Stockwatering,	Cubic ft/sec:	.022
Well ID:	0	Owner:	City Of South Salt Lake
Water Right Type:	WR	Supply Source:	Underground Water Well

AP200
West
1/2 - 1 Mile
Lower

UT WELLS **UTDNR2000180291**

Database:	Water Rights Database	Water Right #:	57-5819
Exchange #:	Not Reported	Type of Diversion:	Underground
Application Status:	Perfected; proof filed, right certified		
Status:	Underground Water Claim	Priority Date:	1914
Uses:	Domestic,Irrigation,	Cubic ft/sec:	.16
Well ID:	0	Owner:	R. Fred Ross And Paula G. Ross
Water Right Type:	WR	Supply Source:	Underground Water Well

AP201
WNW
1/2 - 1 Mile
Lower

UT WELLS **UTDNR2000181747**

Database:	Water Rights Database	Water Right #:	57-7109
Exchange #:	Not Reported	Type of Diversion:	Underground
Application Status:	Perfected; proof filed, right certified		
Status:	Underground Water Claim	Priority Date:	1900
Uses:	Domestic,Irrigation,Stockwatering,	Cubic ft/sec:	.033
Well ID:	0	Owner:	C. E. Davey
Water Right Type:	WR	Supply Source:	Underground Water Well

GEOCHECK® - PHYSICAL SETTING SOURCE MAP FINDINGS

Map ID
Direction
Distance
Elevation | Database | EDR ID Number

AY202
SSE
1/2 - 1 Mile
Higher

UT WELLS **UTDNR2000179187**

Database:	Water Rights Database	Water Right #:	57-4825
Exchange #:	Not Reported	Type of Diversion:	Underground
Application Status:	Perfected; proof filed, right certified		
Status:	Underground Water Claim	Priority Date:	1907
Uses:	Domestic,Irrigation,	Cubic ft/sec:	.045
Well ID:	0	Owner:	Arnold C. Jensen
Water Right Type:	WR	Supply Source:	Underground Water Well

AR203
SSW
1/2 - 1 Mile
Higher

UT WELLS **UTDNR2000177878**

Database:	Water Rights Database	Water Right #:	57-3667
Exchange #:	Not Reported	Type of Diversion:	Underground
Application Status:	Perfected; proof filed, right certified		
Status:	Underground Water Claim	Priority Date:	1925
Uses:	Domestic,	Cubic ft/sec:	.033
Well ID:	0	Owner:	Colorado Animal By-Products Company
Water Right Type:	WR	Supply Source:	Underground Water Well

AY204
SSE
1/2 - 1 Mile
Higher

UT WELLS **UTDNR2000181387**

Database:	Water Rights Database	Water Right #:	57-6789
Exchange #:	Not Reported	Type of Diversion:	Underground
Application Status:	Perfected; proof filed, right certified		
Status:	Underground Water Claim	Priority Date:	1907
Uses:	Domestic,Irrigation,Stockwatering,	Cubic ft/sec:	.022
Well ID:	0	Owner:	H. Clawson Silver
Water Right Type:	WR	Supply Source:	Underground Water Well

AZ205
SE
1/2 - 1 Mile
Higher

UT WELLS **UTDNR2000180441**

Database:	Water Rights Database	Water Right #:	57-5952
Exchange #:	Not Reported	Type of Diversion:	Underground
Application Status:	Perfected; proof filed, right certified		
Status:	Underground Water Claim	Priority Date:	1930
Uses:	Domestic,Irrigation,	Cubic ft/sec:	.056
Well ID:	0	Owner:	Frank L. Rasicot
Water Right Type:	WR	Supply Source:	Underground Water Well

GEOCHECK® - PHYSICAL SETTING SOURCE MAP FINDINGS

Map ID
Direction
Distance
Elevation

	Database	EDR ID Number
AY206 **SSE** **1/2 - 1 Mile** **Higher**	**UT WELLS**	**UTDNR2000180822**

Database:	Water Rights Database	Water Right #:	57-6286
Exchange #:	Not Reported	Type of Diversion:	Underground
Application Status:	Perfected; proof filed, right certified		
Status:	Underground Water Claim	Priority Date:	1907
Uses:	Domestic,Irrigation,	Cubic ft/sec:	.011
Well ID:	0	Owner:	Morris Rosenbaum
Water Right Type:	WR	Supply Source:	Underground Water Well

AP207 **WNW** **1/2 - 1 Mile** **Lower**	**UT WELLS**	**UTDNR2000181986**

Database:	Water Rights Database	Water Right #:	57-7326
Exchange #:	Not Reported	Type of Diversion:	Underground
Application Status:	Perfected; proof filed, right certified		
Status:	Underground Water Claim	Priority Date:	1900
Uses:	Domestic,	Cubic ft/sec:	.033
Well ID:	5	Owner:	Harold O. & Bessie C. Powell
Water Right Type:	WR	Supply Source:	Underground Water Well

AX208 **WSW** **1/2 - 1 Mile** **Lower**	**UT WELLS**	**UTDNR2000176666**

Database:	Water Rights Database	Water Right #:	57-2681
Exchange #:	Not Reported	Type of Diversion:	Underground
Application Status:	Perfected; proof filed, right certified		
Status:	Appeal to Appropriate No Proof Required		
Priority Date:	19560322	Uses:	Domestic,
Cubic ft/sec:	.015	Well ID:	0
Owner:	Dennis Birch	Water Right Type:	WR
Supply Source:	Underground Water Well		

AP209 **West** **1/2 - 1 Mile** **Lower**	**UT WELLS**	**UTDNR2000181250**

Database:	Water Rights Database	Water Right #:	57-667
Exchange #:	Not Reported	Type of Diversion:	Underground
Application Status:	Perfected; proof filed, right certified		
Status:	Appeal to Appropriate No Proof Required		
Priority Date:	19501025	Uses:	Domestic,Irrigation,
Cubic ft/sec:	.015	Well ID:	0
Owner:	Henry Lucas Mcdermott	Water Right Type:	WR
Supply Source:	Underground Water Well		

Map ID
Direction
Distance
Elevation | Database | EDR ID Number

AY210
SSE
1/2 - 1 Mile
Higher

UT WELLS **UTDNR2000175741**

Database:	Water Rights Database	Water Right #:	57-195
Exchange #:	Not Reported	Type of Diversion:	Underground
Application Status:	Perfected; proof filed, right certified		
Status:	Appeal to Appropriate No Proof Required		
Priority Date:	19380609	Uses:	Domestic,Irrigation,Stockwatering,
Cubic ft/sec:	.015	Well ID:	0
Owner:	Zion'S Benefit Building Society	Water Right Type:	WR
Supply Source:	Underground Water Well		

AZ211
SE
1/2 - 1 Mile
Higher

UT WELLS **UTDNR2000180443**

Database:	Water Rights Database	Water Right #:	57-5954
Exchange #:	Not Reported	Type of Diversion:	Underground
Application Status:	Perfected; proof filed, right certified		
Status:	Underground Water Claim	Priority Date:	1930
Uses:	Domestic,Irrigation,	Cubic ft/sec:	.111
Well ID:	0	Owner:	Frank L. Rasicot
Water Right Type:	WR	Supply Source:	Underground Water Well

AZ212
SE
1/2 - 1 Mile
Higher

UT WELLS **UTDNR2000180442**

Database:	Water Rights Database	Water Right #:	57-5953
Exchange #:	Not Reported	Type of Diversion:	Underground
Application Status:	Perfected; proof filed, right certified		
Status:	Underground Water Claim	Priority Date:	1930
Uses:	Domestic,Irrigation,Stockwatering,	Cubic ft/sec:	.111
Well ID:	0	Owner:	Frank L. Rasicot
Water Right Type:	WR	Supply Source:	Underground Water Well

AS213
West
1/2 - 1 Mile
Lower

UT WELLS **UTDNR2000179107**

Database:	Water Rights Database	Water Right #:	57-4752
Exchange #:	Not Reported	Type of Diversion:	Underground
Application Status:	Perfected; proof filed, right certified		
Status:	Underground Water Claim	Priority Date:	1900
Uses:	Domestic,Irrigation,Stockwatering,	Cubic ft/sec:	.1
Well ID:	49	Owner:	Carl Mahoney
Water Right Type:	WR	Supply Source:	Underground Water Well

GEOCHECK® - PHYSICAL SETTING SOURCE MAP FINDINGS

Map ID
Direction
Distance
Elevation

	Database	EDR ID Number
BA214 **WSW** **1/2 - 1 Mile** **Lower**	**UT WELLS**	**UTDNR2000180314**

Database:	Water Rights Database	Water Right #:	57-5839
Exchange #:	Not Reported	Type of Diversion:	Underground
Application Status:	Perfected; proof filed, right certified		
Status:	Underground Water Claim	Priority Date:	1922
Uses:	Domestic,Irrigation,	Cubic ft/sec:	.022
Well ID:	0	Owner:	John Sr. Held
Water Right Type:	WR	Supply Source:	Underground Water Well

AU215 **WSW** **1/2 - 1 Mile** **Lower**	**UT WELLS**	**UTDNR2000175879**

Database:	Water Rights Database	Water Right #:	57-2068
Exchange #:	Not Reported	Type of Diversion:	Underground
Application Status:	Perfected; proof filed, right certified		
Status:	Appeal to Appropriate No Proof Required		
Priority Date:	19511228	Uses:	Domestic,
Cubic ft/sec:	.015	Well ID:	0
Owner:	Robert H. Goude	Water Right Type:	WR
Supply Source:	Underground Water Well		

AU216 **WSW** **1/2 - 1 Mile** **Lower**	**UT WELLS**	**UTDNR2000178472**

Database:	Water Rights Database	Water Right #:	57-419
Exchange #:	Not Reported	Type of Diversion:	Underground
Application Status:	Perfected; proof filed, right certified		
Status:	Appeal to Appropriate Certificated	Priority Date:	19400702
Uses:	Domestic,	Cubic ft/sec:	.029
Well ID:	0	Owner:	Ted Jensen
Water Right Type:	WR	Supply Source:	Underground Water Well

BB217 **SSE** **1/2 - 1 Mile** **Higher**	**UT WELLS**	**UTDNR2000179091**

Database:	Water Rights Database	Water Right #:	57-4738
Exchange #:	Not Reported	Type of Diversion:	Underground
Application Status:	Perfected; proof filed, right certified		
Status:	Underground Water Claim	Priority Date:	1901
Uses:	Domestic,Irrigation,Stockwatering,	Cubic ft/sec:	.033
Well ID:	0	Owner:	Jos. A. Mckee
Water Right Type:	WR	Supply Source:	Underground Water Well

GEOCHECK® - PHYSICAL SETTING SOURCE MAP FINDINGS

Map ID
Direction
Distance
Elevation | Database | EDR ID Number

218
SE
1/2 - 1 Mile
Higher

UT WELLS **UTDNR2000180641**

Database:	Water Rights Database	Water Right #:	57-6129
Exchange #:	Not Reported	Type of Diversion:	Underground
Application Status:	Perfected; proof filed, right certified		
Status:	Underground Water Claim	Priority Date:	1899
Uses:	Domestic,Irrigation,	Cubic ft/sec:	.022
Well ID:	0	Owner:	Salt Lake County Hospital
Water Right Type:	WR	Supply Source:	Underground Water Well

219
NE
1/2 - 1 Mile
Higher

UT WELLS **UTDNR2000181940**

Database:	Water Rights Database	Water Right #:	57-7287
Exchange #:	Not Reported	Type of Diversion:	Underground
Application Status:	Perfected; proof filed, right certified		
Status:	Underground Water Claim	Priority Date:	1896
Uses:	Domestic,Irrigation,Other,Stockwatering,		
Cubic ft/sec:	.089	Well ID:	0
Owner:	Geo O. Larson	Water Right Type:	WR
Supply Source:	Underground Water Well		

AX220
WSW
1/2 - 1 Mile
Lower

UT WELLS **UTDNR2000175204**

Database:	Water Rights Database	Water Right #:	57-1470
Exchange #:	Not Reported	Type of Diversion:	Underground
Application Status:	Perfected; proof filed, right certified		
Status:	Appeal to Appropriate Certificated	Priority Date:	19480621
Uses:	Domestic,Irrigation,	Cubic ft/sec:	.026
Well ID:	0	Owner:	Gary D. Easton
Water Right Type:	WR	Supply Source:	Underground Water Well

BB221
SSE
1/2 - 1 Mile
Higher

UT WELLS **UTDNR2000180598**

Database:	Water Rights Database	Water Right #:	57-6091
Exchange #:	Not Reported	Type of Diversion:	Underground
Application Status:	Perfected; proof filed, right certified		
Status:	Underground Water Claim	Priority Date:	1914
Uses:	Domestic,Irrigation,Stockwatering,	Cubic ft/sec:	.067
Well ID:	0	Owner:	John Baer
Water Right Type:	WR	Supply Source:	Underground Water Well

Map ID
Direction
Distance
Elevation

	Database	EDR ID Number
AU222 **WSW** **1/2 - 1 Mile** **Lower**	**UT WELLS**	**UTDNR2000177219**

Database:	Water Rights Database	Water Right #:	57-3092
Exchange #:	Not Reported	Type of Diversion:	Underground
Application Status:	Perfected; proof filed, right certified		
Status:	Appeal to Appropriate Certificated	Priority Date:	19600803
Uses:	Domestic,	Cubic ft/sec:	.015
Well ID:	429593	Owner:	Walter Johnson
Water Right Type:	WR	Supply Source:	Underground Water Well

BC223 **SW** **1/2 - 1 Mile** **Higher**	**UT WELLS**	**UTDNR2000178386**

Database:	Water Rights Database	Water Right #:	57-4113
Exchange #:	Not Reported	Type of Diversion:	Underground
Application Status:	Perfected; proof filed, right certified		
Status:	Underground Water Claim	Priority Date:	1915
Uses:	Domestic,Irrigation,Stockwatering,	Cubic ft/sec:	.045
Well ID:	0	Owner:	K. D. Hardy
Water Right Type:	WR	Supply Source:	Underground Water Well

BD224 **South** **1/2 - 1 Mile** **Higher**	**UT WELLS**	**UTDNR2000182171**

Database:	Water Rights Database	Water Right #:	57-753
Exchange #:	Not Reported	Type of Diversion:	Underground
Application Status:	Perfected; proof filed, right certified		
Status:	Appeal to Appropriate No Proof Required		
Priority Date:	19430520	Uses:	Domestic,Irrigation,Stockwatering,
Cubic ft/sec:	.015	Well ID:	0
Owner:	Hans P. Andersen	Water Right Type:	WR
Supply Source:	Underground Water Well		

AY225 **SSE** **1/2 - 1 Mile** **Higher**	**UT WELLS**	**UTDNR2000181528**

Database:	Water Rights Database	Water Right #:	57-6914
Exchange #:	Not Reported	Type of Diversion:	Underground
Application Status:	Perfected; proof filed, right certified		
Status:	Underground Water Claim	Priority Date:	1915
Uses:	Domestic,Irrigation,Stockwatering,	Cubic ft/sec:	.033
Well ID:	0	Owner:	Cesare Rinetti
Water Right Type:	WR	Supply Source:	Underground Water Well

GEOCHECK® - PHYSICAL SETTING SOURCE MAP FINDINGS

Map ID
Direction
Distance
Elevation

	Database	EDR ID Number
AZ226 **SE** **1/2 - 1 Mile** **Higher**	**UT WELLS**	**UTDNR2000180444**

Database:	Water Rights Database	Water Right #:	57-5955
Exchange #:	Not Reported	Type of Diversion:	Underground
Application Status:	Perfected; proof filed, right certified		
Status:	Underground Water Claim	Priority Date:	1930
Uses:	Domestic,Irrigation,	Cubic ft/sec:	.111
Well ID:	0	Owner:	Frank L. Rasicot
Water Right Type:	WR	Supply Source:	Underground Water Well

AW227 **WNW** **1/2 - 1 Mile** **Lower**	**UT WELLS**	**UTDNR2000180001**

Database:	Water Rights Database	Water Right #:	57-5558
Exchange #:	Not Reported	Type of Diversion:	Underground
Application Status:	Perfected; proof filed, right certified		
Status:	Underground Water Claim	Priority Date:	1913
Uses:	Domestic,Irrigation,Stockwatering,	Cubic ft/sec:	.2
Well ID:	0	Owner:	Frank C. J. Kiesig
Water Right Type:	WR	Supply Source:	Underground Water Well

AY228 **SSE** **1/2 - 1 Mile** **Higher**	**UT WELLS**	**UTDNR2000179354**

Database:	Water Rights Database	Water Right #:	57-4981
Exchange #:	Not Reported	Type of Diversion:	Underground
Application Status:	Perfected; proof filed, right certified		
Status:	Underground Water Claim	Priority Date:	1916
Uses:	Domestic,Irrigation,	Cubic ft/sec:	.033
Well ID:	0	Owner:	Cyrl H. And Rowena M. Curtis
Water Right Type:	WR	Supply Source:	Underground Water Well

BC229 **SW** **1/2 - 1 Mile** **Higher**	**UT WELLS**	**UTDNR2000175110**

Database:	Water Rights Database	Water Right #:	57-1387
Exchange #:	Not Reported	Type of Diversion:	Underground
Application Status:	Perfected; proof filed, right certified		
Status:	Appeal to Appropriate No Proof Required		
Priority Date:	19471007	Uses:	Domestic,
Cubic ft/sec:	.015	Well ID:	0
Owner:	Utah By-Products Company	Water Right Type:	WR
Supply Source:	Underground Water Well		

Map ID
Direction
Distance
Elevation | Database | EDR ID Number

BE230
WNW
1/2 - 1 Mile
Lower

UT WELLS **UTDNR2000181610**

Database:	Water Rights Database	Water Right #:	57-6987
Exchange #:	Not Reported	Type of Diversion:	Underground
Application Status:	Perfected; proof filed, right certified		
Status:	Underground Water Claim	Priority Date:	1916
Uses:	Irrigation,Stockwatering,	Cubic ft/sec:	.01
Well ID:	0	Owner:	Hans Sorensen
Water Right Type:	WR	Supply Source:	Underground Water Well

AU231
WSW
1/2 - 1 Mile
Lower

FED USGS **USGS40001190934**

Organization ID:	USGS-UT	Organization Name:	USGS Utah Water Science Center
Monitor Location:	(C- 1- 1)14dba- 4	Type:	Well
Description:	Not Reported	HUC:	16020204
Drainage Area:	Not Reported	Drainage Area Units:	Not Reported
Contrib Drainage Area:	Not Reported	Contrib Drainage Area Unts:	Not Reported
Aquifer:	Not Reported	Formation Type:	Valley Fill
Aquifer Type:	Not Reported	Construction Date:	19560101
Well Depth:	168	Well Depth Units:	ft
Well Hole Depth:	Not Reported	Well Hole Depth Units:	Not Reported

Ground water levels,Number of Measurements:	1	Level reading date:	1958-03-10
Feet below surface:	-13.00	Feet to sea level:	Not Reported
Note:	Not Reported		

AY232
SSE
1/2 - 1 Mile
Higher

UT WELLS **UTDNR2000178465**

Database:	Water Rights Database	Water Right #:	57-4183
Exchange #:	Not Reported	Type of Diversion:	Abandonded Well
Application Status:	Perfected; proof filed, right certified		
Status:	Underground Water Claim	Priority Date:	1924
Uses:	Domestic,Irrigation,Stockwatering,	Cubic ft/sec:	.045
Well ID:	31204	Owner:	Alice Fairclough
Water Right Type:	WR	Supply Source:	Underground Water Well

AU233
WSW
1/2 - 1 Mile
Lower

UT WELLS **UTDNR2000176783**

Database:	Water Rights Database	Water Right #:	57-2783
Exchange #:	Not Reported	Type of Diversion:	Underground
Application Status:	Perfected; proof filed, right certified		
Status:	Appeal to Appropriate No Proof Required		

Priority Date:	19570521	Uses:	Domestic,
Cubic ft/sec:	.015	Well ID:	0
Owner:	Roy S. Ludlow	Water Right Type:	WR
Supply Source:	Underground Water Well		

BF234
SSW
1/2 - 1 Mile
Higher

FED USGS **USGS40001190870**

Organization ID:	USGS-UT	Organization Name:	USGS Utah Water Science Center
Monitor Location:	(C- 1- 1)24bbb- 4	Type:	Well
Description:	Not Reported	HUC:	16020204
Drainage Area:	Not Reported	Drainage Area Units:	Not Reported
Contrib Drainage Area:	Not Reported	Contrib Drainage Area Unts:	Not Reported
Aquifer:	Not Reported	Formation Type:	Valley Fill
Aquifer Type:	Not Reported	Construction Date:	19291001
Well Depth:	660	Well Depth Units:	ft
Well Hole Depth:	Not Reported	Well Hole Depth Units:	Not Reported

---

BB235
SSE
1/2 - 1 Mile
Higher

UT WELLS **UTDNR2000181577**

Database:	Water Rights Database	Water Right #:	57-6959
Exchange #:	Not Reported	Type of Diversion:	Underground
Application Status:	Perfected; proof filed, right certified		
Status:	Underground Water Claim	Priority Date:	1925
Uses:	Domestic,Irrigation,	Cubic ft/sec:	.022
Well ID:	0	Owner:	Deseret Federal Savings And Loan Association
Water Right Type:	WR	Supply Source:	Underground Water Well

236
SSE
1/2 - 1 Mile
Higher

UT WELLS **UTDNR2000184166**

Database:	Water Rights Database	Water Right #:	57-924
Exchange #:	Not Reported	Type of Diversion:	Underground
Application Status:	Perfected; proof filed, right certified		
Status:	Appeal to Appropriate No Proof Required		
Priority Date:	19450409	Uses:	Domestic,Irrigation,
Cubic ft/sec:	.015	Well ID:	0
Owner:	Gertrude Shepherd	Water Right Type:	WR
Supply Source:	Underground Water Well		

AV237
West
1/2 - 1 Mile
Lower

UT WELLS **UTDNR2000183722**

Database:	Water Rights Database	Water Right #:	57-8831
Exchange #:	Not Reported	Type of Diversion:	Underground

Application Status:	Terminated; right most likely consolidated		
Status:	Appeal to Appropriate Permanently Lapsed		
Priority Date:	19870323	Uses:	Irrigation,
Cubic ft/sec:	.015	Well ID:	0
Owner:	William Kretshmann	Water Right Type:	WR
Supply Source:	Underground Water Well		

AX238
WSW **UT WELLS** **UTDNR2000184133**
1/2 - 1 Mile
Lower

Database:	Water Rights Database	Water Right #:	57-907
Exchange #:	Not Reported	Type of Diversion:	Underground
Application Status:	Perfected; proof filed, right certified		
Status:	Appeal to Appropriate No Proof Required		
Priority Date:	19450214	Uses:	Domestic,Irrigation,
Cubic ft/sec:	.015	Well ID:	0
Owner:	Edward Reeves	Water Right Type:	WR
Supply Source:	Underground Water Well		

BD239
South **UT WELLS** **UTDNR2000183079**
1/2 - 1 Mile
Higher

Database:	Water Rights Database	Water Right #:	57-8359
Exchange #:	Not Reported	Type of Diversion:	Underground
Application Status:	Perfected; proof filed, right certified		
Status:	Underground Water Claim	Priority Date:	1931
Uses:	Domestic,Irrigation,Other,Stockwatering,		
Cubic ft/sec:	.067	Well ID:	0
Owner:	Asa P. Green	Water Right Type:	WR
Supply Source:	Underground Water Well		

AX240
WSW **UT WELLS** **UTDNR2000175739**
1/2 - 1 Mile
Lower

Database:	Water Rights Database	Water Right #:	57-1948
Exchange #:	Not Reported	Type of Diversion:	Underground
Application Status:	Perfected; proof filed, right certified		
Status:	Appeal to Appropriate No Proof Required		
Priority Date:	19510416	Uses:	Domestic,
Cubic ft/sec:	.015	Well ID:	0
Owner:	Rose M. Rasmussen	Water Right Type:	WR
Supply Source:	Underground Water Well		

GEOCHECK® - PHYSICAL SETTING SOURCE MAP FINDINGS

Map ID
Direction
Distance
Elevation

	Database	EDR ID Number
241 **NNW** **1/2 - 1 Mile** **Lower**	**UT WELLS**	**UTDNR2000176138**

Database:	Water Rights Database	Water Right #:	57-2281
Exchange #:	Not Reported	Type of Diversion:	Underground
Application Status:	Perfected; proof filed, right certified		
Status:	Appeal to Appropriate Certificated	Priority Date:	19530427
Uses:	Other,	Cubic ft/sec:	1
Well ID:	860	Owner:	American Foundry And Machine Company
Water Right Type:	WR	Supply Source:	Underground Water Well

---

242 **East** **1/2 - 1 Mile** **Higher**	**UT WELLS**	**UTDNR2000005492**

Database:	Water Rights Database	Water Right #:	0957012M00
Exchange #:	Not Reported	Type of Diversion:	Underground
Application Status:	Approved	Status:	Appeal to Appropriate Approved
Priority Date:	Not Reported	Uses:	Not Reported
Cubic ft/sec:	0	Well ID:	433211
Owner:	Thos Swallow C/O Palace Geothermal	Water Right Type:	NP
Supply Source:	Non-Production Well: Closed Loop Heat Exchange		

BA243 **WSW** **1/2 - 1 Mile** **Lower**	**UT WELLS**	**UTDNR2000180313**

Database:	Water Rights Database	Water Right #:	57-5838
Exchange #:	Not Reported	Type of Diversion:	Underground
Application Status:	Perfected; proof filed, right certified		
Status:	Underground Water Claim	Priority Date:	1930
Uses:	Irrigation,Stockwatering,	Cubic ft/sec:	.033
Well ID:	0	Owner:	John Sr. Held
Water Right Type:	WR	Supply Source:	Underground Water Well

AW244 **WNW** **1/2 - 1 Mile** **Lower**	**UT WELLS**	**UTDNR2000180358**

Database:	Water Rights Database	Water Right #:	57-5879
Exchange #:	Not Reported	Type of Diversion:	Underground
Application Status:	Perfected; proof filed, right certified		
Status:	Underground Water Claim	Priority Date:	1896
Uses:	Domestic,Irrigation,Stockwatering,	Cubic ft/sec:	.009
Well ID:	0	Owner:	Newel H. Clayton
Water Right Type:	WR	Supply Source:	Underground Water Well

GEOCHECK® - PHYSICAL SETTING SOURCE MAP FINDINGS

Map ID
Direction
Distance
Elevation

	Database	EDR ID Number
AT245 **West** **1/2 - 1 Mile** **Lower**	**UT WELLS**	**UTDNR2000181763**

Database:	Water Rights Database	Water Right #:	57-7123
Exchange #:	Not Reported	Type of Diversion:	Underground
Application Status:	Perfected; proof filed, right certified		
Status:	Underground Water Claim	Priority Date:	1915
Uses:	Irrigation,Stockwatering,	Cubic ft/sec:	.018
Well ID:	0	Owner:	Ludwig Schmidt
Water Right Type:	WR	Supply Source:	Underground Water Well

BF246 **SSW** **1/2 - 1 Mile** **Higher**	**UT WELLS**	**UTDNR2000180516**

Database:	Water Rights Database	Water Right #:	57-6015
Exchange #:	Not Reported	Type of Diversion:	Underground
Application Status:	Perfected; proof filed, right certified		
Status:	Underground Water Claim	Priority Date:	192911
Uses:	Other,	Cubic ft/sec:	.111
Well ID:	0	Owner:	Southern Pacific Transportation Company
Water Right Type:	WR	Supply Source:	Underground Water Well

BG247 **West** **1/2 - 1 Mile** **Lower**	**UT WELLS**	**UTDNR2000180831**

Database:	Water Rights Database	Water Right #:	57-6295
Exchange #:	Not Reported	Type of Diversion:	Underground
Application Status:	Perfected; proof filed, right certified		
Status:	Underground Water Claim	Priority Date:	1915
Uses:	Domestic,Irrigation,	Cubic ft/sec:	.033
Well ID:	0	Owner:	Sverre Torgersen
Water Right Type:	WR	Supply Source:	Underground Water Well

AV248 **West** **1/2 - 1 Mile** **Lower**	**UT WELLS**	**UTDNR2000180824**

Database:	Water Rights Database	Water Right #:	57-6288
Exchange #:	Not Reported	Type of Diversion:	Underground
Application Status:	Perfected; proof filed, right certified		
Status:	Underground Water Claim	Priority Date:	1911
Uses:	Domestic,Irrigation,	Cubic ft/sec:	.009
Well ID:	0	Owner:	John Gygi
Water Right Type:	WR	Supply Source:	Underground Water Well

GEOCHECK® - PHYSICAL SETTING SOURCE MAP FINDINGS

Map ID
Direction
Distance
Elevation | Database | EDR ID Number

BE249
WNW
1/2 - 1 Mile
Lower

UT WELLS **UTDNR2000180823**

Database:	Water Rights Database	Water Right #:	57-6287
Exchange #:	Not Reported	Type of Diversion:	Underground
Application Status:	Perfected; proof filed, right certified		
Status:	Underground Water Claim	Priority Date:	1929
Uses:	Domestic,Irrigation,Stockwatering,	Cubic ft/sec:	.016
Well ID:	0	Owner:	H. W. Wilkening
Water Right Type:	WR	Supply Source:	Underground Water Well

BG250
West
1/2 - 1 Mile
Lower

UT WELLS **UTDNR2000180808**

Database:	Water Rights Database	Water Right #:	57-6273
Exchange #:	Not Reported	Type of Diversion:	Underground
Application Status:	Perfected; proof filed, right certified		
Status:	Underground Water Claim	Priority Date:	1921
Uses:	Domestic,Irrigation,Stockwatering,	Cubic ft/sec:	.027
Well ID:	0	Owner:	F. Elkins
Water Right Type:	WR	Supply Source:	Underground Water Well

BB251
SSE
1/2 - 1 Mile
Higher

UT WELLS **UTDNR2000178958**

Database:	Water Rights Database	Water Right #:	57-4617
Exchange #:	Not Reported	Type of Diversion:	Underground
Application Status:	Perfected; proof filed, right certified		
Status:	Underground Water Claim	Priority Date:	1914
Uses:	Domestic,Irrigation,	Cubic ft/sec:	.078
Well ID:	0	Owner:	William Coleby
Water Right Type:	WR	Supply Source:	Underground Water Well

BB252
SSE
1/2 - 1 Mile
Higher

UT WELLS **UTDNR2000179769**

Database:	Water Rights Database	Water Right #:	57-5350
Exchange #:	Not Reported	Type of Diversion:	Underground
Application Status:	Perfected; proof filed, right certified		
Status:	Underground Water Claim	Priority Date:	1929
Uses:	Domestic,Irrigation,Stockwatering,	Cubic ft/sec:	.089
Well ID:	0	Owner:	Ella Jacobson Plant
Water Right Type:	WR	Supply Source:	Underground Water Well

GEOCHECK® - PHYSICAL SETTING SOURCE MAP FINDINGS

Map ID
Direction
Distance
Elevation

	Database	EDR ID Number
BG253 **West** **1/2 - 1 Mile** **Lower**	**UT WELLS**	**UTDNR2000178846**

Database:	Water Rights Database	Water Right #:	57-4520
Exchange #:	Not Reported	Type of Diversion:	Underground
Application Status:	Perfected; proof filed, right certified		
Status:	Underground Water Claim	Priority Date:	1925
Uses:	Domestic,Irrigation,	Cubic ft/sec:	.031
Well ID:	0	Owner:	Everett V. Peck
Water Right Type:	WR	Supply Source:	Underground Water Well

BH254
WSW
1/2 - 1 Mile
Lower

UT WELLS **UTDNR2000176860**

Database:	Water Rights Database	Water Right #:	57-2849
Exchange #:	Not Reported	Type of Diversion:	Underground
Application Status:	Terminated; right most likely consolidated		
Status:	Appeal to Appropriate Rejected	Priority Date:	19571116
Uses:	Domestic,	Cubic ft/sec:	.015
Well ID:	0	Owner:	Wallace M. Olsen
Water Right Type:	WR	Supply Source:	Underground Water Well

BH255
WSW
1/2 - 1 Mile
Lower

UT WELLS **UTDNR2000176856**

Database:	Water Rights Database	Water Right #:	57-2846
Exchange #:	Not Reported	Type of Diversion:	Underground
Application Status:	Terminated; right most likely consolidated		
Status:	Appeal to Appropriate Rejected	Priority Date:	19571108
Uses:	Domestic,	Cubic ft/sec:	.015
Well ID:	0	Owner:	Alfred E. Leach
Water Right Type:	WR	Supply Source:	Underground Water Well

BH256
WSW
1/2 - 1 Mile
Lower

UT WELLS **UTDNR2000176846**

Database:	Water Rights Database	Water Right #:	57-2837
Exchange #:	Not Reported	Type of Diversion:	Underground
Application Status:	Terminated; right most likely consolidated		
Status:	Appeal to Appropriate Rejected	Priority Date:	19571105
Uses:	Domestic,	Cubic ft/sec:	.015
Well ID:	0	Owner:	John Krug
Water Right Type:	WR	Supply Source:	Underground Water Well

GEOCHECK® - PHYSICAL SETTING SOURCE MAP FINDINGS

Map ID
Direction
Distance
Elevation

	Database	EDR ID Number
BH257 **WSW** **1/2 - 1 Mile** **Lower**	**UT WELLS**	**UTDNR2000176866**

Database:	Water Rights Database	Water Right #:	57-2854
Exchange #:	Not Reported	Type of Diversion:	Underground
Application Status:	Terminated; right most likely consolidated		
Status:	Appeal to Appropriate Rejected	Priority Date:	19571127
Uses:	Domestic,	Cubic ft/sec:	.015
Well ID:	0	Owner:	Jennie A. Ruybalid
Water Right Type:	WR	Supply Source:	Underground Water Well

	Database	EDR ID Number
BH258 **WSW** **1/2 - 1 Mile** **Lower**	**UT WELLS**	**UTDNR2000176864**

Database:	Water Rights Database	Water Right #:	57-2852
Exchange #:	Not Reported	Type of Diversion:	Underground
Application Status:	Terminated; right most likely consolidated		
Status:	Appeal to Appropriate Rejected	Priority Date:	19571121
Uses:	Domestic,	Cubic ft/sec:	.015
Well ID:	0	Owner:	Pearl Walker
Water Right Type:	WR	Supply Source:	Underground Water Well

	Database	EDR ID Number
BH259 **WSW** **1/2 - 1 Mile** **Lower**	**UT WELLS**	**UTDNR2000176862**

Database:	Water Rights Database	Water Right #:	57-2850
Exchange #:	Not Reported	Type of Diversion:	Underground
Application Status:	Terminated; right most likely consolidated		
Status:	Appeal to Appropriate Rejected	Priority Date:	19571120
Uses:	Domestic,	Cubic ft/sec:	.015
Well ID:	0	Owner:	Blaine Easthope
Water Right Type:	WR	Supply Source:	Underground Water Well

	Database	EDR ID Number
BE260 **WNW** **1/2 - 1 Mile** **Lower**	**UT WELLS**	**UTDNR2000179775**

Database:	Water Rights Database	Water Right #:	57-5356
Exchange #:	Not Reported	Type of Diversion:	Underground
Application Status:	Perfected; proof filed, right certified		
Status:	Underground Water Claim	Priority Date:	1920
Uses:	Domestic,Irrigation,	Cubic ft/sec:	.049
Well ID:	0	Owner:	Leon William Belka
Water Right Type:	WR	Supply Source:	Underground Water Well

GEOCHECK® - PHYSICAL SETTING SOURCE MAP FINDINGS

Map ID
Direction
Distance
Elevation | Database | EDR ID Number

BI261
West
1/2 - 1 Mile
Lower

UT WELLS **UTDNR2000182441**

Database:	Water Rights Database	Water Right #:	57-7761
Exchange #:	Not Reported	Type of Diversion:	Underground
Application Status:	Perfected; proof filed, right certified		
Status:	Appeal to Appropriate Certificated	Priority Date:	19700603
Uses:	Irrigation,	Cubic ft/sec:	.048
Well ID:	0	Owner:	David Capson
Water Right Type:	WR	Supply Source:	Underground Water Well

BB262
SSE
1/2 - 1 Mile
Higher

UT WELLS **UTDNR2000176942**

Database:	Water Rights Database	Water Right #:	57-292
Exchange #:	Not Reported	Type of Diversion:	Underground
Application Status:	Perfected; proof filed, right certified		
Status:	Appeal to Appropriate Certificated	Priority Date:	19400207
Uses:	Domestic,Irrigation,Stockwatering,	Cubic ft/sec:	.015
Well ID:	0	Owner:	John T. Bird
Water Right Type:	WR	Supply Source:	Underground Water Well

263
West
1/2 - 1 Mile
Lower

UT WELLS **UTDNR2000179705**

Database:	Water Rights Database	Water Right #:	57-5295
Exchange #:	Not Reported	Type of Diversion:	Underground
Application Status:	Perfected; proof filed, right certified		
Status:	Underground Water Claim	Priority Date:	1930
Uses:	Domestic,Irrigation,Stockwatering,	Cubic ft/sec:	.022
Well ID:	0	Owner:	Steve A. Porch
Water Right Type:	WR	Supply Source:	Underground Water Well

BJ264
SSE
1/2 - 1 Mile
Higher

UT WELLS **UTDNR2000179674**

Database:	Water Rights Database	Water Right #:	57-5266
Exchange #:	Not Reported	Type of Diversion:	Underground
Application Status:	Perfected; proof filed, right certified		
Status:	Underground Water Claim	Priority Date:	1915
Uses:	Domestic,	Cubic ft/sec:	.011
Well ID:	0	Owner:	Otto E. Schwarz
Water Right Type:	WR	Supply Source:	Underground Water Well

GEOCHECK® - PHYSICAL SETTING SOURCE MAP FINDINGS

Map ID
Direction
Distance
Elevation

Database | EDR ID Number

BK265
WSW
1/2 - 1 Mile
Lower

UT WELLS **UTDNR2000182111**

Database:	Water Rights Database	Water Right #:	57-744
Exchange #:	Not Reported	Type of Diversion:	Underground
Application Status:	Perfected; proof filed, right certified		
Status:	Appeal to Appropriate No Proof Required		
Priority Date:	19430512	Uses:	Domestic,Irrigation,
Cubic ft/sec:	.015	Well ID:	0
Owner:	Harry A. Bruce	Water Right Type:	WR
Supply Source:	Underground Water Well		

BH266
WSW
1/2 - 1 Mile
Lower

UT WELLS **UTDNR2000177415**

Database:	Water Rights Database	Water Right #:	57-3247
Exchange #:	Not Reported	Type of Diversion:	Underground
Application Status:	Perfected; proof filed, right certified		
Status:	Appeal to Appropriate Certificated	Priority Date:	19620727
Uses:	Domestic,Irrigation,	Cubic ft/sec:	.014
Well ID:	0	Owner:	George E. Craig
Water Right Type:	WR	Supply Source:	Underground Water Well

BI267
West
1/2 - 1 Mile
Lower

UT WELLS **UTDNR2000179945**

Database:	Water Rights Database	Water Right #:	57-5507
Exchange #:	Not Reported	Type of Diversion:	Underground
Application Status:	Perfected; proof filed, right certified		
Status:	Underground Water Claim	Priority Date:	1905
Uses:	Domestic,Irrigation,Stockwatering,	Cubic ft/sec:	.045
Well ID:	92	Owner:	Ernest A. & Rosella Sorenson
Water Right Type:	WR	Supply Source:	Underground Water Well

BL268
East
1/2 - 1 Mile
Higher

UT WELLS **UTDNR2000183042**

Database:	Water Rights Database	Water Right #:	57-8314
Exchange #:	Not Reported	Type of Diversion:	Underground
Application Status:	Perfected; proof filed, right certified		
Status:	Appeal to Appropriate Certificated	Priority Date:	19770811
Uses:	Domestic,Irrigation,	Cubic ft/sec:	.015
Well ID:	0	Owner:	Walter L. Bouck
Water Right Type:	WR	Supply Source:	Underground Water Well

GEOCHECK® - PHYSICAL SETTING SOURCE MAP FINDINGS

Map ID
Direction
Distance
Elevation

	Database	EDR ID Number
BJ269 **SSE** **1/2 - 1 Mile** **Higher**	**UT WELLS**	**UTDNR2000176896**

Database:	Water Rights Database	Water Right #:	57-288
Exchange #:	Not Reported	Type of Diversion:	Abandonded Well
Application Status:	Perfected; proof filed, right certified		
Status:	Appeal to Appropriate Certificated	Priority Date:	19400207
Uses:	Domestic,Irrigation,	Cubic ft/sec:	.015
Well ID:	34164	Owner:	Glenn L. Hinkle
Water Right Type:	WR	Supply Source:	Underground Water Well

BJ270 **SSE** **1/2 - 1 Mile** **Higher**	**UT WELLS**	**UTDNR2000176861**

Database:	Water Rights Database	Water Right #:	57-285
Exchange #:	Not Reported	Type of Diversion:	Underground
Application Status:	Perfected; proof filed, right certified		
Status:	Appeal to Appropriate Certificated	Priority Date:	19400205
Uses:	Domestic,Irrigation,	Cubic ft/sec:	.015
Well ID:	0	Owner:	George W. Trueblood
Water Right Type:	WR	Supply Source:	Underground Water Well

BK271 **WSW** **1/2 - 1 Mile** **Lower**	**UT WELLS**	**UTDNR2000176560**

Database:	Water Rights Database	Water Right #:	57-2597
Exchange #:	Not Reported	Type of Diversion:	Underground
Application Status:	Perfected; proof filed, right certified		
Status:	Appeal to Appropriate No Proof Required		
Priority Date:	19550721	Uses:	Domestic,
Cubic ft/sec:	.015	Well ID:	0
Owner:	Teresa Rundle	Water Right Type:	WR
Supply Source:	Underground Water Well		

---

272 **WNW** **1/2 - 1 Mile** **Lower**	**UT WELLS**	**UTDNR2000181276**

Database:	Water Rights Database	Water Right #:	57-6693
Exchange #:	Not Reported	Type of Diversion:	Underground
Application Status:	Perfected; proof filed, right certified		
Status:	Underground Water Claim	Priority Date:	1922
Uses:	Domestic,Irrigation,	Cubic ft/sec:	.009
Well ID:	427143	Owner:	R. A. Hales
Water Right Type:	WR	Supply Source:	Underground Water Well

GEOCHECK® - PHYSICAL SETTING SOURCE MAP FINDINGS

Map ID
Direction
Distance
Elevation | Database | EDR ID Number

BB273
SSE
1/2 - 1 Mile
Higher

UT WELLS **UTDNR2000180636**

Database:	Water Rights Database	Water Right #:	57-6124
Exchange #:	Not Reported	Type of Diversion:	Abandonded Well
Application Status:	Perfected; proof filed, right certified		
Status:	Underground Water Claim	Priority Date:	1920
Uses:	Domestic,Irrigation,	Cubic ft/sec:	.022
Well ID:	435717	Owner:	Union Equity & Mortgage Company
Water Right Type:	WR	Supply Source:	Underground Water Well

274
ENE
1/2 - 1 Mile
Higher

UT WELLS **UTDNR2000179138**

Database:	Water Rights Database	Water Right #:	57-4780
Exchange #:	Not Reported	Type of Diversion:	Underground
Application Status:	Perfected; proof filed, right certified		
Status:	Underground Water Claim	Priority Date:	1904
Uses:	Irrigation,	Cubic ft/sec:	.011
Well ID:	16483	Owner:	G.A. Friedel
Water Right Type:	WR	Supply Source:	Underground Water Well

BL275
East
1/2 - 1 Mile
Higher

UT WELLS **UTDNR2000181863**

Database:	Water Rights Database	Water Right #:	57-7213
Exchange #:	Not Reported	Type of Diversion:	Underground
Application Status:	Perfected; proof filed, right certified		
Status:	Underground Water Claim	Priority Date:	1933
Uses:	Domestic,Irrigation,	Cubic ft/sec:	.011
Well ID:	0	Owner:	E.T. Walton
Water Right Type:	WR	Supply Source:	Underground Water Well

BK276
WSW
1/2 - 1 Mile
Lower

UT WELLS **UTDNR2000181803**

Database:	Water Rights Database	Water Right #:	57-716
Exchange #:	Not Reported	Type of Diversion:	Underground
Application Status:	Perfected; proof filed, right certified		
Status:	Appeal to Appropriate No Proof Required		
Priority Date:	19420930	Uses:	Domestic,Irrigation,
Cubic ft/sec:	.015	Well ID:	0
Owner:	Owen L. Searle	Water Right Type:	WR
Supply Source:	Underground Water Well		

GEOCHECK® - PHYSICAL SETTING SOURCE MAP FINDINGS

Map ID
Direction
Distance
Elevation | Database | EDR ID Number

BM277
WNW
1/2 - 1 Mile
Lower

UT WELLS **UTDNR2000182127**

Database:	Water Rights Database	Water Right #:	57-7454
Exchange #:	Not Reported	Type of Diversion:	Surface
Application Status:	Unapproved	Status:	Pending Adjudication Claim
Priority Date:	1871	Uses:	Irrigation,
Cubic ft/sec:	.045	Well ID:	0
Owner:	Theodore D. And Fern Christison	Water Right Type:	WR
Supply Source:	Jordan River		

BM278
WNW
1/2 - 1 Mile
Lower

UT WELLS **UTDNR2000182348**

Database:	Water Rights Database	Water Right #:	57-7666
Exchange #:	Not Reported	Type of Diversion:	Surface
Application Status:	Unapproved	Status:	Pending Adjudication Claim
Priority Date:	1871	Uses:	Irrigation,
Cubic ft/sec:	.045	Well ID:	0
Owner:	Leon William Belka	Water Right Type:	WR
Supply Source:	Jordan River		

BE279
WNW
1/2 - 1 Mile
Lower

UT WELLS **UTDNR2000181612**

Database:	Water Rights Database	Water Right #:	57-6989
Exchange #:	Not Reported	Type of Diversion:	Underground
Application Status:	Perfected; proof filed, right certified		
Status:	Underground Water Claim	Priority Date:	1910
Uses:	Domestic,Irrigation,Stockwatering,	Cubic ft/sec:	.089
Well ID:	0	Owner:	W. L. Grover
Water Right Type:	WR	Supply Source:	Underground Water Well

280
SSE
1/2 - 1 Mile
Higher

UT WELLS **UTDNR2000178725**

Database:	Water Rights Database	Water Right #:	57-441
Exchange #:	Not Reported	Type of Diversion:	Underground
Application Status:	Perfected; proof filed, right certified		
Status:	Appeal to Appropriate Certificated	Priority Date:	19400827
Uses:	Domestic,Irrigation,	Cubic ft/sec:	.011
Well ID:	0	Owner:	Charles A. E. Mulvey
Water Right Type:	WR	Supply Source:	Underground Water Well

Map ID
Direction
Distance
Elevation

	Database	EDR ID Number
281 **NNE** **1/2 - 1 Mile** **Higher**	**UT WELLS**	**UTDNR2000181310**

Database:	Water Rights Database	Water Right #:	57-6723
Exchange #:	Not Reported	Type of Diversion:	Underground
Application Status:	Perfected; proof filed, right certified		
Status:	Underground Water Claim	Priority Date:	1934
Uses:	Other,	Cubic ft/sec:	.027
Well ID:	0	Owner:	Hugo G. Reichert
Water Right Type:	WR	Supply Source:	Underground Water Well

BA282 **WSW** **1/2 - 1 Mile** **Lower**	**UT WELLS**	**UTDNR2000183712**

Database:	Water Rights Database	Water Right #:	57-8822
Exchange #:	Not Reported	Type of Diversion:	Underground
Application Status:	Terminated; right most likely consolidated		
Status:	Appeal to Appropriate Permanently Lapsed		
Priority Date:	19860716	Uses:	Domestic,Irrigation,
Cubic ft/sec:	.015	Well ID:	23900
Owner:	Arlene R. Hanna	Water Right Type:	WR
Supply Source:	Underground Water Well		

BA283 **WSW** **1/2 - 1 Mile** **Lower**	**UT WELLS**	**UTDNR2000183713**

Database:	Water Rights Database	Water Right #:	57-8823
Exchange #:	Not Reported	Type of Diversion:	Underground
Application Status:	Terminated; right most likely consolidated		
Status:	Appeal to Appropriate Permanently Lapsed		
Priority Date:	19860716	Uses:	Domestic,Irrigation,
Cubic ft/sec:	.015	Well ID:	28943
Owner:	Arlene R. Hanna	Water Right Type:	WR
Supply Source:	Underground Water Well		

BA284 **WSW** **1/2 - 1 Mile** **Lower**	**UT WELLS**	**UTDNR2000183714**

Database:	Water Rights Database	Water Right #:	57-8824
Exchange #:	Not Reported	Type of Diversion:	Underground
Application Status:	Terminated; right most likely consolidated		
Status:	Appeal to Appropriate Permanently Lapsed		
Priority Date:	19860716	Uses:	Domestic,Irrigation,
Cubic ft/sec:	.015	Well ID:	28942
Owner:	Arlene R. Hanna	Water Right Type:	WR
Supply Source:	Underground Water Well		

GEOCHECK® - PHYSICAL SETTING SOURCE MAP FINDINGS

Map ID
Direction
Distance
Elevation

	Database	EDR ID Number
BD285 **South** **1/2 - 1 Mile** **Higher**	**UT WELLS**	**UTDNR2000180725**

Database:	Water Rights Database	Water Right #:	57-6204
Exchange #:	Not Reported	Type of Diversion:	Underground
Application Status:	Perfected; proof filed, right certified		
Status:	Underground Water Claim	Priority Date:	1920
Uses:	Domestic,Irrigation,	Cubic ft/sec:	.134
Well ID:	0	Owner:	Alex J. And Ida May Collins
Water Right Type:	WR	Supply Source:	Underground Water Well

	Database	EDR ID Number
BD286 **South** **1/2 - 1 Mile** **Higher**	**UT WELLS**	**UTDNR2000181320**

Database:	Water Rights Database	Water Right #:	57-6734
Exchange #:	Not Reported	Type of Diversion:	Underground
Application Status:	Perfected; proof filed, right certified		
Status:	Underground Water Claim	Priority Date:	1915
Uses:	Domestic,Irrigation,	Cubic ft/sec:	.134
Well ID:	0	Owner:	W. C. And Marie Greene
Water Right Type:	WR	Supply Source:	Underground Water Well

	Database	EDR ID Number
BL287 **East** **1/2 - 1 Mile** **Higher**	**UT WELLS**	**UTDNR2000180861**

Database:	Water Rights Database	Water Right #:	57-6320
Exchange #:	Not Reported	Type of Diversion:	Underground
Application Status:	Perfected; proof filed, right certified		
Status:	Underground Water Claim	Priority Date:	1918
Uses:	Domestic,Irrigation,	Cubic ft/sec:	.027
Well ID:	0	Owner:	John G. Osborne
Water Right Type:	WR	Supply Source:	Underground Water Well

	Database	EDR ID Number
BN288 **SSE** **1/2 - 1 Mile** **Higher**	**UT WELLS**	**UTDNR2000178974**

Database:	Water Rights Database	Water Right #:	57-4633
Exchange #:	Not Reported	Type of Diversion:	Underground
Application Status:	Perfected; proof filed, right certified		
Status:	Underground Water Claim	Priority Date:	1926
Uses:	Domestic,Irrigation,	Cubic ft/sec:	.045
Well ID:	0	Owner:	Arthur Allen Hodges
Water Right Type:	WR	Supply Source:	Underground Water Well

GEOCHECK® - PHYSICAL SETTING SOURCE MAP FINDINGS

Map ID
Direction
Distance
Elevation

	Database	EDR ID Number
BN289 **SSE** **1/2 - 1 Mile** **Higher**	**UT WELLS**	**UTDNR2000180548**

Database:	Water Rights Database	Water Right #:	57-6044
Exchange #:	Not Reported	Type of Diversion:	Underground
Application Status:	Perfected; proof filed, right certified		
Status:	Underground Water Claim	Priority Date:	1920
Uses:	Domestic,Irrigation,	Cubic ft/sec:	.018
Well ID:	0	Owner:	Samuel Glaser
Water Right Type:	WR	Supply Source:	Underground Water Well

---

290 **SSE** **1/2 - 1 Mile** **Higher**	**UT WELLS**	**UTDNR2000178719**

Database:	Water Rights Database	Water Right #:	57-4404
Exchange #:	Not Reported	Type of Diversion:	Underground
Application Status:	Perfected; proof filed, right certified		
Status:	Underground Water Claim	Priority Date:	1927
Uses:	Domestic,Irrigation,	Cubic ft/sec:	.089
Well ID:	0	Owner:	City Of South Salt Lake
Water Right Type:	WR	Supply Source:	Underground Water Well

BJ291 **SSE** **1/2 - 1 Mile** **Higher**	**UT WELLS**	**UTDNR2000180247**

Database:	Water Rights Database	Water Right #:	57-5779
Exchange #:	Not Reported	Type of Diversion:	Underground
Application Status:	Perfected; proof filed, right certified		
Status:	Underground Water Claim	Priority Date:	1921
Uses:	Domestic,Irrigation,	Cubic ft/sec:	.01
Well ID:	0	Owner:	Louise Jensen
Water Right Type:	WR	Supply Source:	Underground Water Well

BE292 **WNW** **1/2 - 1 Mile** **Lower**	**UT WELLS**	**UTDNR2000180814**

Database:	Water Rights Database	Water Right #:	57-6279
Exchange #:	Not Reported	Type of Diversion:	Underground
Application Status:	Perfected; proof filed, right certified		
Status:	Underground Water Claim	Priority Date:	1918
Uses:	Domestic,Irrigation,Stockwatering,	Cubic ft/sec:	.067
Well ID:	0	Owner:	W. L. Grover
Water Right Type:	WR	Supply Source:	Underground Water Well

GEOCHECK® - PHYSICAL SETTING SOURCE MAP FINDINGS

Map ID
Direction
Distance
Elevation | Database | EDR ID Number

BJ293
SSE
1/2 - 1 Mile
Higher

UT WELLS **UTDNR2000180810**

Database:	Water Rights Database	Water Right #:	57-6275
Exchange #:	Not Reported	Type of Diversion:	Underground
Application Status:	Perfected; proof filed, right certified		
Status:	Underground Water Claim	Priority Date:	1926
Uses:	Domestic,Irrigation,	Cubic ft/sec:	.022
Well ID:	0	Owner:	Alfred Harrison
Water Right Type:	WR	Supply Source:	Underground Water Well

BJ294
SSE
1/2 - 1 Mile
Higher

UT WELLS **UTDNR2000178774**

Database:	Water Rights Database	Water Right #:	57-4450
Exchange #:	Not Reported	Type of Diversion:	Underground
Application Status:	Perfected; proof filed, right certified		
Status:	Underground Water Claim	Priority Date:	1922
Uses:	Domestic,Irrigation,Stockwatering,	Cubic ft/sec:	.067
Well ID:	0	Owner:	P. L. Greenhalgh
Water Right Type:	WR	Supply Source:	Underground Water Well

BH295
WSW
1/2 - 1 Mile
Lower

UT WELLS **UTDNR2000176879**

Database:	Water Rights Database	Water Right #:	57-2864
Exchange #:	Not Reported	Type of Diversion:	Underground
Application Status:	Perfected; proof filed, right certified		
Status:	Appeal to Appropriate No Proof Required		
Priority Date:	19580109	Uses:	Domestic,
Cubic ft/sec:	.015	Well ID:	0
Owner:	James J. Oman	Water Right Type:	WR
Supply Source:	Underground Water Well		

GEOCHECK® - PHYSICAL SETTING SOURCE MAP FINDINGS
RADON

AREA RADON INFORMATION

State Database: UT Radon

Radon Test Results

Zipcode	Maximum	Average	Num Tests	Test Term
84115	8.7	2.5	54	Short Term
84115	5.5	2.5	9	Long Term

Federal EPA Radon Zone for SALT LAKE County: 2

Note: Zone 1 indoor average level > 4 pCi/L.
: Zone 2 indoor average level >= 2 pCi/L and <= 4 pCi/L.
: Zone 3 indoor average level < 2 pCi/L.

Federal Area Radon Information for SALT LAKE COUNTY, UT

Number of sites tested: 52

Area	Average Activity	% <4 pCi/L	% 4-20 pCi/L	% >20 pCi/L
Living Area	1.670 pCi/L	83%	15%	2%
Basement	2.960 pCi/L	56%	41%	4%

PHYSICAL SETTING SOURCE RECORDS SEARCHED

TOPOGRAPHIC INFORMATION

USGS 7.5' Digital Elevation Model (DEM)
Source: United States Geologic Survey
EDR acquired the USGS 7.5' Digital Elevation Model in 2002 and updated it in 2006. The 7.5 minute DEM corresponds to the USGS 1:24,000- and 1:25,000-scale topographic quadrangle maps. The DEM provides elevation data with consistent elevation units and projection.

Current USGS 7.5 Minute Topographic Map
Source: U.S. Geological Survey

HYDROLOGIC INFORMATION

Flood Zone Data: This data was obtained from the Federal Emergency Management Agency (FEMA). It depicts 100-year and 500-year flood zones as defined by FEMA. It includes the National Flood Hazard Layer (NFHL) which incorporates Flood Insurance Rate Map (FIRM) data and Q3 data from FEMA in areas not covered by NFHL.
Source: FEMA
Telephone: 877-336-2627
Date of Government Version: 2003, 2015

NWI: National Wetlands Inventory. This data, available in select counties across the country, was obtained by EDR in 2002, 2005, 2010 and 2015 from the U.S. Fish and Wildlife Service.

State Wetlands Data: Wetland Inventory
Source: Utah Geological Survey
Telephone: 801-537-3300

HYDROGEOLOGIC INFORMATION

AQUIFLOW^{R} Information System
Source: EDR proprietary database of groundwater flow information
EDR has developed the AQUIFLOW Information System (AIS) to provide data on the general direction of groundwater flow at specific points. EDR has reviewed reports submitted to regulatory authorities at select sites and has extracted the date of the report, hydrogeologically determined groundwater flow direction and depth to water table information.

GEOLOGIC INFORMATION

Geologic Age and Rock Stratigraphic Unit
Source: P.G. Schruben, R.E. Arndt and W.J. Bawiec, Geology of the Conterminous U.S. at 1:2,500,000 Scale - A digital representation of the 1974 P.B. King and H.M. Beikman Map, USGS Digital Data Series DDS - 11 (1994).

STATSGO: State Soil Geographic Database
Source: Department of Agriculture, Natural Resources Conservation Service (NRCS)
The U.S. Department of Agriculture's (USDA) Natural Resources Conservation Service (NRCS) leads the national Conservation Soil Survey (NCSS) and is responsible for collecting, storing, maintaining and distributing soil survey information for privately owned lands in the United States. A soil map in a soil survey is a representation of soil patterns in a landscape. Soil maps for STATSGO are compiled by generalizing more detailed (SSURGO) soil survey maps.

SSURGO: Soil Survey Geographic Database
Source: Department of Agriculture, Natural Resources Conservation Service (NRCS)
Telephone: 800-672-5559
SSURGO is the most detailed level of mapping done by the Natural Resources Conservation Service, mapping scales generally range from 1:12,000 to 1:63,360. Field mapping methods using national standards are used to construct the soil maps in the Soil Survey Geographic (SSURGO) database. SSURGO digitizing duplicates the original soil survey maps. This level of mapping is designed for use by landowners, townships and county natural resource planning and management.

PHYSICAL SETTING SOURCE RECORDS SEARCHED

LOCAL / REGIONAL WATER AGENCY RECORDS

FEDERAL WATER WELLS

PWS: Public Water Systems
Source: EPA/Office of Drinking Water
Telephone: 202-564-3750
Public Water System data from the Federal Reporting Data System. A PWS is any water system which provides water to at least 25 people for at least 60 days annually. PWSs provide water from wells, rivers and other sources.

PWS ENF: Public Water Systems Violation and Enforcement Data
Source: EPA/Office of Drinking Water
Telephone: 202-564-3750
Violation and Enforcement data for Public Water Systems from the Safe Drinking Water Information System (SDWIS) after August 1995. Prior to August 1995, the data came from the Federal Reporting Data System (FRDS).

USGS Water Wells: USGS National Water Inventory System (NWIS)
This database contains descriptive information on sites where the USGS collects or has collected data on surface water and/or groundwater. The groundwater data includes information on wells, springs, and other sources of groundwater.

STATE RECORDS

Water Rights Database
Source: Department of Natural Resources, Division of Water Rights
Telephone: 801-538-7408

Division of Drinking Water Well Data
Source: Department of Environmental Quality
Telephone: 801-536-4200

OTHER STATE DATABASE INFORMATION

Utah Oil, Gas and Mining Database
Source: Department of Natural Resources
Telephone: 801-538-5340
The Well Data file contains one record of basic information for each well in the Utah Division of Oil, Gas and Mining database.

RADON

State Database: UT Radon
Source: Department of Environmental Quality
Telephone: 801-536-4250
Test Results by Zip Code

Area Radon Information
Source: USGS
Telephone: 703-356-4020
The National Radon Database has been developed by the U.S. Environmental Protection Agency (USEPA) and is a compilation of the EPA/State Residential Radon Survey and the National Residential Radon Survey. The study covers the years 1986 - 1992. Where necessary data has been supplemented by information collected at private sources such as universities and research institutions.

EPA Radon Zones
Source: EPA
Telephone: 703-356-4020
Sections 307 & 309 of IRAA directed EPA to list and identify areas of U.S. with the potential for elevated indoor radon levels.

PHYSICAL SETTING SOURCE RECORDS SEARCHED

OTHER

Airport Landing Facilities: Private and public use landing facilities
Source: Federal Aviation Administration, 800-457-6656

Epicenters: World earthquake epicenters, Richter 5 or greater
Source: Department of Commerce, National Oceanic and Atmospheric Administration

Earthquake Fault Lines: The fault lines displayed on EDR's Topographic map are digitized quaternary faultlines, prepared in 1975 by the United State Geological Survey

STREET AND ADDRESS INFORMATION

Â© 2015 TomTom North America, Inc. All rights reserved. This material is proprietary and the subject of copyright protection and other intellectual property rights owned by or licensed to Tele Atlas North America, Inc. The use of this material is subject to the terms of a license agreement. You will be held liable for any unauthorized copying or disclosure of this material.

APPENDIX 16.6

SPECIAL CONTRACTUAL CONDITIONS

Gabriel
Environmental Group

CONTRACT FOR SERVICES
GABRIEL ENVIRONMENTAL GROUP

I hereby authorize Gabriel Environmental Group (GEG) to proceed with the project (Phase I - ASTM E1527-21) on property known as and addressed as follows: 309 West 1500 South & 1512 South 300 West, Salt Lake City, UT. The cost of the Phase I report is $1,850 with about a two week turnaround period.

I understand that the Scope of Work is based on a limited investigation(s) of conditions as they existed at the time of such investigation(s), and that the Scope of Work may change as new information is obtained before or during the investigative process. Further, the conclusions in an environmental consulting report are based on the findings of the investigation described in an industry accepted or specified scope. An assessment can not absolutely conclude that a site does not contain hazardous materials inside structures or on its surface, in cavities or in its subsurface or any such materials have not impacted the condition of the site. As long as the assessment is conducted properly and within standards and/or regulations, and all due considerations are made, a degree of assurance can be achieved. The degree of assurance is determined by the amount of available information, scope of the assessment and complexity of analyses performed. An absolute warranty can not be expressed or implied that no environmental liabilities exist on the site.

GEG does not represent that the site referred to herein contains hazardous or toxic substances or other latent conditions beyond those observed during the site assessment. GEG does not assume responsibility for the discovery of any special resources, nor does it assume responsibility for the elimination of hazards or adverse conditions that may cause accidents, injuries, damage, client liabilities, or environmentally adverse conditions.

During the survey, only materials readily accessible or requested to be analyzed by the client will be evaluated. Any materials not readily accessible and not assessed in this survey should be evaluated if and when they are located during building renovation and demolition.

The report will be prepared for the sole and exclusive use of the clients and their representatives, and may not be dispersed, disclosed to, or relied upon, in whole or in part, by any other persons or entities without the prior written consent of GEG.

Payment: I understand that Payment is due and payable 30 days upon receipt of Invoice from NES. Should my project entail work progress funds; these funds will be paid as Invoiced. I understand that late fees/penalties may be imposed if the payment is not made within 30 days, to the maximum extent permitted by law.

Delinquent Accounts: The customer agrees to pay all reasonable expenses incurred by GEG in collecting or attempting to collect the amounts that the customer owes GEG under this Authorization, including court costs and reasonable attorney's fees.

Warranty and Limitation on Consultant's Liability: Consultant's work will be performed, its findings obtained, and its reports prepared in accordance with this Agreement and with generally accepted procedures, standards, and industry practices. Client agrees that the maximum liability of Consultant, whether under contract or negligence, shall be limited to $1MM. This warranty is in lieu of all other warranties or presentations, either expressed or implied. Client and Consultant agree that the sum stipulated in the proposal reflects these warranties.

Western Region Nonprofit Housing Corporation:

Client Signature: Marion A. Willey Date: 10/21/22

Client Printed Name: Marion A. Willey

GEG Representative Signature: _____ Date: _____

Printed Name: _____

GABRIEL ENVIRONMENTAL GROUP

APPENDIX 16.7

INTERVIEWS/ QUESTIONNAIRES

Gabriel
Environmental Group

USER QUESTIONNAIRE

Project Location: 309 West 1500 South & 1512 South 300 West, Salt Lake City, UT

SITE ADDRESS: **309 West 1500 South** **&** **1512 South 300 West,** **Salt Lake City, UT**	**COMPLETED BY:** **SIGNATURE:** Arlie J. Green **NAME:** Arlie J. Green **COMPANY NAME:** Platform 1500 LLC **DATE:** 10/21/22

In order to qualify for one of the Landowner Liability Protections (LLPs) offered by the Small Business Liability Relief and Brownfields Revitalization Act of 2001 (the "Brownfields Amendments"), the user must provide the following information (if available) to the environmental professional. Failure to provide this information could result in a determination that "all appropriate inquiry" is not complete.

(1.) Environmental cleanup liens that are filed or recorded against the site (40 CFR 312.25).
Are you aware of any environmental cleanup liens against the property that are filed or recorded under federal, tribal, state, or local law?

Not aware of any

(2.) Activity and land use limitations (AULs) that are in place on the site or that have been filed or recorded in a registry (40 CFR 312.26). Are you aware of any AULs, such as engineering controls, land use restrictions, or institutional controls that are in place at the site and/or have been filed or recorded in a registry under federal, tribal, state, or local law?

Not aware of any

(3.) Specialized knowledge or experience of the person seeking to qualify for the LLP (40 CRF 312.28). As the user of this ESA, do you have any specialized knowledge or experience related to the property or nearby properties? For example, are you involved in the same line of business as the current or former occupants of the property or an adjoining property so that you would have specialized knowledge of the chemicals and processes used by this type of business?

No

Gabriel
Environmental Group

(4.) Relationship of the purchase price to the fair market value of the property if it were not contaminated (40 CRF 312.29). Does the purchase price being paid for this property reasonably reflect the fair market value or the property? If you conclude that there is a difference, have you considered whether the lower purchase price is because contamination is known or believed to be present at the property?

Purchase price is set by valuation of a third party appraisal

(5.) Commonly known or reasonably ascertainable information about the property (40 CFR 312.30). Are you aware of commonly known or reasonably ascertainable information about the property that would help the environmental professional to identify conditions indicative of releases or threatened releases? For example, as user,

(a.) Do you know the past uses of the property?

No

(b.) Do you know of specific chemicals that are present or once were present at the property?

No

(c.) Do you know of spills or other chemical releases that have taken place at the property?

No

(d.) Do you know of any environmental cleanups that have taken place at the property?

No

(6.) The degree of obviousness of the presence of likely presence of contamination at the property, and the ability to detect the contamination by appropriate investigation (40 CFR 312.31). As the user of this ESA, based on your knowledge and experience related to the property, are there any obvious indicators that point to the presence or likely presence of contamination at the property?

No

APPENDIX 16.8

RESUMES

Hani W. Gabriel
Environmental Professional
National Environmental Services/Gabriel Environmental Group
www.nationalenv.com/www.gabrielenv.com

Education:

M.S Mechanical Engineering, CSULB, Long Beach, California, November 1988

B.S Engineering, University of Redlands, Redlands, California, December 1985

Experience:

General Manager/Principal
National Environmental Services/Gabriel Environmental Group
March 1999- December 2011

- Responsible for running environmental consulting operation providing services nationwide
- Conducted Phase I and Phase II inspections, conducted corrective activities, prepared reports; conducted and prepared reports for mold surveys, asbestos surveys and lead surveys

Redevelopment/Housing Manager
City of Glendale, Arizona
December 1996-March 1999

- Responsible for all redevelopment activity in the third largest city in the Phoenix metro area
- Worked on the expansion of the redevelopment areas
- Worked on the implementation of redevelopment plans
- Attracted the first bed & breakfast to the downtown and a hotel to accommodate the needs of the City's Civic Center
- Relocated the world's largest Bead Museum to downtown
- Obtained a $425,000 state grant for the renovation of the City's landmark, a 100 year old sugar beet factory
- Worked on the attraction of a 16-20 screen Cineplex Assisted in the redevelopment of a 550,000 SF mall
- Managed all downtown development projects and programs (Downtown Facade)
- Formulated and implemented a residential infill program
- Prepared the city's first home ownership assistance program, the Dream Maker, and worked on additional home ownership incentive programs
- Prepared several development agreements with developers in the redevelopment area to provide for public improvements, sales tax sharing
- Developed the work program and prepared the budget for the redevelopment division

Economic Development/Redevelopment/Housing Director
City of Colton, California
May 1993-June 1996

- Responsible for all activities relating to redevelopment, economic development, business attraction and retention and the promotion of affordable housing
- Managed seven redevelopment project areas
- Responsible for the creation of the seventh redevelopment project area
- Organized, prepared, and implemented the redevelopment budget for the Agency
- Negotiated several owner participation, disposition and development and executive negotiating agreements
- Prepared agendas and staff reports and presented all reports to the Agency Board (City Council)
- Created and implemented the downtown facade program and downtown improvement program
- Attracted or retained over 750,000 square feet of commercial, office, and industrial uses

Principal Planner
City of Colton, California
September 1990-May 1993

- Responsible for all activities relating to the Planning, Code Enforcement and Business License Divisions

Certifications:

- Licensed California Real Estate Broker
- Registered Environmental Manager – National Registry of Environmental Professionals
- Environmental Assessor I – State of California Department of Toxic Substance Control
- Certified Mold Consultant/Remediation Contractor
- Certified Indoor Air Quality Consultant
- AICP Certification - American Institute of Certified Planners, June 1993
- EIT Certification – Engineer In Training, August 1985
- Previous Member of the California Redevelopment Association (also a Committee Member of the Redevelopment Institute for the CRA), American Economic Development Council, Urban Land Institute, International Downtown Association, International Council of Shopping Centers and National Association of Housing and Redevelopment Officials

Licenses:

Licensed Real Estate Broker, State of California
Licensed Funeral Director, State of California

Salamat Ullah
Environmental Professional
National Environmental Services/Gabriel Environmental Group
Houston, Texas/Redlands, California
www.nationalenv.com/www.gabrielenv.com

EDUCATION

M.S. Computer Science, Lamar University, Beaumont, TX

B.S. Engineering (Mechanical Engineering), Bangladesh University of Engineering and Technology Dhaka, Bangladesh May 1995

SUMMARY OF EXPERIENCE:

Have 14 years experience working in the environmental field, which includes the performance of Phase I Environmental Site Assessments (ESAs), Phase II Environmental Site Assessments (ESAs)/Subsurface Investigations, Hazardous Waste Assessments, and Corrective Action Activities.

DESCRIPTION OF EXPERIENCE:

Phase I Environmental Site Assessments (ESAs):

Conducted more than 5,000 Phase I ESAs for various types of facilities over the past 6 years following both ASTM Standard E-1527-00 and E-1527-05 standards. Types of facilities included: raw land, apartment complexes, commercial retail facilities, office buildings, warehouse buildings, medical clinics, manufacturing facilities and light industrial facilities. Environmental nature of the facilities, based on potential or confirmed RECs, included: raw land with gas/oil wells and isolated/jurisdictional wetlands, UST sites, active and closed LPST sites, RCRA sites, drycleaners sites, and active and closed VCP sites.

Phase II ESAs/Subsurface Investigations:

Conducted more than 500 Phase II ESAs/Subsurface Investigations at raw land with gas/oil well heads and tank batteries, commercial facilities, UST/AST sites, drycleaners sites and manufacturing facilities following ASTM E1903 - 97(2002) regulation, respective TCEQ regulations and SOP, and Railroad Commission of Texas regulations over the past 6 years. Subsurface Investigation scope of work included drilling/installation of soil borings/monitoring wells, collection of soil/groundwater samples and preparation of reports.

Hazardous Waste Assessments:

Conducted Hazardous Waste Assessments for RCRA facilities, manufacturing and industrial facilities. The assessment included collection of samples and characterization of waste based on laboratory results. Conducted quality analysis of drinking water from municipal tap water and water wells.

Corrective Action Activities:

- UST Removal: Supervised UST removal activities following TCEQ's RG-411 and prepared RDRs and UST Closure Reports. Prepared Incident Reports for the TCEQ.
- Risk-Based Assessment (30 TAC 334)/ TRRP (30 TAC 350): Conducted Risk-Based Assessments for over the 6 years that included: (1) Preparation of Scope of Work (2) Supervision of installation of monitoring wells (3) Collection of soil and groundwater samples following TCEQ's SOP (4) Preparation of Drinking Water Survey Report following RG-428 (5) Preparation of 500-ft Receptor Survey and groundwater elevation survey (TOC survey) (6) Preparation of TCEQ's ARF Reports that included drafting of Site Maps, Soil/Groundwater Contaminant Concentration Maps and Groundwater Gradient Maps using AutoCAD software (7) Preparation of Annual Groundwater Monitoring Report for quarterly monitoring events for LPST sites and (8) Preparation of LPST Closure Reports.

Industrial/Chemical Process Plant Experience:

- Performed cooling and heating load calculation, plumbing head calculation, drew layout of plumbing and HVAC systems, made specification of pumps and HVAC equipment for office buildings, supervised procurement, installation and TBA works of HVAC systems
- Worked at 1700 MT/day capacity Urea Plant
- Maintained and repaired different process related equipment
- Maintained and repaired different pumps, compressors, heat exchangers, high pressure vessels and cooling tower
- Improved equipment utilization and reduced equipment downtime by providing basic know-how to the technicians and equipment operators through cross training
- Maintained a central database of more than 1000 equipment and vehicles with their status regularly updated

WORK HISTORY

Organization **:** National Environmental Services/Gabriel Environmental Group
Period **:** March 2011 to Present
Position **:** Environmental Professional

Organization **:** Unovate Environmental Services, Houston, Texas
Period **:** January 2003 to November 2008
Position **:** Environmental Professional

Organization **:** Chittagong Urea Fertilizer Ltd. (CUFL), Chittagong, Bangladesh
Period **:** August 1995-December 1996
Position **:** Assistant Engineer (Mechanical)

COMPUTER SKILLS

- Mapping & Analysis : GIS (ArcView, ArcInfo), ArcGIS, ArcMap
- Design: AutoCAD, MicroStation
- Database: Oracle, Access
- Language: C/C++, Java, SQL, PL/SQL
- Operating Systems: Windows, Unix, Linux
- Package: MS Office, Power Point etc.

Mary Foote, REM
Licensed Mold Consultant, Licensed Asbestos Consultant,
Environmental Professional

EDUCATION

B.S. Microbiology, the University of Washington, Seattle, WA 1976

- **Completed graduate courses in environmental regulations and in environmental assessments at the University of Hawaii**
- **Completed courses toward a Bachelor of Science Degree in Chemical Engineering, the University of Houston, Houston, TX.**
- **Completed short courses in risk assessment, air pollution control, advanced water pollution control, and GC and HPLC. Completed a geology training course on clastics, carbonates, and stratigraphy at Shell's training center in Houston.**

EXPERIENCE

Mold/Asbestos Project Manager, National Environmental Services December 2009-Present

- **Responsible for overseeing environmental surveys (asbestos, mold, lead)**
- **Responsibilities include reviewing environmental reports, preparing proposals and cost estimates, scoping projects, and interfacing with clients**

General Operations Manager, Unovate Environmental Services/Gabriel Environmental Services November 2003-November 2009

- **Responsible for overseeing all environmental services (asbestos, mold, Phase I and Phase II Environmental Site Assessments)**
- **Responsibilities included reviewing environmental reports, preparing proposals and cost estimates, scoping projects, and interfacing with clients**

Project Manager, Envirotest, Ltd., Houston, TX November 2000-November 2003

- **Performed hundreds of mold investigations for single and multi-family residential and commercial properties in TX, mostly in the Houston area**
- **Prepared proposals and cost estimates**
- **Provided expert witness consulting services for litigated structures**

Self-Employed 1992–2000

- **Bred, raised, showed, and groomed Irish Setter champions**

Brewer Environmental Industries, Inc. (BEI), Honolulu, Hawaii 1987 –1992

- **Responsible for the formulation of environmental policy, goals, and objectives for the largest chemical company in Hawaii**
- **Wrote an environmental compliance program for the company**
- **Responsible for identifying, prioritizing, and managing all in-house environmental projects and programs (including facility audits, facility modifications, site cleanups, permits, waste disposal, etc). Assessed the company's environmental risks and liabilities**
- **Responsible for emissions inventory reporting for manufacturing and storage facilities on five islands**
- **Oversaw the preparation of cost estimates for capital budgeting**

- **Provided technical support in emergency response situations**
- **Hired and worked with outside counsel, as needed, to negotiate consent orders and permit parameters**
- **Monitored and targeted key legislation affecting BEI. Lobbied legislators and wrote and presented testimony**
- **Represented C. Brewer (BEI's parent company) on the Environmental Standards Committee of the Hawaii Sugar Planters Association (HSPA).**
- **Established and managed the Brewer Environmental Services Division (BESD) to provide environmental consulting services to outside clients, including water quality studies; underground storage tank closures/investigations; site assessments for property transactions; facility audits; remedial investigations; feasibility studies; remedial design; environmental permit acquisitions; golf course assessments and monitoring plans; regulatory compliance; hazardous waste management; field sampling; groundwater monitoring; and pilot scale treatability studies**
- **For BESD, was responsible for: departmental policy and program development; overall coordination of all services; strategic and long and short range planning efforts; capital and operating budgets, business plan and marketing plan preparation; and revenue and profit projections. Directed marketing/sales activities**
- **Directed the Honolulu lab. This lab did new product research and development and reformulated proprietary BEI products. It also performed QA/QC testing oversight on many of the 5000 items that BEI manufactured, blended, or sold**
- **Formerly, managed the Papaikou lab, an environmental service and tissue and soil lab where inorganic, organic, and microbial analyses were performed on ground and surface water, wastewater, solid waste, hazardous waste, petroleum products, feed, food, other crop tissue, and many other matrices. Tripled revenue and quadrupled profit**

Brown & Root, Inc., Houston, TX **1980-1987**

- **Served as Industry Representative for the Civil Engineering Department, a 225 person industry group consisting of civil, structural, environmental, architectural, and HVAC/plumbing personnel. Was responsible for proposal preparation and for reporting of business development activity for this entity**
- **Responsibilities included: preparation of proposals, bids, SF's 254 and 255, and business development presentations for civil and environmental engineering; generation of short and long range strategic plans for department and corporate business development; and development of input for the Halliburton Annual Report**
- **As a scientist in the Environmental Department, designed the dust collection system for nine air pollution systems for a major lime plant expansion. Prepared vendor inquiry packages; reviewed drawings; prepared technical bid evaluations; and made equipment recommendations. Served as air pollution and health technical consultant to the Metropolitan Transit Authority (MTA) Community Relations Department. Analyzed the impact of a proposed bus maintenance facility on health and environment including wind dispersion data, types and quantities of emissions, and existing pollution levels at the site. Determined permit compliance requirements for hazardous and toxic materials identified under 40 CFR Part 261. Helped lay out the waste treatment facilities for a large cattle distribution center. Conducted a feasibility study for a pulp and paper mill incinerator.**

Mary Foote, REM
Licensed Mold Consultant, Licensed Asbestos Consultant,
Environmental Professional

Shell Development Company, Houston, TX **1976-1980**

- **Conducted source rock characterization studies using gas chromatography, liquid chromatography, and organic extraction techniques. Analyzed ocean bottom samples (for oil plays) using ultraviolet spectrometry for oil plays. Developed high pressure liquid chromatography separation techniques for aromatic hydrocarbon fractions**

The University of Washington, Seattle, WA **1972-1976**

- **Four years of medical and research laboratory experience in immunology and chemistry. Responsible for all aspects of various research projects, including the synthesis of a chemical compound using dialysis, column chromatography, spectrometry, and electrophoretic techniques. Developed a microculture method for growing blood cells from NZB mice. Performed RIA's on blood from patients with hypertension problems**

Children's Orthopedic Hospital, Seattle, WA **1972-1973**

- **Inoculated media. Isolated and identified pathogenic and nonpathogenic microorganisms. Performed antibiotic sensitivity testing. Prepared growth media**

Delta Airlines, Atlanta, GA **1970-1972**

- **Stewardess**

PUBLICATIONS

- **The Effect of Sludge Residence Time on Biotreater Activity; WRC-MRS; Shell Development Company; April 1980.**

OTHER

- **Secretary of the Irish Setter Club of TX, Inc. from 1999 to the present**
- **Director, Hawaii Irish Setter Club, 1991**
- **Secretary, Environmental Association of Hawaii, 1991.**
- **Secretary-Treasurer of the Hawaii Section of the Institute of Food Technologists, 1990 - 1991**
- **In 1987, was on the Harris County Municipal Utility District No. 107's Board of Directors. The Board oversaw financing, developing, and operating water and sanitary sewer systems for a 500 home community with commercial users**

Chloe Gabriel
Environmental Consultant
National Environmental Services/Gabriel Environmental Group
Houston, Texas/Redlands, California
www.nationalenv.com
www.gabrielenv.com

EDUCATION

B.S. Liberal Arts, La Sierra University
June 2021

SUMMARY OF EXPERIENCE:

Summer internships at National/Gabriel: June 2017-September 2017, June 2018-September 2018, June 2019-September 2019 and June 2020-September 2020. Conducted site reconnaissance, conducted investigations and assessments, prepared environmental reports (TSA, Phase I, RSRA).

DESCRIPTION OF EXPERIENCE:

WORK HISTORY

Organization : National Environmental Services, LLC/Gabriel Environmental Group
Period : June 2017-present
Position : Environmental Consultant

PROFESSIONAL LICENSES:

License Real Estate Agent, State of California

ERIN MENDENHALL
Mayor

DEPARTMENT of **COMMUNITY**
and **NEIGHBORHOODS**
BLAKE THOMAS
Director

March 16, 2023

Salt Lake County
Office of Regional Development
2001 South State Street, S2-100
PO Box 144575
Salt Lake City, Utah 84114-4575

Re: Letter of support for the Platform 1500 Project loan application

Attn: Salt Lake County Housing Trust Fund-ARPA Loan Application Review Committee

Please accept this letter of support for the proposed Platform 1500 affordable housing project located at 1512 South 300 West, in Salt Lake City.

It is our understanding that the developer, Western Region Nonprofit Housing Corporation, is proposing 60, new residential units for tenants in need of affordable housing, with a set-aside for those at 25% AMI and an average project AMI of 43%.

This project aligns with the goals of the City's Moderate Income Housing Plan, referred to as Growing SLC: A Five-Year Housing Plan 2018-2022 (current through fiscal year 2022-2023), to increase affordable housing in the city.

Overall, the Platform 1500 project would advance the housing affordability goals of Salt Lake City and provide increased housing options for residents in the Ballpark neighborhood.

Sincerely,

Blake Thomas
Department of Community and Neighborhoods

Platform 1500 Insurance

This property has not been constructed as of this application and there are currently no insurance certs available. The property agrees that during construction and upon completion of construction to carry all of the necessary insurance requirements that the Terms & Conditions outlines.

Please see attached a quote received as an example of the insurance for future reference.

Kinsale Insurance Company

A.M. Best Company Rating: A (Excellent)
Financial Size Category: X

Access One80, a division of One80 Intermediaries - Fara Schnurr

QUOTE

RE: Platform 1500 LLC
223 W 700 S
Salt Lake City, UT 84101

Submission #:03644868
Quote Letter #:12578877
Quote Date:12/27/2022

We are pleased to offer the following quote. This quote is valid until 03/01/2022 unless extended and agreed to in writing by us. Please read carefully as the terms and conditions of coverage may differ from those requested. **THIS IS NOT A BINDER OF INSURANCE.**

Company: Kinsale Insurance Company

Policy Term: 03/01/2022 - 03/01/2023
Retro Date: n/a

Limits of Liability:

$4,000,000 Each Occurrence
$4,000,000 Annual Aggregate

Business Description: Real Estate Development Property - Excluding Construction

Schedule of Underlying Insurance:

General Liability

Carrier:	Kinsale Insurance Company
Policy Term:	03/01/2022 - 03/01/2023
Coverage Form:	Occurrence

Each Occurrence	$1,000,000
General Aggregate	$2,000,000
Products / Completed Operations	Excluded
Personal and Advertising Injury Limit	$1,000,000

Locations
1. 1512 S 300 West, Salt Lake City, UT 84115

Premium:	$6,000
Terrorism Premium *(Optional):*	$300
Minimum Earned Premium:	100.00%

Premium is 100.00% minimum and deposit.
Company Fees, if applicable, are fully earned.
Taxes, fees and surcharges are the responsibility of the broker

Premium	$6,000.00
Policy Fee - Carrier	$300.00
Policy Fee - CIG	$250.00
Utah Stamping Fee	$11.79
Utah State Tax	$278.38
Total	$6,840.17

This quote is subject to the specified conditions and may be withdrawn at any time prior to acceptance and in no event will it remain open beyond the quote expiration date unless extended by us in writing. Changes in classifications, operations, exposure or risk specific information require notification to us and may result in changes to this quote. Coverage may not be bound without written confirmation from us.
Once bound, coverage may not be cancelled flat and the minimum earned premium will apply.

Contingencies:
This Quote is subject to our receipt and acceptance of the following items:
1) 5 years of General Liability loss runs required, valued within 60 days of inception, prior to binding. Adverse loss activity, including increases in prior loss reserves/payments, may affect pricing, terms, and/or acceptability of this risk.
2) Subject to receipt of completed and signed TRIA form - prior to binding.

Comments:
If CAX2001 Conditions - Premium Audit Is on this quote, the excess policy is AUDITABLE.

Exclusions and Endorsements:
CAX1000-0521 - Commercial Excess Liability Declarations
ADF9013-0419 - Notice - Where To Report A Claim
ADF4001-0110 - Schedule of Forms
CAX1001-0122 - Schedule of Underlying Insurance
CAX0001-0817 - Commercial Excess Liability Policy
CAX2005-0418 - General Liability - Limitation of Coverage to Designated Location or Project or Event
CAX4008-0822 - Additional Policy Provisions - Premium - Fully Earned Policy
CAX4014-1211 - Non-Drop Down Provision
ADF3002-0110 - Exclusion - Terrorism
ADF3003-0922 - Exclusion - Absolute Pollution and Pollution Related Liability
CAX3008-0110 - Exclusion- Subsidence
CAX3019-0110 - Exclusion- Named Insured vs. Named Insured
CAX3022-0222 - Exclusion- Employers' Liability
CAX3032-0110 - Exclusion- Injury to Independent Contractors
CAX3037-0911 - Exclusion- Liquor Liability
CAX3045-0110 - Exclusion- Punitive Damages
CAX3055-0820 - Exclusion- Products/Completed Operations Hazard
CAX3066-0321 - Absolute Exclusion - Motorized Vehicles
CAX3072-0814 - Exclusion - Access or Disclosure of Confidential or Personal Information and Data-Related Liability
CAX3077-0815 - Exclusion - Water Hazard
CAX3083-0416 - Exclusion - Snow or Ice Treatment and Removal
CAX3084-0718 - Exclusions - Eviction and Failure to Maintain
CAX3088-1016 - Exclusion - Fire or Fire-Related Injury or Damage
CAX3107-0820 - Exclusion - Pathogen and Related Hazards
CAX3161-0921 - Absolute Exclusion - All Construction And Land Preparation
CAX3178-0322 - Exclusion - Assault, Battery, Abuse, Or Molestation
ADF9004-0110 - Signature Endorsement
ADF9009-0110 - U.S. Treasury Department's Office of Foreign Assets Control (OFAC) Advisory Notice to Policyholders

Platform 1500 Example Projects

Please see the Appendix F files already submitted with this application. We have also submitted our REO schedule for reference of other projects that we have completed and own/operate.

SCHEDULE OF REAL ESTATE OWNED 12/31/2022
Western Region Nonprofit Housing Corporation

	Property Name	City	ST	LIHTC Units	HUD/ USDA	Mkt /Mgr Units	Total Units	First Mortgage Debt Amount	Debt Interest Rate	Annual Debt Service Obligation	Current or Projected Annualized NOI	Current or Projected Annualized DSCR	Prior Yr. Vacancy Rate
1	Apple Ridge Seniors	Pauls Valley	OK	20	0	0	20	$258,793	6.00%	$21,240	$42,753	2.01	0.0%
2	Ashby	Salt Lake City	UT	27	0	0	27	$318,656	4.305%	$13,718	$88,891	6.48	4.0%
3	Bedford House	Falmouth	KY	0	48	0	48	$663,989	8.40%	$28,871	$98,829	3.42	1.5%
4	Bicentennial Village Apartments	Rock Springs	WY	101	102	1	102	$1,187,679	4.27%	$121,560	$449,521	3.70	1.9%
5	California Square I Apartments	Louisville	KY	101	100	1	101	$1,441,161	3.50%	$102,384	$121,853	1.19	3.0%
6	Centennial Park Apartments	North Las Vegas	NV	155	155	1	156	$2,615,528	3.40%	$183,660	$285,004	1.55	4.8%
7	Community Gardens	Reno	NV	181	172	0	181	$3,508,440	4.50%	$230,988	$589,062	2.55	5.1%
8	Coronado Courts	Douglas	AZ	145	145	0	145	$2,080,402	4.85%	$177,432	$561,380	3.16	0.3%
9	Eastgate Apartments	Price	UT	72	0	1	72	$666,552	4.50%	$58,008	$212,639	3.67	0.6%
10	Edison Place Apartments	Salt Lake City	UT	95	0	0	95	$4,068,250	3.85%	$227,532	$380,756	1.67	4.0%
11	Fairview	Ogden	UT	33	0	0	33	$349,798	4.495%	$15,723	$110,788	7.05	11.0%
12	Grayson Apartments	Blanding	UT	32	0	0	32	$438,291	1.50%	$24,849	$75,887	3.05	5.6%
13	Heritage Park Homes III	Mcloud	OK	14	0	1	15	$0	0.00%	$0	$46,406	No Debt	0.0%
14	Hoover	Ogden	UT	23	0	0	23	$188,914	7.08%	$13,380	$66,249	4.95	8.8%
15	Jefferson Park Apartments	St. George	UT	50	50	0	50	$735,572	2.90%	$48,360	$132,694	2.74	2.3%
16	Kara Manor Apartments	Washington Terrace	UT	44	44	0	44	$772,706	6.50%	$80,244	$221,731	2.76	0.8%
17	Lazy Days Apartments	Kanab	UT	24	24	0	24	$422,747	1.00%	$28,151	$91,566	3.25	2.2%
18	Mt. Ogden Senior Housing	Ogden	UT	48	0	0	48	$578,732	4.25%	$68,964	$203,450	2.95	1.0%
19	Parkridge Estates	Altus	OK	60	60	0	60	$1,157,263	4.80%	$67,540	$154,656	2.29	1.5%
20	Pioneer Village	Douglas	AZ	28	28	0	28	$90,401	0.00%	Surplus Cash	$70,855	#VALUE!	0.5%
21	Portree/Avalon	Price, Helper	UT	51	0	0	51	$442,500	0.00%	Deferred	$31,426	#VALUE!	36.0%
22	Red Hawk Apartments	Springdale	UT	24	0	0	24	$468,456	2.80%	$27,832	$114,590	4.12	0.0%
23	Regal Arms	Spokane	WA	64	64	0	64	$1,810,534	6.00%	$147,489	$272,172	1.85	1.6%
24	Remington Park I	Tooele	UT	48	0	0	48	$1,153,430	4.69%	$82,057	$166,976	2.03	5.8%
25	Remington Park II	Tooele	UT	24	0	0	24	$825,362	6.88%	$25,488	$40,874	1.60	1.1%
26	Ritz	Salt Lake City	UT	30	0	0	30	$264,314	4.30%	$11,379	$81,984	7.20	4.5%
27	St Benedicts Manor I	Ogden	UT	100	100	0	100	$888,806	2.65%	$86,040	$546,378	6.35	2.9%
28	St Benedicts Manor II	Ogden	UT	40	40	0	40	$259,924	2.65%	$24,528	$167,931	6.85	4.0%
29	Stonebridge Senior Housing	Tecumseh	OK	20	0	0	20	$326,270	6.34%	$27,540	$38,718	1.41	5.4%
30	Stonegate Village Apartments	New Castle	IN	122	85	37	122	$865,138	5.10%	$57,492	$319,949	5.57	2.7%
31	Stonehedge I Apartments	Layton	UT	48	48	0	48	$1,524,597	3.76%	$92,689	$393,147	4.24	1.3%
32	Stonehedge II Apartments	Layton	UT	48	48	0	48	$1,501,082	6.72%	$155,184	$406,594	2.62	1.3%
33	Trenton	Salt Lake City	UT	37	0	0	37	$229,103	6.38%	$14,616	$105,278	7.20	5.4%
34	Village at Heritage Court	St. George	UT	55	0	0	55	$587,134	3.00%	$37,944	$144,796	3.82	4.8%
35	Whispering Sands	Page	AZ	48	0	0	48	$1,242,263	6.60%	$98,820	$189,921	1.92	4.9%
36	Woodlands Senior Apartments	Brigham City	UT	48	0	0	48	$571,423	6.50%	$45,516	$81,109	1.78	0.4%
37	Woodside	Price	UT	48	42	6	48	$582,478	1.53%	$42,444	$75,546	1.78	5.8%
38	Valencia	Ogden	UT	121	0	0	121	$1,527,871	5.08%	$123,259	$259,246	2.10	7.4%
	Subtotal WRNP			**2,229**	**1,355**	**48**	**2,280**	**36,614,559**			**3,779,459**		
	Western Region Idaho, Inc												
1	Aspenwood Apartments	Montpelier	ID	36	36	0	36	$752,368	5.20%	$52,032	$156,017	3.00	2.6%
2	Amy Lyn Apartments	Kellogg	ID	39	39	1	40	$1,368,999	5.15%	$88,596	$158,293	1.79	4.3%
3	Canyonside Apartments	Wallace	ID	24	24	0	24	$503,620	4.75%	$42,456	$66,431	1.56	5.4%
4	Edenmoor Apartments	Moscow	ID	61	61	1	62	$613,487	1.00%	$49,320	$100,044	2.03	5.4%
5	Meadowbrook Apartments	Buhl	ID	24	24	0	24	$411,262	5.30%	$28,320	$50,190	1.77	3.4%
6	Riverwalk	Burley	ID	36	0	0	36	$937,718	4.08%	$50,748	$28,996	0.57	4.5%
7	Silver Hills Apartments	Wallace	ID	20	20	0	20	$472,680	4.25%	$28,104	$66,808	2.38	3.6%
9	Valley View Apartments	Post Falls	ID	36	36	0	36	$548,591	3.63%	$53,496	$96,774	1.81	3.5%
				276	**240**	**2**	**278**	**5,060,134**			**530,975**		
	Under Construction* / Future Development Site												
1	Cove Junction Apartments *	Richfield	UT	36	0	0	36	$0					0%
2	Hurricane Crown Home	Hurricane	UT	1	0	0	1	$0					0%
3	Platform 1500*	Salt Lake City	UT	60	0	0	60	$0					0%
4	Whispering Sands II *	Page	AZ	54	0	0	54	$0					0%
5	700 So Block (single family homes)	Salt Lake City	UT	0	0	5	5	$0					0%
6	Commercial - 3900	Salt Lake City	UT	0	0	2	2	$0					0%
				151	**0**	**5**	**158**	**-**			**-**		
	COMBINED TOTALS			**2,656**	**1,595**	**55**	**2,716**	**41,674,692**			**4,310,434**		

Proposed Organizational Structure
Platform 1500 Apartments

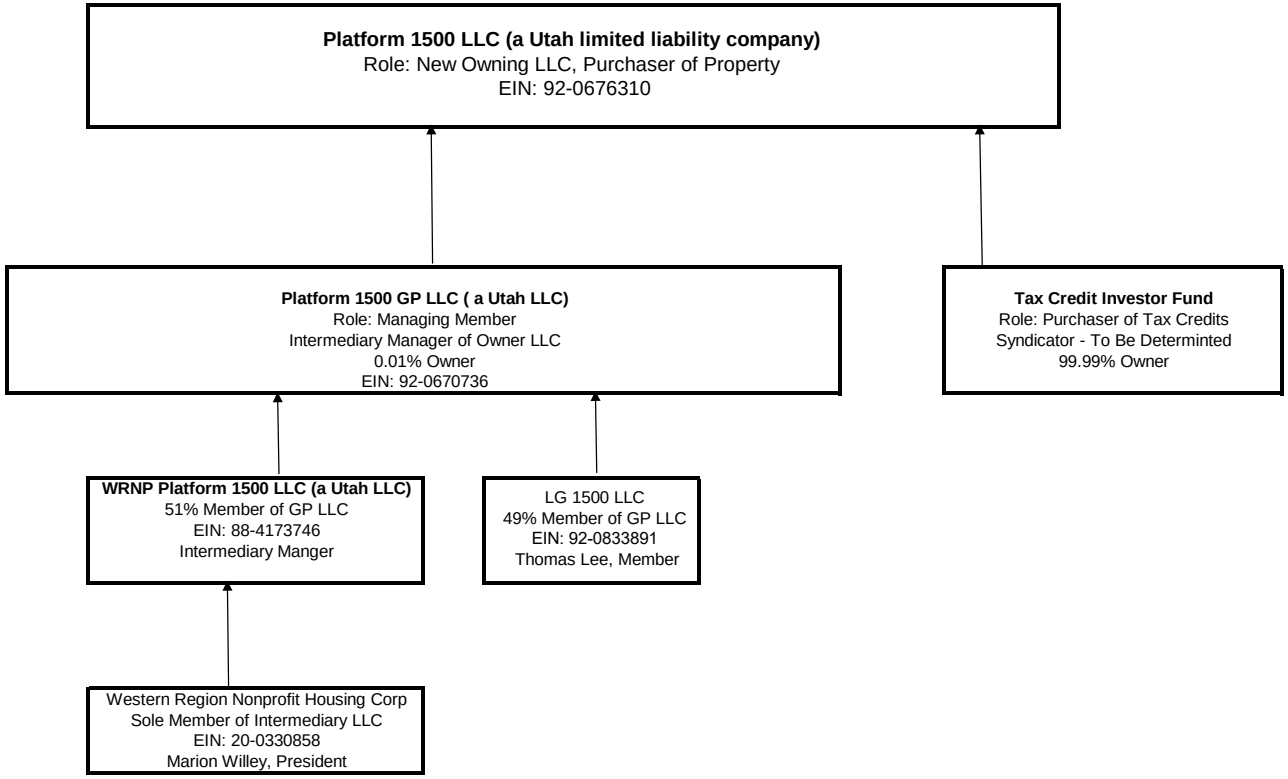

File Number: 13075896

LLC

Certificate of Organization
OF
Platform 1500 LLC

The undersigned person(s) do hereby adopt the following Certificate of Organization for the purpose of forming a Utah Limited Liability Company.

Article I

The name of the limited liability company is to be Platform 1500 LLC

Article II

The purpose or purposes for which the company is organized is to engage in:
Owner of residential real estate

The Company shall further have unlimited power to engage in or to perform any and all lawful acts pertaining to the management of any lawful business as well as to engage in and to do any lawful act concerning any and all lawful business for which a Limited Liability Company may be organized under the Utah Limited Liability Company Act and any amendments thereto.

Article III

The Company shall continuously maintain an agent in the State of Utah for service of process who is an individual residing in said state. The name and address of the initial registered agent shall be:

(Registered Agent Name & Address)
PLATFORM 1500 GP LLC
223 W. 700 S. Suite 200
Salt Lake City, UT, 84101

State of Utah
Department of Commerce
Division of Corporations & Commercial Code

This certifies that this registration has been filed and approved on 17, October 2022 in the office of the Division and hereby issues this Certification thereof.

L. Veillette

Leigh Veillette
Division Director

Article IV

Name, Street address & Signature of all members/managers

Manager #1
PLATFORM 1500 GP LLC
223 W. 700 S. Suite 200
Salt Lake City, UT 84101
PLATFORM 1500 GP LLC
Signature

DATED 17 October, 2022.

Article V

Management statement
This limited liability company will be managed by its Managers

Article VI

Records required to be kept at the principal office include, but are not limited to the following:

Article VI.1

A current list in alphabetical order of the full name
and address of each member and each manager.

Article VI.2

A copy of the stamped certificate of Organization
and all *certificates of amendments thereto.*

Article VI.3

Copies of all tax returns and financial statements
of the company for the three most recent years.

Article VI.4

A copy of the company's operating agreement and minutes of each meeting of members.

Article VII

The street address of the principal place of business is:

223 W. 700 S. Suite 200
Salt Lake City, UT 84101

Article VIII

The duration of the company shall be

Under GRAMA {63-2-201}, all registration information maintained by the Division is classified as public record. For confidentiality purposes, the business entity physical address may be provided rather than the residential or private address of any individual affiliated with the entity.

OPERATING AGREEMENT
OF
PLATFORM 1500 LLC

In accordance with the Certificate of Organization of PLATFORM 1500 LLC, the members hereby confirm, ratify and adopt the following Operating Agreement to govern the conduct and the business operations of the Company.

I. Law Governing

This organization is formed and will operate under the applicable laws of the State of Utah.

II. Members

The initial member of this organization shall be PLATFORM 1500 GP LLC, a Utah limited liability company. The respective interests of the members are set forth in Schedule "A". Additional members may be admitted upon the written consent of the members entitled to receive a majority of the profits of the Company. The terms of admission shall be determined at the time of such admission. The consenting members will give written consent at an annual or a special meeting of the organization.

III. Capital Accounts

The initial capital of the Company shall be as set forth in Schedule "A". A separate account will be kept for each member's capital contribution. This account will be adjusted for member's share in profits or losses and member's share of tax-exempt income, and member's share of any losses, costs, or expenses not allowed for tax deduction purposes. Member's accounts will also be adjusted for any other charge or credit affecting the Company's net worth or financial statements. All such charges or credits will be allocated pro rata among the members in proportion to their capital account at the time such charge or credit is received.

IV. Profits and Losses

The profits and losses shall be the income and/or loss determined for federal income tax purposes by the accountant preparing the Company's income tax return. Income and/or loss will be allocated to the members in proportion to their capital account balance as of the beginning of the Company's fiscal year, providing that, if there is a change in any members proportionate share during the year, an allocation will be made to reflect such change and such allocation shall be based on the number of days up to and including the day of such change. The allocation will be based on the entire current year's profit and/or loss without regard to the fact that the profit or loss for the current year did not occur evenly throughout such year.

V. Accounting and Fiscal Year

The Company shall keep its books on an accrual basis. The Company's fiscal year shall be a calendar year with the first year ending December 31, 2023.

VI. Manager

The members shall designate PLATFORM 1500 GP LLC, a Utah limited liability company, as Manager to conduct the day-to-day operations of the Company. The Manager shall serve until a successor Manager is duly elected by the members, providing that the members can terminate the Manager's employment at any time that those members entitled to receive a majority of the profits of the Company at such time sign a written notification of termination to the Manager. The Manager shall have authority to hire and fire employees, engage the services of an accounting firm, attorney at law, business and/or financial consultants; purchase equipment, supplies and inventory; establish bank accounts; borrow funds for working capital, or other corporate needs for and on behalf of the Company. Any act or omission of the Manager, the effect of which may cause or result in loss or damage to the Company or the members if done in good faith to promote the best interests of the of the Company, shall not subject the Manager to any liability to the members.

VII. Transfer Adjustment and Assignment of Members Interests

A member's interest may only be transferred or assigned with the written permission of the non-transferring members entitled to receive a majority of the non-transferred profits. If a member's interest is transferred by the operation of law, such as in the event of death or court decision, the transferee will be entitled to receive only the share of the profits or other compensation by way of income, and the return of contributions to which that member would otherwise be entitled, until such time as such member's share of profits up to the date of such event and such member's unreturned capital contributions as of such date has been fully paid to such transferee. The Company shall have no obligation to pay such transferee any amount for good will, going concern value or other intangible value.

VIII. Compensation of Manager

The Manager may be compensated for his or her services providing that the members entitled to a majority of the profits consent in writing to the payment of such compensation.

IX. Tax Matters Manager

PLATFORM 1500 GP LLC is hereby designated as the Tax Matters Manager (TMM). The TMM shall be responsible for all matters involving federal, state, local, or other taxes of any type. The TMM shall serve as such until a successor is duly elected by a Majority in Interest of the Members and qualified, or until the earlier withdrawal or retirement of the TMM, or removal by a Majority in Interest of the Members.

X. Meetings

The Company will have its annual meeting in December of each year at a time and place designated by the Manager. The Manager will notify each member of such time and date at least two weeks prior to such meeting. A member unable to attend such meeting may appoint a proxy to act and vote for such member at any meeting whether annual or special. Members may participate in an act at any meeting of members through the use of a conference telephone or other communications equipment by means of which all persons participating in the meeting can hear each other. Participation in such meeting

shall constitute attendance and presence in person at the meeting of the person or persons so participating.

A special meeting may be called at any time upon the written consent of those members having a majority interest in the profits of the Company, providing that all members are given at least two weeks notice of the time, place and purpose of such special meeting.

XI. Dissolution

The Company shall continue in perpetuity from the date of inception, unless sooner dissolved by its members. The Company may not be so continued unless there is at least one remaining member. The members may transfer their interest to their beneficiary upon their death. Upon the Company's dissolution assets will be allocated to the members in proportion to their capital account balance as of the beginning of the Company's fiscal year.

XII. Amendments

This Operating Agreement may be amended at any annual or special meeting upon the written consent of the members entitled to receive a majority of the profits of the Company.

XIII. Binding Effects

This Operating Agreement is binding upon all of the members and shall be binding and inure to the benefit of all future members admitted to the Company.

The members adopt the Operating Agreement, as organized herein, and agree to abide by the terms and conditions thereof.

Dated this 15th day of November, 2022.

Members:

PLATFORM 1500 GP LLC,
a Utah limited liability company
Its: Manager

WRNP Platform 1500 LLC,
a Utah limited liability company
Its: Manager

By: Western Region Nonprofit Housing Corporation,
a Utah Nonprofit Corporation
Its: Manager

By: _____
Marion A. Willey, President

[signatures continued on the next page]

Manager:

PLATFORM 1500 GP LLC,
a Utah limited liability company
Its: Manager

WRNP Platform 1500 LLC,
a Utah limited liability company
Its: Manager

By: Western Region Nonprofit Housing Corporation,
a Utah Nonprofit Corporation
Its: Manager

By: _____
Marion A. Willey, President

SCHEDULE A

MEMBERS CAPITAL CONTRIBUTIONS AND COMPANY INTERESTS

Member	Capital Contribution	Company Interest
PLATFORM 1500 GP LLC	$100	100%

File Number: 13075522

LLC

Certificate of Organization
OF
Platform 1500 GP LLC

The undersigned person(s) do hereby adopt the following Certificate of Organization for the purpose of forming a Utah Limited Liability Company.

Article I

The name of the limited liability company is to be Platform 1500 GP LLC

Article II

The purpose or purposes for which the company is organized is to engage in:
Owner of real estate

The Company shall further have unlimited power to engage in or to perform any and all lawful acts pertaining to the management of any lawful business as well as to engage in and to do any lawful act concerning any and all lawful business for which a Limited Liability Company may be organized under the Utah Limited Liability Company Act and any amendments thereto.

Article III

The Company shall continuously maintain an agent in the State of Utah for service of process who is an individual residing in said state. The name and address of the initial registered agent shall be:

(Registered Agent Name & Address)
WRNP PLATFORM 1500 LLC
223 W. 700 S. Suite 200
Salt Lake City, UT, 84101

State of Utah
Department of Commerce
Division of Corporations & Commercial Code

This certifies that this registration has been filed and approved on 13, October 2022 in the office of the Division and hereby issues this Certification thereof.

L. Veillette

Leigh Veillette
Division Director

Article IV

Name, Street address & Signature of all members/managers

Manager #1
WRNP PLATFORM 1500 LLC
223 W. 700 S. Suite 200
Salt Lake City, UT 84101
WRNP PLATFORM 1500 LLC
Signature

DATED 13 October, 2022.

Article V

Management statement
This limited liability company will be managed by its Managers

Article VI

Records required to be kept at the principal office include, but are not limited to the following:

Article VI.1

A current list in alphabetical order of the full name
and address of each member and each manager.

Article VI.2

A copy of the stamped certificate of Organization
and all *certificates of amendments thereto.*

Article VI.3

Copies of all tax returns and financial statements
of the company for the three most recent years.

Article VI.4

A copy of the company's operating agreement and minutes of each meeting of members.

Article VII

The street address of the principal place of business is:

223 W. 700 S. Suite 200
Salt Lake City, UT 84101

Article VIII

The duration of the company shall be

Under GRAMA {63-2-201}, all registration information maintained by the Division is classified as public record. For confidentiality purposes, the business entity physical address may be provided rather than the residential or private address of any individual affiliated with the entity.

OPERATING AGREEMENT
OF
PLATFORM 1500 GP LLC

In accordance with the Certificate of Organization of PLATFORM 1500 GP LLC, the members hereby confirm, ratify and adopt the following Operating Agreement to govern the conduct and the business operations of the Company.

I. Law Governing

This organization is formed and will operate under the applicable laws of the State of Utah.

II. Members

The initial member of this organization shall be WRNP Platform 1500 LLC, a Utah limited liability company. The respective interests of the members are set forth in Schedule "A". Additional members may be admitted upon the written consent of the members entitled to receive a majority of the profits of the Company. The terms of admission shall be determined at the time of such admission. The consenting members will give written consent at an annual or a special meeting of the organization.

III. Capital Accounts

The initial capital of the Company shall be as set forth in Schedule "A". A separate account will be kept for each member's capital contribution. This account will be adjusted for member's share in profits or losses and member's share of tax-exempt income, and member's share of any losses, costs, or expenses not allowed for tax deduction purposes. Member's accounts will also be adjusted for any other charge or credit affecting the Company's net worth or financial statements. All such charges or credits will be allocated pro rata among the members in proportion to their capital account at the time such charge or credit is received.

IV. Profits and Losses

The profits and losses shall be the income and/or loss determined for federal income tax purposes by the accountant preparing the Company's income tax return. Income and/or loss will be allocated to the members in proportion to their capital account balance as of the beginning of the Company's fiscal year, providing that, if there is a change in any members proportionate share during the year, an allocation will be made to reflect such change and such allocation shall be based on the number of days up to and including the day of such change. The allocation will be based on the entire current year's profit and/or loss without regard to the fact that the profit or loss for the current year did not occur evenly throughout such year.

V. Accounting and Fiscal Year

The Company shall keep its books on an accrual basis. The Company's fiscal year shall be a calendar year with the first year ending December 31, 2023.

VI. Manager

The members shall designate WRNP Platform 1500 LLC, a Utah limited liability company, as Manager to conduct the day-to-day operations of the Company. The Manager shall serve until a successor Manager is duly elected by the members, providing that the members can terminate the Manager's employment at any time that those members entitled to receive a majority of the profits of the Company at such time sign a written notification of termination to the Manager. The Manager shall have authority to hire and fire employees, engage the services of an accounting firm, attorney at law, business and/or financial consultants; purchase equipment, supplies and inventory; establish bank accounts; borrow funds for working capital, or other corporate needs for and on behalf of the Company. Any act or omission of the Manager, the effect of which may cause or result in loss or damage to the Company or the members if done in good faith to promote the best interests of the of the Company, shall not subject the Manager to any liability to the members.

VII. Transfer Adjustment and Assignment of Members Interests

A member's interest may only be transferred or assigned with the written permission of the non-transferring members entitled to receive a majority of the non-transferred profits. If a member's interest is transferred by the operation of law, such as in the event of death or court decision, the transferee will be entitled to receive only the share of the profits or other compensation by way of income, and the return of contributions to which that member would otherwise be entitled, until such time as such member's share of profits up to the date of such event and such member's unreturned capital contributions as of such date has been fully paid to such transferee. The Company shall have no obligation to pay such transferee any amount for good will, going concern value or other intangible value.

VIII. Compensation of Manager

The Manager may be compensated for his or her services providing that the members entitled to a majority of the profits consent in writing to the payment of such compensation.

IX. Tax Matters Manager

WRNP Platform 1500 LLC is hereby designated as the Tax Matters Manager (TMM). The TMM shall be responsible for all matters involving federal, state, local, or other taxes of any type. The TMM shall serve as such until a successor is duly elected by a Majority in Interest of the Members and qualified, or until the earlier withdrawal or retirement of the TMM, or removal by a Majority in Interest of the Members.

X. Meetings

The Company will have its annual meeting in December of each year at a time and place designated by the Manager. The Manager will notify each member of such time and date at least two weeks prior to such meeting. A member unable to attend such meeting may appoint a proxy to act and vote for such member at any meeting whether annual or special. Members may participate in an act at any meeting of members through the use of a conference telephone or other communications equipment by means of which all persons participating in the meeting can hear each other. Participation in such meeting

shall constitute attendance and presence in person at the meeting of the person or persons so participating.

A special meeting may be called at any time upon the written consent of those members having a majority interest in the profits of the Company, providing that all members are given at least two weeks notice of the time, place and purpose of such special meeting.

XI. Dissolution

The Company shall continue in perpetuity from the date of inception, unless sooner dissolved by its members. The Company may not be so continued unless there is at least one remaining member. The members may transfer their interest to their beneficiary upon their death. Upon the Company's dissolution assets will be allocated to the members in proportion to their capital account balance as of the beginning of the Company's fiscal year.

XII. Amendments

This Operating Agreement may be amended at any annual or special meeting upon the written consent of the members entitled to receive a majority of the profits of the Company.

XIII. Binding Effects

This Operating Agreement is binding upon all of the members and shall be binding and inure to the benefit of all future members admitted to the Company.

The members adopt the Operating Agreement, as organized herein, and agree to abide by the terms and conditions thereof.

Dated this 15th day of November, 2022.

Members:

WRNP Platform 1500 LLC,
a Utah limited liability company
Its: Manager

By: Western Region Nonprofit Housing Corporation,
a Utah Nonprofit Corporation
Its: Manager

By: _____
Marion A. Willey, President

[signatures continued on the next page]

Manager:

WRNP Platform 1500 LLC,
a Utah limited liability company
Its: Manager

By: Western Region Nonprofit Housing Corporation,
a Utah Nonprofit Corporation
Its: Manager

By: _____
Marion A. Willey, President

SCHEDULE A

MEMBERS CAPITAL CONTRIBUTIONS AND COMPANY INTERESTS

Member	Capital Contribution	Company Interest
WRNP PLATFORM 1500 LLC	$100	100%

File Number: 13072405

LLC

Certificate of Organization
OF
WRNP Platform 1500 LLC

The undersigned person(s) do hereby adopt the following Certificate of Organization for the purpose of forming a Utah Limited Liability Company.

Article I

The name of the limited liability company is to be WRNP Platform 1500 LLC

Article II

The purpose or purposes for which the company is organized is to engage in:
Owner of real estate

The Company shall further have unlimited power to engage in or to perform any and all lawful acts pertaining to the management of any lawful business as well as to engage in and to do any lawful act concerning any and all lawful business for which a Limited Liability Company may be organized under the Utah Limited Liability Company Act and any amendments thereto.

Article III

The Company shall continuously maintain an agent in the State of Utah for service of process who is an individual residing in said state. The name and address of the initial registered agent shall be:

(Registered Agent Name & Address)
WESTERN REGION NONPROFIT HOUSING CORPORATION
223 W. 700 S. Suite 200
Salt Lake City, UT, 84101

State of Utah
Department of Commerce
Division of Corporations & Commercial Code

This certifies that this registration has been filed and approved on 11, October 2022 in the office of the Division and hereby issues this Certification thereof.

L. Veillette

Leigh Veillette
Division Director

Article IV

Name, Street address & Signature of all members/managers

Manager #1
WESTERN REGION NONPROFIT HOUSING CORPORATION
223 W. 700 S. Suite 200
Salt Lake City, UT 84101
WESTERN REGION NONPROFIT HOUSING CORPORATION
Signature

DATED 11 October, 2022.

Article V

Management statement
This limited liability company will be managed by its Managers

Article VI

Records required to be kept at the principal office include, but are not limited to the following:

Article VI.1

A current list in alphabetical order of the full name
and address of each member and each manager.

Article VI.2

A copy of the stamped certificate of Organization
and all *certificates of amendments thereto.*

Article VI.3

Copies of all tax returns and financial statements
of the company for the three most recent years.

Article VI.4

A copy of the company's operating agreement and minutes of each meeting of members.

Article VII

The street address of the principal place of business is:

223 W. 700 S. Suite 200
Salt Lake City, UT 84101

Article VIII

The duration of the company shall be perpetual

Under GRAMA {63-2-201}, all registration information maintained by the Division is classified as public record. For confidentiality purposes, the business entity physical address may be provided rather than the residential or private address of any individual affiliated with the entity.

OPERATING AGREEMENT
OF
WRNP PLATFORM 1500 LLC

In accordance with the Articles of Organization of WRNP PLATFORM 1500 LLC, the members hereby confirm, ratify and adopt the following Operating Agreement to govern the conduct and the business operations of the Company.

I. Law Governing

This organization is formed and will operate under the applicable laws of the State of Utah.

I. Members

The initial member of this organization shall be Western Region Nonprofit Housing Corporation. The respective interests of the members are set forth in Schedule "A". Additional members may be admitted upon the written consent of the members entitled to receive a majority of the profits of the Company. The terms of admission shall be determined at the time of such admission. The consenting members will give written consent at an annual or a special meeting of the organization.

II. Capital Accounts

The initial capital of the Company shall be as set forth in Schedule "A". A separate account will be kept for each member's capital contribution. This account will be adjusted for member's share in profits or losses and member's share of tax-exempt income, and member's share of any losses, costs, or expenses not allowed for tax deduction purposes. Member's accounts will also be adjusted for any other charge or credit affecting the Company's net worth or financial statements. All such charges or credits will be allocated pro rata among the members in proportion to their capital account at the time such charge or credit is received.

IV. Profits and Losses

The profits and losses shall be the income and/or loss determined for federal income tax purposes by the accountant preparing the Company's income tax return. Income and/or loss will be allocated to the members in proportion to their capital account balance as of the beginning of the Company's fiscal year, providing that, if there is a change in any members proportionate share during the year, an allocation will be made to reflect such change and such allocation shall be based on the number of days up to and including the day of such change. The allocation will be based on the entire current year's profit and/or loss without regard to the fact that the profit or loss for the current year did not occur evenly throughout such year.

V. Accounting and Fiscal Year

The Company shall keep its books on an accrual basis. The Company's fiscal year shall be a calendar year with the first year ending December 31, 2023.

VI. Manager

The members shall designate Western Region Nonprofit Housing Corporation, a Utah nonprofit corporation, as Manager to conduct the day-to-day operations of the Company. The Manager shall serve until a successor Manager is duly elected by the members, providing that the members can terminate the Manager's employment at any time that those members entitled to receive a majority of the profits of the Company at such time sign a written notification of termination to the Manager. The Manager shall have authority to hire and fire employees, engage the services of an accounting firm, attorney at law, business and/or financial consultants; purchase equipment, supplies and inventory; establish bank accounts; borrow funds for working capital, or other corporate needs for and on behalf of the Company. Any act or omission of the Manager, the effect of which may cause or result in loss or damage to the Company or the members if done in good faith to promote the best interests of the of the Company, shall not subject the Manager to any liability to the members.

VI. Transfer Adjustment and Assignment of Members Interests

A member's interest may only be transferred or assigned with the written permission of the non-transferring members entitled to receive a majority of the non-transferred profits. If a member's interest is transferred by the operation of law, such as in the event of death or court decision, the transferee will be entitled to receive only the share of the profits or other compensation by way of income, and the return of contributions to which that member would otherwise be entitled, until such time as such member's share of profits up to the date of such event and such member's unreturned capital contributions as of such date has been fully paid to such transferee. The Company shall have no obligation to pay such transferee any amount for good will, going concern value or other intangible value.

VII. Compensation of Manager

The Manager may be compensated for his or her services providing that the members entitled to a majority of the profits consent in writing to the payment of such compensation.

IX. Tax Matters Manager

Western Region Nonprofit Housing Corporation, a Utah nonprofit corporation is hereby designated as the Tax Matters Manager (TMM). The TMM shall be responsible for all matters involving federal, state, local, or other taxes of any type. The TMM shall serve as such until a successor is duly elected by a Majority in Interest of the Members and qualified, or until the earlier withdrawal or retirement of the TMM, or removal by a Majority in Interest of the Members.

X. Meetings

The Company will have its annual meeting in December of each year at a time and place designated by the Manager. The Manager will notify each member of such time and date at least two weeks prior to such meeting. A member unable to attend such meeting may appoint a proxy to act and vote for such member at any meeting whether annual or

special. Members may participate in an act at any meeting of members through the use of a conference telephone or other communications equipment by means of which all persons participating in the meeting can hear each other. Participation in such meeting shall constitute attendance and presence in person at the meeting of the person or persons so participating.

A special meeting may be called at any time upon the written consent of those members having a majority interest in the profits of the Company, providing that all members are given at least two weeks notice of the time, place and purpose of such special meeting.

XI. Dissolution

The Company shall continue in perpetuity from the date of inception, unless sooner dissolved by its members. The Company may not be so continued unless there is at least one remaining member. The members may transfer their interest to their beneficiary upon their death. Upon the Company's dissolution assets will be allocated to the members in proportion to their capital account balance as of the beginning of the Company's fiscal year.

XI. Amendments

This Operating Agreement may be amended at any annual or special meeting upon the written consent of the members entitled to receive a majority of the profits of the Company.

XII. Binding Effects

This Operating Agreement is binding upon all of the members and shall be binding and inure to the benefit of all future members admitted to the Company.

The members adopt the Operating Agreement, as organized herein, and agree to abide by the terms and conditions thereof.

Dated this 15th day of November, 2022.

Members:

Western Region Nonprofit Housing Corporation,
a Utah Nonprofit Corporation
Its: Manager

By: _____
Marion A. Willey, President

[signatures continued on the next page]

Manager:

Western Region Nonprofit Housing Corporation,
a Utah Nonprofit Corporation
Its: Manager

By: _____
Marion A. Willey, President

SCHEDULE A

MEMBERS CAPITAL CONTRIBUTIONS AND COMPANY INTERESTS

Member	Capital Contribution	Company Interest
Western Region Nonprofit Housing Corporation	$100	100%

File Number: 13095656

LLC

Certificate of Organization
OF
LG 1500 LLC

The undersigned person(s) do hereby adopt the following Certificate of Organization for the purpose of forming a Utah Limited Liability Company.

Article I

The name of the limited liability company is to be LG 1500 LLC

Article II

The purpose or purposes for which the company is organized is to engage in:
Real Estate

The Company shall further have unlimited power to engage in or to perform any and all lawful acts pertaining to the management of any lawful business as well as to engage in and to do any lawful act concerning any and all lawful business for which a Limited Liability Company may be organized under the Utah Limited Liability Company Act and any amendments thereto.

Article III

The Company shall continuously maintain an agent in the State of Utah for service of process who is an individual residing in said state. The name and address of the initial registered agent shall be:

(Registered Agent Name & Address)
Thomas Lee
625 S. State ST. Unit D
salt lake city, UT, 84111

State of Utah
Department of Commerce
Division of Corporations & Commercial Code

This certifies that this registration has been filed and approved on 27, October 2022 in the office of the Division and hereby issues this Certification thereof.

L. Veillette

Leigh Veillette
Division Director

Article IV

Name, Street address & Signature of all members/managers
Member #1
Thomas Lee
625 S. State ST. Unit D
salt lake city, UT 84111
Thomas Lee
Signature

DATED 27 October, 2022.

Article V

Management statement
This limited liability company will be managed by its Members

Article VI

Records required to be kept at the principal office include, but are not limited to the following:

Article VI.1

A current list in alphabetical order of the full name
and address of each member and each manager.

Article VI.2

A copy of the stamped certificate of Organization
and all *certificates of amendments thereto.*

Article VI.3

Copies of all tax returns and financial statements
of the company for the three most recent years.

Article VI.4

A copy of the company's operating agreement and minutes of each meeting of members.

Article VII

The street address of the principal place of business is:

625 S State ST Unit D
Salt lake city, UT 84111

Article VIII

The duration of the company shall be perpetual

Under GRAMA {63-2-201}, all registration information maintained by the Division is classified as public record. For confidentiality purposes, the business entity physical address may be provided rather than the residential or private address of any individual affiliated with the entity.

Joint Venture Memorandum of Understanding

1512 S Apartment Community

This Memorandum of Understanding is made and entered this 1st of June 2022 between WESTERN REGION NONPROFIT HOUSING CORPORATION, a Utah Nonprofit Corporation ("WRNPHC"), and Thomas Lee, an individual ("TL").

1. **Statement of purpose.** WRNPHC and TL are development companies and individuals that strive to building the following site to promote affordable housing.

WRNPHC desires to partner with TL to submit and develop the 1512 S Apartments. The project will be located at 1512 South 300 West, Salt Lake City, Utah. The project shall be called 1512 S Apartments for the purpose of this document ("1512S").

An application for Low Income Housing Tax Credits, and/or HOME, and/or Housing Trust Funds, and/or City or County Funds will be submitted to the Utah Housing Corporation ("UHC") or appropriate organization in conjunction with the financing of the project. Because the LIHTC application is a competitive process, WRNPHC and TL will seek to maximize scoring points through organizational structure and individual company strengths. The structure of the project will be shown as follows:

a. WRNPHC will own 51% of the Managing Member Entity for "Experience Points" and the "Nonprofit Status" of the 9% application and will act as the Applicant, Sponsor and Developer.
b. TL will own 49% of the Managing Member Entity and will participate as a development partner for the 9% application.
c. WRNPHC and TL will act jointly as Guarantors on Construction Loans and for Operating Deficits Guarantees to the Investor Member (the Syndicator Member).
d. The partnership will hire Key Property Management, Inc. to be the property manager for the development ("MANAGER"). MANAGER has experience with LIHTC compliance and the federal requirements that result from HOME and other Federal programs.

2. **Responsibilities.** WRNPHC and TL have development experience. The Development team will work together to work through the Tax Credit application. WRNPHC and TL will work through the application process. WRNPHC and TL will take on the following responsibilities:

WRNPHC	**TL**
Participate in and provide expertise to financial models for RFP and Tax Credit applications. Assist with City communication regarding zoning, entitlements and fees. Provide Guarantees to attract Investor Members and Bank Loan support for the project. Review and provide comment to Syndication and Loan documents. Property Management Company Selection (Syringa Property Management) Supervise Lease-up and permanent loan conversion. Submit cost certification and obtain 8609s.	Participate in and provide expertise to financial models for the RFP and Tax Credit applications. Assist with entitlements and zoning (provide feedback and strategy for City submissions and meetings). Provide Guarantees to attract Investor Members and Bank Loan support for the project. Review and provide comment to Syndication and Loan documents. Supervise Lease-up and permanent loan conversion. Review cost certification and obtain 8609s.

3. **Compensation.** The following schedule outlines the compensation of the development team.

a. *Development Fees* – The following is related to both cash and deferred development fees of the entire project:
   - 51% of the developer fee will go to WRNPHC
   - 49% of the developer fee will go to TL
   - Developer Fees will be paid at the end of the project's completion, and whether cash or deferred, will be paid simultaneously to each party.

b. *Surplus Cash Flow from Operations*
   - 51% of the surplus cash will be paid to WRNPHC and 49% will be paid to TL.

c. *Disposition of the project* - End of the 15-year compliance period
   - Prorated according to ownership interest.

d. *Property Management Fees*
   - MANAGER will receive a 6% (standard tax credit fee) property management fee for management services

4. **Expenses**. There will be several expenses during the pre-application phase of the project, most of which, if not all, may be reimbursed with the successful allocation and syndication of a LIHTC award. All parties should keep receipts for reimbursement for when the project moves forward and can provide reimbursement. However, it is anticipated that the expenses will be initially paid per the following schedule and will not be reimbursed by any of the other parties if a successful allocation is not achieved:

a. *Travel expenses* – Each party will be responsible for their own travel expenses, but will be reimbursed upon a successful award of tax credits.
b. *Application reports and Fees* – Costs associated with the application of tax credits (market studies, application fees, etc.) will be split 51-49.
c. *Pre-Development Costs* – Upon a successful award of LIHTCs, costs associated with development of the project, i.e. architectural, surveying, phase I environmental, engineering, etc. will be split 51-49 but will be reimbursed by the project funds.

5. **Counterparts.** This Memorandum of Understanding may be executed in one or more counterparts, each of which shall be deemed to be an original, but all of which shall together constitute one and the same document, with the same effect as if all parties had signed the same signature page. Any signature page may be detached from any counterpart and reattached to any other counterpart hereof.

{The remainder of this page intentionally left blank}

IN WITNESS WHEREOF, WRNPHC and TL have caused this Memorandum of Understanding to be executed as of the day and year first above written.

WESTERN REGION NONPROFIT HOUSGIN CORPORATION

By: _____
Marion A. Willey, President

THOMAS C.Y. LEE

By: _____
Thomas Lee

INTERNAL REVENUE SERVICE
P. O. BOX 2508
CINCINNATI, OH 45201

DEPARTMENT OF THE TREASURY

Date: DEC 29 2003

WESTERN REGION NONPROFIT HOUSING
CORPORATION
756 S 200 E STE A
SALT LAKE CITY, UT 84111

Employer Identification Number:
20-0330858
DLN:
17053303022013
Contact Person:
SIRIJUN MAYI ID# 31449
Contact Telephone Number:
(877) 829-5500
Accounting Period Ending:
December 31
Foundation Status Classification:
509(a)(1)
Advance Ruling Period Begins:
October 27, 2003
Advance Ruling Period Ends:
December 31, 2007
Addendum Applies:
Yes

Dear Applicant:

Based on information you supplied, and assuming your operations will be as stated in your application for recognition of exemption, we have determined you are exempt from federal income tax under section 501(a) of the Internal Revenue Code as an organization described in section 501(c)(3).

Because you are a newly created organization, we are not now making a final determination of your foundation status under section 509(a) of the Code. However, we have determined that you can reasonably expect to be a publicly supported organization described in sections 509(a)(1) and 170(b)(1)(A)(vi).

Accordingly, during an advance ruling period you will be treated as a publicly supported organization, and not as a private foundation. This advance ruling period begins and ends on the dates shown above.

Within 90 days after the end of your advance ruling period, you must send us the information needed to determine whether you have met the requirements of the applicable support test during the advance ruling period. If you establish that you have been a publicly supported organization, we will classify you as a section 509(a)(1) or 509(a)(2) organization as long as you continue to meet the requirements of the applicable support test. If you do not meet the public support requirements during the advance ruling period, we will classify you as a private foundation for future periods. Also, if we classify you as a private foundation, we will treat you as a private foundation from your beginning date for purposes of section 507(d) and 4940.

Grantors and contributors may rely on our determination that you are not a private foundation until 90 days after the end of your advance ruling period. If you send us the required information within the 90 days, grantors and contributors may continue to rely on the advance determination until we make

a final determination of your foundation status.

If we publish a notice in the Internal Revenue Bulletin stating that we will no longer treat you as a publicly supported organization, grantors and contributors may not rely on this determination after the date we publish the notice. In addition, if you lose your status as a publicly supported organization, and a grantor or contributor was responsible for, or was aware of, the act or failure to act, that resulted in your loss of such status, that person may not rely on this determination from the date of the act or failure to act. Also, if a grantor or contributor learned that we had given notice that you would be removed from classification as a publicly supported organization, then that person may not rely on this determination as of the date he or she acquired such knowledge.

If you change your sources of support, your purposes, character, or method of operation, please let us know so we can consider the effect of the change on your exempt status and foundation status. If you amend your organizational document or bylaws, please send us a copy of the amended document or bylaws. Also, let us know all changes in your name or address.

As of January 1, 1984, you are liable for social security taxes under the Federal Insurance Contributions Act on amounts of $100 or more you pay to each of your employees during a calendar year. You are not liable for the tax imposed under the Federal Unemployment Tax Act (FUTA).

Organizations that are not private foundations are not subject to the private foundation excise taxes under Chapter 42 of the Internal Revenue Code. However, you are not automatically exempt from other federal excise taxes. If you have any questions about excise, employment, or other federal taxes, please let us know.

Donors may deduct contributions to you as provided in section 170 of the Internal Revenue Code. Bequests, legacies, devises, transfers, or gifts to you or for your use are deductible for Federal estate and gift tax purposes if they meet the applicable provisions of sections 2055, 2106, and 2522 of the Code.

Donors may deduct contributions to you only to the extent that their contributions are gifts, with no consideration received. Ticket purchases and similar payments in conjunction with fundraising events may not necessarily qualify as deductible contributions, depending on the circumstances. Revenue Ruling 67-246, published in Cumulative Bulletin 1967-2, on page 104, gives guidelines regarding when taxpayers may deduct payments for admission to, or other participation in, fundraising activities for charity.

You are not required to file Form 990, Return of Organization Exempt From Income Tax, if your gross receipts each year are normally $25,000 or less. If you receive a Form 990 package in the mail, simply attach the label provided, check the box in the heading to indicate that your annual gross receipts are normally $25,000 or less, and sign the return. Because you will be treated as a public charity for return filing purposes during your entire advance ruling period, you should file Form 990 for each year in your advance ruling period

that you exceed the $25,000 filing threshold even if your sources of support do not satisfy the public support test specified in the heading of this letter.

If a return is required, it must be filed by the 15th day of the fifth month after the end of your annual accounting period. A penalty of $20 a day is charged when a return is filed late, unless there is reasonable cause for the delay. However, the maximum penalty charged cannot exceed $10,000 or 5 percent of your gross receipts for the year, whichever is less. For organizations with gross receipts exceeding $1,000,000 in any year, the penalty is $100 per day per return, unless there is reasonable cause for the delay. The maximum penalty for an organization with gross receipts exceeding $1,000,000 shall not exceed $50,000. This penalty may also be charged if a return is not complete. So, please be sure your return is complete before you file it.

You are not required to file federal income tax returns unless you are subject to the tax on unrelated business income under section 511 of the Code. If you are subject to this tax, you must file an income tax return on Form 990-T, Exempt Organization Business Income Tax Return. In this letter we are not determining whether any of your present or proposed activities are unrelated trade or business as defined in section 513 of the Code.

You are required to make your annual information return, Form 990 or Form 990-EZ, available for public inspection for three years after the later of the due date of the return or the date the return is filed. You are also required to make available for public inspection your exemption application, any supporting documents, and your exemption letter. Copies of these documents are also required to be provided to any individual upon written or in person request without charge other than reasonable fees for copying and postage. You may fulfill this requirement by placing these documents on the Internet. Penalties may be imposed for failure to comply with these requirements. Additional information is available in Publication 557, Tax-Exempt Status for Your Organization, or you may call our toll free number shown above.

You need an employer identification number even if you have no employees. If an employer identification number was not entered on your application, we will assign a number to you and advise you of it. Please use that number on all returns you file and in all correspondence with the Internal Revenue Service.

If we said in the heading of this letter that an addendum applies, the addendum enclosed is an integral part of this letter.

Because this letter could help us resolve any questions about your exempt status and foundation status, you should keep it in your permanent records.

We have sent a copy of this letter to your representative as indicated in your power of attorney.

If you have any questions, please contact the person whose name and telephone number are shown in the heading of this letter.

Sincerely yours,

Lois G. Lerner
Director, Exempt Organizations
Rulings and Agreements

Enclosure(s):
Addendum
Form 872-C

WESTERN REGION NONPROFIT HOUSING

This determination does not include any planned or future partnership agreements.

INTERNAL REVENUE SERVICE
P. O. BOX 2508
CINCINNATI, OH 45201

DEPARTMENT OF THE TREASURY

Date: MAY 06 2008

Employer Identification Number:
20-0330856
DLN:
17053089788068
Contact Person:
RONALD D BELL ID# 31185
Contact Telephone Number:
(877) 829-5500
Public Charity Status:
170(b)(1)(A)(vi)

WESTERN REGION NONPROFIT HOUSING
CORPORATION
223 W 700 S STE D
SALT LAKE CITY, UT 84101

Dear Applicant:

Our letter dated December 2003, stated you would be exempt from Federal income tax under section 501(c)(3) of the Internal Revenue Code, and you would be treated as a public charity, rather than as a private foundation, during an advance ruling period.

Based on the information you submitted, you are classified as a public charity under the Code section listed in the heading of this letter. Since your exempt status was not under consideration, you continue to be classified as an organization exempt from Federal income tax under section 501(c)(3) of the Code.

Publication 557, Tax-Exempt Status for Your Organization, provides detailed information about your rights and responsibilities as an exempt organization. You may request a copy by calling the toll-free number for forms, (800) 829-3676. Information is also available on our Internet Web Site at www.irs.gov.

If you have general questions about exempt organizations, please call our toll-free number shown in the heading.

Please keep this letter in your permanent records.

Sincerely yours,

Robert Choi

Robert Choi
Director, Exempt Organizations
Rulings and Agreements

Letter 1050 (DO/CG)