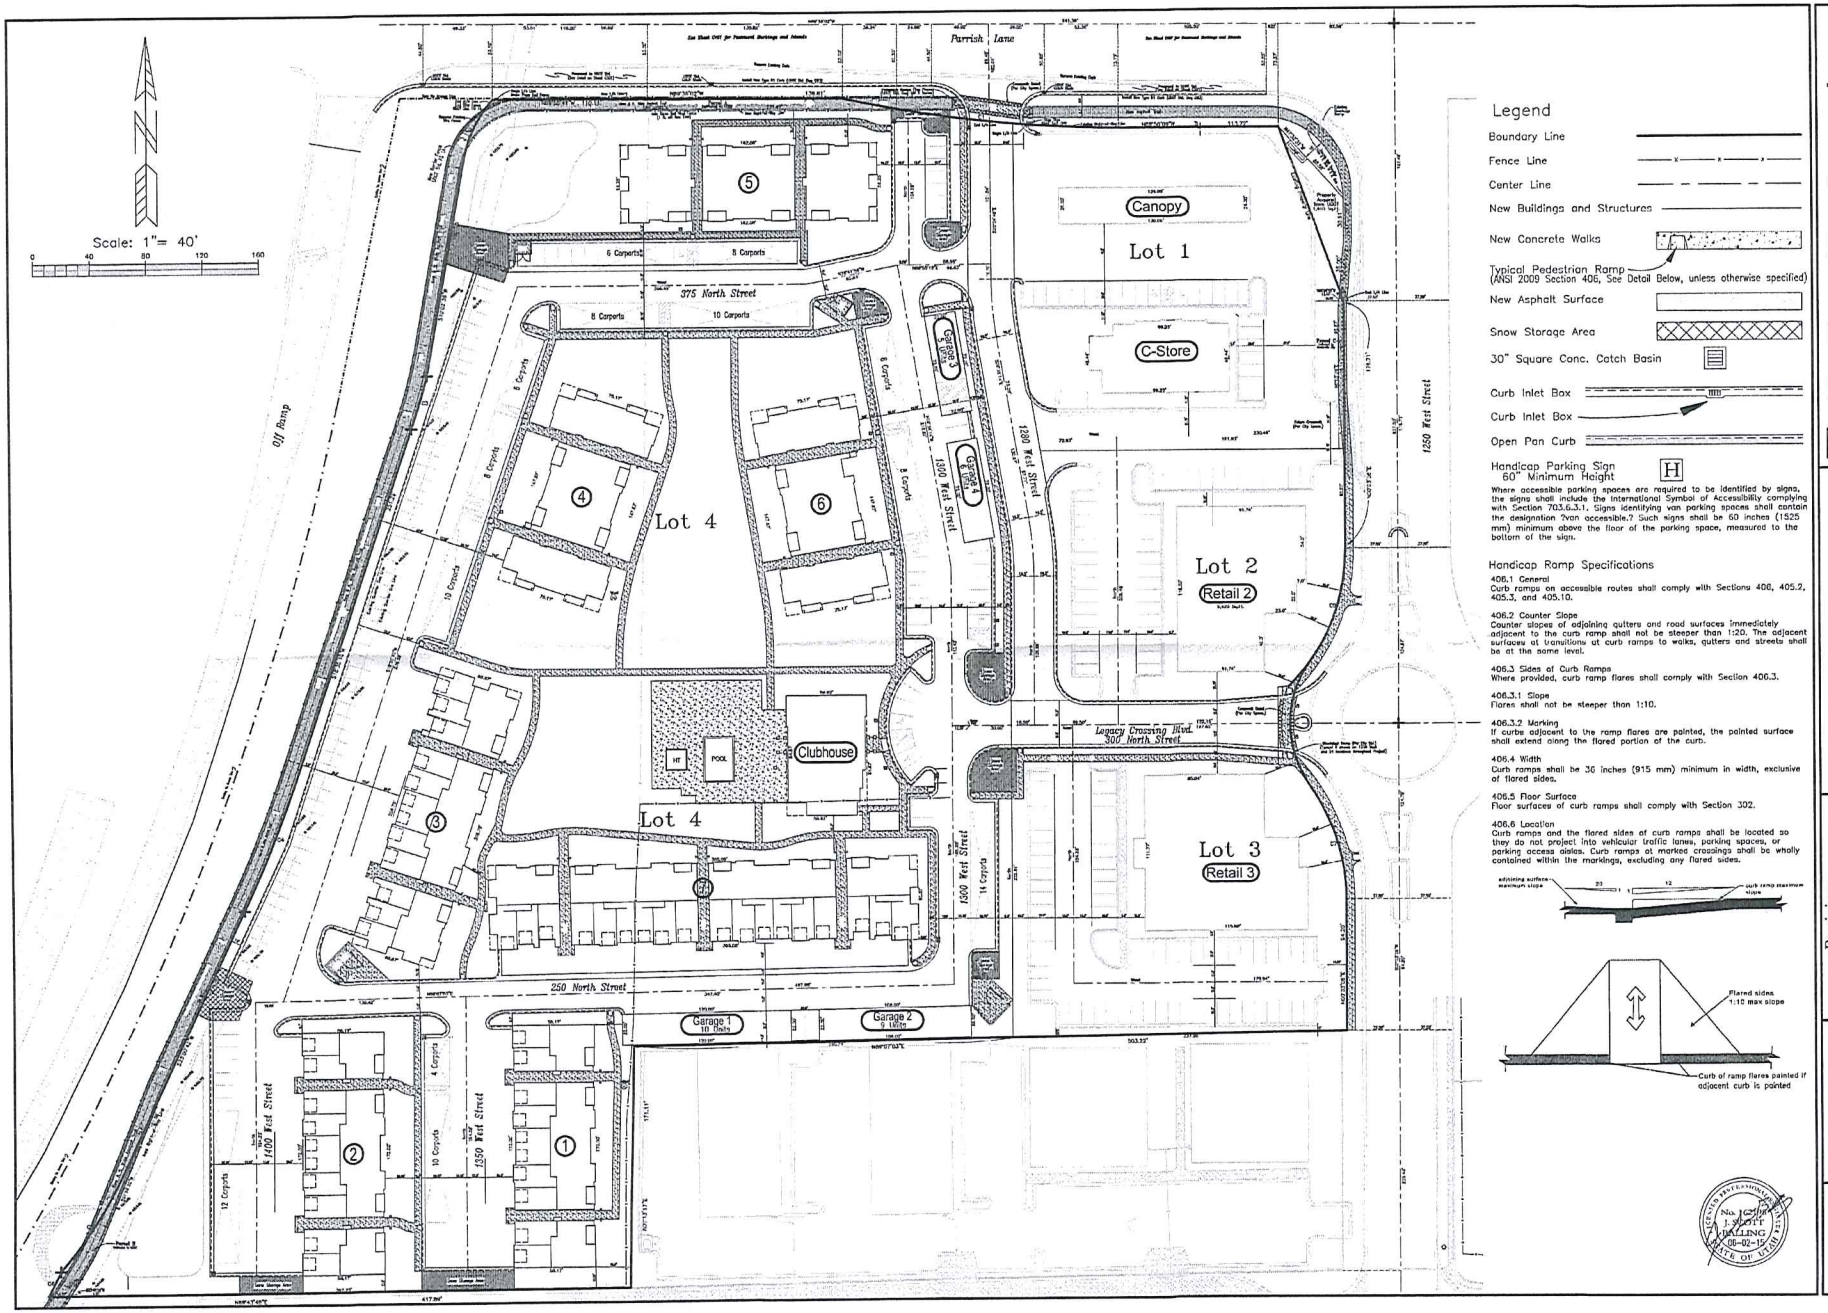

Balling Engineering
Civil Engineering * Surveying * Planning
323 East Pages Lane
P.O. Box 605
Centerville, Utah 84014
Phone: (801) 295-7237
Fax: (801) 298-0419
Email scott@ballingco.com

Legacy Trail Apartments

Site Plan

530 No. 400 West
Centerville, Utah
Phone: (801) 295-8411

For Fred Hale
c/o Colonial Lumber
Email: fred@colonialbuilding.com

Revisions			
Description	Date	By
Approval for Construction	05-06-15	JSB
Add Notices for Bldg. Permit Comments	05-26-15	JSB

Surveyor	D.K. Balling
Date Surveyed	12-30-13
Drafting	J. S. Balling
Checked By	J. S. Balling
Submittal Date	07-21-15
File Number	

C101

Sheet 3 of 18

RECEIVED