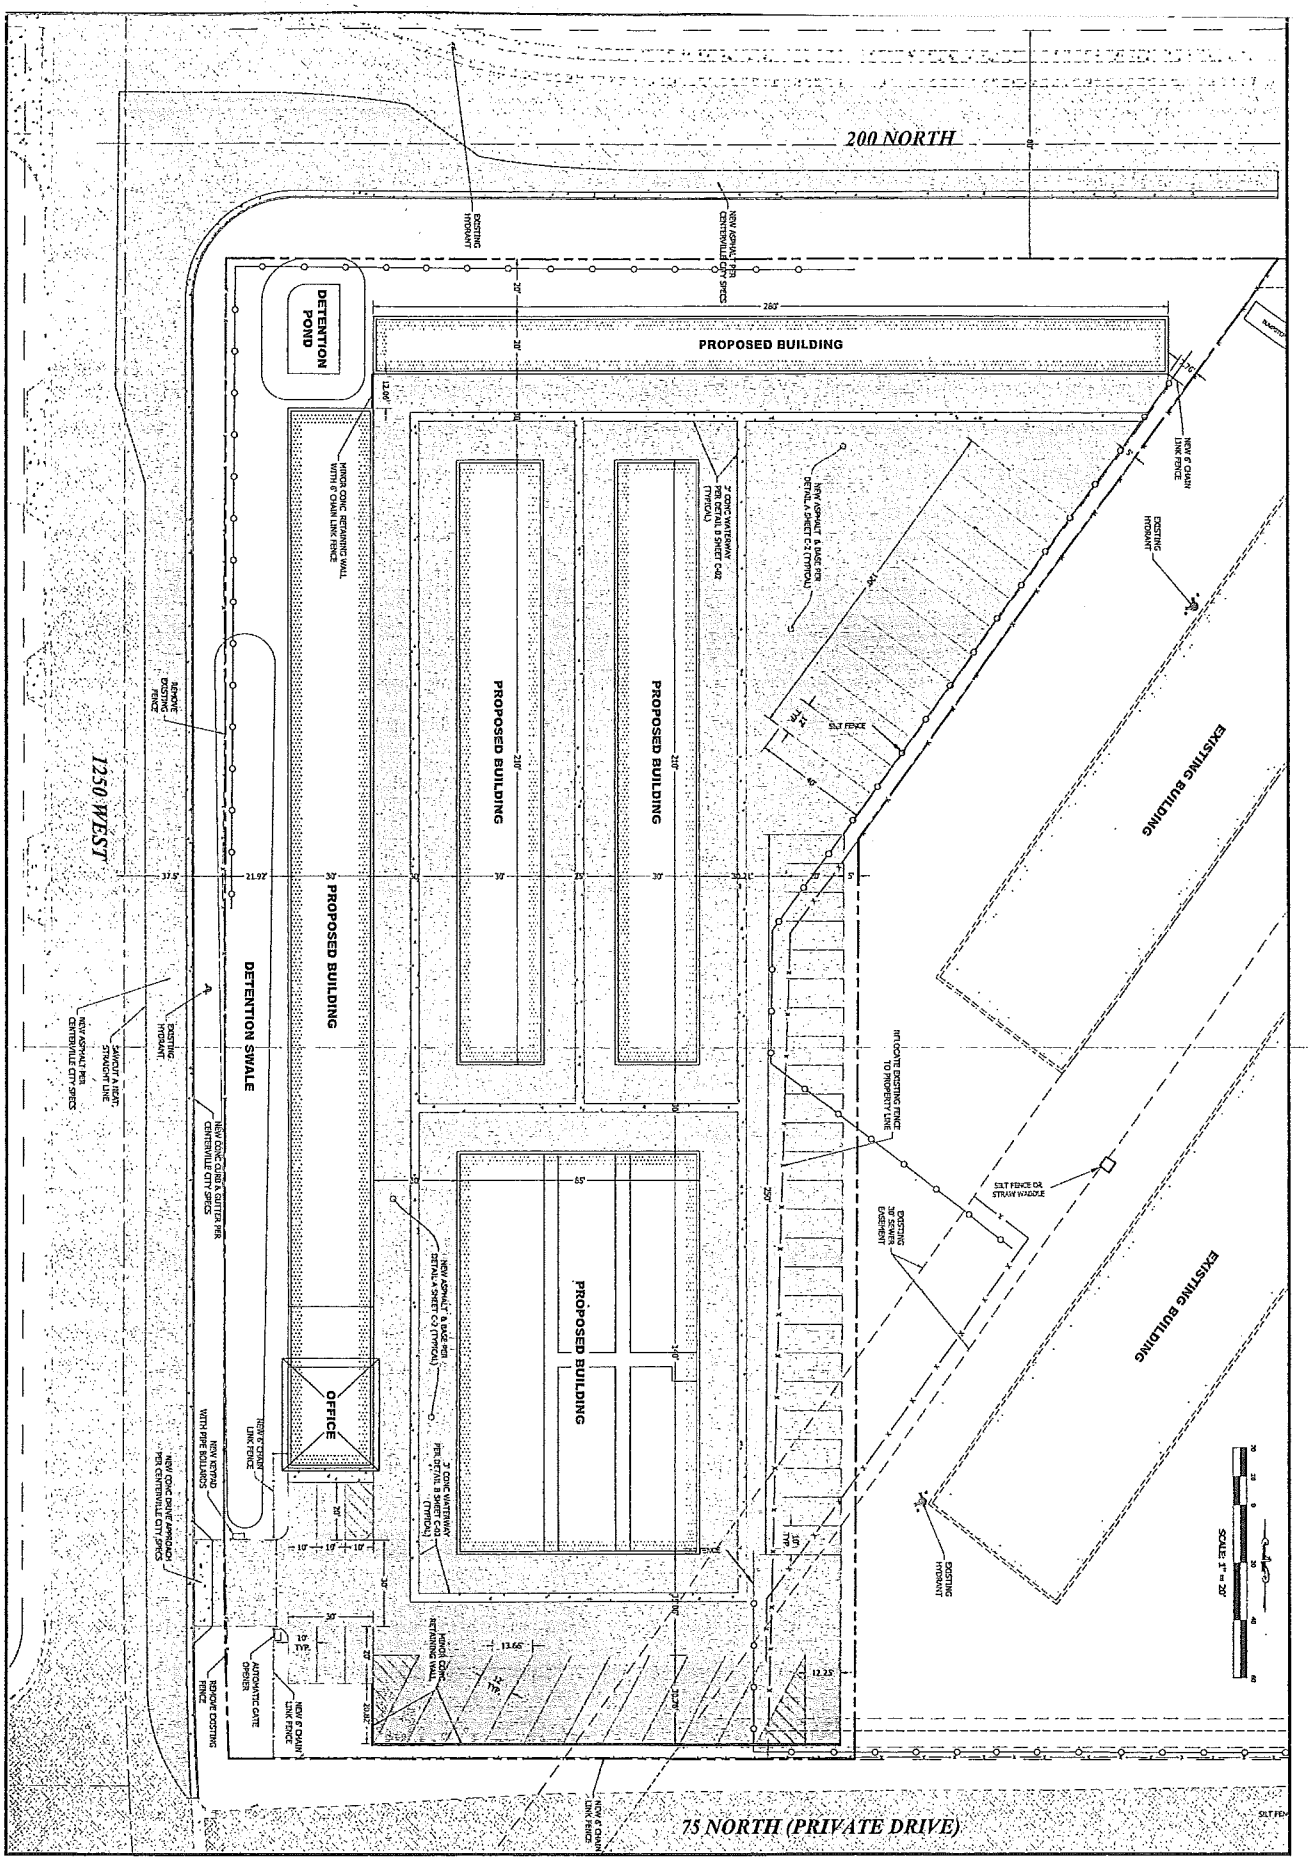

SITE PLAN

LEGACY CROSSING STORAGE

110 NORTH 1250 WEST
LOCATED IN THE SE 1/4 OF SECTION 12, T.2N., R.1W., S.L.B.&M.
CENTERVILLE CITY, DAVIS COUNTY, UTAH

DRAWN BY	LHM	DATE	14 SEPT 2015
APPROVED	STA	DATE	14 SEPT 2015

REV.	BY	DATE

SHEET NAME: SITE PLAN
SHEET NO.: C-03
DRAWING NAME: PRELIM SITE PLAN.dwg
PROJECT NO.: 1050.001.006

H A Entellus
181 North 200 West, Suite #4
Bountiful, Utah 84010
Phone 801-298-2236
Fax 801-298-5983