


2024 TRENCHLESS SANITARY SEWER REHABILITATION



VICINITY MAP

PROJECT LOCATION DETAIL

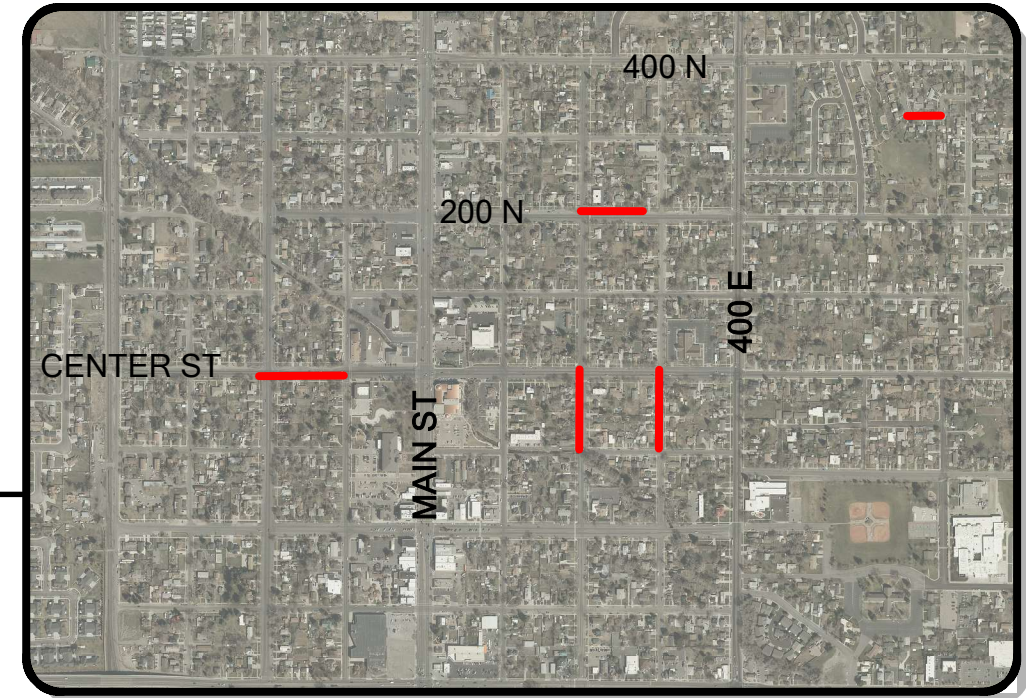

PUBLIC WORKS DEPARTMENT

Public Works Director: Brad Stapley, P.E.

Asst. PW Director: Jeff Anderson, P.E.

City Engineer: Chris Wilson, P.E.

Public Works Inspector: Paul Curtis, Waco Jarvis

SWPP Inspector: Brent Dunkley



110 South Main Street
Springville, Utah 84663

Tel: 801.491.2780

Fax: 801.489.2709

www.springville.org/public-works

MAYOR & CITY COUNCIL

Mayor Matt Packard

Councilman Jake Smith

Councilman Craig Jensen

Councilman Logan Millsap

Councilwoman Mindy Wright

Councilman Mike Snelson



SPRINGVILLE CITY
110 SOUTH MAIN STREET
SPRINGVILLE, UT 84663
(801) 489-2700


springville
ENGINEERING

2024 TRENCHLESS SANITARY SEWER
REHABILITATION


BY	
DATE	
REVISION	
DRAWN JLA	
DESIGN JLA	
CHECK JLA	
DATE 01/30/24	

SCALE 1"= 80'

DRAWING
1 OF 3

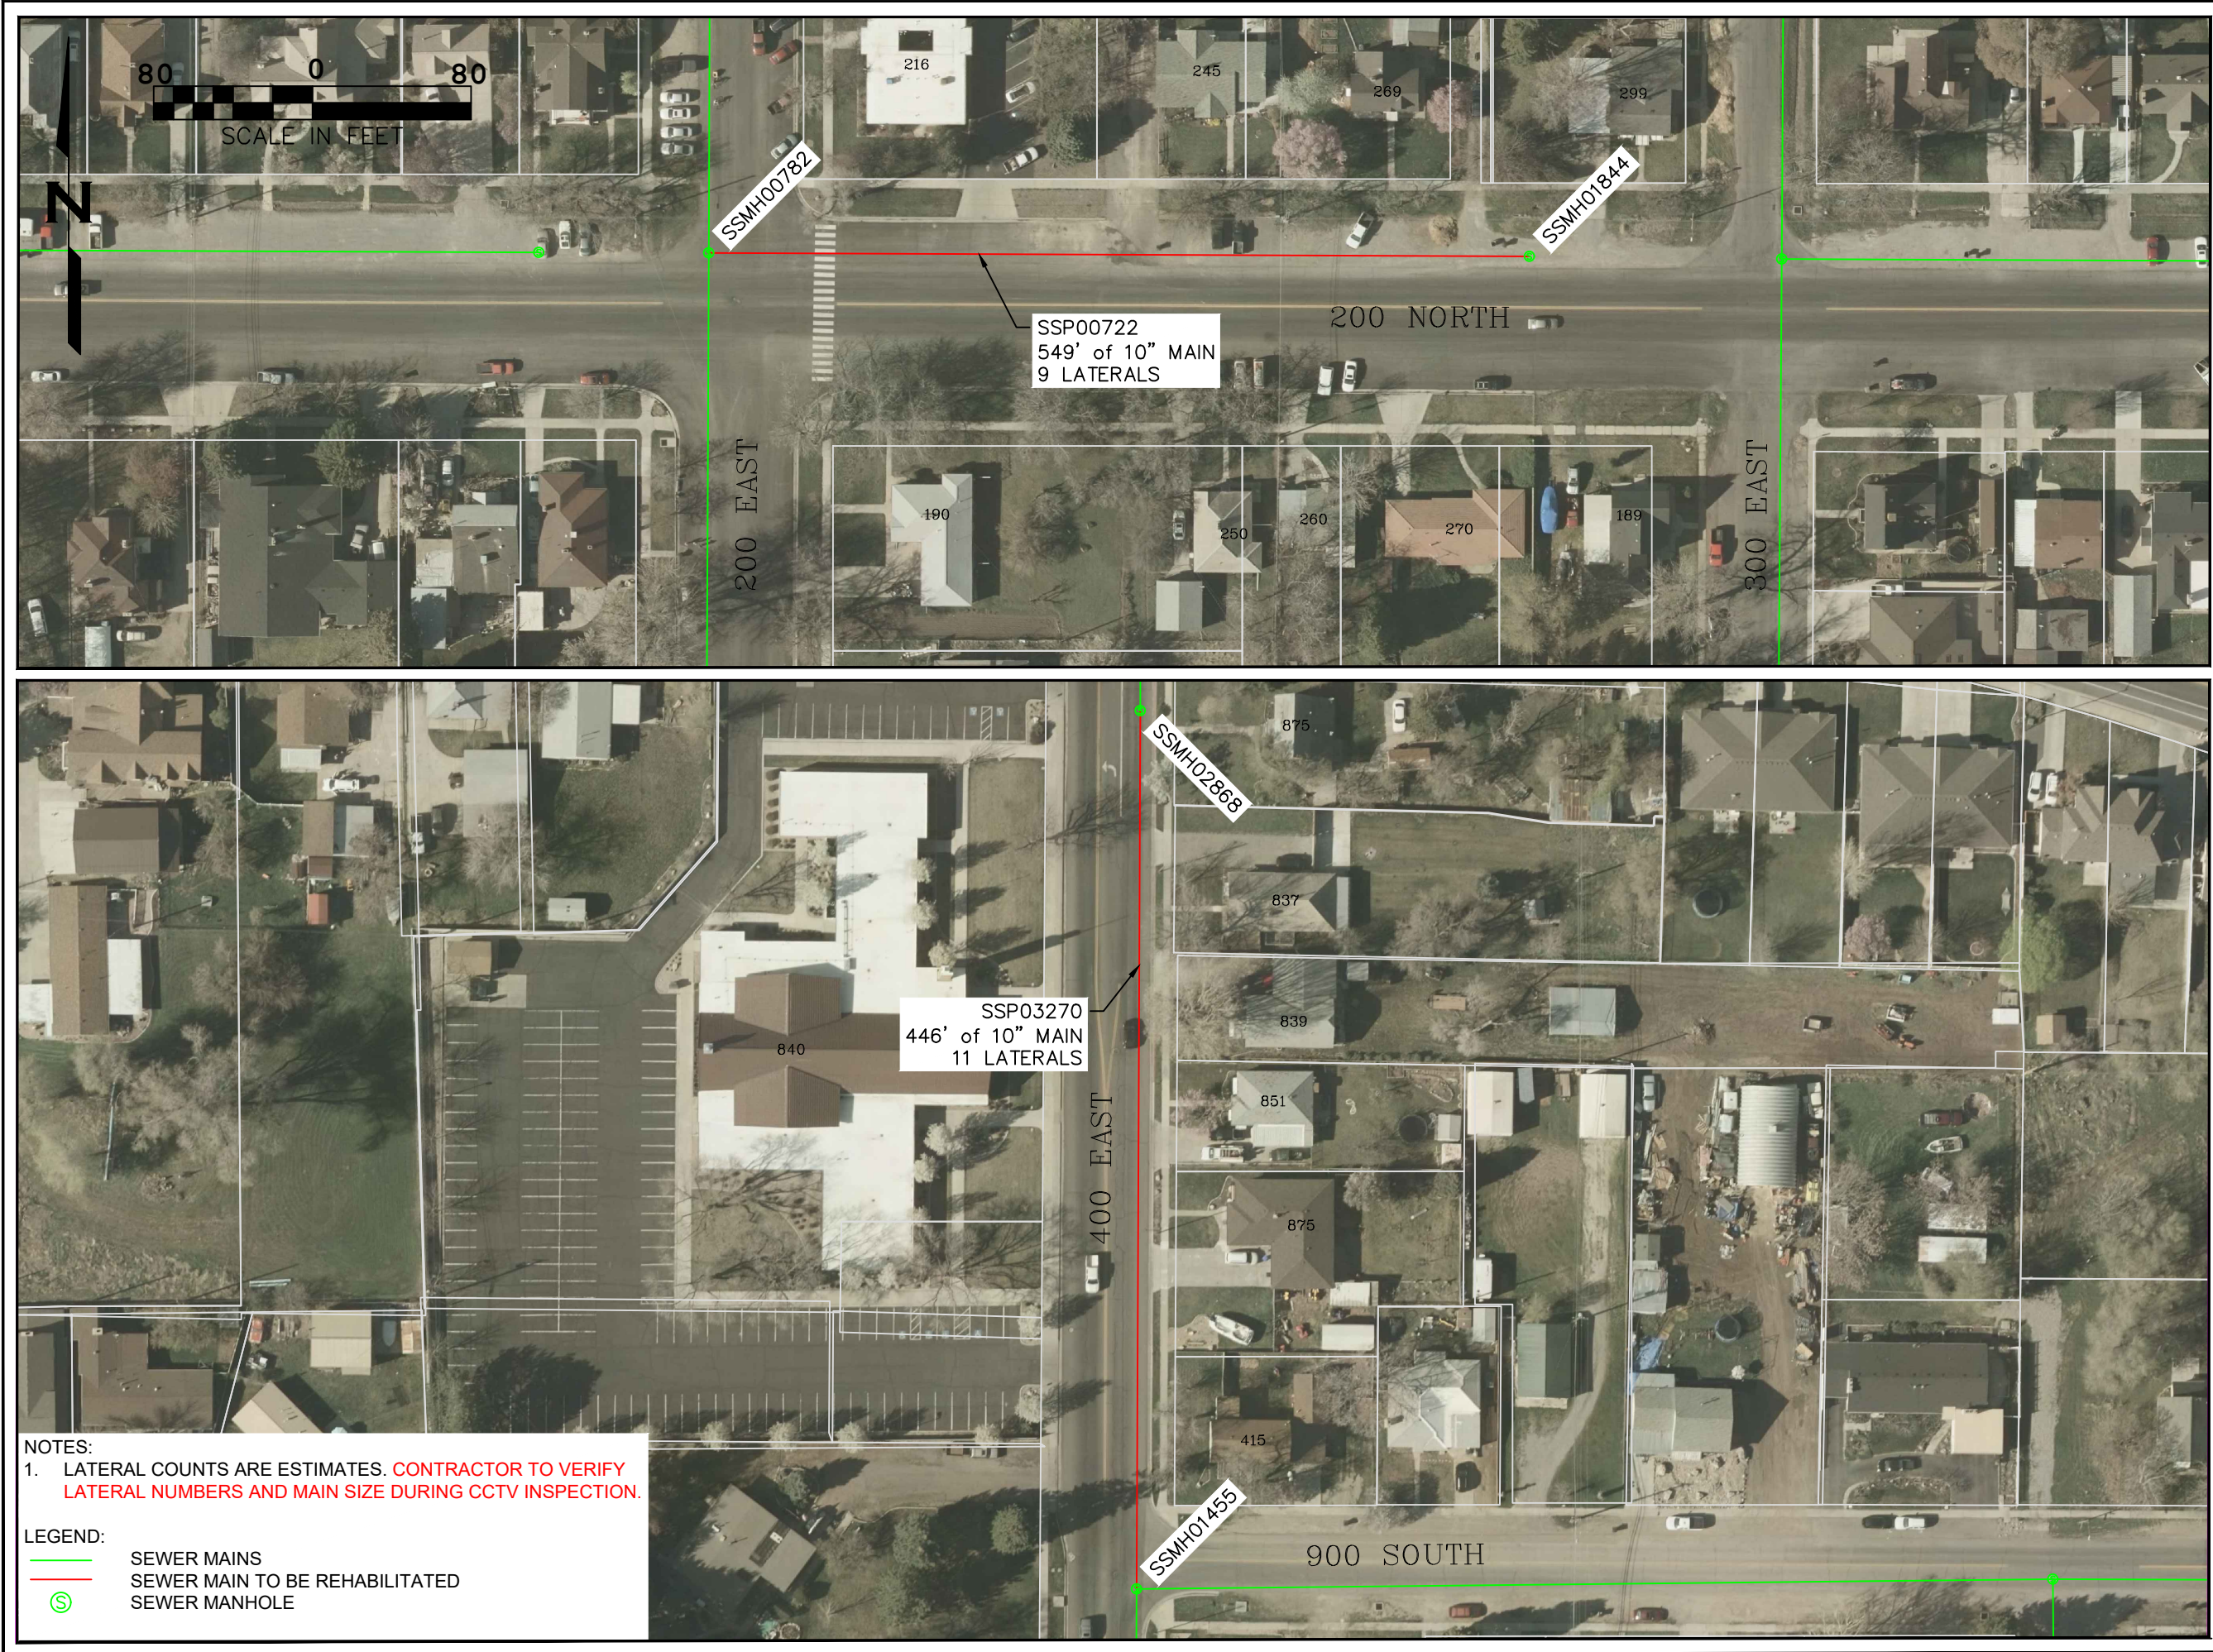

SPRINGVILLE CITY 110 SOUTH MAIN STREET SPRINGVILLE, UT 84663 (801) 489-2700			
springville ENGINEERING			
2024 TRENCHLESS SANITARY SEWER REHABILITATION			
DRAWN DESIGN CHECK DATE	JLA JLA JLA JLA	REVISION	BY
SCALE 1"= 80'			
DRAWING 2 OF 3			

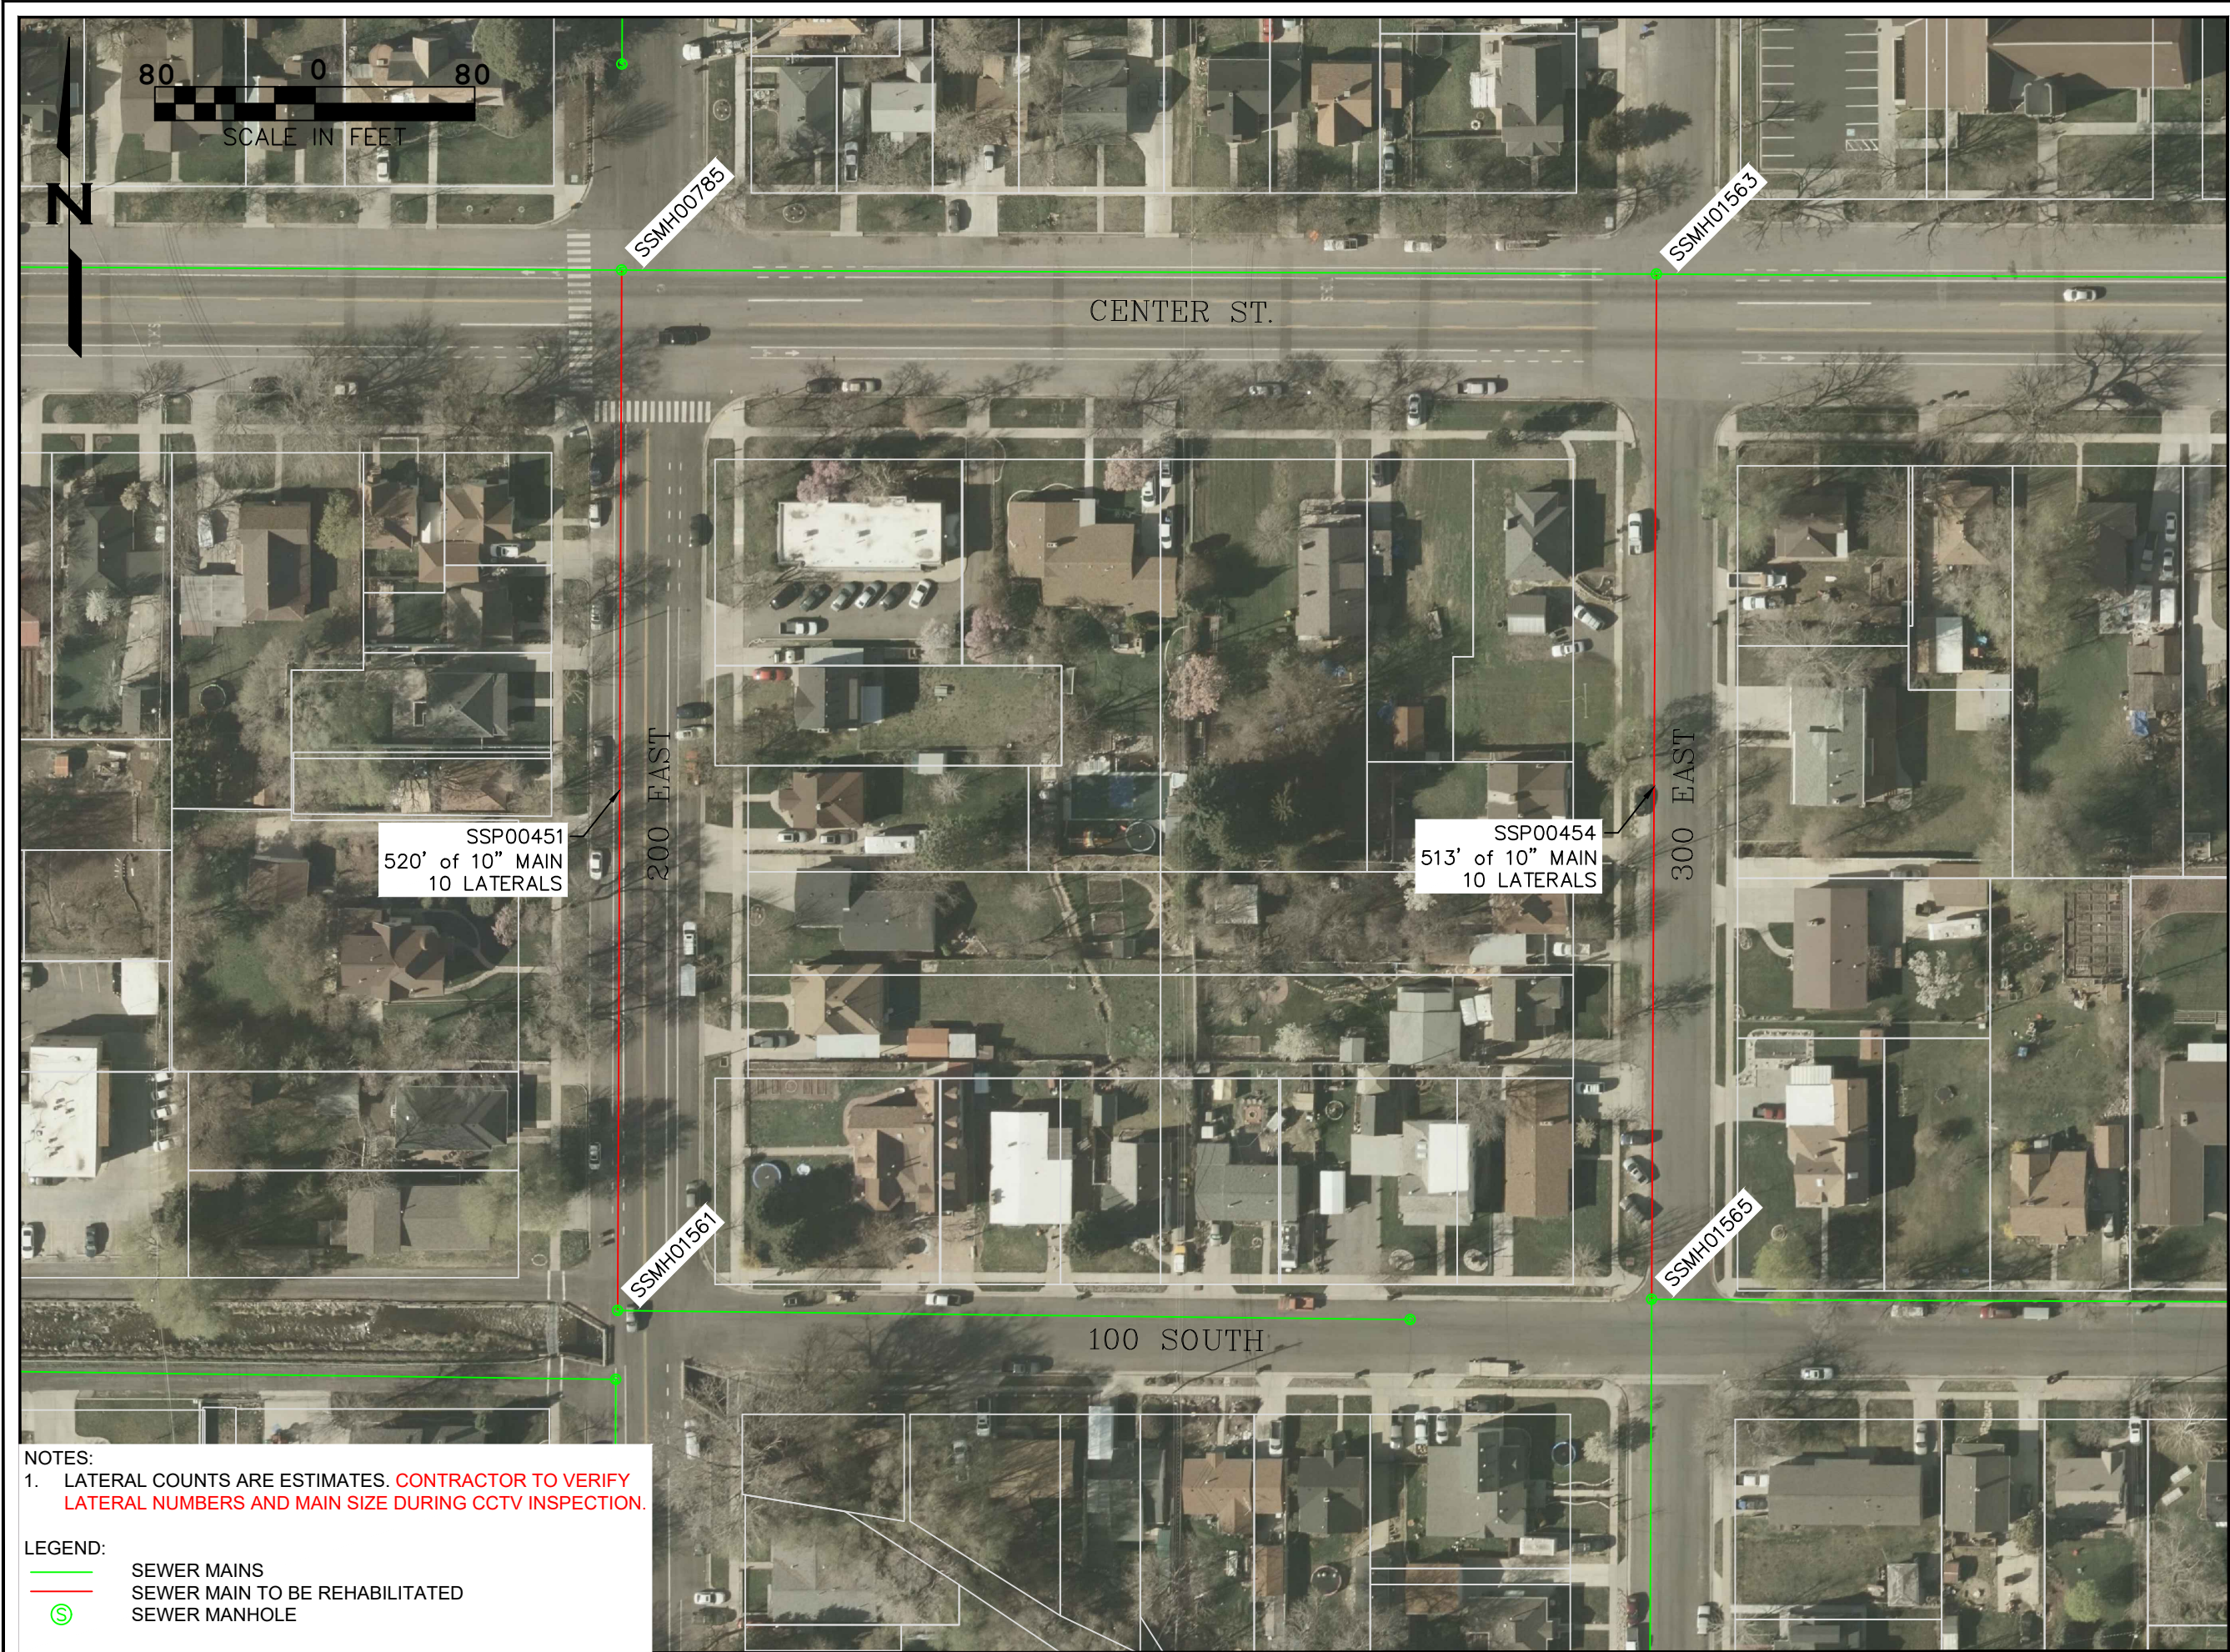

NOTES:
1. LATERAL COUNTS ARE ESTIMATES. **CONTRACTOR TO VERIFY LATERAL NUMBERS AND MAIN SIZE DURING CCTV INSPECTION.**

LEGEND:
SEWER MAINS
SEWER MAIN TO BE REHABILITATED
SEWER MANHOLE

SPRINGVILLE CITY
110 SOUTH MAIN STREET
SPRINGVILLE, UT 84663
(801) 489-2700

springville
ENGINEERING

2024 TRENCHLESS SANITARY SEWER
REHABILITATION

DRAWN	BY	
	DATE	
	REVISION	
	JLA	
DESIGN		
CHECK		
DATE	01/30/24	

SCALE 1"= 80'

DRAWING
3 OF 3