




 Jones & DeMille Engineering	Mayfield Town		Sanpete County, Utah
	Park ADA and Parking Improvements Project Overview		Scale: 1" = 100'
	Map Name: Z:\Shared With Me\Development\2023\Mayfield Town\ADA Parking Improvements\GIS\Projects\2310-004.PR.aprx - Exh Parking Improvements		1
	Project Number: 2310-004.pr	Drawn by: TAS 12-23	

EAST

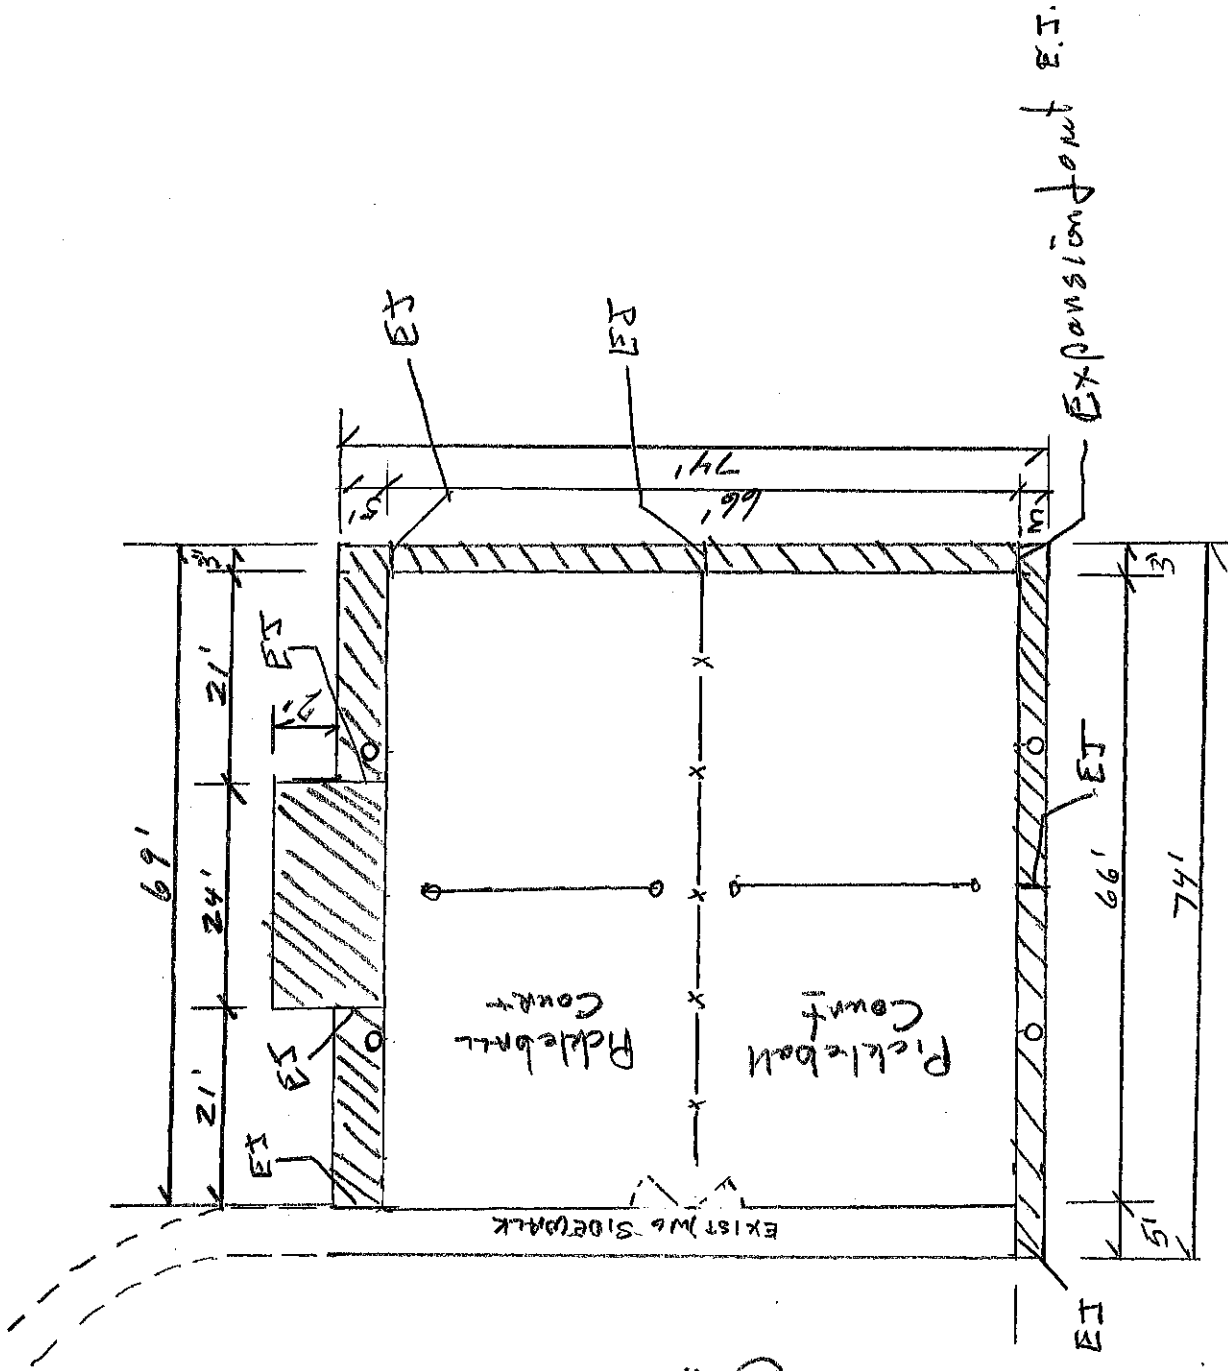

South

Mayfield Pickleball Sidewalks

WEST

Hatch Area



15 New Concrete
4" Side walk

E.I. Expansion Joints
(Include Joint cap)

58 ft

EAST

5' x 21' = 105

5' x 21' = 105

12 x 24 = 288

South

3' x 74' = 222

WEST

3' x 74' = 222

9425 sq ft x 4" SIDEWALK

12.56 yds.