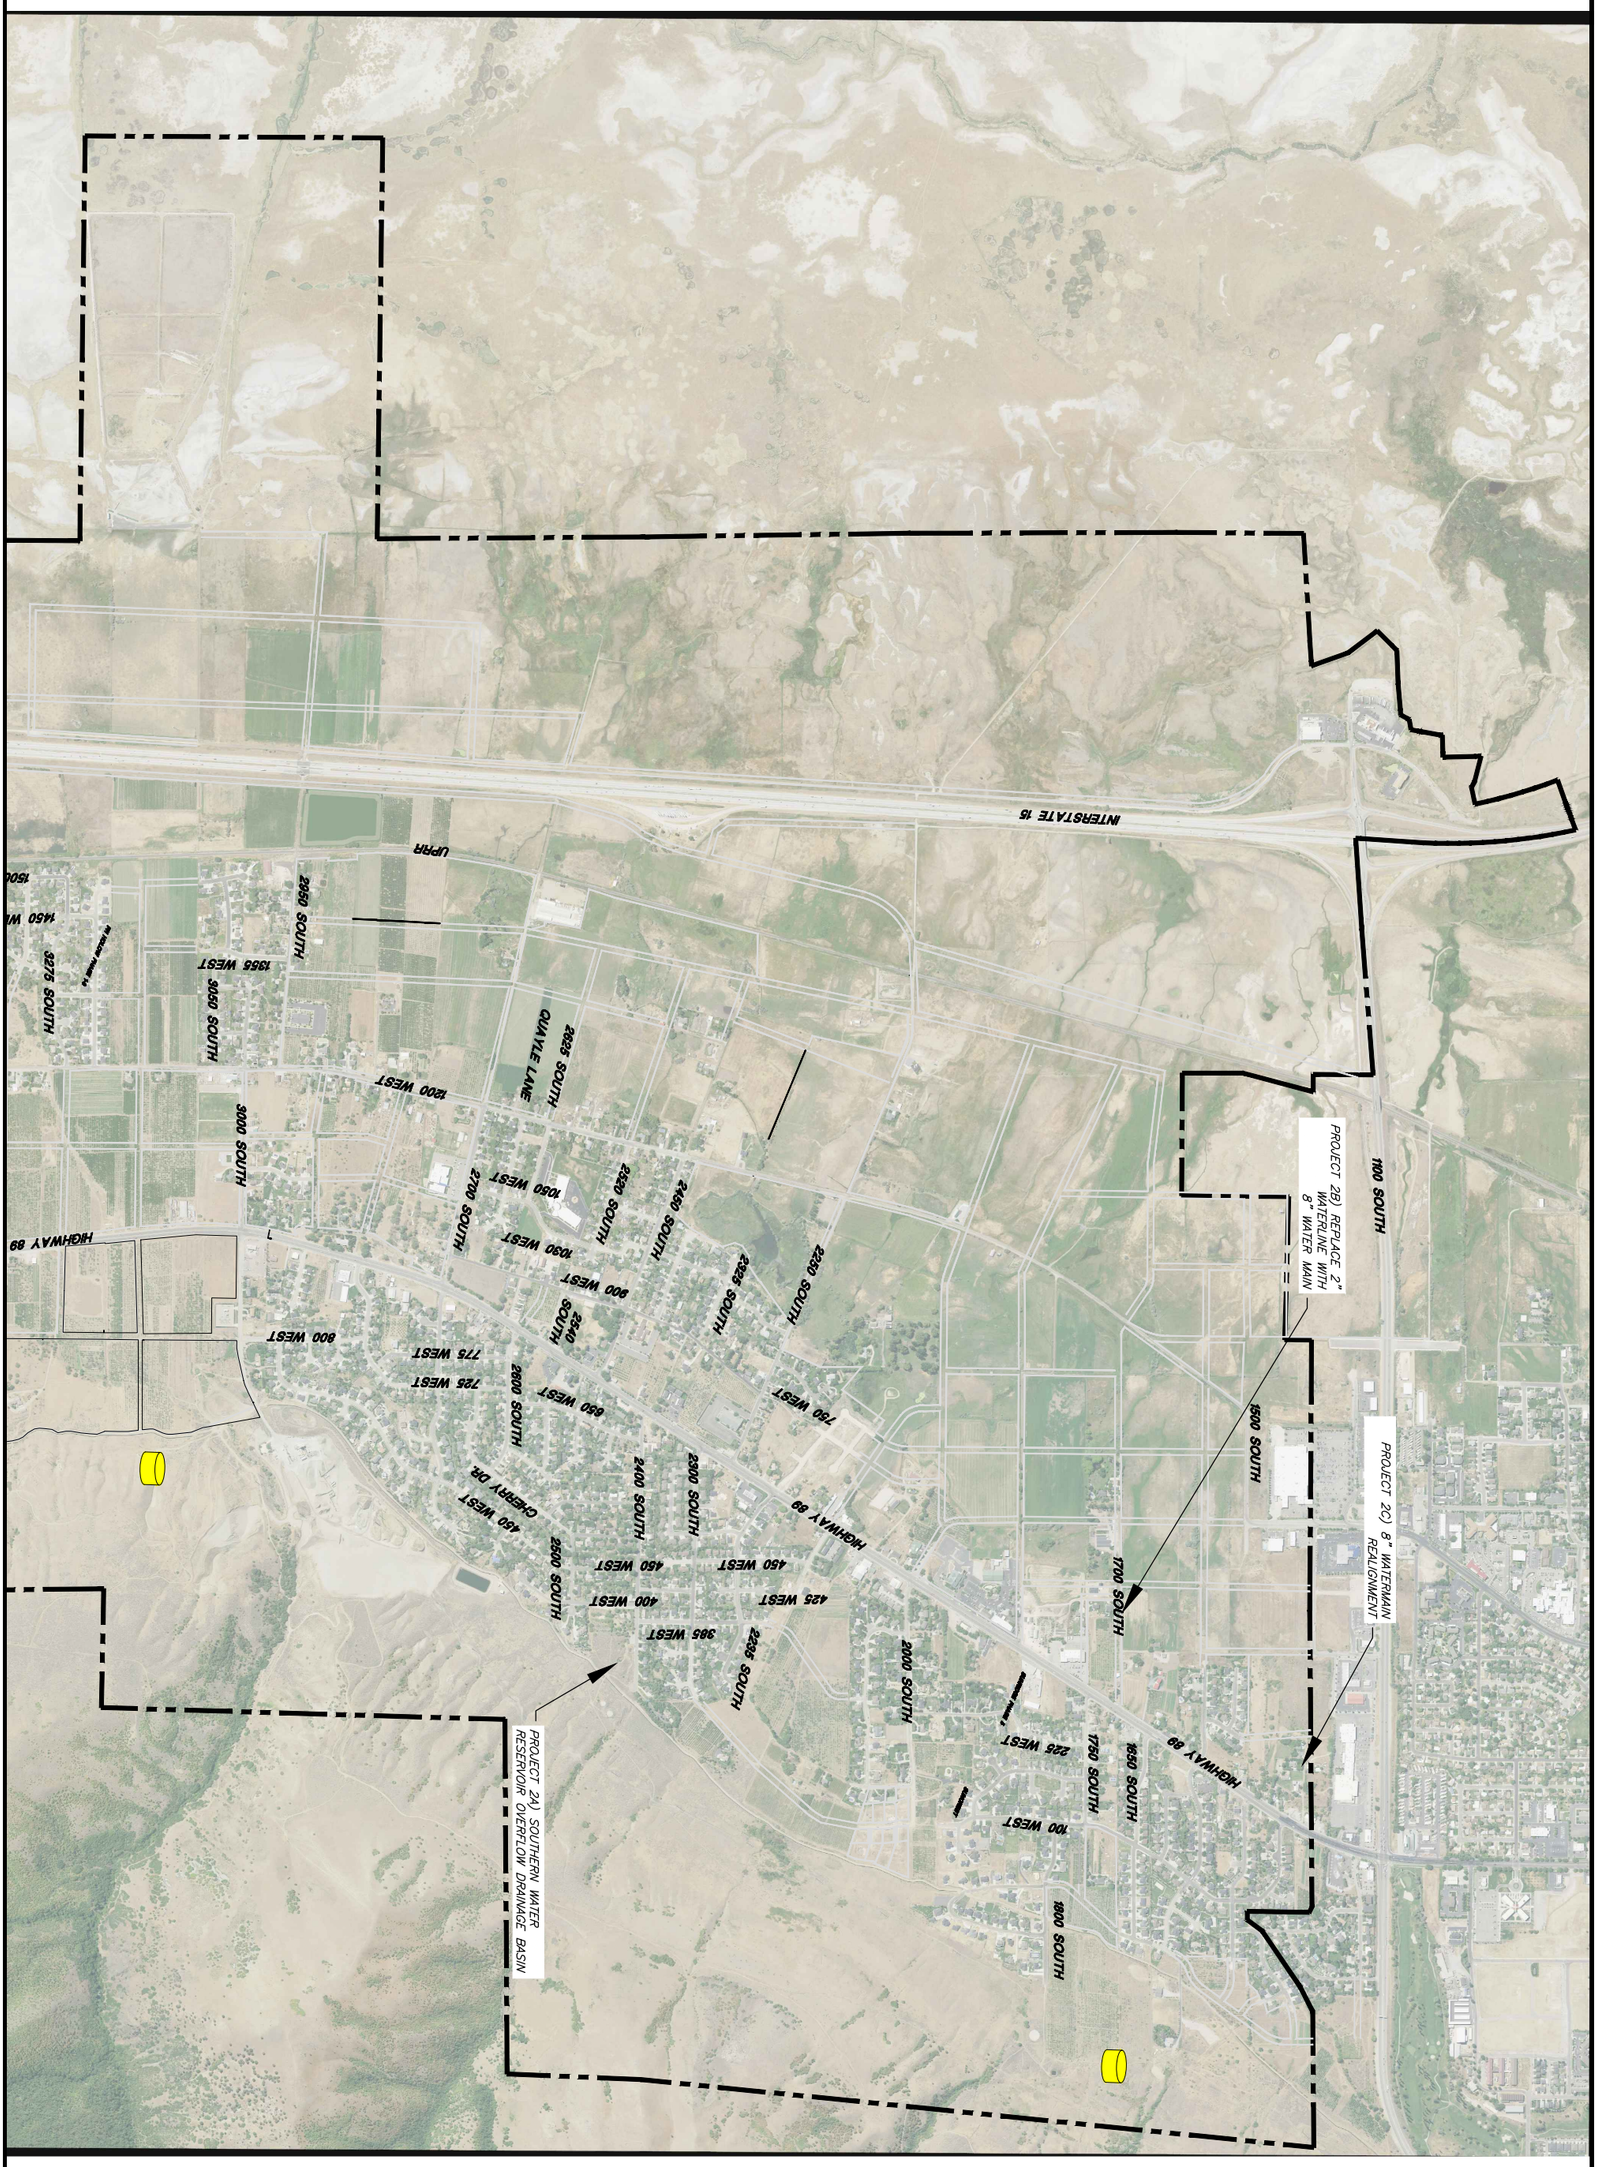

SHEET: 1 OF 1 SHEETS

SCALE:
22"x34" H:1"=50'
11"x17" H:1"=100

DESIGNED
JDC
DRAWN
CHECKED

REV.	DATE	APPR.

PERRY CITY CORPORATION

2023 CULINARY WATER CFP

NORTH WATER PROJECTS 2025 AMENDMENT

JONES & ASSOCIATES
CONSULTING ENGINEERS
6080 Fashion Point Drive
South Ogden, Utah 84403
(801) 476-9767 www.jonescivil.com