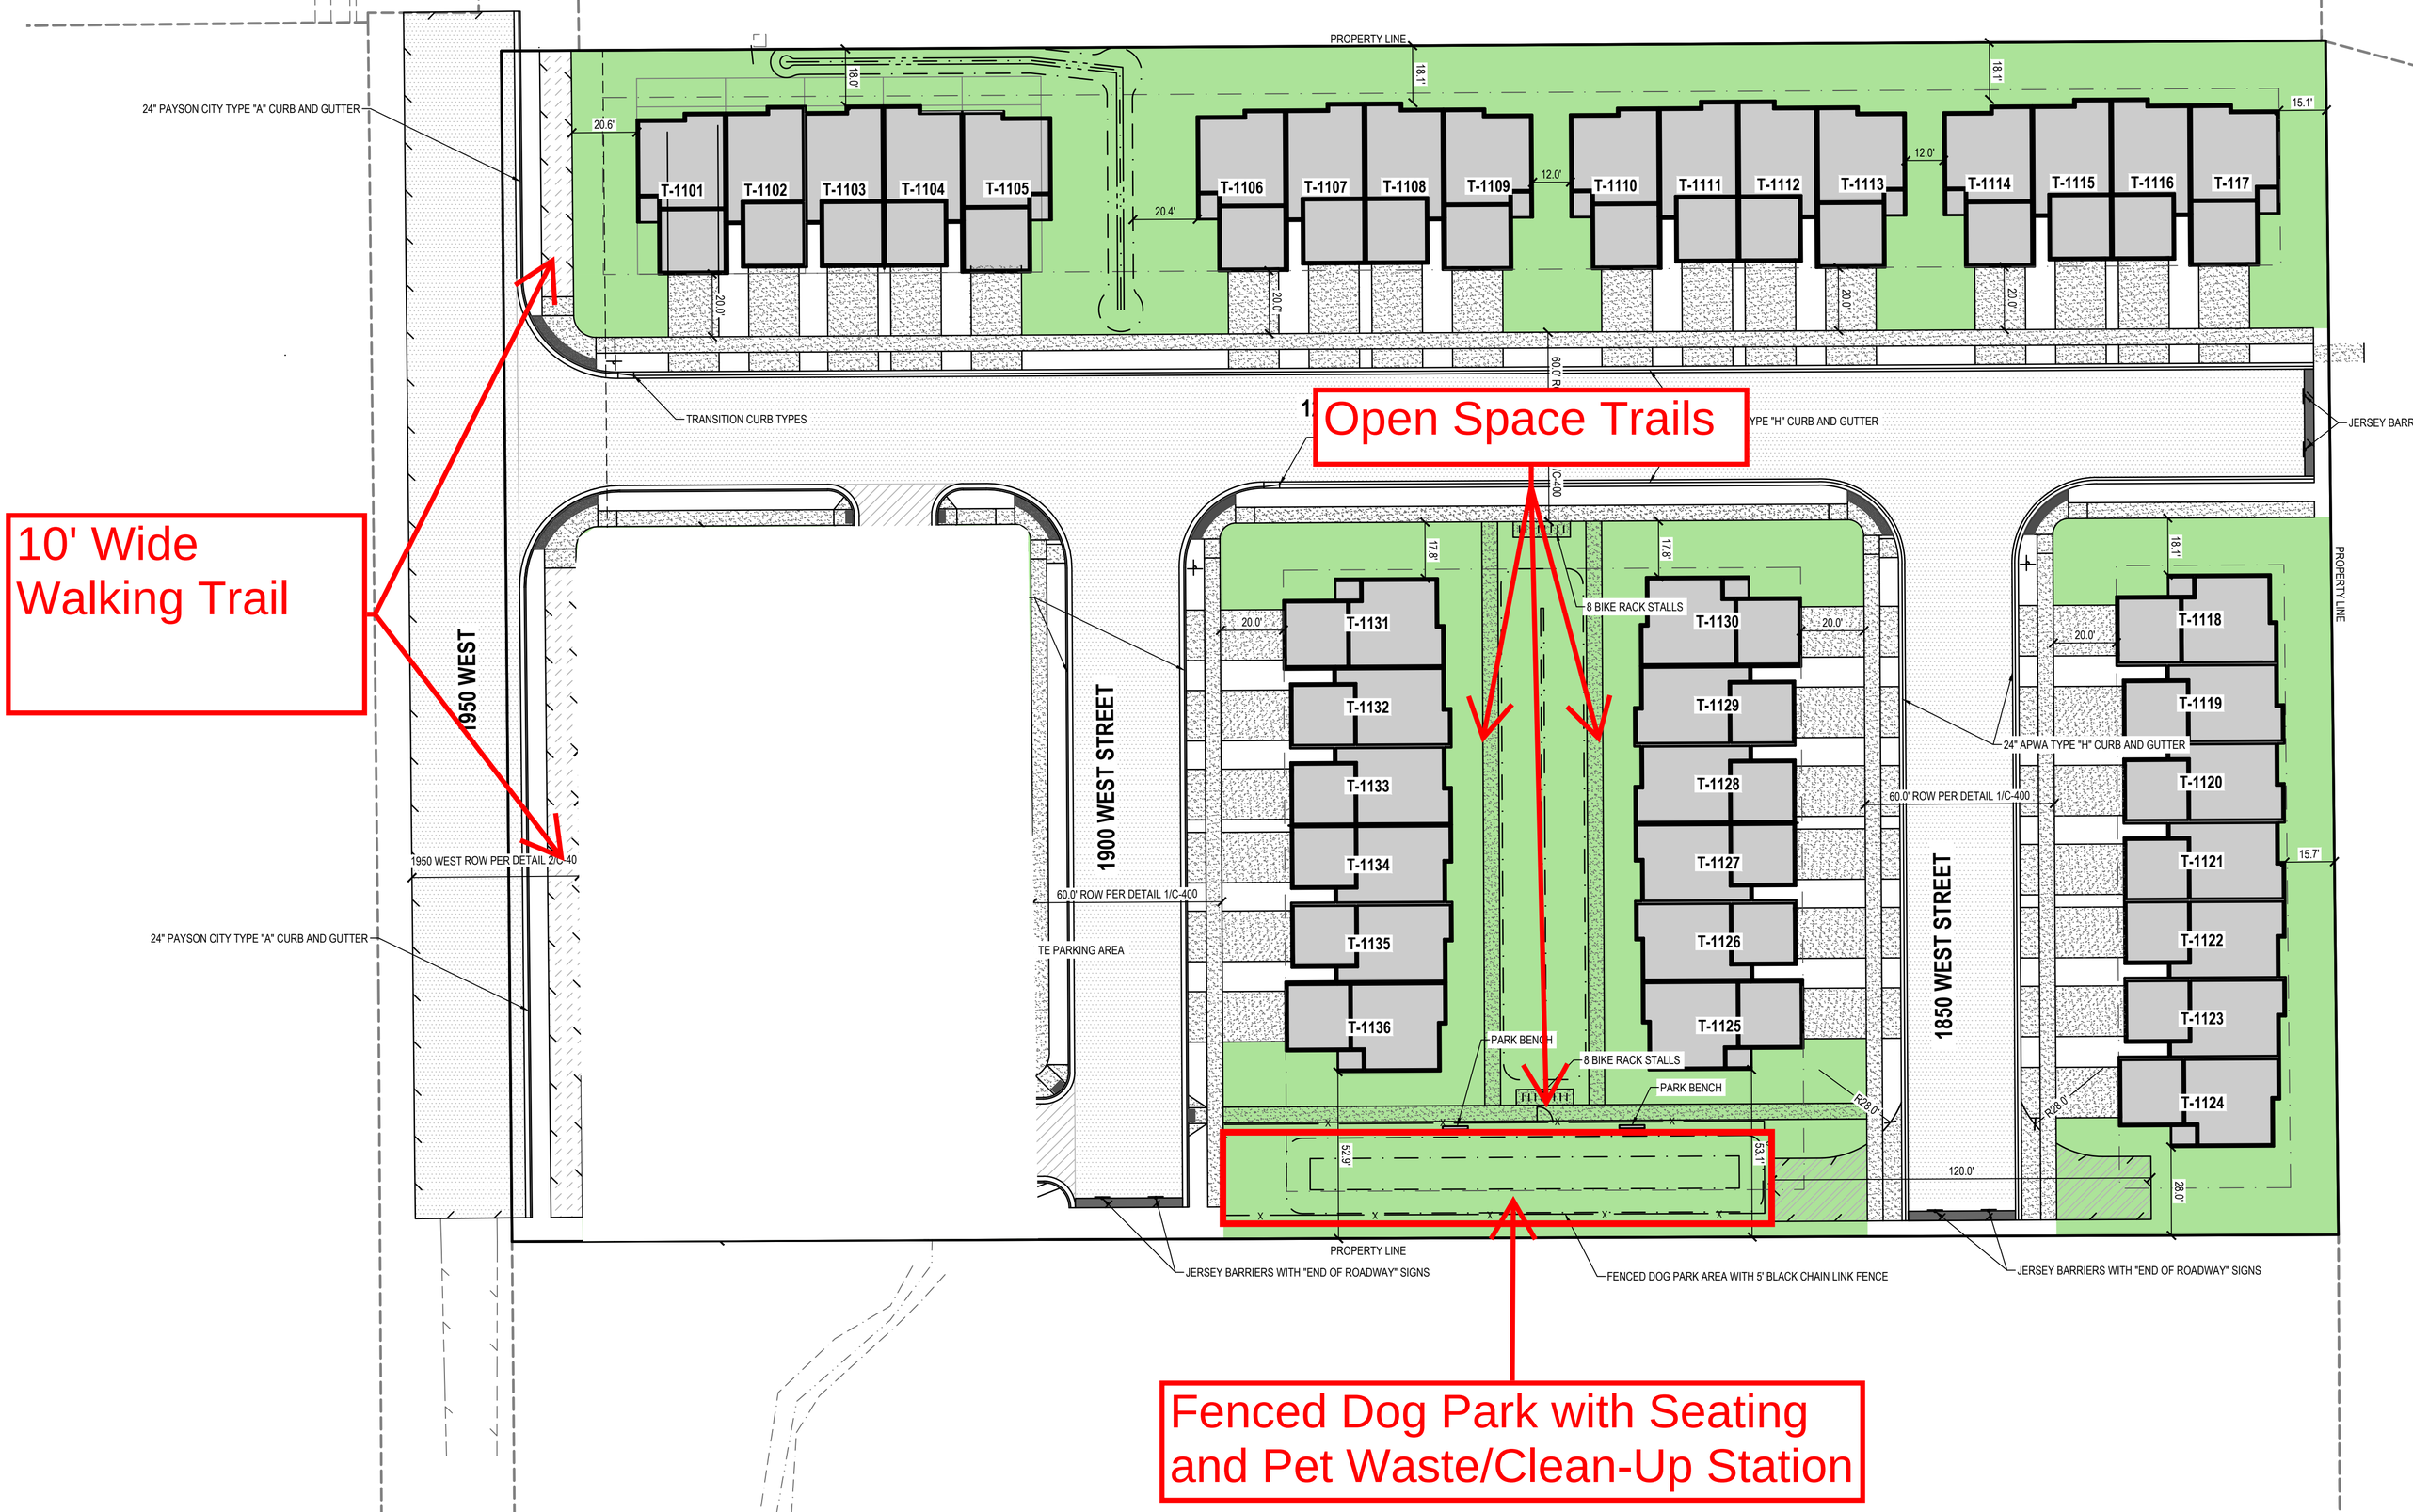Attachment 3: Applicant Amenities