THIS DRAWING, DESIGNS, AND DETAILS ARE THE PROPERTY OF BARNETT STRUCTURES, LC. AND SHALL NOT BE COPIED IN WHOLE OR PART WITHOUT WRITTEN CONSENT OF BARNETT STRUCTURES, LC. ALL RIGHTS OF DESIGN AND INVENTION ARE RESERVED. COPYRIGHT © BARNETT STRUCTURES 2026

REVISION

SYM.	DESCRIPTION	DATE	APPROVAL	CAD
1	SITE CONEPT PROPOSAL	4/2/26	TMN	TMN
2	UPDATE PER OWNER	4/6/26	TMN	TMN
3	UPDATE PER OWNER	6/23/26	TMN	TMN

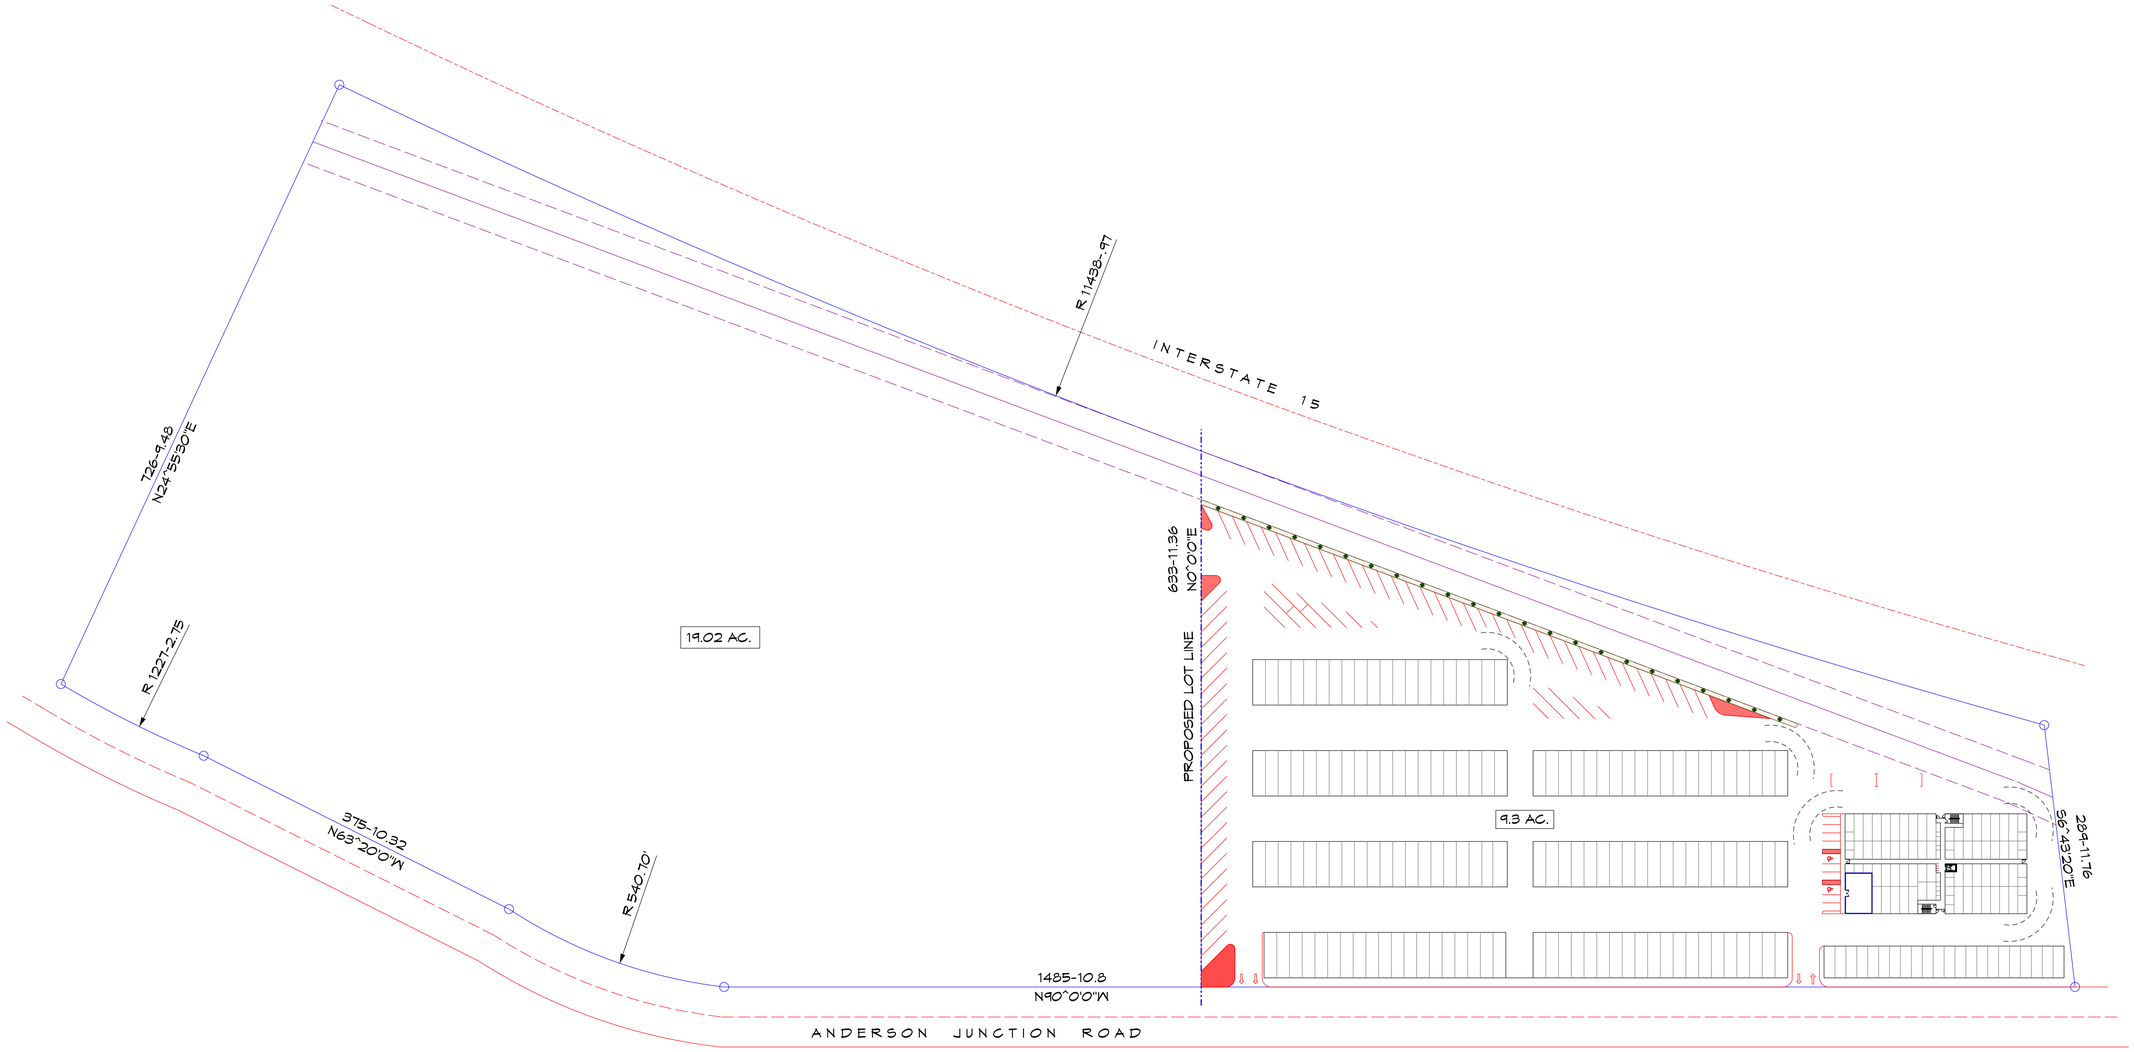

SITE CONCEPT PLAN

PARCELS :
T-3-0-22-233 ~ 19.78 ACRES
T-3-0-27-144 ~ 5.00 ACRES
T-3-0-27-413 ~ 3.54 ACRES
APPROXIMATELY 28.32 ACRES

STORAGE AREA SHOWN ~ 9.3 ACRES

NORTH

BARNETT STRUCTURES

DRAWN BY TATE NIELSEN
DRAWN BY TROY NIELSEN
CHECKED
ENGINEER TATE NIELSEN
ADDRESS: 952 CHAMBERS ST. #7
SOUTH OGDEN, UTAH
84403
PHONE: (801) 294-2950
FAX: (801) 294-2939

DO NOT SCALE DRAWING

ZION TOQUERVILLE STORAGE
1905 N. ANDERSON JUNCTION RD.
TOQUERVILLE, UT. 84774

© BARNETT STRUCTURES COPYRIGHT

SITE CONCEPT PLAN

SCALE	SIZE	SHEET	PROJECT #	DRAWING	REV.
NTS	D	1 OF 1	2612	SCP	3

COPYRIGHT © BARNETT STRUCTURES 2026