


UT83-CF | 11:25 AM FRIDAY 16 OCTOBER 2026 | Q:\2023\2023-0077 SSLC-PRICE AVENUE WELL DRAWINGS\SHEETS WELL DRILLING\1 G001.DWG



CONTACT INFORMATION

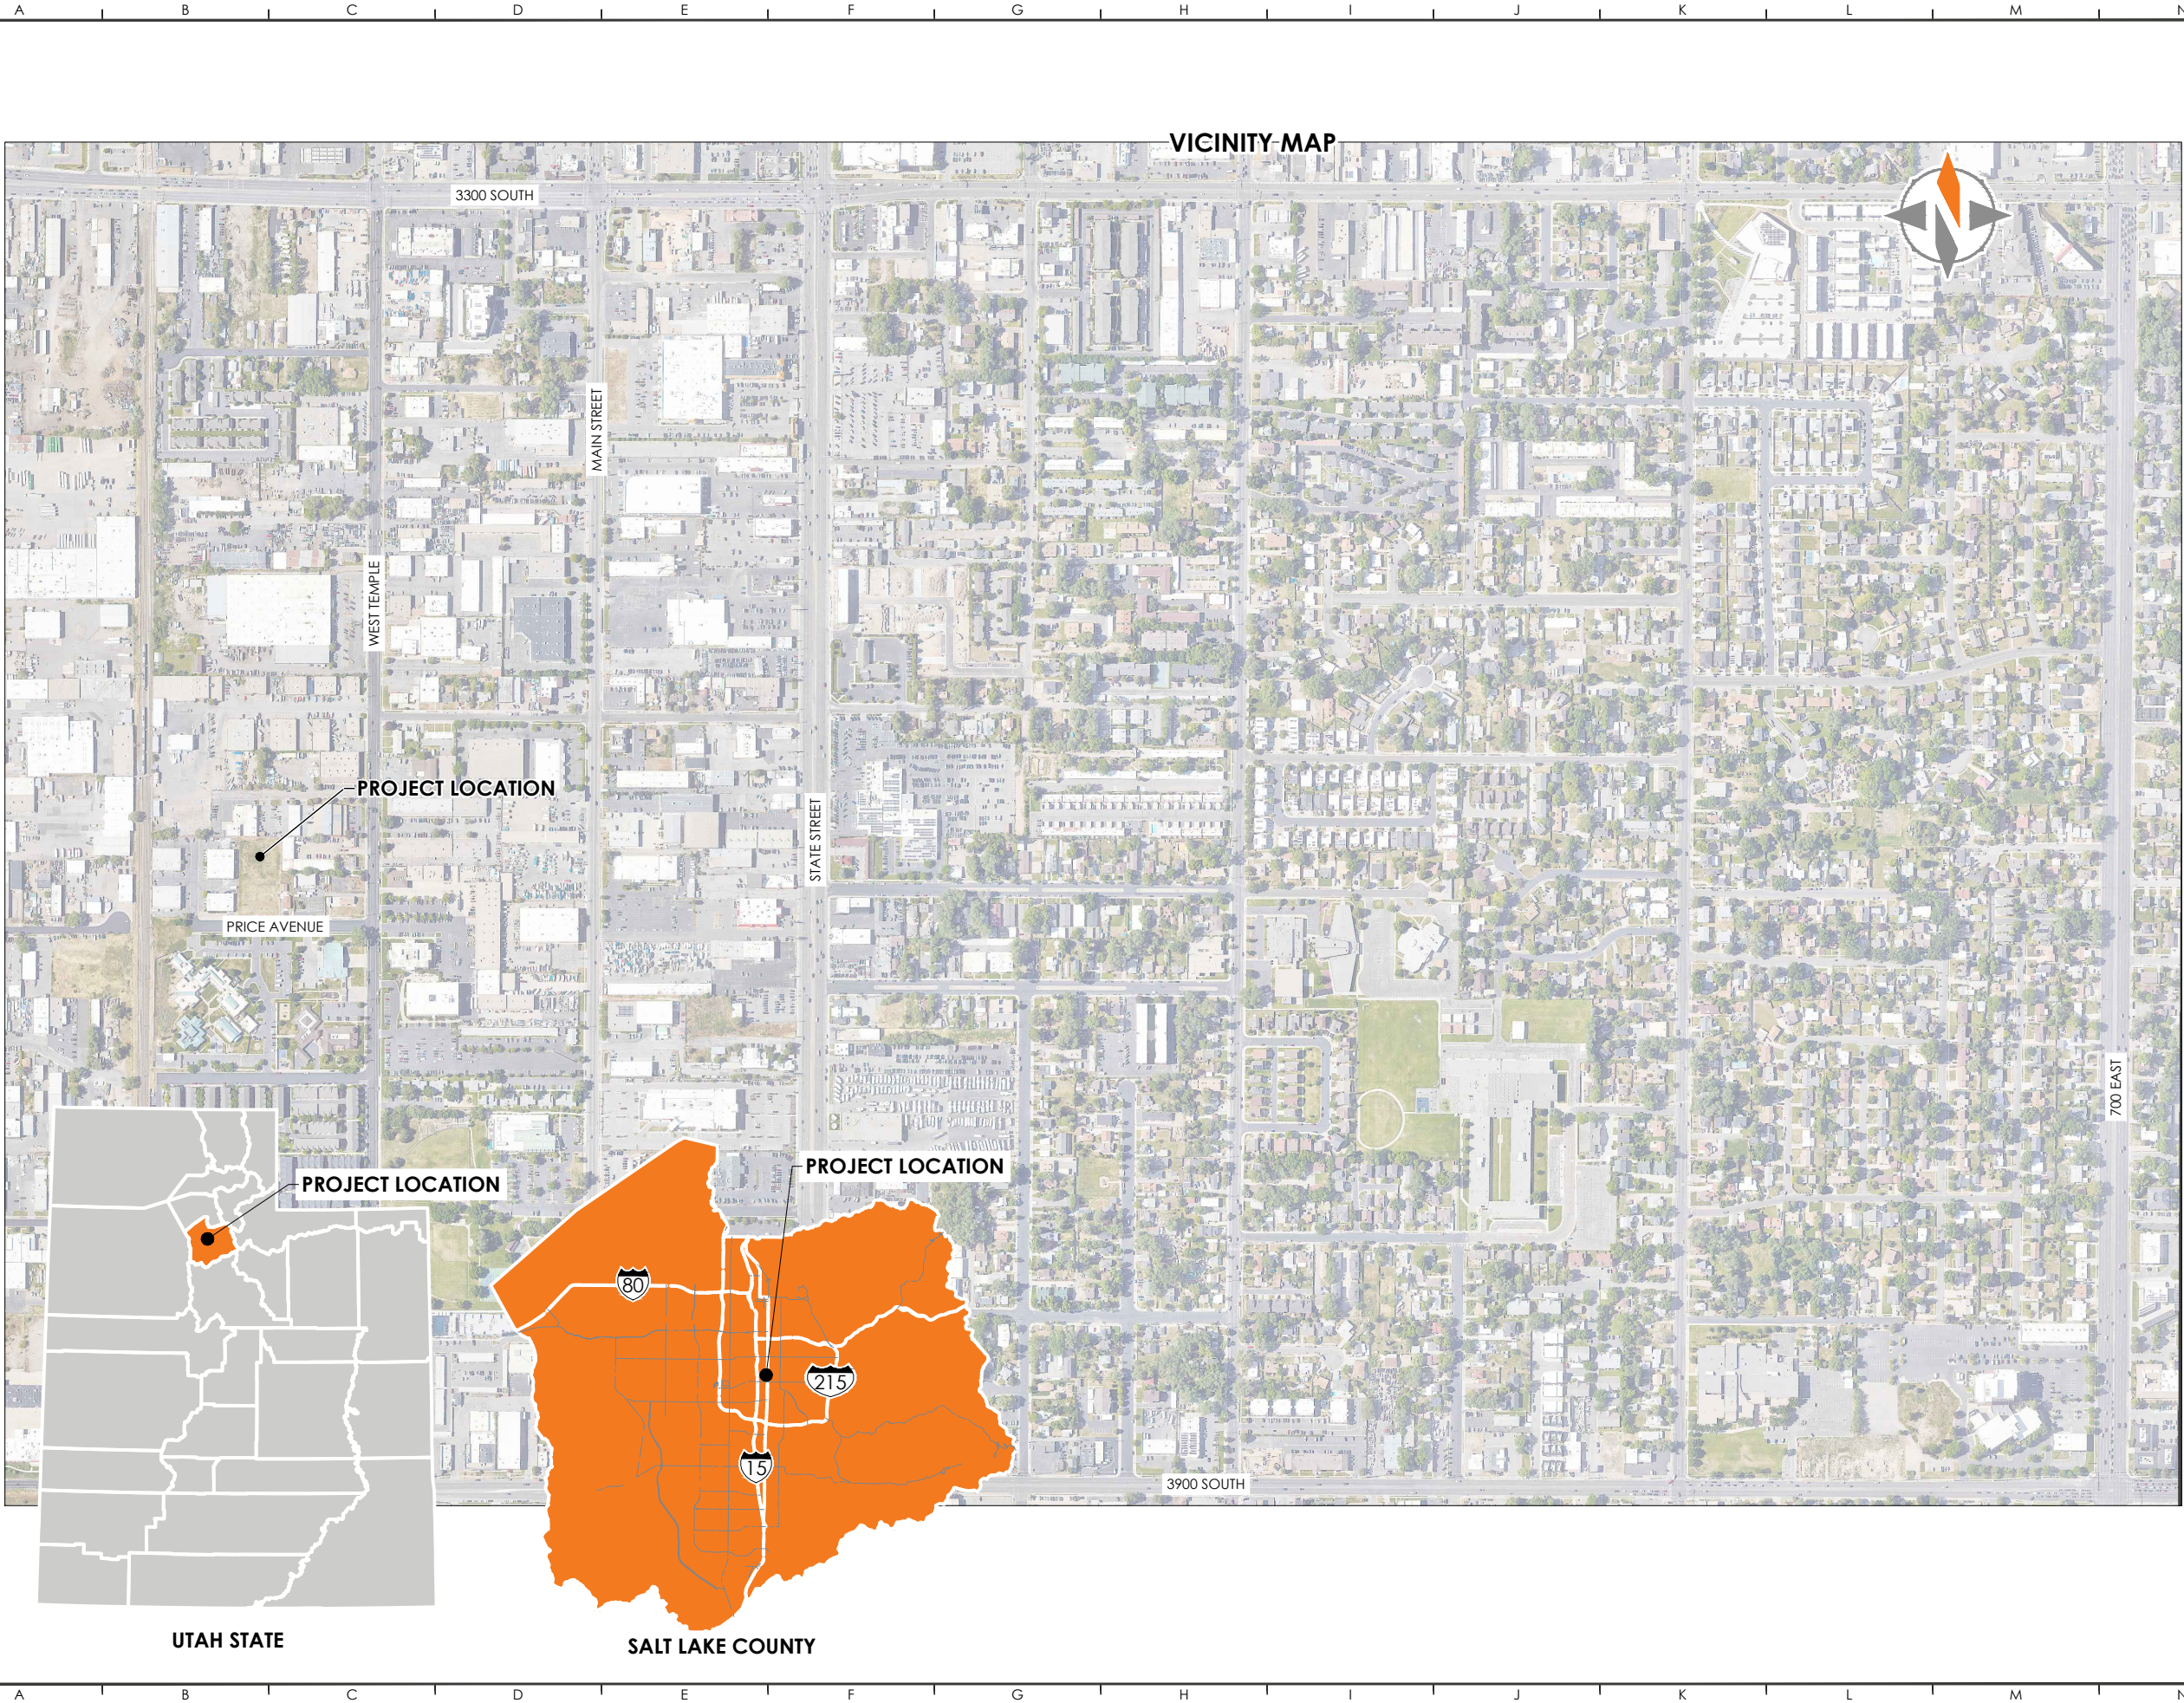

4246 S RIVERBOAT RD., STE 200
SALT LAKE CITY, UT 84123
P: 801.359.5565



220 EAST MORRIS
AVE, 3RD FLOOR
SOUTH SALT LAKE
CITY, UT 84115
P: 801.483.6038

REVISIONS

LEGAL NOTICE

THE INFORMATION CONTAINED IN THIS
DRAWING IS THE PROPERTY OF CRS
ENGINEERS AND IS NOT TO BE
REPRODUCED, MODIFIED, OR USED FOR
ANY OTHER PROJECT OR EXTENSION OF
THIS PROJECT EXCEPT BY AGREEMENT
WITH CRS ENGINEERS.

DESIGN



PRINCIPAL : M. CHANDLER, PE
MANAGER: J. DEMANN, PE
REVIEWER : M. CHANDLER, PE
DRAFTER : J. DEMANN, PE

PROJECT

2023-0077
16 OCTOBER 2026

PRICE AVENUE WELL

150 WEST PRICE AVENUE

UT83-CF | 11:25 AM FRIDAY 16 OCTOBER 2026 | Q:\2023\2023-0077 SSLC-PRICE AVENUE WELL DRAWINGS\SHEETS WELL DRILLING\CS101.DWG



CONTACT INFORMATION

Horrocks.
4246 S RIVERBOAT RD., STE 200
SALT LAKE CITY, UT 84123
P: 801.359.5565

is
220 EAST MORRIS
AVE, 3RD FLOOR
SOUTH SALT LAKE
CITY, UT 84115
P: 801.483.6038
SOUTH SALT LAKE

REVISIONS

LEGAL NOTICE

THE INFORMATION CONTAINED IN THIS DRAWING IS THE PROPERTY OF CRS CONSULTING ENGINEERS, INC. AND IS NOT TO BE REPRODUCED, MODIFIED, OR USED FOR ANY OTHER PROJECT OR EXTENSION OF THIS PROJECT EXCEPT BY AGREEMENT WITH CRS ENGINEERS.

DESIGN



PRINCIPAL : M. CHANDLER, PE
MANAGER: J. DEMANN, PE
REVIEWER : M. CHANDLER, PE
DRAFTER : J. DEMANN, PE

PROJECT

2023-0077
16 OCTOBER 2026

PRICE AVENUE WELL


150 WEST PRICE AVENUE

WELL SITE MAP

2 OF 3

CS101

UT83-CF | 11:25 AM FRIDAY 16 OCTOBER 2026 | Q:\2023\2023-0077 SSLC-PRICE AVENUE WELL DRAWINGS\SHEETS WELL DRILLING\3 CU101.DWG

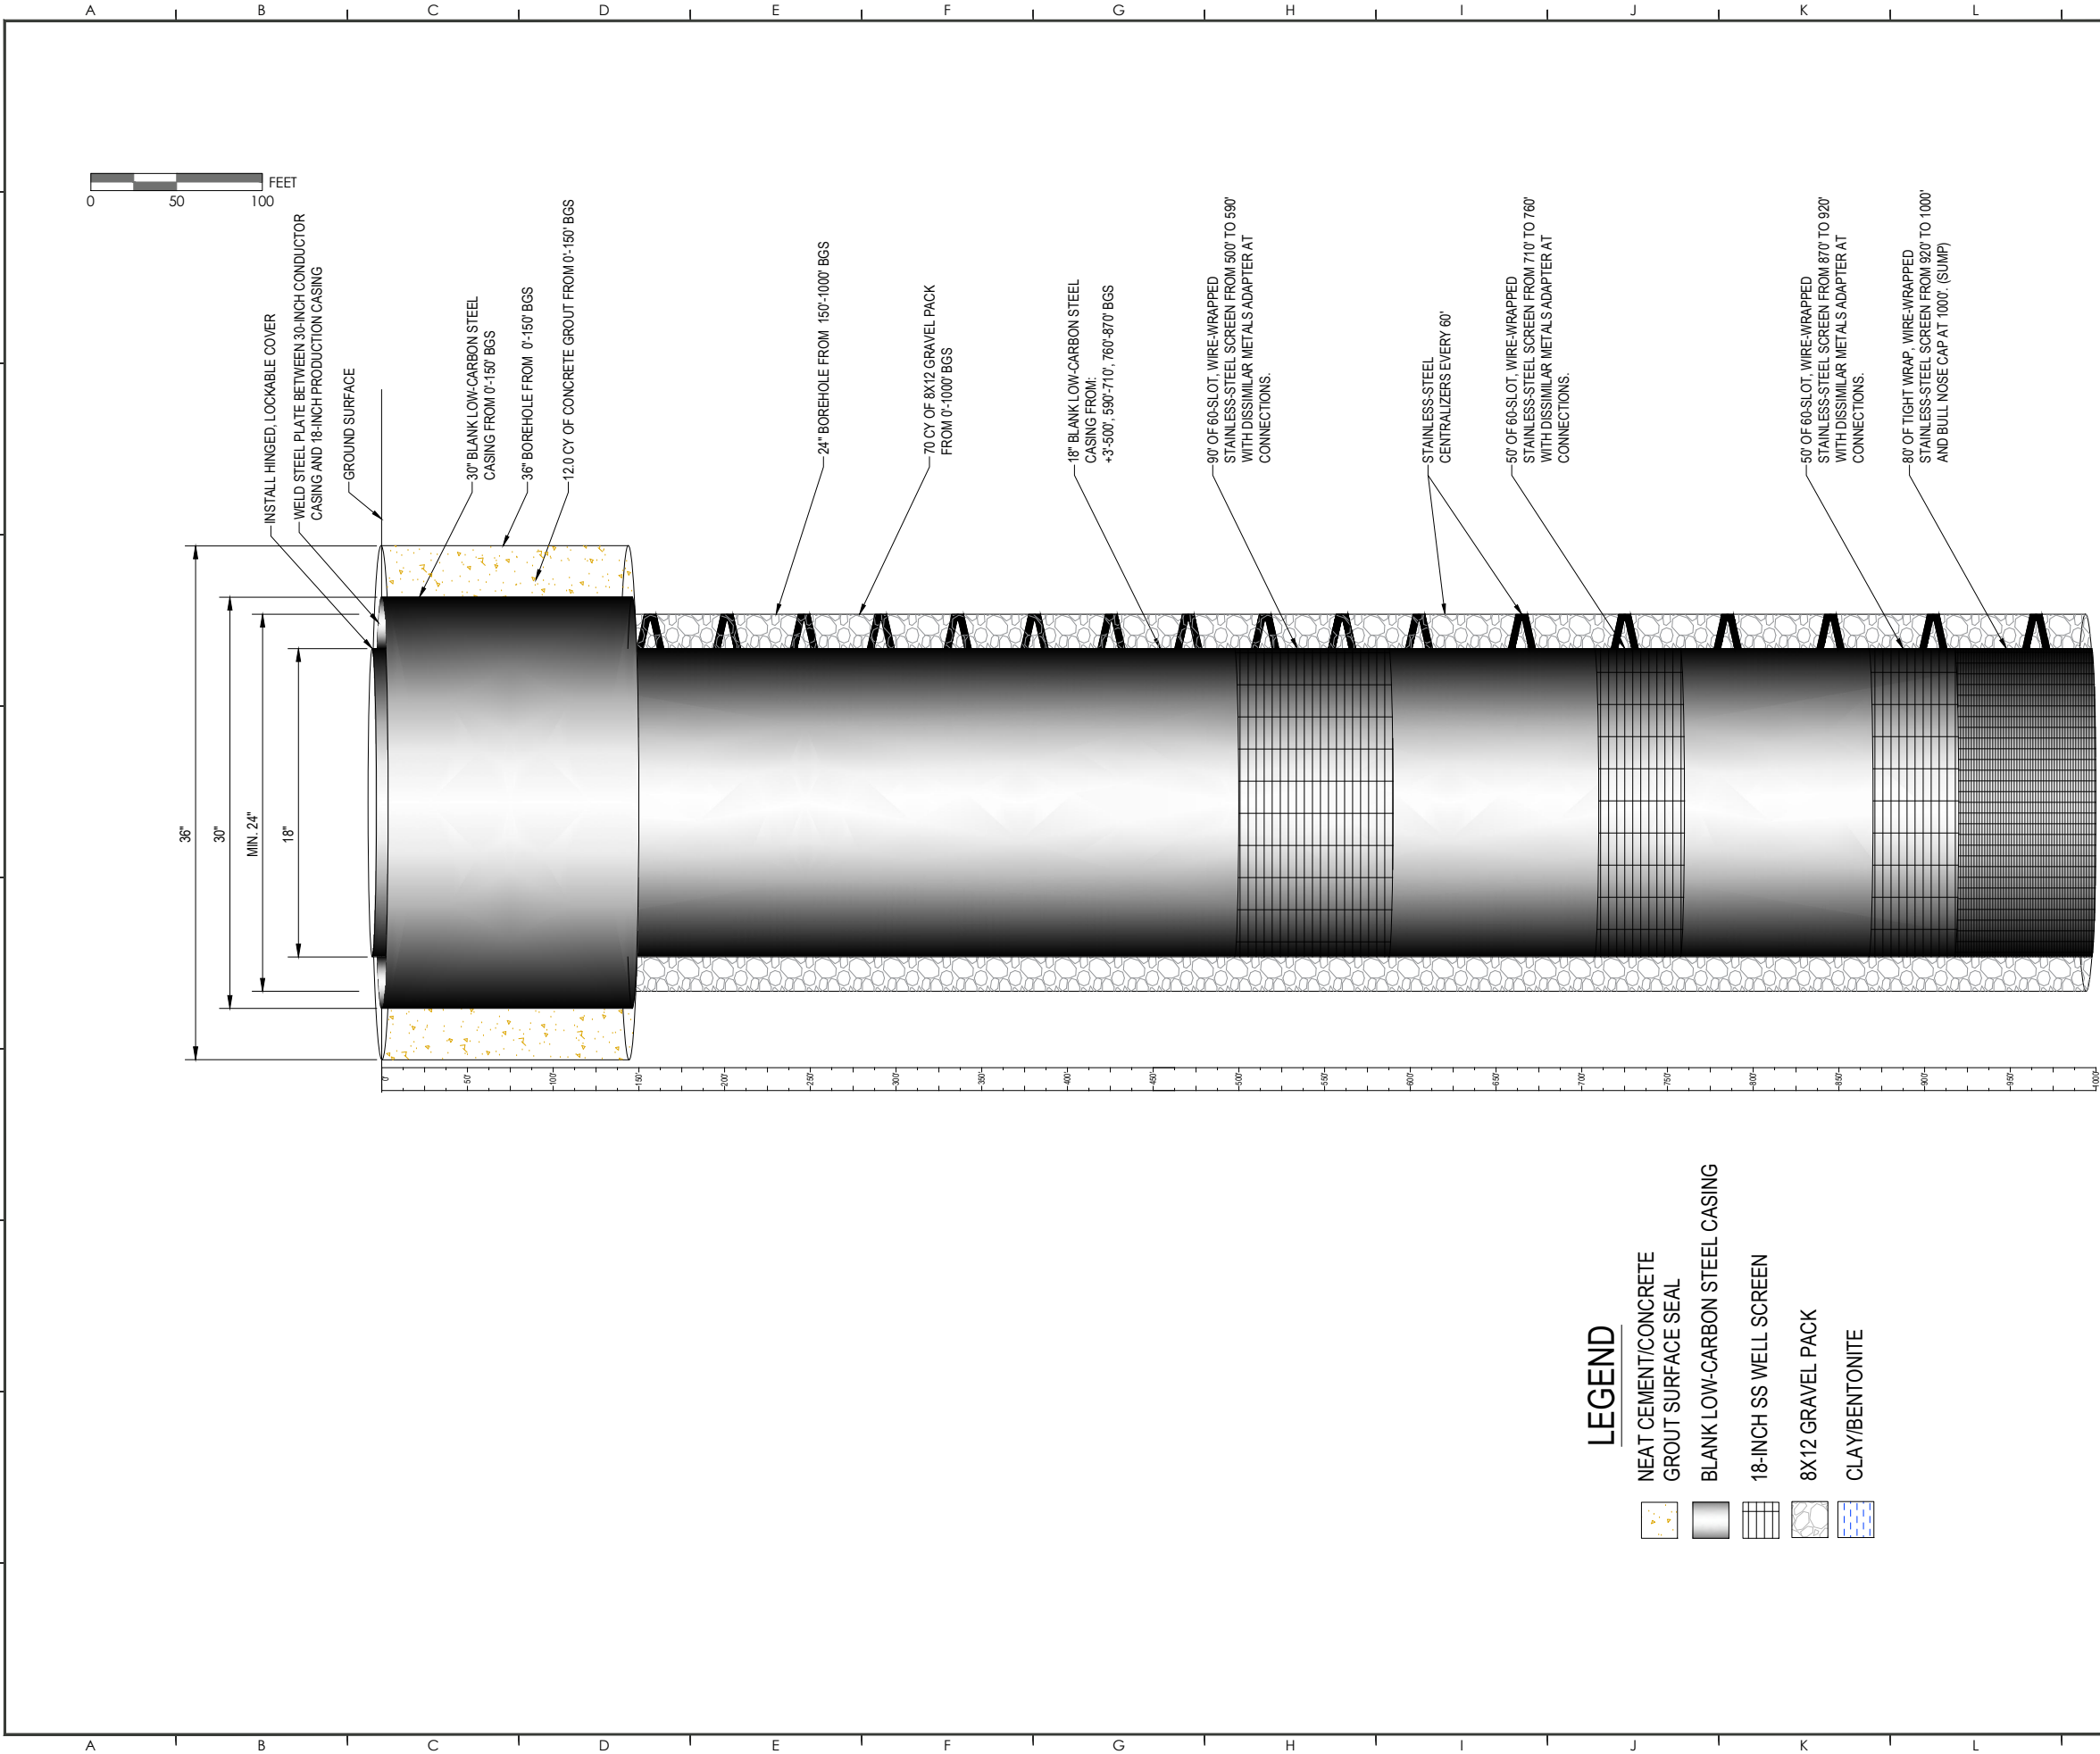

CONTACT INFORMATION

Horrocks.
4246 S RIVERBOAT RD., STE 200
SALT LAKE CITY, UT 84123
P: 801.359.5565



220 EAST MORRIS
AVE, 3RD FLOOR
SOUTH SALT LAKE
CITY, UT 84115
P: 801.483.6038

REVISIONS

LEGAL NOTICE

THE INFORMATION CONTAINED IN THIS DRAWING IS THE PROPERTY OF CRS CONSULTING ENGINEERS, INC. AND IS NOT TO BE REPRODUCED, MODIFIED, OR USED FOR ANY OTHER PROJECT OR EXTENSION OF THIS PROJECT EXCEPT BY AGREEMENT WITH CRS ENGINEERS.

DESIGN



PRINCIPAL : M. CHANDLER, PE
MANAGER: J. DEMANN, PE
REVIEWER : M. CHANDLER, PE
DRAFTER : J. DEMANN, PE

PROJECT

2023-0077
16 OCTOBER 2026

PRICE AVENUE WELL

150 WEST PRICE AVENUE
SOUTH SALT LAKE CITY, UT 84115