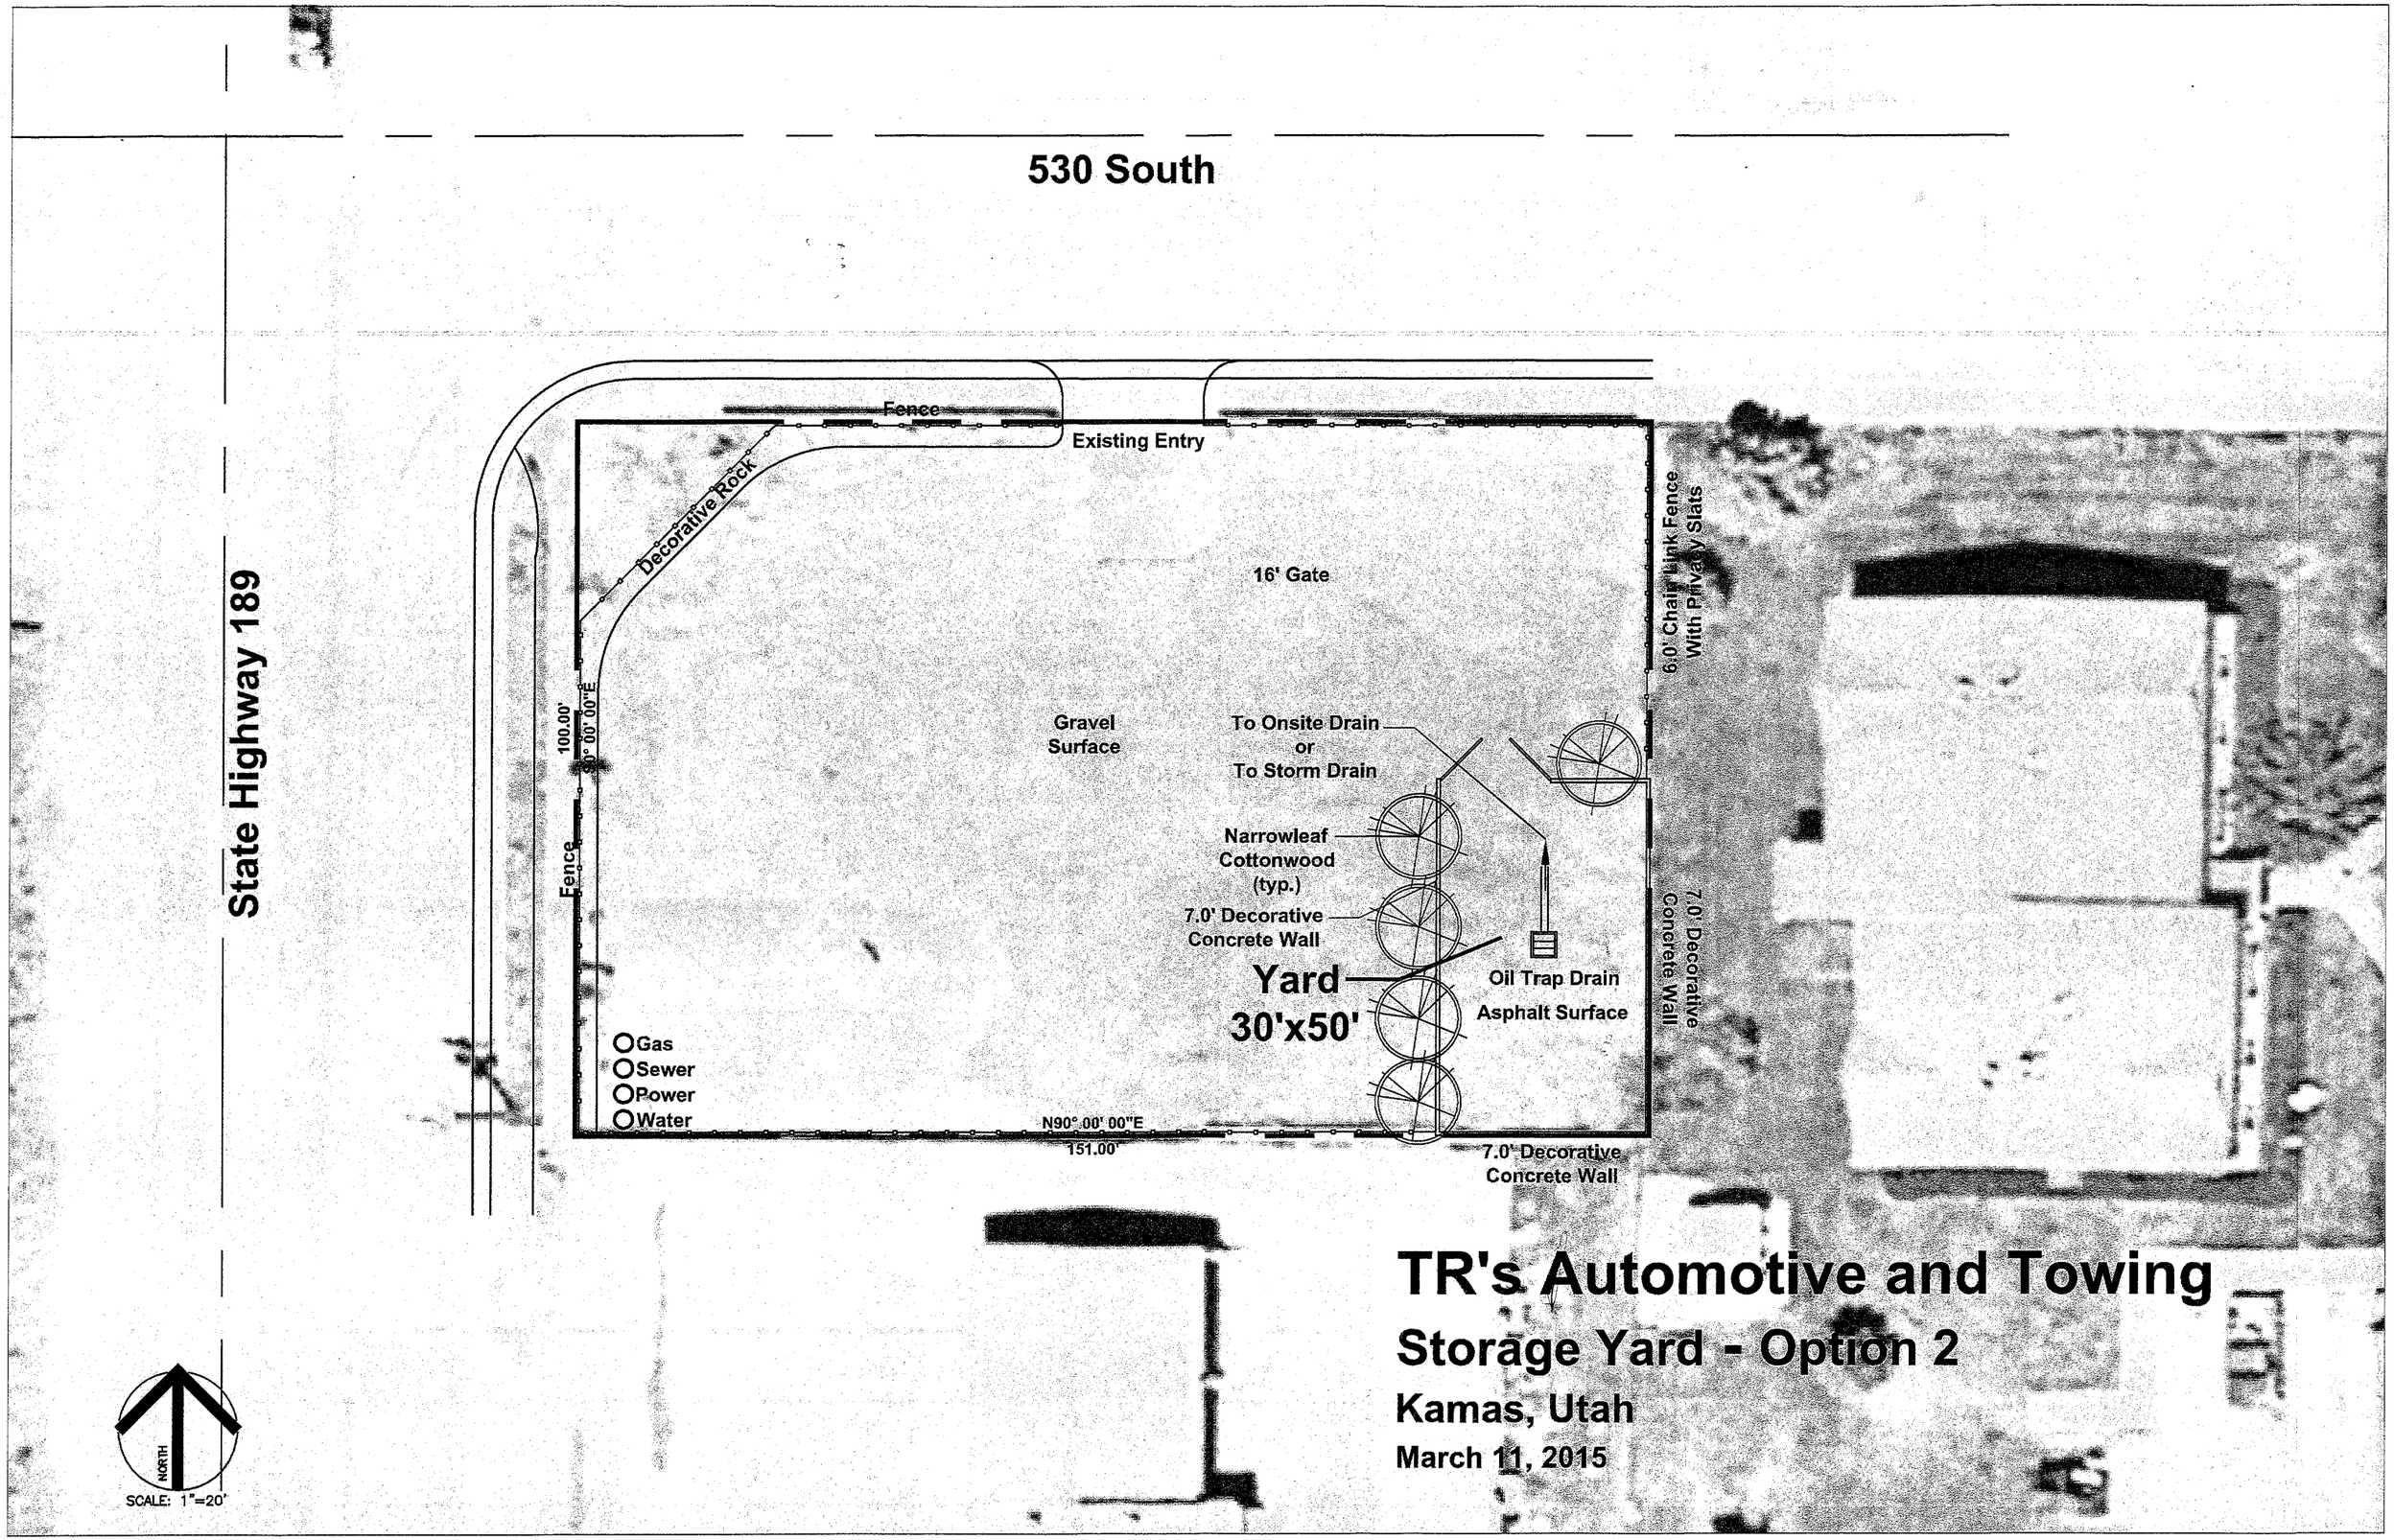
530 South
State Highway 189
Fence
Existing Entry
Decorative Rock
16' Gate
6.0' Chain Link Fence
With Privacy Slats
100.00'
N0° 00' 00"E
Gravel
Surface
To Onsite Drain
or
To Storm Drain
Narrowleaf
Cottonwood
(typ.)
7.0' Decorative
Concrete Wall
Yard
30'x50'
Oil Trap Drain
Asphalt Surface
7.0' Decorative
Concrete Wall
Fence
Gas
Sewer
Power
Water
N90° 00' 00"E
151.00'
7.0' Decorative
Concrete Wall
NORTH
SCALE: 1"=20'
TR's Automotive and Towing
Storage Yard - Option 2
Kamas, Utah
March 11, 2015

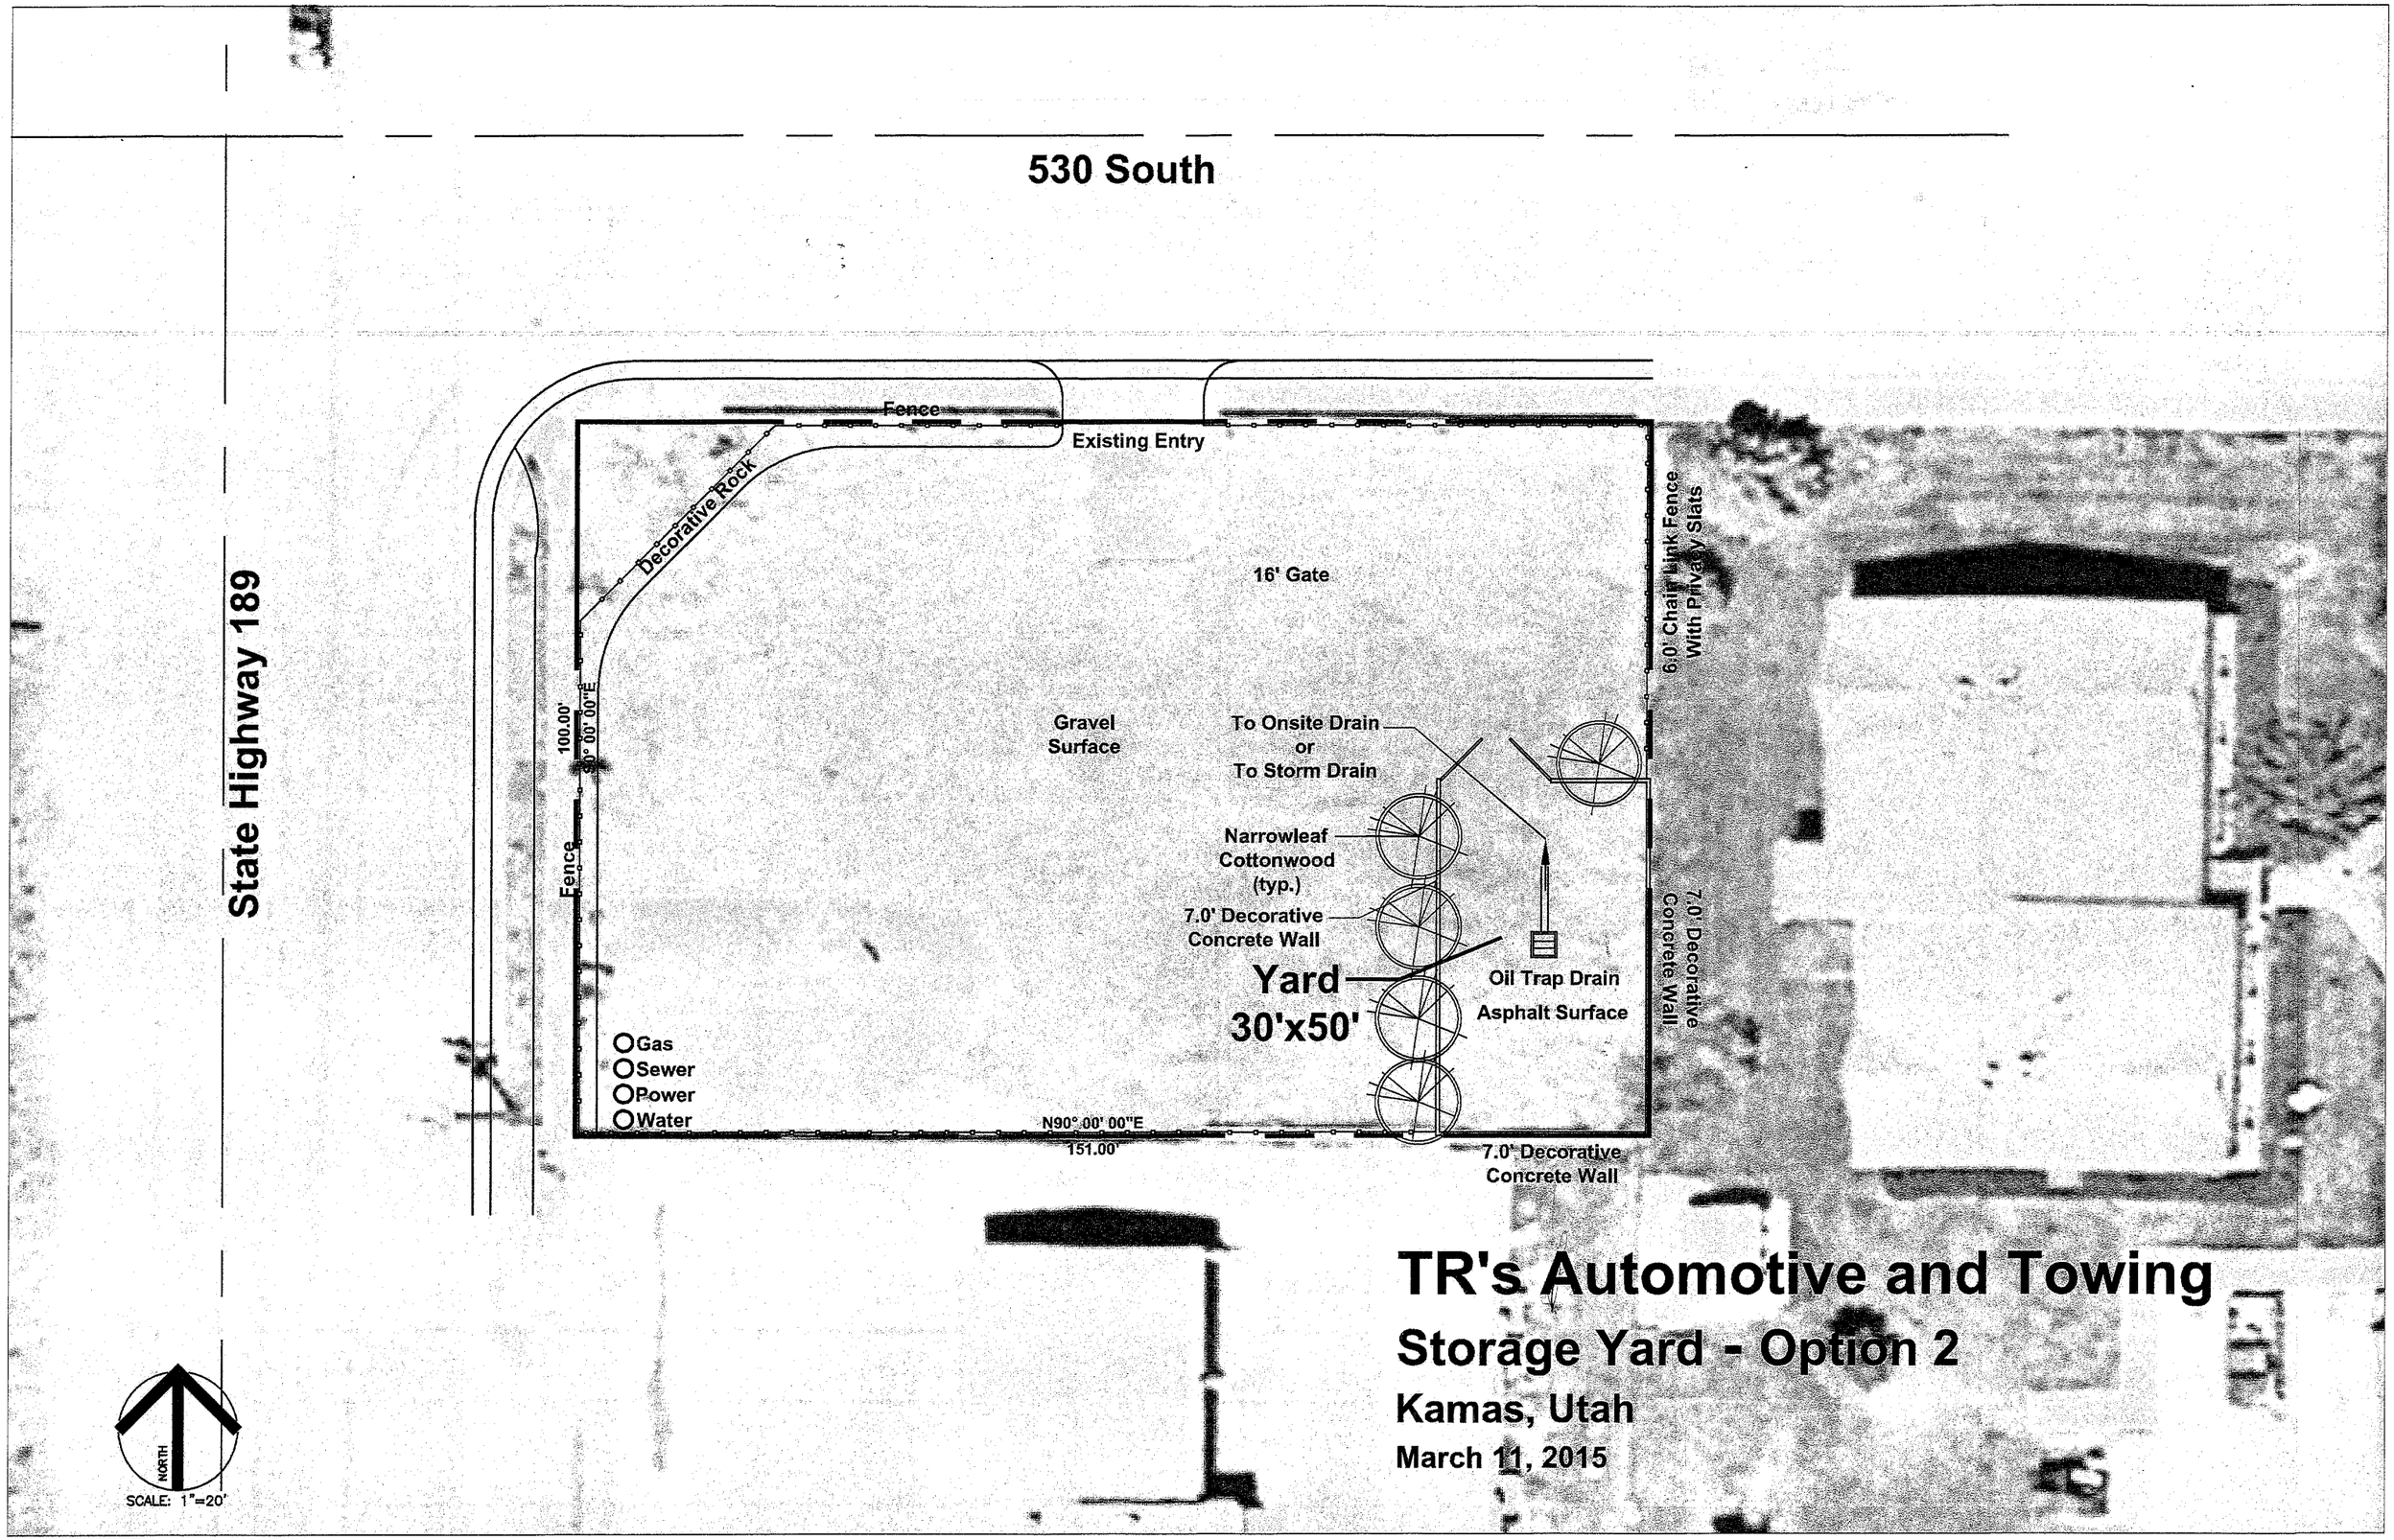

TR's Automotive and Towing

Storage Yard - Option 2

Kamas, Utah

March 11, 2015