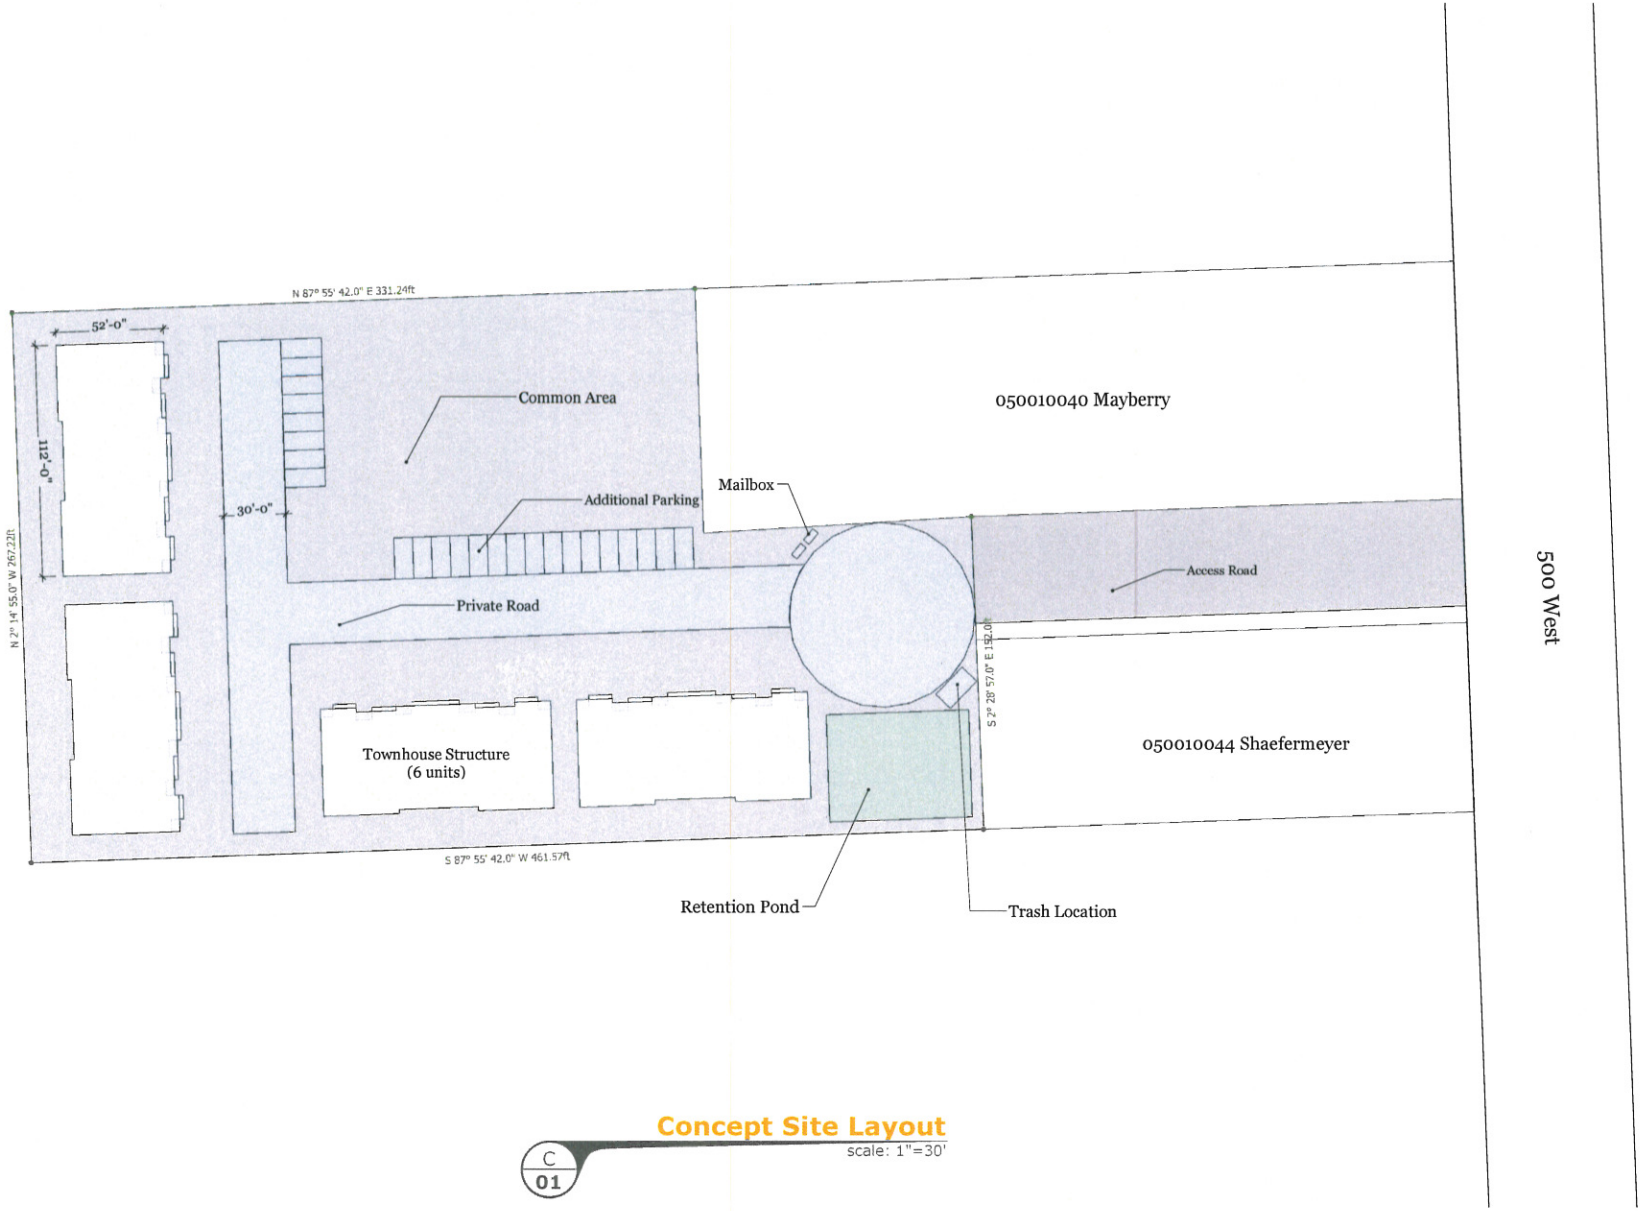

Concept Site Layout

scale: 1"=30'

C
01

TMK: 050010049
Owner: Randall & Lori Mills

Aspen Meadows Concept

379 N 500 W
Vernal, Utah

THIS WORK WAS PREPARED BY ME OR UNDER MY SUPERVISION

CONSTRUCTION OF THIS PROJECT WILL BE UNDER MY OBSERVATION

Concept

September 2, 2015