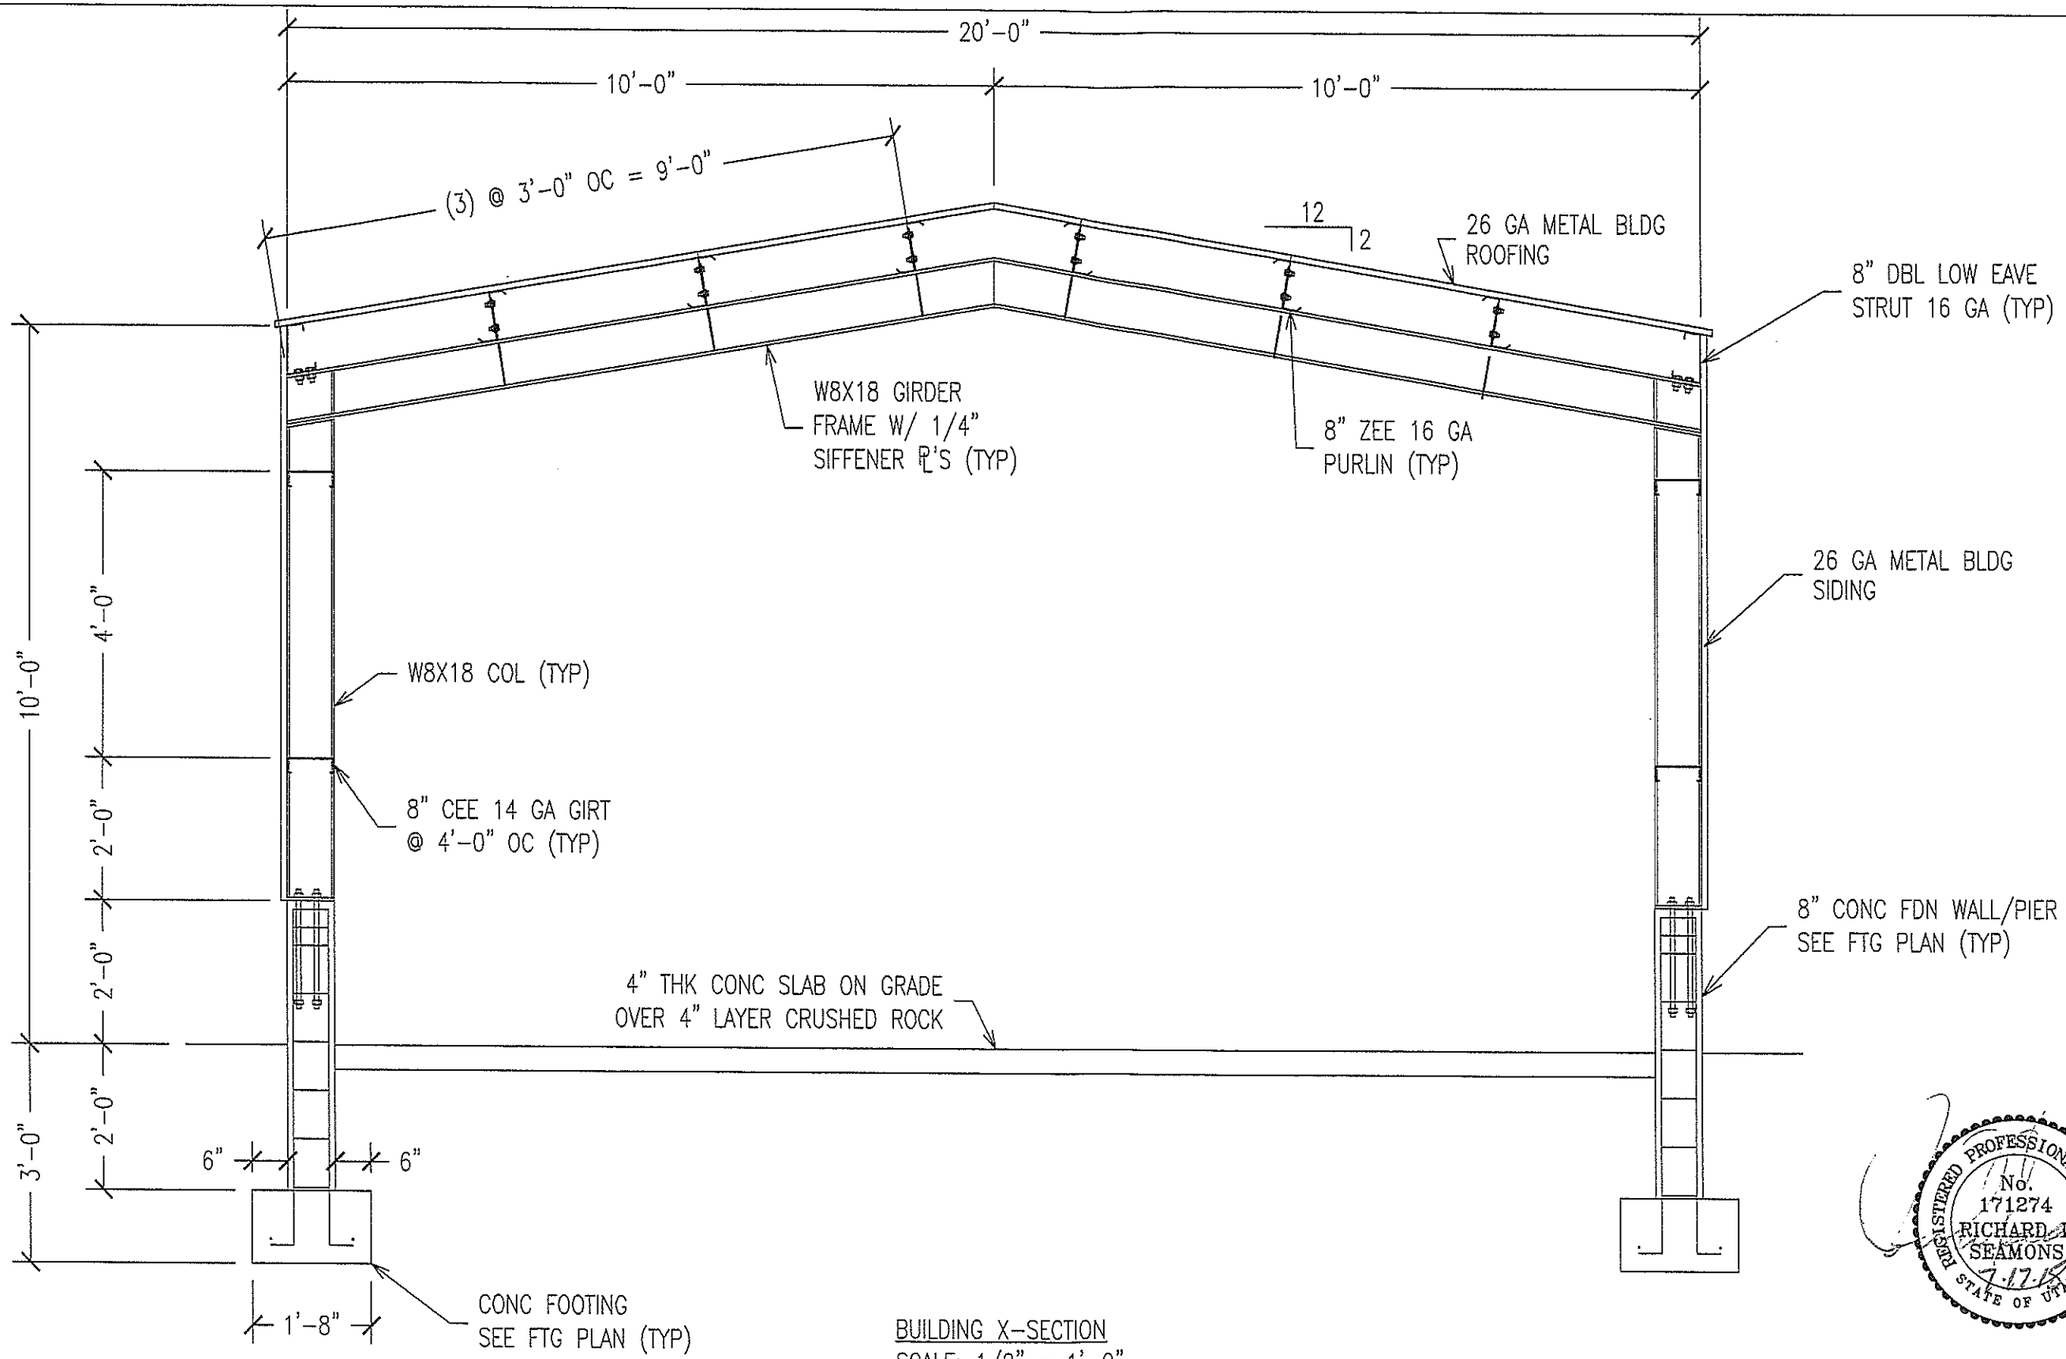

BUILDING X-SECTION
SCALE: 1/2" = 1'-0"

REGISTERED PROFESSIONAL ENGINEER
No. 171274
RICHARD D. SEAMONS
7-17-15
STATE OF UTAH

CHRISTENSEN BUILDINGS

STORAGE BLDG
BOB CHRISTENSEN

HYDE PARK, UT