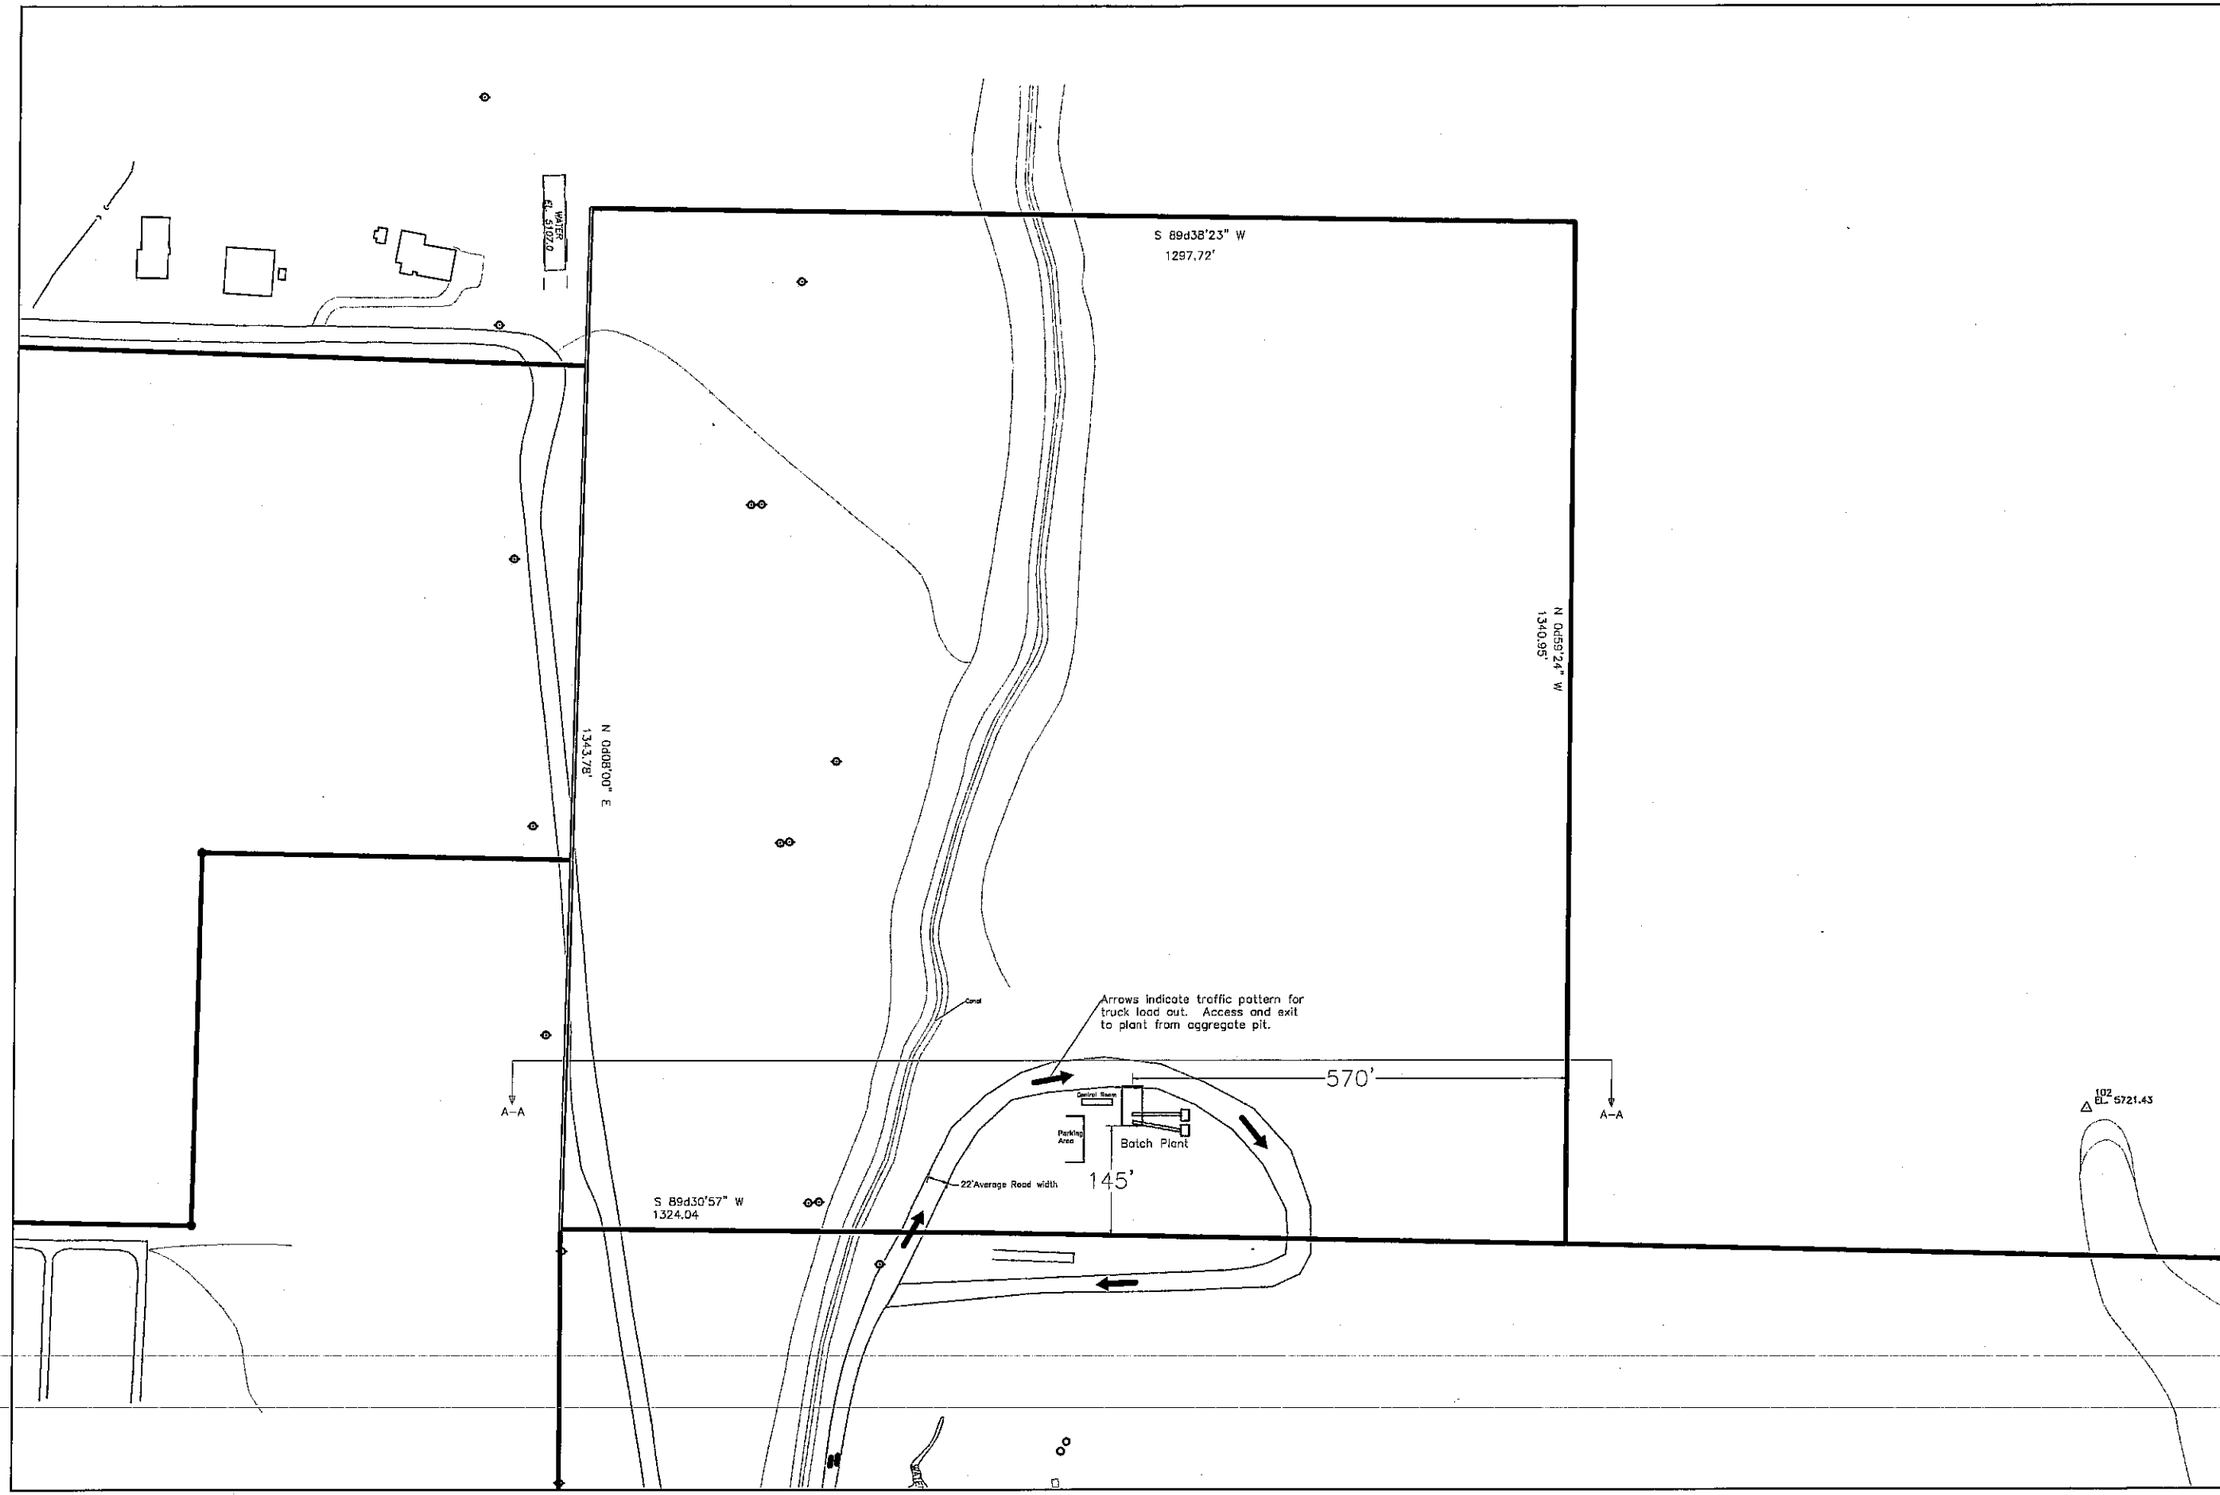

Revisions

WELLS AGGREGATE
Plot Plan and Plant Layout

August 12, 2015

Design: PCH

Drawn: PCH

Scale: 1" = 200ft

Drawing Number:

A-1

1 OF 2

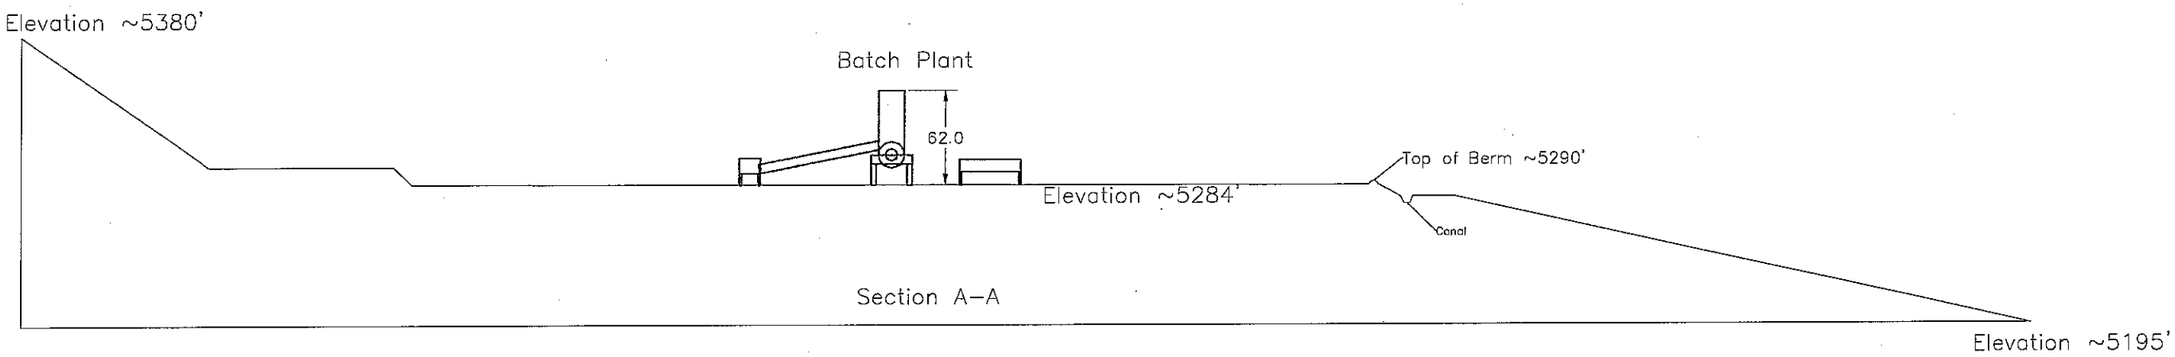

Revisions

WELLS AGGREGATE
Section A-A Elevation

August 12, 2015

Design: FCH

Drawn: FCH

Scale: 1"=100'

Drawing Number:

A-2

2 OF 2