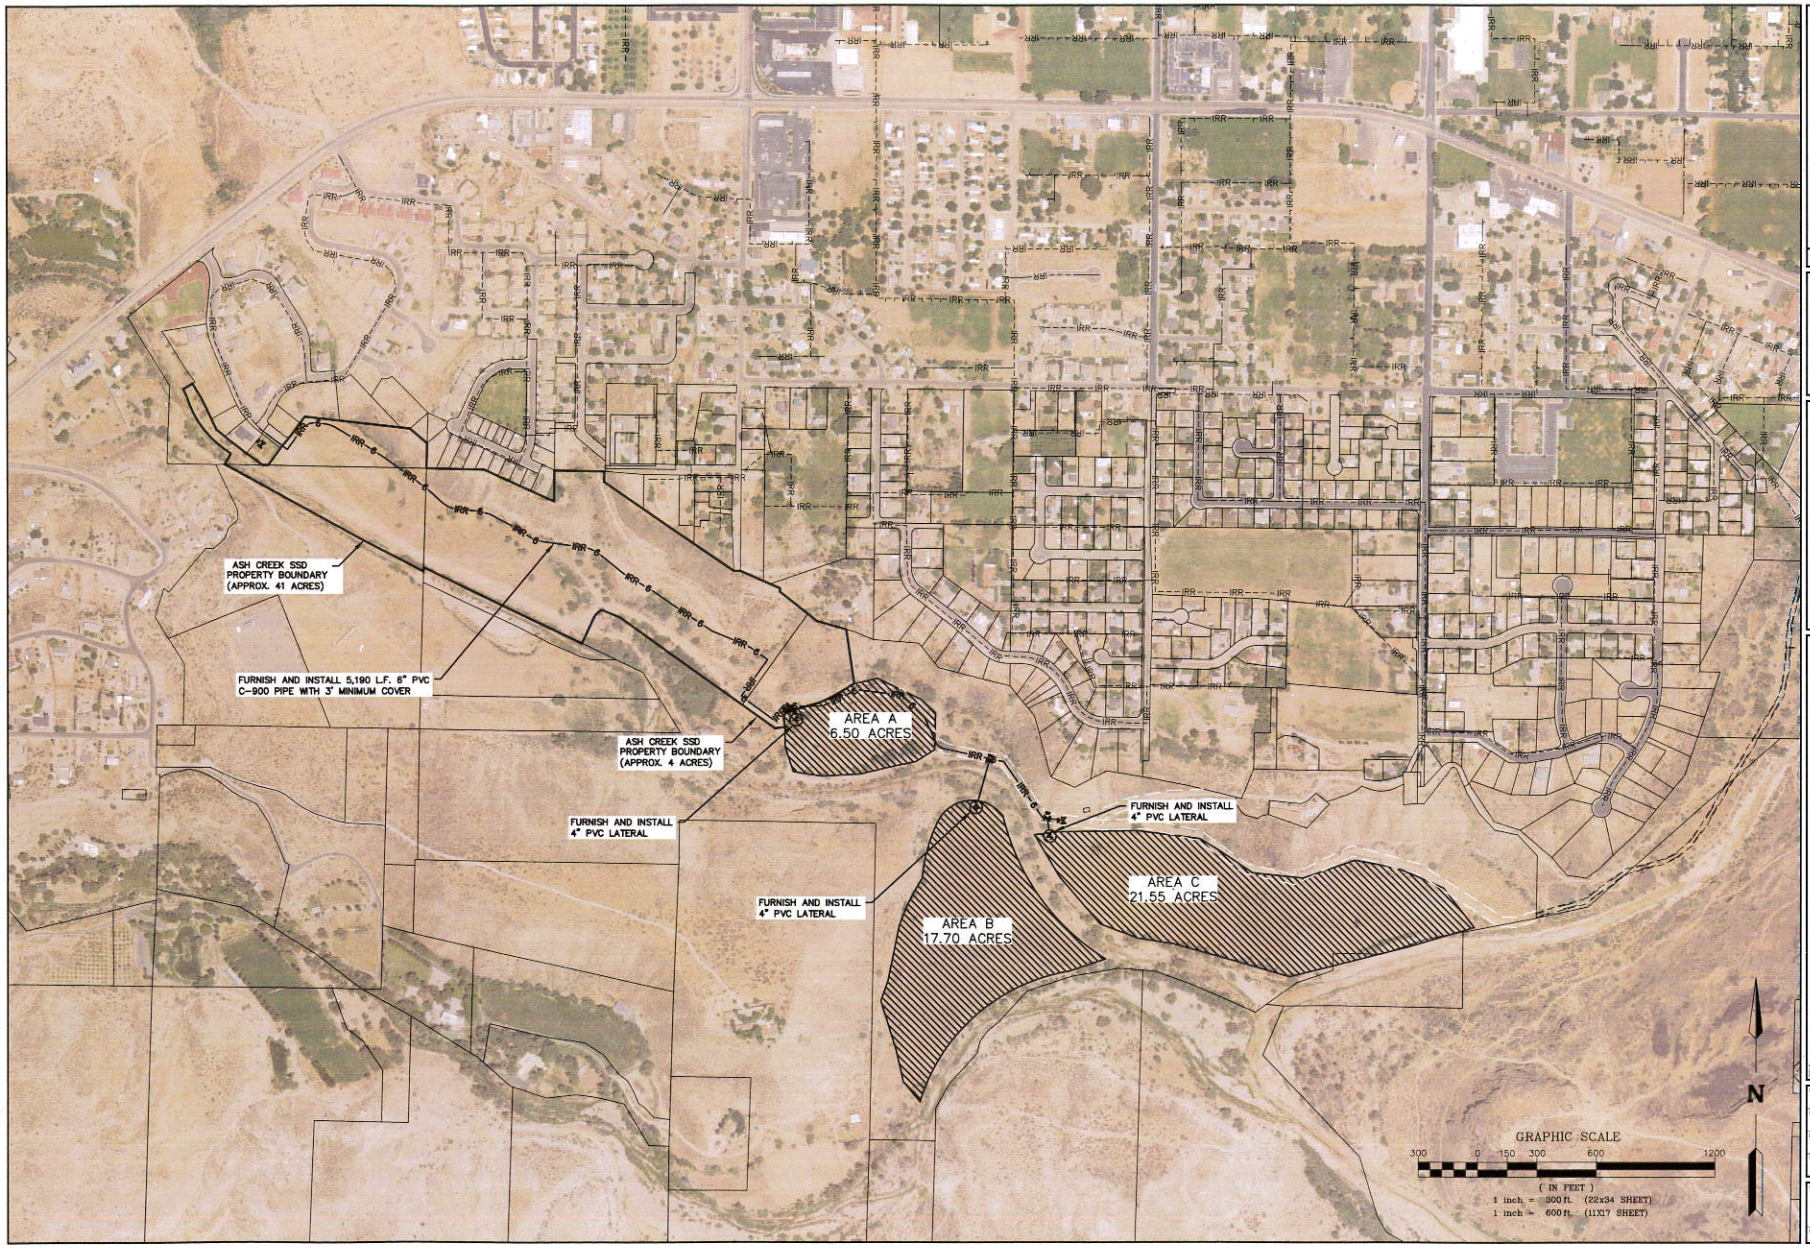

NO.	DATE	BY	DESCRIPTION

REVISIONS

ALPHA ENGINEERING
43 South 100 East, Suite 100 • St George, Utah 84770
T: 435.628.6500 • F: 435.628.6553 • alphaengineering.com

TITLE: IRRIGATION SYSTEM EXTENSION

PROJECT: COFLUENCE PARK
WASHINGTON COUNTY - RED CLIFFS DESERT RESERVE

PROJECT #: 880-02
NAME: JTC
DATE: SEPTEMBER 1, 2015
SCALE: AS NOTED
SHEET: 1 OF 1
FILE: 880-02-MST9-1-15.DWG

P:\880-02\880-02-MST9-1-15.DWG, 22x34 or 11x17, 9/4/2015 1:35:53 PM, jcazier, DWG To PDF.pc3