FUTURE RETAIL
BEAR LAKE CABIN RENTALS
RESTAURANT
LAKEVIEW CUSTOMS
2' WAYNES COAT ROCK OR STONE
BARN WOOD SIDING

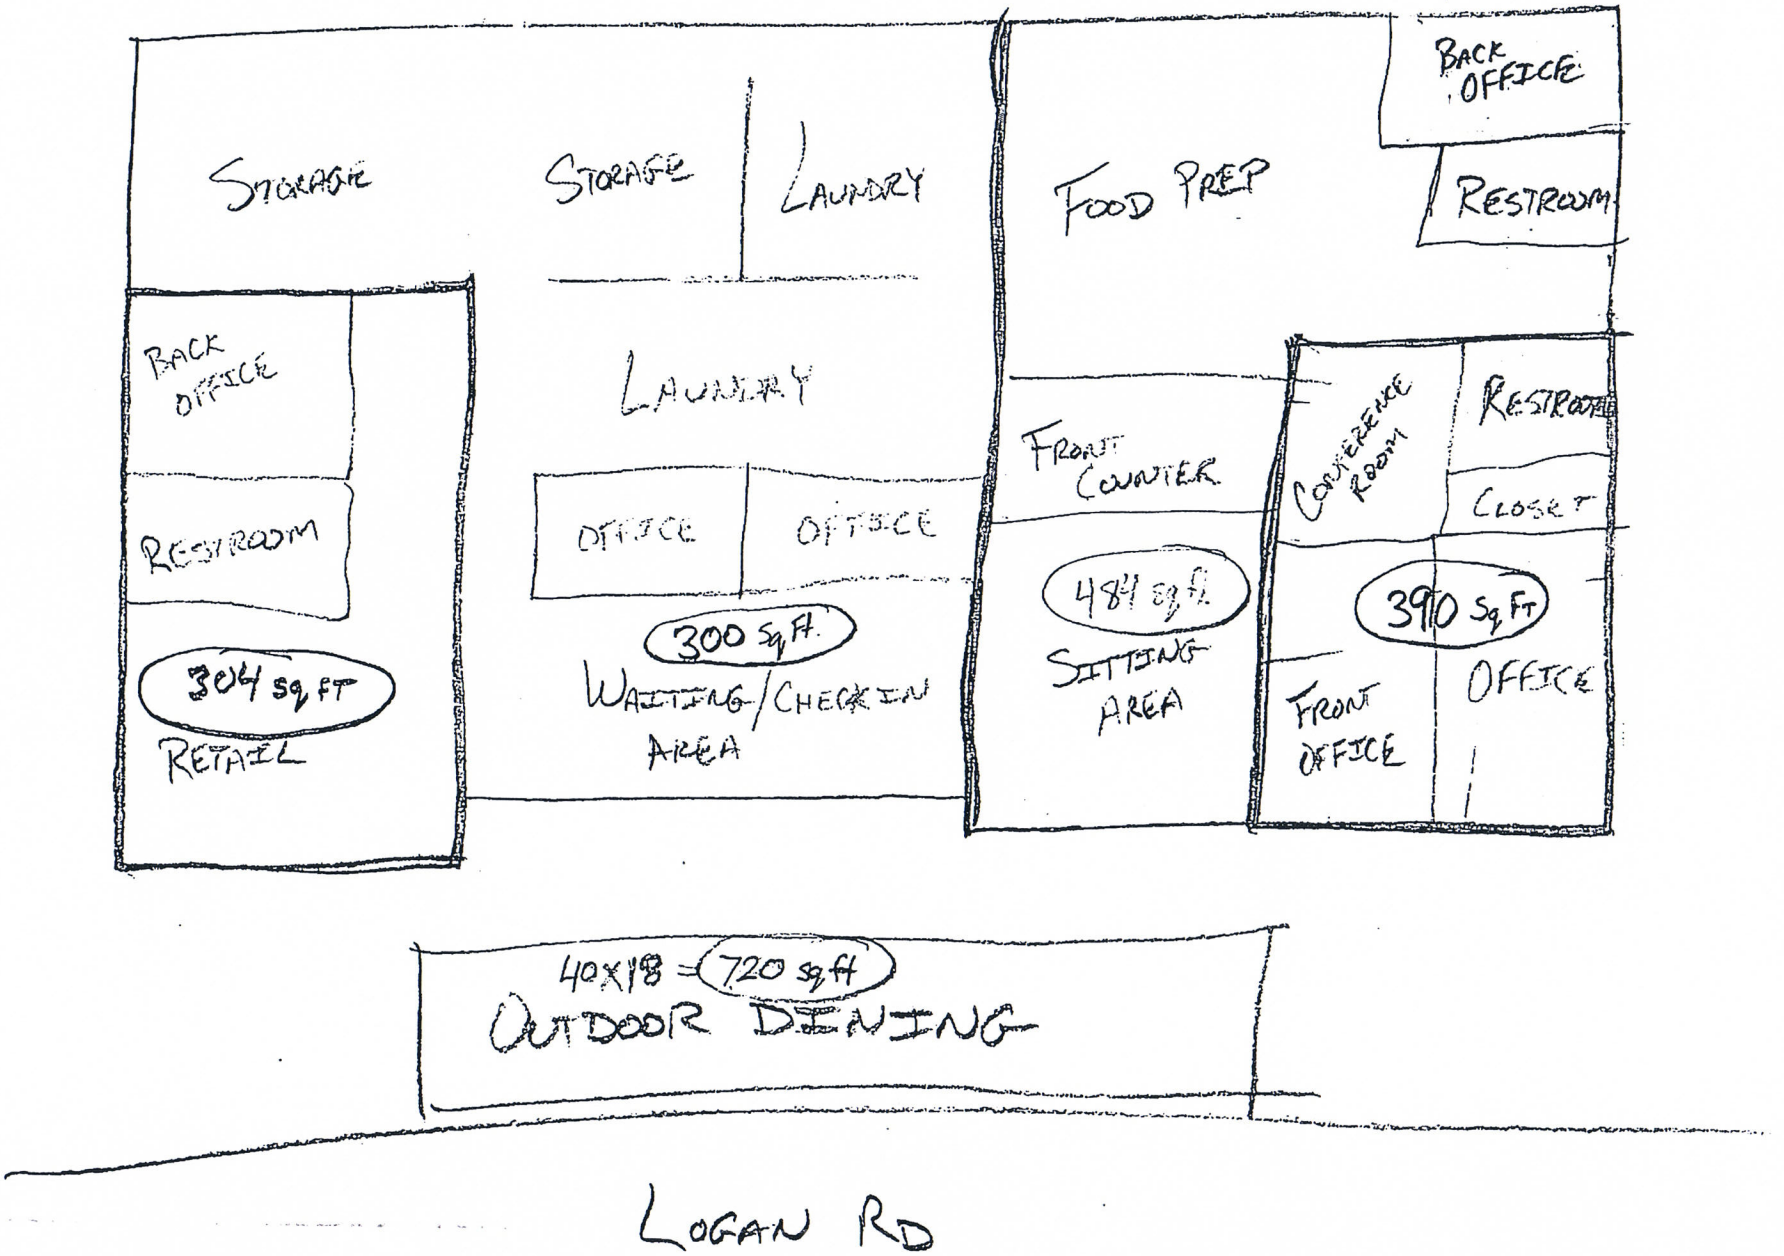
STORAGE
STORAGE
LAUNDRY
FOOD PREP
BACK OFFICE
RESTROOM
BACK OFFICE
RESTROOM
304 sq FT
RETAIL
LAUNDRY
OFFICE
OFFICE
300 sq ft.
WAITING/CHECK IN AREA
FRONT COUNTER
484 sq ft
SITTING AREA
CONFERENCE ROOM
RESTROOM
CLOSET
390 sq FT
FRONT OFFICE
OFFICE
40x18 = 720 sq ft
OUTDOOR DINING
LOGAN RD

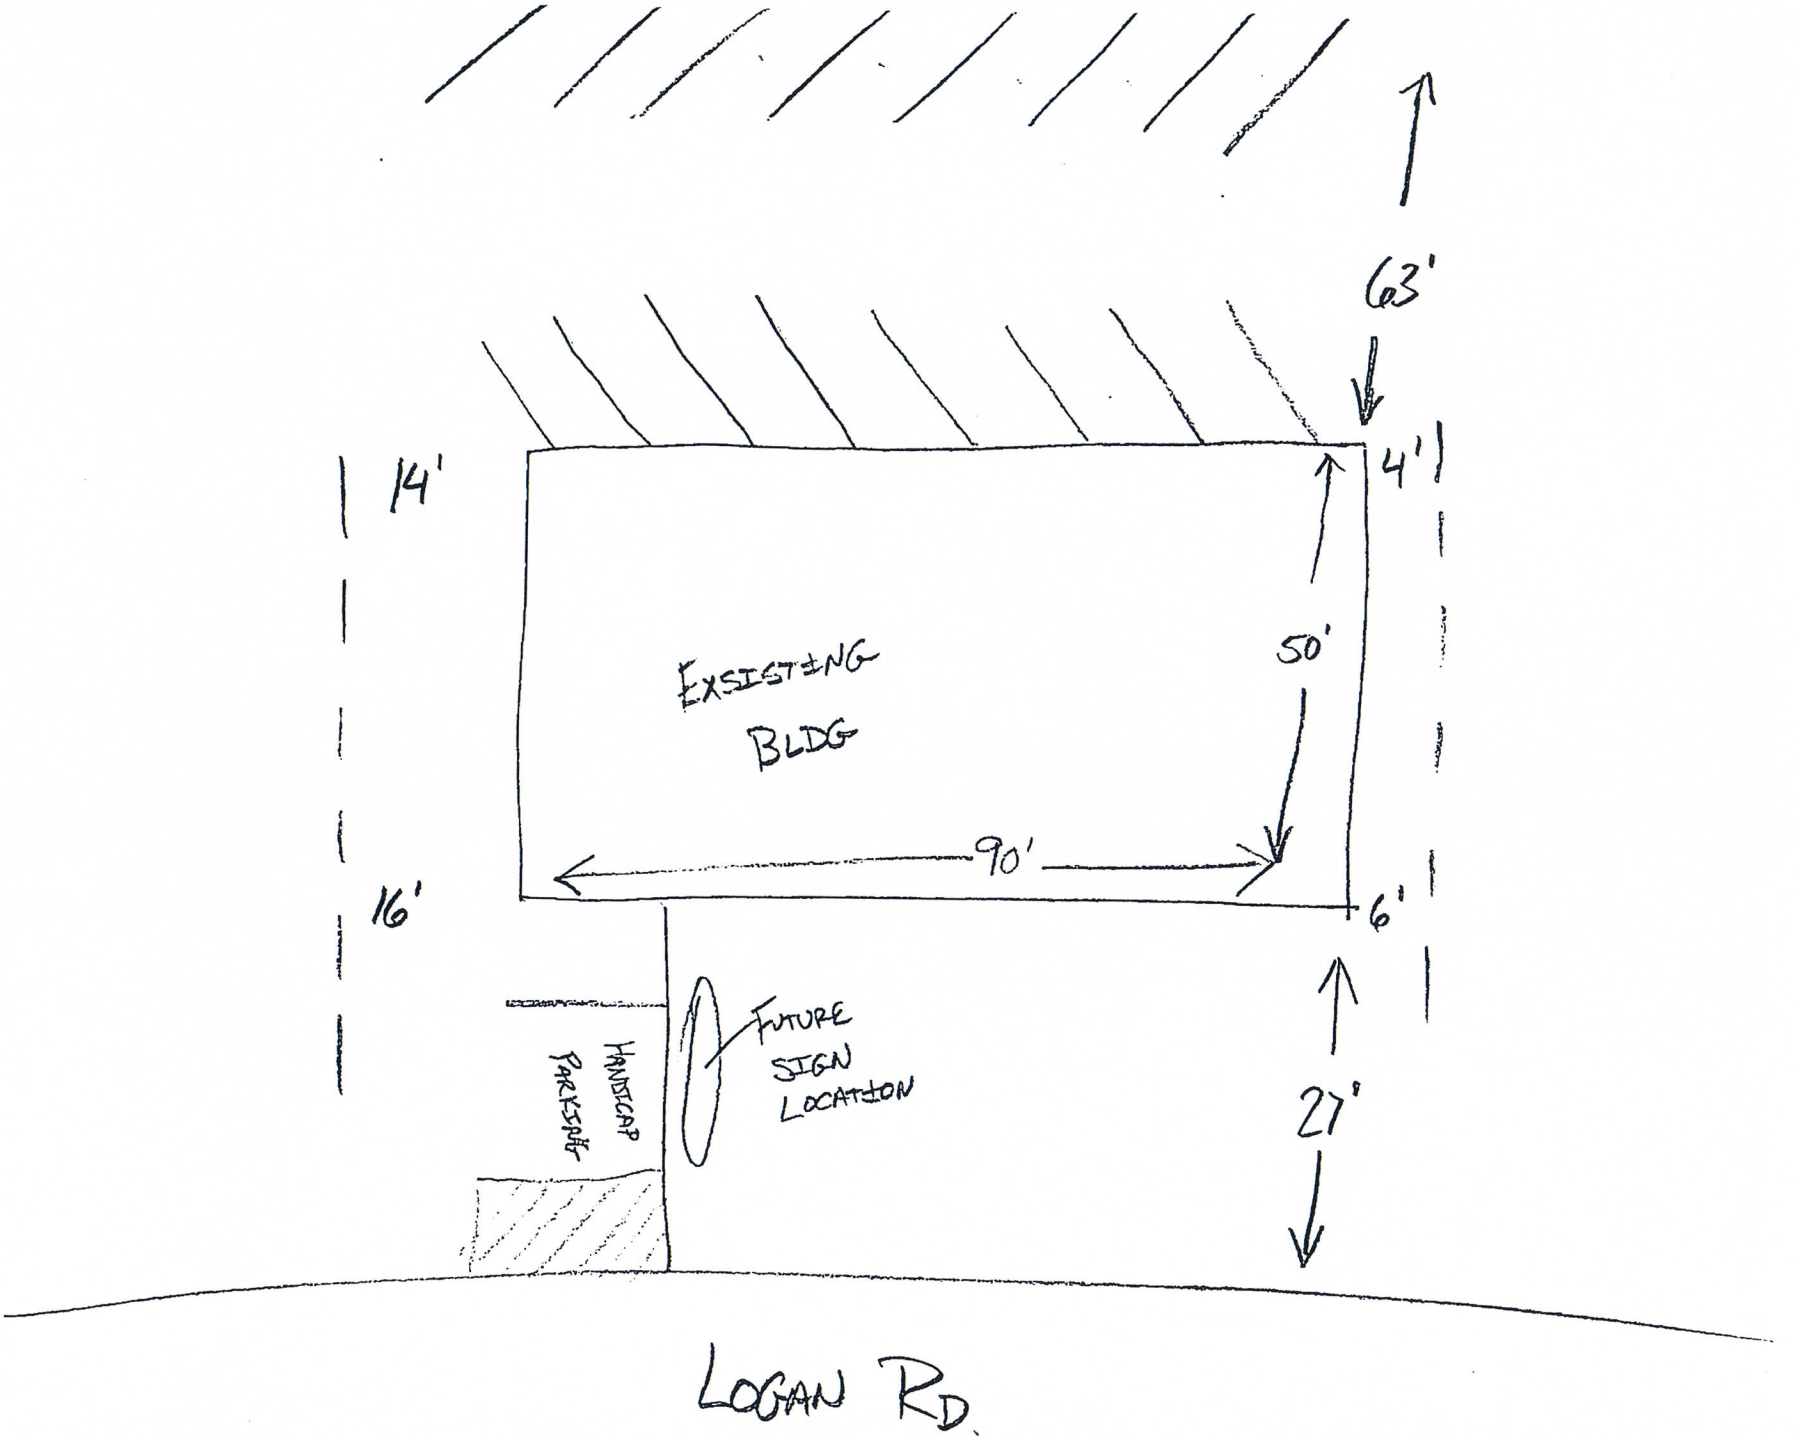
63'
14'
4'
EXSISTING
BLDG
50'
90'
16'
6'
FUTURE
SIGN
LOCATION
HANDICAP
PARKSPACE
27'
LOGAN RD.