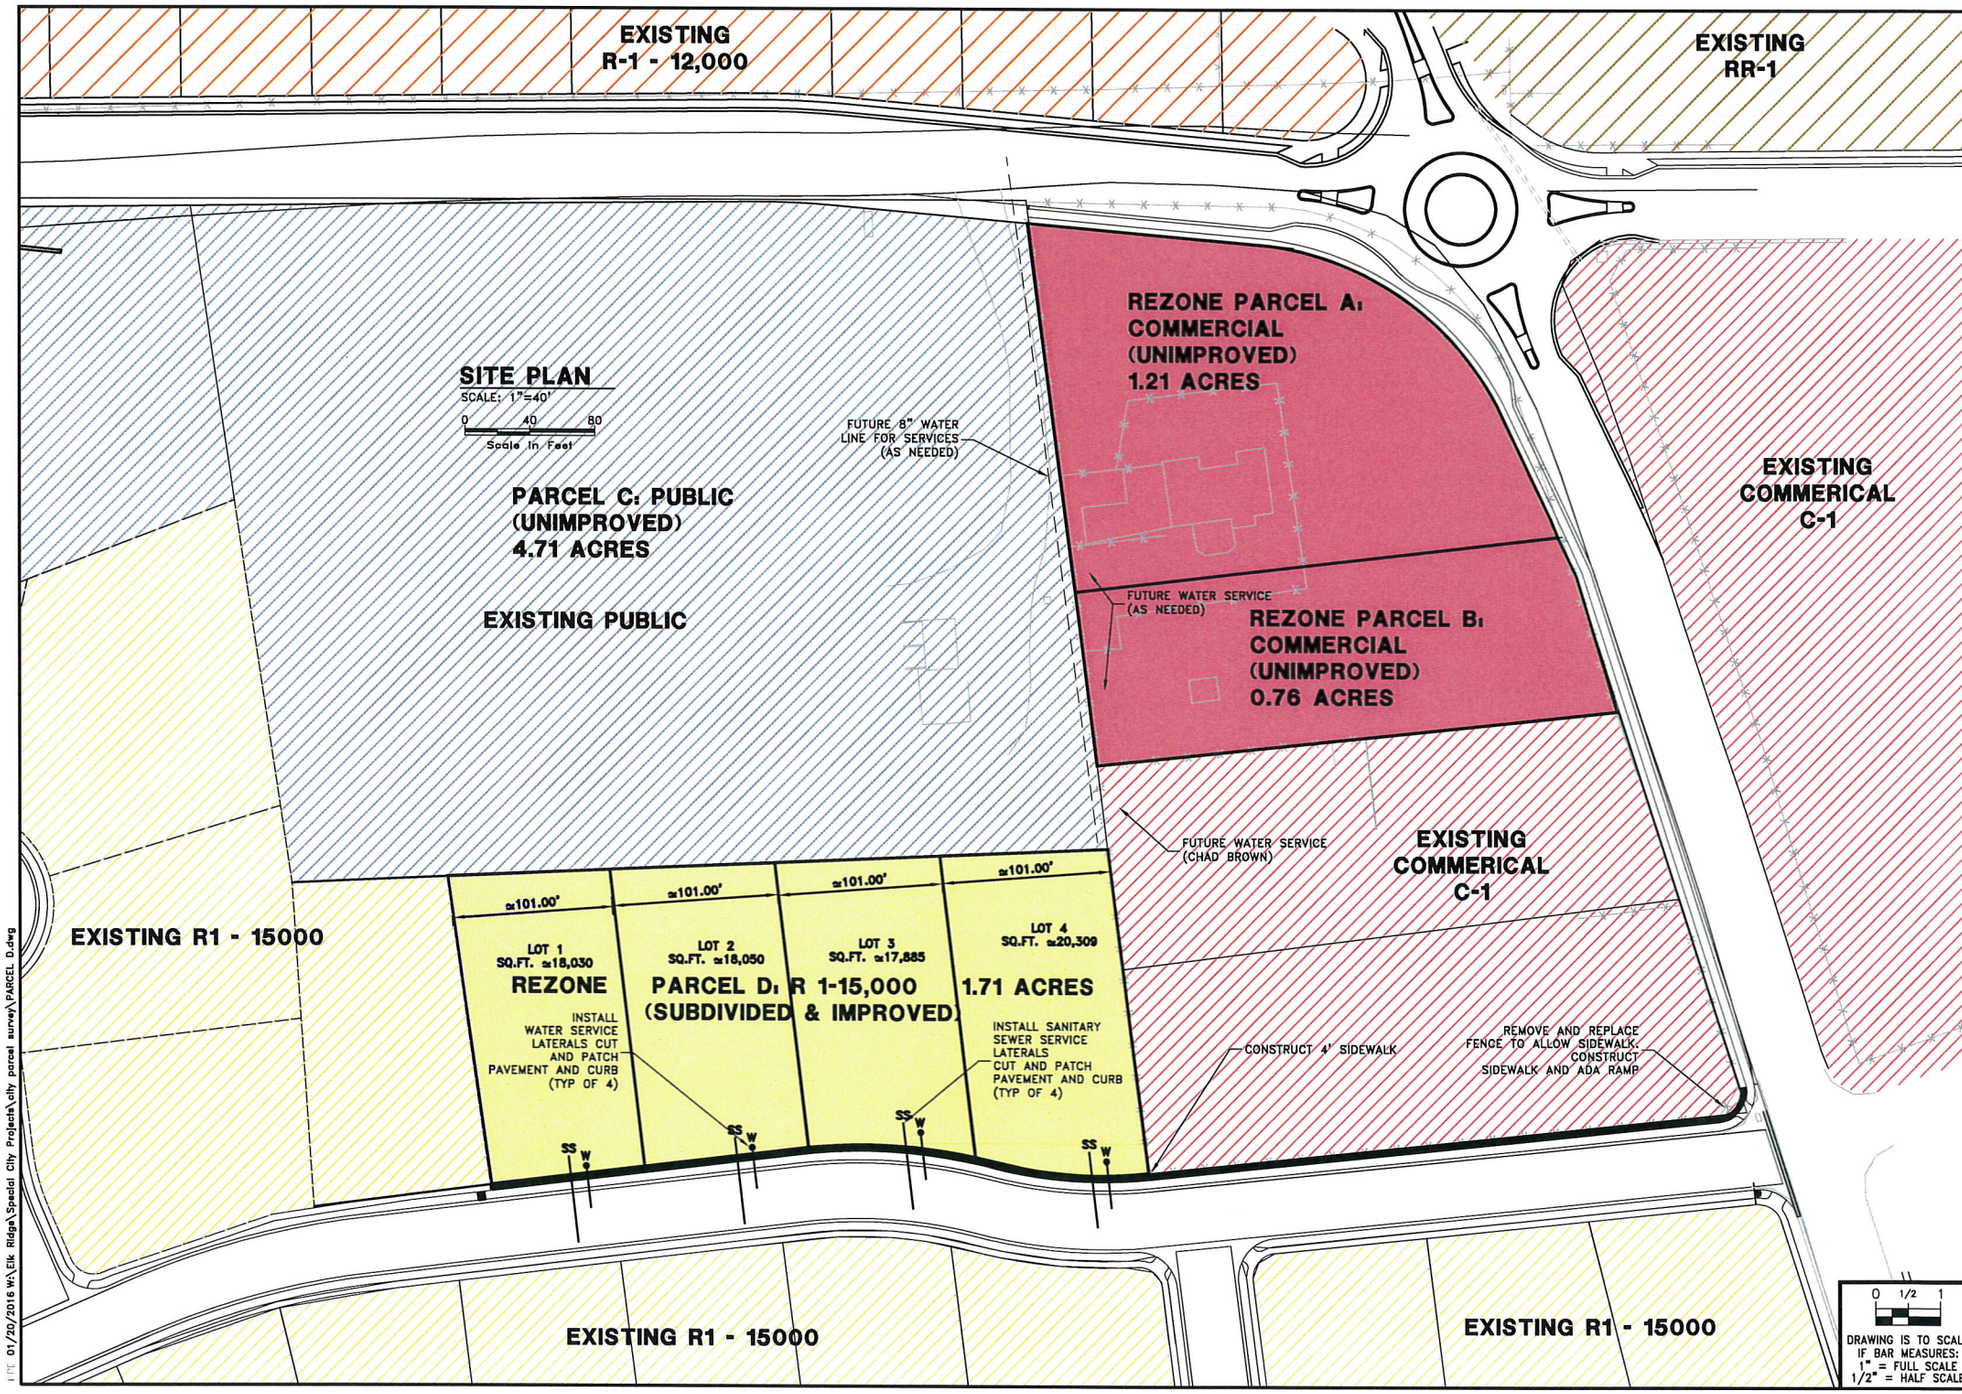

NO.	DATE	DESIGN	DRAWN	CHECKED
A	–	–	SB	–

REVISIONS

CITY OF ELK RIDGE

CITY PROPERTY IMPROVEMENTS
CIVIL
CONCEPTUAL PLAN

AQUA ENGINEERING

SHEET
-

DATE 01/20/2016 W:\Elk Ridge\Special City Projects\city parcel survey\PARCEL D.dwg