BOTT PANTONE ARCHITECTS
620 24TH STREET
OGDEN, UT 84401
BP-ARCHITECTS.NET
P **801.394.3033**
F 801.394.9064

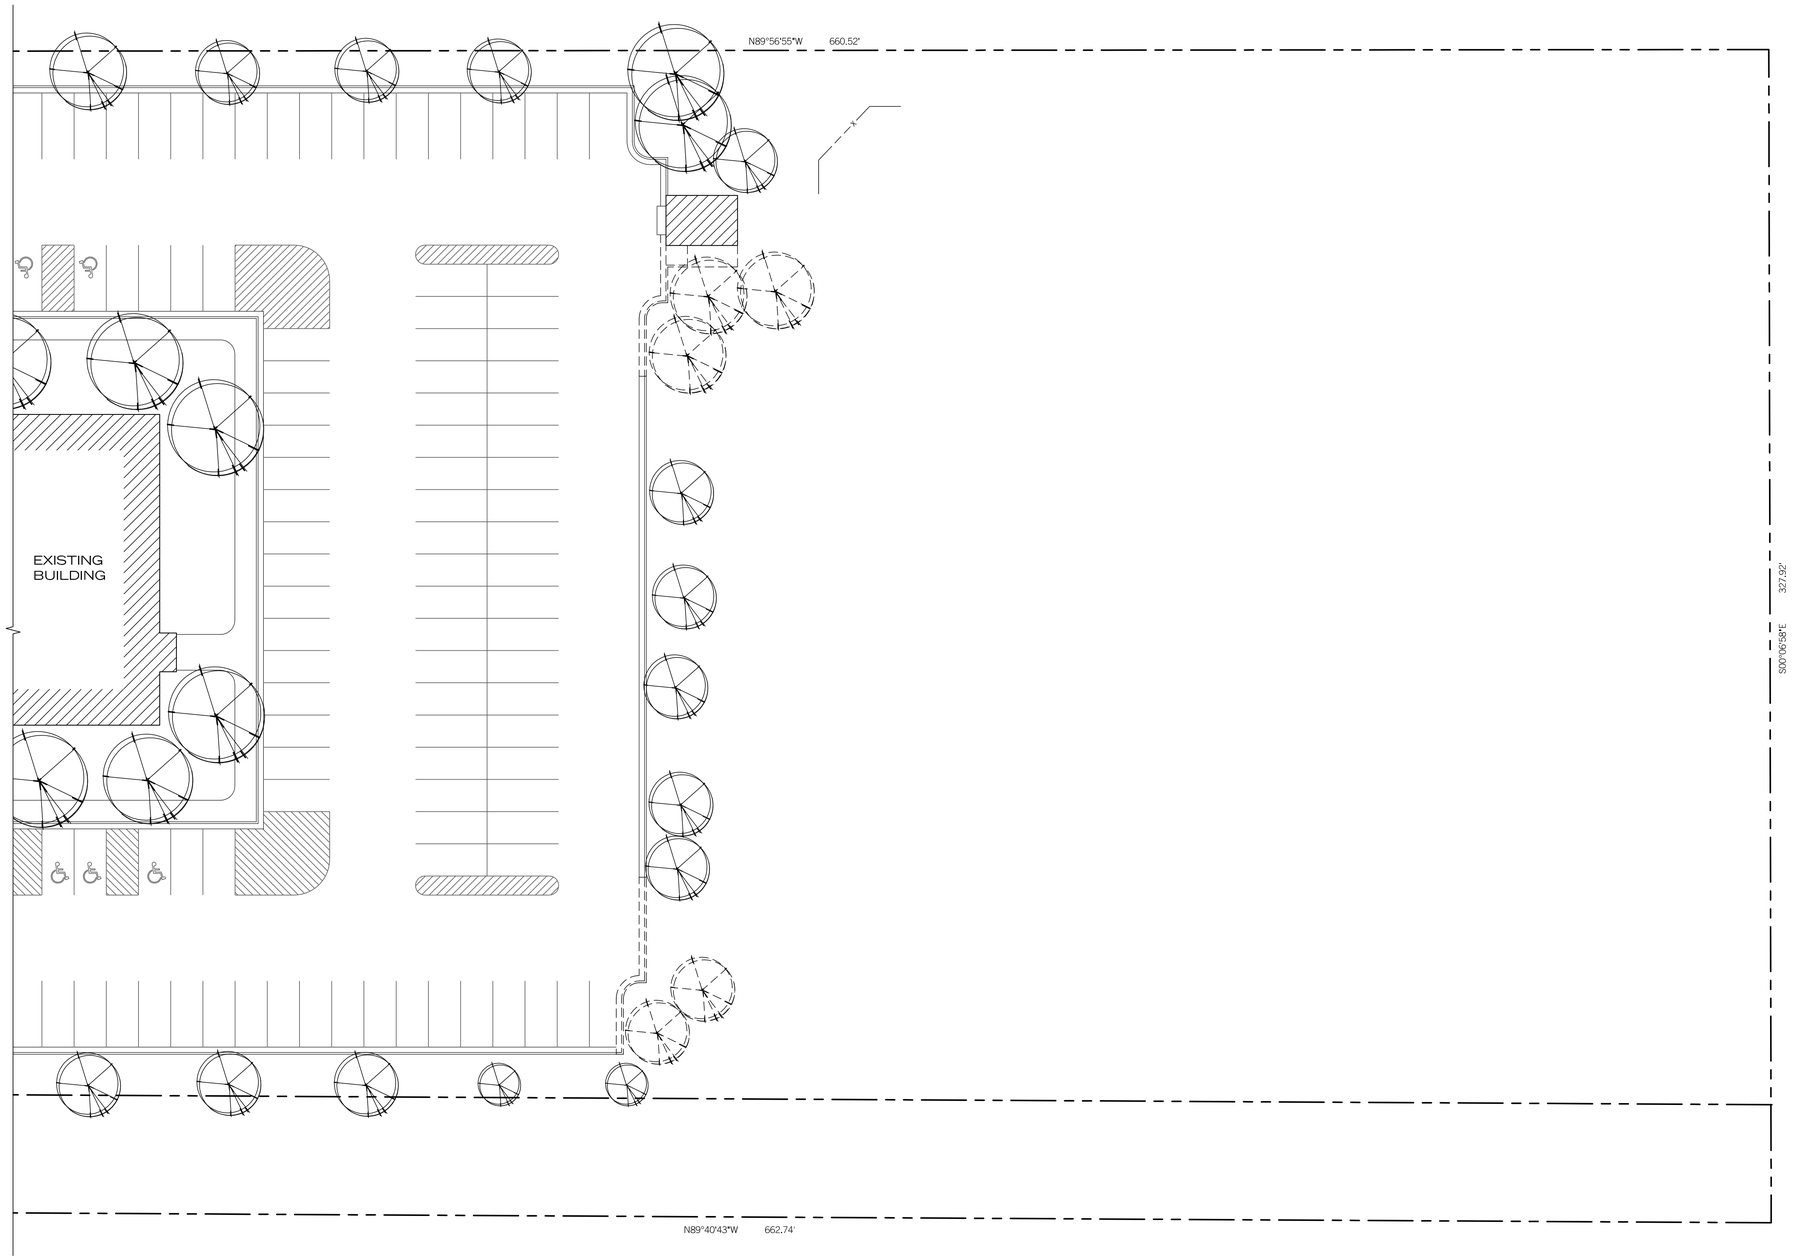

SITE DEMOLITION PLAN

1" = 20'-0"
00.00.13
Project Number: **0000**
Property Number: **527-7264**

HYDE PARK 1 & 4 WARD
PARKING LOT ADDITION
480 NORTH 100 WEST
HYDE PARK, UTAH

NORTH

SD101